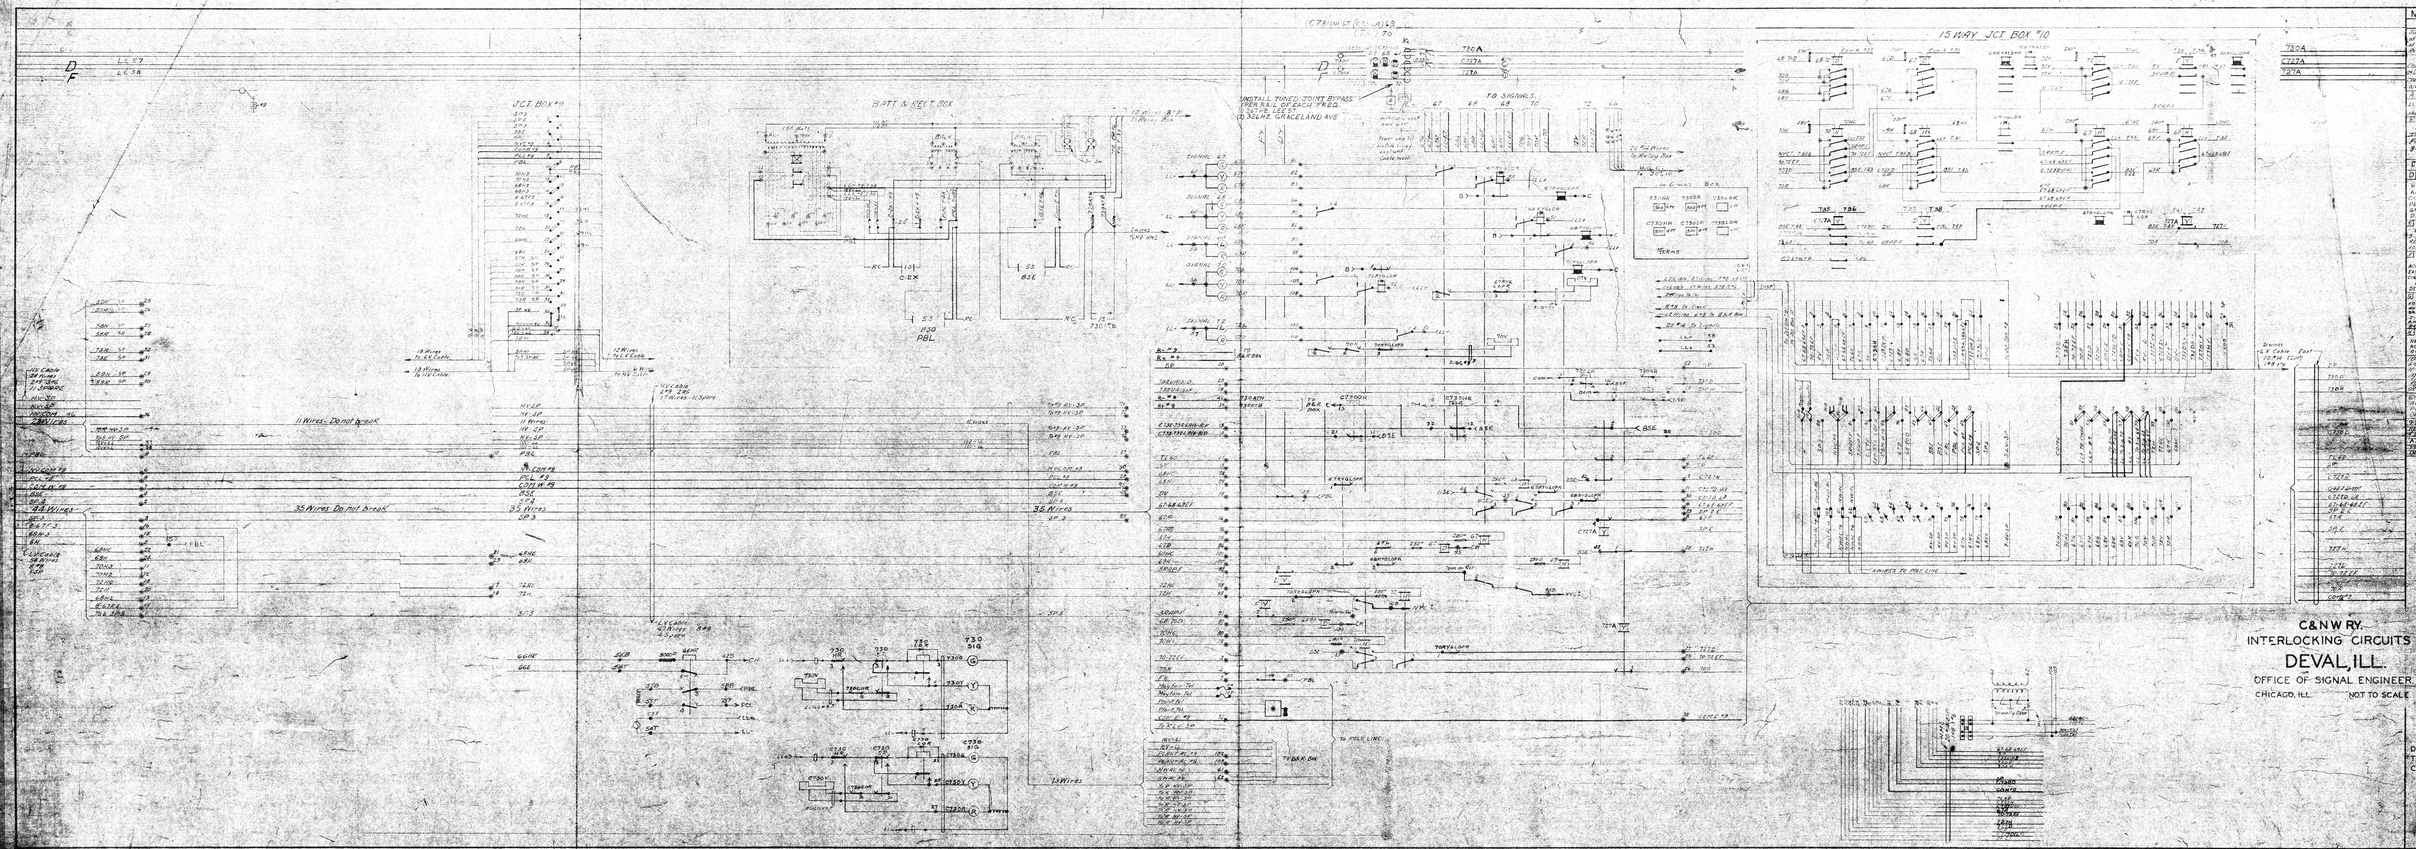
JCT. BOX #9
BATT. & RECT. BOX
JCT. BOX #10
15 WAY JCT. BOX #10
TO SIGNALS
INSTALL TIGHT JOINT BYPASS FROM RAIL OF EACH TRACK. SEE SHEET 1 FOR LOCATIONS
C&NW RY.
INTERLOCKING CIRCUITS
DEVAL, ILL.
OFFICE OF SIGNAL ENGINEER
CHICAGO, ILL.
NOT TO SCALE
MADE 4-28-
REVISIONS
DRAWN BY
TRACED BY
CHECKED BY
SD35334
C&NW RY. CO.
HAR 01740.22