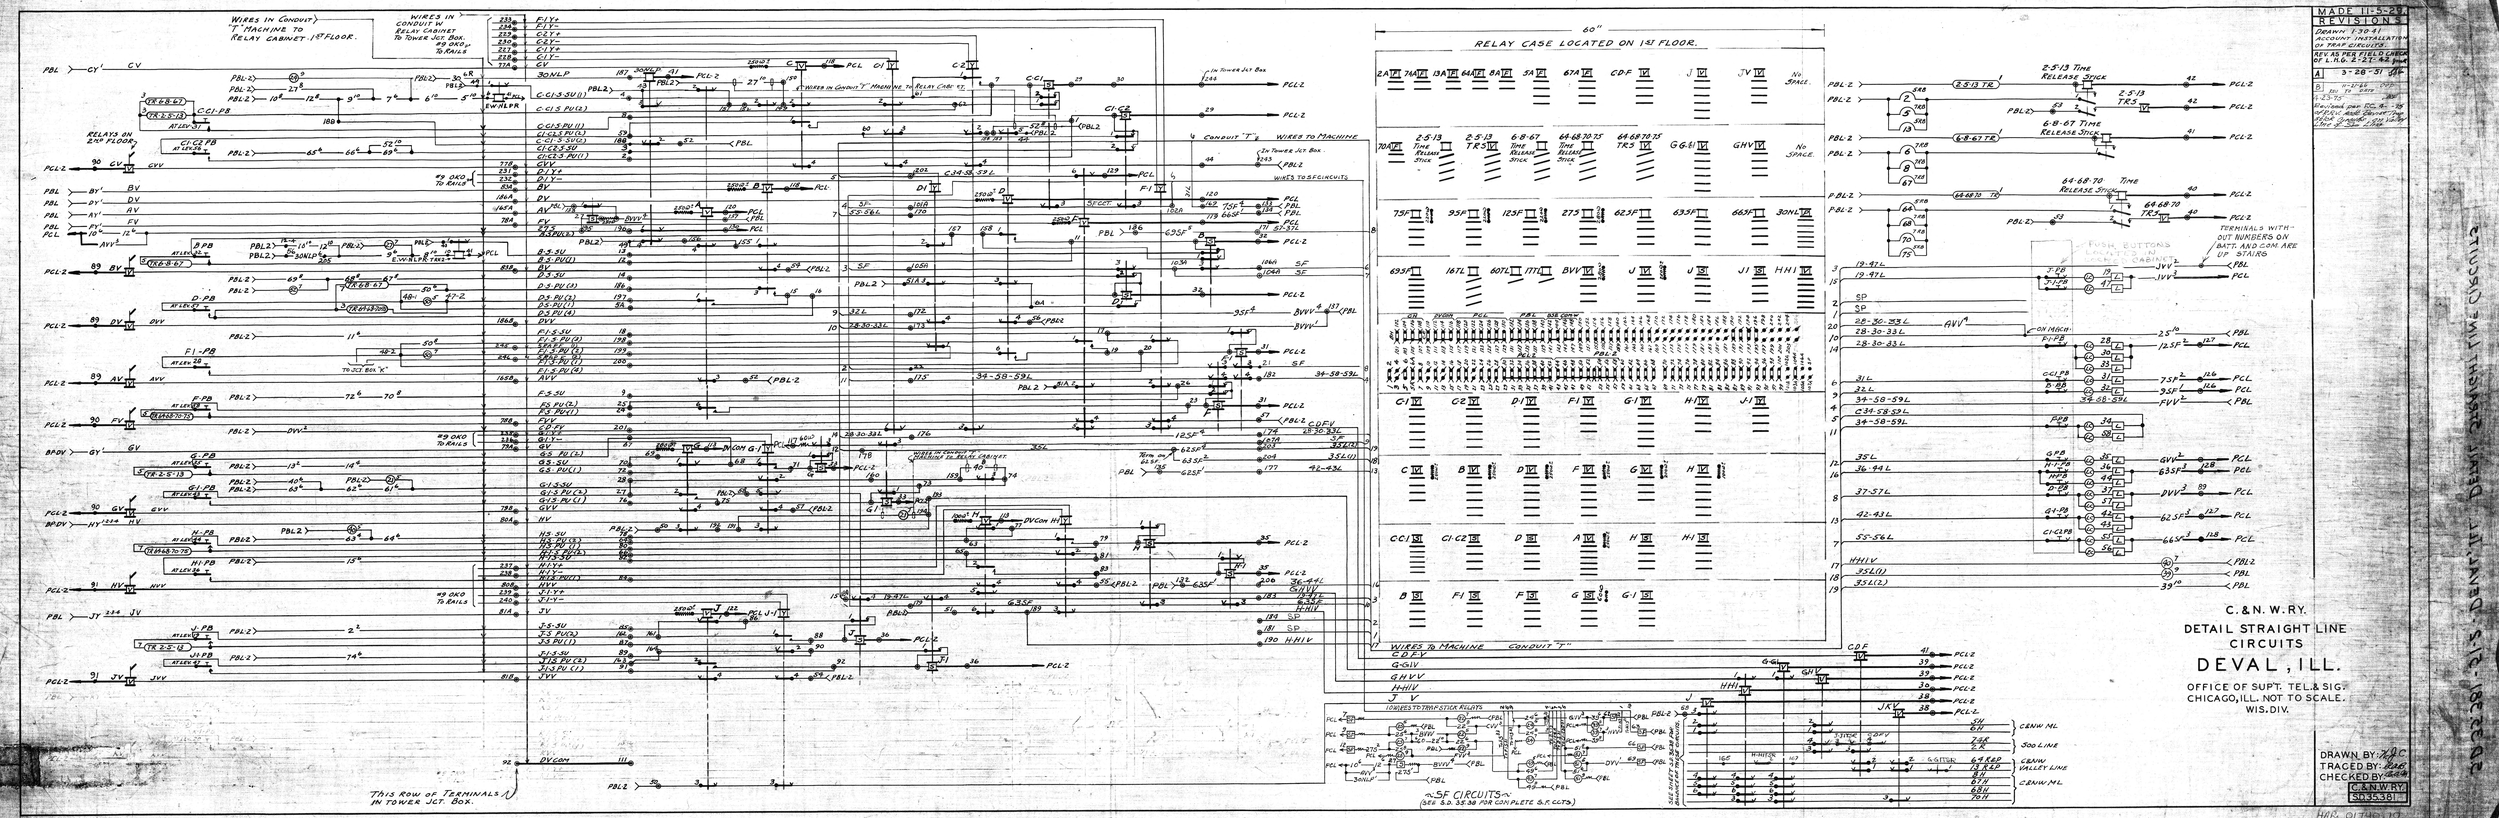
MADE 11-5-29
REVISIONS
DRAWN 7-20-41 ACCOUNT INSTALLATION OF TRAF. CIRCUITS.
REV AS PER FIELD CHECK OF L.H.G. 2-21-42
A 3-28-31
B 11-12-65
3-23-72
Revised one Fig. 8 to reflect add Signal Case Fig. 2 add 2 div Lever Fig. 2 add 1 div Lever
RELAY CASE LOCATED ON 1ST FLOOR.
60"
WIRES IN CONDUIT "T" MACHINE TO RELAY CABINET 1ST FLOOR.
WIRES IN CONDUIT W. RELAY CABINET TO TOWER JCT. BOX. #9 OKO TO RAILS
RELAYS ON 2ND FLOOR.
CONDUIT "T" & WIRES TO MACHINE
WIRES TO S.F. CIRCUITS
TO JCT. BOX "K"
THIS ROW OF TERMINALS IN TOWER JCT. BOX.
WIRES TO MACHINE CONDUIT "T"
WIRES TO TRAFFIC RELAYS
S.F. CIRCUITS
(SEE S.D. 35-38 FOR COMPLETE S.F. CCTS.)
2-5-13 TR
2-5-13 TR.S
6-8-67 TR
64-68-70 TR
2-5-13 TIME RELEASE STICK
6-8-67 TIME RELEASE STICK
64-68-70 TIME RELEASE STICK
PUSH BUTTONS LOCATED IN LEVER CABINET
TERMINALS WITHOUT NUMBERS ON BATT. AND COM. ARE UP STAIRS
C.&N.W.RY.
DETAIL STRAIGHT LINE CIRCUITS
DEVAL, ILL.
OFFICE OF SUP'T. TEL.& SIG. CHICAGO, ILL. NOT TO SCALE. WIS. DIV.
DRAWN BY:
TRACED BY:
CHECKED BY:
C.&N.W.RY.
SIG.&SIG.
HAK 017460-10