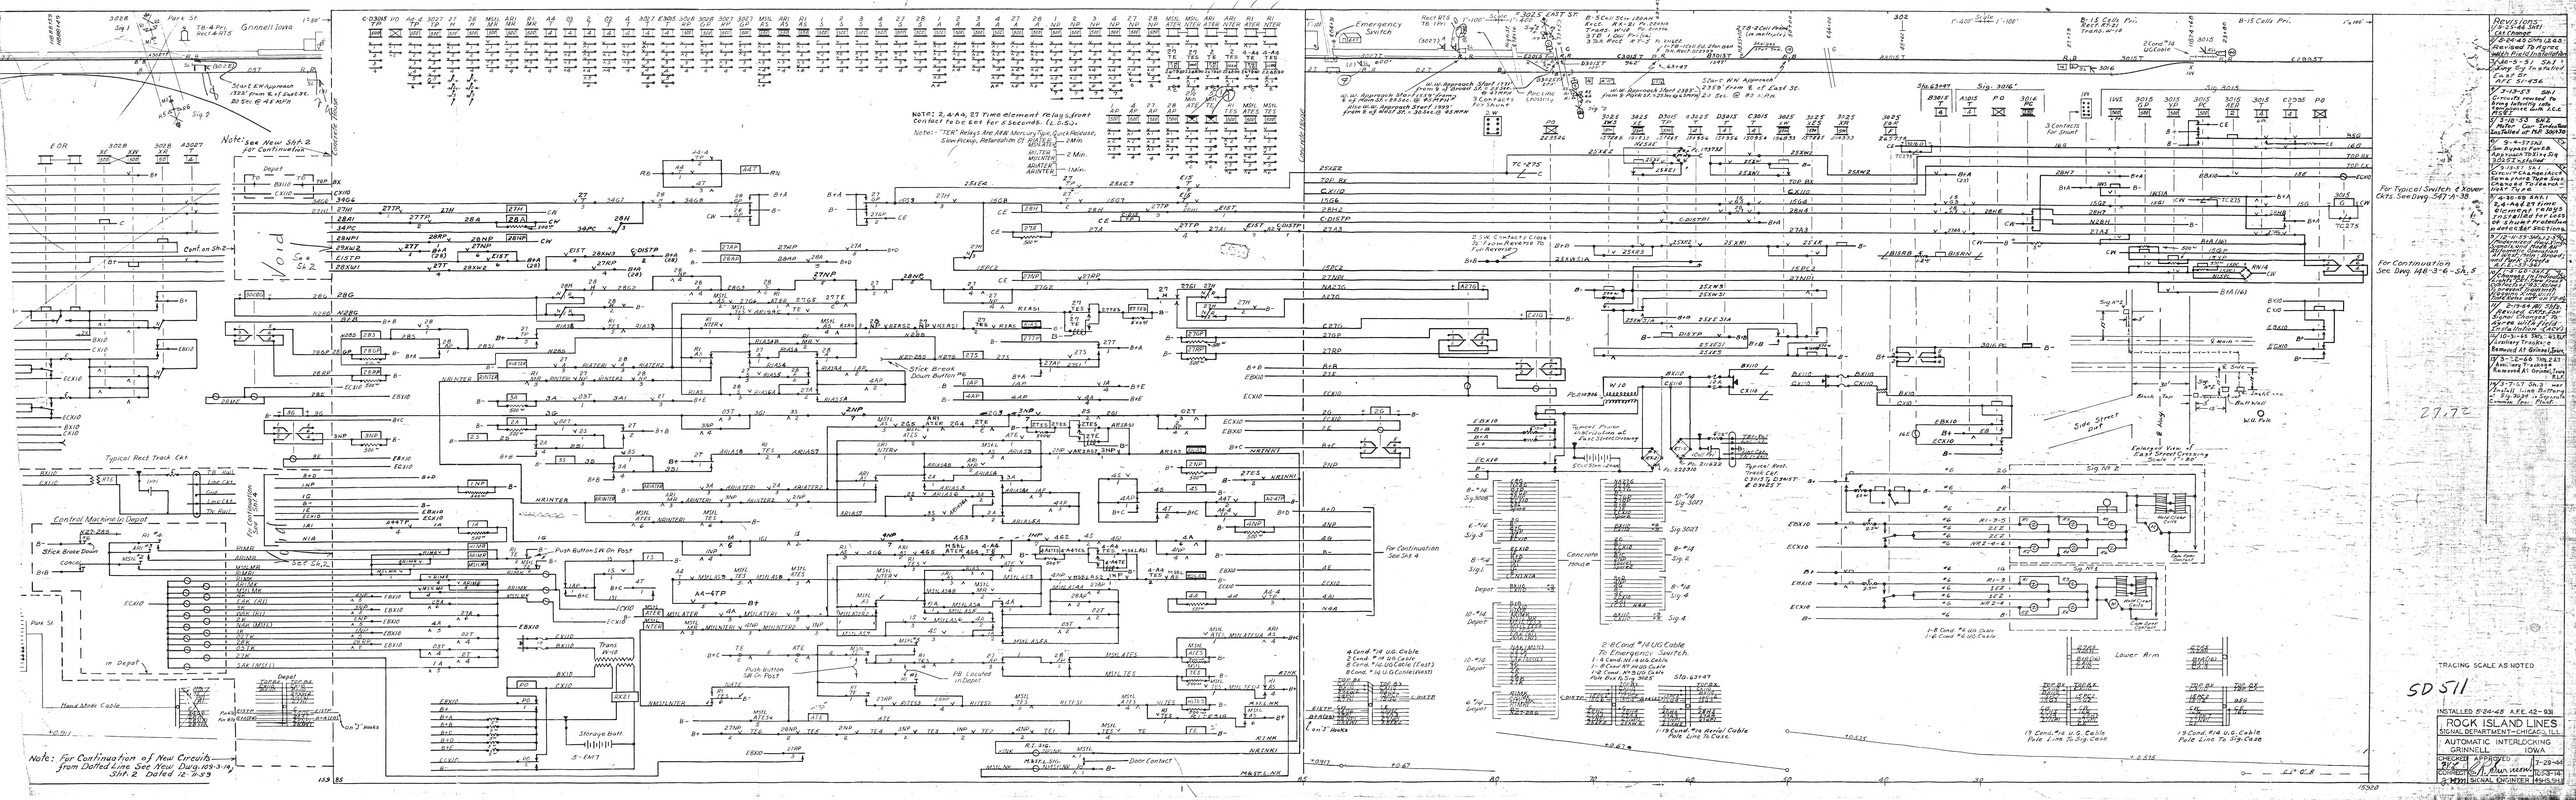

Note: 2, 4-A4, 27 Time element relays, front contact to be set for 5 seconds. (L.O.S.)
Note: "TER" Relays Are A&M Mercury Type, Quick Release, Slow Pickup, Retardation Of
Note: See New Sht. 2 for Continuation
Note: For Continuation of New Circuits from Dotted Line See New Dwg. 109-3-14, Sht. 2 Dated 12-11-59
Typical Rect. Track Ckt.
Control Machine in Depot
Stick Brake Down
Push Button S.W. On Post
Storage Batt.
Emergency Switch
Concrete House
Side Street Dist.
Lower Arm
For Continuation See Sht. 4
For Continuation See Dwg. 148-3-6-Sh. 5
For Typical Switch & Xover Ckts. See Dwg. 547-A-38
Revisions:
TRACING SCALE AS NOTED
SD 511
INSTALLED 5-24-45 A.F.E. 42-931
ROCK ISLAND LINES
SIGNAL DEPARTMENT—CHICAGO, ILL.
AUTOMATIC INTERLOCKING
GRINNELL IOWA
CHECKED APPROVED
7-29-44
CORRECT
SIGNAL ENGINEER