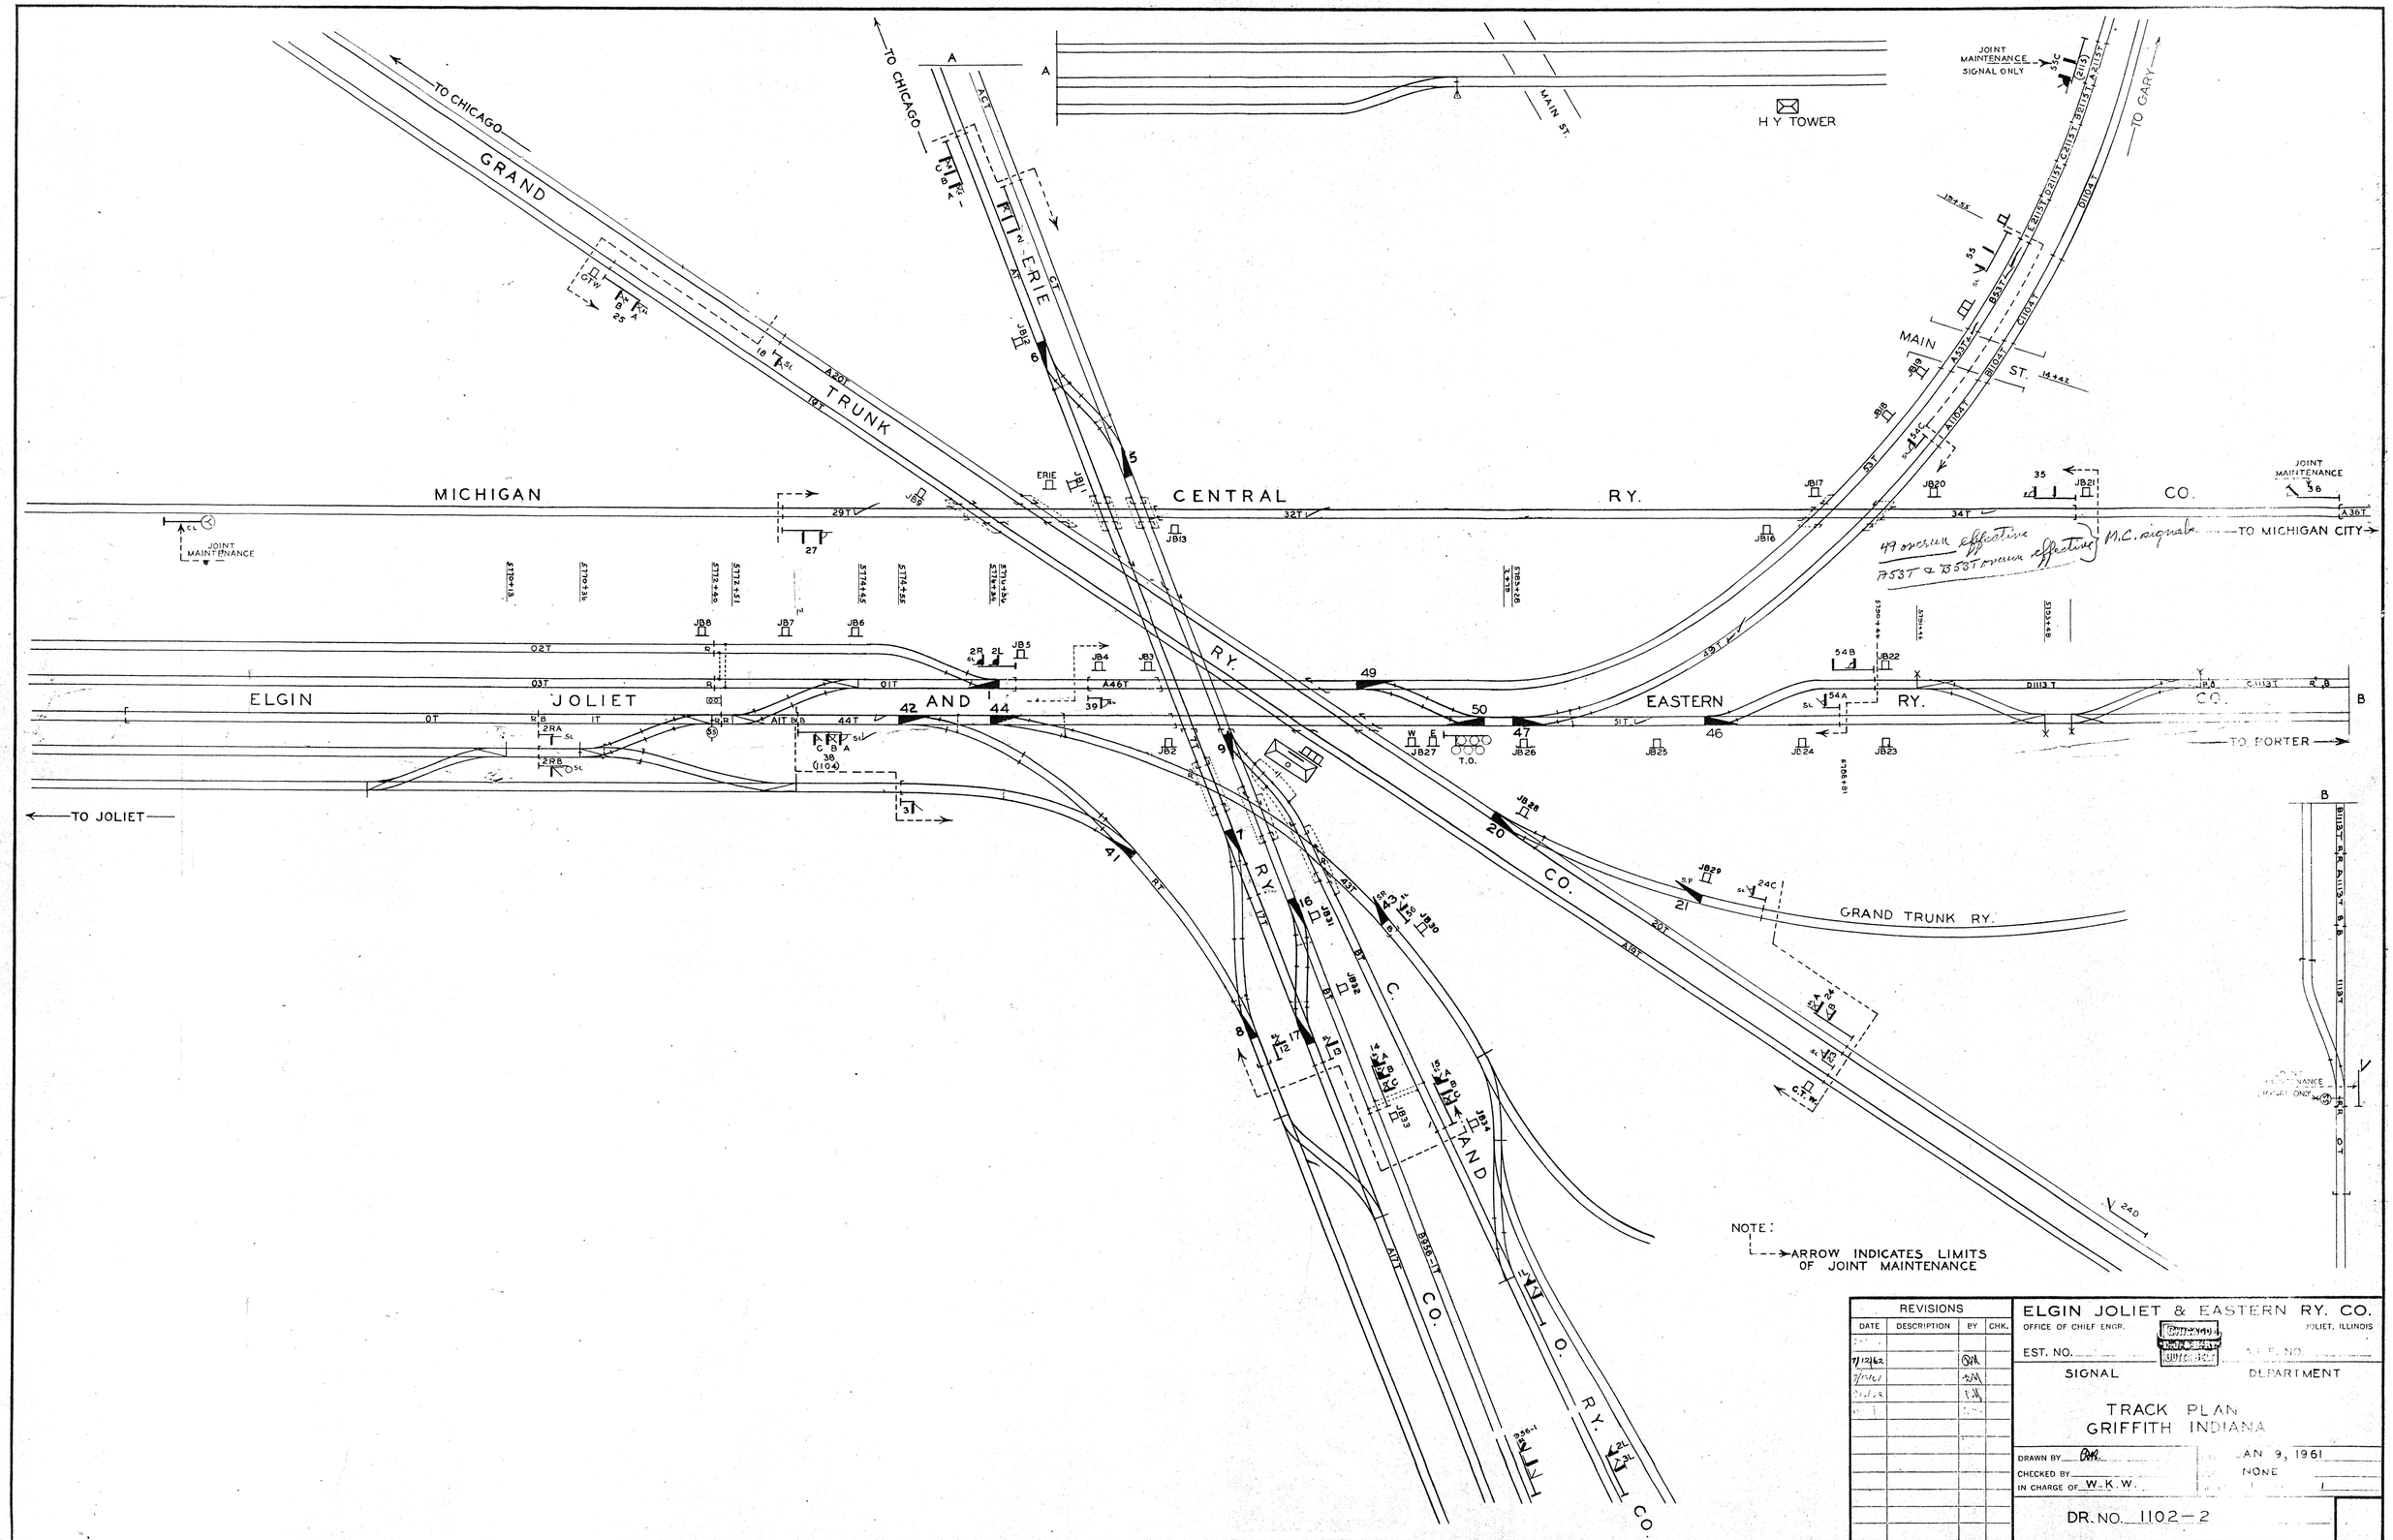

REVISIONS			
DATE	DESCRIPTION	BY	CHK.
7/12/62			

ELGIN JOLIET & EASTERN RY. CO.
OFFICE OF CHIEF ENGR. JOLIET, ILLINOIS
EST. NO. A.F.E. NO.
SIGNAL DEPARTMENT

TRACK PLAN
GRIFFITH INDIANA

DRAWN BY
CHECKED BY
IN CHARGE OF W.K.W.
JAN 9, 1961
NONE

DR. NO. 1102-2