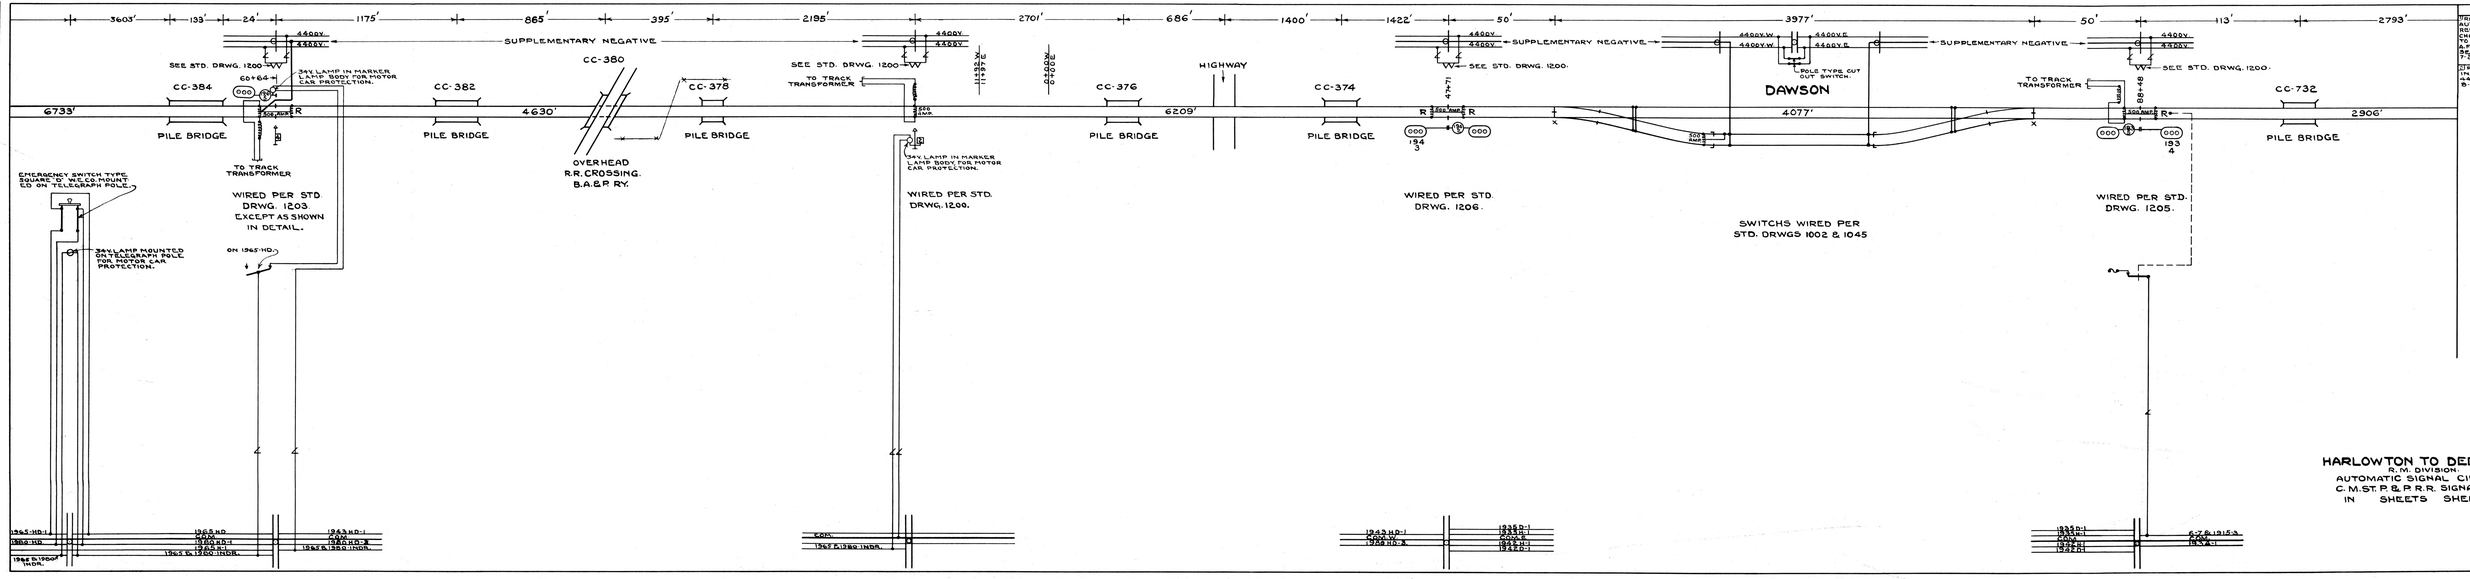

REVISIONS

1) RECEIVED ACCOUNT OF AUTOMATIC BLOCK SIGNALS RELOCATED AND CIRCUITS CHANGED TO APB. HARLOWTON TO DEER LODGE.
A.F.E. # 44072.
SERVICE DATE.
7-27-36 H.S.L.-W.C.B.-W.O.

2) REVISED TO AGREE WITH INSTALLATION OF A.F.E. # 4076.
9-29-36 W.H.S.-W.C.B.-W.O.

HARLOWTON TO DEER LODGE

R.M. DIVISION

AUTOMATIC SIGNAL CIRCUITS

C.M.ST.P.& P.R.R. SIGNAL DEPT.

IN SHEETS SHEET 59