T. H. & B. RY;

PLAN OF Y AT GARTH STREET.

HAMILTON. ONT; CANADA.

PROPOSED ARRANGEMENT OF SIGNALS

SCALE 100' TO ONE INCH

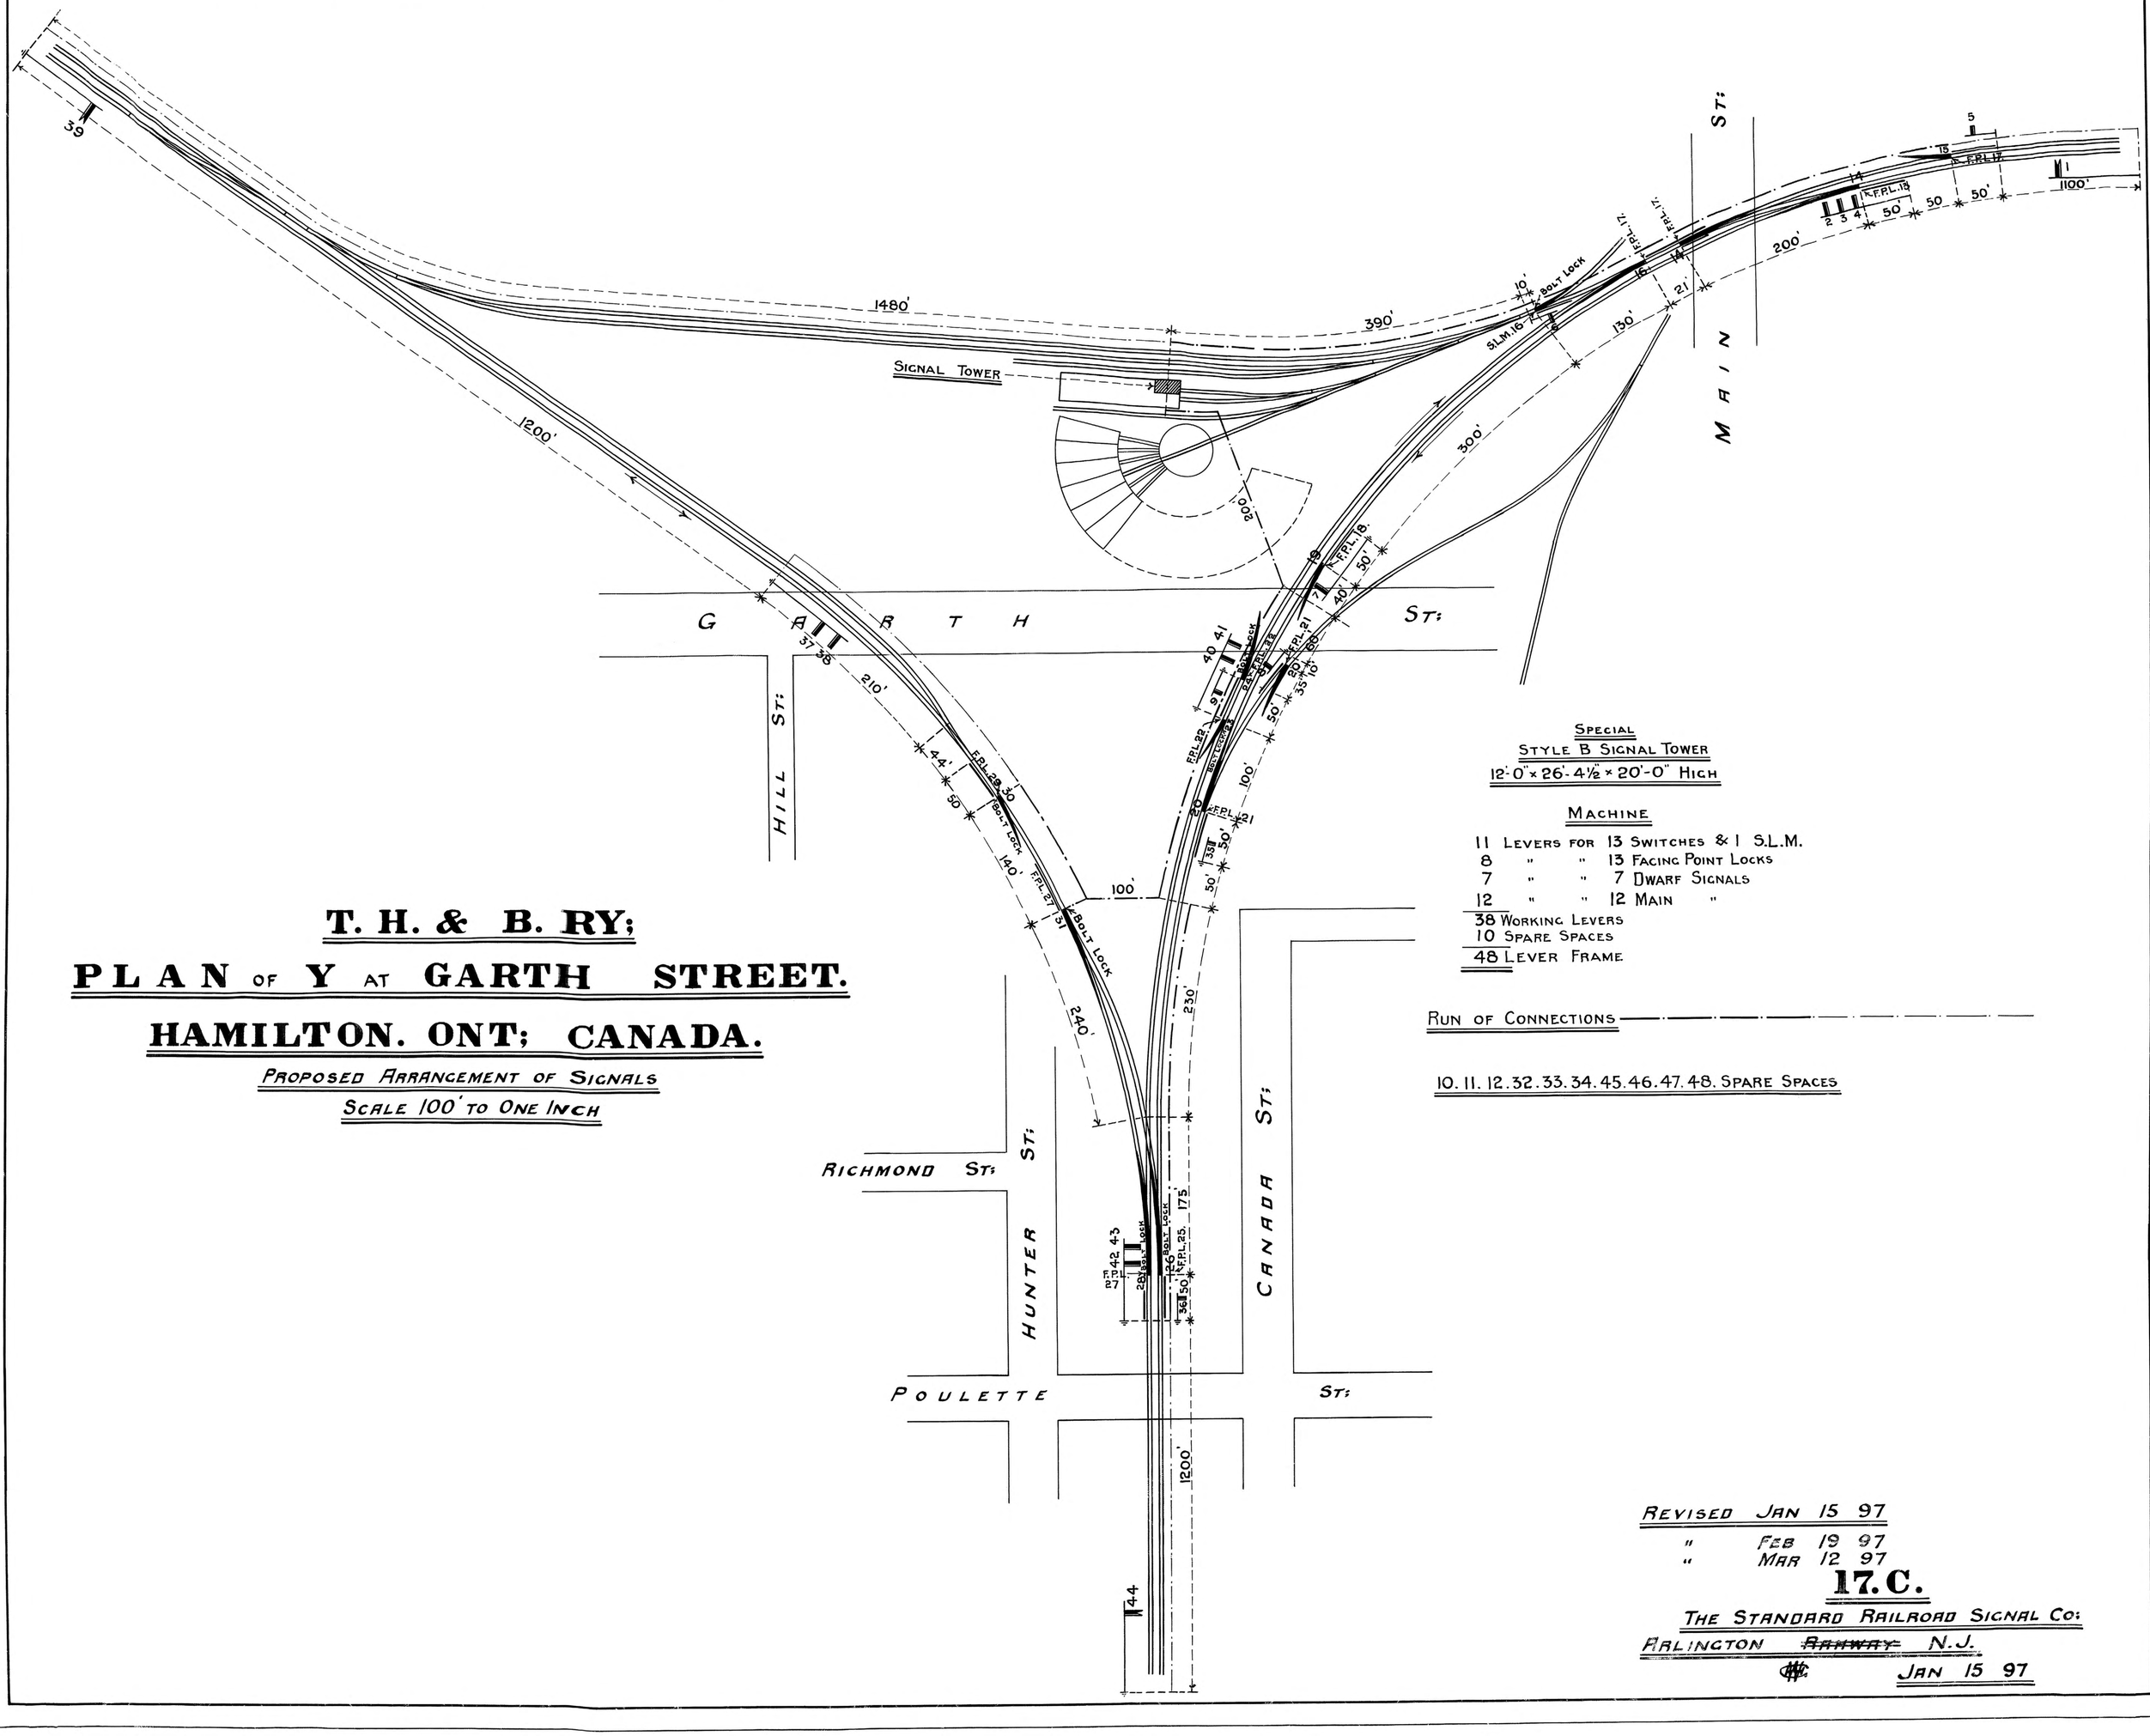

SPECIAL
STYLE B SIGNAL TOWER
12'-0" × 26'-4½" × 20'-0" HIGH

MACHINE

11	LEVERS FOR	13	SWITCHES & 1 S.L.M.
8	"	"	13 FACING POINT LOCKS
7	"	"	7 DWARF SIGNALS
12	"	"	12 MAIN "
38	WORKING LEVERS		
10	SPARE SPACES		
48	LEVER FRAME		

RUN OF CONNECTIONS

10. 11. 12. 32. 33. 34. 45. 46. 47. 48. SPARE SPACES

REVISED JAN 15 97
" FEB 19 97
" MAR 12 97

17.C.

THE STANDARD RAILROAD SIGNAL CO:
ARLINGTON ~~RAHWAY~~ N.J.
JAN 15 97