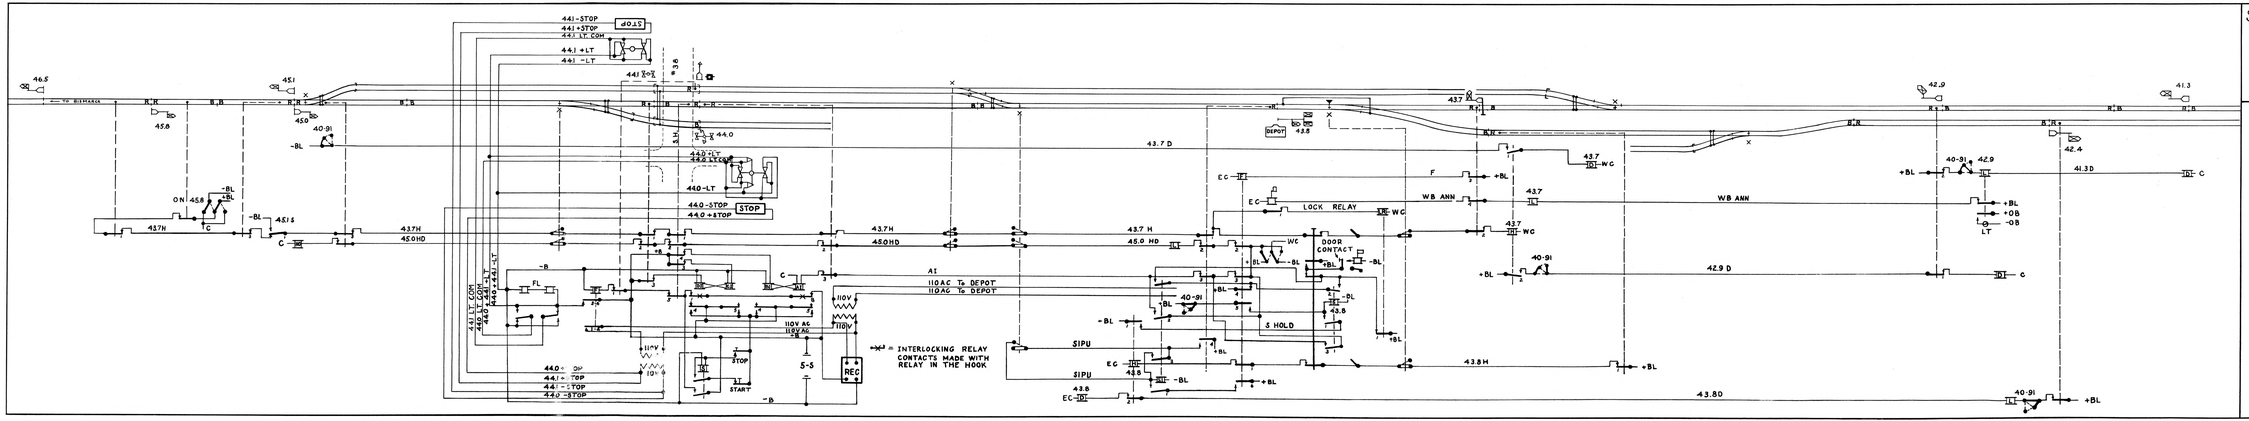

= INTERLOCKING RELAY CONTACTS MADE WITH RELAY IN THE HOOK

SPECIAL CIRCUIT PLAN B-401

N.P.R.Y

DILWORTH TO JAMESTOWN

CIRCUITS THRU BUFFALO

OFFICE OF SIGNAL ENGR. ST. PAUL, MINN.

1-23-40

CHECKED

APPROVED

SIGNAL ENGR