Federal Road District No.	State	Project No.	Fiscal Year	Sheet No.	Total Sheets
	IND.	FAGS 942-B			

BENTON COUNTY

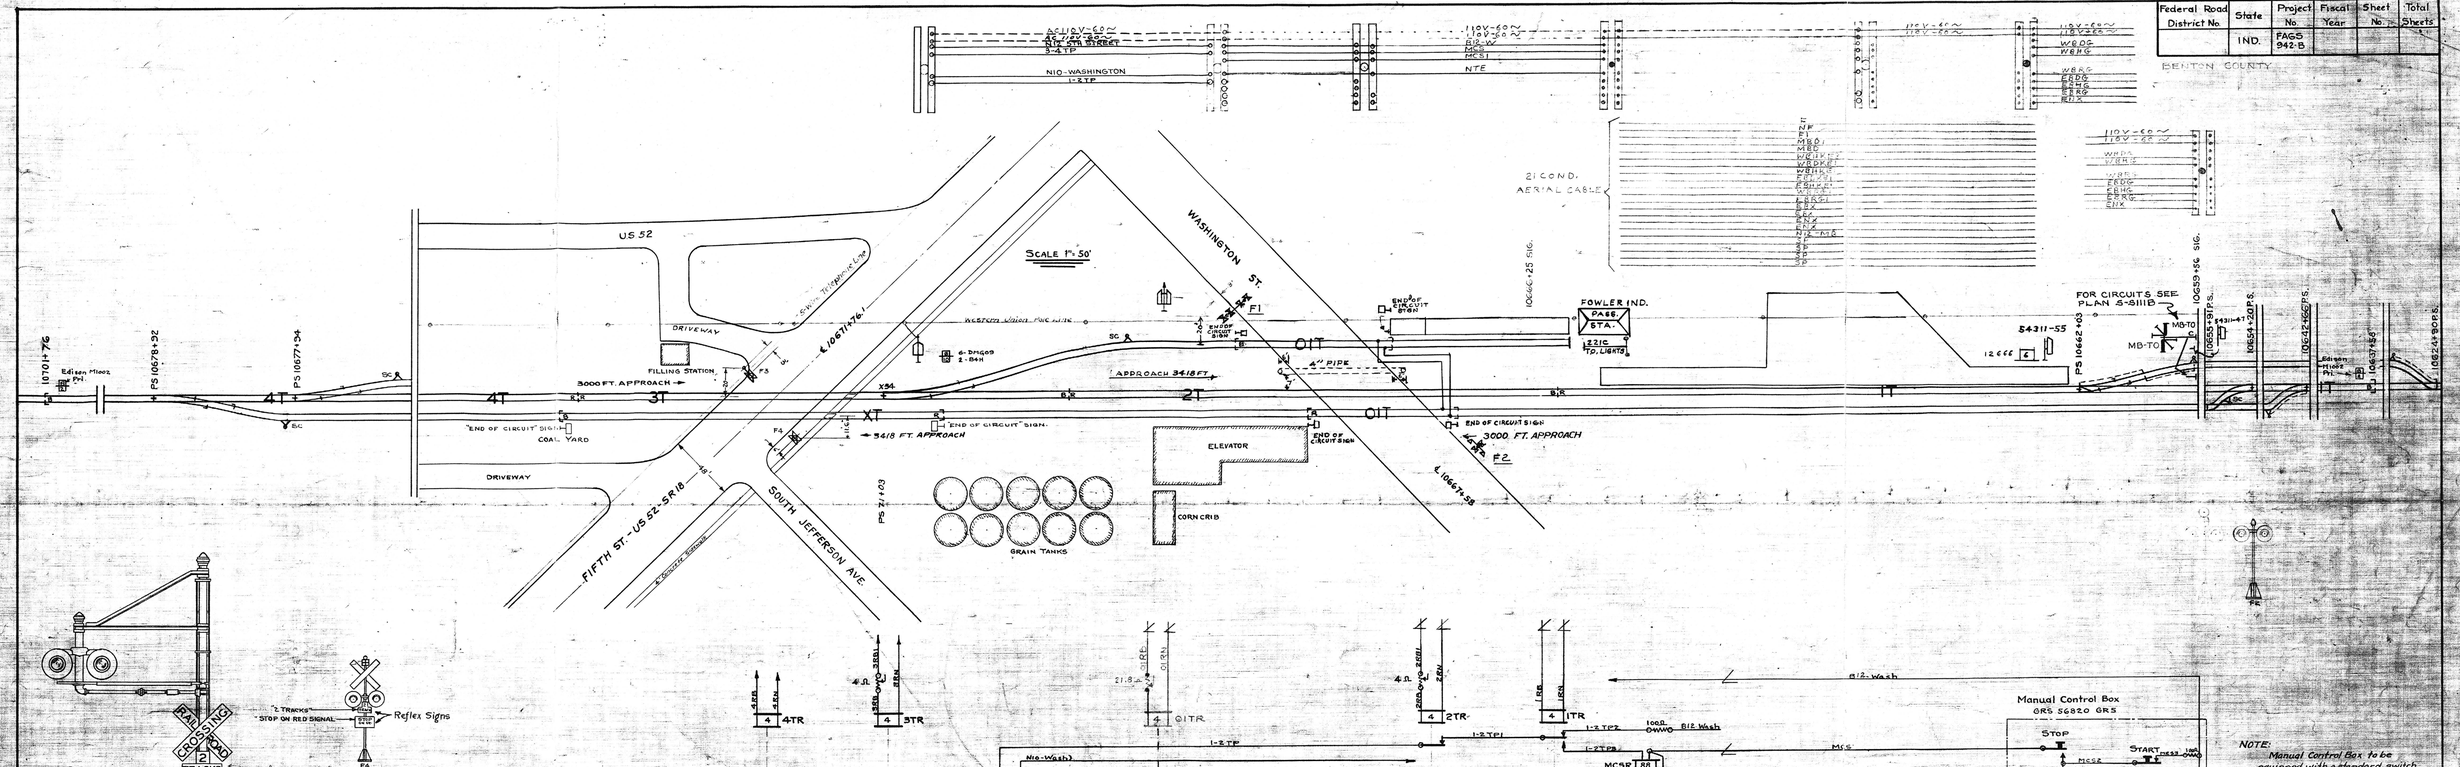

IN SERVICE 3-21-41

V.I.S. 5-6

6	3-27-64	5	DEC. 15, 1945	4	FEB. 12, 1944	3	APRIL 1, 1941
CHANGES MADE ACCT CANTILEVER FLASHING LIGHT SIGNAL INSTALLED AT WASHINGTON ST PER SUPVR'S LETTER OF 2-26-64.		REVISED PER SUPVR FIELD CHECK OF 12-11-45 WESTWARD 10.8 TO SIGNAL RETIRED.		REVISED TO SHOW LOCATION OF MB-TO SIGNALS PER CHIEF SIGNAL INSPECTORS CHECK & LETTER OF 1-27-44		REVISED PER FIELD CHECK	
CHECKED BY C.E.W.		CHECKED		CHECKED BY			
OFFICE ENGINEER		OFFICE ENGINEER		OFFICE ENGR.			

C.C.C. & St.L. RY. THE NYC RR CO. LESSEE — SIGNAL DEPT. — CINCINNATI, OHIO

INDIANA DIVISION — CHICAGO DISTRICT

HIGHWAY CROSSING SIGNALS

FOWLER IND.

JAN. 12 1940

REVISION 6 — DATE 3-27-64 — IN-2023-X61

FIFTH INDIANA PROGRAM