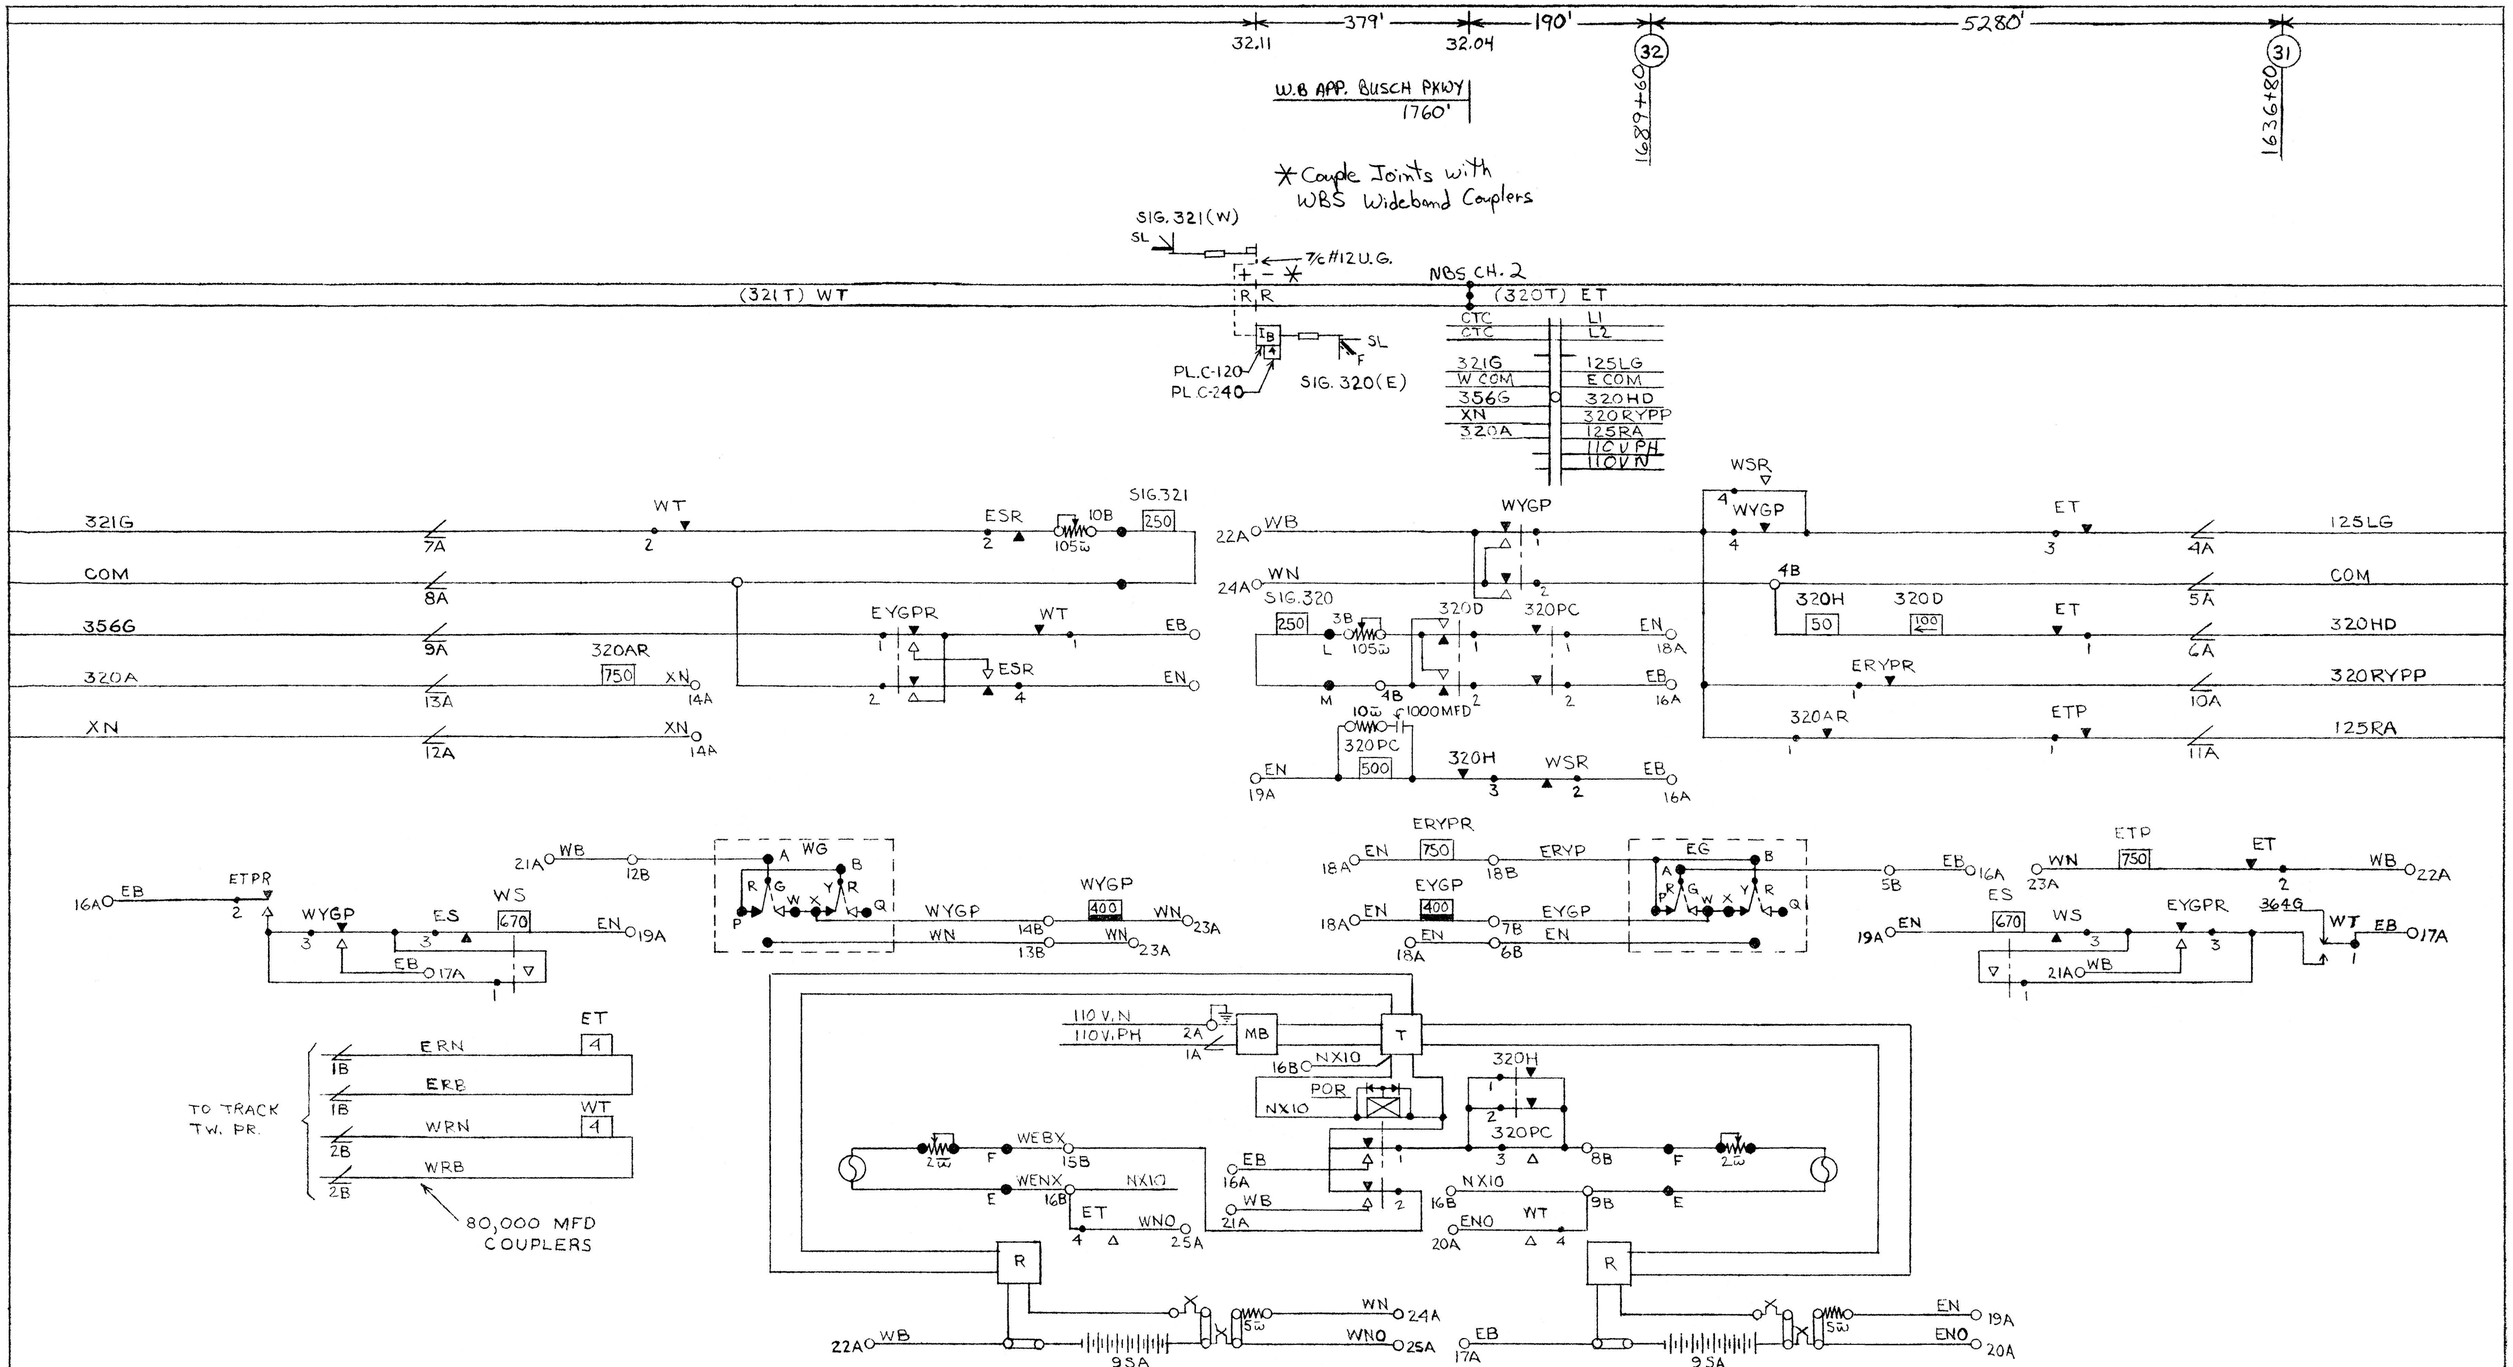

5 | 7-31-85	4 | 5-18-81	3 | 8-27-79	2 | 6/18/75	1 | PROPOSED	SOO LINE R.R.
Revised Due To New Xing Sigs. At Busch Pkwy.	REVISED PER FIELD CHECK BY DWJ.	REVISED PER FIELD CHECK BY DWJ.	REVISED PER. CHANGES MADE BY R.P.H. IN FIELD	REVISED DUE TO SIGNALS INSTALLED AT BUSH ROAD	DOUBLE INTERMEDIATE LOCATION SIGNALS 320 & 321 APTAKISIC, ILL.
OFA	JEM	JEM	6/30/75 JEP	RKR W-902-73.	MAR. 17, 1964 FILE M.P. 32.11