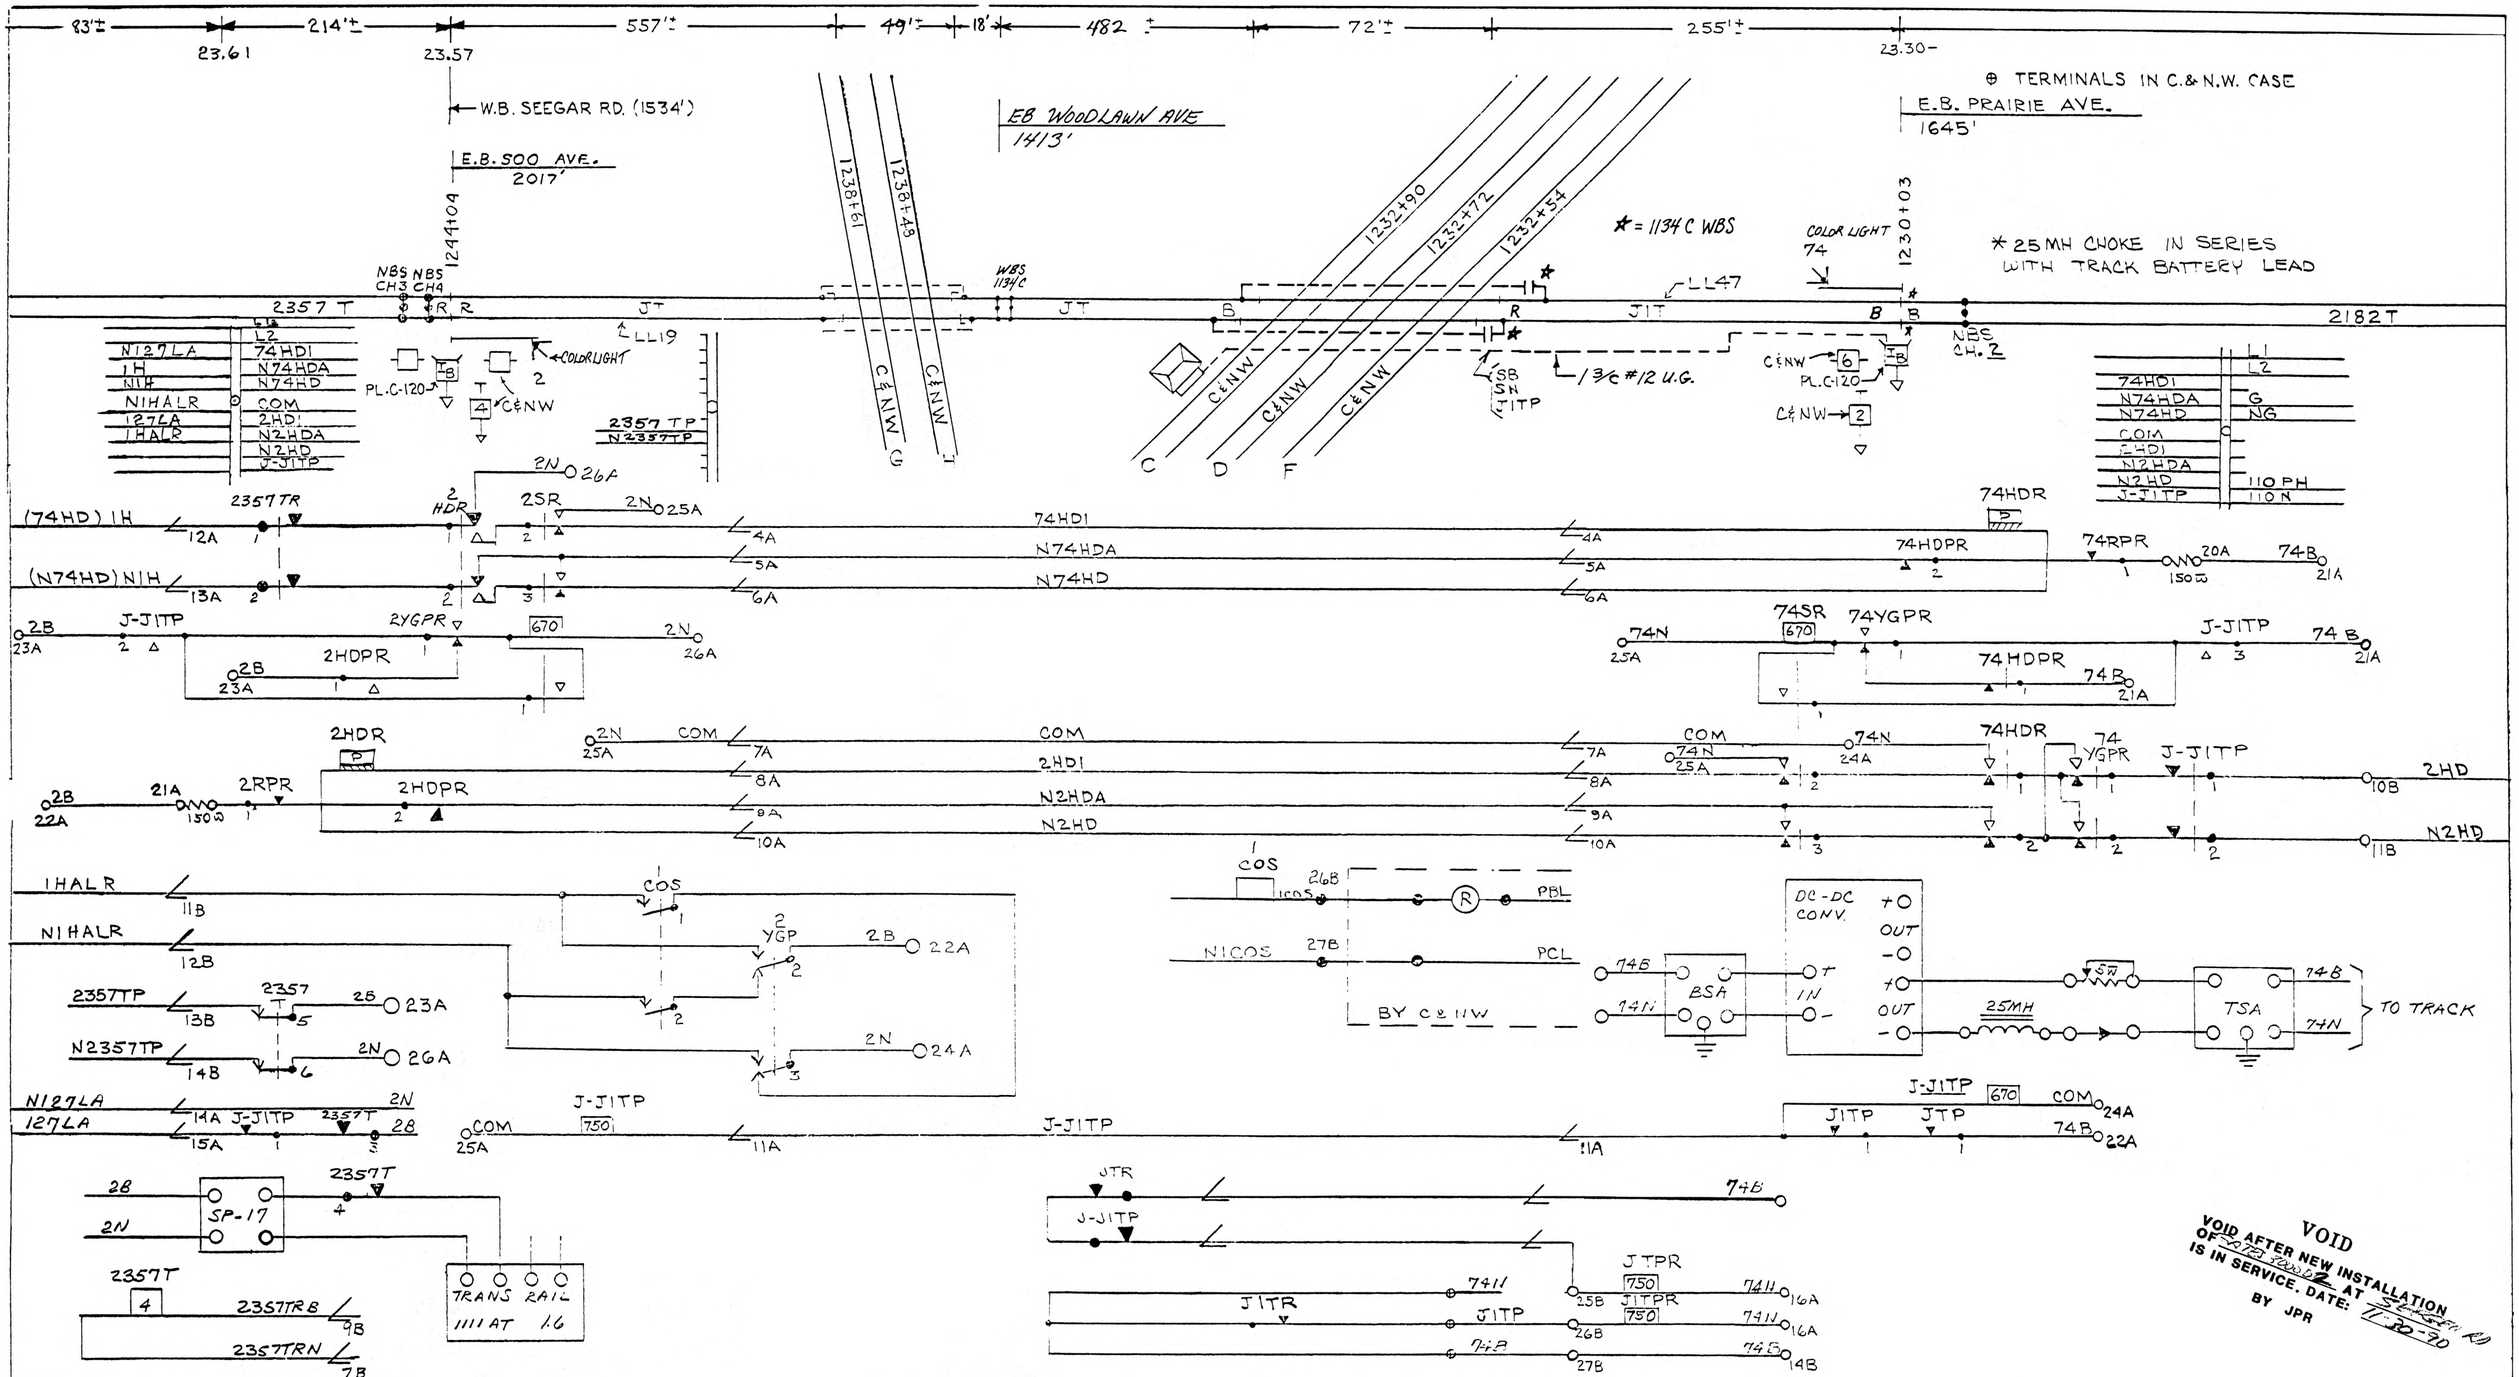

FIELD CHECK								
IN SERVICE								3-18-64
REVISION	7 11-30-90	6	5	4	3	2 PROPOSED	1	4-13-64
	REVISED PER FIELD CK. BY GJS ON 11-27-90	REV. PER FIELD CHECK	REV. PER CHANGES SIGNAL. 1	REV. PER SIG. 1 MOVED	REVISED PER FIELD CHECK	REVISED PER CHANGES AT GOLF ROAD	2SR & 74SR CIR. REV.	
CHECKED	JPR	RKR 7-28-82	R.L.R. 7-14-82	R.K.L. 12-15-81	RKR 7-14-71	RKR 8-10-78	GEQ 3-7-64	

WISCONSIN CENTRAL LTD. R.R.

DEVAL INTERLOCKER
SIGNALS 2 & 74
DES PLAINES, ILLINOIS

CM 23.45

OCT. 1963 | SHEET 1 | M.P. 23.45

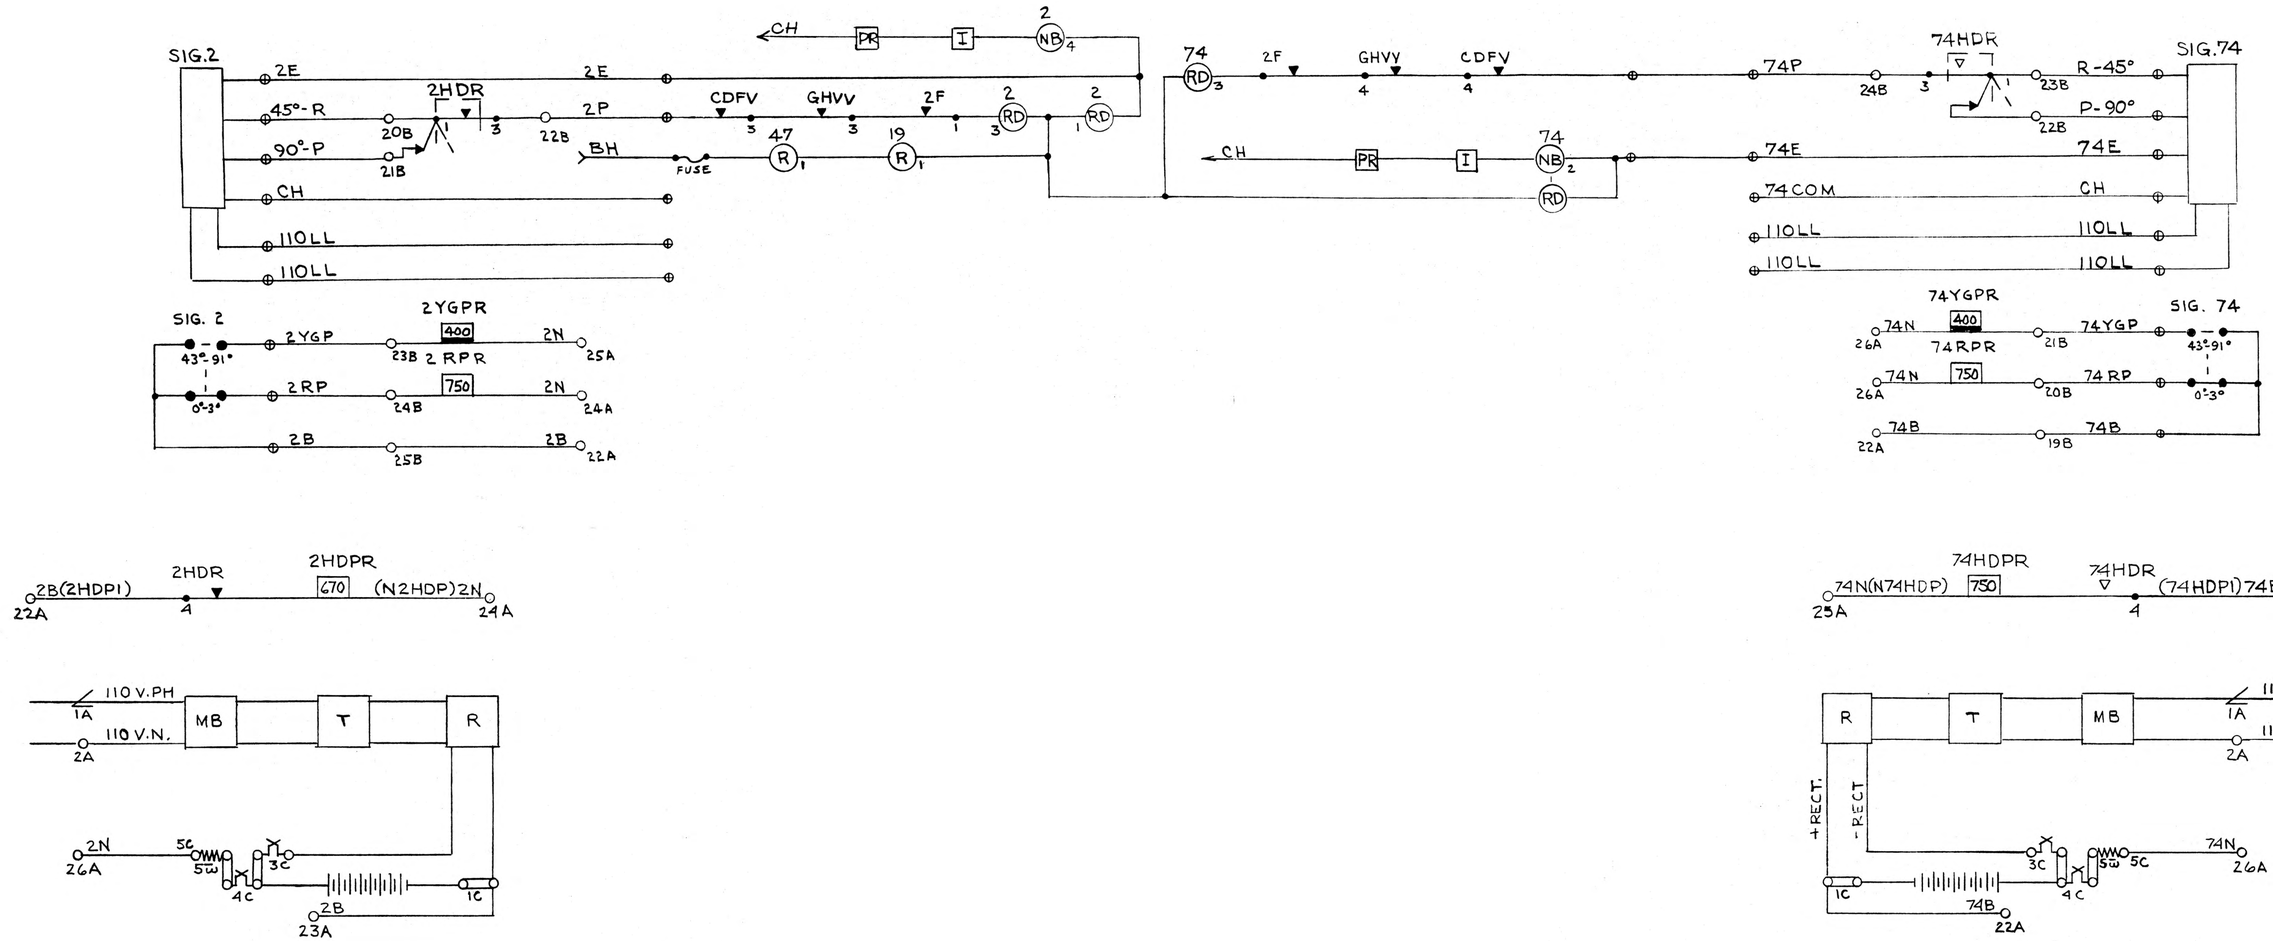

FIELD CHECK				
IN SERVICE			3-18-64	
REVISION		1	AFE W 49-63	SOO LINE RAILROAD
		REV. PER SIG. 1 MOVED	CTC SCHILLER PARK-WAUKESHA	DEVAL INTERLOCKER SIGNALS 2 & 74 DES PLAINES, ILLINOIS
CHECKED		BKR 12-15-81	GEQ	OCT. 1963 SHEET 2 M.P. 23.45

CM 23.45

WISCONSIN CENTRAL LTD. R.R.
DEVAL INTERLOCKER
SIGNAL 74
DES PLAINES, ILL.
RELAY CASE PL.C-120
NOV. 20, 1963

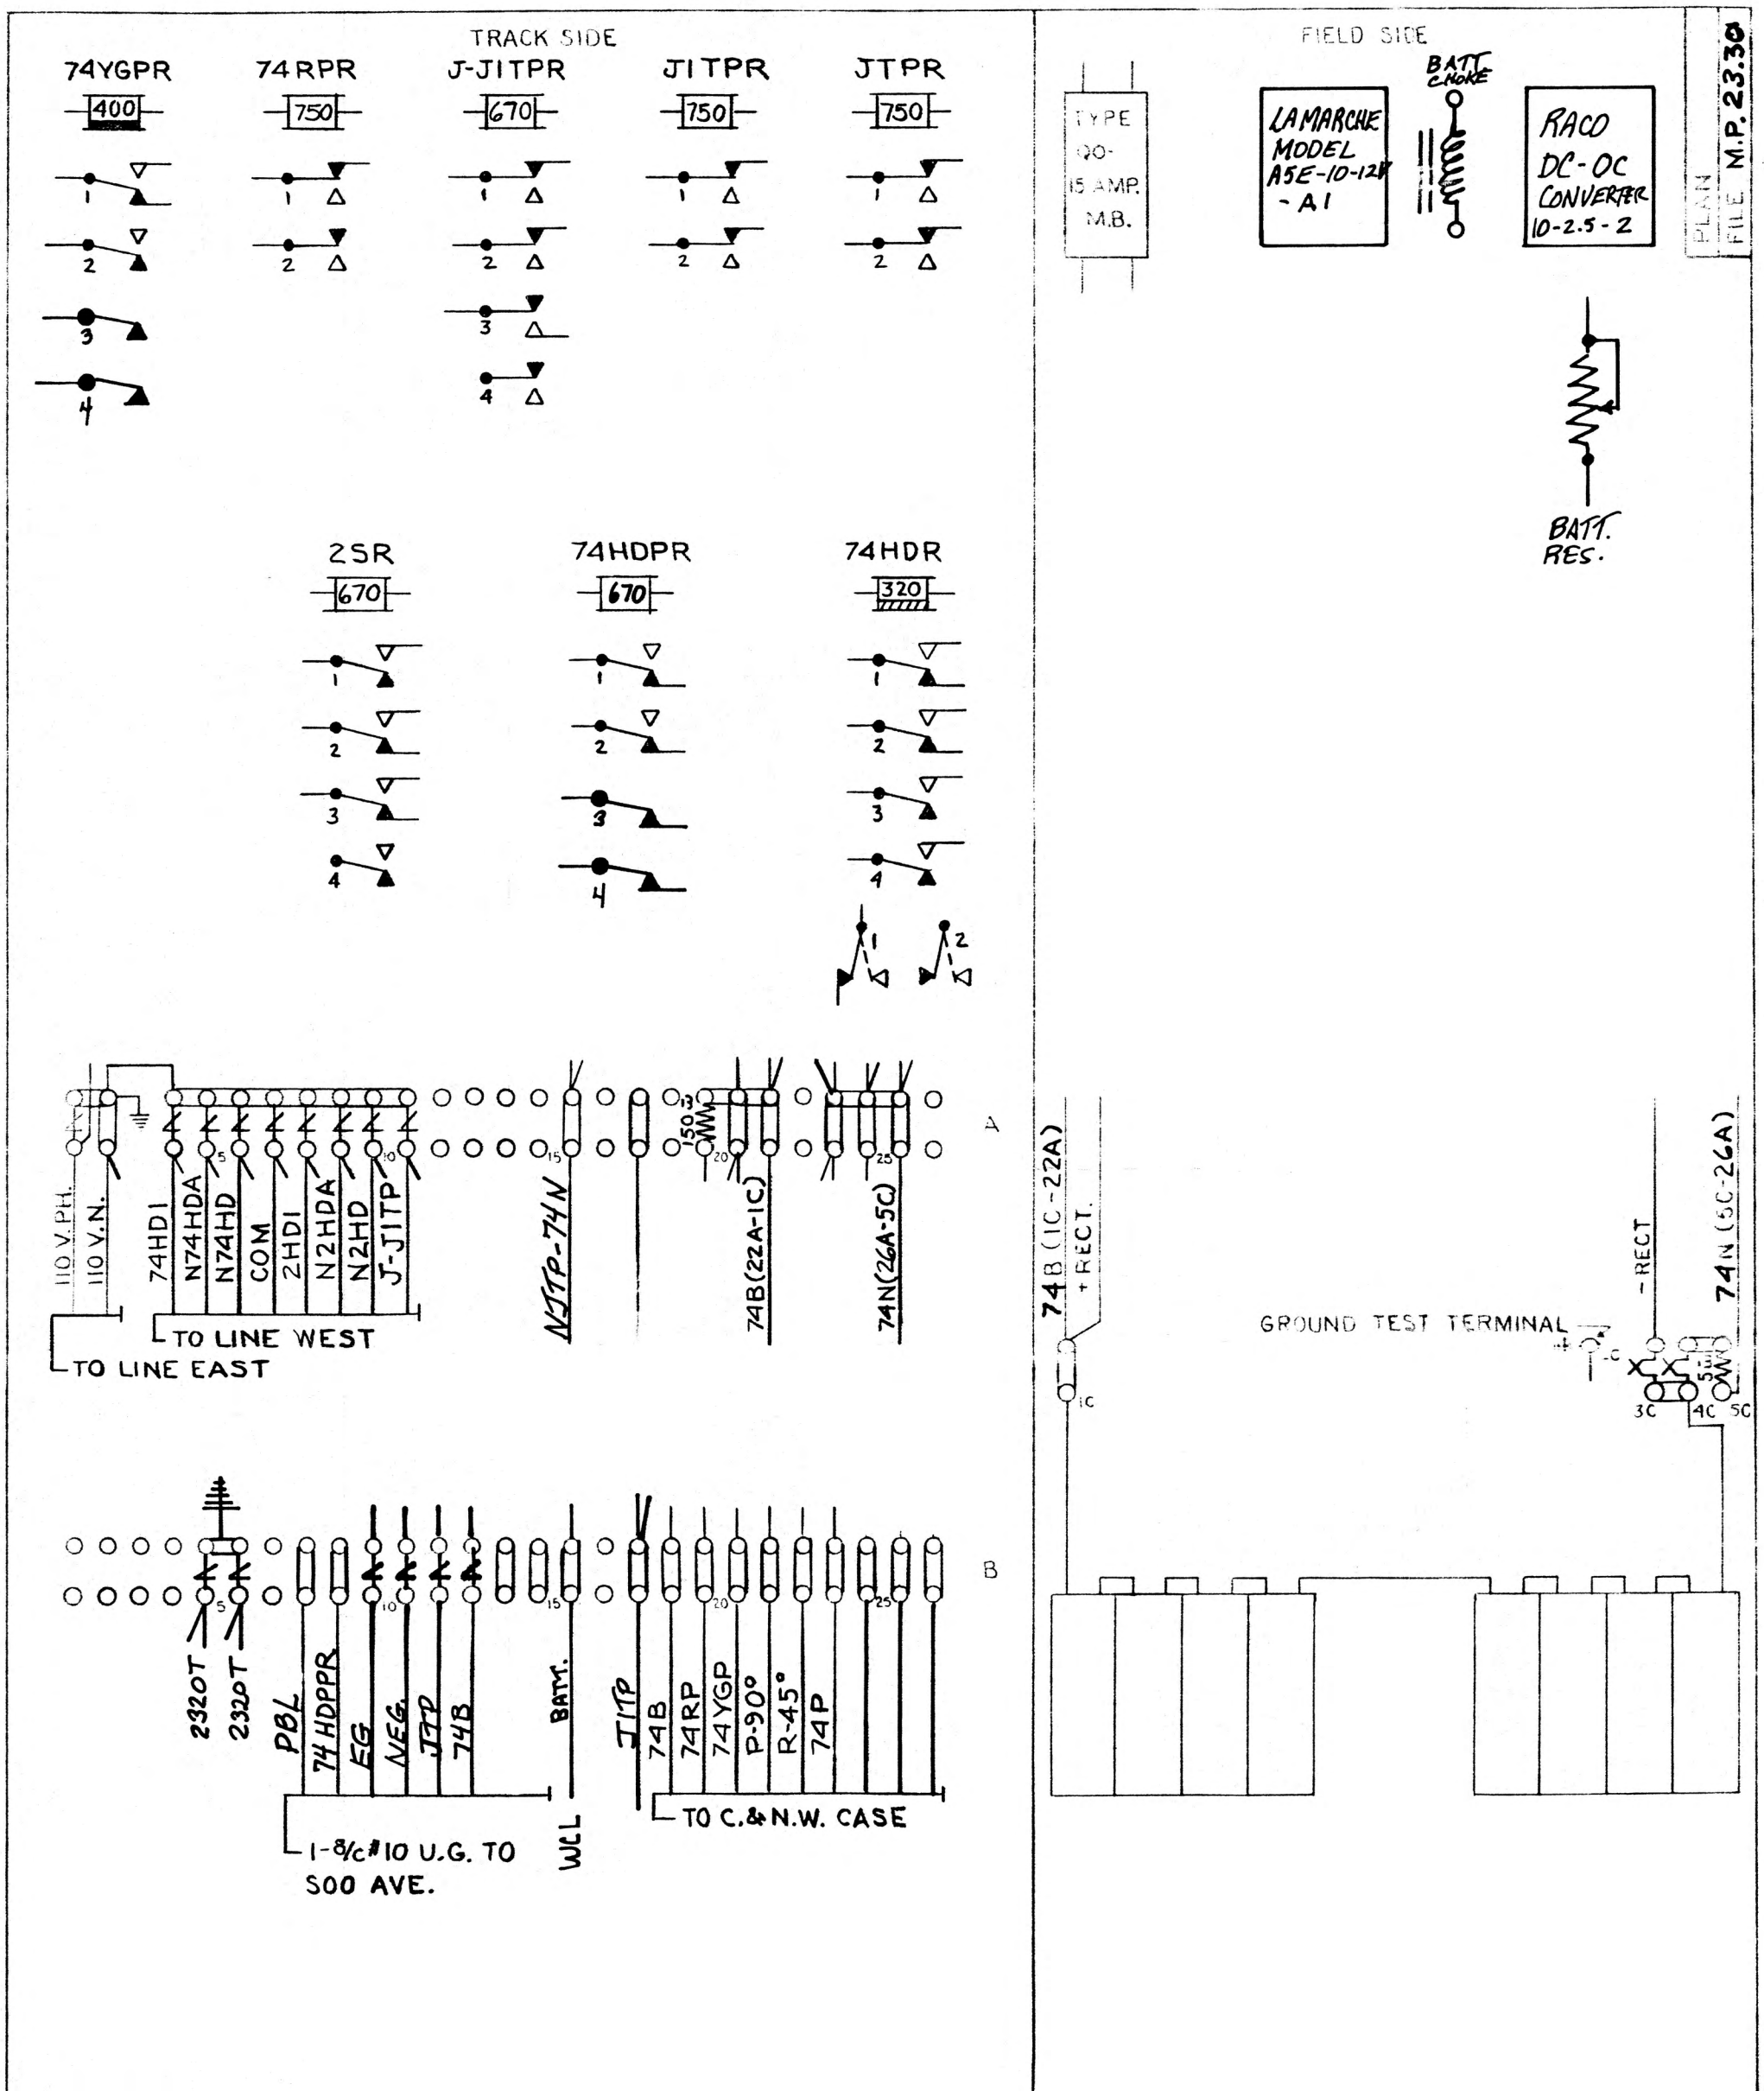

REV. PER F.C. BY GJS 12-90

WISCONSIN CENTRAL LTD. R.R.
CM 23.30