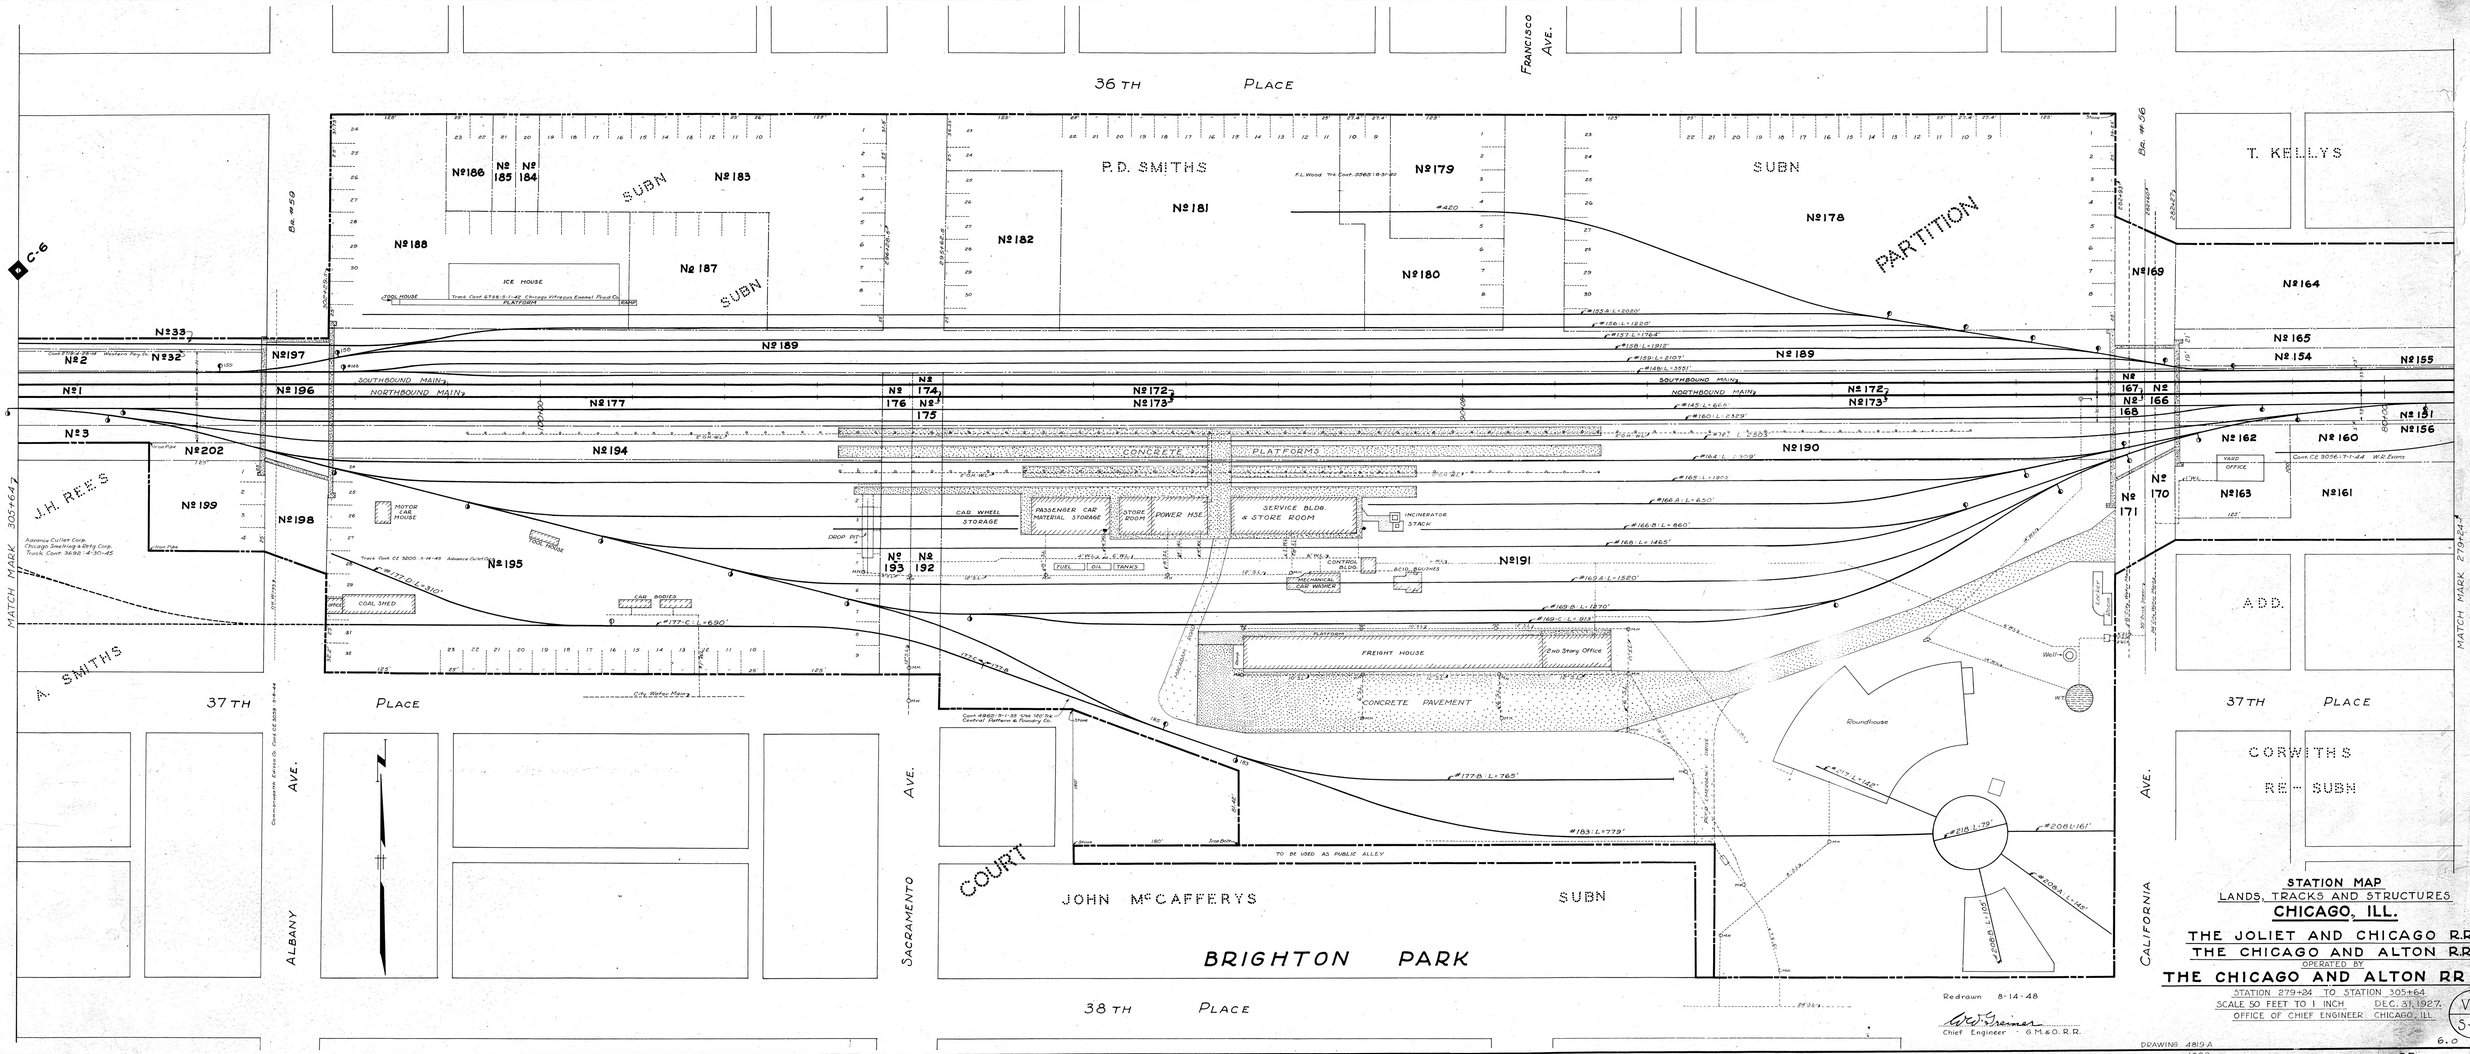
36 TH PLACE
FRANCISCO AVE.
T. KELLYS
P.D. SMITHS
SUBN
PARTITION
ICE HOUSE
TOOL HOUSE
PLATFORM
SOUTHBOUND MAIN
NORTHBOUND MAIN
CONCRETE PLATFORMS
CAR WHEEL STORAGE
PASSENGER CAR MATERIAL STORAGE
STORE ROOM
POWER HSE.
SERVICE BLDG. & STORE ROOM
INCINERATOR STACK
MOTOR CAR HOUSE
TOOL HOUSE
COAL SHED
CAR BODIES
DROP PIT
FUEL
OIL
TANKS
CONTROL BLDG.
MECHANICAL CAR WASHER
ACID BOILERS
FREIGHT HOUSE
2nd Story Office
CONCRETE PAVEMENT
Roundhouse
Well
YARD OFFICE
J.H. REES
A. SMITHS
ADD.
CORWITHS
RE-SUBN
37 TH PLACE
ALBANY AVE.
SACRAMENTO AVE.
CALIFORNIA AVE.
COURT
TO BE USED AS PUBLIC ALLEY
JOHN McCAFFERYS
SUBN
BRIGHTON PARK
38 TH PLACE
MATCH MARK 305+64
MATCH MARK 279+24
City Water Main
Redrawn 8-14-48
W.J. Gremer
Chief Engineer - C.M.&O.R.R.
STATION MAP
LANDS, TRACKS AND STRUCTURES
CHICAGO, ILL.
THE JOLIET AND CHICAGO R.R.
THE CHICAGO AND ALTON R.R.
OPERATED BY
THE CHICAGO AND ALTON RR CO.
STATION 279+24 TO STATION 305+64
SCALE 50 FEET TO 1 INCH DEC. 31, 1927.
OFFICE OF CHIEF ENGINEER CHICAGO, ILL.
V-1
5-3d
DRAWING 4819-A
1002
6.0