

1555-447
28

292-A-T

CODE #6-30 LINE 41 30
CODE #6-30 LINE 22 21
7cc #16
220VAC

1524403

R B

10R

292-A-TR

4

1

B10

2

3

10RA

10RB

10RA


10RB

10R-ENX

10R-ENX

10R

W40 220VAC

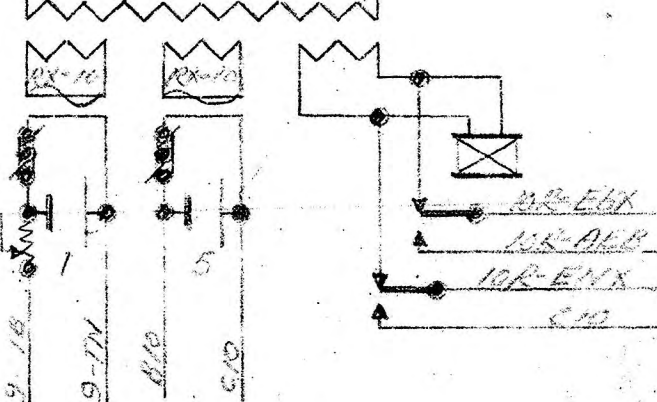

C10-W

WES-BEV-BP-W

ND-W

NHD-W

WESTON-AB-W

AB-D-W

AB-GKP-W

C10(TB)

C10-E

WES-BEV-BP-E

BEV-BPK-E

ND-E

NHD-E

10RA-H-E

10RB-H-E

10RE-H-E

10RB-NH-E

10RA-G-GP-E

10R-B-GP-E

WESTON-AB-E


AB-D-E

AB-GKP-E

REVISIONS
1. 292-A-T
2. 292-A-TR
3. 292-A-TR
C.B. & Q.R.R.
CIRCUIT PLAN
RUSHVILLE TO BEVERLY, Mo.
NOT TO SCALE
OFFICE OF CHIEF SIGNAL ENGINEER
CHICAGO, ILL.
NO. 95562 DR. 91500 (7-1-40)
SHEET 46 OF

10R SIG. BEVERLY



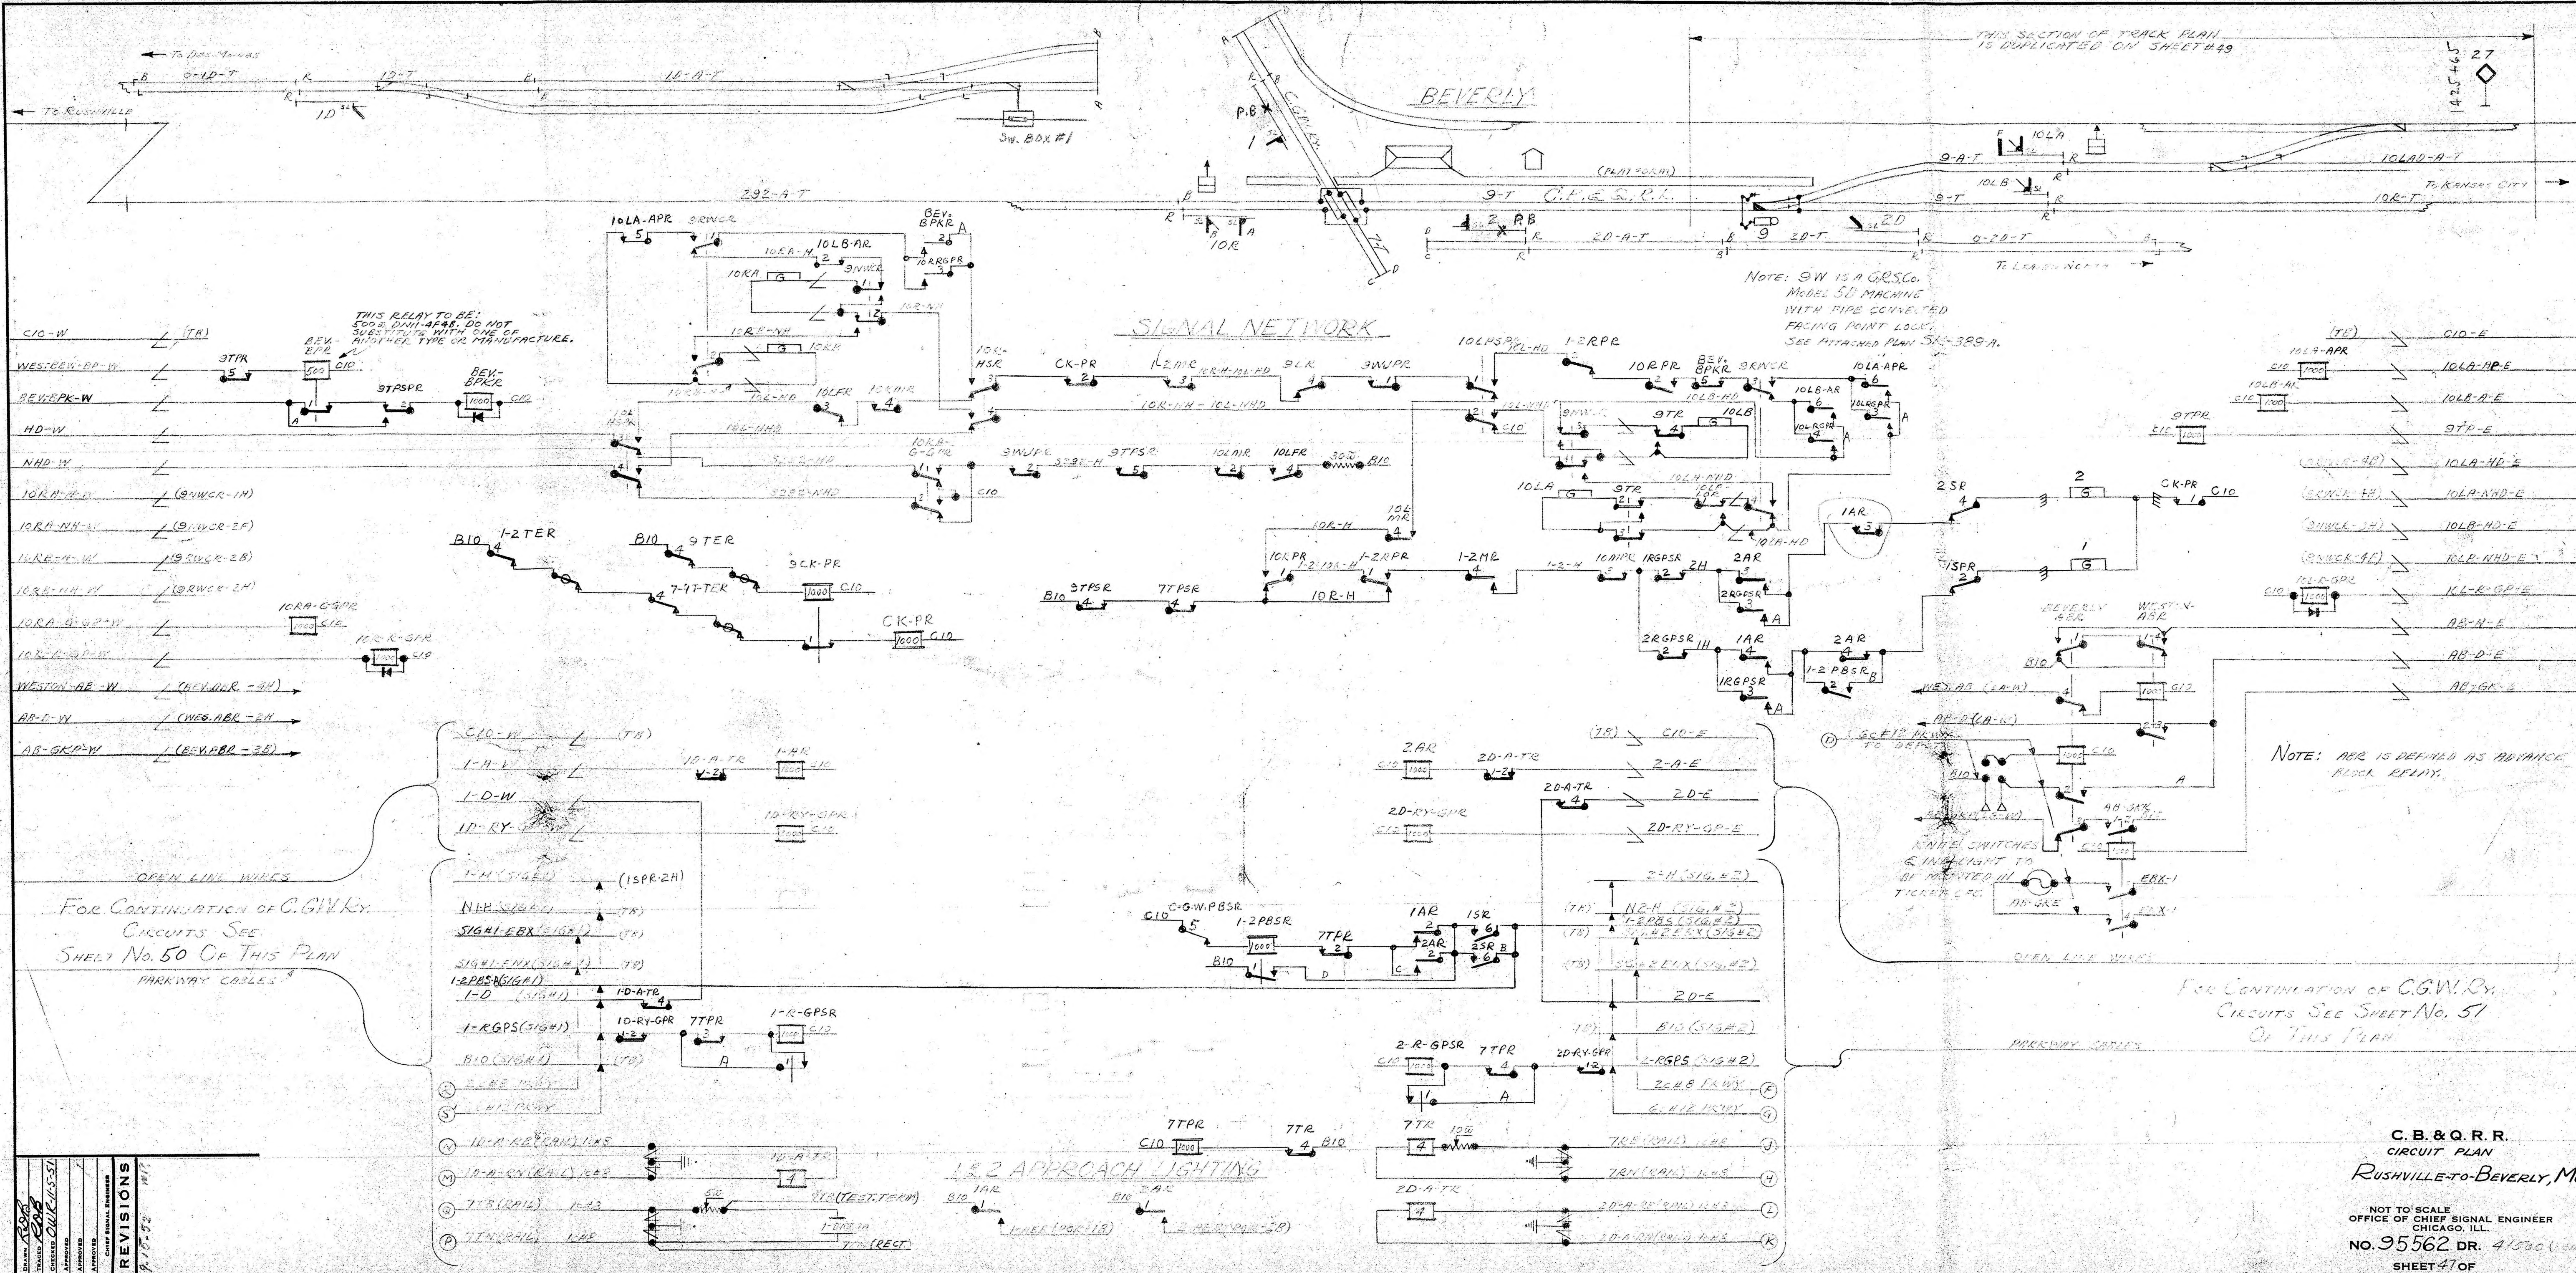




C.B. & Q.R.R.
CIRCUIT PLAN
RUSHVILLE-TO-BEVERLY, Mo.
NOT TO SCALE
OFFICE OF CHIEF SIGNAL ENGINEER
CHICAGO, ILL.
NO. 95562 DR. 4/500 (1000)
SHEET 47 OF

SIGNAL NETWORK - C.G.W.R.Y. XING
AT BEVERLY, Mo.


LOCK CIRCUITS

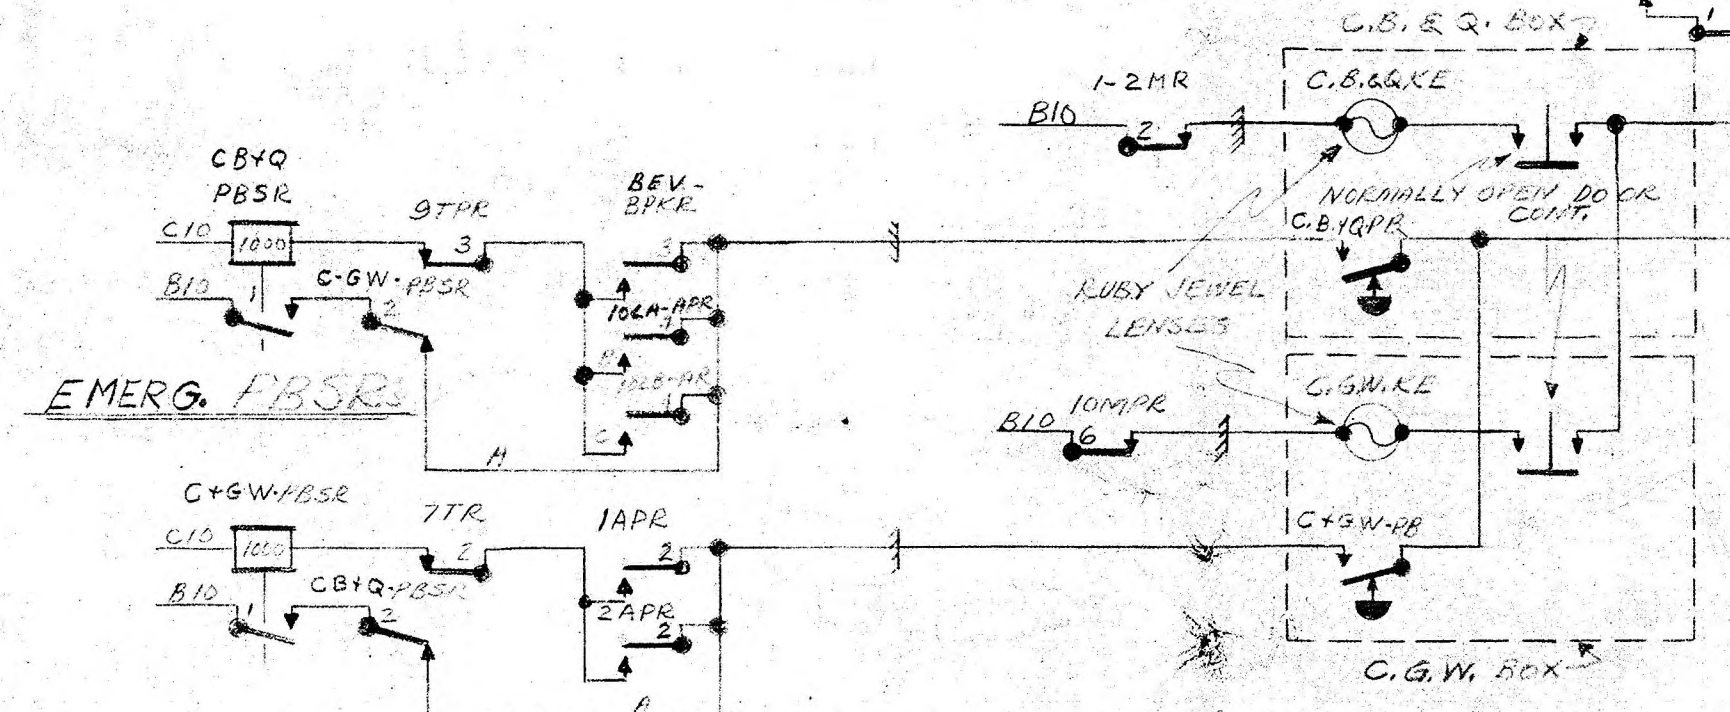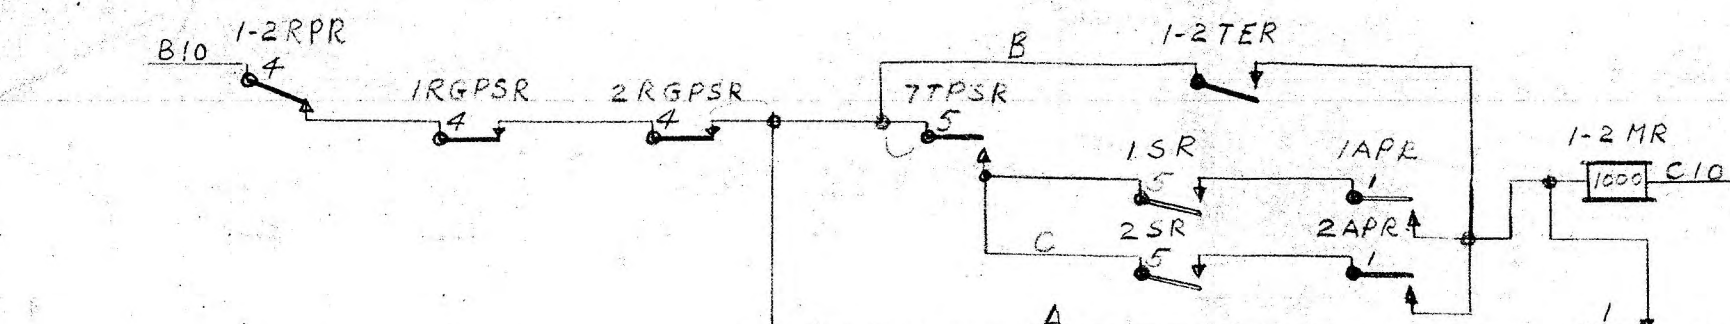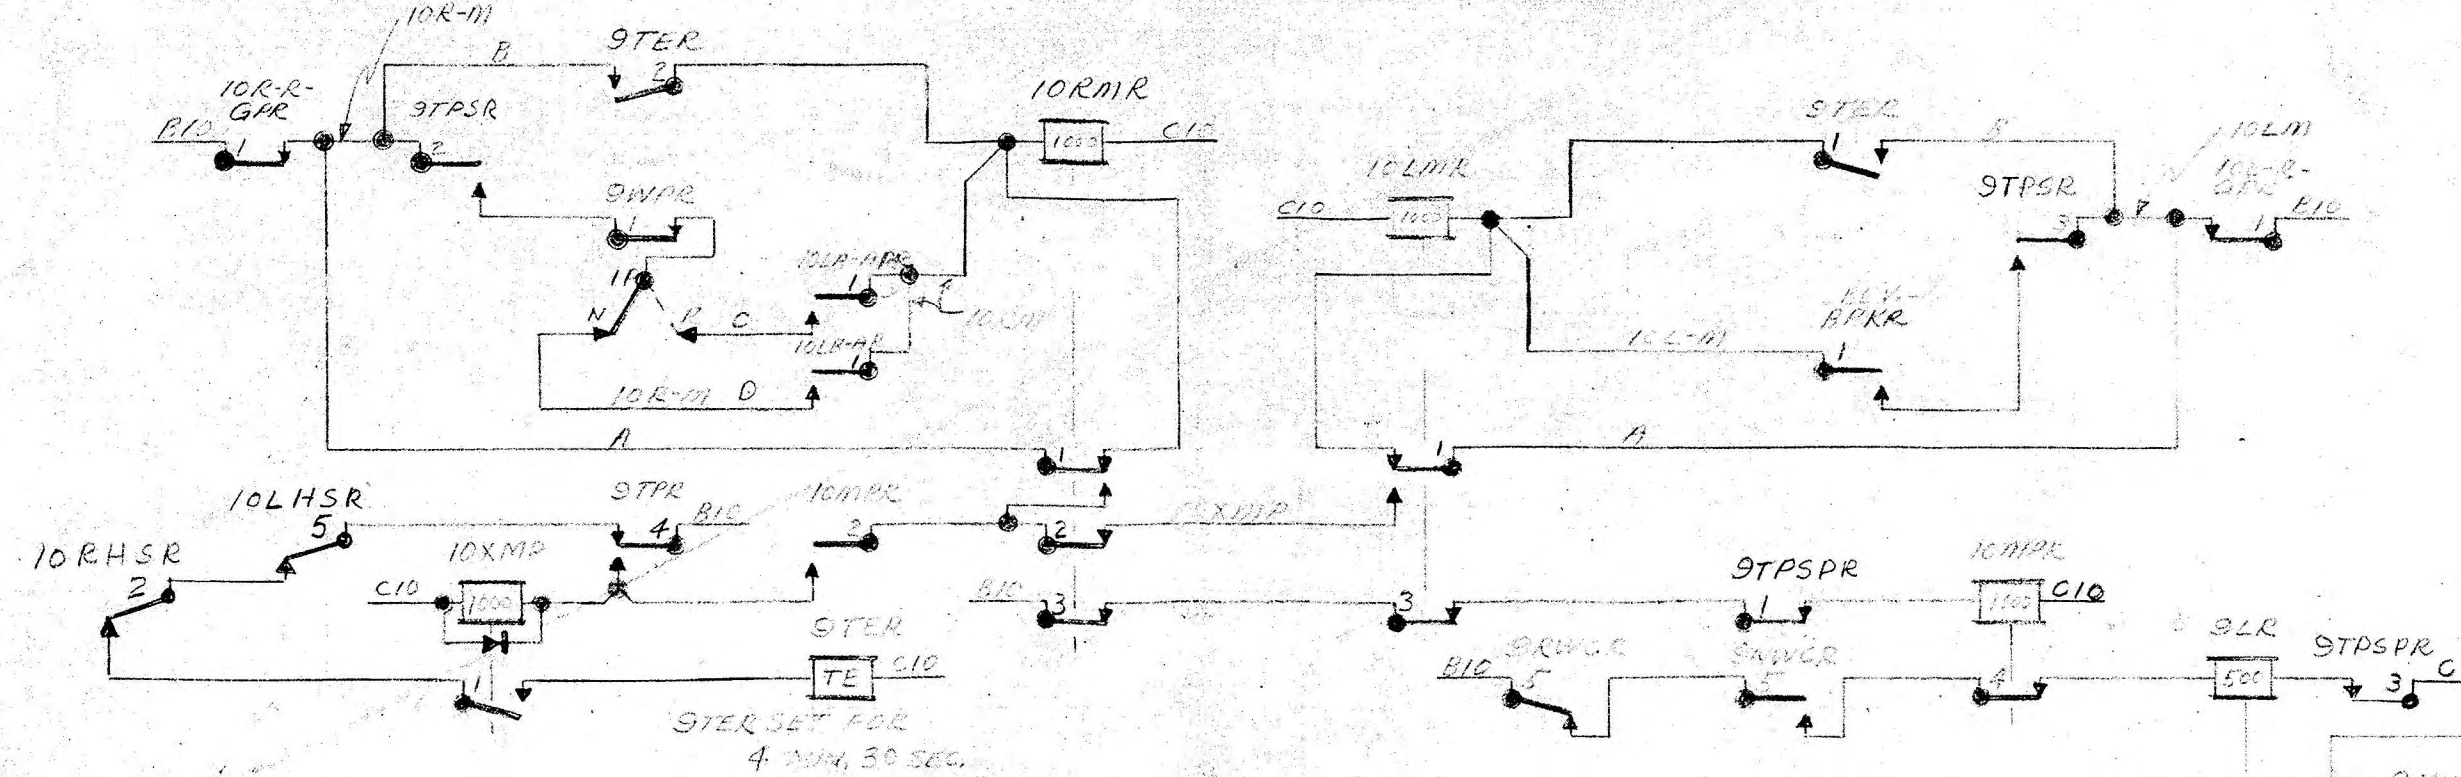


162 AR's

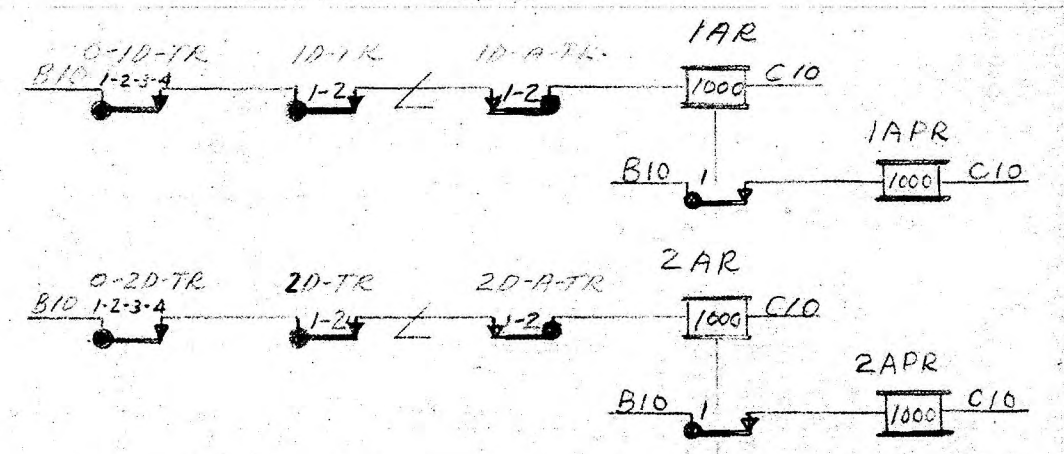


TPSR CIRCUITS

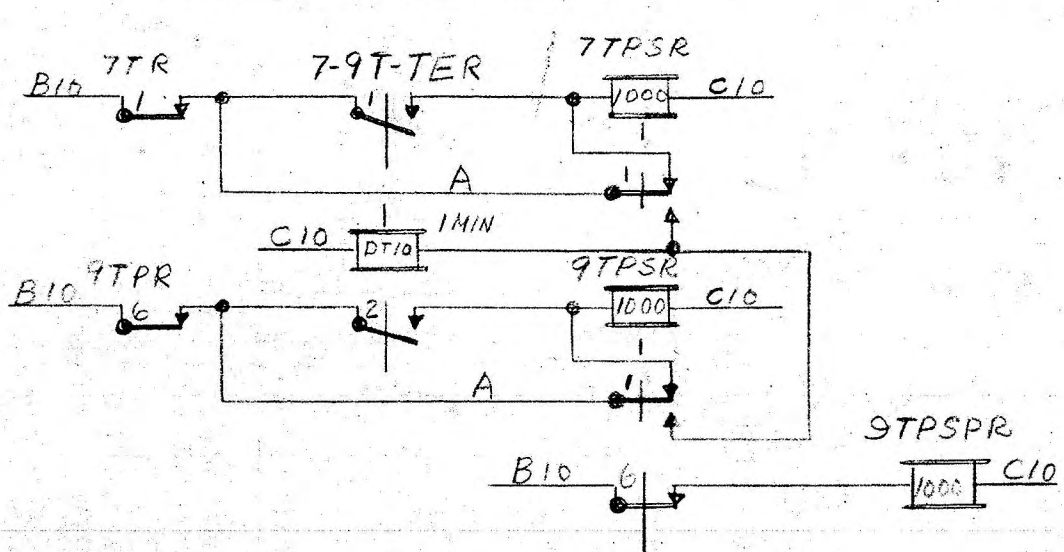


SR CIRCUITS

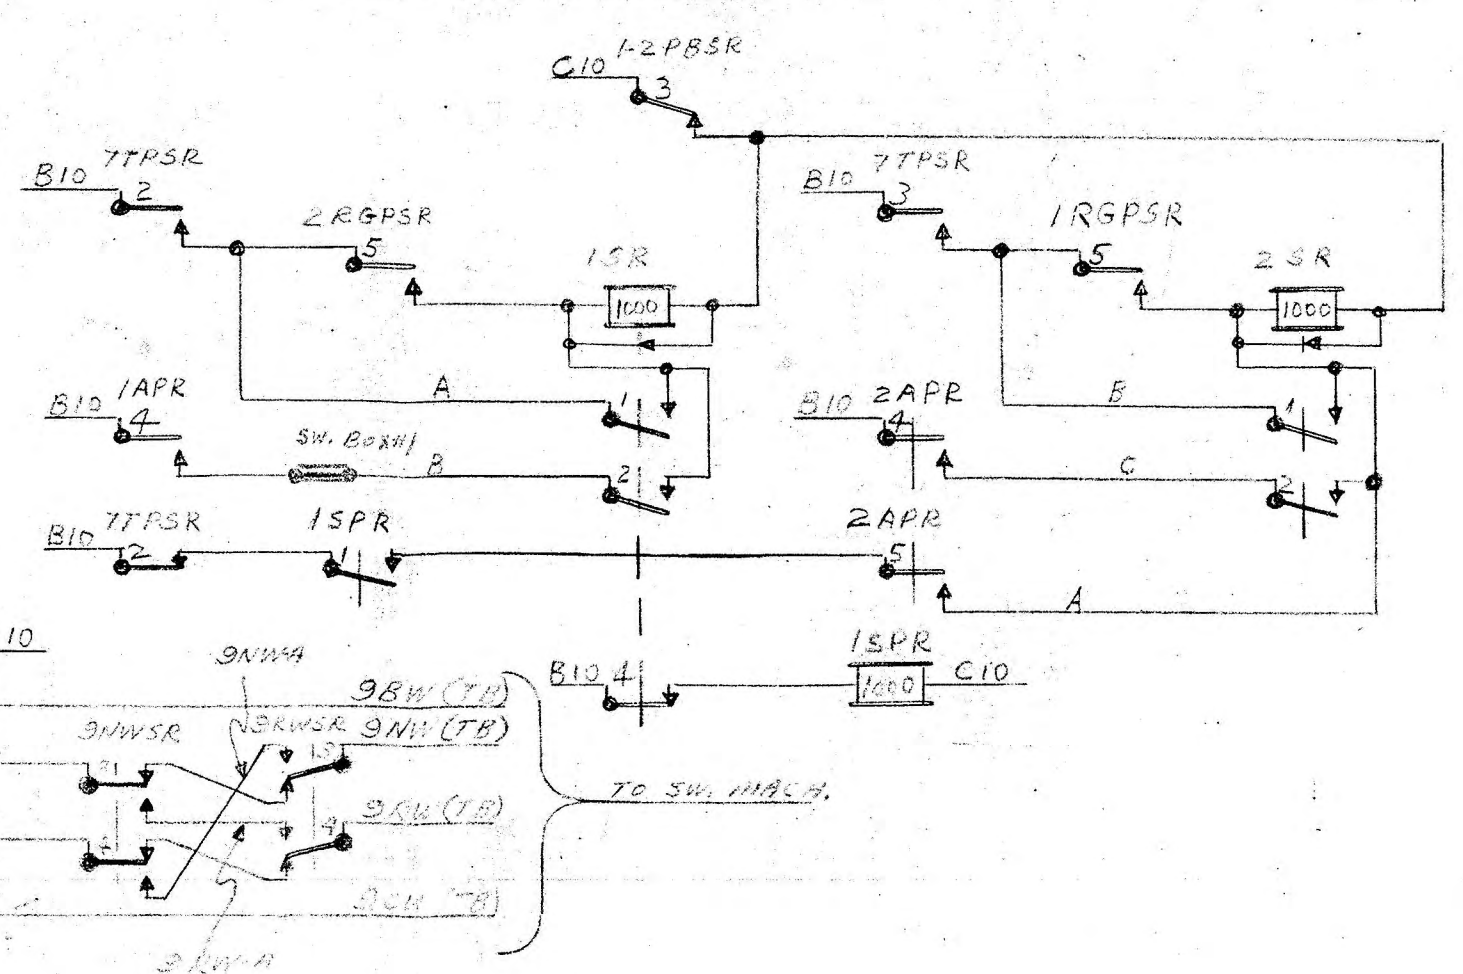


9WPE NC CIRCUITS

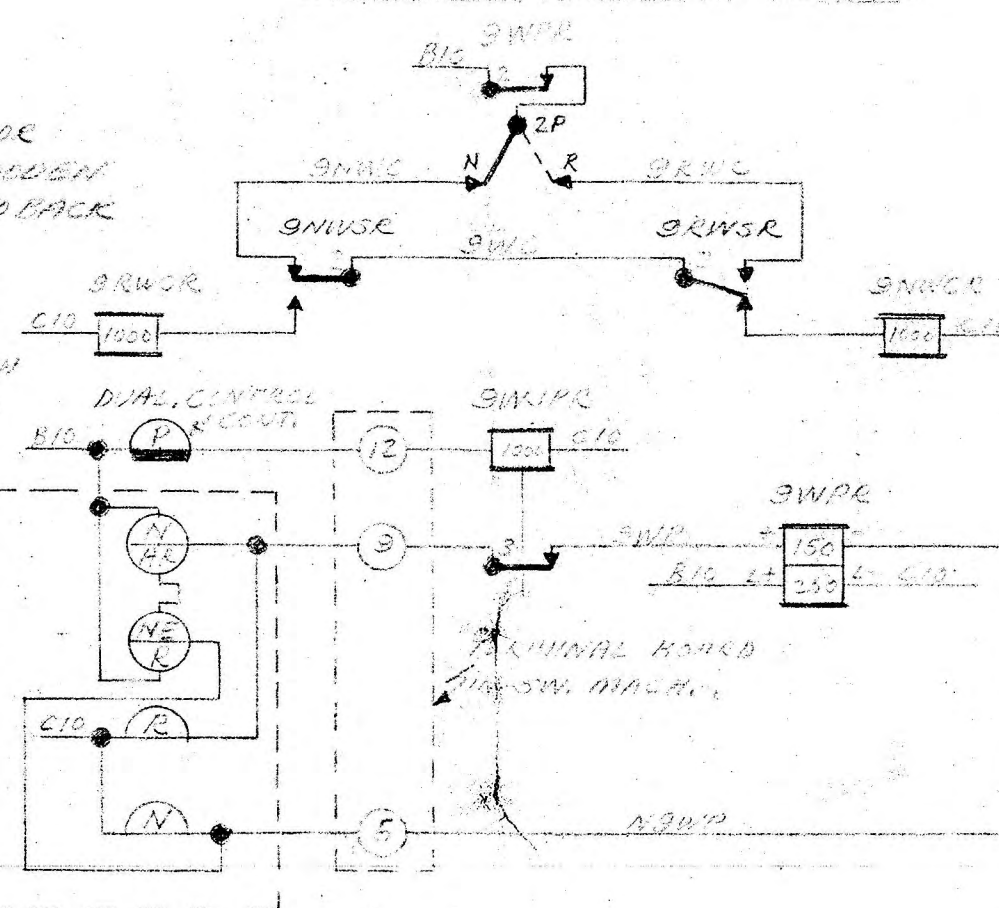

CODE ASSIGNMENTS (SC4A-MODIFIED)

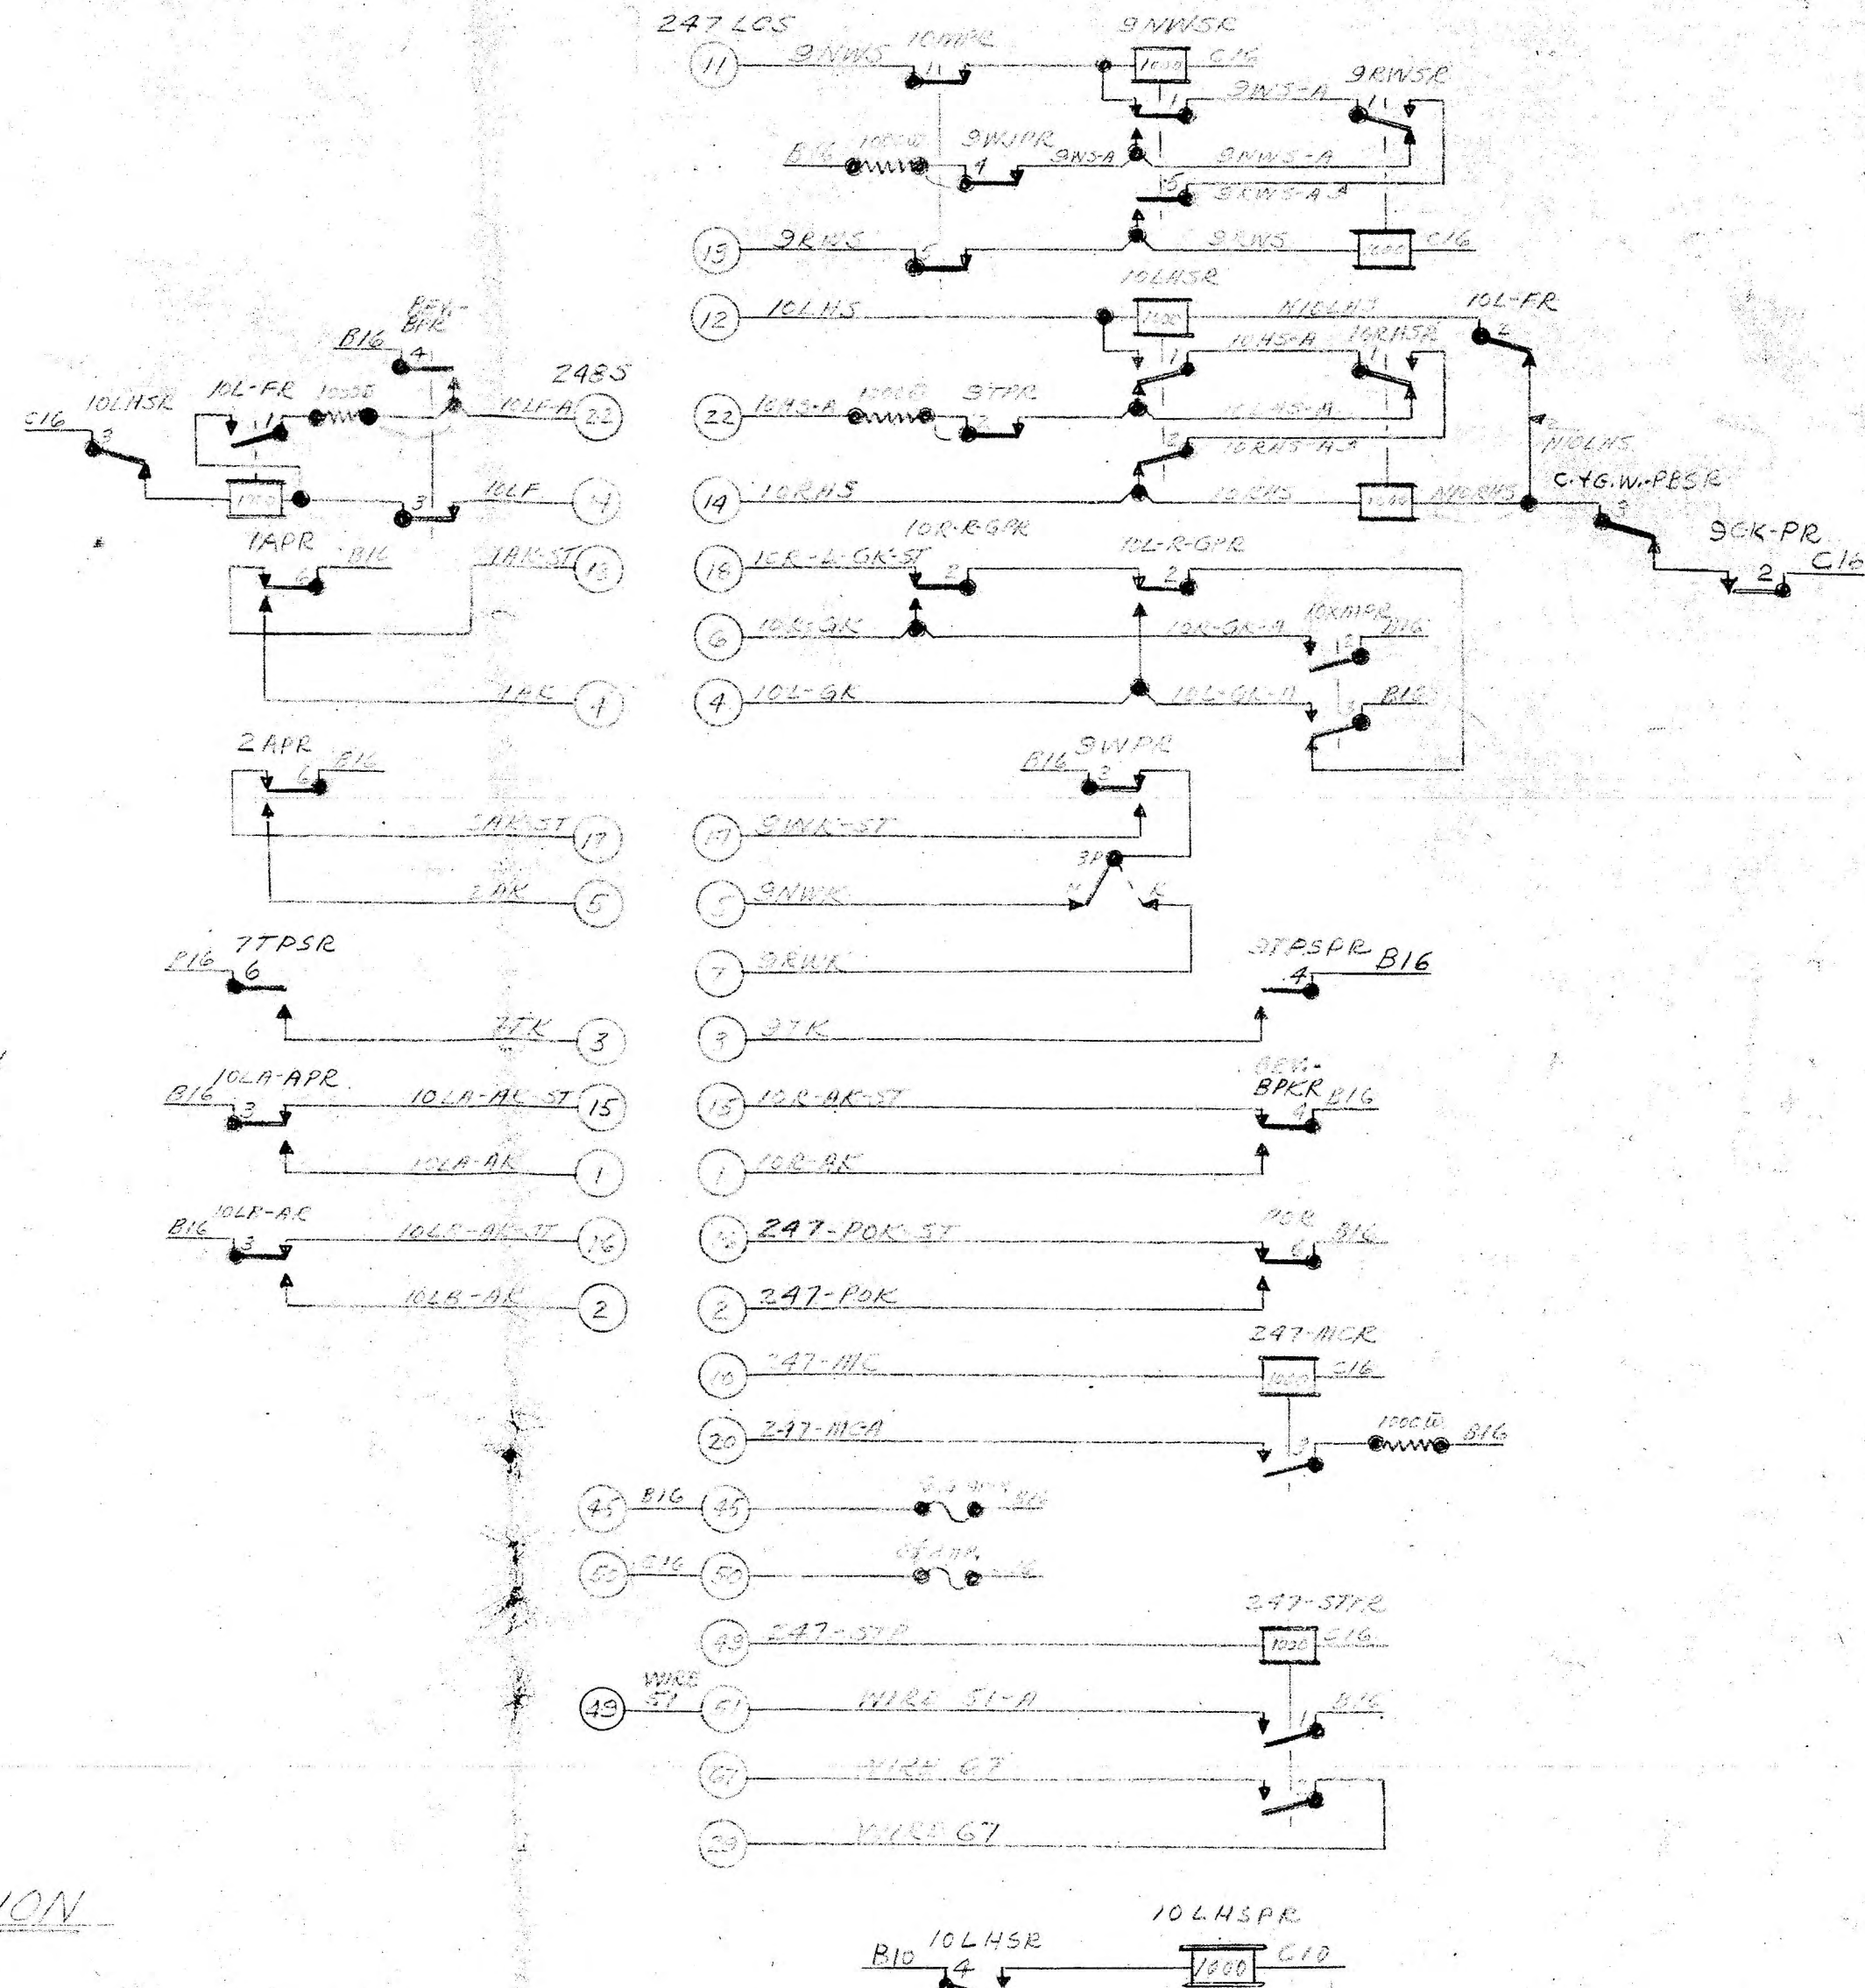


ROUTE SELECTION

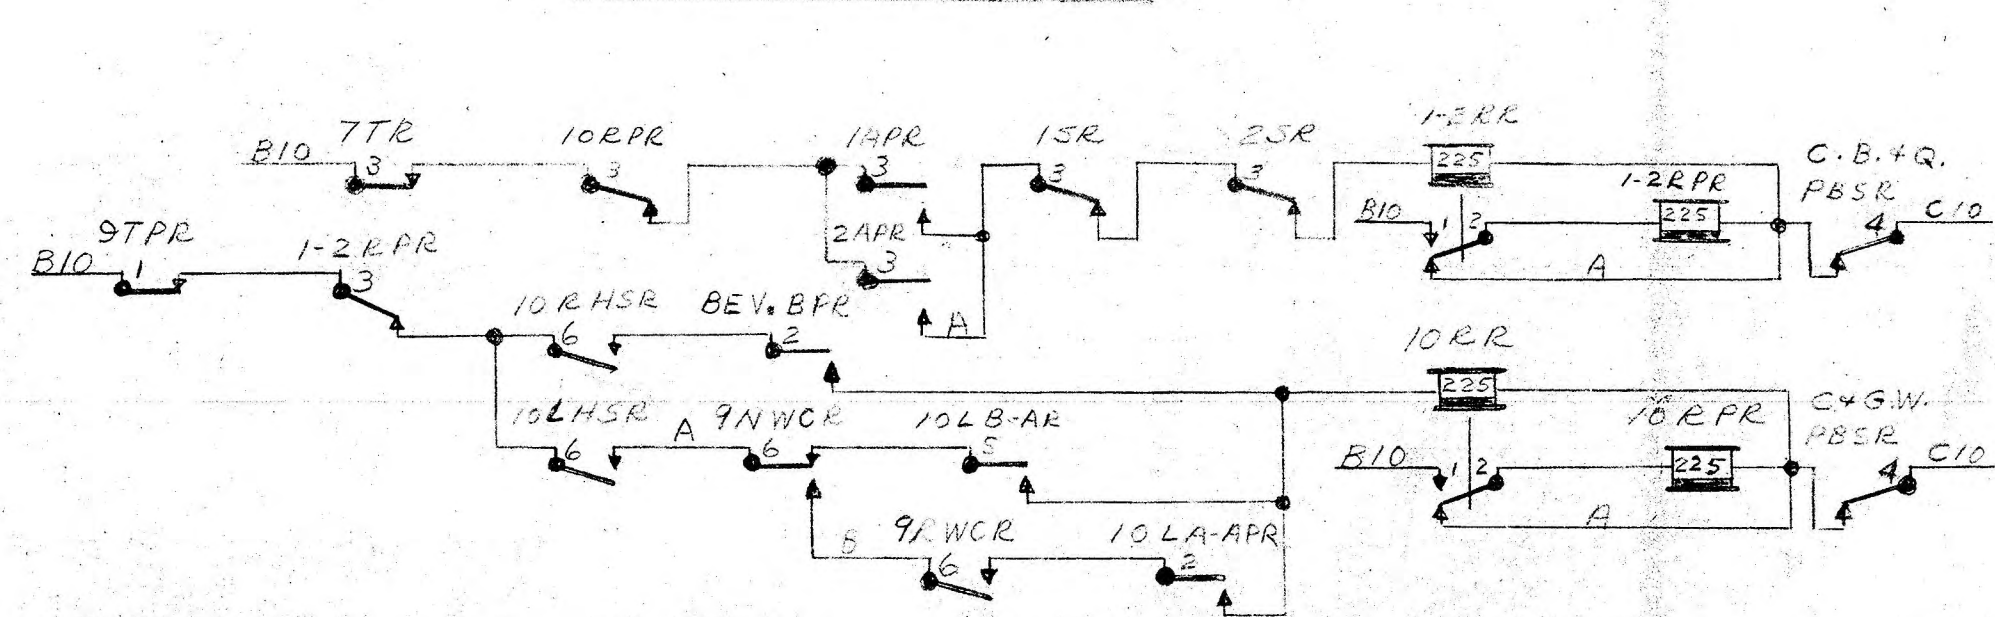

DRAWN	ROB
TRACED	ROB
CHECKED	OUR-11-5-51
APPROVED	
APPROVED	
CHIEF SIGNAL ENGINEER	
REVISIONS	4-10-54 6017

C. B. & Q. R. R.
CIRCUIT PLAN
RUSHVILLE TO BEVERLY, MO


NOT TO SCALE
OFFICE OF CHIEF SIGNAL ENGINEER
CHICAGO, ILL.
NO. 95562 DR. 415-2000
SHEET 48 OF 48

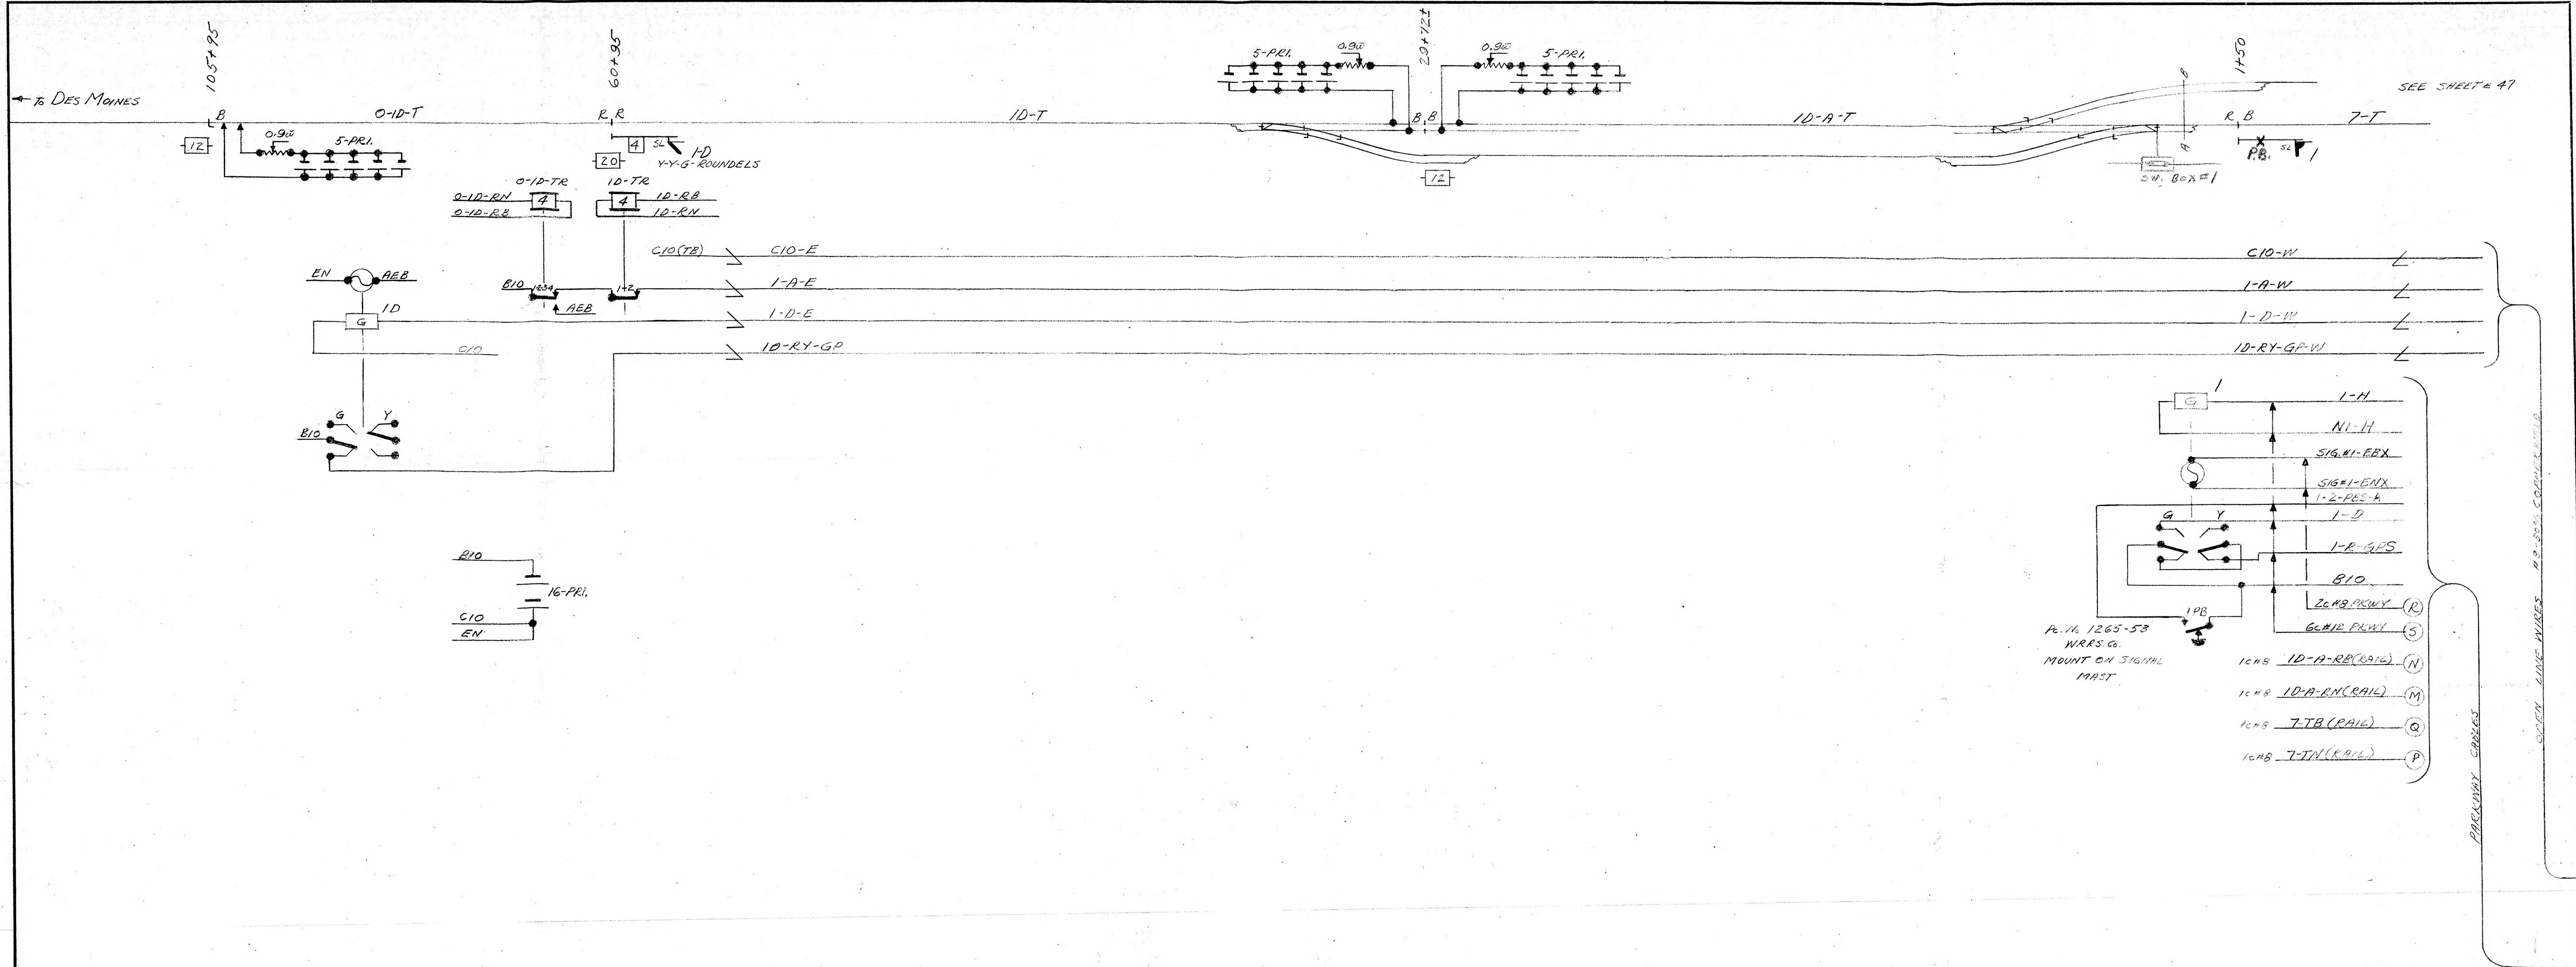

DRAWN: *[Signature]*
 CHECKED: *[Signature]*
 APPROVED: *[Signature]*
 CHIEF SIGNAL ENGINEER
 REVISIONS
 7-15-52

C. B. & Q. R. R.
 CIRCUIT PLAN
 RUSHVILLE TO BEVERLY, Mo.
 NOT TO SCALE
 OFFICE OF CHIEF SIGNAL ENGINEER
 CHICAGO, ILL.
 NO. 95562 DR. 41500 (1000)
 SHEET 30 OF

CGW SIGS #1 & ID
 BEVERLY, Mo.

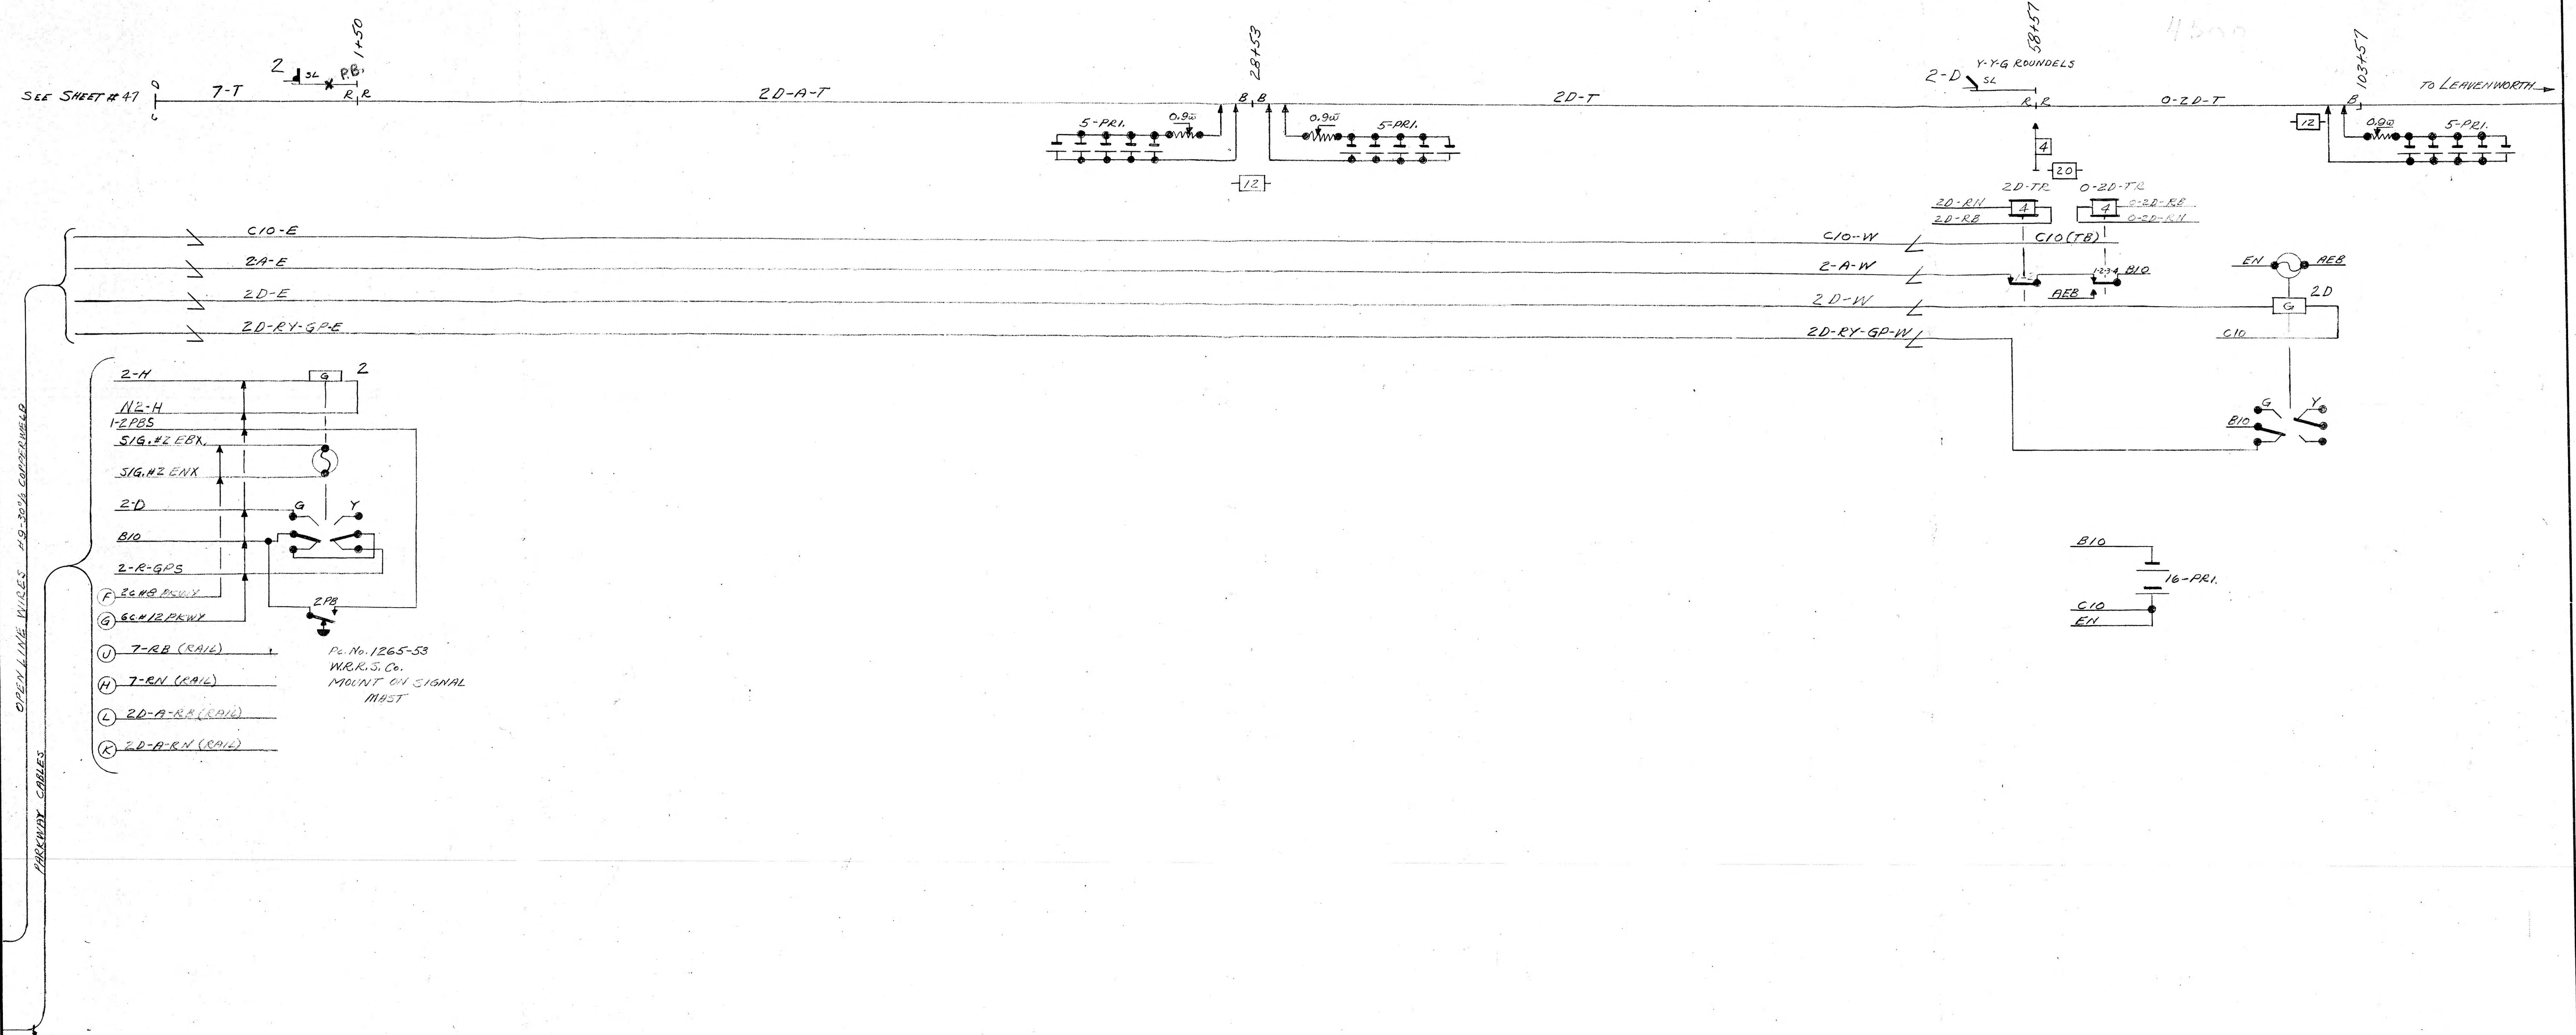

C. B. & Q. R. R.
CIRCUIT PLAN

RUSHVILLE TO BEVERLY, Mo.



NOT TO SCALE
OFFICE OF CHIEF SIGNAL ENGINEER
CHICAGO, ILL.


NO. 95562 DR. 41500 (RM)

SHEET 57 OF

CGWRY SIGS #2 & 2D
BEVERLY, Mo.

DRAWN *ROB*
 TRACED *ROB*
 CHECKED *QWR 11-5-57*
 APPROVED _____
 APPROVED _____
 APPROVED _____
 CHIEF SIGNAL ENGINEER
REVISIONS

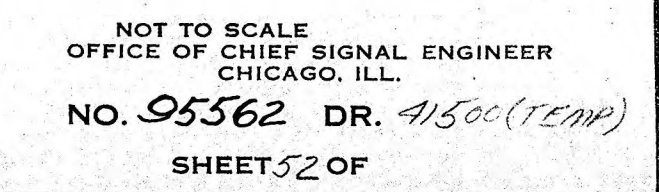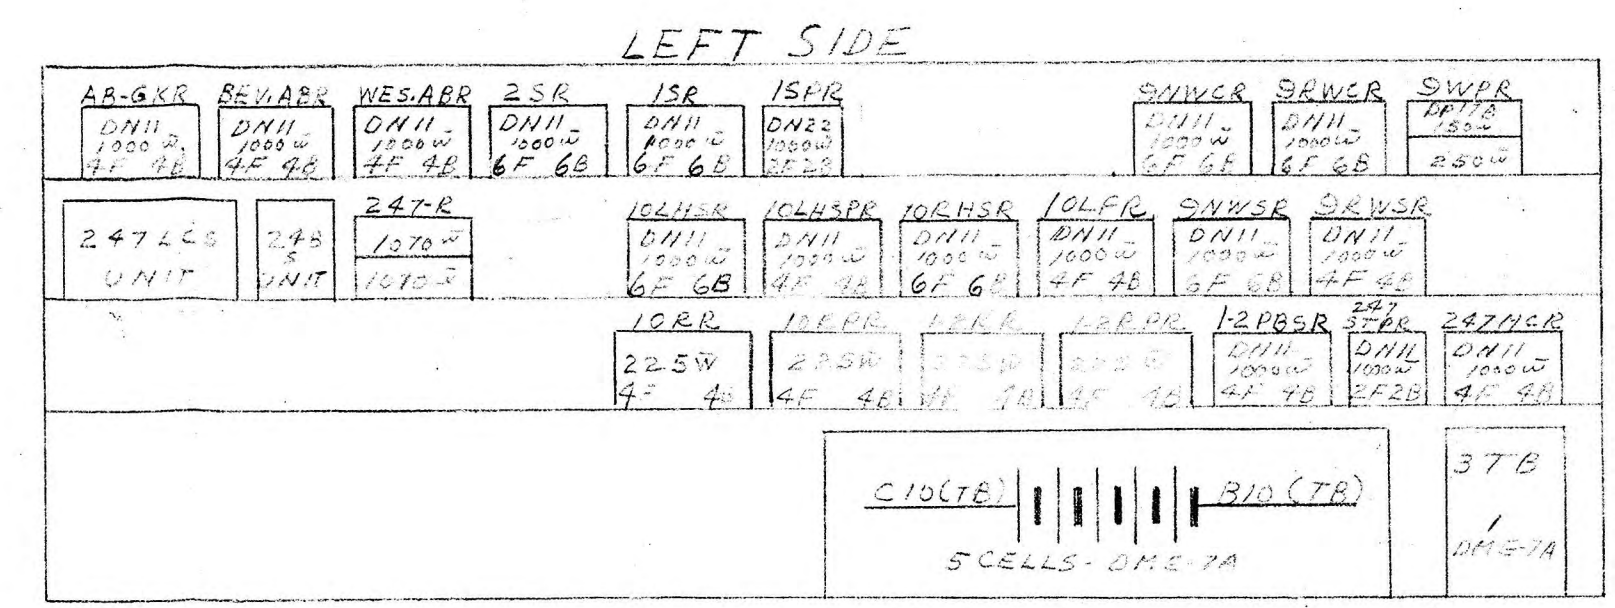

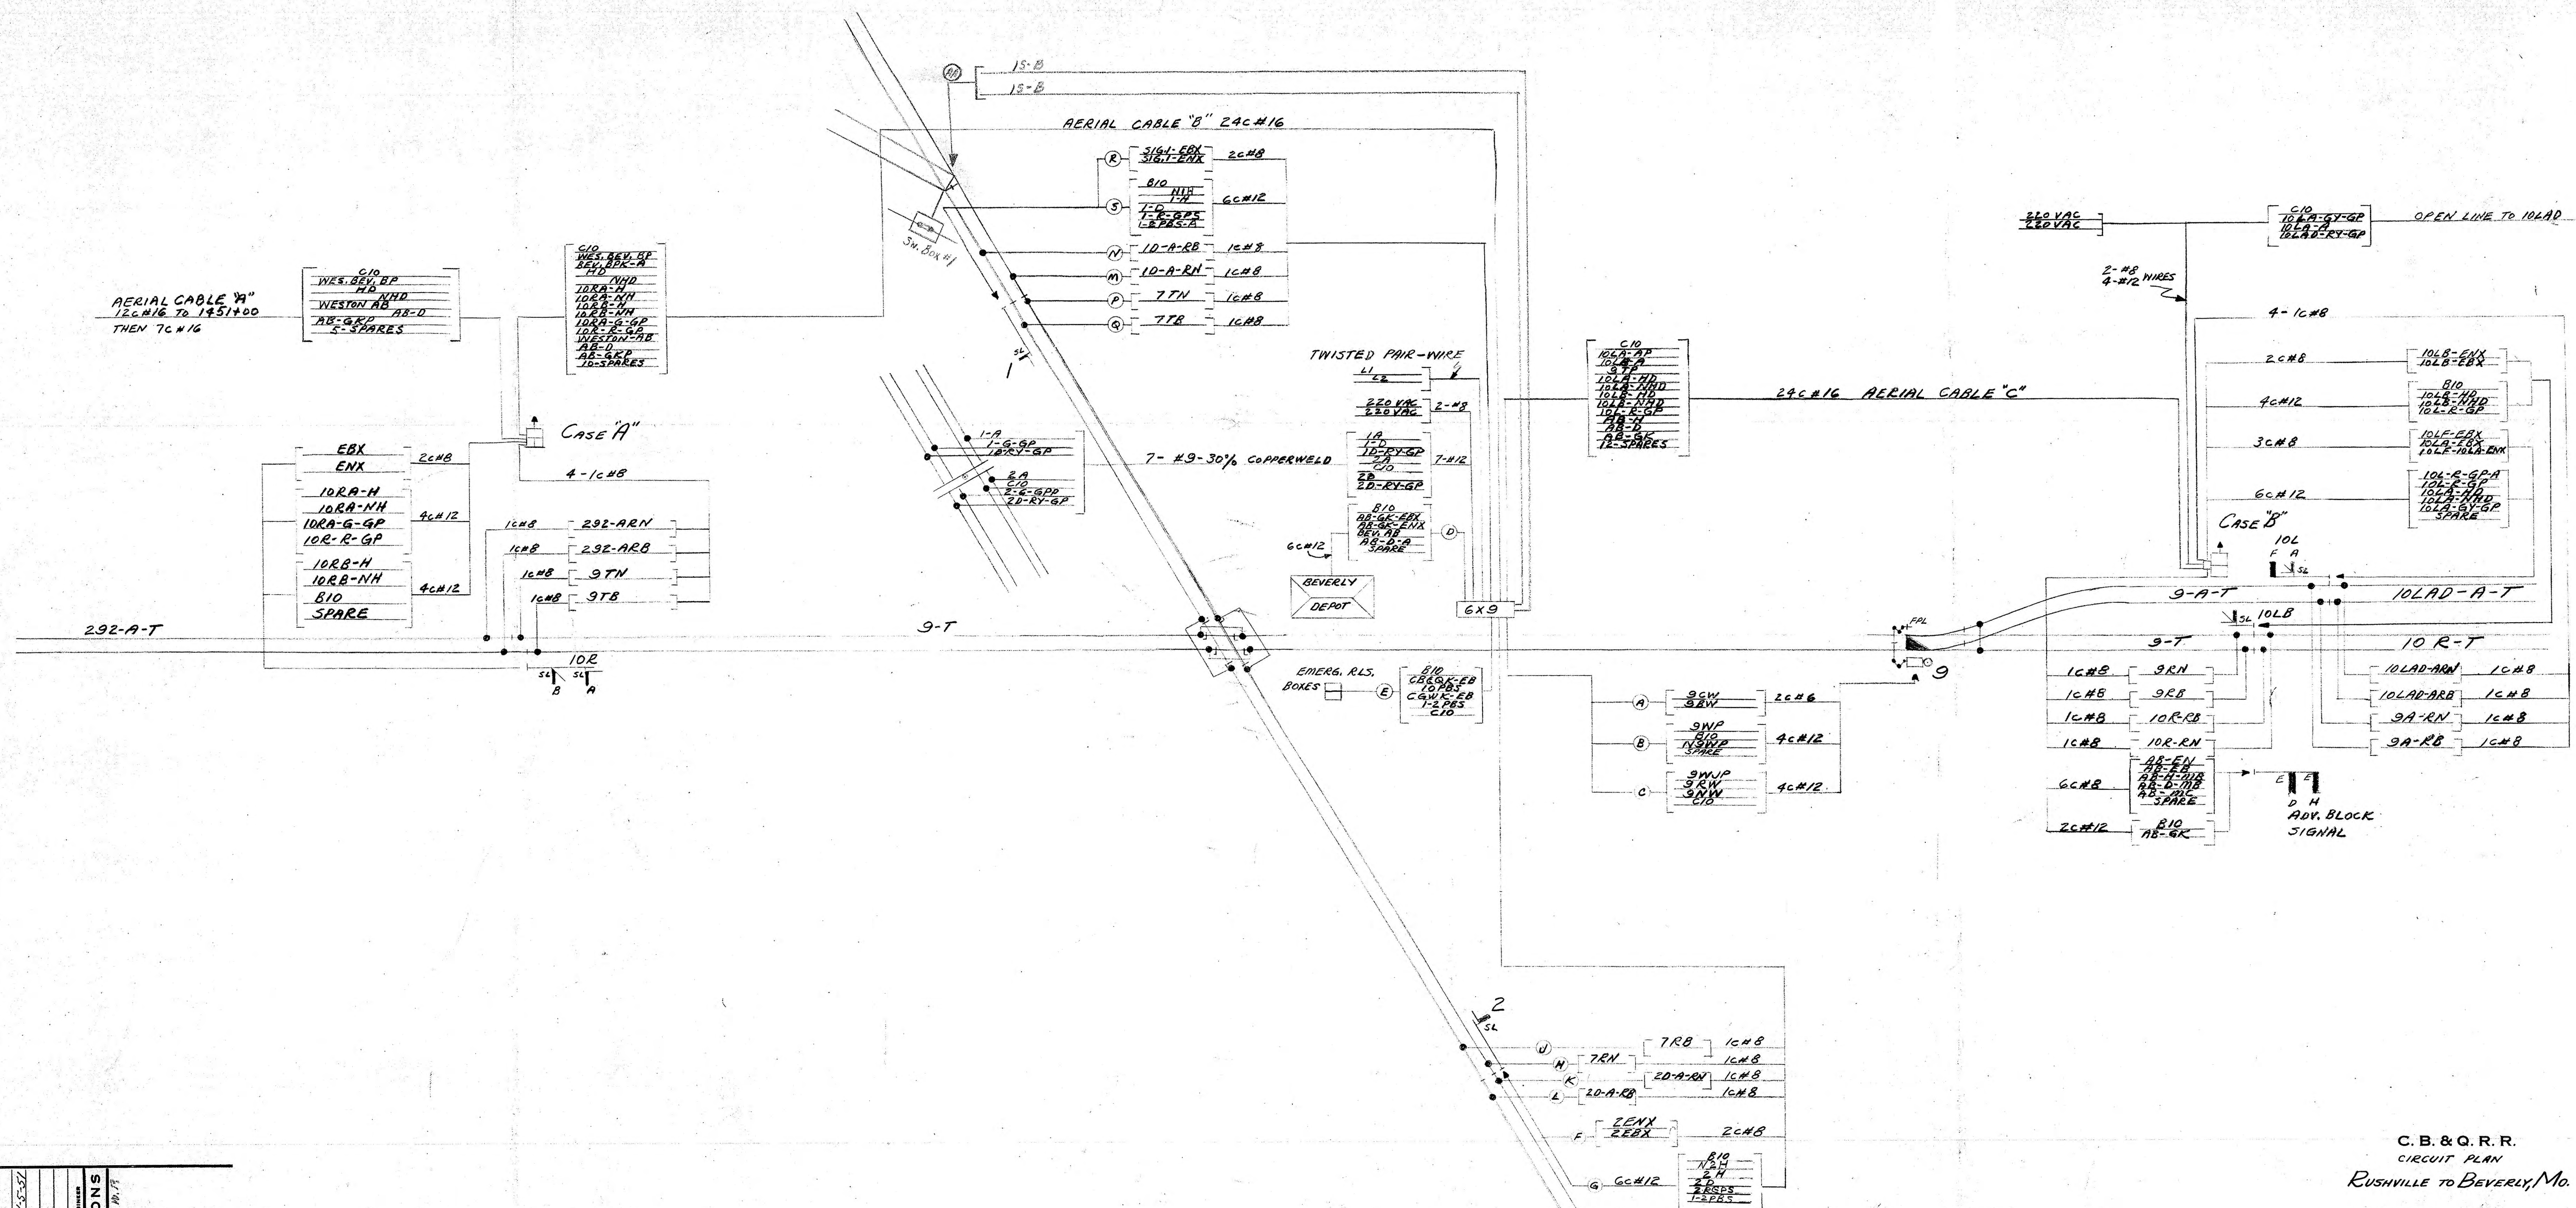

NOT TO SCALE
OFFICE OF CHIEF SIGNAL ENGINEER
CHICAGO, ILL.
NO. 95562 DR. 41500 (TEMP)
SHEET 54 OF