BYRON

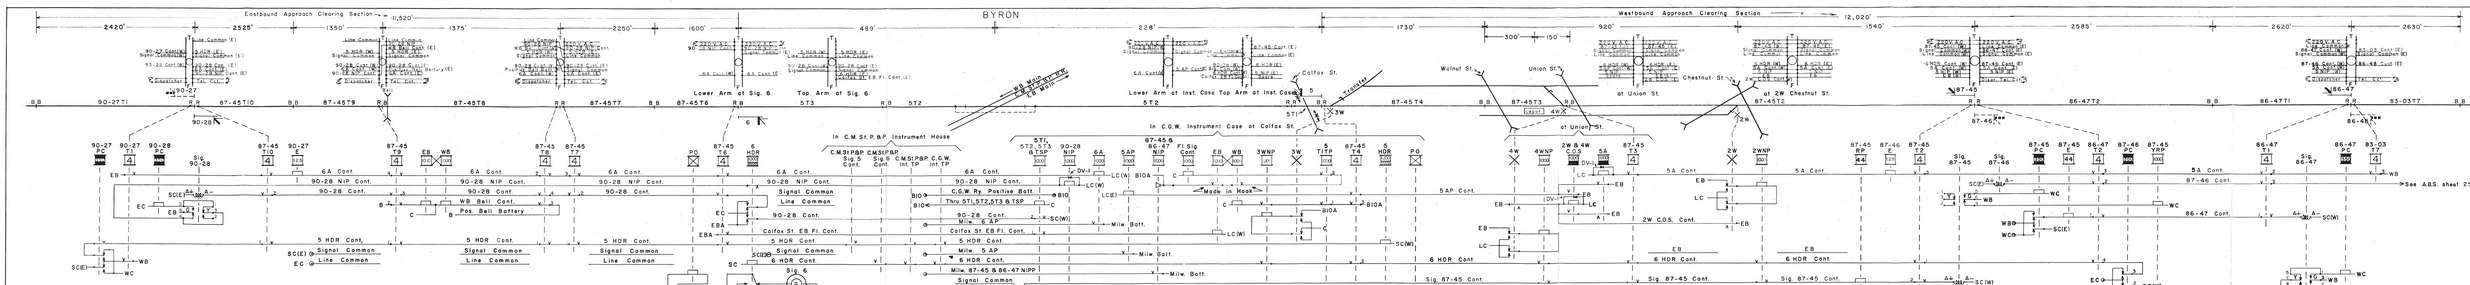

REVISIONS
1 - 9 - 51
2 - 21 - 51
3 - 1 - 56
Redrawn with 4W switch added. 10 - 6 - 60

CHICAGO GREAT WESTERN RWY. CO.

BYRON, ILLINOIS

A.B.S. & Automatic Interlocking

Office: Signal Engineer Oelwein, Ia.

Approved: C. E. Pace

October 25, 1950 Signal Engineer

658-G

R.C.D.