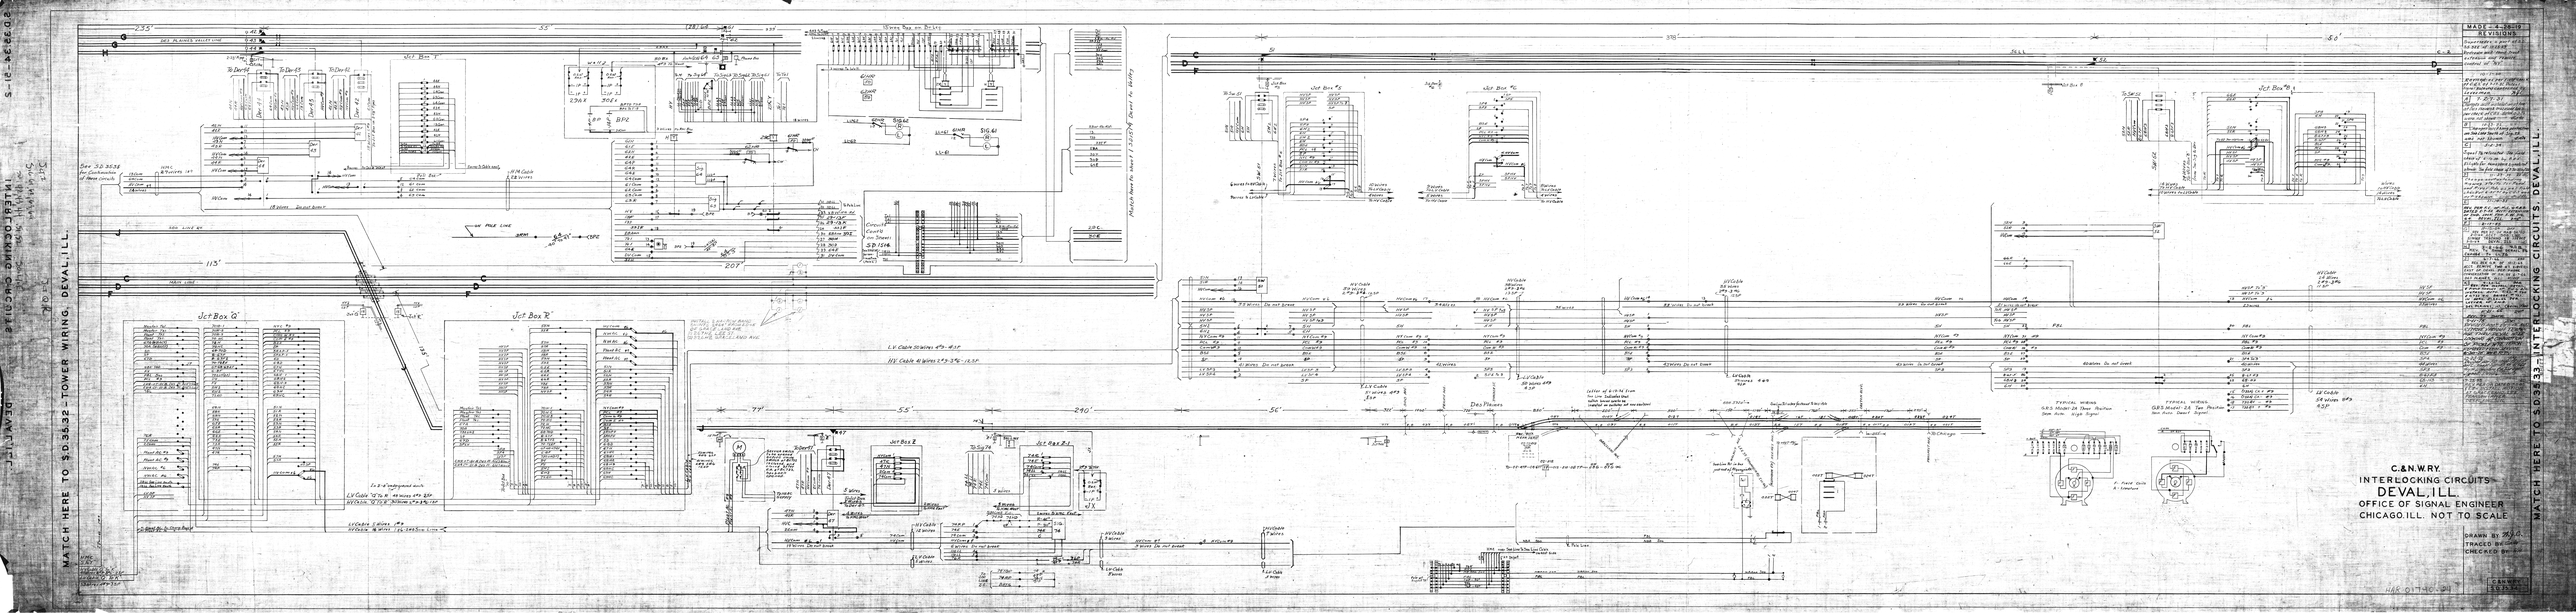

MATCH HERE TO S.D.35.32 - TOWER WIRING, DEVAL, ILL.
MATCH HERE TO S.D.35.33 - INTERLOCKING CIRCUITS, DEVAL, ILL.
Jct Box 'Q'
Jct Box 'R'
