WELLS ST. TERMINAL.

CHICAGO.
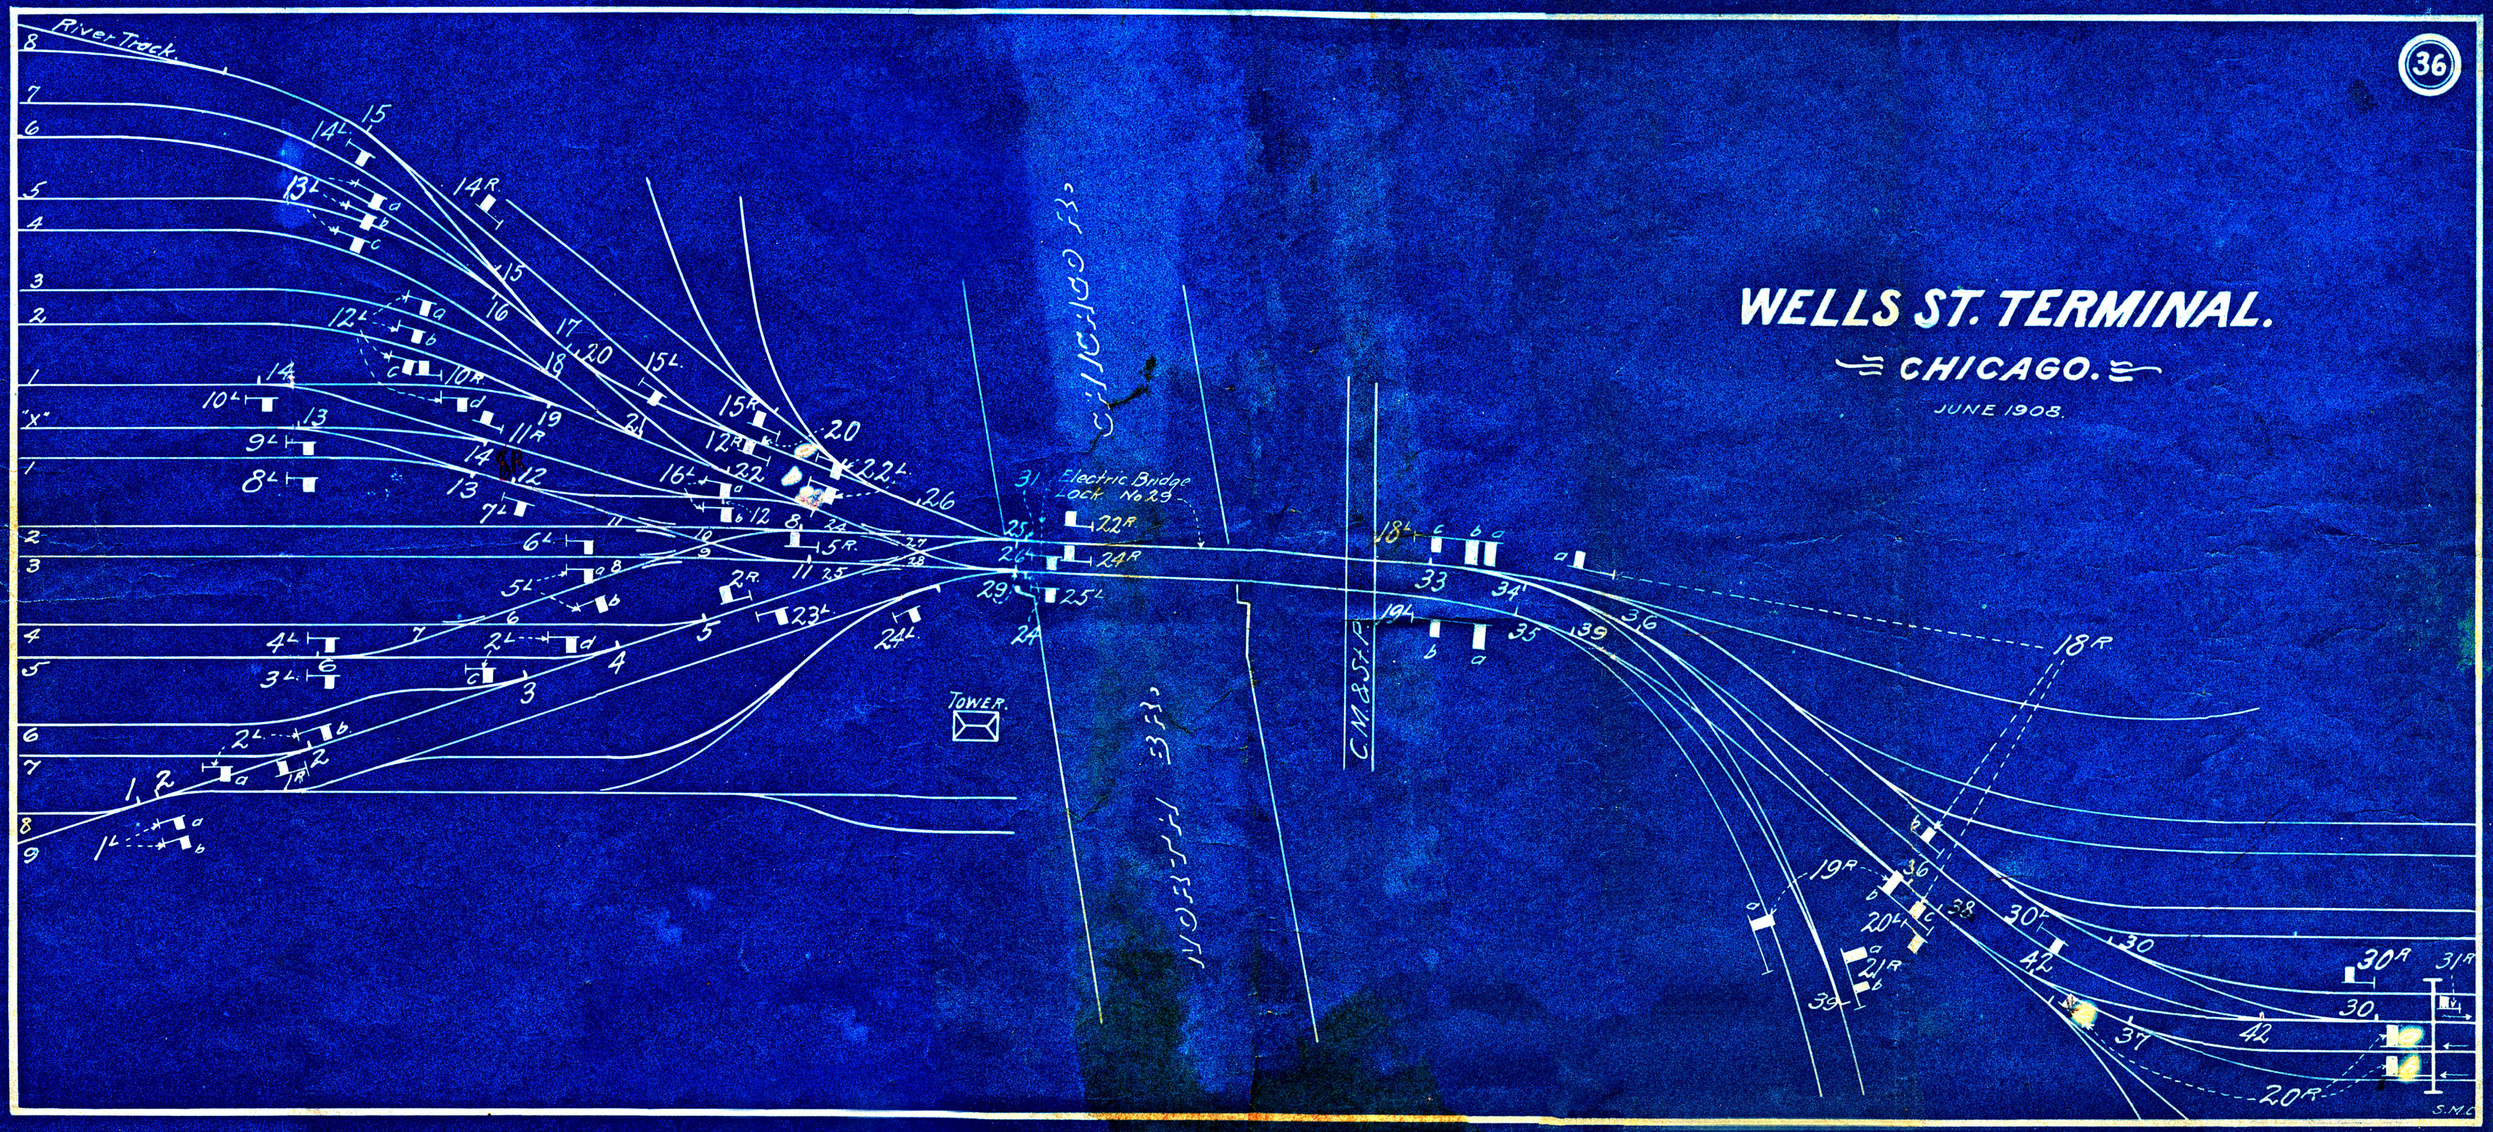
JUNE 1908.