5634

5634

CHICAGO & ALTON RY.
INTERLOCKING V. & C. CROSSING
VENICE, ILLINOIS.

SCALE 50 FT. TO 1 IN.

CHIEF ENGINEER'S OFFICE CHICAGO, ILL. NOVEMBER 26, 1902.

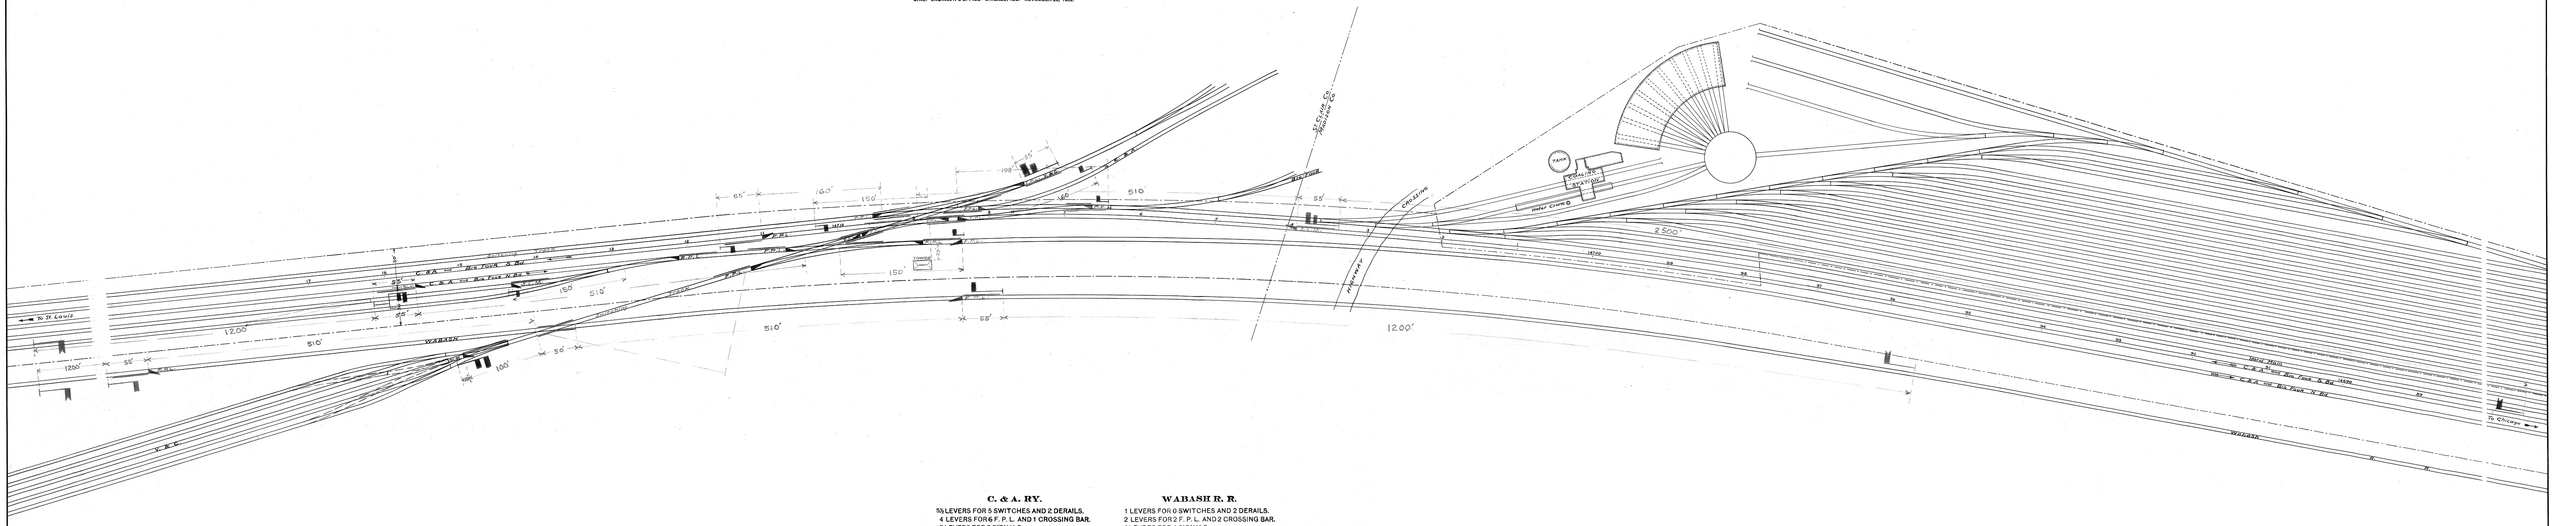

C. & A. RY.

5½ LEVERS FOR 5 SWITCHES AND 2 DERAILS.
4 LEVERS FOR 6 F. P. L. AND 1 CROSSING BAR.
7 LEVERS FOR 7 SIGNALS.
16½ LEVERS.

C. C. C. & ST. L. RY.

4 LEVERS FOR 3 SWITCHES AND 3 DERAILS
2 LEVERS FOR 4 F. P. L. AND 1 CROSSING BAR.
5 LEVERS FOR 5 SIGNALS.
11 LEVERS.

WABASH R. R.

1 LEVERS FOR 0 SWITCHES AND 2 DERAILS.
2 LEVERS FOR 2 F. P. L. AND 2 CROSSING BAR.
4 LEVERS FOR 4 SIGNALS.
7 LEVERS.

V. & C.

3½ LEVERS FOR 4 SWITCHES AND 1 DERAILS
3 LEVERS FOR 4 F. P. L. AND 3 CROSSING BAR.
4 LEVERS FOR 4 SIGNALS.
10½ LEVERS.

TOTAL WORKING LEVERS.....45
SPARE SPACES.....11
FRAME.....56