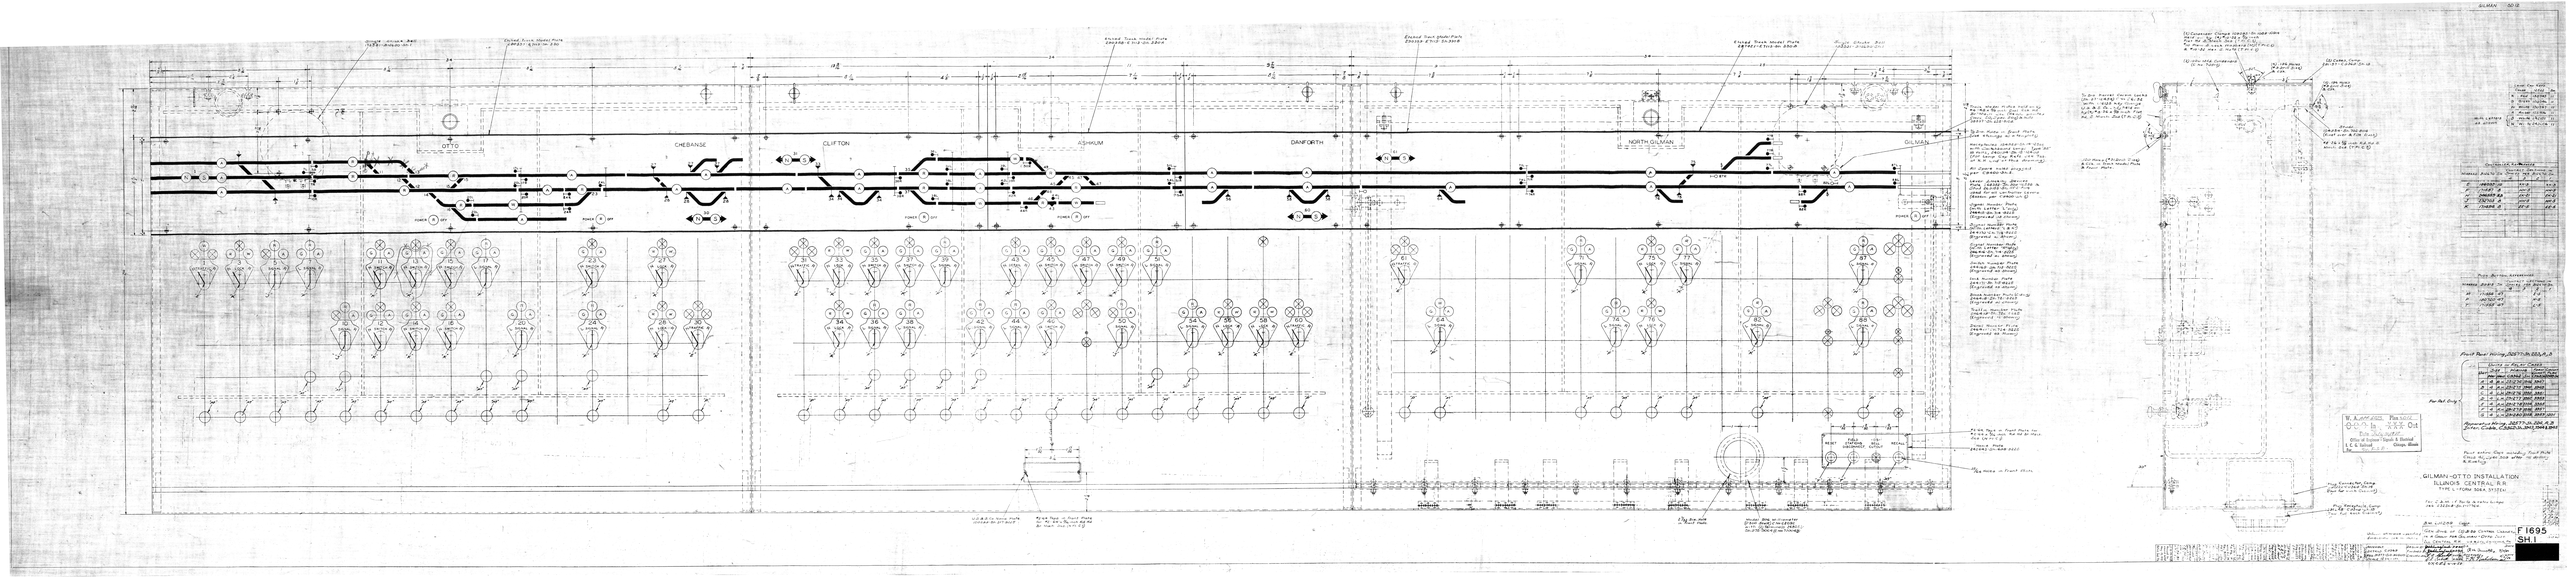
OTTO
CHEBANSE
CLIFTON
ASHKUM
DANFORTH
NORTH GILMAN
GILMAN
GILMAN-OTTO INSTALLATION
ILLINOIS CENTRAL R.R.
F 1695
SH 1