


GOES IN - COMES OUT

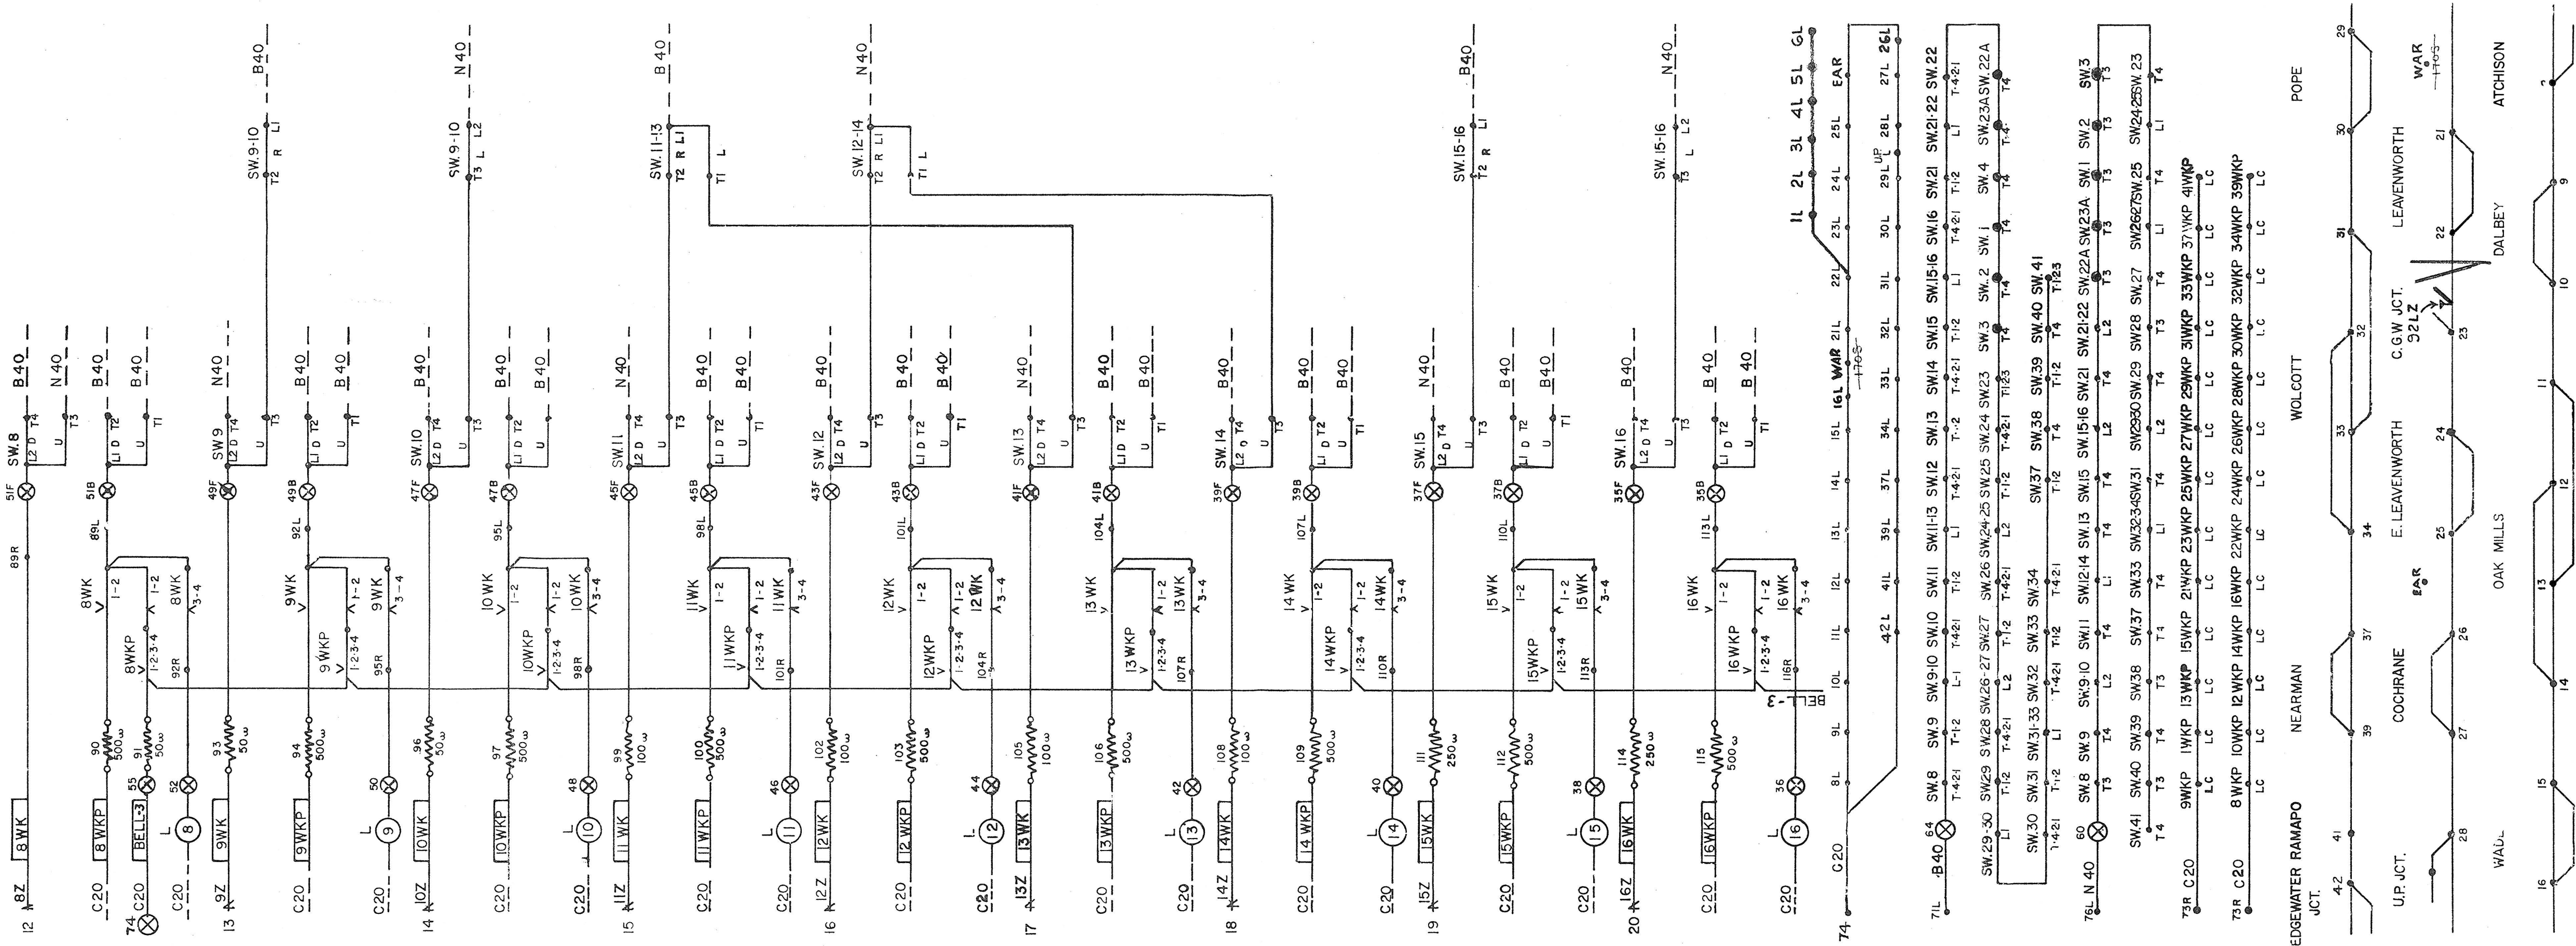


REV. 5-13-57
ACCT. 92LZ CIR. REV.
RHB

REV. 1-21-57
ACCT. ELECT. INTLG.
LEAVENWORTH
RHB


ST. LOUIS 1-21-57
DRAWN BY J.R.M.
CHECKED
CORRECT

MO. PAC. R. R. CO.
DW. LEAVENWORTH C.O. (3095-96) SH. 2
PLACED IN SERVICE
INSPECTED BY

S-1531-M

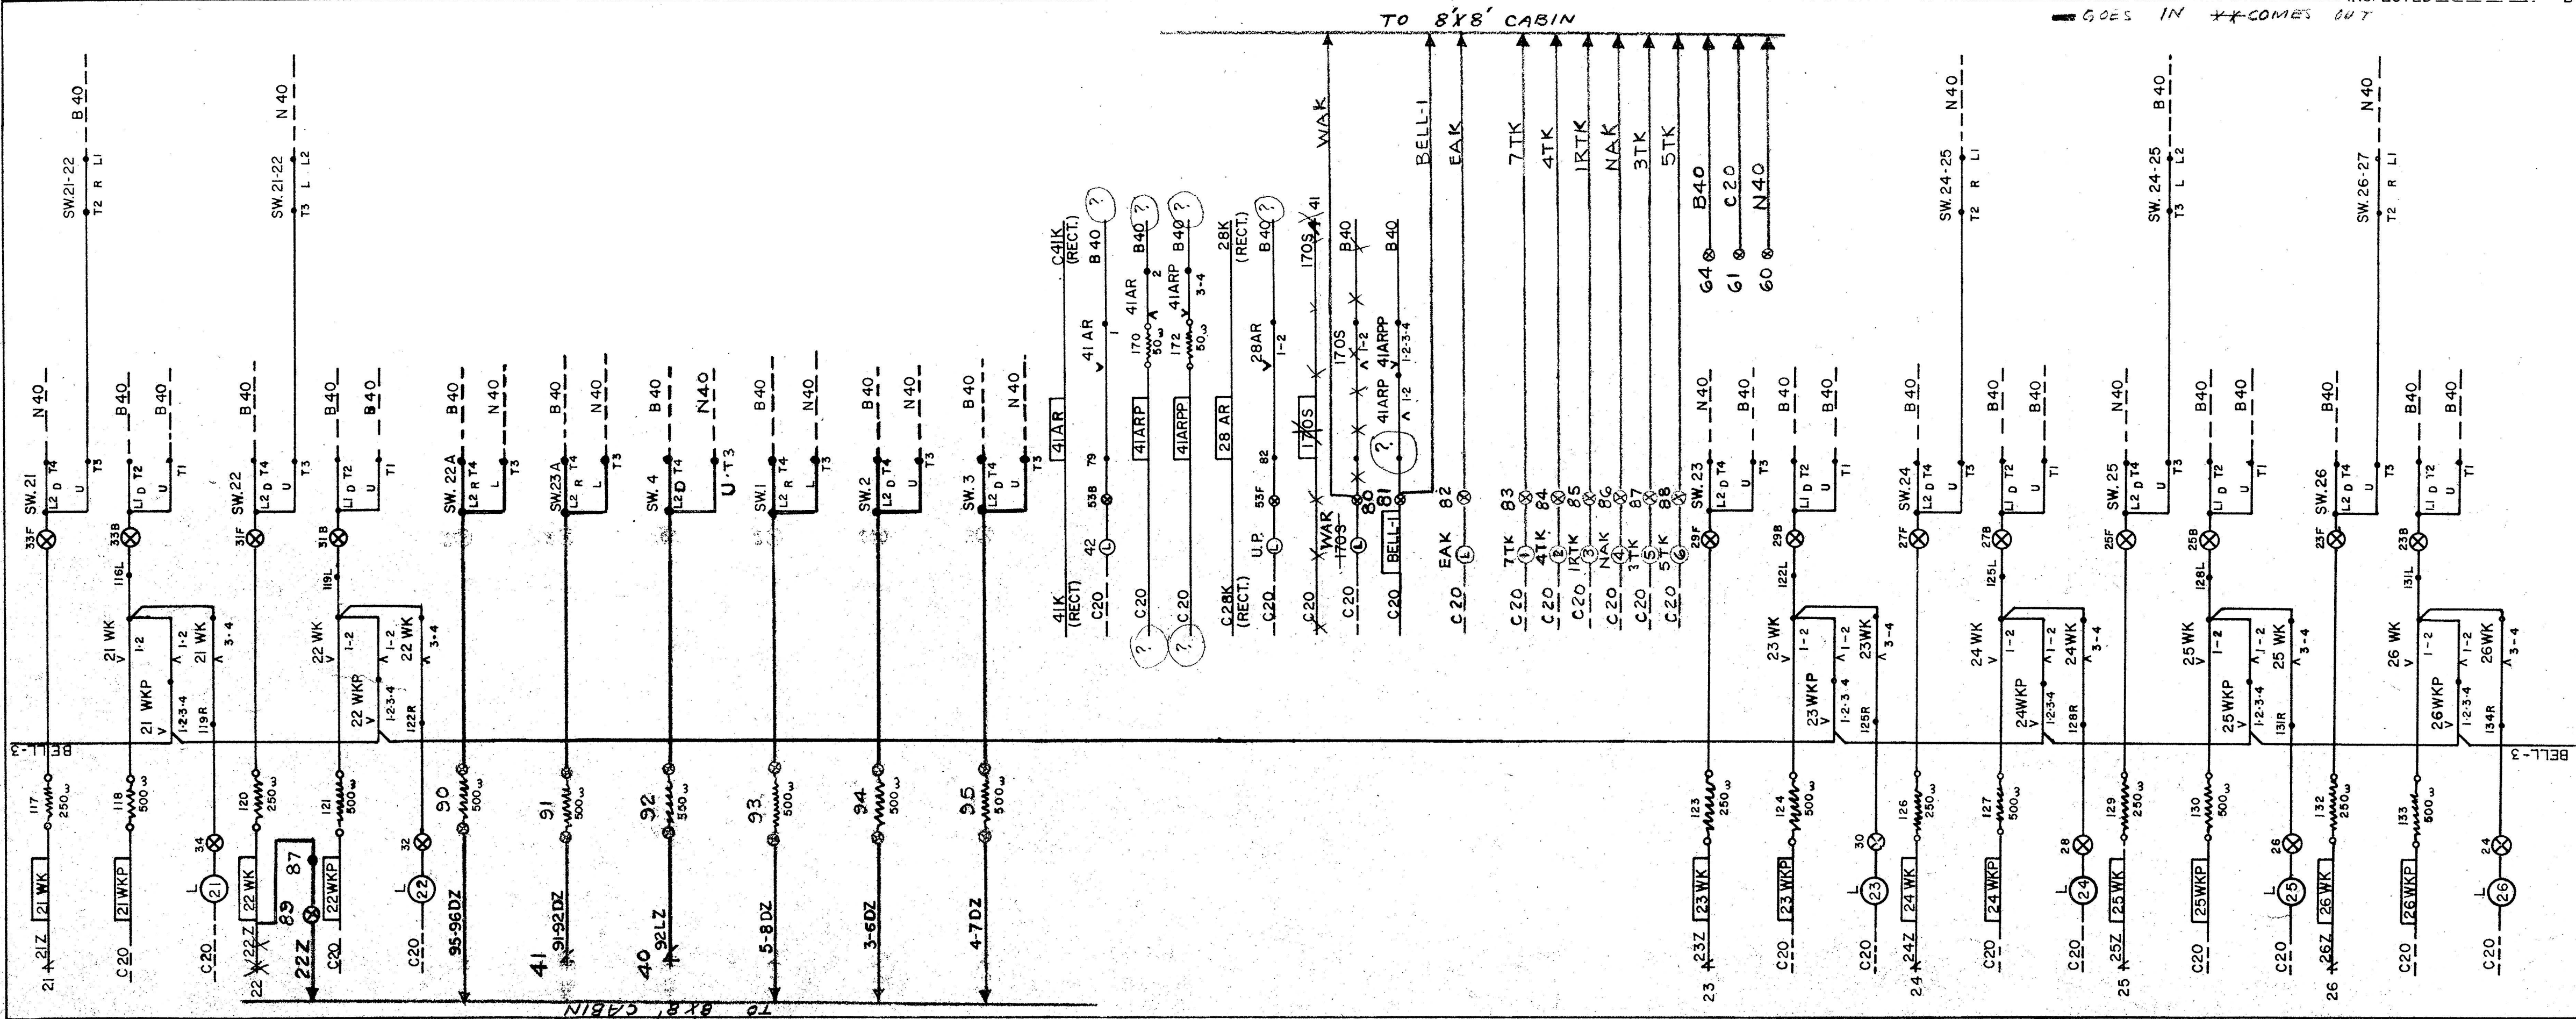

MO. PAC. R. R. CO. S-1531 M
DW. LEAVENWORTH C. O. (3095-96) SH. 3
PLACED IN SERVICE _____
INSPECTED _____ BY _____




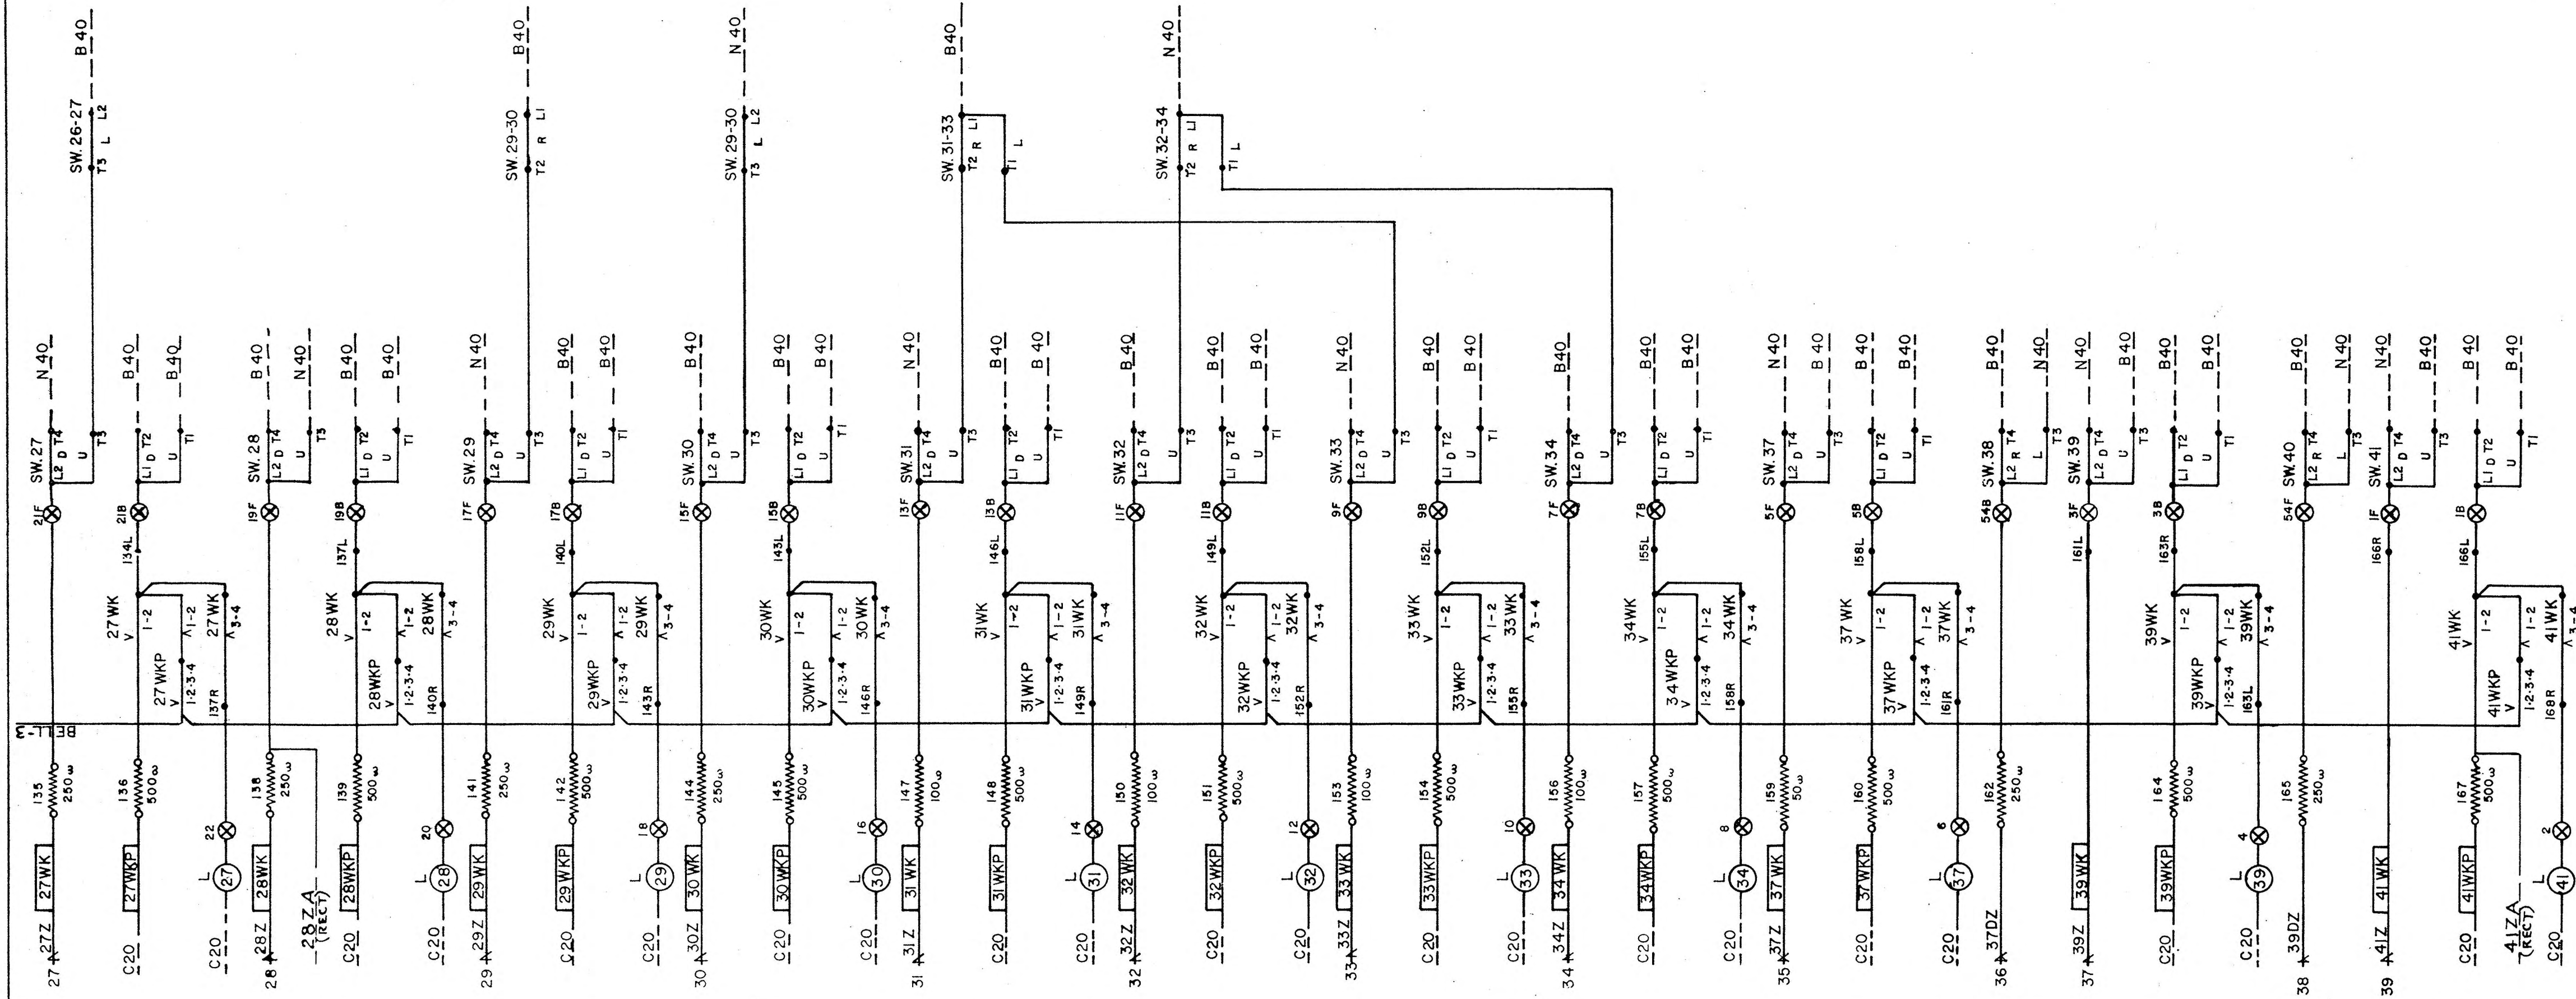


REV. 1-21-57
ACCT. ELECT. INTLG
LEAVENWORTH.

REV. 1-17-57
ACC'T. TERMINAL

ST. LOUIS 5-11-56
DRAWN BY H.A.S.
CHECKED

DW. ELAVERWORTH RAN. SR. 4
PLACED IN SERVICE _____
INSPECTED _____ BY _____

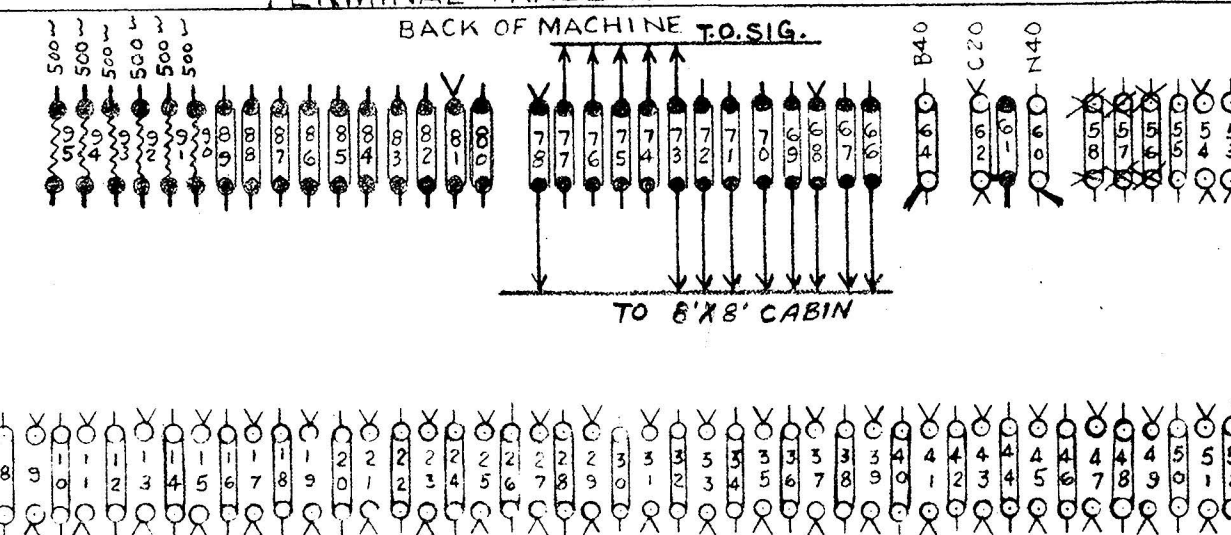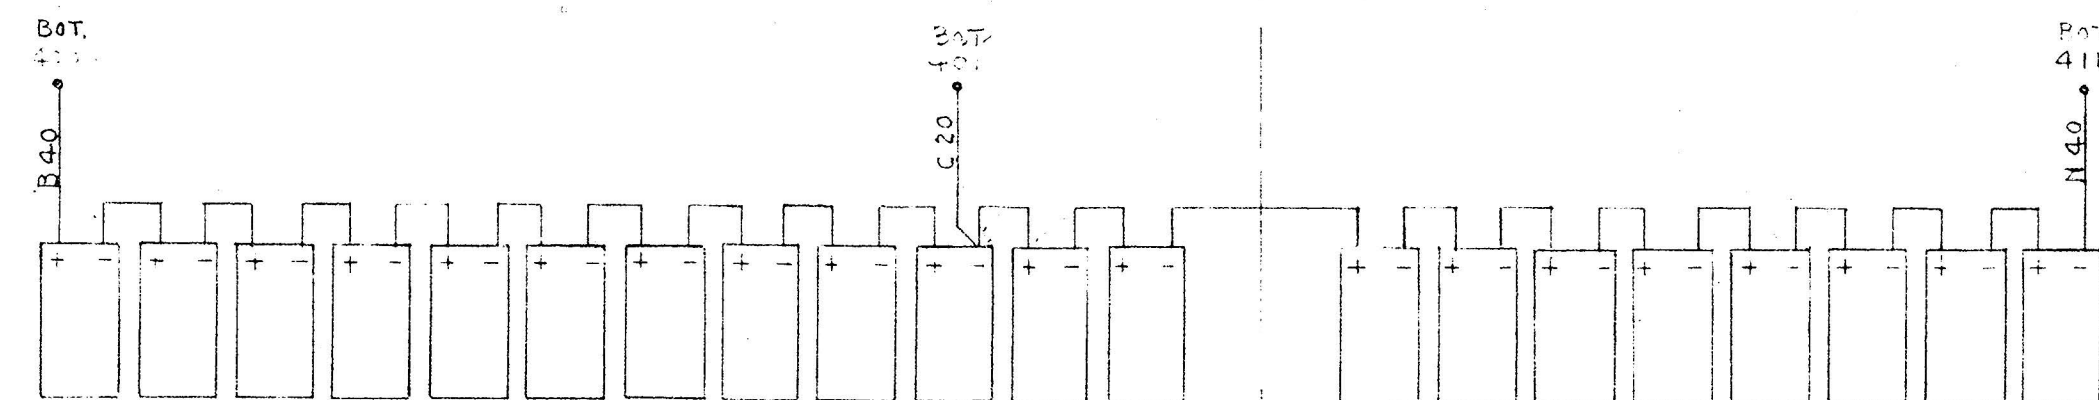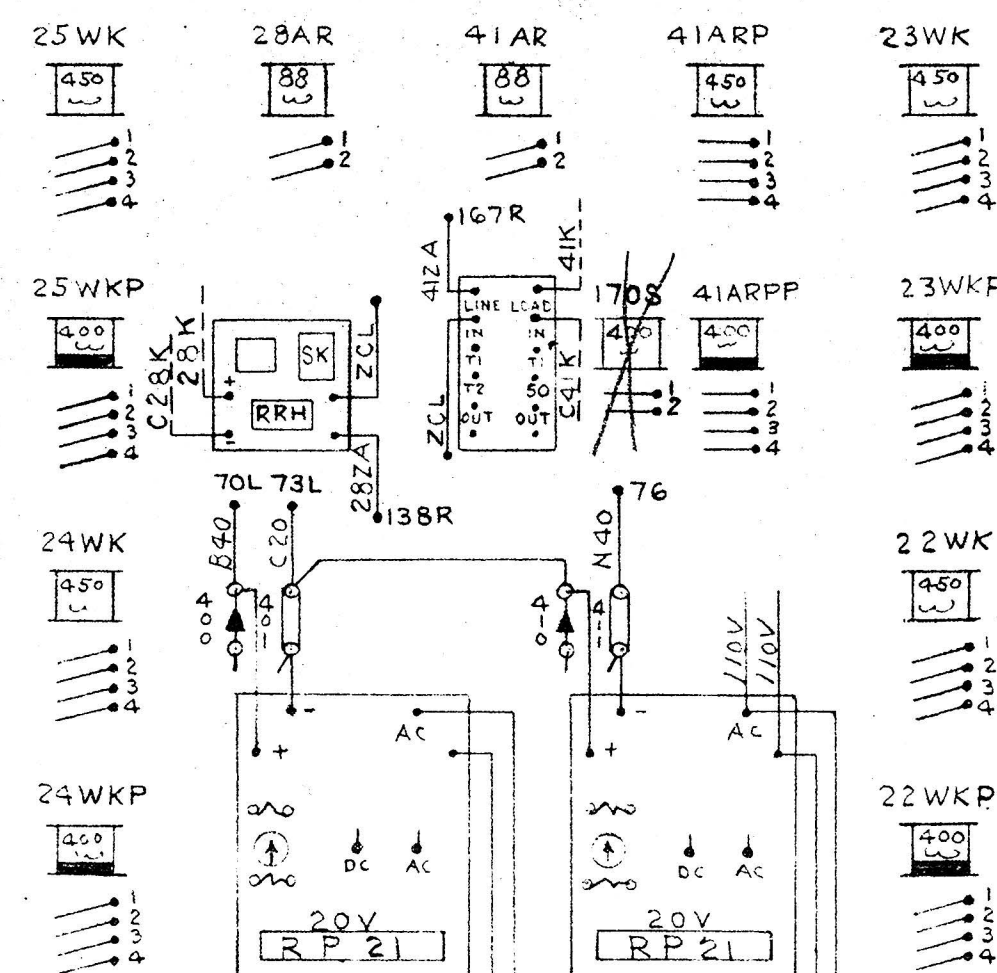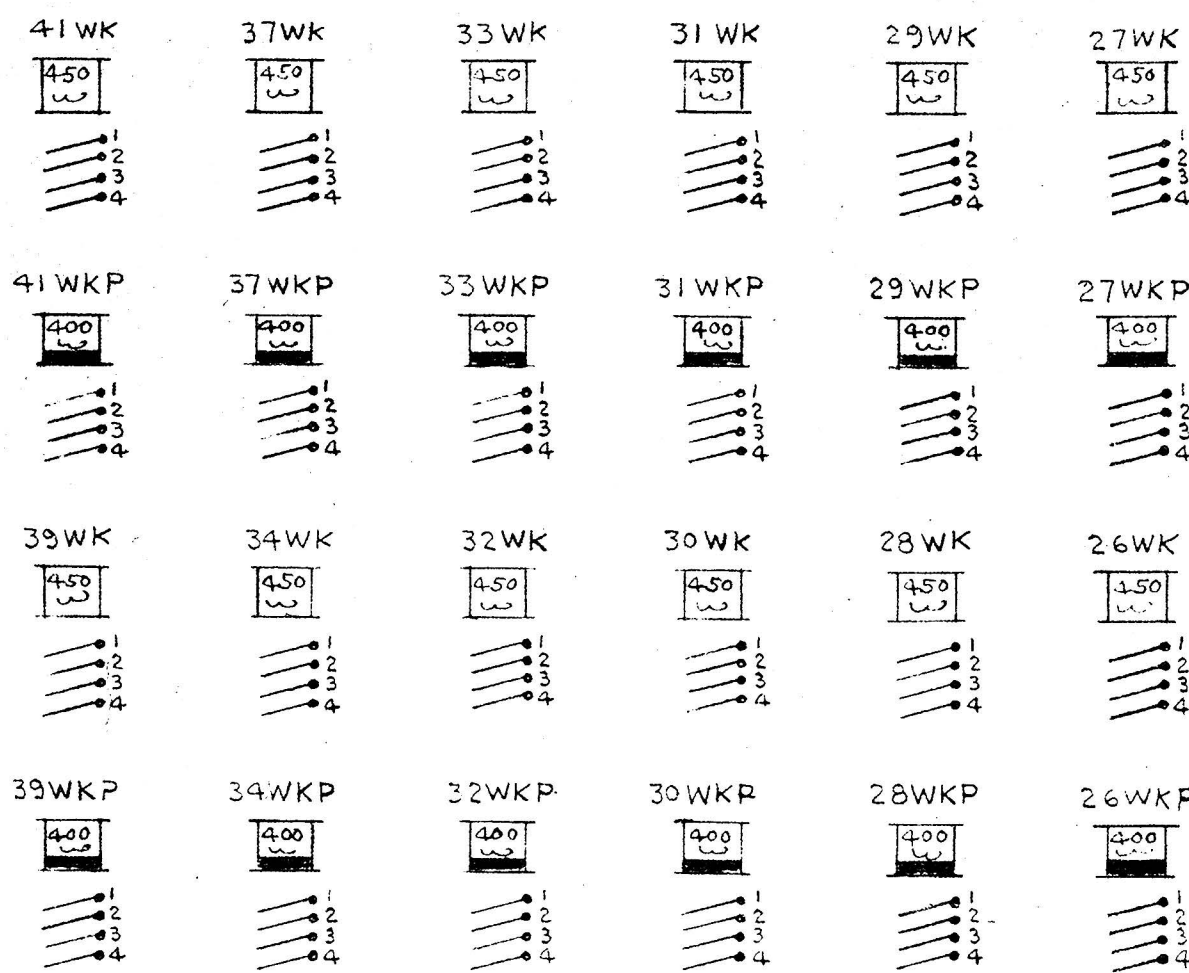

FRONT OF MACHINE