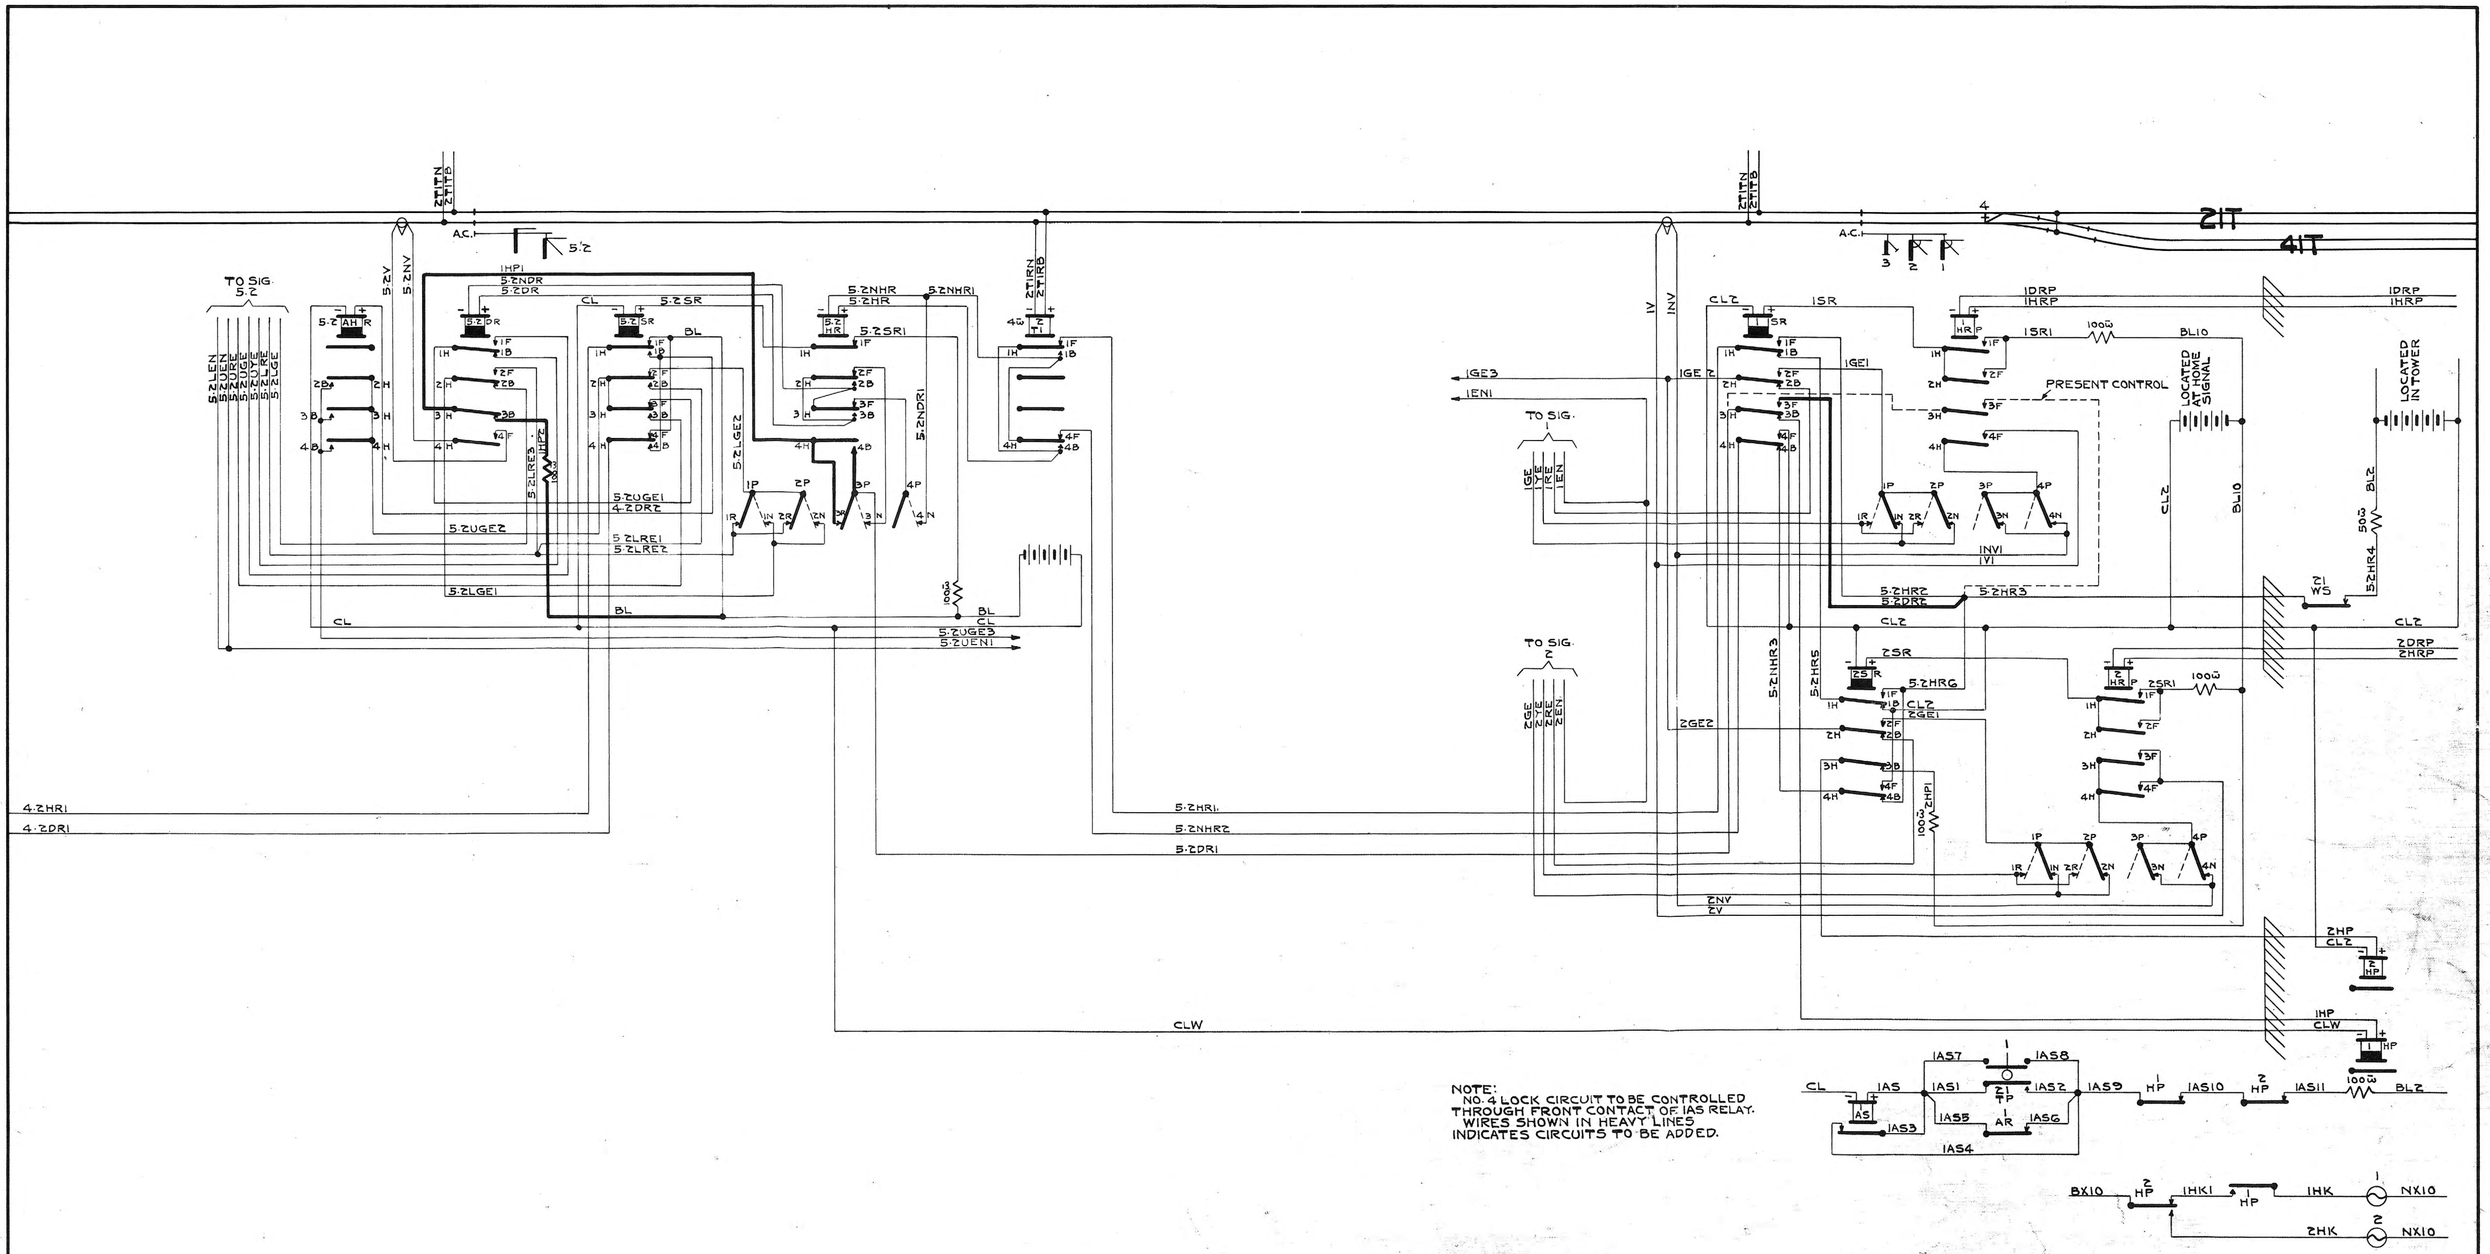

NOTE:
NO. 4 LOCK CIRCUIT TO BE CONTROLLED THROUGH FRONT CONTACT OF IAS RELAY.
WIRES SHOWN IN HEAVY LINES INDICATES CIRCUITS TO BE ADDED.

N. Y. C. R. R. WEST OF BUFFALO	SIGNAL DEPT.	CLEVELAND, O.

COLOR LIGHT SIGNAL CIRCUITS

APPROACH LOCKING WITH APPROACH HOME SIGNAL CONTROL

FEB. 3, 1932.

REVISION NO. 1	MARCH 5, 1932.	S-C7226