


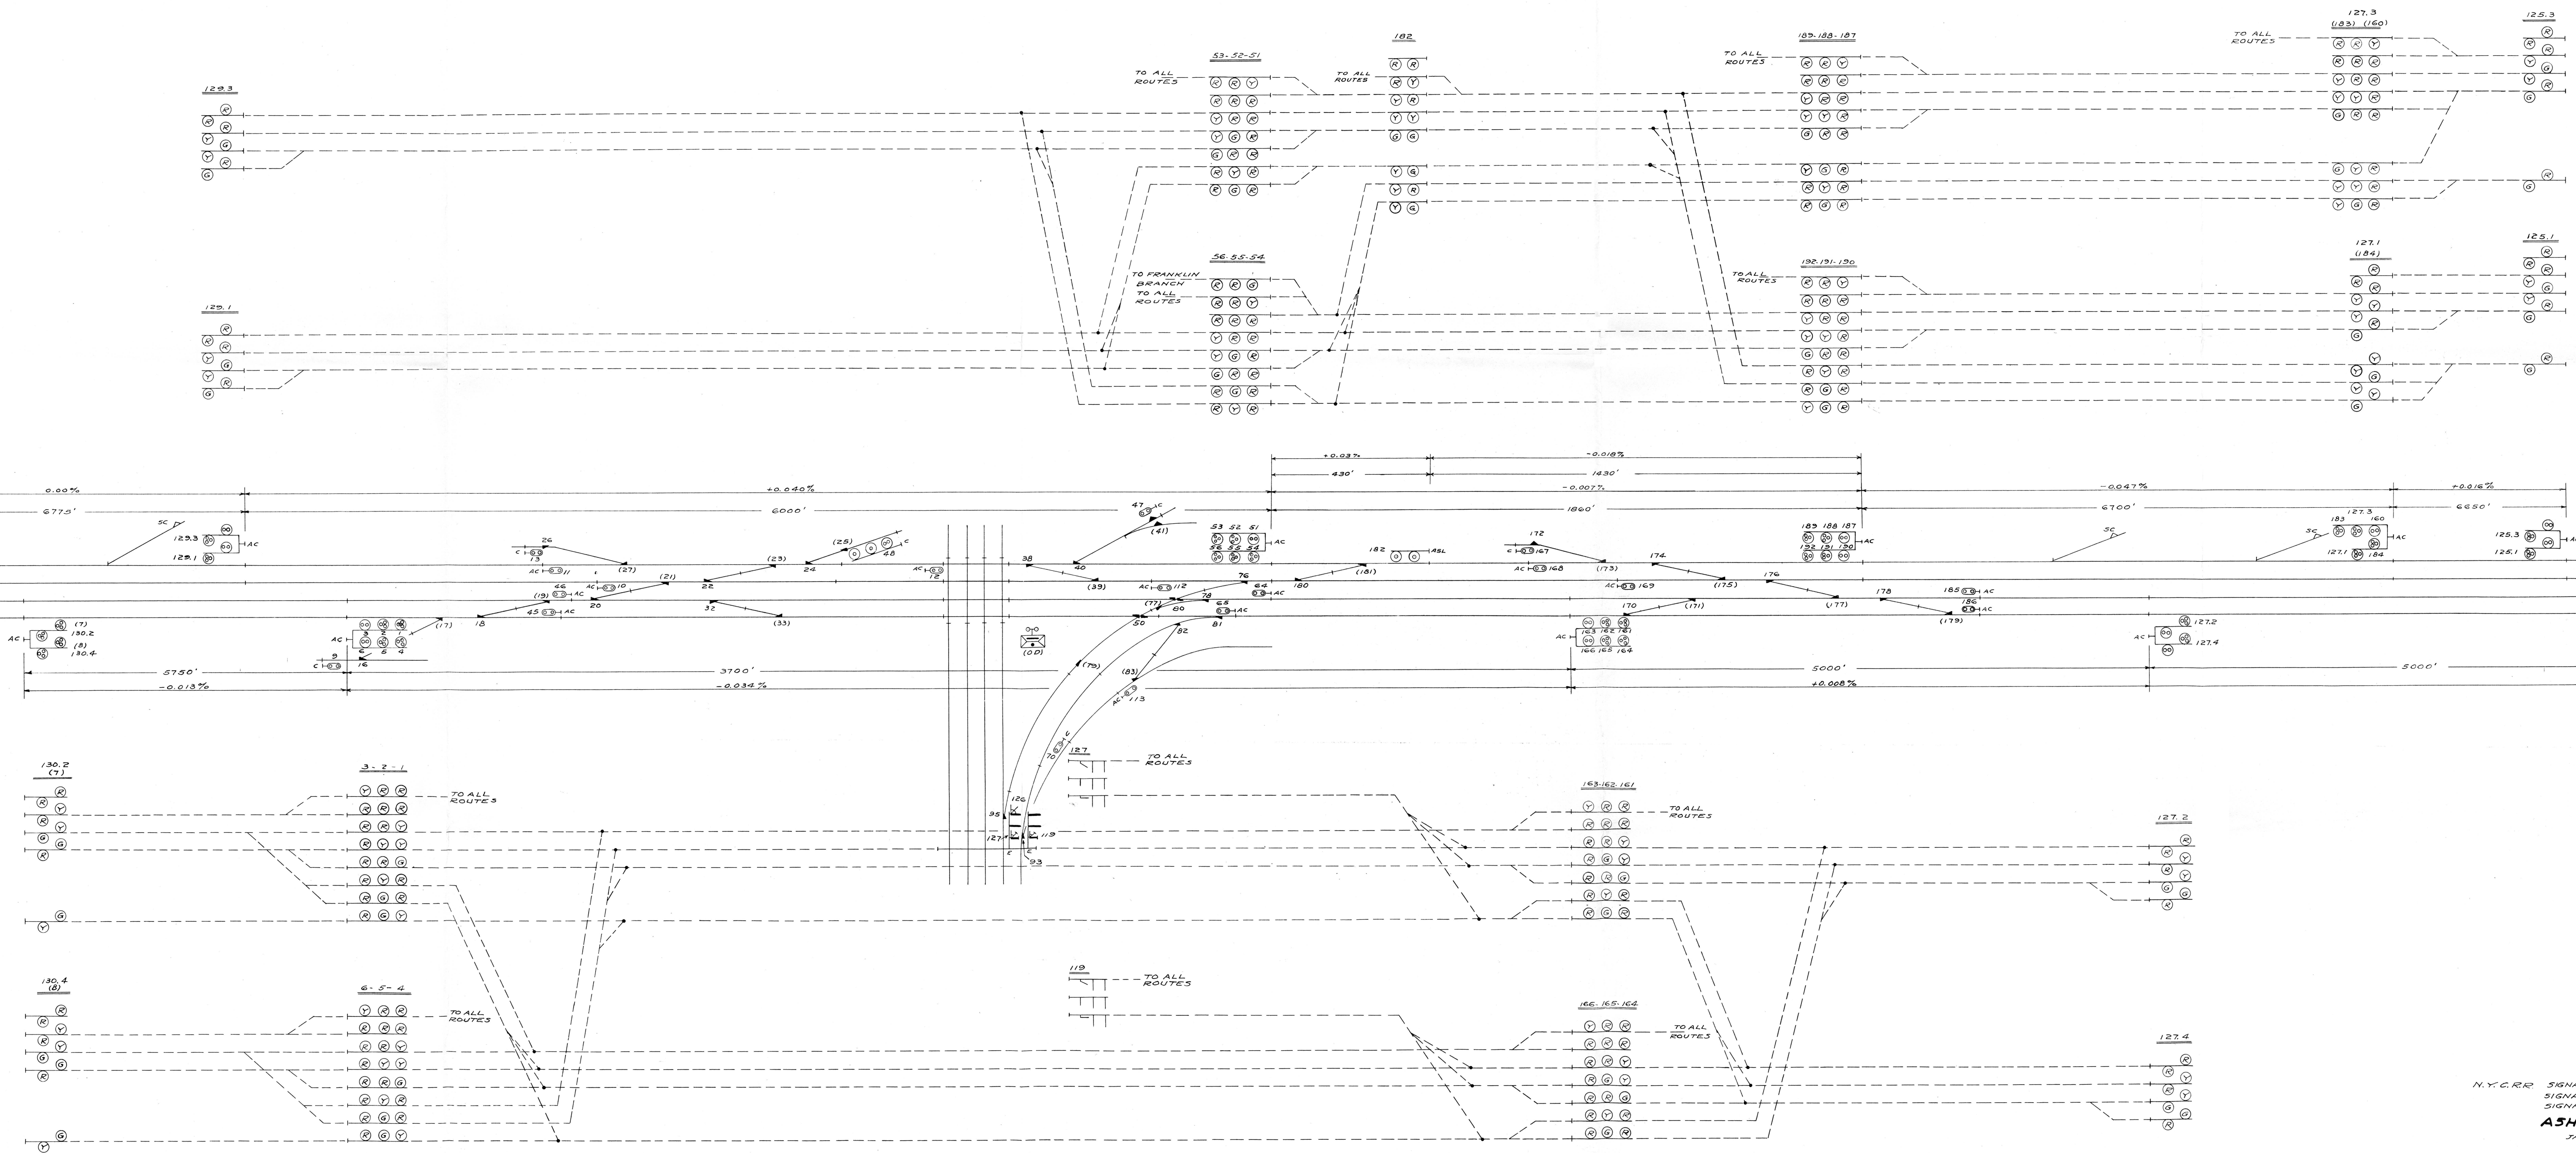

N.Y.C.R.R. SIGNAL DEPT. CLEVELAND, O.
 SIGNAL INDICATIONS
 SIGNAL STATION (OD)
ASHTABULA, O.
 JAN. 17, 1950.

REV. 2 APRIL 14, 1953 **5-K/30-2**