SMALL SIGNAL PLANS
OHIO DIVISION
ILLINOIS DIVISION
SOUTHERN REGION

INDEX OF INTERLOCKINGS AND NON-INTERLOCKED ARRANGEMENTS

Ohio Central Division
Illinois Division
Indianapolis Terminal

Southern Region

Sh.	Vicinity Of	Time Table Designation Of Intg. & Non-Intg. Arrangement	Between
1	Alexandria, Ind.	Alexandria	(Yost- N. Vernon)
2	Altamont, Ind.	Altamont	(Cinti. - Kankakee)
3	Altamont, Ind.	C. P. 169	(Cinti. - Kankakee)
4	Alton, Ill.	Henry St.	(Lennox - Alton)
5	Alvordton, O.	Alvordton	(Jackson - Carlisle Jct.)
6	Anderson, Ind.	C. P. 247	(Cleveland - St. Louis)
7	Anderson, Ind.	C. I. Crossing	(Yost - N. Vernon)
8	Anderson, Ind.	P.R.R. Crossing	(Yost - N. Vernon)
9	Anderson, Ind.	C.I. R.R. Crossing	(Cleveland - St. Louis)
10	Anderson, Ind.	Dow	(Yost - N. Vernon)
11	Anderson, Ind.	Delco	(Cleveland - St. Louis)
12	Anderson, Ind.	C. P. 247 A	(Cleveland - St. Louis)
13	Anderson, Ind.	Gridley	(Cleveland - St. Louis)
14	Anderson, Ind.	C. P. 251	(Cleveland - St. Louis)
15	Ansonia, O.	Ansonia & Ansonia W.	(Cleveland - St. Louis)
16	Arcanum, O.	Arcanum	(Cold Springs - Indianapolis)
17	Arlington, O.	A.C.&Y. Crossing	(Stanley Tower - Corning)
18	Armitage, O.	Armitage	(Corning - Swiss)
19	Ashley, O.	C. P. 104	(Burt - Columbus, O.)
20	Ashmore, Ill.	C. P. 107	(Cleveland - St. Louis)
21	Ashmore, Ill.	C. P. 109	(Cleveland - St. Louis)
22	Avon, Ind.	M Y	(Cleveland - St. Louis)
23	Avon, Ind.	A N	(Cleveland - St. Louis)
24	Bannon, O.	Bannon	(Stanley Tower - Corning)
25	Bellefontaine, O.	B S	(Cleveland - St. Louis)
26	Bellefontaine, O.	C. P. 100	(Belle Center - Springfield)
27	Bloomington, Ill.		P & E Ry.
28	Bloomington, Ill.		P & E Ry.
29	Bolivar, Ind.	Bolivar	(Yost - N. Vernon)
30	Boyd, O.	C. P. 54	(Cleveland - Crestline)
31	Brooks, O.	C. P. 175	(Columbus - Springfield)
32	Brooks, O.	C. P. 176	(Columbus - Springfield)
33	Bryan, O.	D V	(Jackson - Carlisle Jct.)
34	Buckskin, Ind.	Buckskin	(Terre Haute - Evansville)
35	Bucyrus, O.	U R	(Stanley Tower - Thurston)
36	Burnett, Ind.	Burnett	(Cleveland - St. Louis)
37	Carey, O.	C.&O R.R. Crossing	(Clyde to Sands)
38	Carey, O.	A.C.& Y. Ry. Crossing	(Carey - Vanlue)
39	Carlisle, O.	Carlisle	(Jackson - Carlisle Jct.)
40	Carmi, Ill.	Carmi	(Lyons Yard - Cairo)
41	Carney, O.	C. P. 181	(Burt - Cinti.)
42	Cecil, O.	Cecil	(Jackson - Carlisle Jct.)
43	Celina, O.	N.& W. Crossing	(Jackson - Carlisle Jct.)
44	Centerburg, O.	P.R.R. Crossing	(Stanley Tower - Thurston)
45	Champaign, Ill.		P & E Ry.
46	Charleston, Ill.	Charleston Tower	(Cleveland - St. Louis)
47	Chrisman, Ill.	Chrisman	(Lyons Yard - Cairo)
48	Cincinnati, O.	Cincinnati Jct.	(Cinti. - Kankakee)
49	Cincinnati, O.	C. P. 1	(Cinti. - Kankakee)
50	Cincinnati, O.	R H	(Burt - Cinti.)
51	Clarks Hill, Ind.	Clarks Hill	(Cinti. - Kankakee)
52	Clarks Hill, Ind.	C. P. 155	(Cinti. - Kankakee)
53	Clay City, Ind.	Clay City	(Terre Haute - Evansville)
54	Claypool, Ind.	Claypool	(Yost - N. Vernon)
55	Clifty, Ind.	CR 77	(Cinti. - Kankakee)
56	Clintonville, O.	C. P. 133	(Burt - Cinti.)
57	Clyde, O.	Clyde	(Clyde - Sands)
58	Cobb, Ind.	Cobb	(Cleveland - St. Louis)
59	Cold Springs	Cold Springs	(Burt - Cinti.)
60	Colfax, Ind.	Colfax	(Cinti. - Kankakee)
61	Columbus, O.	L M Tower	(Stanley Tower - Corning)

INDEX OF INTERLOCKINGS AND NON-INTERLOCKED ARRANGEMENTS

Southern Region (Continued)

Sh.	Vicinity Of	Time Table Designation Of Intg. & Non-Intg. Arrangement	Between
62	Columbus, O.	Frankfort St.	(Stanley Tower - Corning)
63	Columbus, O.	C. P. 136	(Burt - Cinti.)
64	Columbus, O.	C. P. 138	(Burt - Cinti.)
65	Columbus, O.	Grandview Tower	(Burt - Cinti.) (Stanley Tower - Corning)
66	Columbus, O.	C. P. 141	(Burt - Cinti.)
67	Columbus, O.	N Y	(Branch. Woodland Ave.-Truro)
68	Columbus, O.	GN Tower	(Burt - Cinti.) (Stanley Tower - Corning)
69	Columbus, O.	GN Tower	(Burt - Cinti.) (Stanley Tower - Corning)
70	Columbus, O.	East end Union Station	(Burt - Cinti.)
71	Columbus, O.	Grandview Tower	(Burt - Cinti.) (Stanley Tower - Corning)
72	Crawfordsville, Ind.		P & E Ry.
73	Crestline, O.	Crestline	(Cleveland - St. Louis)
74	Danville, Ill.		P & E Ry.
75	Danville, Ill.	Wyton	(Lyons Yard - Cairo)
76	Dayton, O.	C. P. 206	(Burt - Cinti.)
77	Dearborn, Ind.	Dearborn	(Cinti. - Kankakee)
78	Delaware, O.	C. P. 114	(Burt - Cinti.)
79	Dowling, O.	C. P. 13	(Stanley Tower - Corning)
80	Dudley, Ill.	C. P. 98	(Cleveland - St. Louis)
81	Dunbridge, O.	C. P. 14	(Stanley Tower - Corning)
82	Dunkirk, O.	Dunkirk	(Stanley Tower - Corning)
83	Dunkirk, O.	C. P. 63	(Stanley Tower - Corning)
83A	East St. Louis, Ill.	Q Tower	(Cleveland - St. Louis)
84	Edison, O.	C. P. 92	(Burt - Cinti.)
84A	Edison, O.	Edison	(Stanley Tower - Thurston)
85	Eldorado, Ill.	Eldorado	(Lyons Yard - Cairo)
86	Elnora, Ind.	Elnora	(Terre Haute - Evansville)
87	Fairland, Ind.	C. P. 89	(Cinti. - Kankakee)
88	Farmer City, Ill.		P & E Ry.
89	Findlay, O.	C. P. 43	(Stanley Tower - Corning)
90	Forest, O.	Forest	(Clyde - Sands)
91	Forman, Ill.	Forman	(Lyons Yard - Cairo)
92	Fostoria, O.	F Tower	(Stanley Tower - Thurston)
93	Franklin, Ind.	Franklin	(Fairland - Franklin)
94	Galatea, O.	C. P. 34	(Stanley Tower - Corning)
95	Galatea, O.	C. P. 32	(Stanley Tower - Corning)
96	Galion, O.	Burt	(Burt - Cinti.)
97	Galloway, O.	C. P. 147	(Burt - Cinti.)
98	Galloway, O.	C. P. 148	(Burt - Cinti.)
99	Gano, O.	Gano	(Burt - Cinti.)
100	Gard, Ill.	C. P. 227	(Cleveland - St. Louis)
101	Gays, Ill.	C. P. 134 & C. P. 135	(Cleveland - St. Louis)
102	Glen Echo, O.	Glen Echo	(Belle Center - Springfield)
103	Glen Echo, O.	C. P. 121	(Belle Center - Springfield)
104	Glover, Ill.		P. & E. Ry.
105	Grandview, O.	Phil.	(Stanley Tower - Corning)
106	Granite City, Ill.	Granite City	(Cleveland - St. Louis)
107	Grafton, O.	Grafton	(Cleveland - St. Louis)
108	Grays, Ill.	Grayville	(Lyons Yard - Cairo)
109	Greencastle, Ind.	Greencastle	(Cleveland - St. Louis)
110	Greensburg, Ind.	C. P. 63	(Cinti. - Kankakee) (Yost - N. Vernon)
111	Greensburg, Ind.	C. P. 64	(Cinti. - Kankakee)
112	Greensburg, Ind.	C. P. 60	(Cinti. - Kankakee)
113	Green Springs Jct., O.	Green Springs Jct.	(Clyde - Sands)
114	Greenville, O.	Penn	(Jackson - Carlisle Jct.)
115	Grosvenor, O.	Grosvenor	(Corning - Swiss)
116	Handy, Ind.	Handy	(Osborn - Lyons Yard)
117	Harwood, Ind.	Harwood	(Mt. Carmel - Evansville)
118	Hays, Ind.	Hays	(Osborn - Lyons Yard)
119	Hazelrigg, Ind.	C. P. 143	(Cinti. - Kankakee)
120	Heath, O.	Heath	(Stanley Tower - Thurston)

INDEX OF INTERLOCKINGS AND NON-INTERLOCKED ARRANGEMENTS

Southern Region (Continued)

Sh.	Vicinity Of	Time Table Designation Of Intg. & Non-Intg. Arrangement	Between
121	Hewitt, O.	Hewitt	(Cold Springs - Indianapolis)
122	Hancock, O.	C. P. 46	(Stanley Tower - Corning)
123	Highlands, Ind.	Highland	(Osborn - Lyons Yard)
124	Hiles, O.	Hiles	(Cleveland - St. Louis)
125	Hillsboro, Ill.	C. P. 194	(Cleveland - St. Louis)
126	Hillsboro, Ill.	C. P. 191	(Cleveland - St. Louis)
127	Hillsboro, Ill.	C. P. 196	(Cleveland - St. Louis)
128	Home, Ill.	C. P. 235	(Cleveland - St. Louis)
129	Huff, O.	C. P. 37	(Cleveland - St. Louis)
130	Indianapolis, Ind.	Belt Crossing	(Cinti. - Kankakee)
131	Indianapolis, Ind.	Belt Jct.	(Cleveland - St. Louis)
132	Indianapolis, Ind.	Not shown	Beech Grove Yard
133	Indianapolis, Ind.	C. P. 1	(Cleveland - St. Louis)
134	Indianapolis, Ind.	D X	(Cleveland - St. Louis)
135	Indianapolis, Ind.	Eastside	(Cold Springs - Indianapolis)
136	Indianapolis, Ind.	C. P. 103	(Cinti. - Kankakee)
137	Indianapolis, Ind.	I J	(Cleveland - St. Louis) (Cinti - Kankakee)
138	Indianapolis, Ind.	I U Ry. Intg.	(Cleveland - St. Louis) (Cinti. - Kankakee)
139	Indianapolis, Ind.	C. P. 111	(Cinti. - Kankakee)
140	Indianapolis, Ind.	Mass. Ave.	(Cleveland - St. Louis)
141	Ivorydale Jct., O.	Ivorydale Jct.	(Burt - Cinti.)
142	Jackson, Mich.	O D	(Jackson - Carlisle Jct.)
143	Jones, O.	C. P. 117	(Burt - Cinti.)
144	Kansas, Ill.	C. P. 103	(Cleveland - St. Louis)
145	Kankakee Jct., Ill.	Kankakee Jct.	(Cinti. - Kankakee)
146	Kenton, O.	Not shown	
147	Kenton, O.	C. P. 70	(Stanley Tower - Corning)
148	Kenton, O.	Sands	(Clyde - Sands)
149	Kentland, Ind.	Kentland	(Osborn - Lyons Yard)
150	King, O.	Now shown	CP-2
151	Lafayette Jct., Ind.	Lafayette Jct.	(Cinti. - Kankakee)
152	Latty, O.	Latty	(Jackson - Carlisle Jct.)
153	Lawrenceburg Jct., Ind.	C. P. 22	(Cinti.- Kankakee)
154	Lawrenceville, Ill.	Lawrenceville Jct.	(Lyons Yard - Cairo)
155	Lebanon, Ind.	Lebanon	(Cinti. - Kankakee)
156	Lebanon, Ind.	C. P. 139	(Cinti. - Kankakee)
157	Lenox, Ill.	Lenox	(Cleveland - St. Louis)
158	Lilly Chapel, O.	C. P. 154	(Burt - Cinti)
159	Lime City, O.	C. P. 8	(Stanley Tower - Corning)
160	Litchfield, Ill.	Litchfield Tower	(Hillsboro - Litchfield)
161	Livingston, Ill.	C. P. 209 & C. P. 211	(Cleveland - St. Louis)
162	London, O.	London	(Burt - Cinti.)
163	London, O.	C. P. 162	(Burt - Cinti.)
164	Losantville, Ind.	C. & O. Crossing	(Cold Springs - Indianapolis)
165	Louisville, Ky.	Not shown	Fulton St.
166	Louisville, Ky.	Not shown	Hancock St.
167	Louisville, Ky.	Not shown	M N
168	Lynn, Ind.	Lynn	(Cold Springs - Indianapolis)
169	Mackinaw, Ill.		P & E Ry.
170	Mansfield, Ill.		P & E Ry.
171	Marion, O.	Marion AC	(Cleveland - St. Louis)
172	Marion, Ind.	Marion (Third St.)	(Yost - N. Vernon)
173	Marion, Ind.	Soldiers Home	(Yost - N. Vernon)
174	Marion, Ind.	Kent	(Yost - N. Vernon)
175	Martel, O.	Martel West	(Cleveland - St. Louis)
176	Martel, O.	Martel	(Cleveland - St. Louis) (Stanley Tower - Thurston)
177	Mattoon, Ill.	C. P. 129	(Cleveland - St. Louis)
178	Mattoon, Ill.	C. P. 127	(Cleveland - St. Louis)
179	Mattoon, Ill.	C. P. 125	(Cleveland - St. Louis)
180	Meekers, O.	Meekers	(Jackson - Carlisle Jct.)
181	Miami Crossing	Miami Crossing	(Burt - Cinti.)
182	Middlesworth, Ill.	C. P. 147	(Cleveland - St. Louis)
183	Middletown, O.	M. & C. Jct.	(Burt - Cinti.)
184	Middletown, O.	Armco	(Burt - Cinti.)
185	Milford Jct., Ind.	Milford Jct.	(Yost - N. Vernon)

INDEX OF INTERLOCKINGS AND NON-INTERLOCKED ARRANGEMENTS


Southern Region (Continued)

Sh.	Vicinity Of	Time Table Designation Of Intg. & Non-Intg. Arrangement	Between
186	Morgan, O.	Morgan	(Cleveland - St. Louis)
187	Mortimer, O.	Mortimer	(Stanley Tower - Corning)
188	Moulton, Ill.	C. P. 151	(Cleveland - St. Louis)
189	Mounds, O.	Mounds	(Stanley Tower - Corning)
190	Mt. Carmel, Ill.	Mt. Carmel	(Lyons Yard - Cairo) (Mt. Carmel - Evansville)
191	Muncie, Ind.	N.& W. Crossing	(Cleveland - St. Louis)
192	New Paris, Ind.	New Paris Jct.	(Yost - N. Vernon)
193	Norris City, Ill.	Norris City	(Lyons Yard - Cairo)
194	North Manchester, Ind.	North Manchester	(Yost - N. Vernon)
195	North Vernon, Ind.	North Vernon	(Yost - N. Vernon)
196	Oakland City, Ind.	Oakland City	(Terre Haute - Evansville)
197	Ohio City, O.	Ohio City	(Jackson - Carlisle Jct.)
198	Ohlman, Ill.	C. P. 174	(Cleveland - St. Louis)
199	Ohlman, Ill.	C. P. 177	(Cleveland - St. Louis)
200	Olentangy, O.	HV Tower	(Burt - Cinti.)
201	Paget, O.	C. P. 111	(Burt - Cinti.)
202	Paget, O.	C. P. 112	(Burt - Cinti.)
203	Pana, Ill.	Pana Tower	(Cleveland - St. Louis)
204	Pana, Ill.	C. P. 169	(Cleveland - St. Louis)
205	Paris, Ill.	Midland & C. P. 92	(Cleveland - St. Louis) (Lyons Yard - Cairo)
206	Paris, Ill.	Not shown	(Lyons Yard - Cairo)
207	Paris, Ill.	C. P. 90	(Cleveland - St. Louis)
208	Paris, Ill.	C. P. 93	(Cleveland - St. Louis)
209	Pekin, Ill.		P & E Ry.
210	Pekin, Ill.		P & E Ry.
211	Peoria, O.	Peoria	(Stanley Tower - Corning)
212	Port Amherst, W. Va.	Port Amherst	(Corning - Swiss)
213	Preston, Ind.	Preston	(Cleveland - St. Louis)
214	Ridgeway, O.	Ridgeway	(Cleveland - St. Louis) (Stanley Tower - Corning)
215	Ridgeway, O.	C. P. 78	(Stanley Tower - Corning)
216	Ridgeway, O.	Hayes	(Stanley Tower - Corning)
217	Ridge Farm, Ill.	Ridgefarm	(Lyons Yd. - Cairo)
218	Rincon Jct., Ind.	Rincon	(Terre Haute - Evansville)
219	Robinson, Ill.	Robinson	(Lyons Yard - Cairo)
220	Rushville, Ind.	Rushville	(Yost - N. Vernon)
221	Sand Cut, O.	Sand Cut	(Burt - Cinti.)
222	Sandford, Ind.	C. P. 79	(Cleveland - Cinti.)
223	Sandusky, O.	Not shown	See Lake Region
224	Savona, O.	Savona	(Jackson - Carlisle Jct.) (Cold Springs - Indianapolis)
225	Schneider, Ind.	Schneider	(Osborn - Lyons Yard)
226	Sheff, Ind.	Sheff	(Osborn - Lyons Yard)
227	Shelby, O.	Shelby	(Cleveland - St. Louis)
228	Shelbyville, Ind.	Vine	(Cinti. - Kankakee)
229	Sheldon, Ill.	Sheldon	(Cinti. - Kankakee)
230	Sherwood, O.	Sherwood	(Jackson - Carlisle Jct.)
231	Shirley, Ind.	Shirley	(Yost - N. Vernon) (Cold Springs - Indianapolis)
232	Slater, O.	Slater	(Bellefontaine - St. Marys)
233	South Hancock, O.	C. P. 48	(Stanley Tower - Corning)
234	Springfield, O.	C. P. 129	(Belle Center - Springfield)
235	Springfield, O.	C. P. 183	(Burt - Cinti.)
236	Springfield, O.	C. P. 130	(Bell Center - Springfield)
237	Springfield, O.	C. P. 183.5	(Burt - Cinti.)
238	Springfield, O.	C. P. 184	(Burt - Cinti.)
239	Springfield, O.	C. P. 182	(Burt - Cinti.)
240	Spring Hill, Ind.	Spring Hill	(Terre Haute - Evansville)
241	St. Anne, Ill.	St. Anne	(Cinti. - Kankakee)
242	St. John, Ind.	St. John	(Osborn - Lyons Yard)
243	St. Marys, O.	N. & W. Crossing	(Bellefontaine - St. Marys)
244	Sunman, Ind.	C. P. 39	(Cinti - Kankakee)
245	Sycamore, O.	A.C.& Y. Crossing	(Stanley Tower - Thurston)
246	Tates Point, O.	Tates Point	(Burt - Cinti.)
247	Templeton, Ind.	Templeton	(Cinti. - Kankakee)

INDEX OF INTERLOCKINGS AND NON-INTERLOCKED ARRANGEMENTS

Southern Region (Continued)

Sh.	Vicinity Of	Time Table Designation Of Intg. & Non-Intg. Arrangement	Between
248	Terre Haute, Ind.	Terre Haute	(Cleveland - St. Louis)
249	Terre Haute, Ind.	Haley	(Cleveland - St. Louis)
250	Terre Haute, Ind.	Not shown	(Terre Haute - Evansville)
251	Terre Haute, Ind.	CP 76	(Cleveland - St. Louis)
252	Terre Haute, Ind.	Vigo	(Terre Haute - Evansville)
253	Thurston, O.	Thurston	(Stanley Tower - Corning) (Stanley Tower - Thurston)
254	Tiffin, O.	B&O & PRR Crossing	(Clyde - Sands)
255	Tower Hill, Ill.	C.P. 160	(Cleveland - St. Louis)
256	Troy, O.	B&O Crossing	(Cold Springs - Indianapolis)
257	Union City, Ind.	Union City	(Cleveland - St. Louis)
258	Urbana, O.	Not shown	(Belle Center - Springfield)
259	Valley Jct., O.	C.P. 17	(Cinti. - Kankakee)
260	Vance, Ind.	Vance	(Cleveland - St. Louis)
261	Van Wert, O.	Van Wert	(Jackson - Carlisle Jct.) P. & E. Ry.
262	Veedersburg, Ind.	C.P. 83 & C.P. 84	(Cleveland - St. Louis)
263	Vermilion, Ill.	C.P. 4	(Cinti. - Kankakee) P. & E. Ry.
264	Wade, O.	Not shown	(Lennox - Alton)
265	Walz, Ill.	Wapakoneta	(Bellefontaine - St. Marys)
266	Wann, Ill.	Warsaw	(Yost - N. Vernon)
267	Wapakoneta, O.	Chappell	(Terre Haute - Evansville)
268	Warsaw, Ind.	Not shown	(Dearborn - Lawrenceburg Jct.)
269	Washington, Ind.	West Manchester	(Jackson - Carlisle Jct.)
270	West Lawrenceburg, Ind.	West Sharon	(Burt - Cinti.)
271	West Manchester, O.	N. & W. Crossing	(Jackson - Carlisle Jct.)
272	West Sharon, O.	Westville	(Lyons Yard - Cairo)
273	West Unity, O.	Winchester	(Cleveland - St. Louis)
274	Westville, Ill.	C.P. 140 & C.P. 141	(Cleveland - St. Louis)
275	Winchester, Ind.	Not shown	(Lennox - Alton)
276	Windsor, Ill.	Worthington	(Burt - Cinti.)
277	Wood River, Ill.	C. P. 129	(Burt - Cinti.)
278	Worthington, O.	Wyton	(Osborn - Lyons Yard)
279	Worthington, O.		
280	Wyton, Ill.		

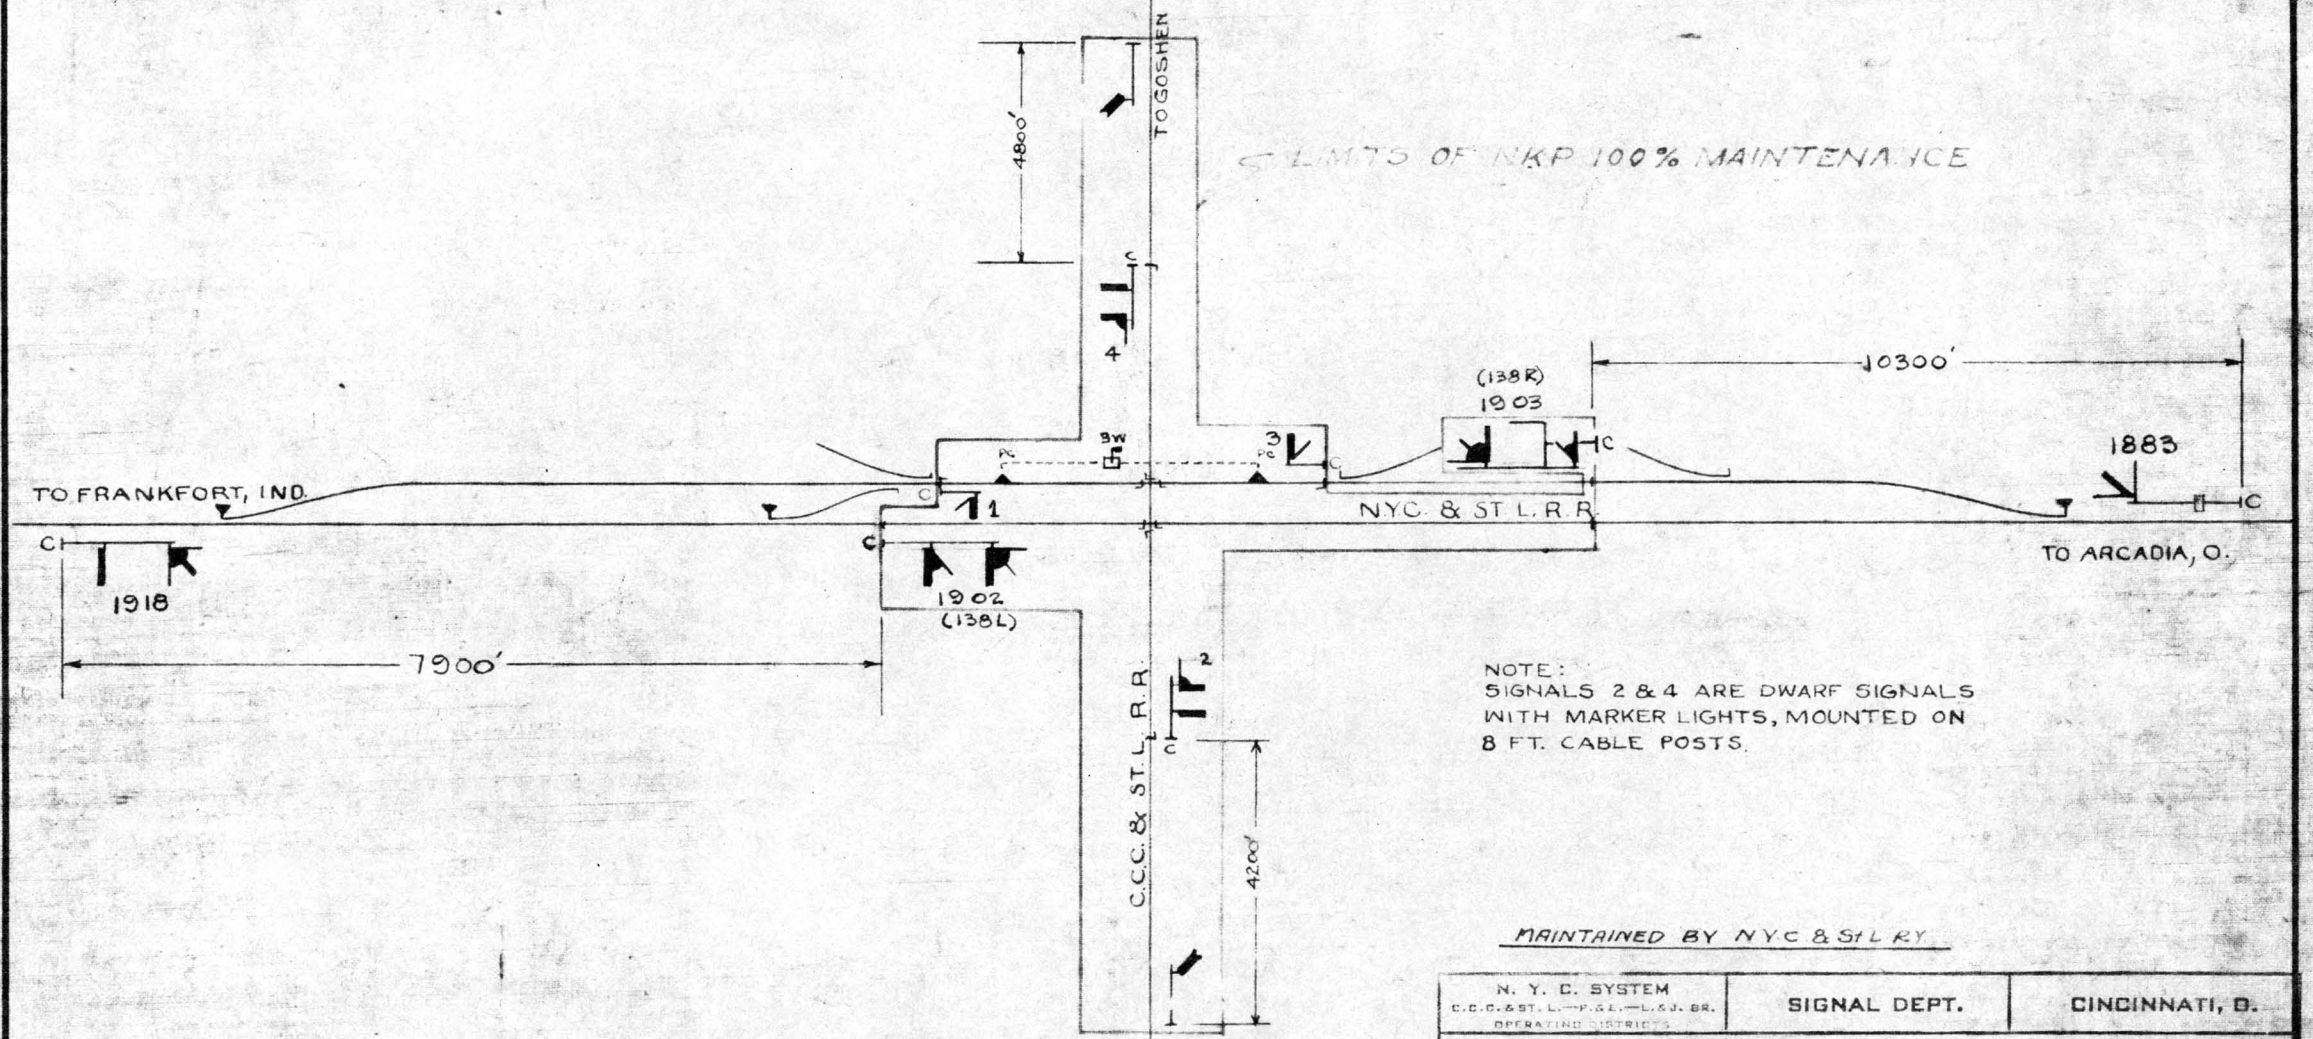

LIMITS OF NKP 100% MAINTENANCE


NOTE:
SIGNALS 2 & 4 ARE DWARF SIGNALS WITH MARKER LIGHTS, MOUNTED ON 8 FT. CABLE POSTS.

MAINTAINED BY N.Y.C & St L RY.

N. Y. C. SYSTEM C.C.C.&ST.L.—P.C.C.—L.S.J. BR. OPERATING DISTRICTS	SIGNAL DEPT.	CINCINNATI, O.
INDIANA DIVISION C.C.C. & ST. L. R.R. CROSSING N.Y.C. & ST. L. R.R. ALEXANDRIA, INDIANA		MICHIGAN DIST.
SHEET 1 OF 1		AUG. 13, 1941
REVISION 3	DATE 12-16-46	INM-1539-ISL

R.A.J.

ASST. SIGNAL ENGINEER

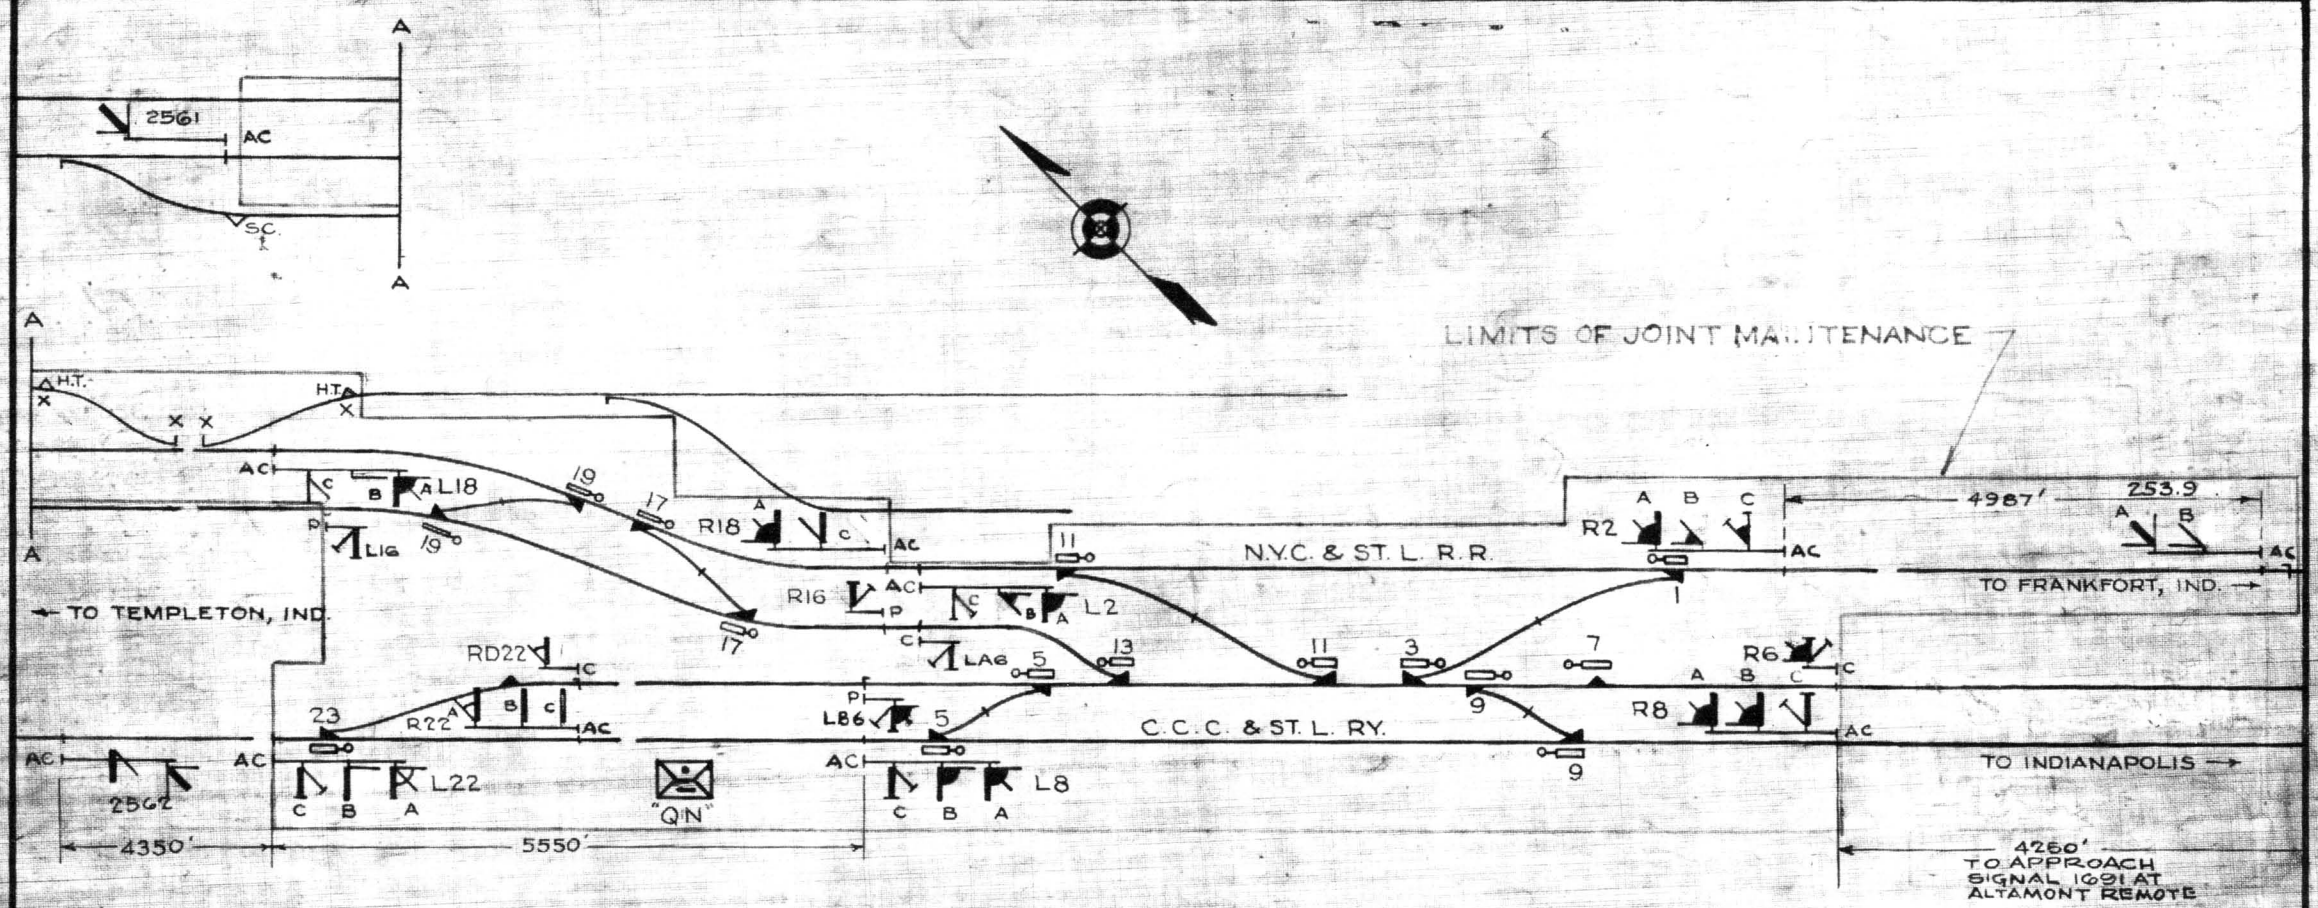

U.S. & S TYPE F-14
ELECTRIC INTERLOCKING

6 LEVERS FOR 27 SIGNALS
10 " " 14 SWITCHES & 2 DERAILS

16 WORKING LEVERS
7 SPARE SPACES

23 LEVER FRAME

MAINTAINED BY N.Y.C. & ST. L.

N. Y. C. SYSTEM C.C.C. & ST. L.—P. & E.—L. & J. BR. OPERATING DISTRICTS	SIGNAL DEPT.	CINCINNATI, O.

INDIANA DIVISION — CHICAGO DISTRICT

SIGNAL PLAN
ALTAMONT, INDIANA


SHEET 1 OF 1 — JUNE 9, 1942

REVISION 5 — DEC 10-27-47 — IN-1702-I SL

ASST. SIGNAL ENGINEER

ALTAMONT REMOTE


(REMOTELY CONTROLLED FROM ALTAMONT)

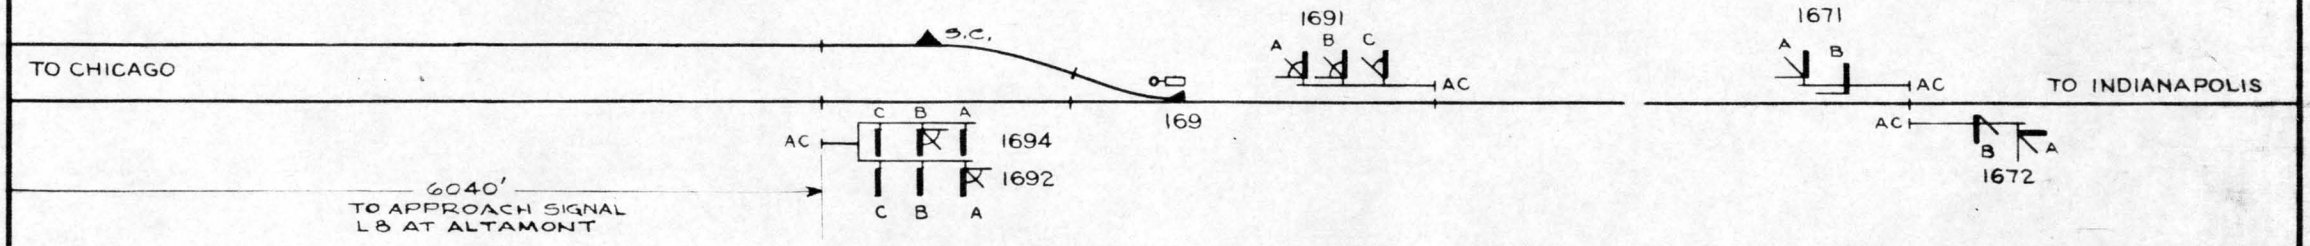

N. Y. C. SYSTEM C.C.C.&ST.L.—P.&E.—L.&J. BR. OPERATING DISTRICTS	SIGNAL DEPT.	CINCINNATI, O.
INDIANA DIVISION		CHICAGO DISTRICT
SIGNAL PLAN ALTAMONT REMOTE		
SHEET 1 OF 1		DECEMBER 8, 1942
REVISION 2	DATE 3-9-50	IN-1691-ISL

R.A.J.

ASST. SIGNAL ENGINEER

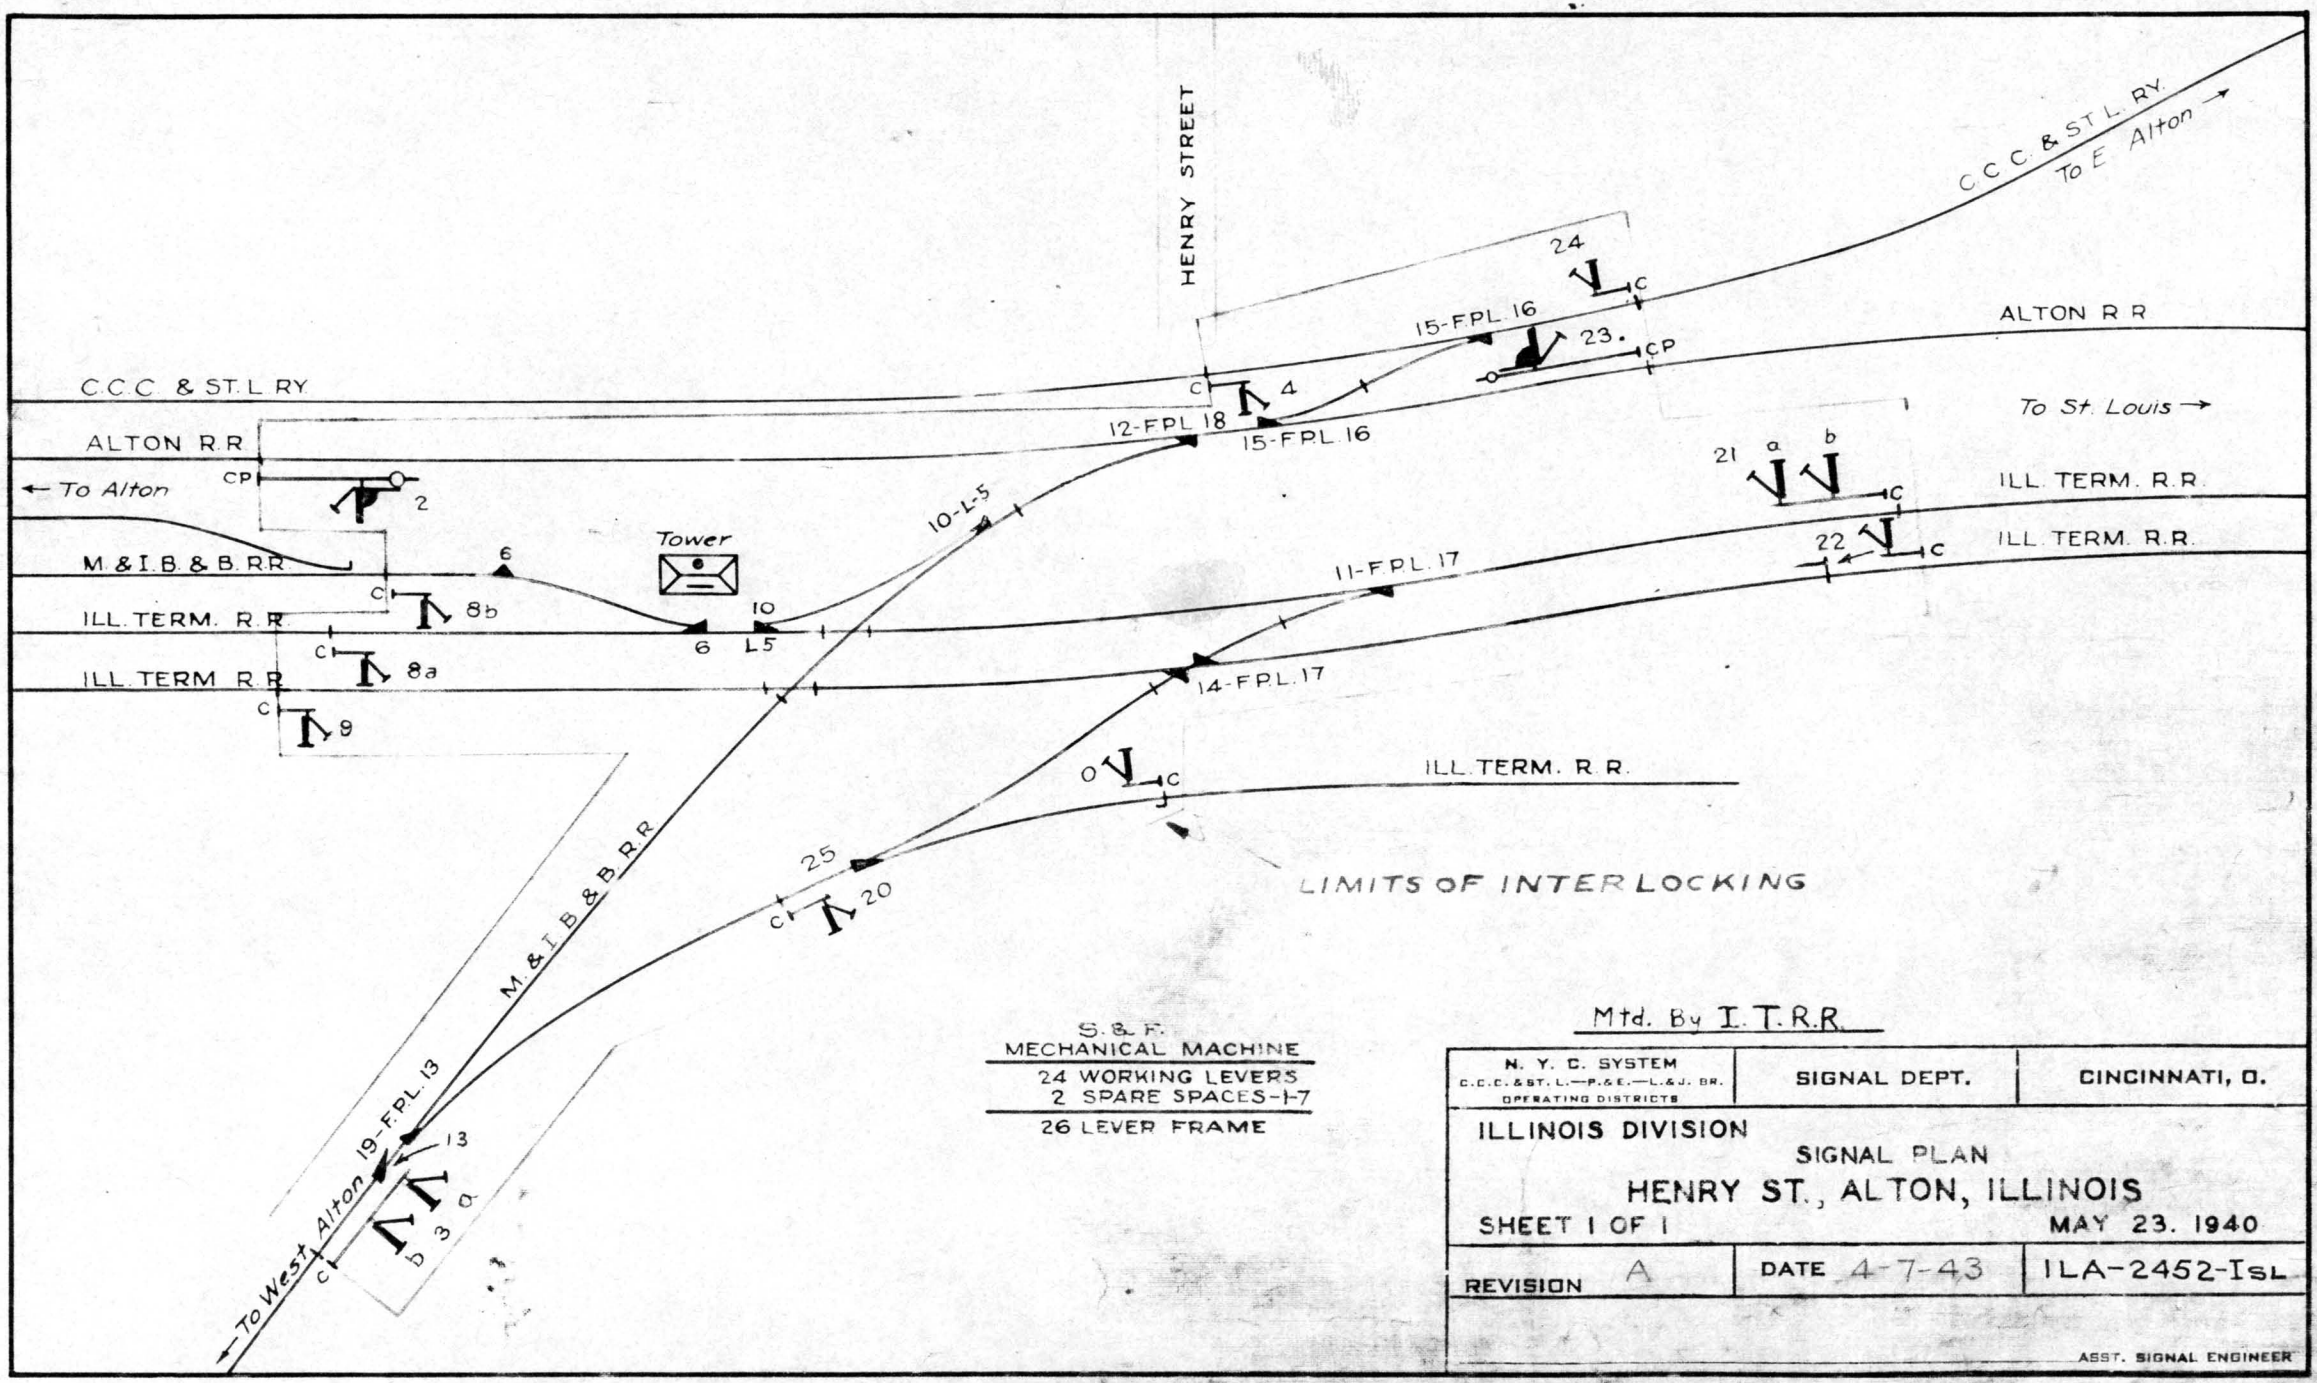

S. & F.
MECHANICAL MACHINE
24 WORKING LEVERS
2 SPARE SPACES-1-7
26 LEVER FRAME

Mtd. By I.T.R.R.

N. Y. C. SYSTEM C.C.C. & ST. L.—P. & E.—L. & J. BR. OPERATING DISTRICTS	SIGNAL DEPT.	CINCINNATI, O.

ILLINOIS DIVISION

SIGNAL PLAN


HENRY ST., ALTON, ILLINOIS

SHEET 1 OF 1

MAY 23. 1940

REVISION A	DATE 4-7-43	ILA-2452-ISL

ASST. SIGNAL ENGINEER

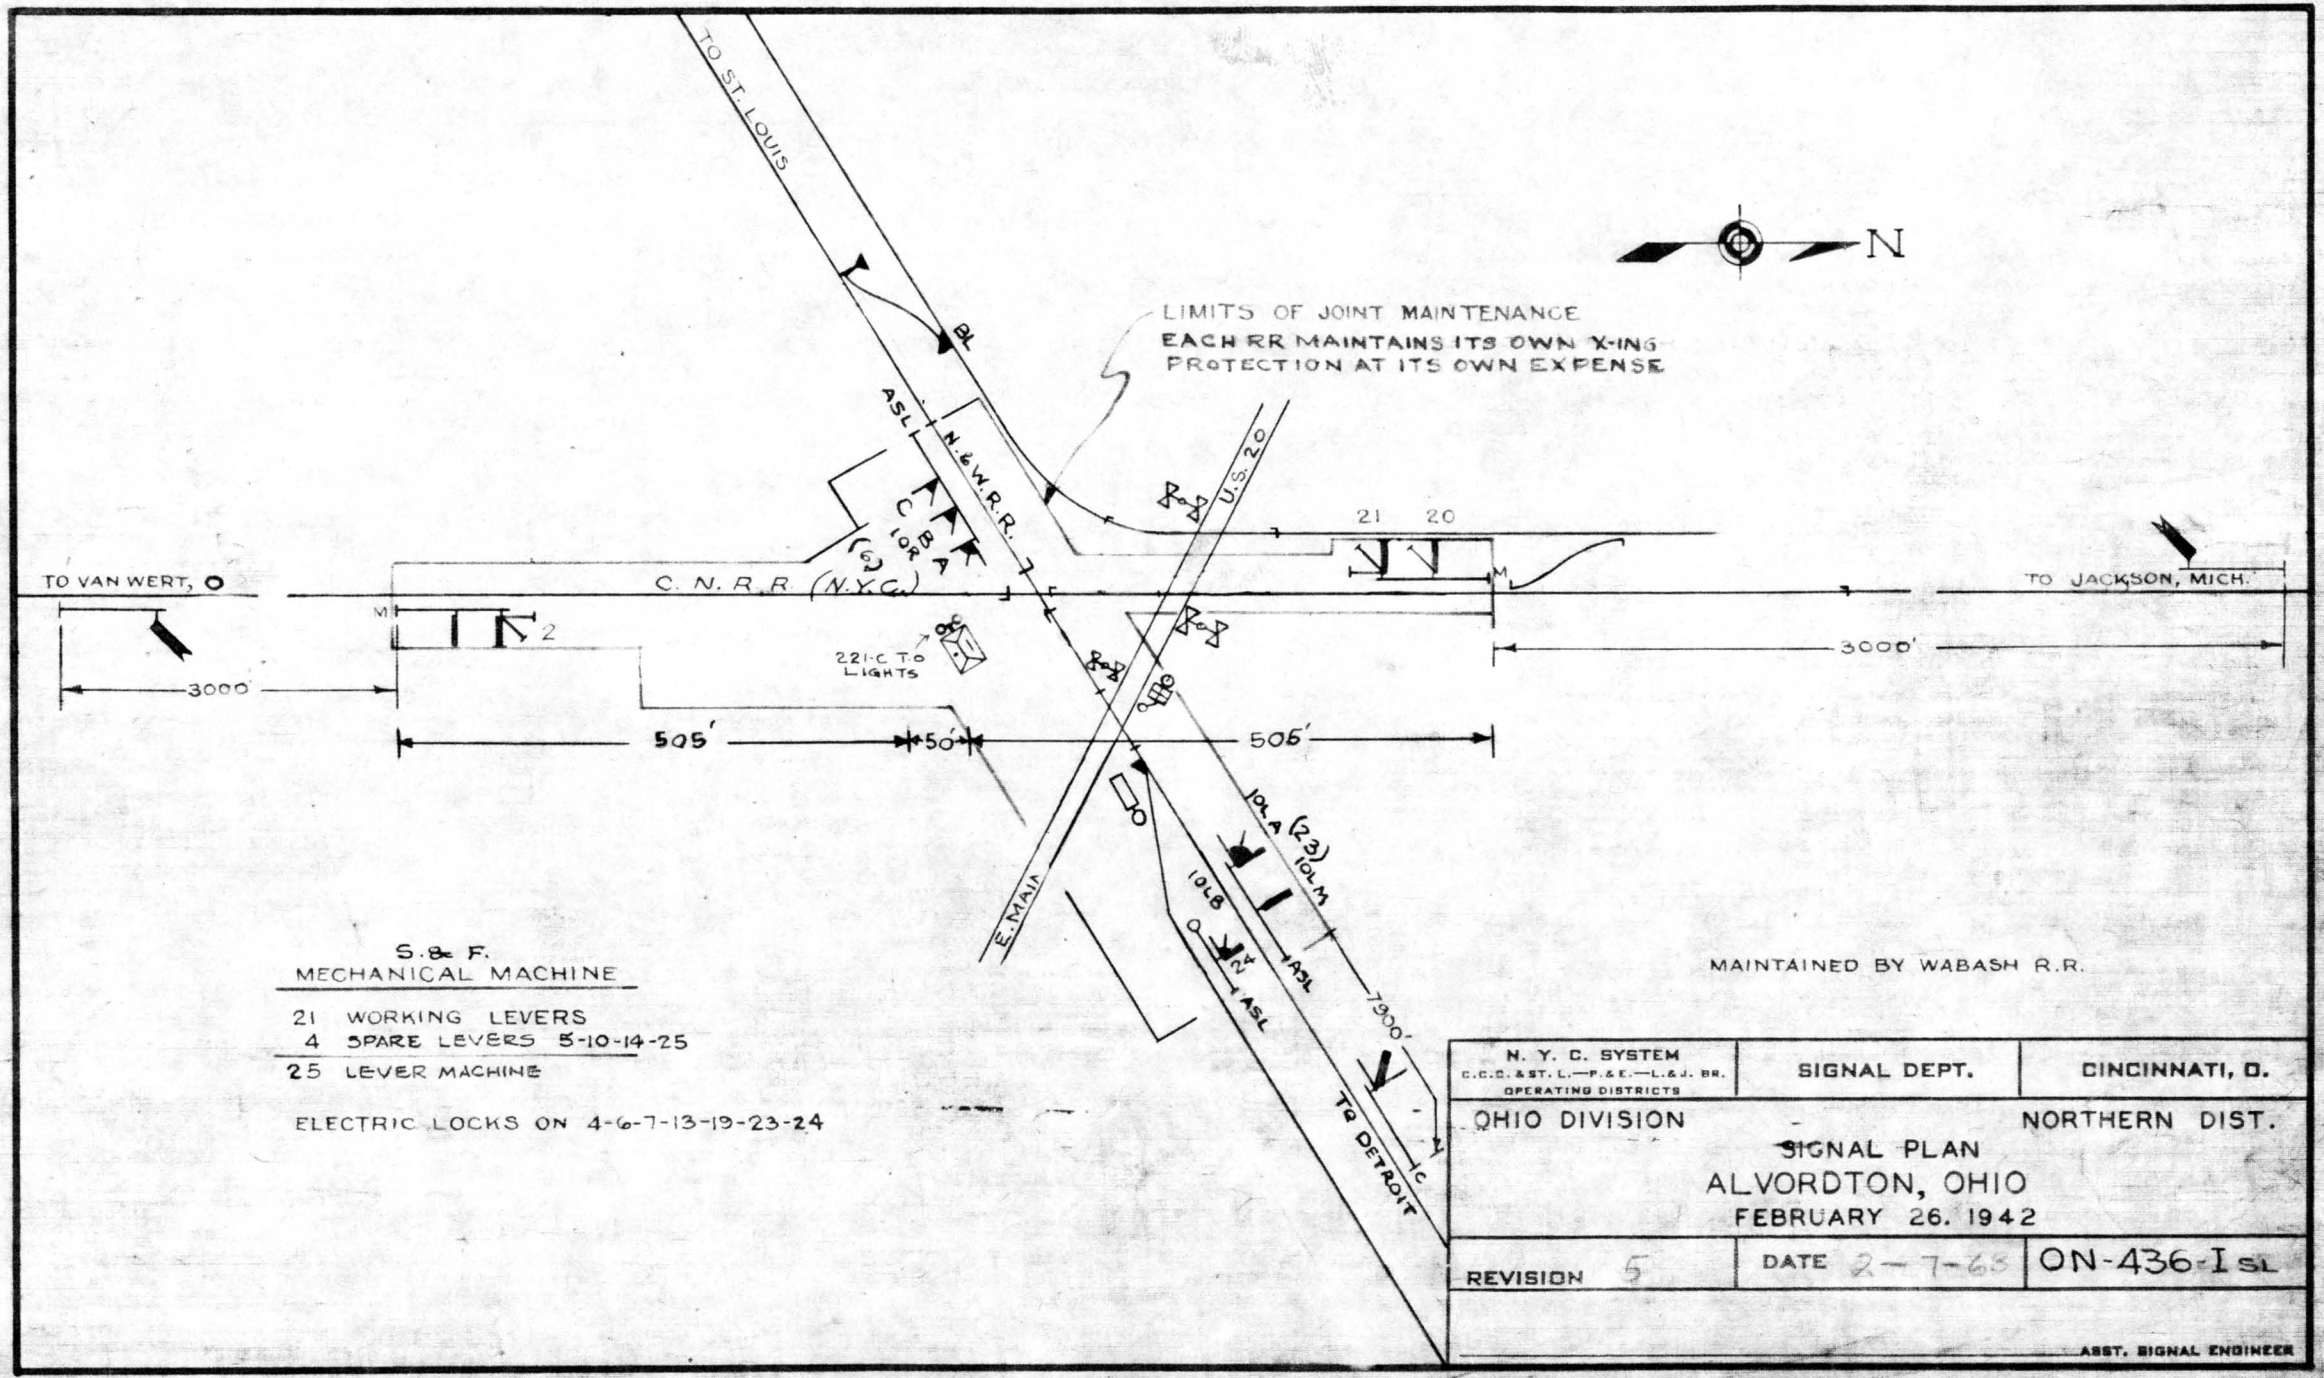

S.& F.
MECHANICAL MACHINE

21 WORKING LEVERS
4 SPARE LEVERS 5-10-14-25
25 LEVER MACHINE

ELECTRIC LOCKS ON 4-6-7-13-19-23-24


MAINTAINED BY WABASH R.R.

N. Y. C. SYSTEM C.C.C. & ST. L.—P. & E.—L. & J. BR. OPERATING DISTRICTS	SIGNAL DEPT.	CINCINNATI, O.
OHIO DIVISION		NORTHERN DIST.

SIGNAL PLAN
ALVORDTON, OHIO
FEBRUARY 26. 1942

REVISION 5	DATE 2-7-63	ON-436-I SL

ASST. SIGNAL ENGINEER

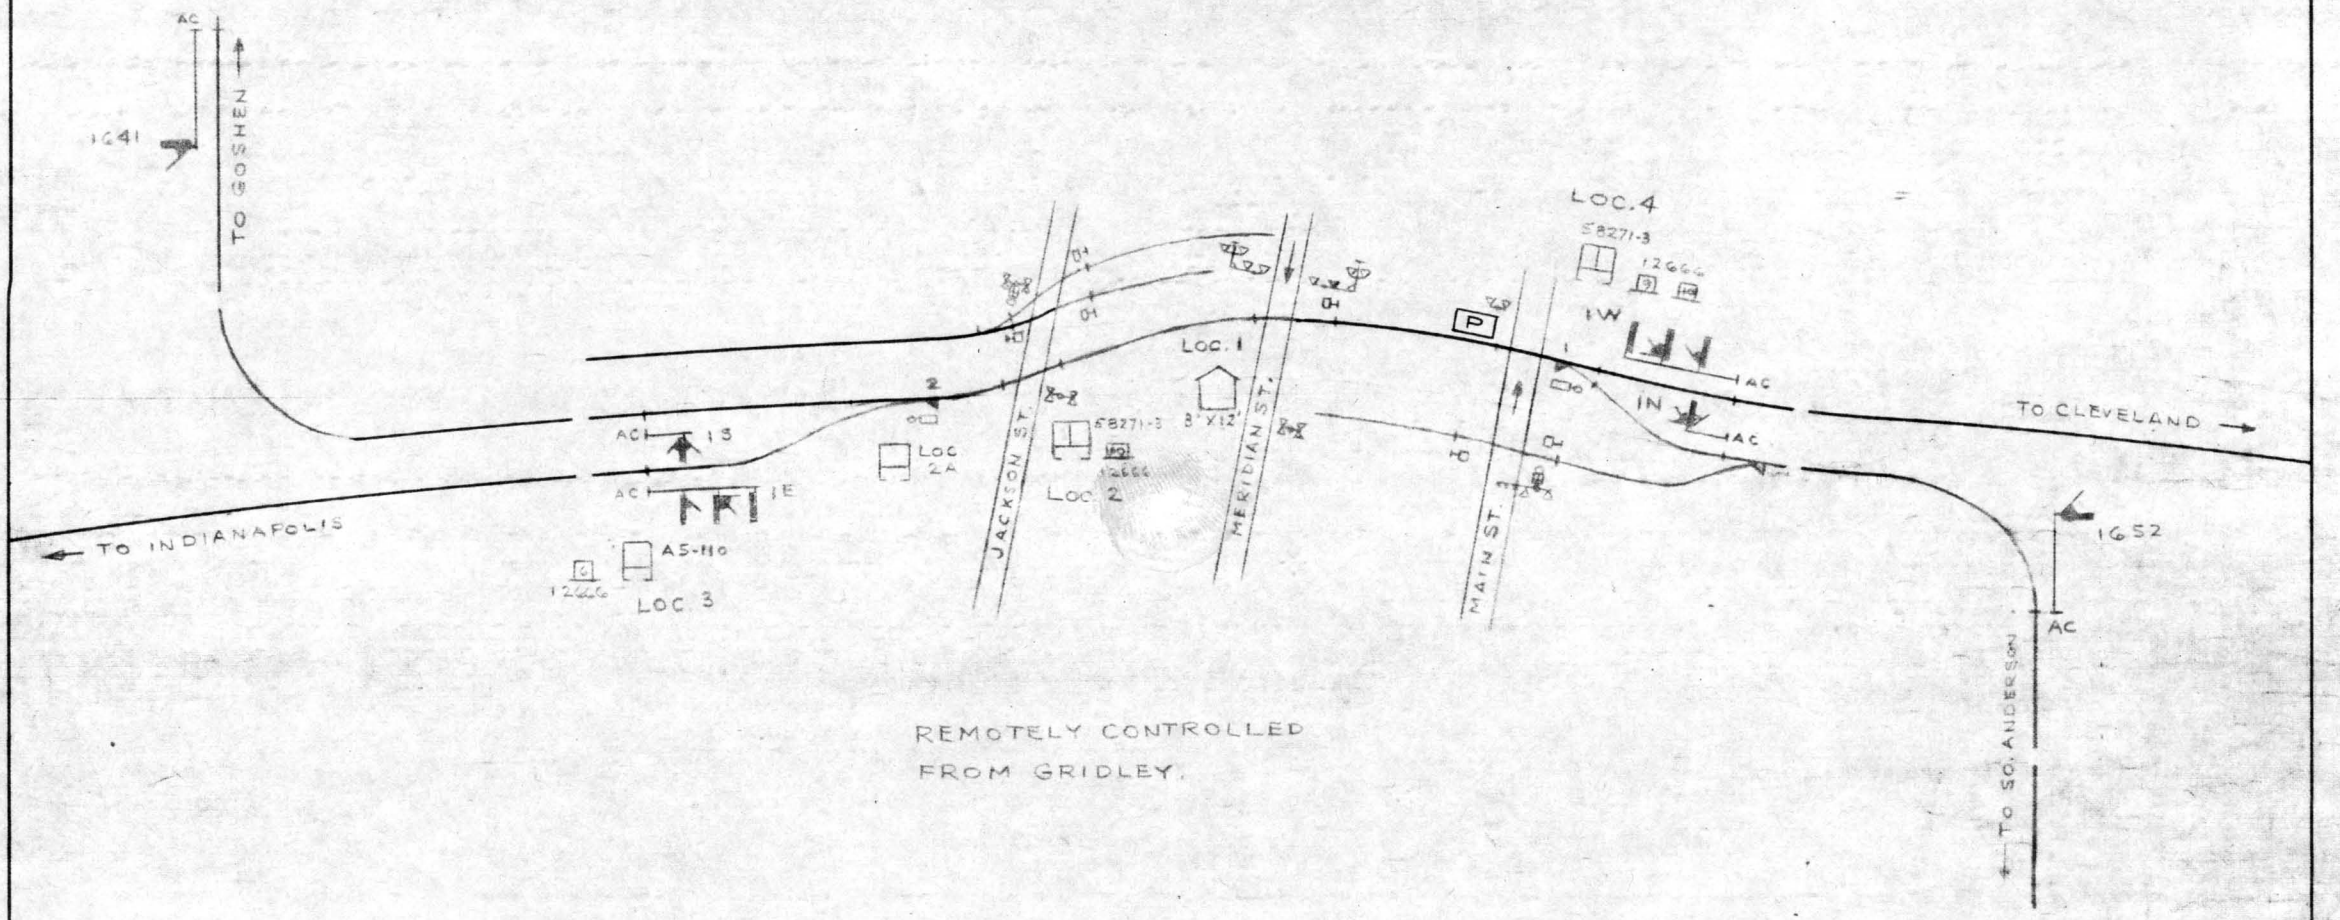

REMOTELY CONTROLLED
FROM GRIDLEY.

MAINTAINED BY C.C.C. & ST.L. RY.

N. Y. C. R. R. C.C.C. & ST. L.- P. & E.- L & J BR.	SIGNAL DEPT.	CINCINNATI, O.
SIGNAL PLAN C.P. 247 - ANDERSON, IND. MAY 20. 1944		
REVISION NO. 3	12-22-66	O-2476-ISL
		ASST. SIGNAL ENGR.

TO LEBANON

MAINTAINED BY C.C.C. & ST. L. AT OWN EXPENSE.

GATE


C.C.C. & ST. L. RY.

← TO NORTH VERNON

TO GOSHEN →

CENTRAL INDIANA RY.

← TO MUNCIE

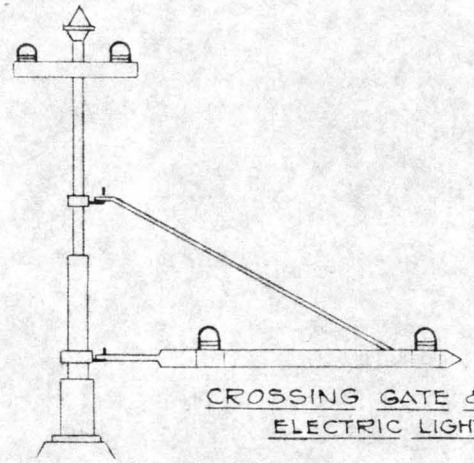

CROSSING GATE & TARGET
ELECTRIC LIGHTED

N. Y. C. SYSTEM C.C.C. & ST. L.—P. & E.—L. & J. DIV. OPERATING DISTRICTS	SIGNAL DEPT.	CINCINNATI, O.


CROSSING WITH CENTRAL IND. RY.

ANDERSON IND.

JANUARY 7, 1941

REVISION △	DATE 12-20-41	INM-1657-ISL

ASST. SIGNAL ENGINEER

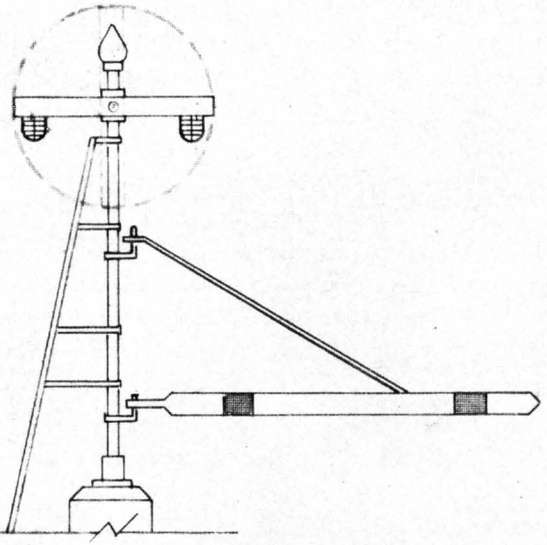

CROSSING GATE & TARGET
ELECTRIC LIGHTED

MAINTAINED BY C.C.C. & ST. L. AT OWN EXPENSE.

C.C.C. & ST. L. RY.

R.R.R.

TARGET

TO GOSHEN

TO NORTH VERNON

C. C. C. & ST. L. RY.

S.C.


S.C.

H.T.

S.C.

C. C. C. & ST. L. RY. THE N.Y.C. R.R. CO. - LESSEE	SIGNAL DEPT.	CINCINNATI, O.
SIGNAL PLAN ANDERSON, IND. FEB. 17, 1939		
REVISION B	DATE 12-10-42	INM-1662-ISL

ASST. SIGNAL ENGINEER

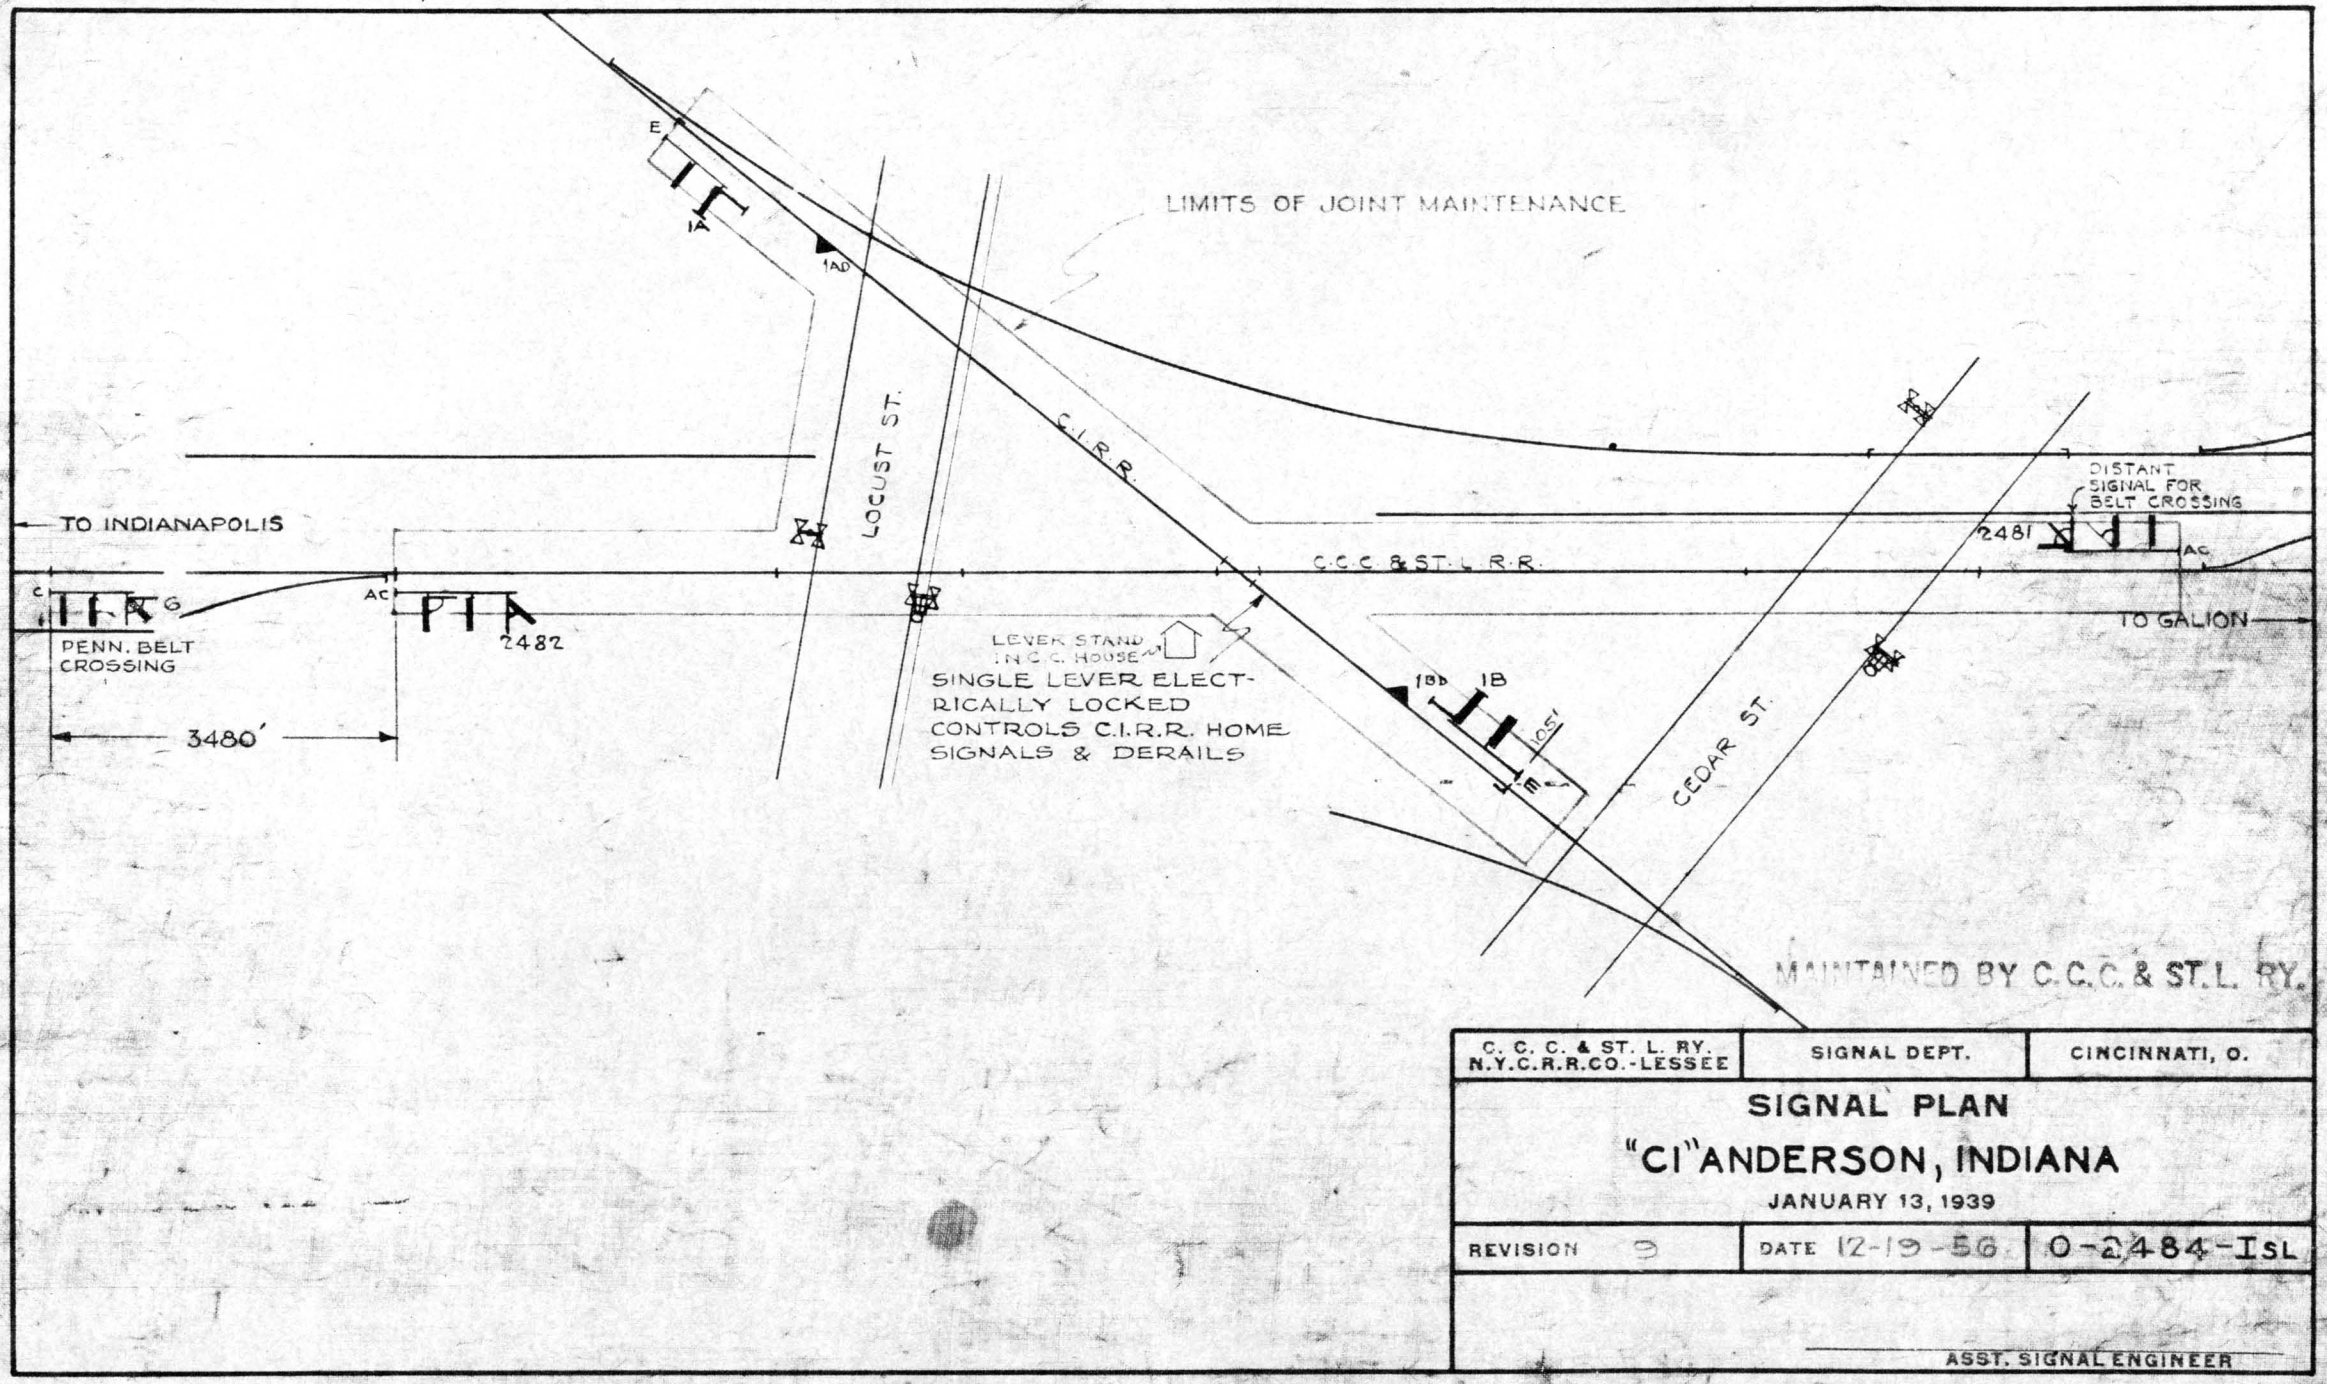

C. C. C. & ST. L. RY. N.Y.C.R.R.CO.-LESSEE	SIGNAL DEPT.	CINCINNATI, O.


SIGNAL PLAN

"CI" ANDERSON, INDIANA

JANUARY 13, 1939

REVISION 9	DATE 12-19-56	0-2484-ISL

ASST. SIGNAL ENGINEER

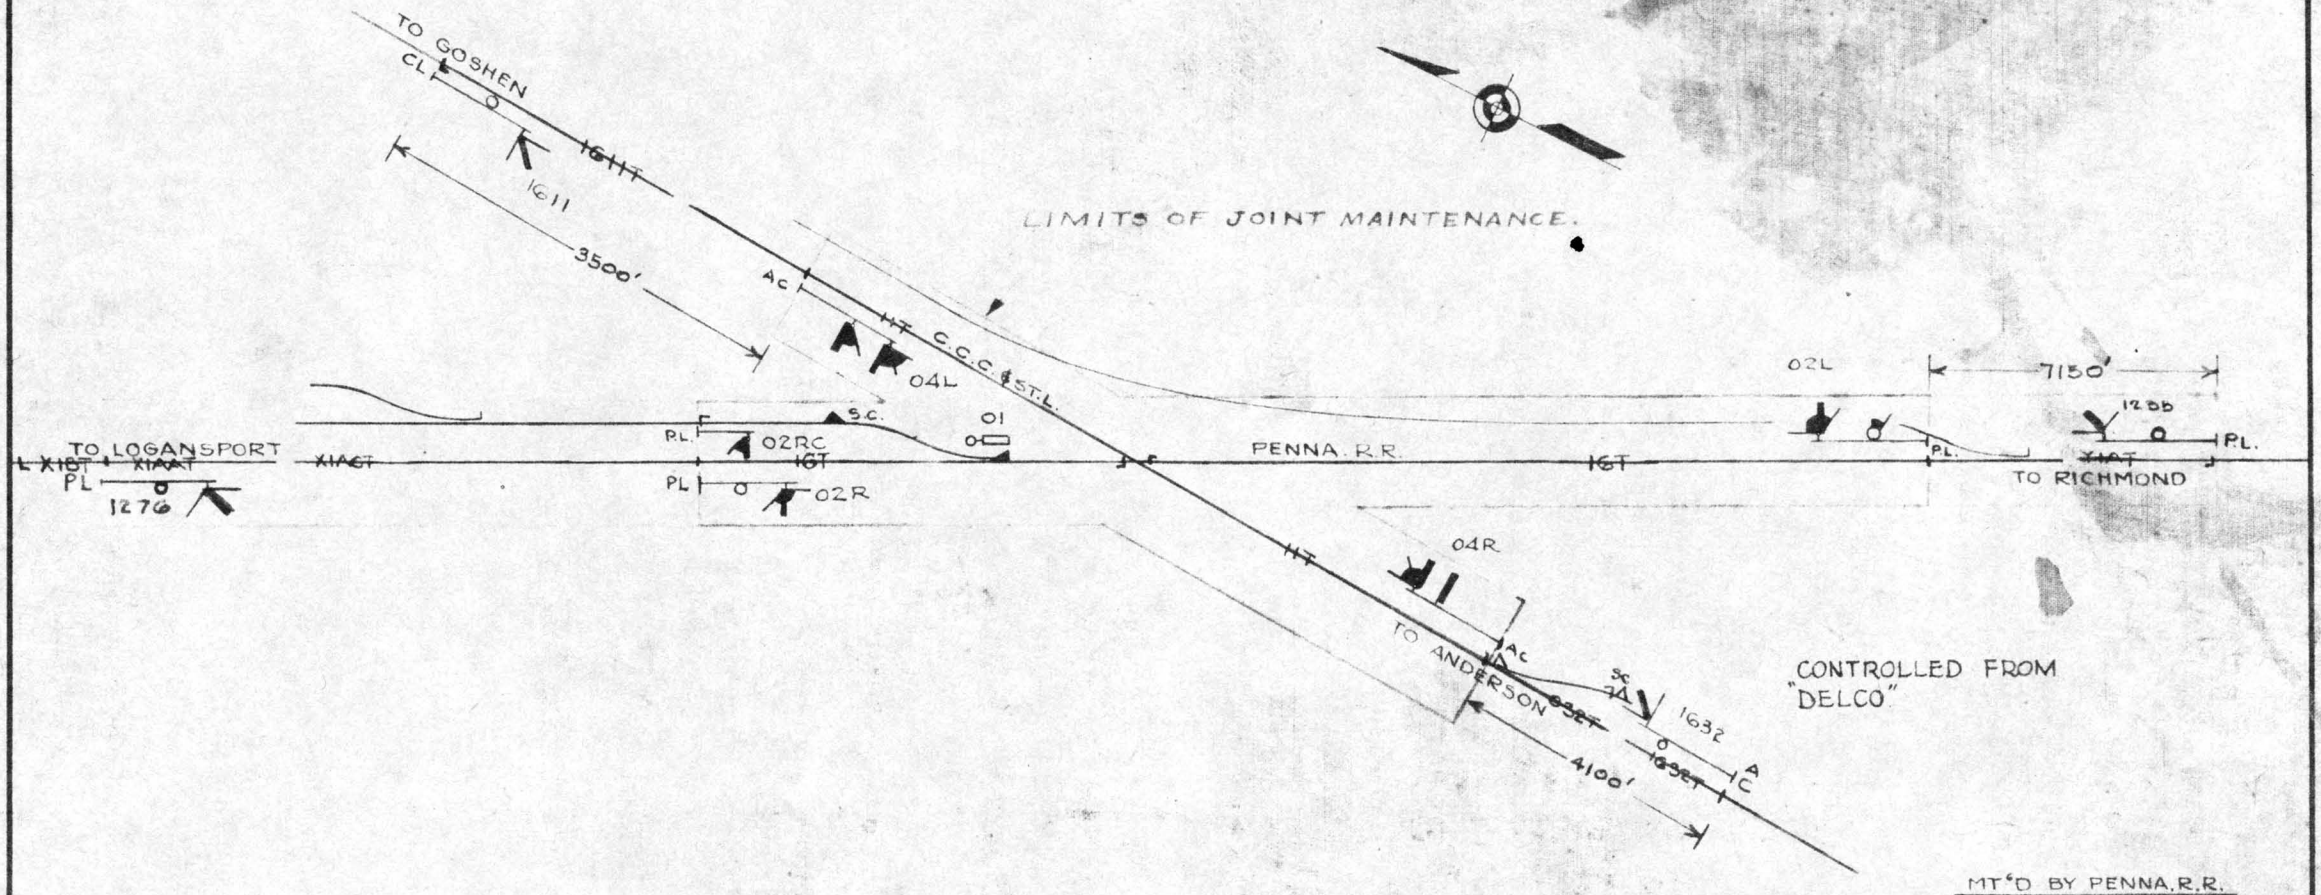

MT'D BY PENNA. R.R.

N. Y. C. SYSTEM C.C.C. & ST. L. — P. & E. — L. S. & M. S.	SIGNAL DEPT.	INDIANAPOLIS, IND.

INDIANA DIVISION MICHIGAN DISTRICT

PENNA. R.R. CROSSING C.C.C. & ST. L. RY.


DOW, INDIANA

MAY 22, 1941

REVISION 5	DATE 2-25-58	INM-1626-ISL

A. M. Gilbert
SIGNAL ENGINEER

H.W.

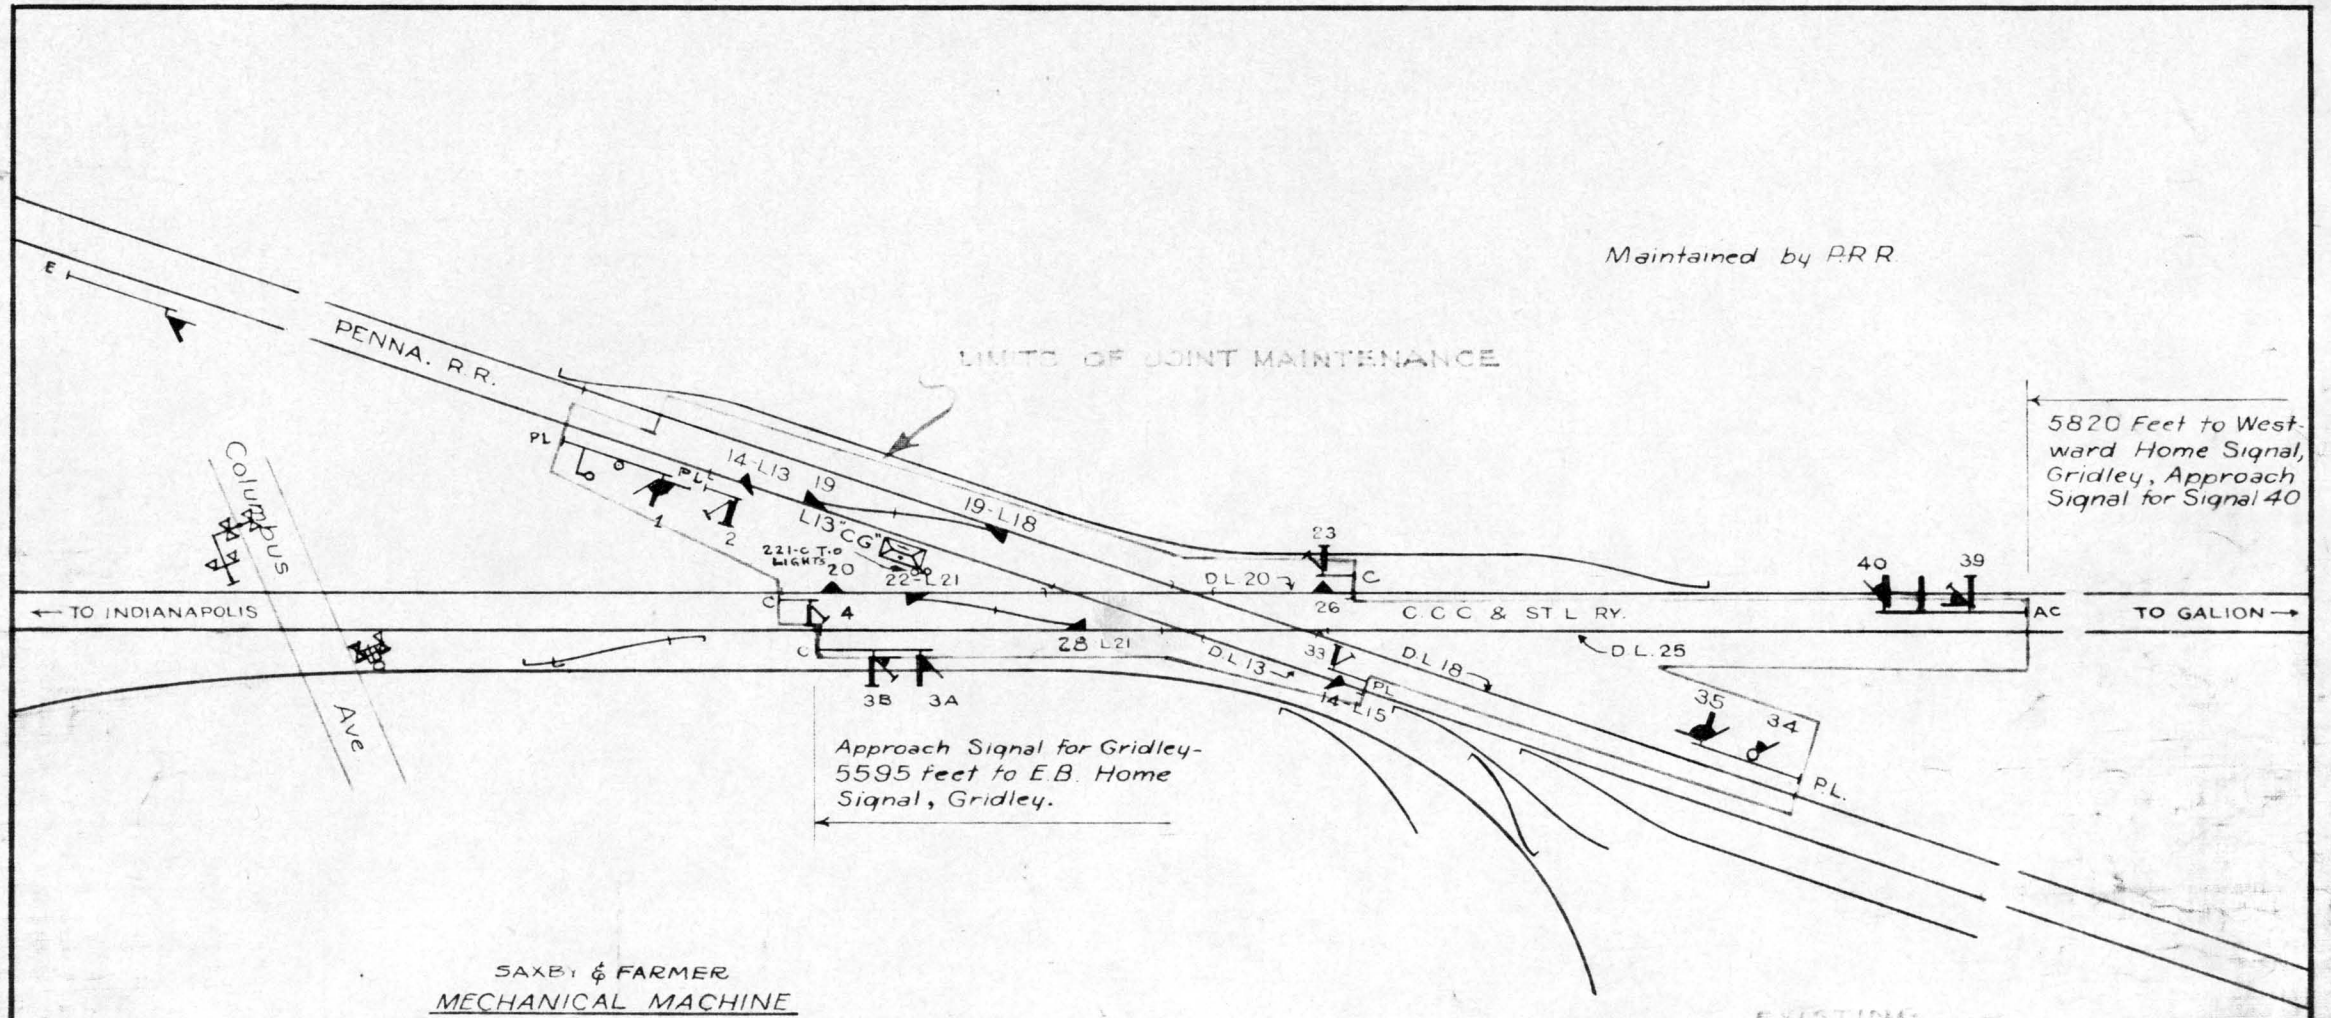

SAXBY & FARMER

MECHANICAL MACHINE

10	Levers for 10 Signals
6	Levers for 4 Switches & Derails
6	Levers for 10 F.P. Locks
22	Working Levers
+ 18	Spare Levers
40	Lever Frame

R.A.J.

N. Y. C. SYSTEM C.C.C. & ST. L.—P. & E.—L. & J. BR. OPERATING DISTRICTS	SIGNAL DEPT.	CINCINNATI, O.

OHIO DIVISION — INDIANAPOLIS DIST.


C.C.C. & ST. L. RY. CROSSING PENNA. R.R.

ANDERSON, IND.-"C.G."

SHEET 1 OF 1 — APRIL 23, 1942


REVISION 5	DATE 6-4-58	O-2468-I SL


ASST. SIGNAL ENGINEER

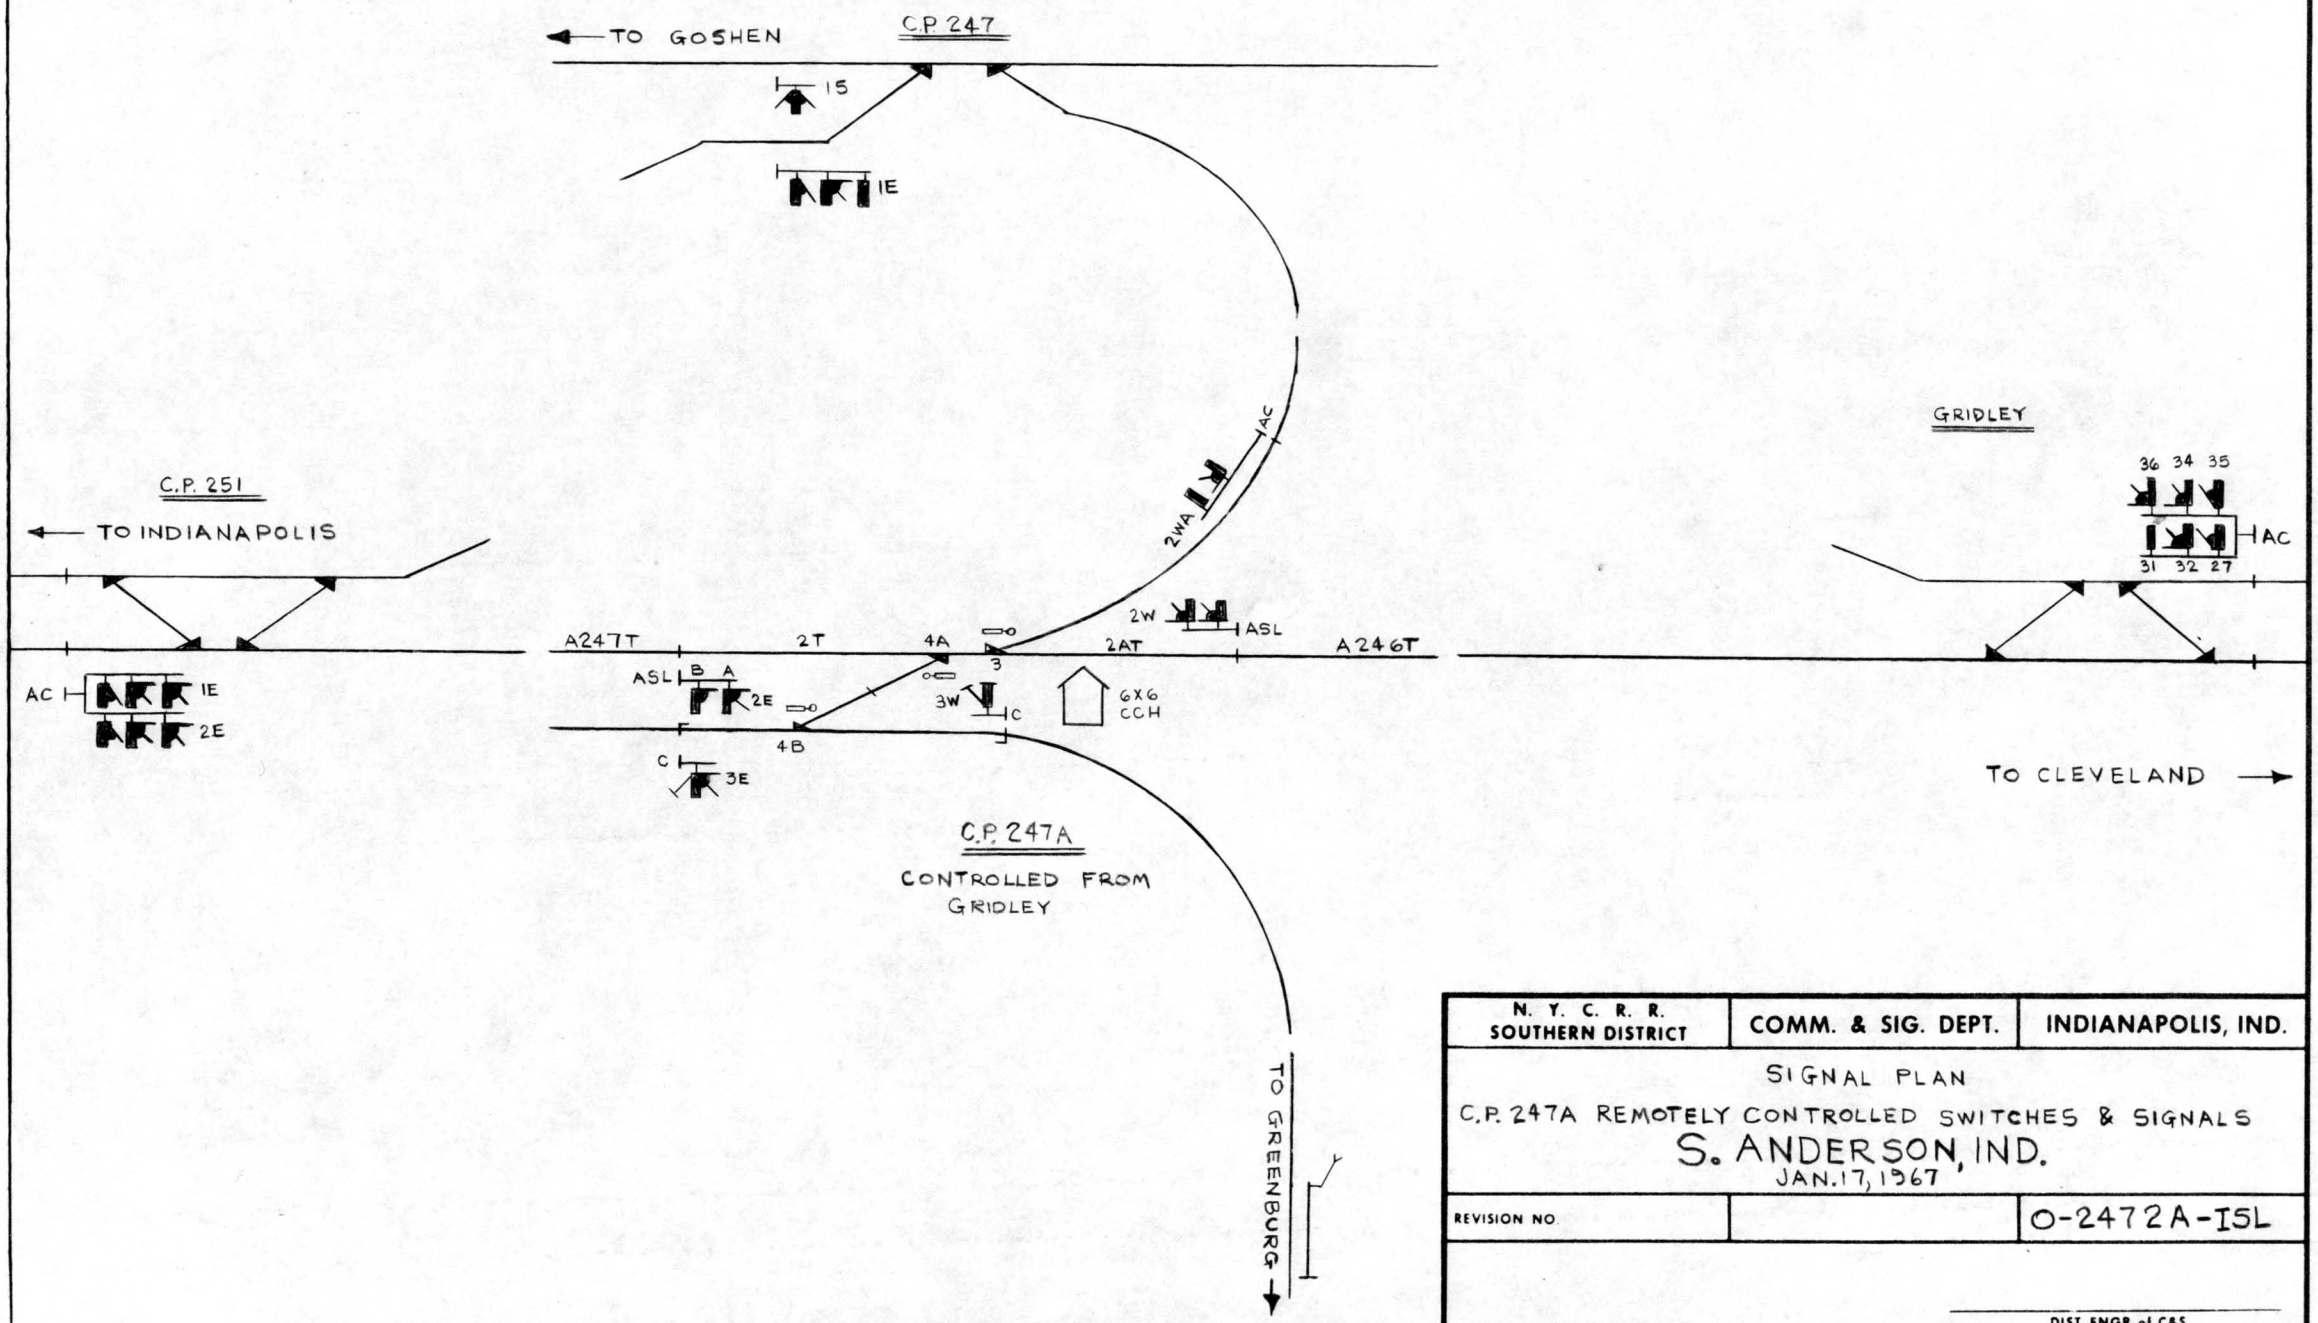

N. Y. C. R. R. SOUTHERN DISTRICT	COMM. & SIG. DEPT.	INDIANAPOLIS, IND.
SIGNAL PLAN C.P. 247A REMOTELY CONTROLLED SWITCHES & SIGNALS S. ANDERSON, IND. JAN. 17, 1967		
REVISION NO.		O-2472A-ISL

DIST. ENGR. of C&S

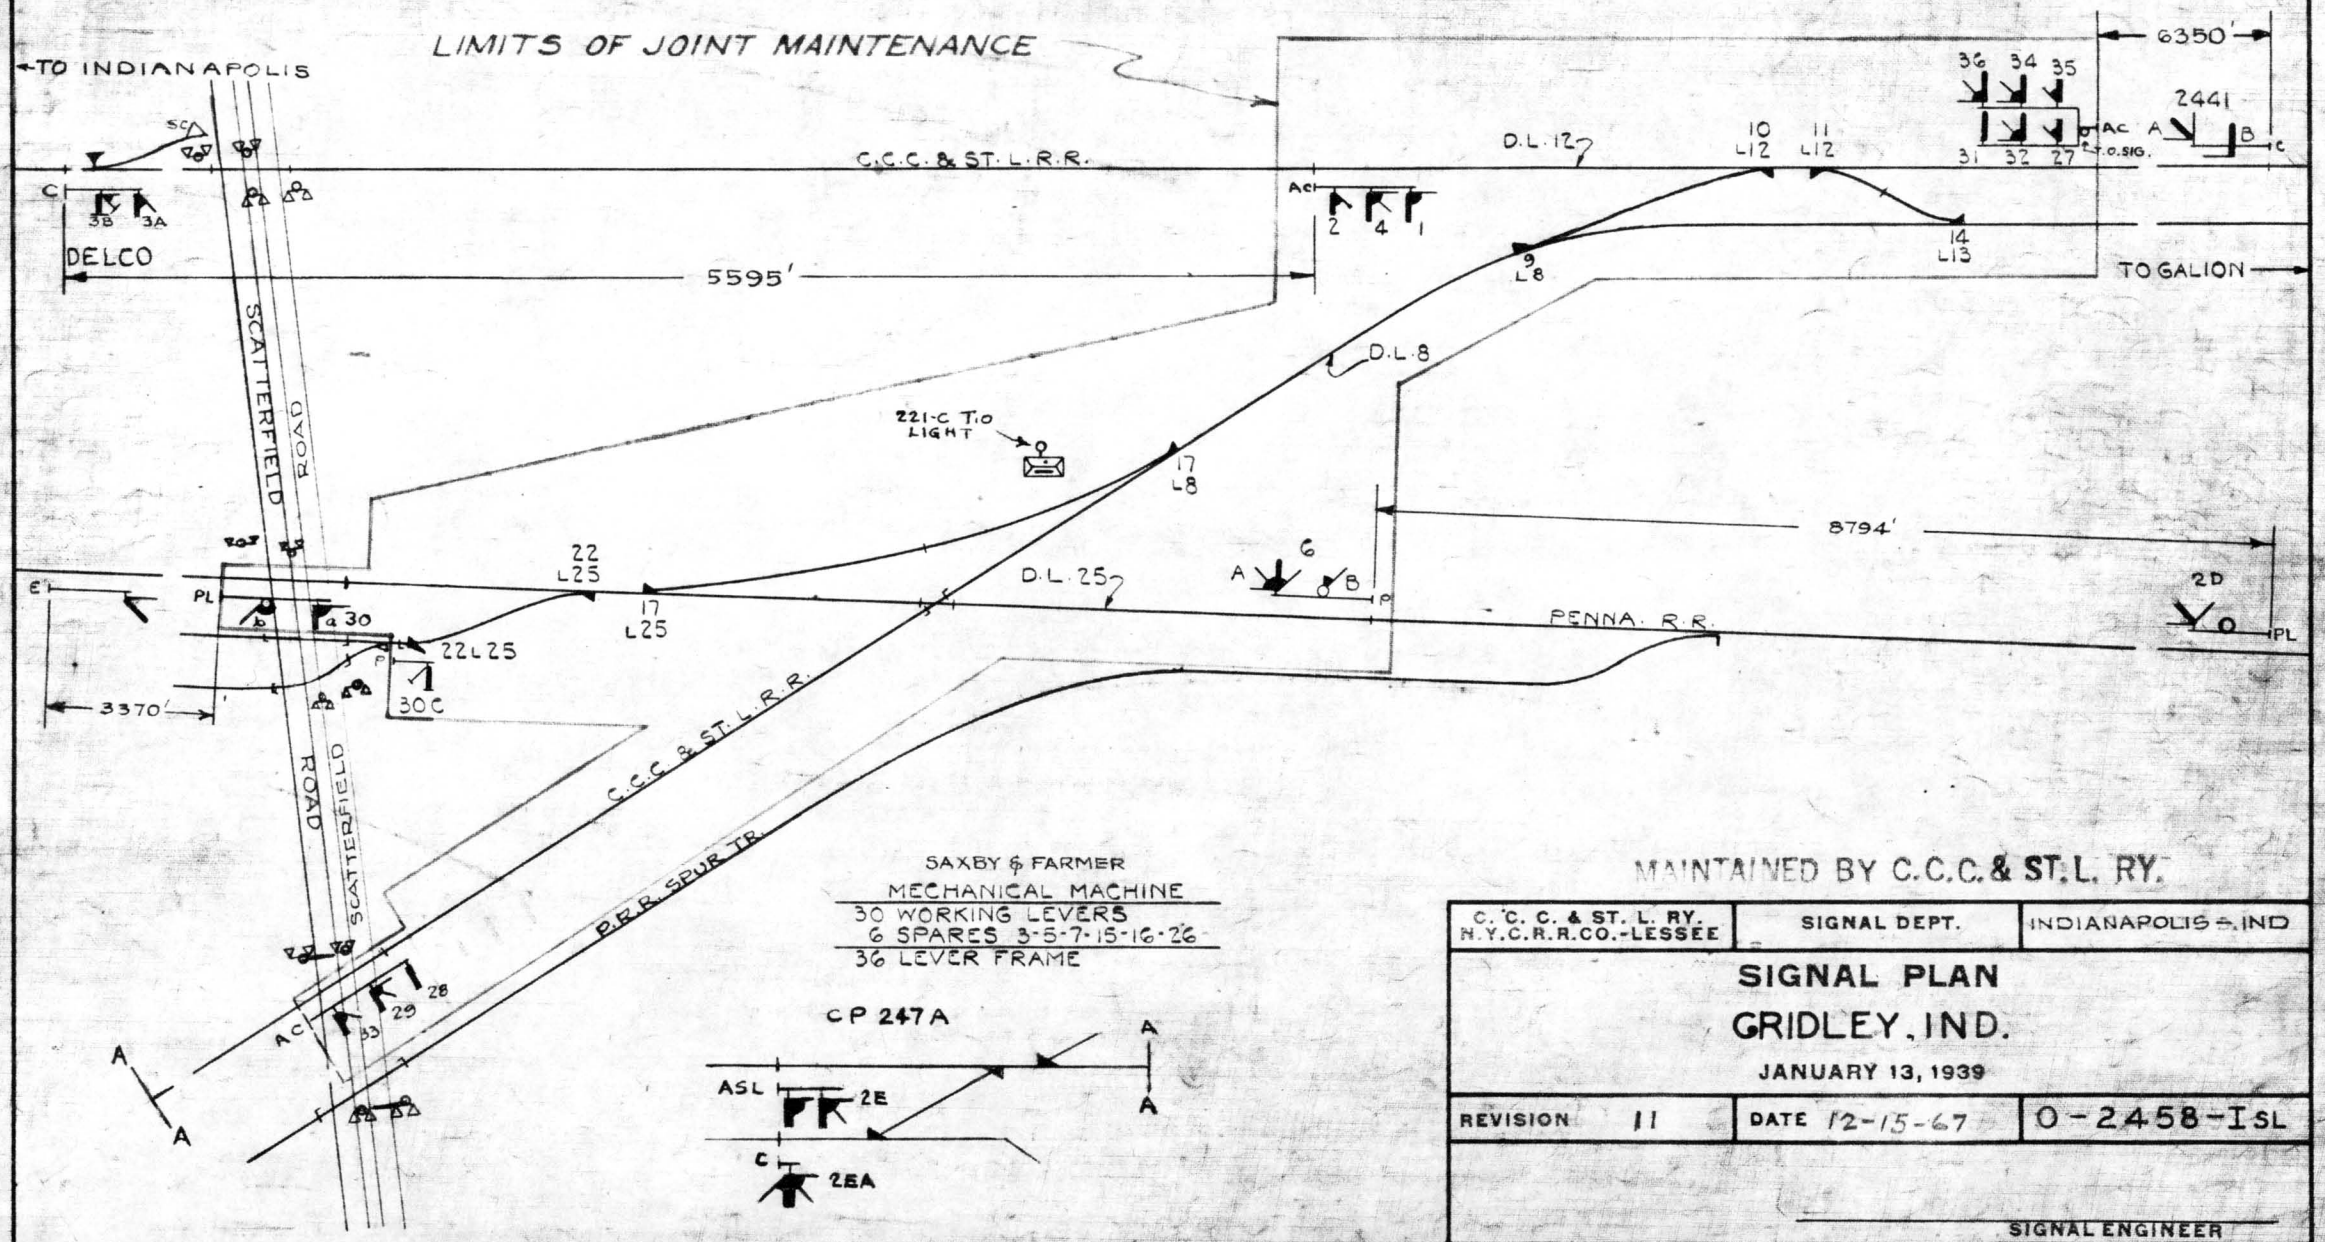
LIMITS OF JOINT MAINTENANCE
TO INDIANAPOLIS
C.C.C. & ST. L. R.R.
DELCO
5595'
SCATTERFIELD ROAD
221-C T.O LIGHT
D.L. 12
D.L. 8
D.L. 25
8794'
6350'
2441
TO GALION
PENNA. R.R.
3370'
C.C.C. & ST. L. R.R.
P.R.R SPUR TR.
SCATTERFIELD ROAD
SAXBY & FARMER
MECHANICAL MACHINE
30 WORKING LEVERS
6 SPARES 3-5-7-15-16-26
36 LEVER FRAME
CP 247A
MAINTAINED BY C.C.C. & ST.L. RY.
C. C. C. & ST. L. RY.
N.Y.C.R.R.CO.-LESSEE
SIGNAL DEPT.
INDIANAPOLIS, IND
SIGNAL PLAN
GRIDLEY, IND.
JANUARY 13, 1939
REVISION 11
DATE 12-15-67
O-2458-ISL
SIGNAL ENGINEER

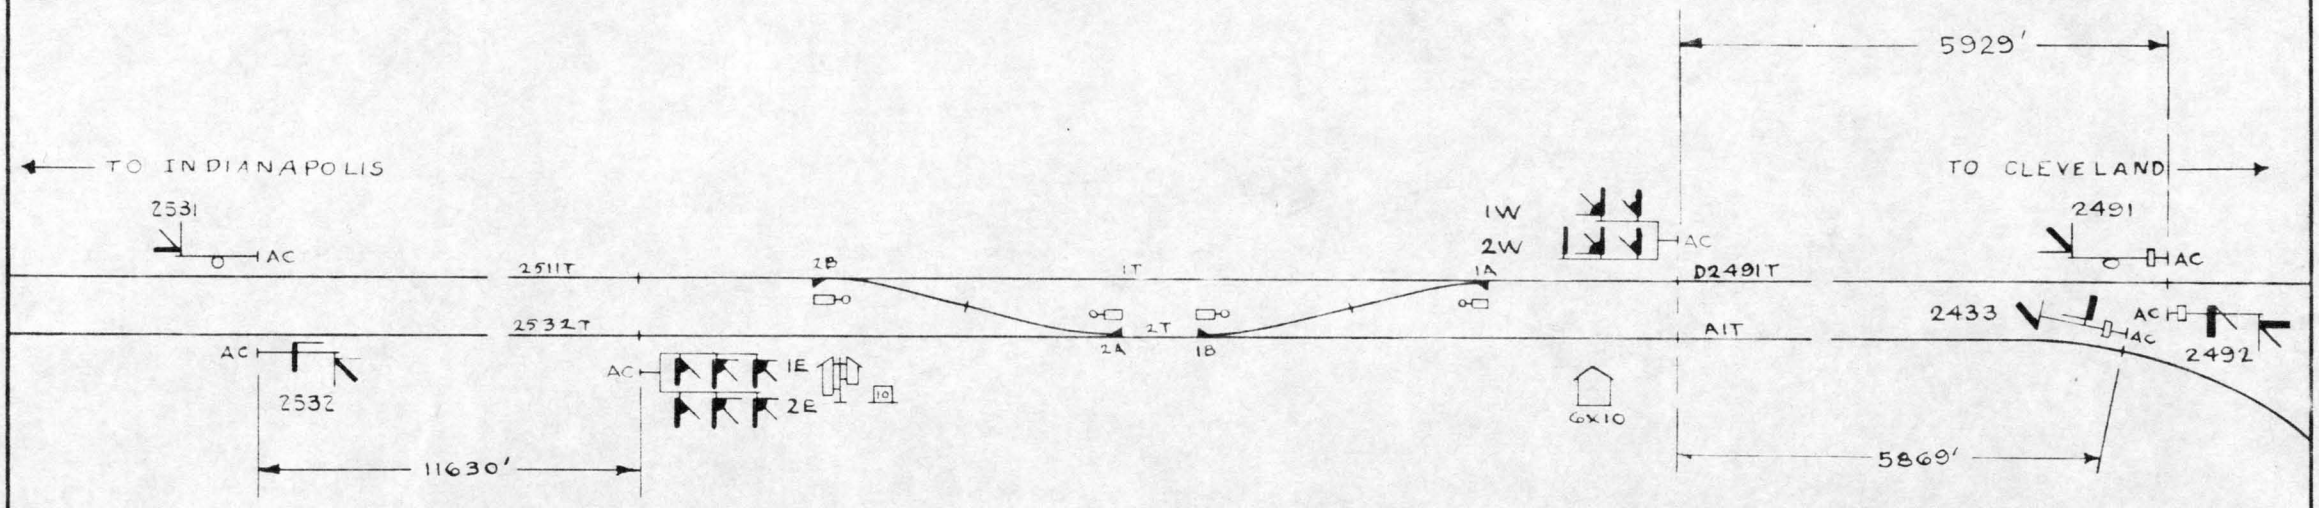


MAINTAINED BY C.C.C.& ST.L. RY.

C. C. C. & ST. L. RY. N.Y.C.R.R.CO.-LESSEE	SIGNAL DEPT.	CINCINNATI, O.

SIGNAL PLAN
CP- 251
TAFT, INDIANA
JANUARY 13, 1939

REVISION 7	DATE [illegible] -47	0-2510-I SL

ASST. SIGNAL ENGINEER

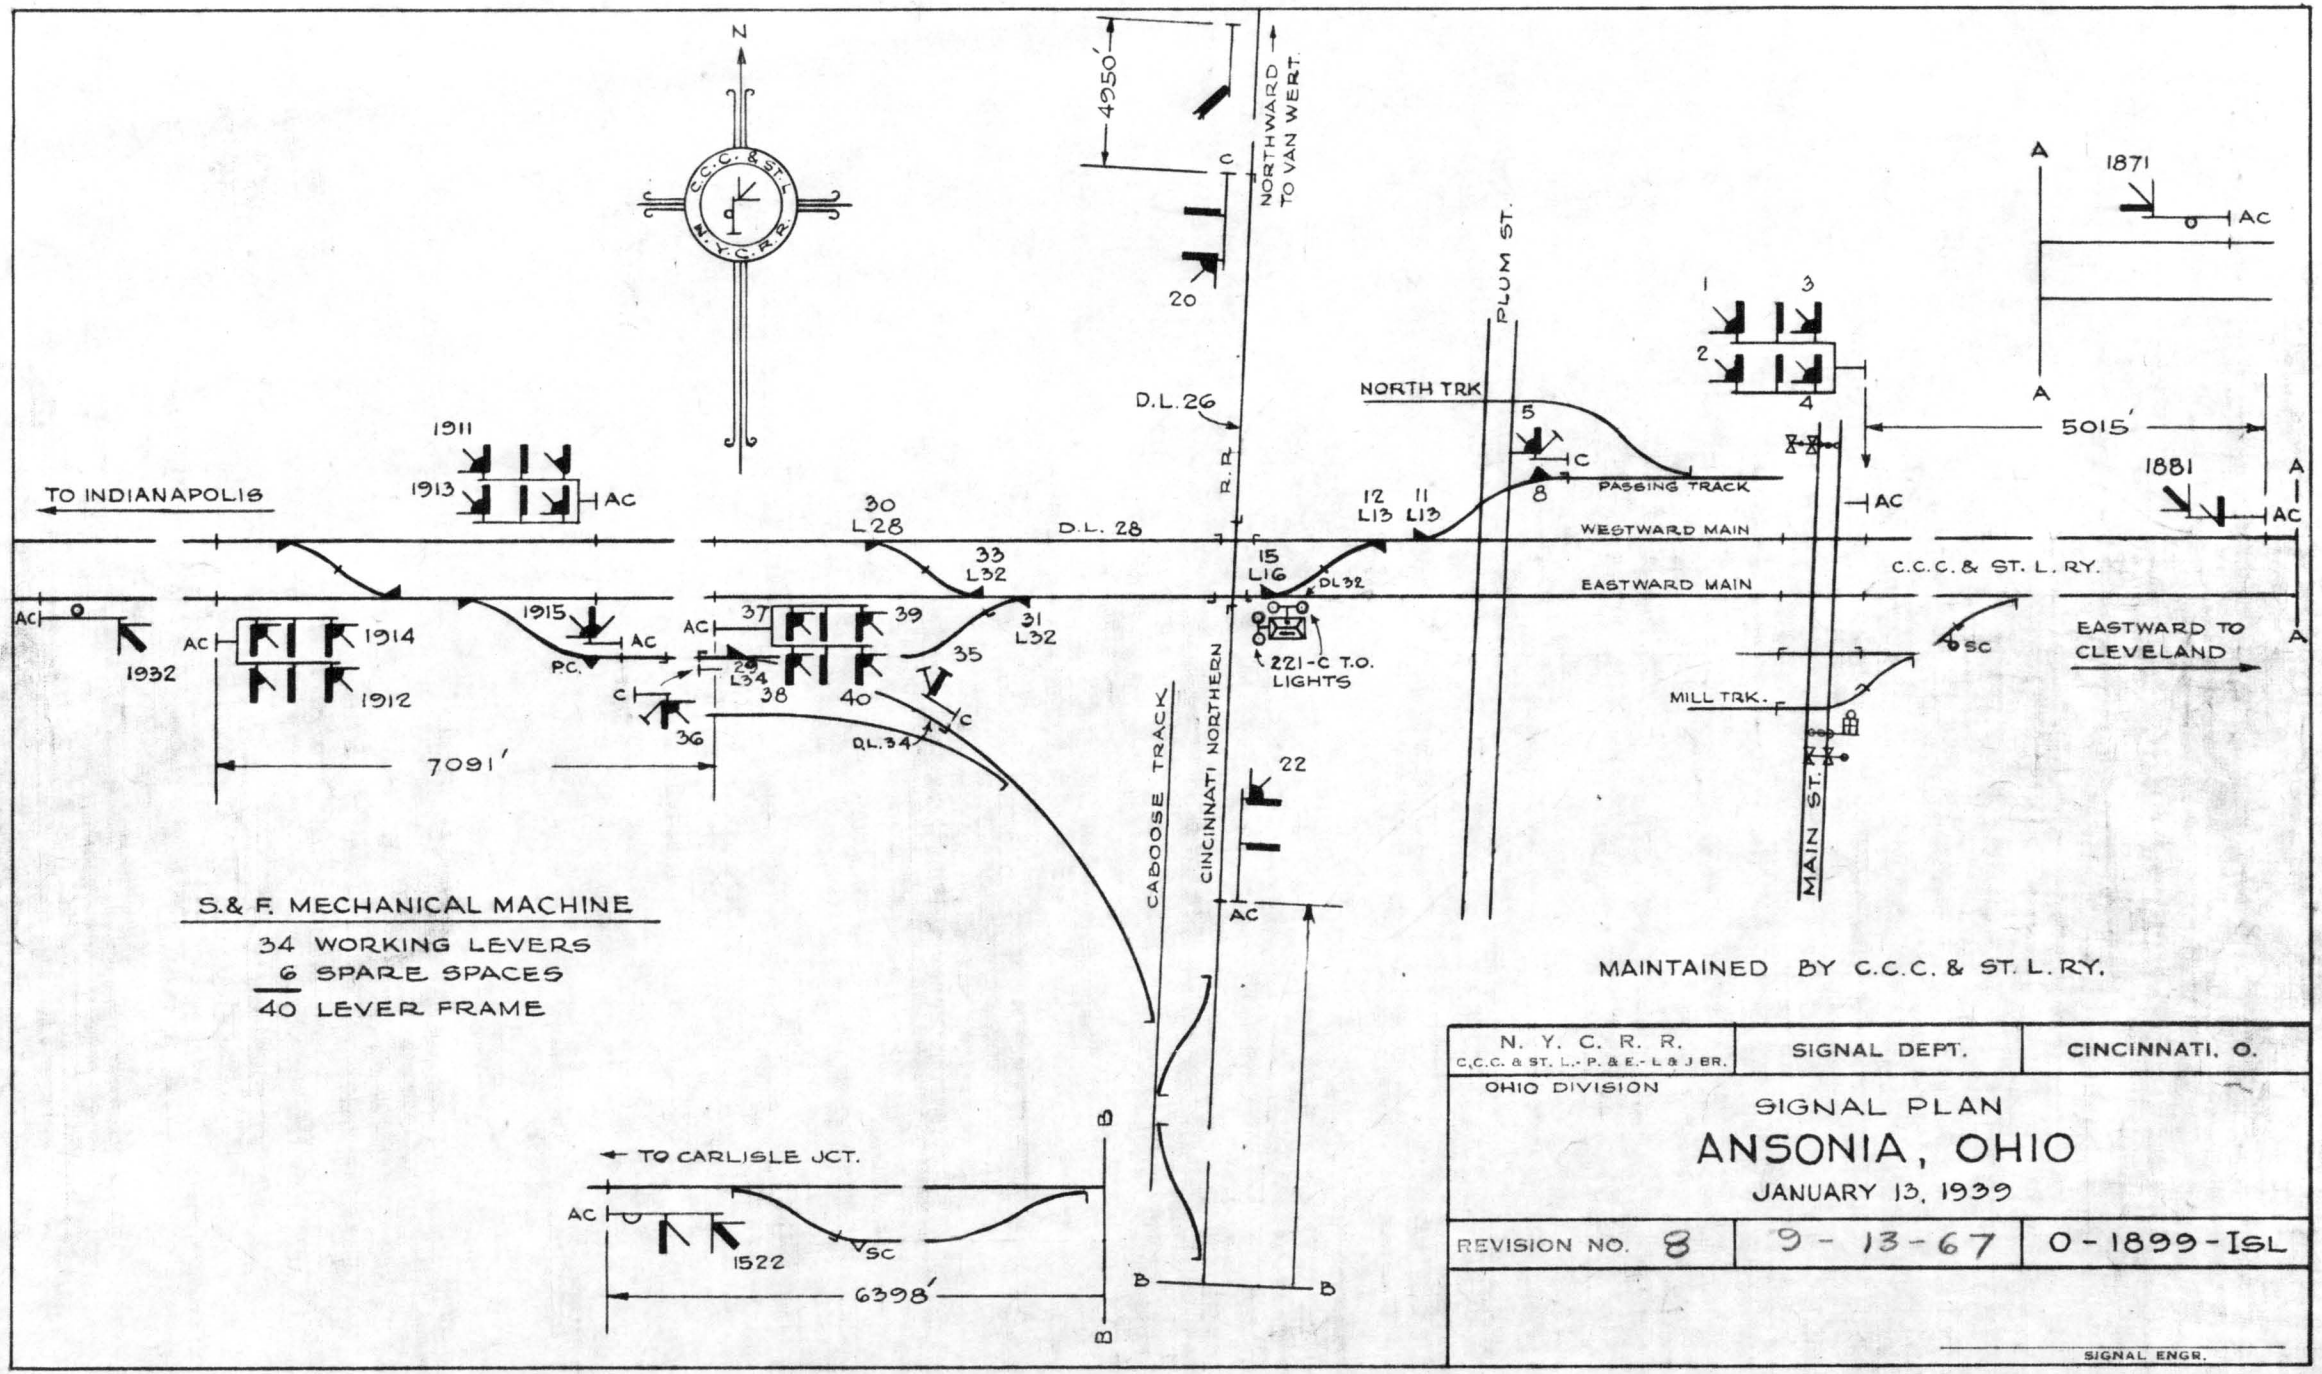

S.& F. MECHANICAL MACHINE

34 WORKING LEVERS
6 SPARE SPACES
40 LEVER FRAME

MAINTAINED BY C.C.C. & ST. L. RY.

N. Y. C. R. R. C.C.C. & ST. L.- P. & E.- L & J BR.	SIGNAL DEPT.	CINCINNATI, O.
OHIO DIVISION		


SIGNAL PLAN


ANSONIA, OHIO

JANUARY 13, 1939

REVISION NO. 8	9 - 13 - 67	0 - 1899 - ISL

SIGNAL ENGR.

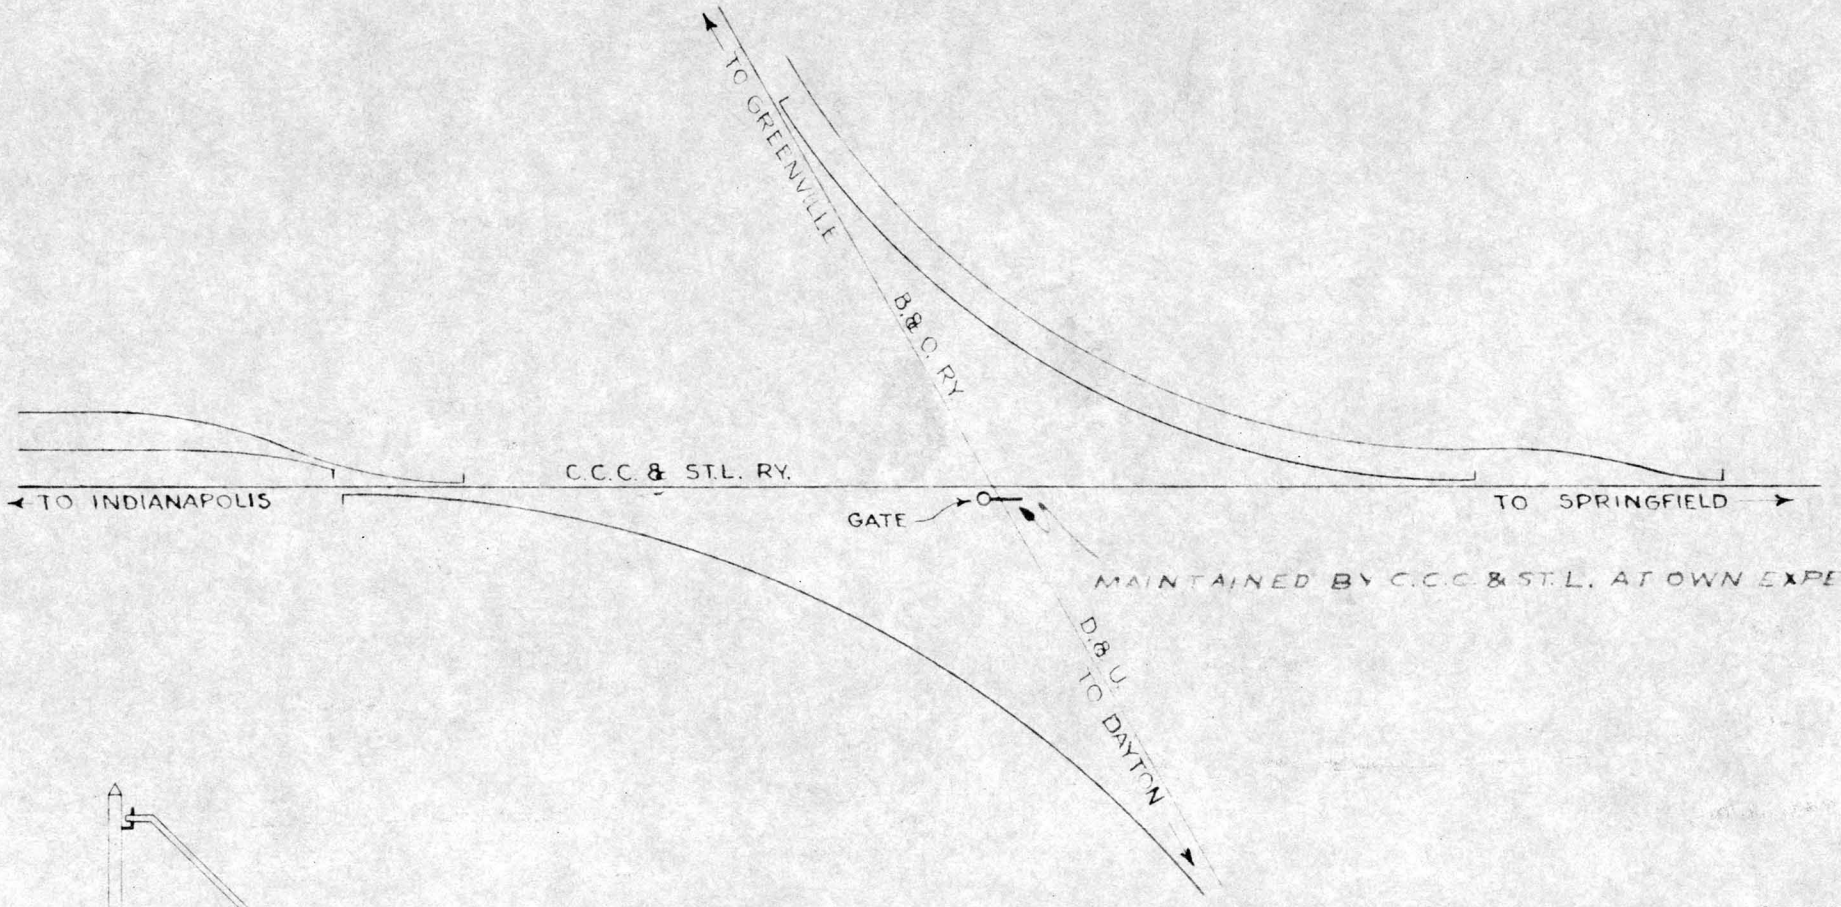

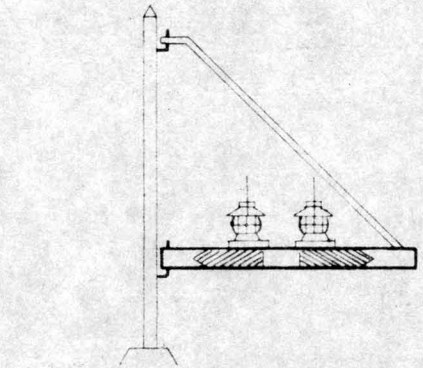

CROSSING GATE

N. Y. C. SYSTEM C.C.C. & ST.L.—P.C.C.—L.A.J. DR. OPERATING DISTRICTS	SIGNAL DEPT.	CINCINNATI, O.

SPRINGFIELD DIVISION


CROSSING WITH BALTIMORE & OHIO RY.

ARCANUM OHIO

JANUARY 6, 1941


REVISION	DATE	INP-462-ISL


ASST. SIGNAL ENGINEER

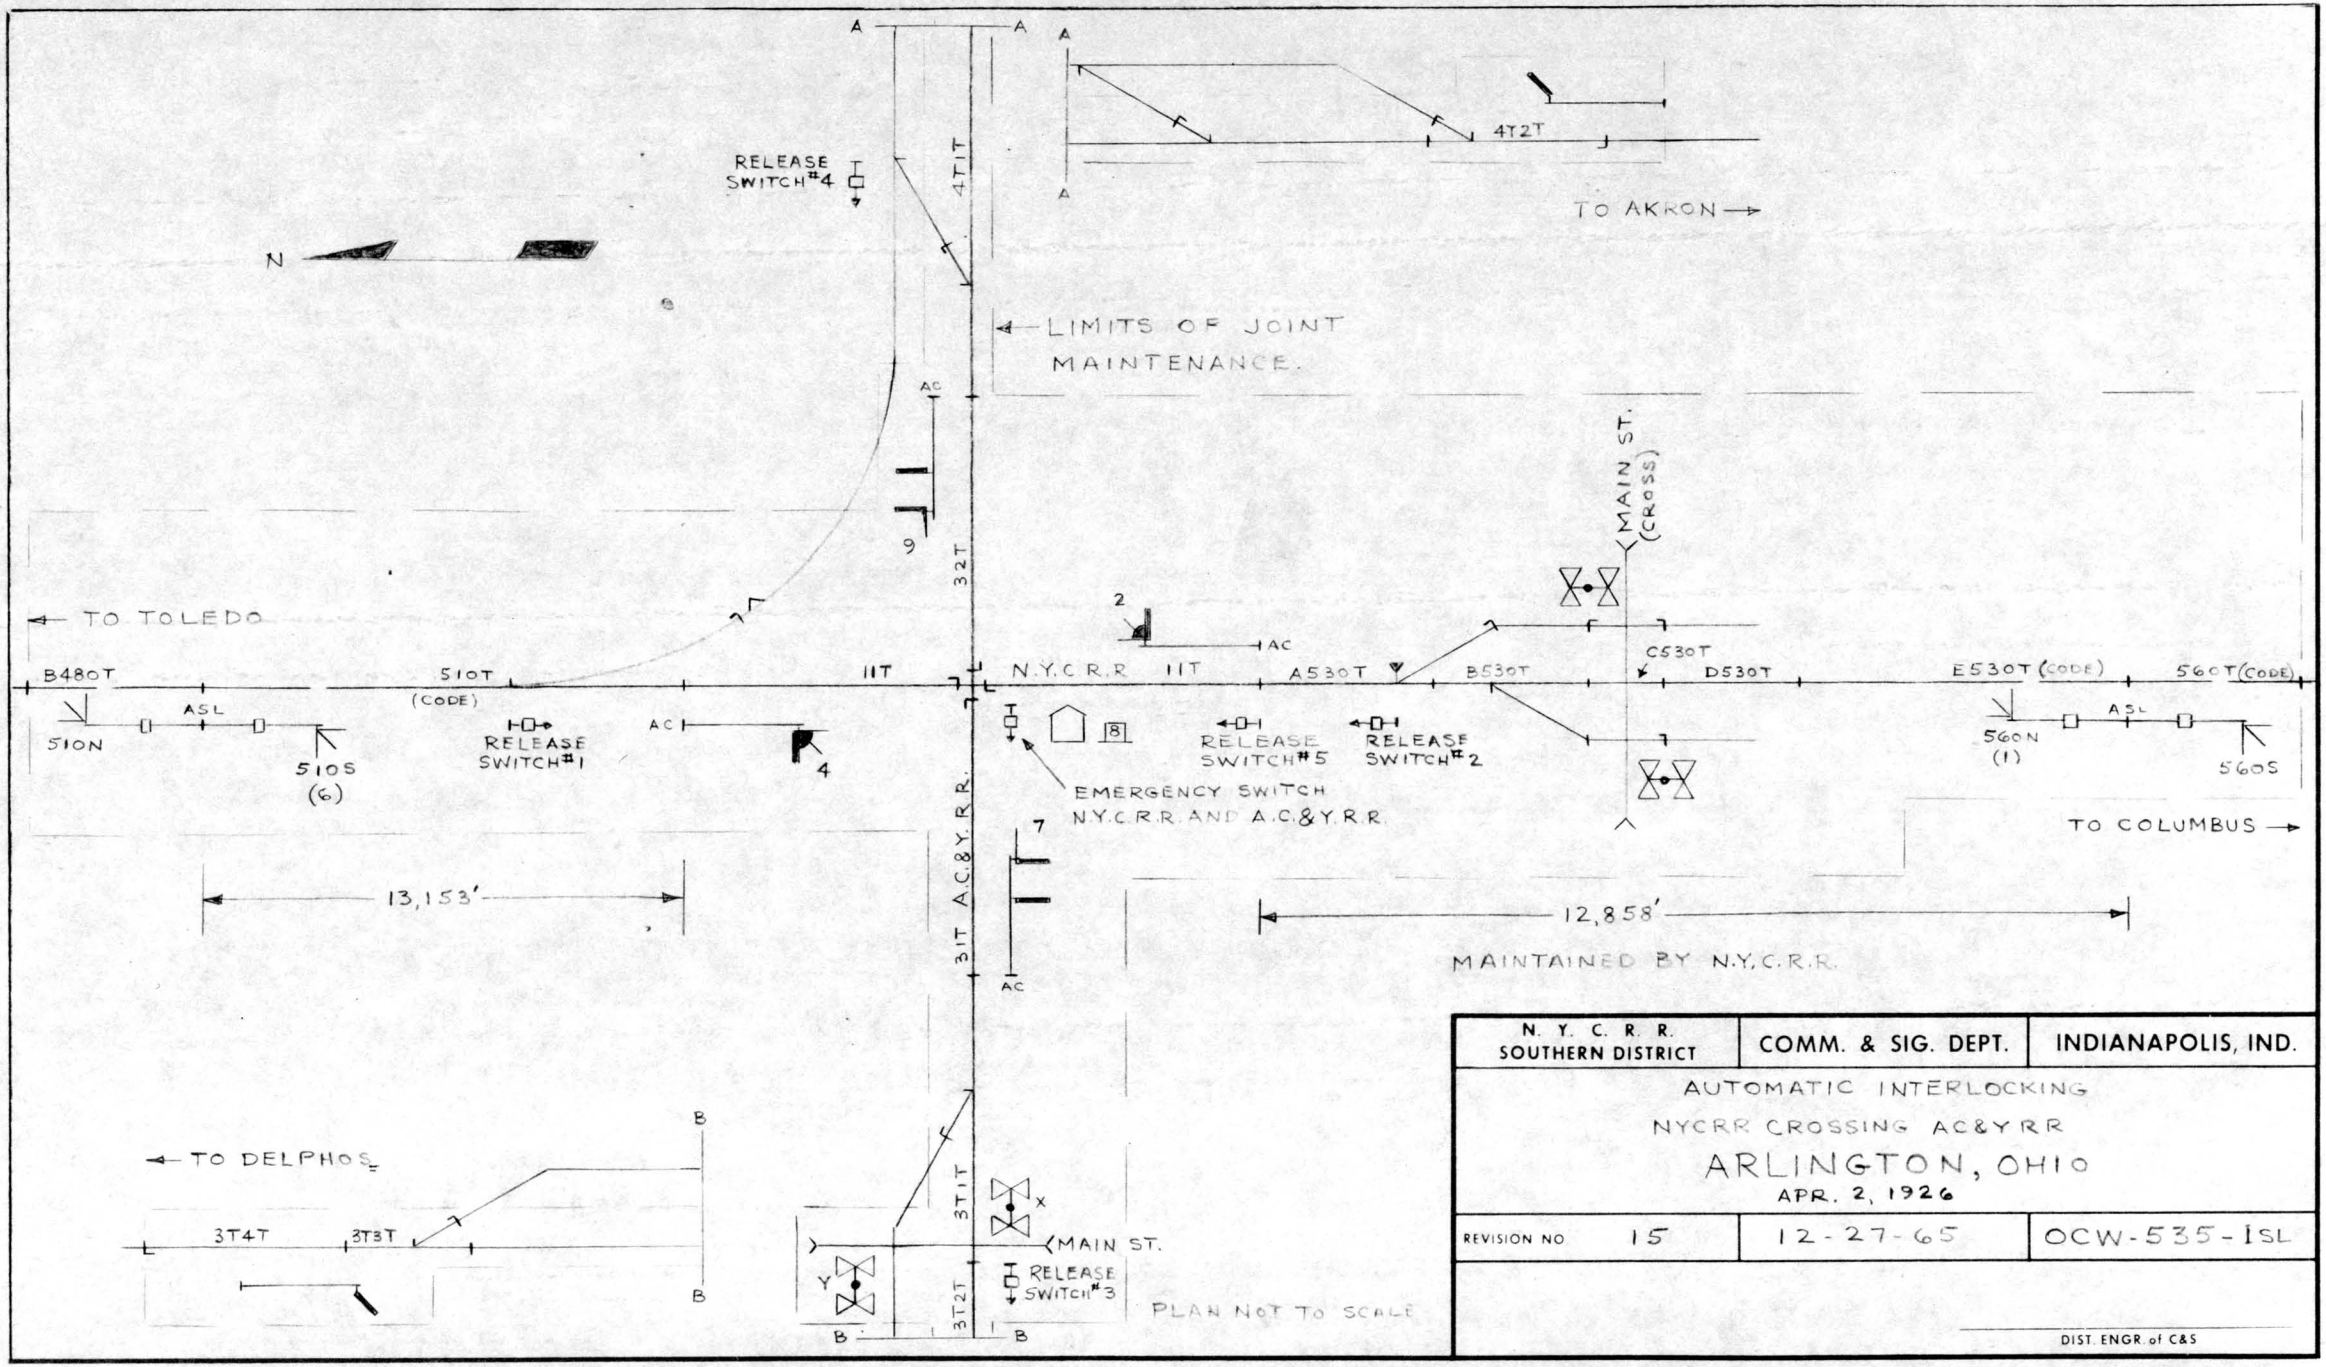

N. Y. C. R. R. SOUTHERN DISTRICT	COMM. & SIG. DEPT.	INDIANAPOLIS, IND.
AUTOMATIC INTERLOCKING NYCRR CROSSING AC&YRR ARLINGTON, OHIO APR. 2, 1926		
REVISION NO. 15	12-27-65	OCW-535-1SL

DIST. ENGR. of C&S

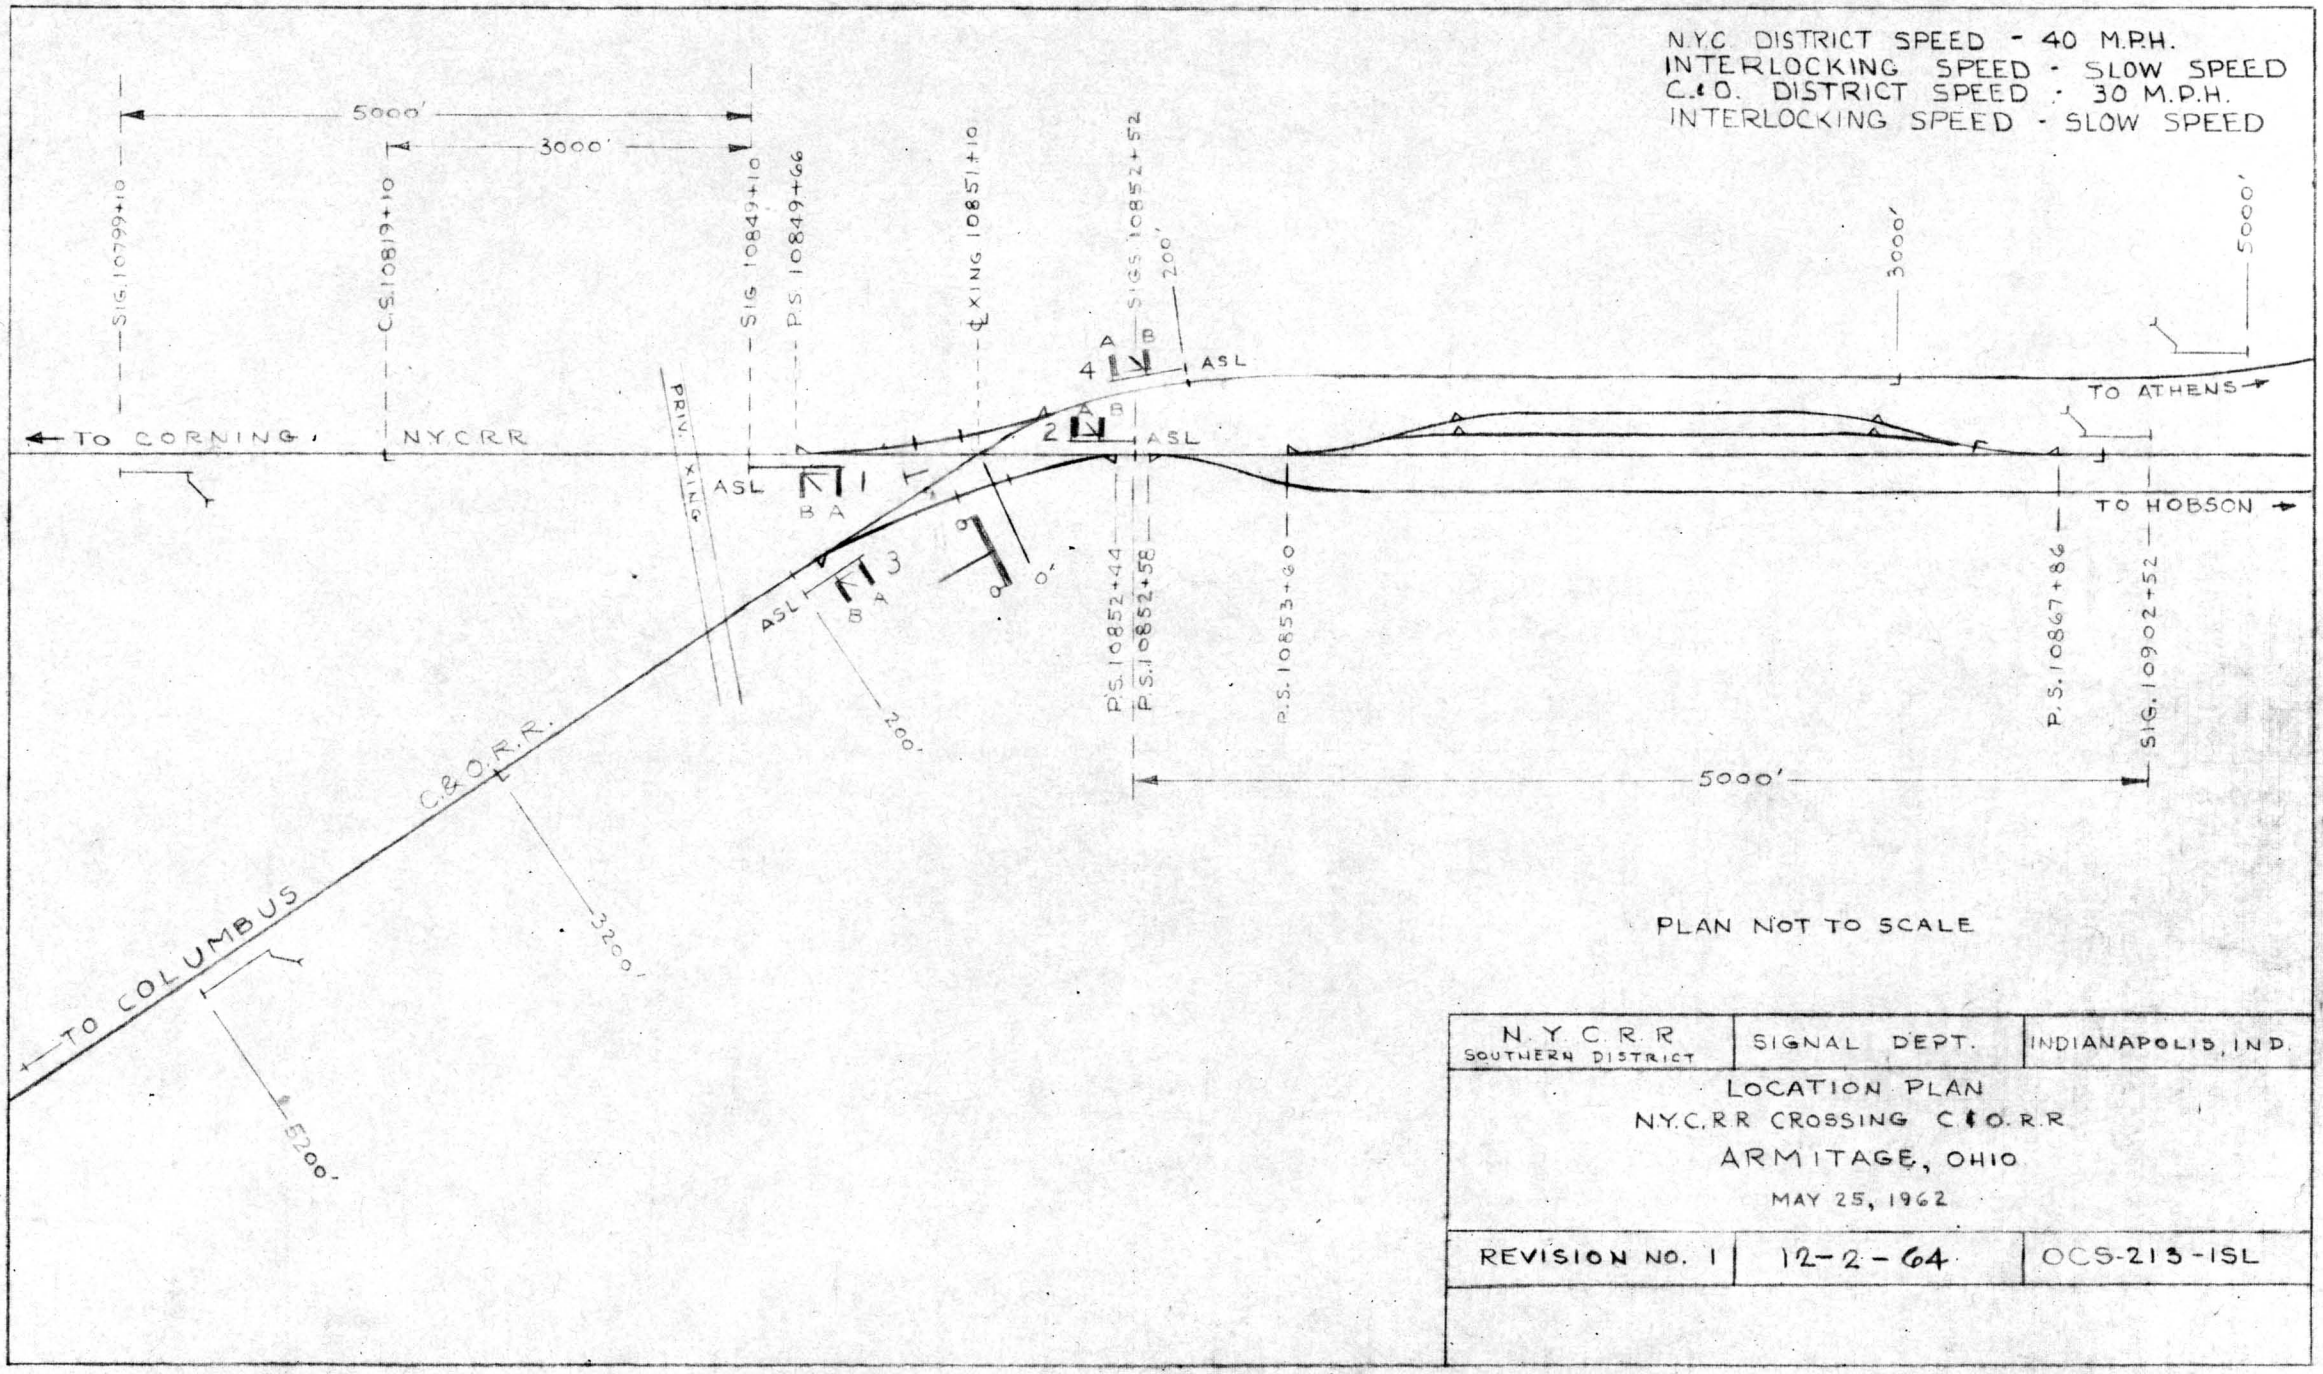
N.Y.C. DISTRICT SPEED - 40 M.P.H.
INTERLOCKING SPEED - SLOW SPEED
C.&O. DISTRICT SPEED - 30 M.P.H.
INTERLOCKING SPEED - SLOW SPEED
5000'
3000'
SIG. 10799+10
C.S. 10819+10
SIG. 10849+10
P.S. 10849+66
℄ XING 10851+10
SIGS. 10852+52
200'
3000'
5000'
TO ATHENS
TO CORNING
N.Y.C.R.R.
PRIV. XING
ASL
ASL
ASL
TO HOBSON
P.S. 10852+44
P.S. 10852+58
P.S. 10853+30
P.S. 10867+86
SIG. 10902+52
200'
C.&O.R.R.
5000'
TO COLUMBUS
3200'
5200'
PLAN NOT TO SCALE
N.Y.C.R.R. SOUTHERN DISTRICT
SIGNAL DEPT.
INDIANAPOLIS, IND.
LOCATION PLAN
N.Y.C.R.R. CROSSING C&O.R.R.
ARMITAGE, OHIO
MAY 25, 1962
REVISION NO. 1
12-2-64
OCS-213-ISL

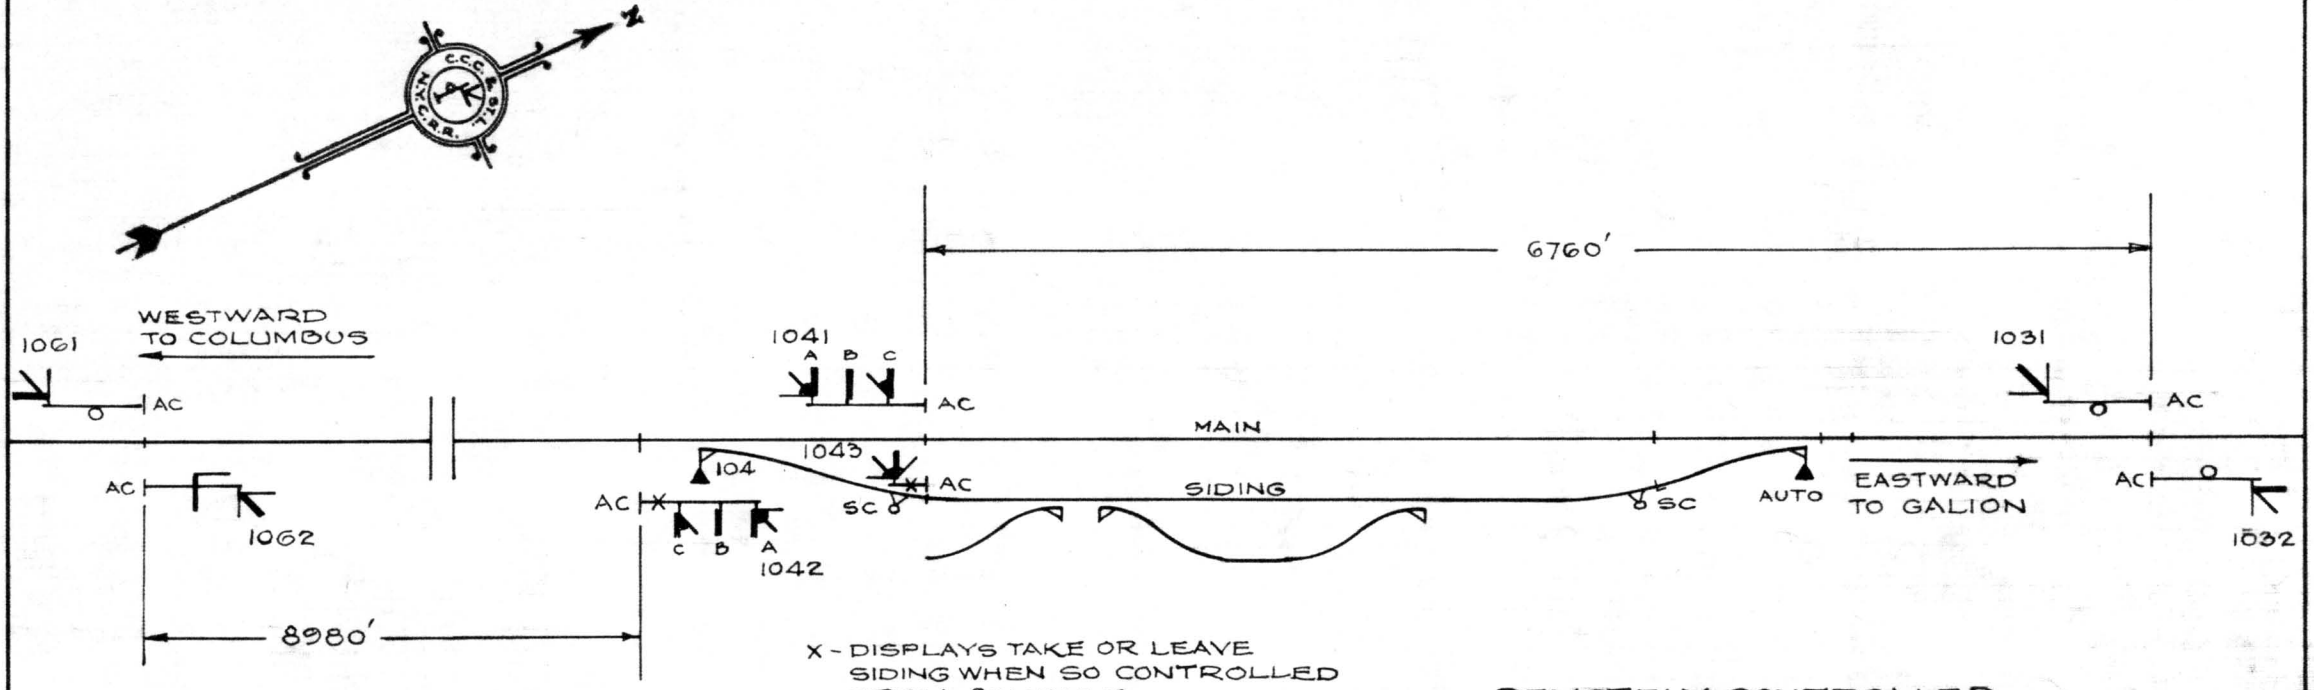

X - DISPLAYS TAKE OR LEAVE SIDING WHEN SO CONTROLLED FROM COLUMBUS


REMOTELY CONTROLLED FROM COLUMBUS

MAINTAINED BY C.C.C. & ST.L. RY.

N. Y. C. R. R. C.C.C. & ST. L.- P. & E.- L & J BR.	SIGNAL DEPT.	CINCINNATI, O.
OHIO DIV.	SIGNAL PLAN	
C.P.104 - WEST END OF SIDING ASHLEY OHIO NOV. 4TH, 1947		
REVISION NO. 1	DEC. 21, 1966	OSG-1047-ISL

ASST. SIGNAL ENGR.

C.P. 107

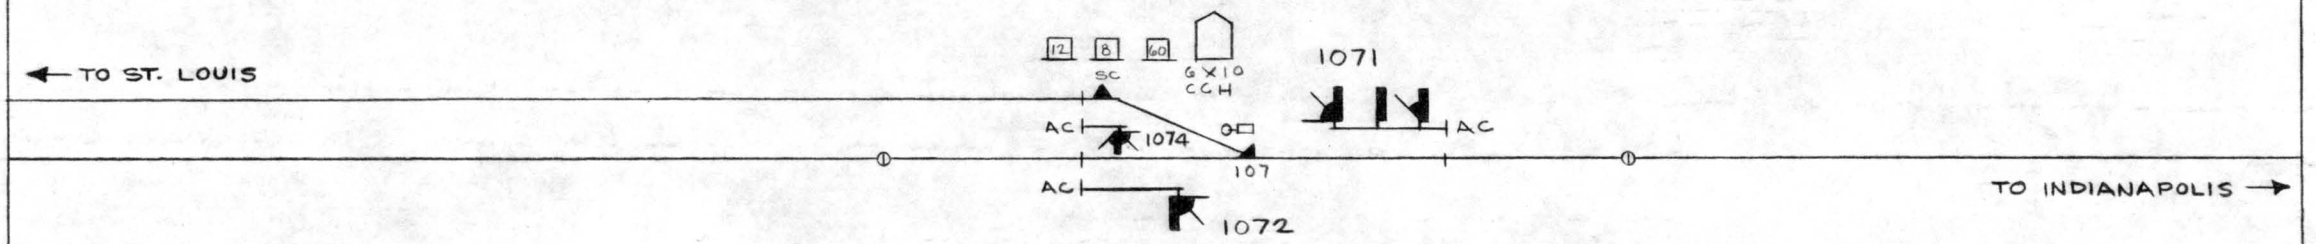


CONTROLLED FROM
INDIANAPOLIS

N. Y. C. R. R. SOUTHERN DISTRICT	C&S DEPT.	INDIANAPOLIS, IND.
SIGNAL PLAN REMOTELY CONTROLLED SWITCH & SIGNALS EAST END OF ASHMORE, ILLINOIS 12-28-65		
REV. N2		IL-1079-1SL

DISTRICT ENGINEER C&S

C.P. 109

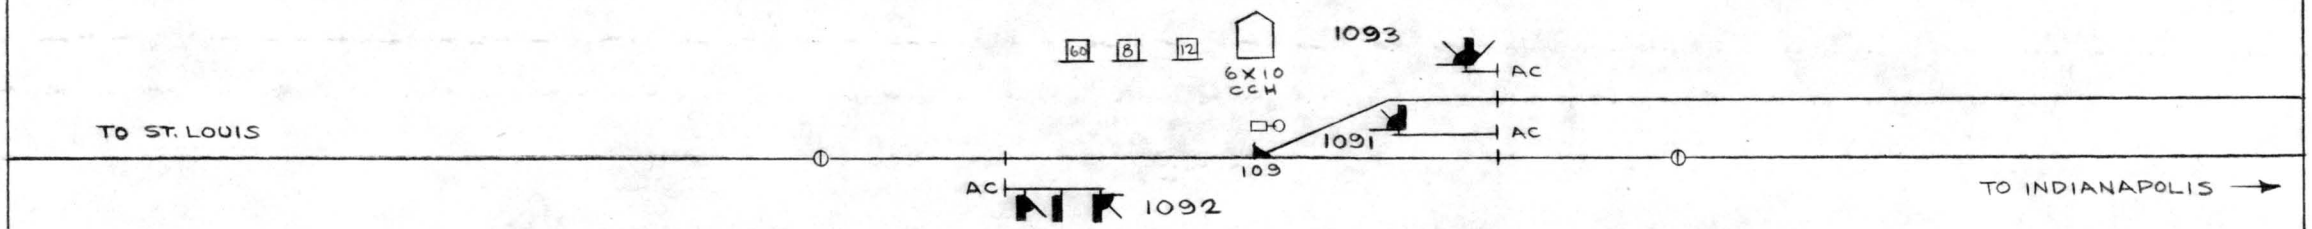

CONTROLLED FROM
INDIANAPOLIS

N. Y. C. R. R. SOUTHERN DISTRICT	C&S DEPT.	INDIANAPOLIS, IND.

SIGNAL PLAN


REMOTELY CONTROLLED SWITCH & SIGNALS

WEST END OF ASHMORE, ILLINOIS

12-28-65

REV. No 1	2-27-67	IL-1098-1SL


DISTRICT ENGINEER C&S

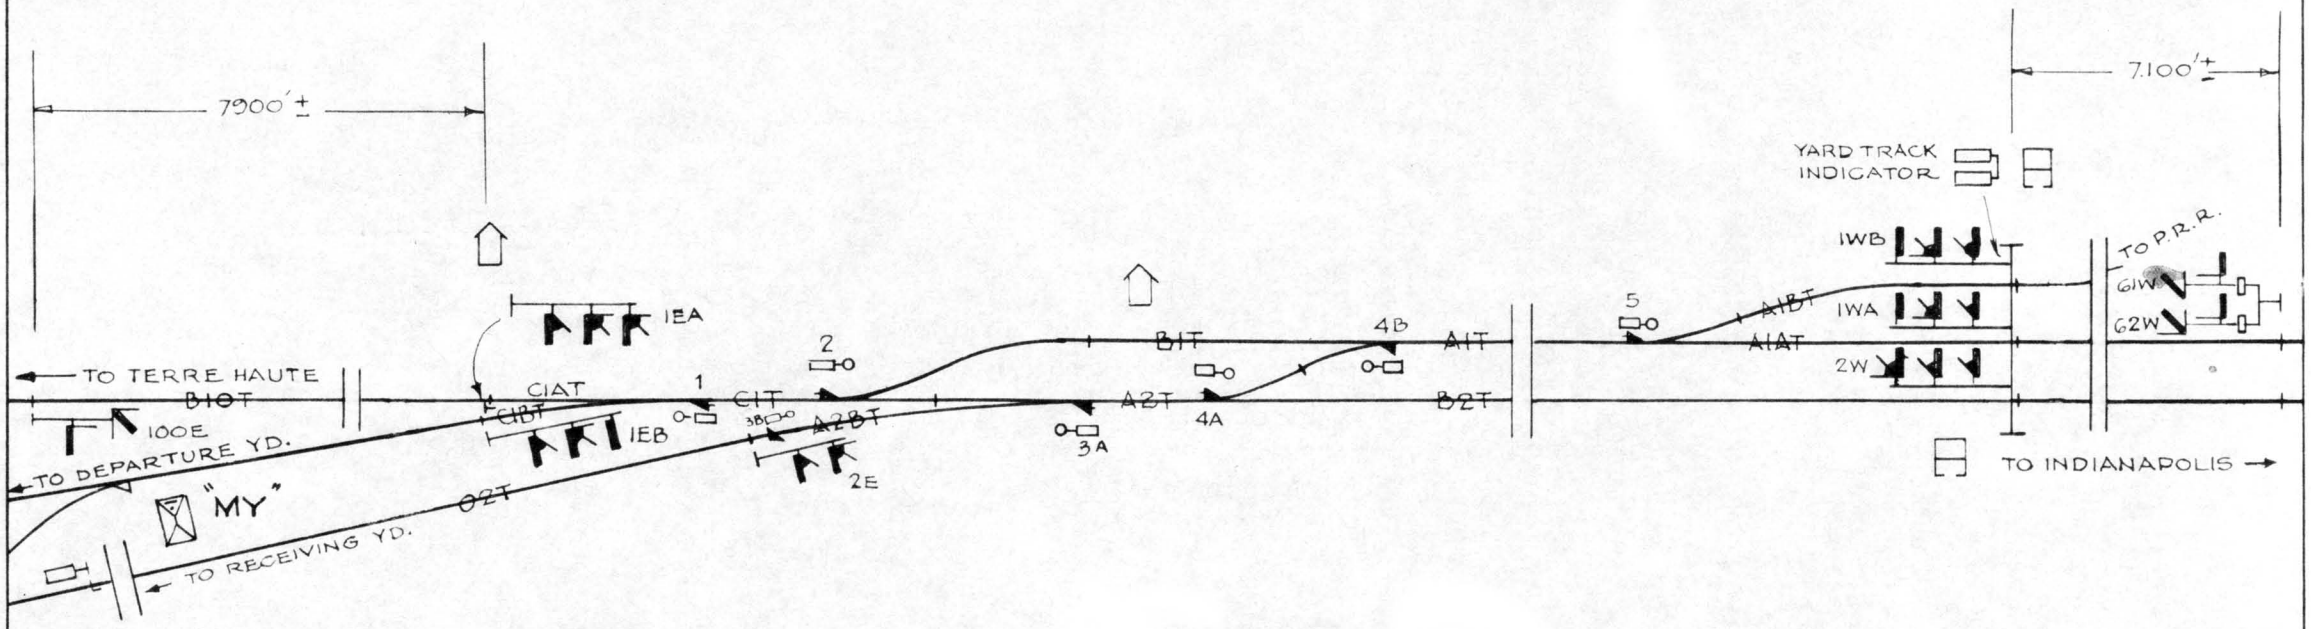

G.R.S. TYPE C.T.C. INTERLOCKING MACHINE


N.Y.C.R.R. SOUTHERN DISTRICT	SIGNAL DEPT.	INDIANAPOLIS. IND.
SIGNAL PLAN "MY" INTERLOCKING AVON, IND. NOV. 8, 1960		
REV. Nº 2	12-15-67	IL-94-1SL

DISTRICT SIGNAL ENGINEER

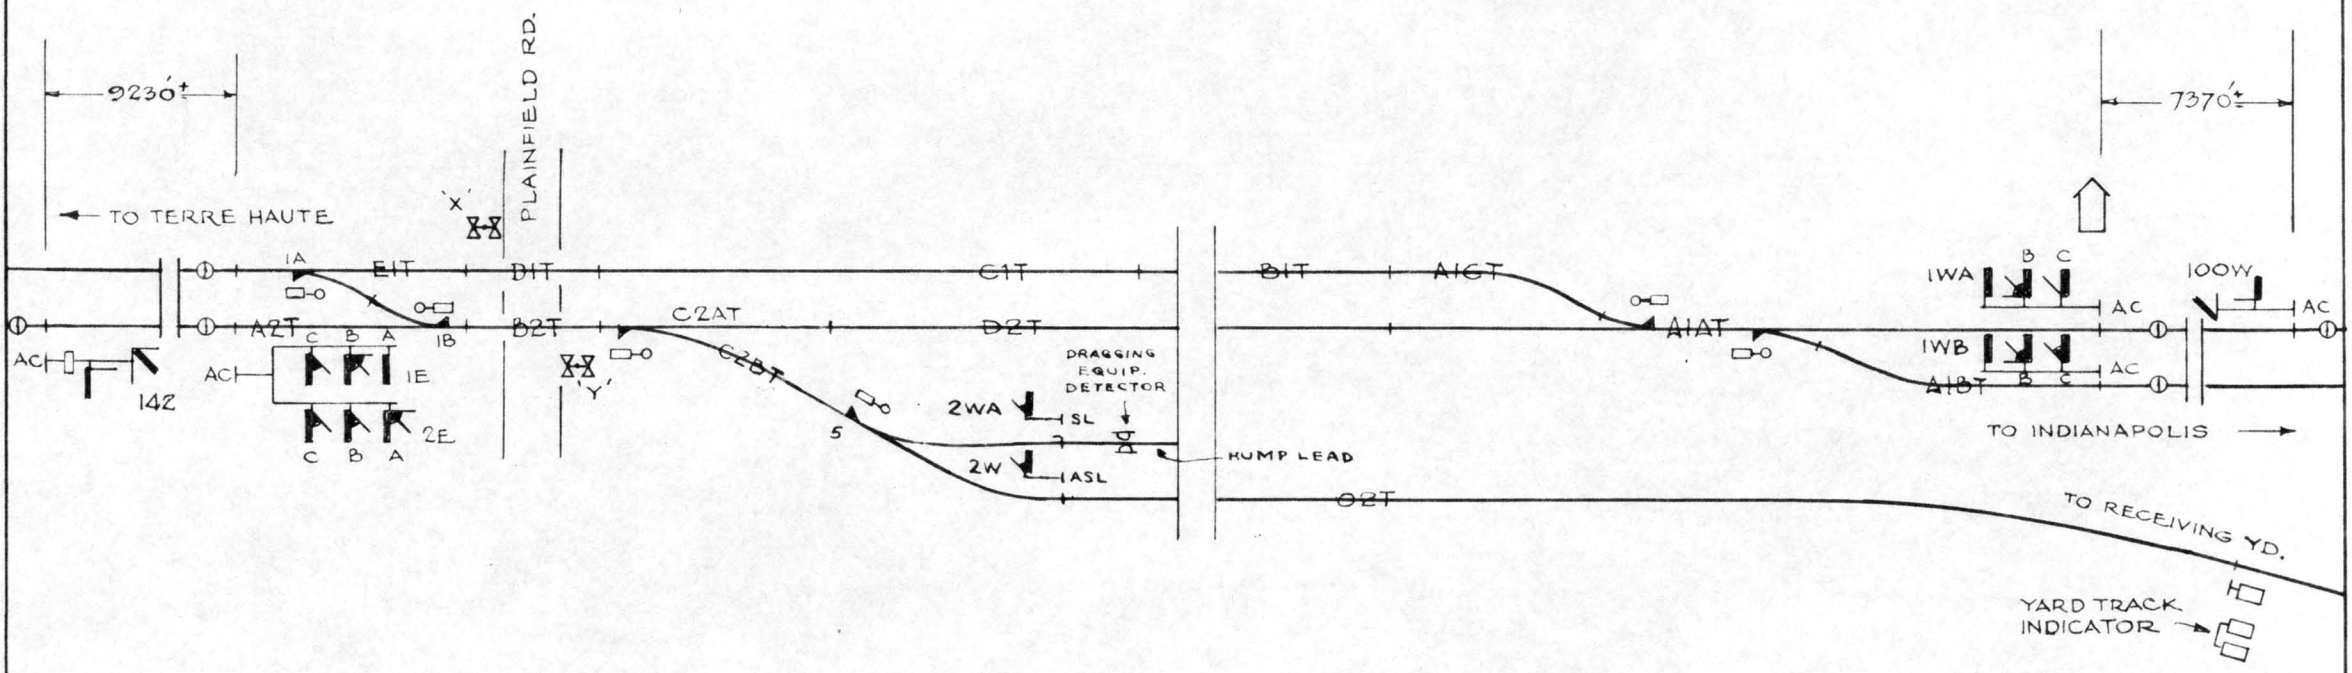

CONTROLLED FROM 'MY'

N. Y. C. R. R. SOUTHERN DISTRICT	SIGNAL DEPT.	INDIANAPOLIS, IND.
SIGNAL PLAN "AN" INTERLOCKING WEST OF AVON, INDIANA NOV. 8. 1960		
REV. Nº 1	8 10 66	IL-129-1SL
		DISTRICT SIGNAL ENGINEER

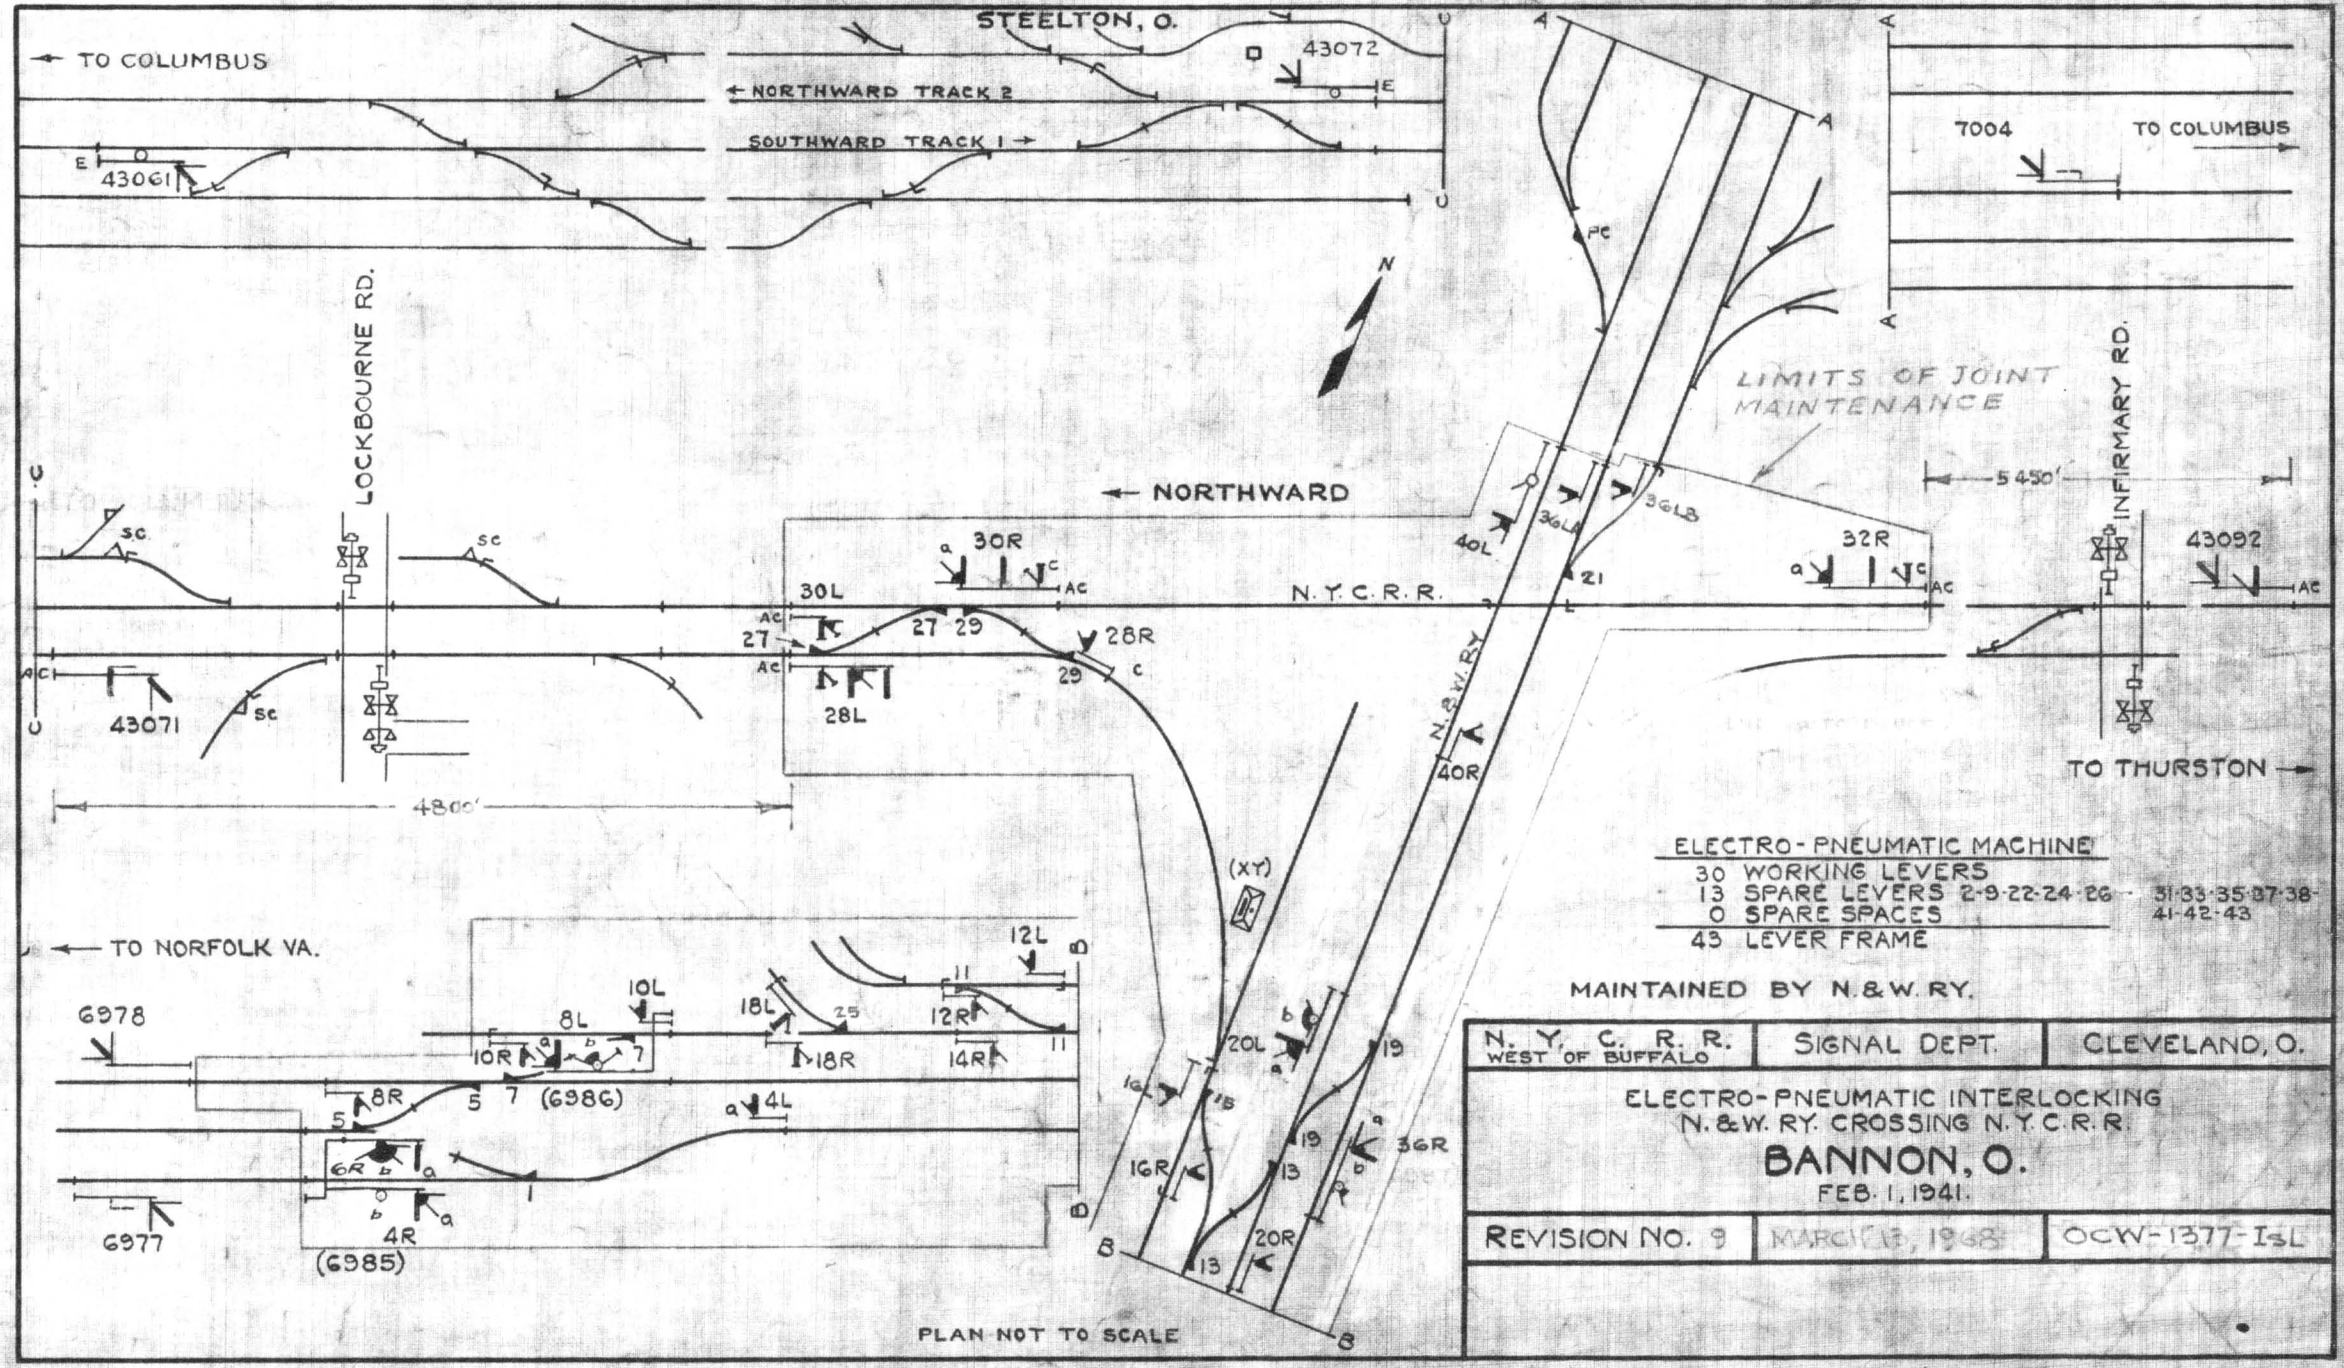

ELECTRO-PNEUMATIC MACHINE

30 WORKING LEVERS
13 SPARE LEVERS 2-9-22-24-26-31-33-35-37-38-41-42-43
0 SPARE SPACES
43 LEVER FRAME

MAINTAINED BY N.&W. RY.


N. Y. C. R. R. WEST OF BUFFALO	SIGNAL DEPT.	CLEVELAND, O.

ELECTRO-PNEUMATIC INTERLOCKING
N.&W. RY. CROSSING N.Y.C.R.R.

BANNON, O.


FEB. 1, 1941.

REVISION NO. 9	MARCH 18, 1968	OCW-1377-I&L

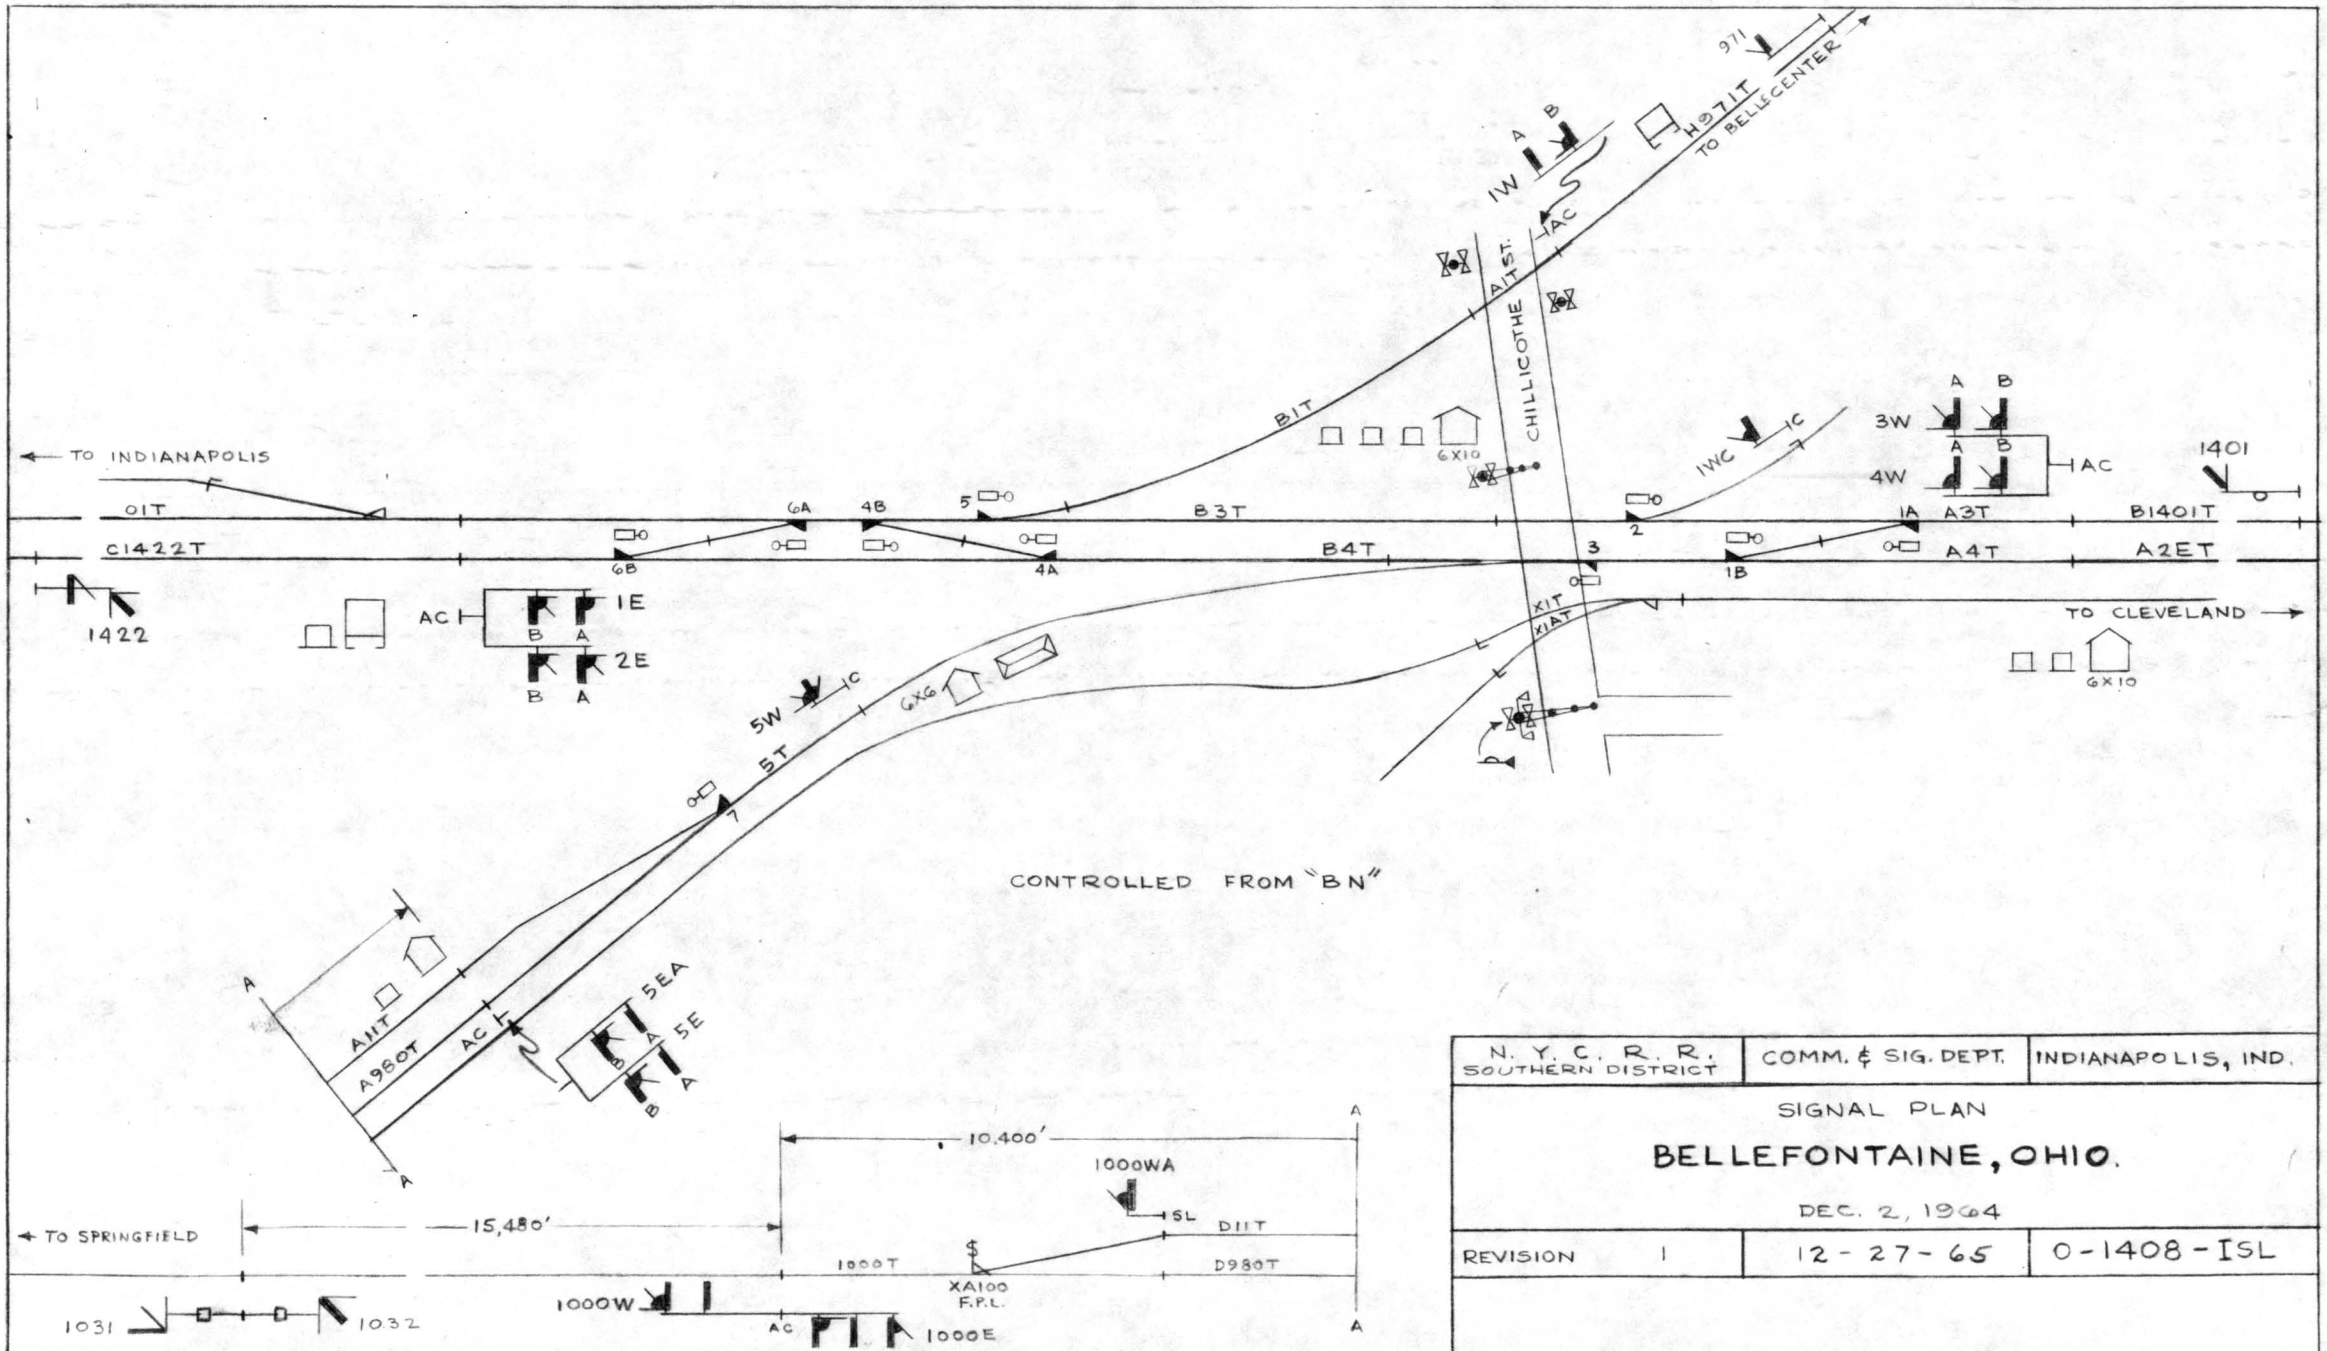


N. Y. C. R. R. SOUTHERN DISTRICT	COMM. & SIG. DEPT.	INDIANAPOLIS, IND.
SIGNAL PLAN **BELLEFONTAINE, OHIO.** DEC. 2, 1964		
REVISION 1	12-27-65	O-1408-ISL

C.P. 100
CONTROLLED FROM
BN YARD OFFICE

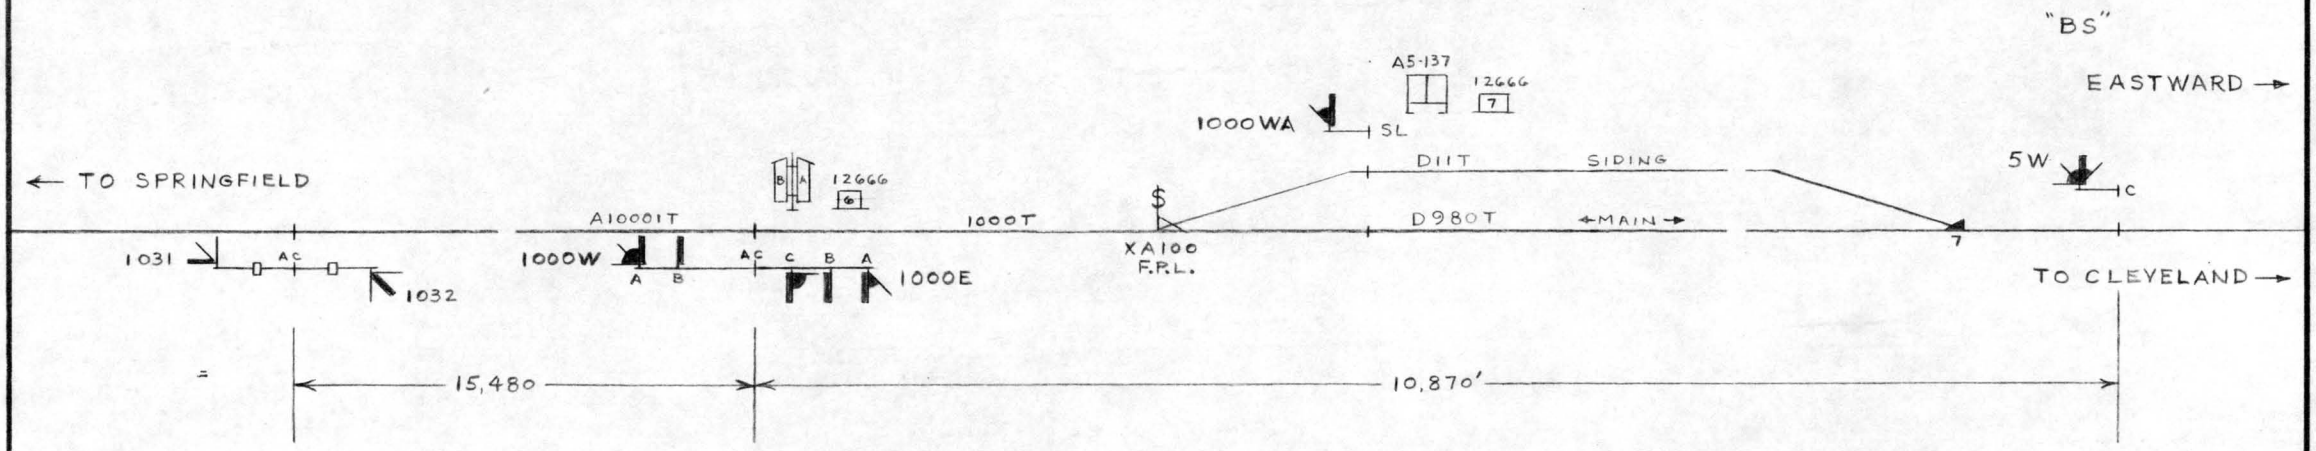

N. Y. C. R. R. SOUTHERN DISTRICT	COMM. & SIG. DEPT.	INDIANAPOLIS, IND.
SIGNAL PLAN C.P. 100 - SIGS. 1000E - 1000W & 1000WA 2 MI. WEST OF BELLEFONTAINE, OHIO DEC. 15, 1967		
REVISION NO.		OS-1003-ISL

DIST. ENGR. of C&S

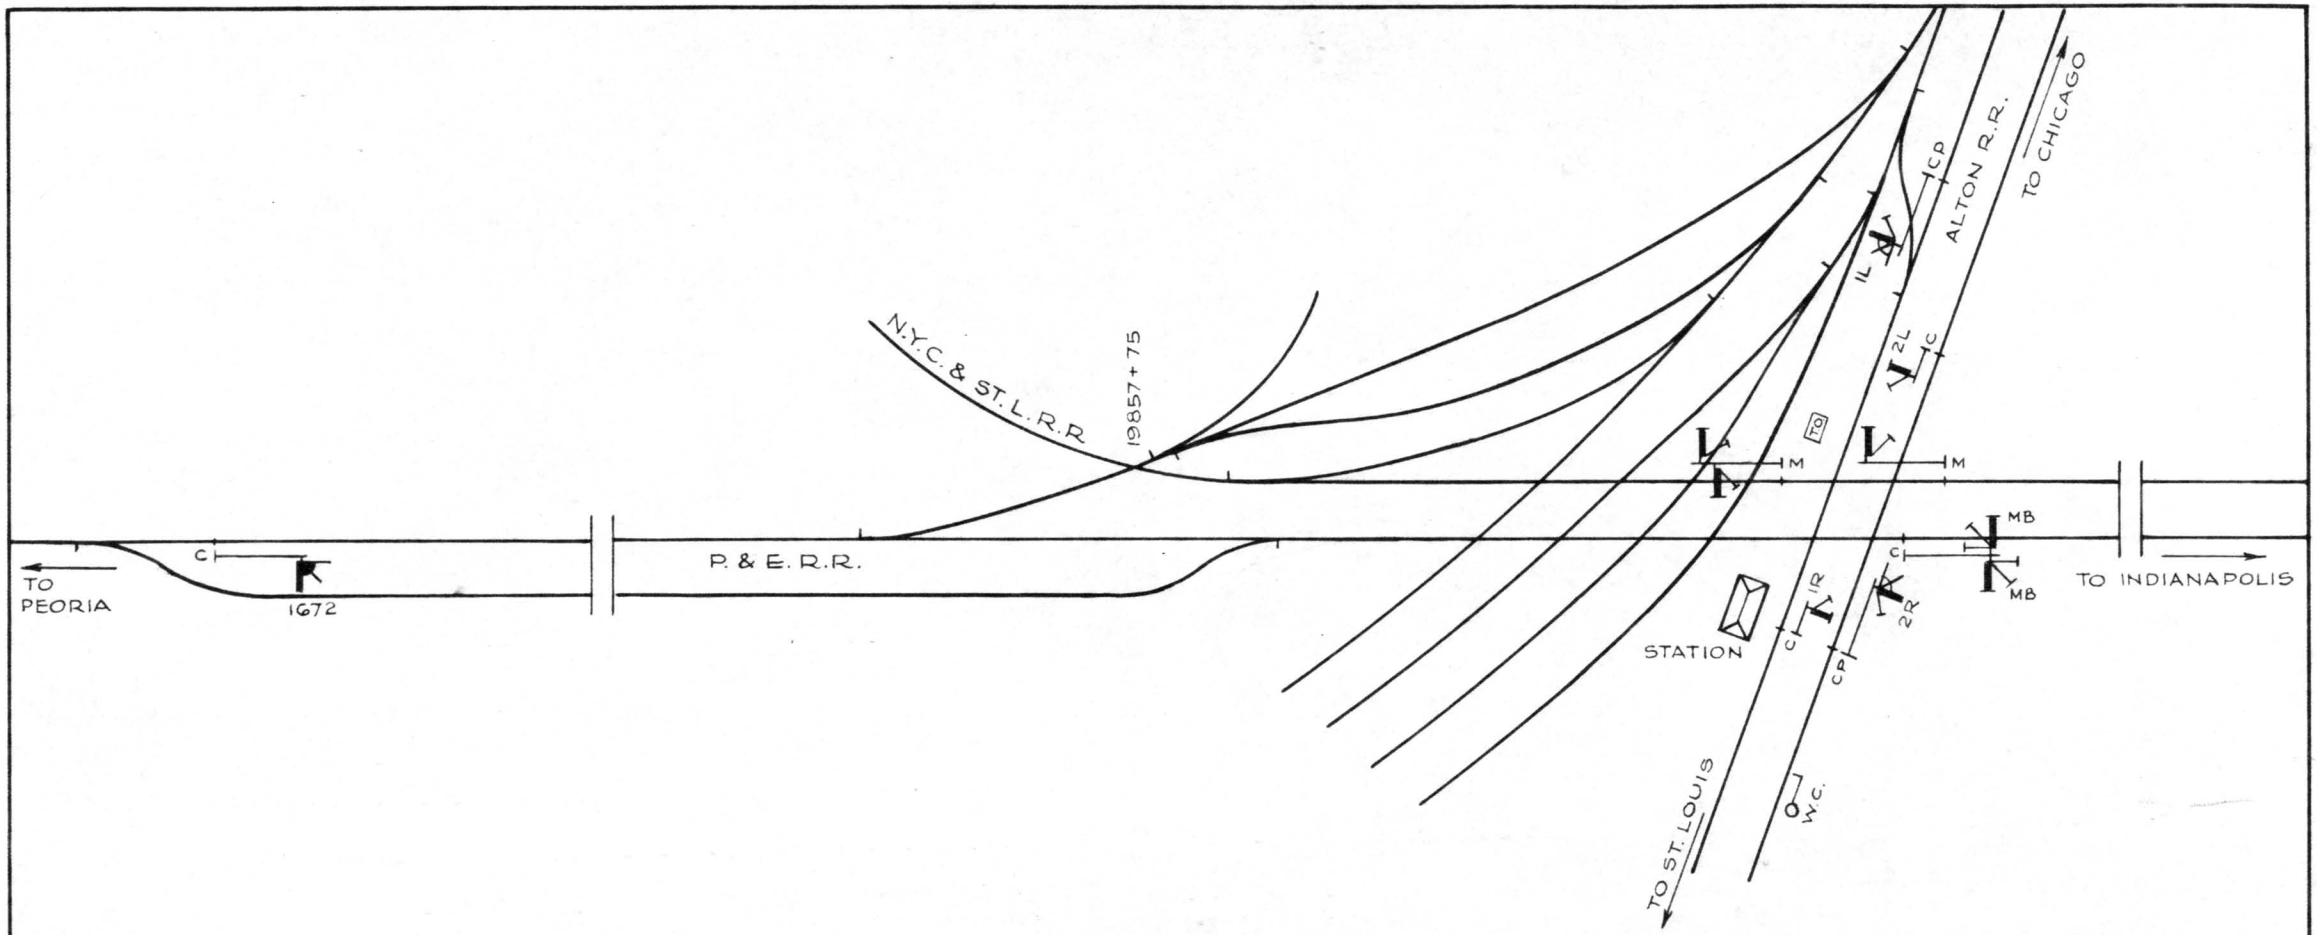


N. Y. C. R. R. C.C.C. & ST. L. - P. & E. - L & J BR.	SIGNAL DEPT.	CINCINNATI, O.


PROPOSED SIGNAL PLAN
ALTON CROSSING
BLOOMINGTON - ILLINOIS

DATED - MAR. 29. 45

REVISION NO.		PE-1669-15L

ASST. SIGNAL ENGR.

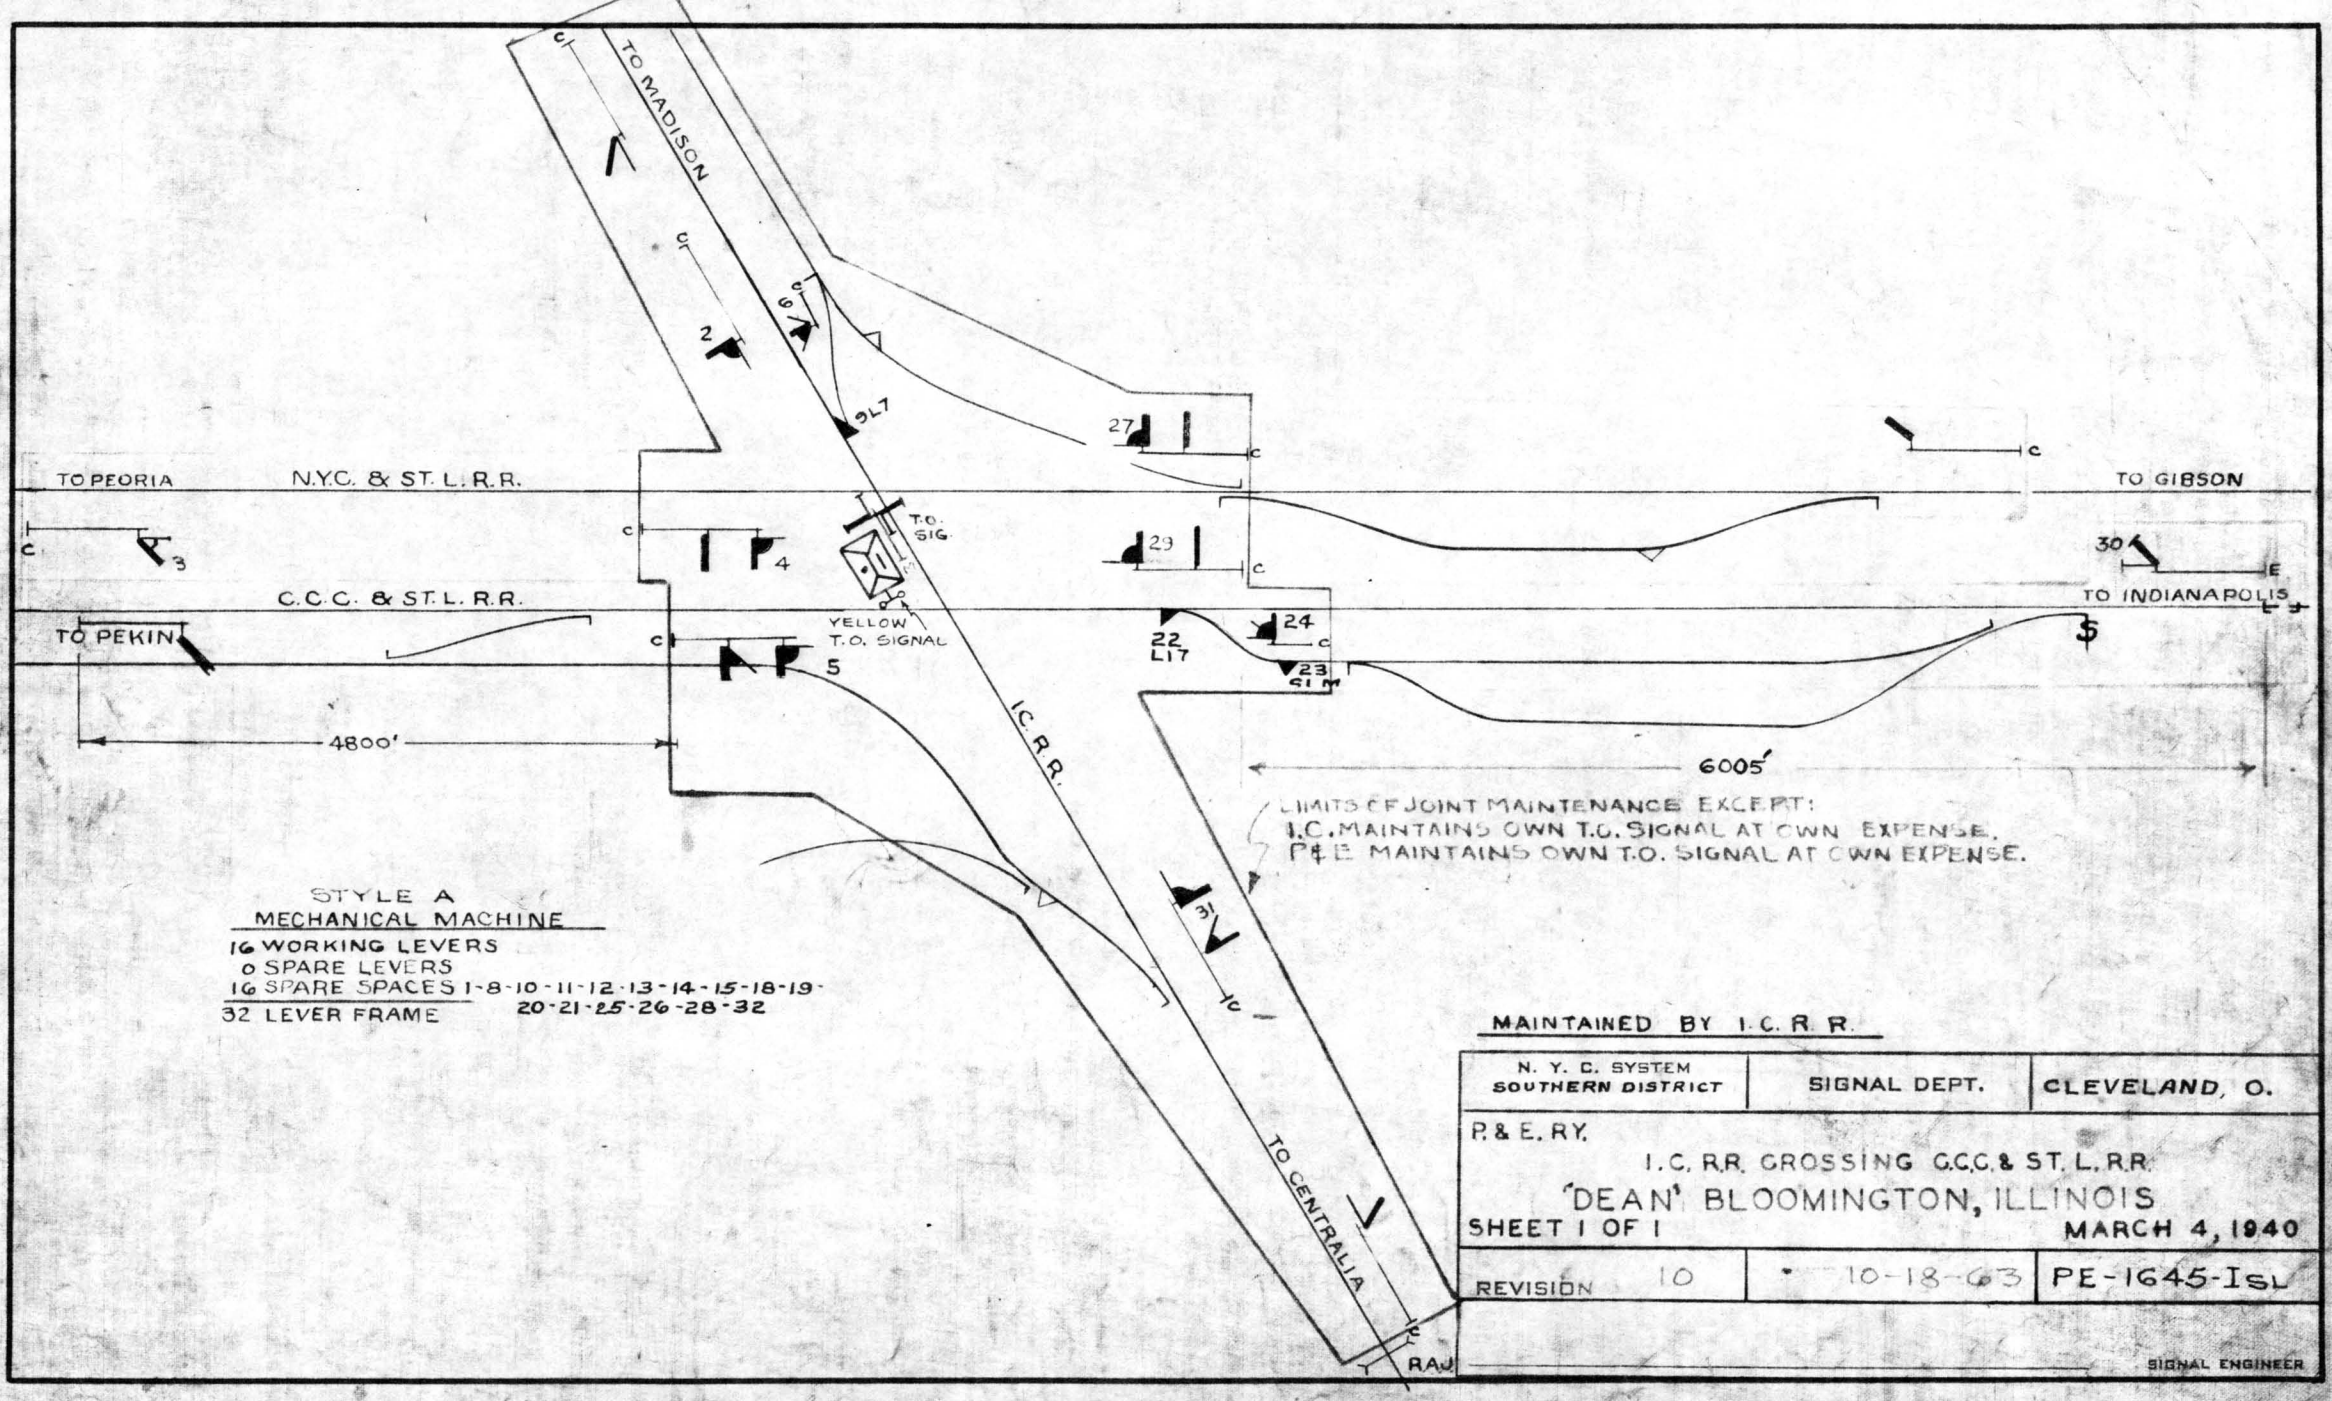
TO MADISON
TO PEORIA
N.Y.C. & ST. L. R.R.
TO GIBSON
C.C.C. & ST. L. R.R.
TO INDIANAPOLIS
TO PEKIN
T.O. SIG.
YELLOW T.O. SIGNAL
I.C. R.R.
TO CENTRALIA
4800'
6005'
RAJ
STYLE A
MECHANICAL MACHINE
16 WORKING LEVERS
0 SPARE LEVERS
16 SPARE SPACES 1-8-10-11-12-13-14-15-18-19-20-21-25-26-28-32
32 LEVER FRAME
LIMITS OF JOINT MAINTENANCE EXCEPT:
I.C. MAINTAINS OWN T.O. SIGNAL AT OWN EXPENSE.
P&E MAINTAINS OWN T.O. SIGNAL AT OWN EXPENSE.
MAINTAINED BY I.C.R.R.
N. Y. C. SYSTEM
SOUTHERN DISTRICT
SIGNAL DEPT.
CLEVELAND, O.
P. & E. RY.
I.C. R.R. CROSSING C.C.C. & ST. L. R.R.
"DEAN" BLOOMINGTON, ILLINOIS
SHEET 1 OF 1
MARCH 4, 1940
REVISION 10
10-18-63
PE-1645-ISL
SIGNAL ENGINEER

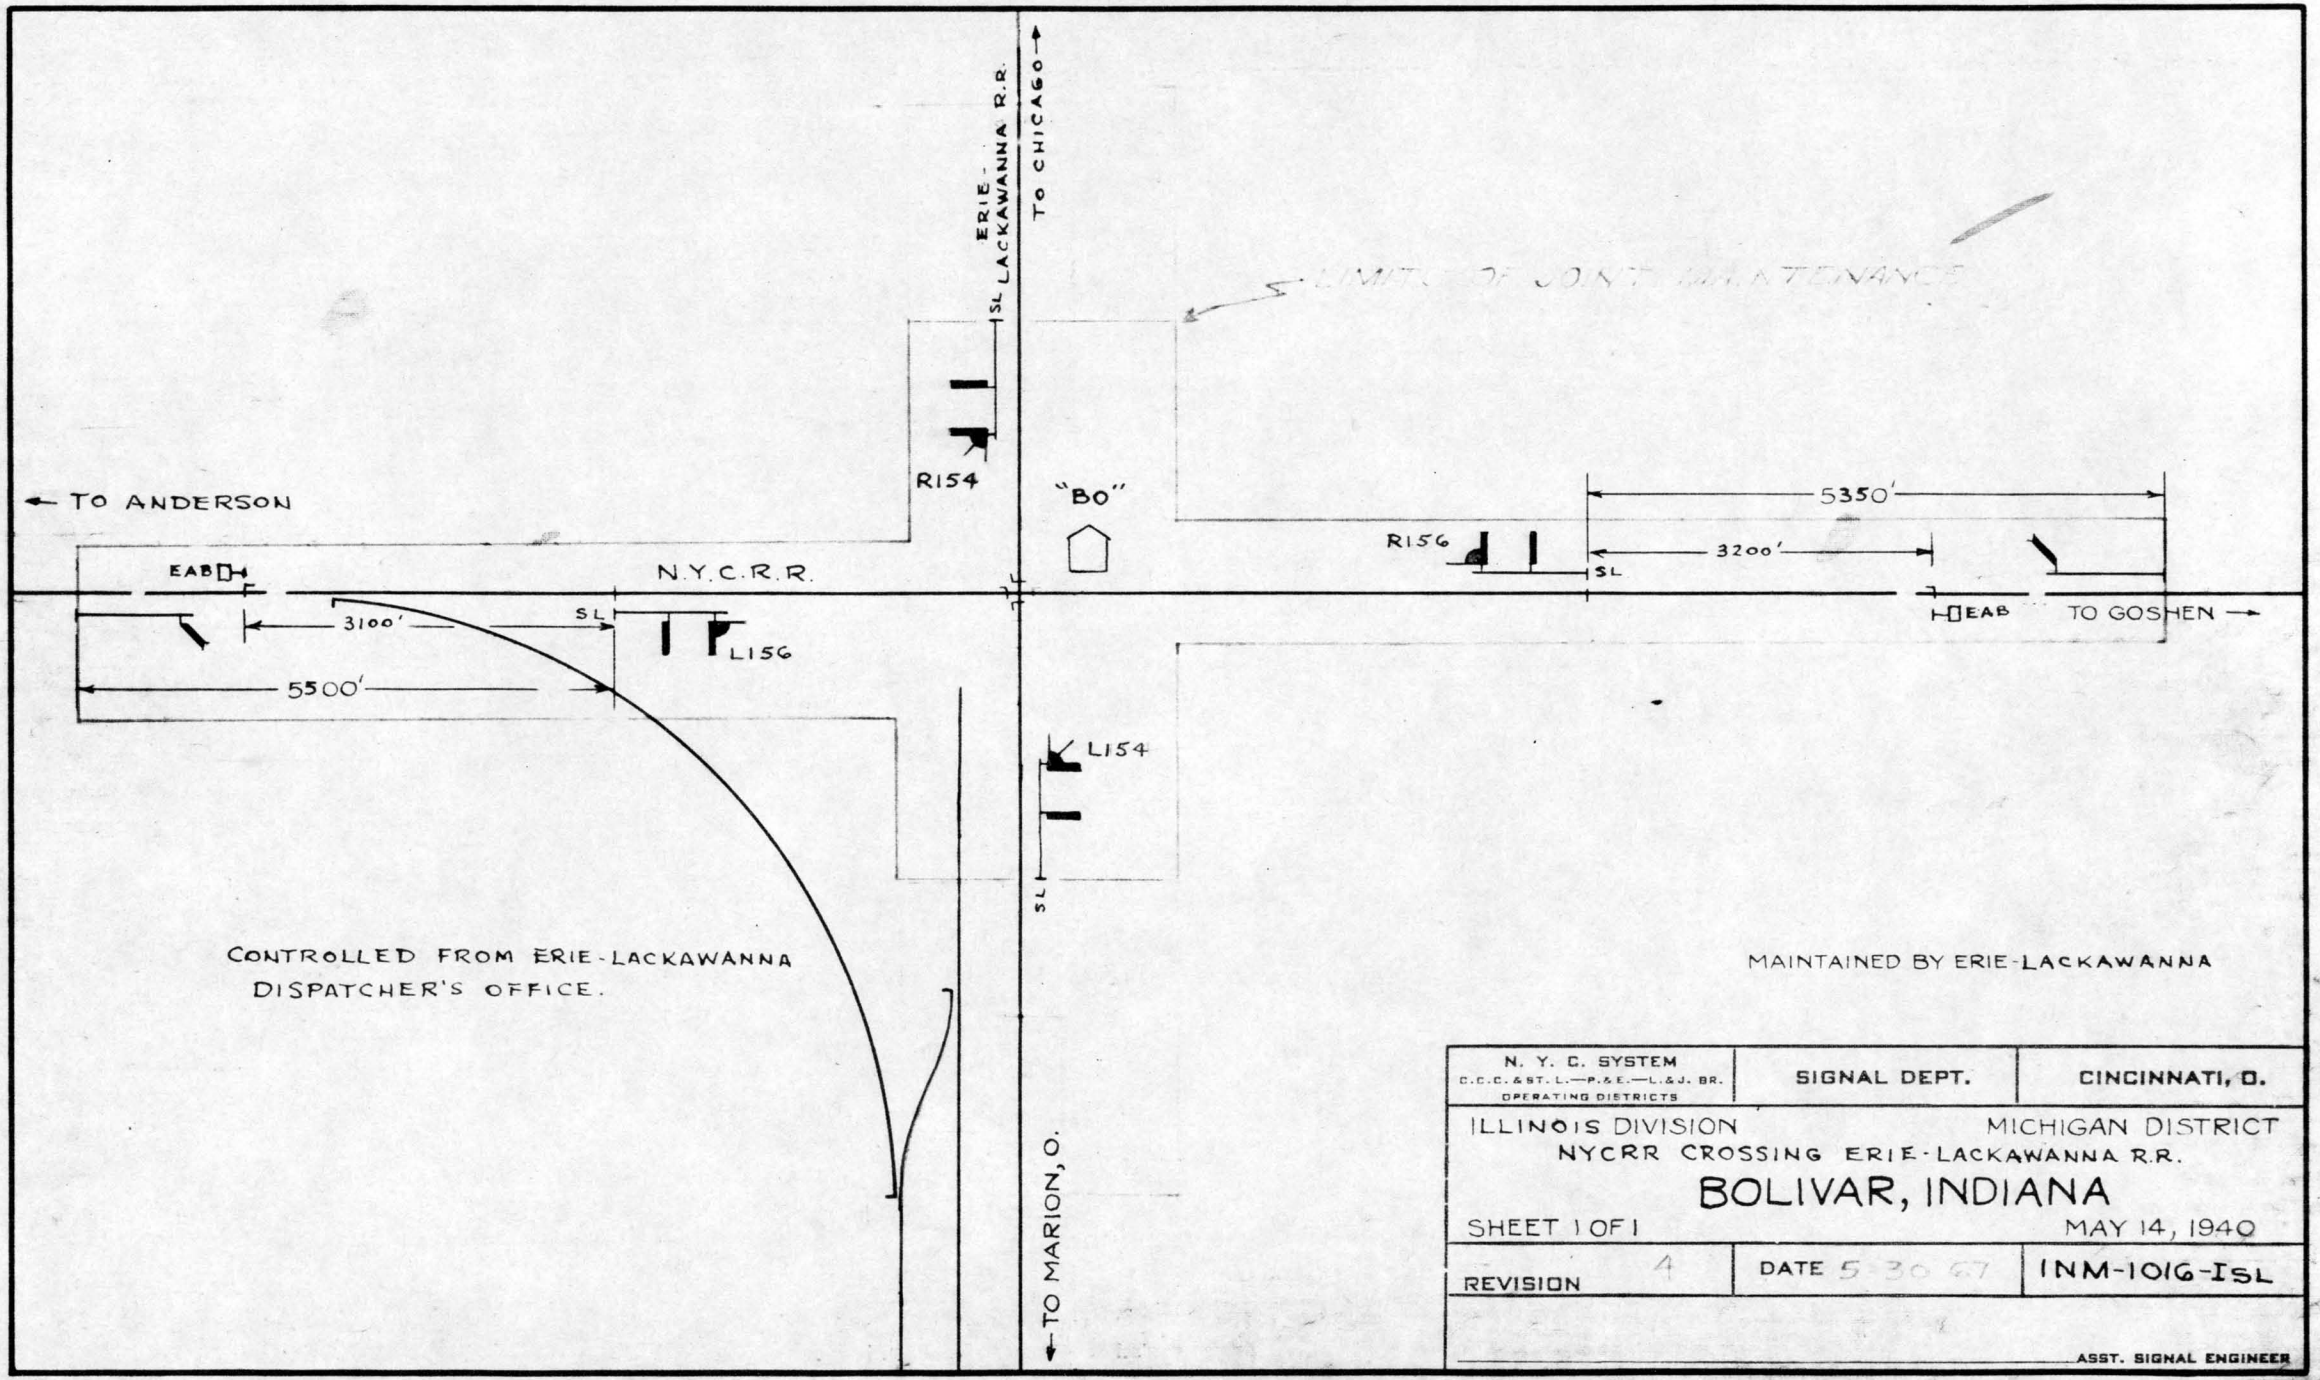

N. Y. C. SYSTEM C.C.C. & ST. L.—P.&E.—L.&J. BR. OPERATING DISTRICTS	SIGNAL DEPT.	CINCINNATI, O.

ILLINOIS DIVISION — MICHIGAN DISTRICT


NYCRR CROSSING ERIE-LACKAWANNA R.R.

BOLIVAR, INDIANA

SHEET 1 OF 1 — MAY 14, 1940

REVISION 4	DATE 5-30-67	INM-1016-ISL

ASST. SIGNAL ENGINEER

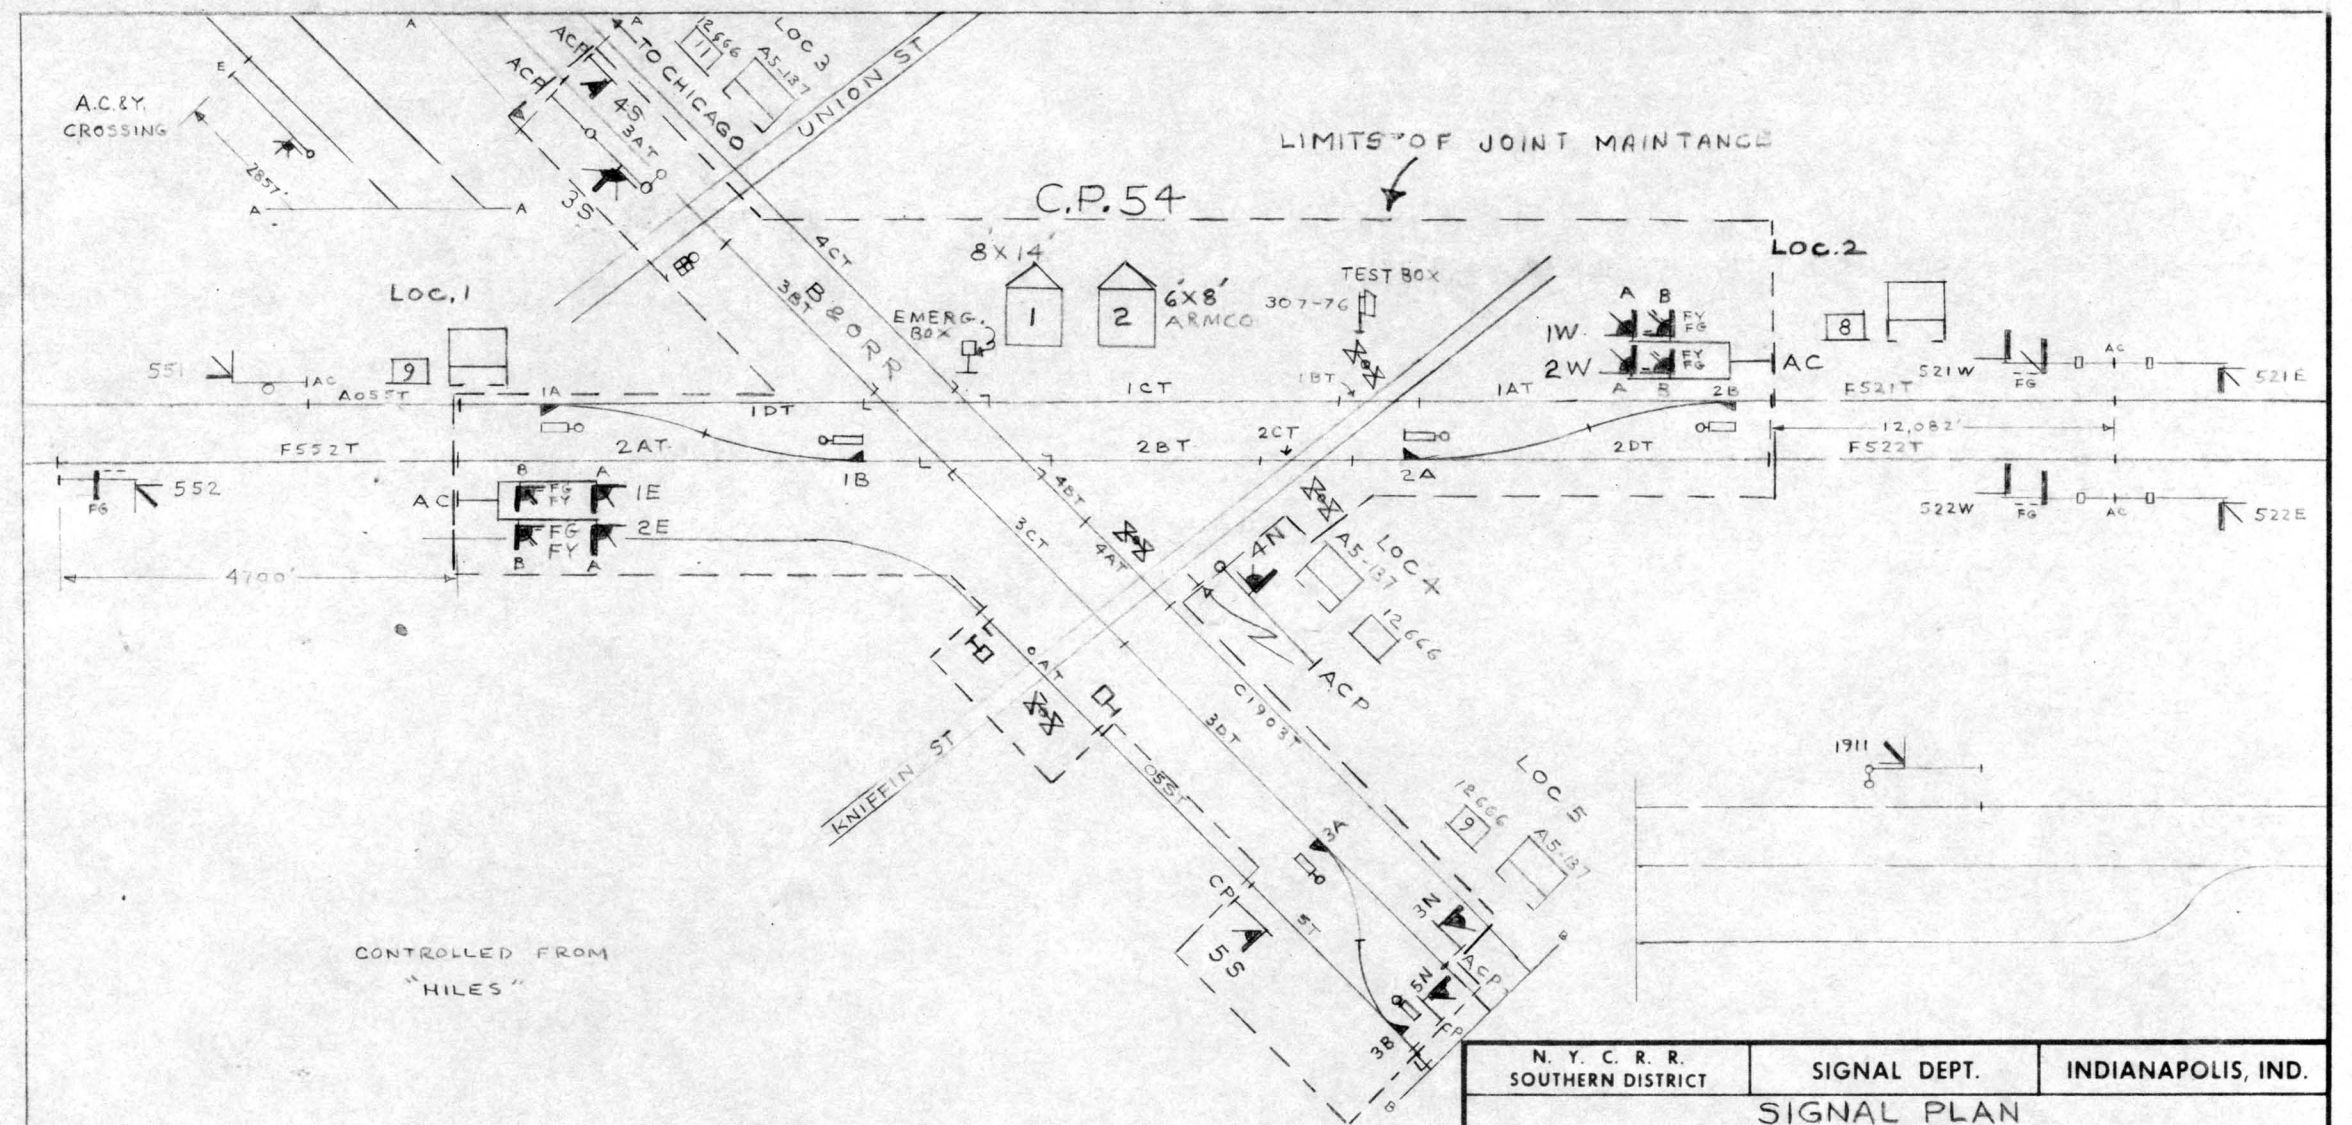

N. Y. C. R. R. SOUTHERN DISTRICT	SIGNAL DEPT.	INDIANAPOLIS, IND.
SIGNAL PLAN BOYD, OHIO AUGUST 13, 1965		
REVISION NO		O-546-ISL
		DIST. SIGNAL ENGR.

CP 175

9000'

1751 A B C

AC

1731

AC

WESTWARD TO SPRINGFIELD

MAIN

175

AC

SIDING

C A B C

SC

1752

EASTWARD TO COLUMBUS

AC

1732

AC

1754

5700' TO SIGNAL 1762

N


C.C.C. & ST.L. N.Y.C.R.R.

REMOTELY CONTROLLED FROM COLD SPRINGS

MAINTAINED BY C.C.C. & ST.L. RY.

N. Y. C. R. R. C.C.C. & ST. L. - P. & E. - L & J BR.	SIGNAL DEPT.	CINCINNATI, O.
OHIO DIV.	SIGNAL PLAN	
EAST END OF SIDING BROOKS OHIO NOV. 4TH, 1947.		
REVISION NO. 2	12-15-67	OSG-1754-ISL

ASST. SIGNAL ENGR.

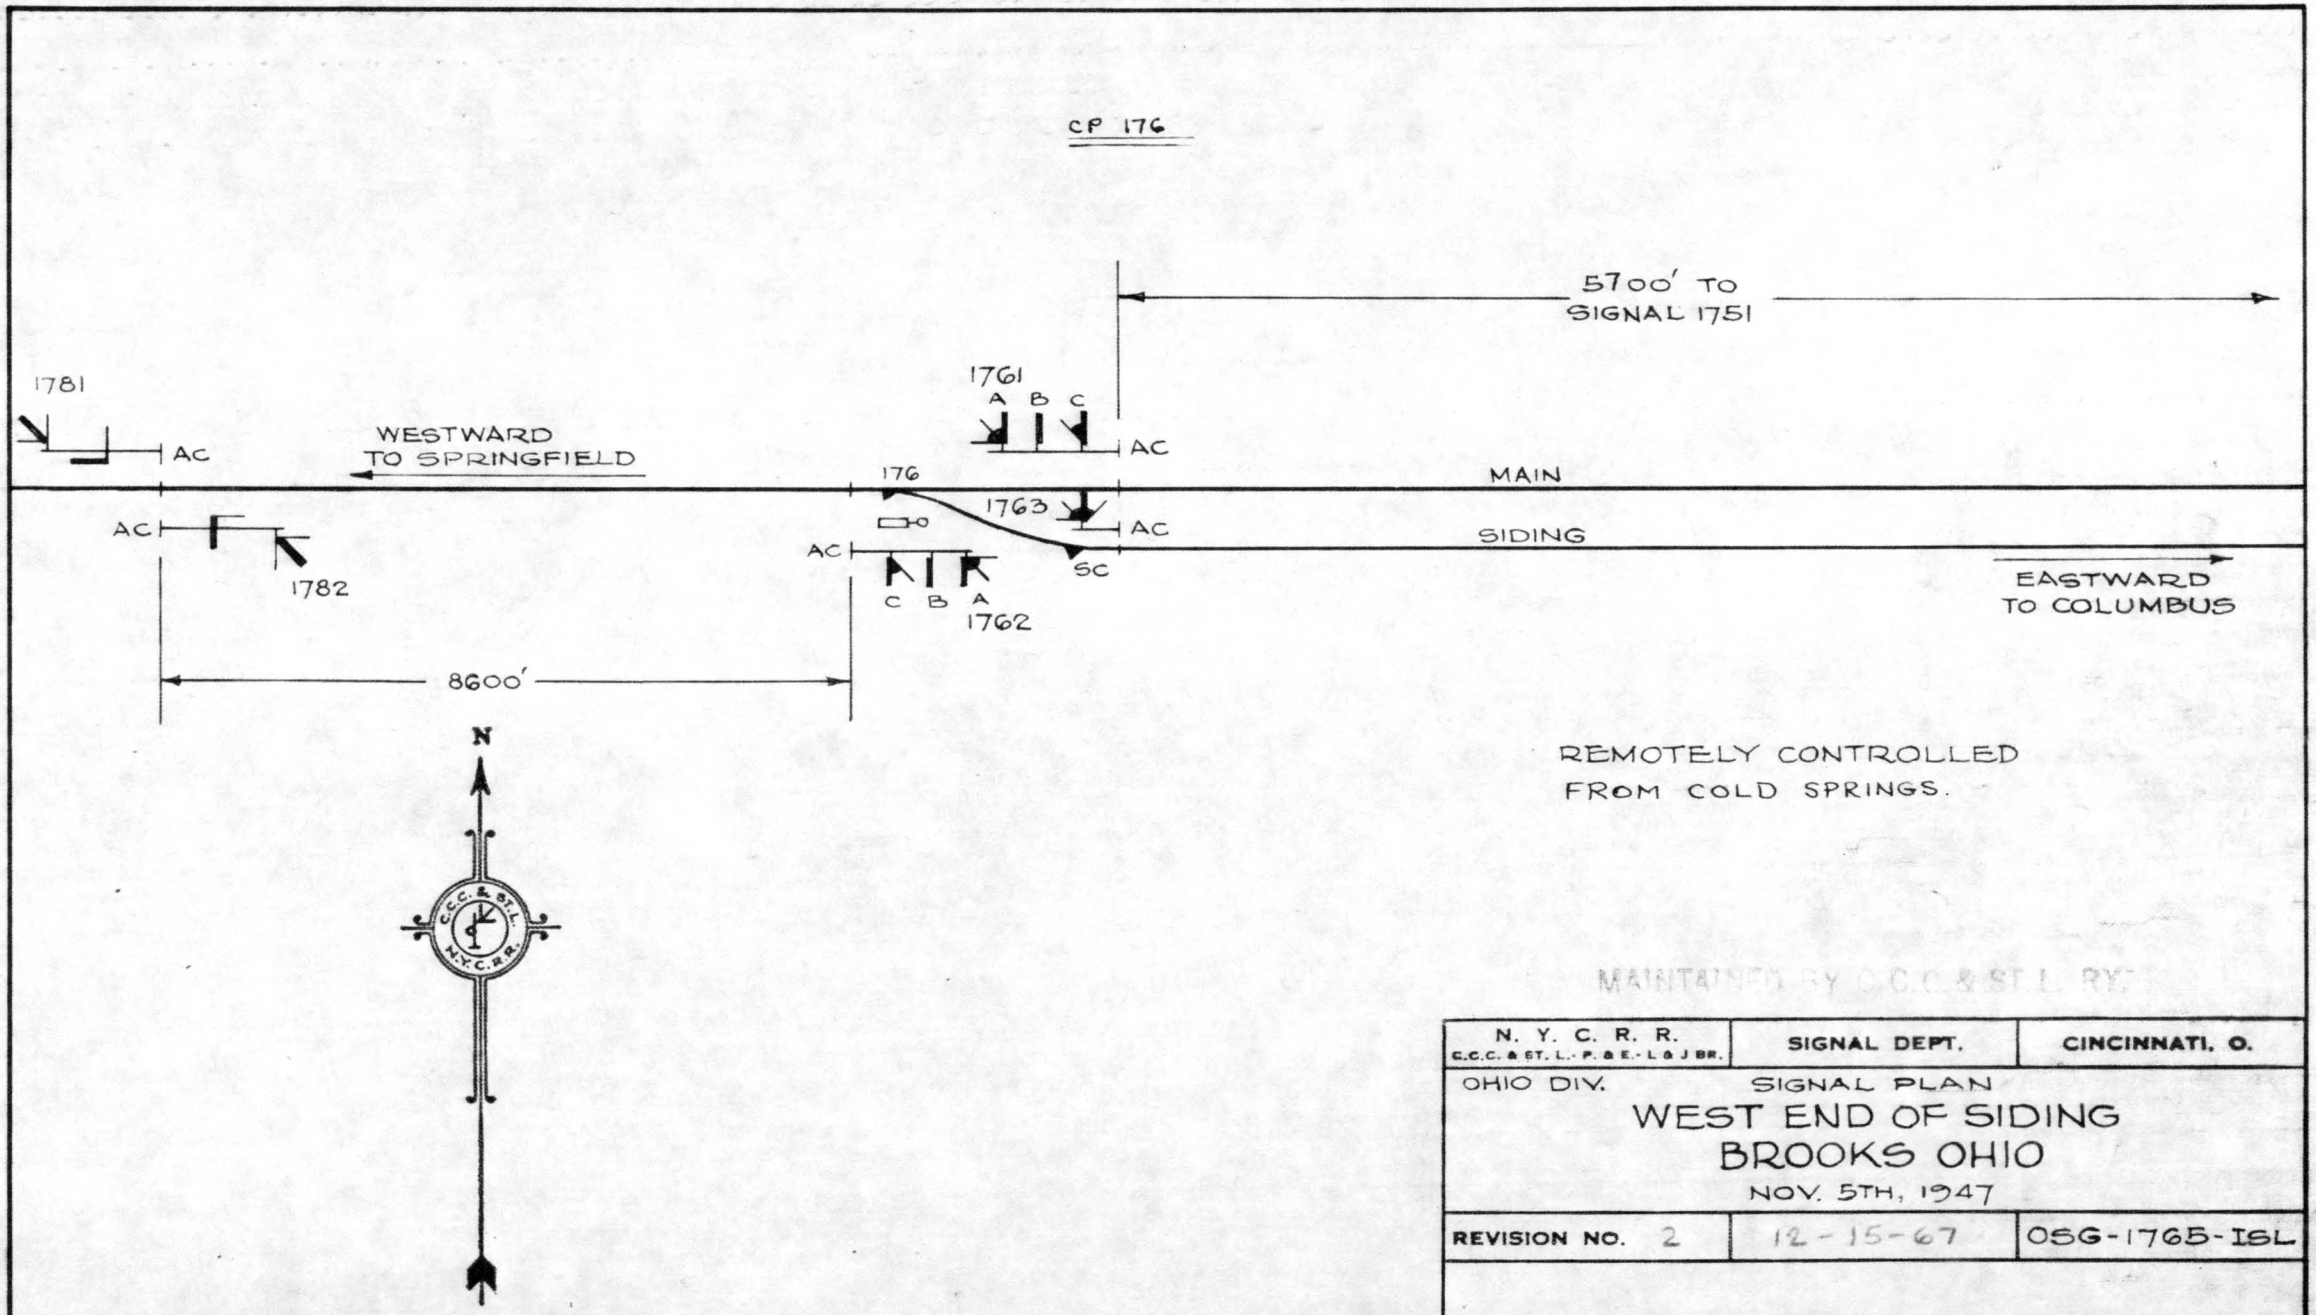


REMOTELY CONTROLLED FROM COLD SPRINGS.

MAINTAINED BY C.C.C. & ST. L. RY.

N. Y. C. R. R. C.C.C. & ST. L. - P. & E. - L & J BR.	SIGNAL DEPT.	CINCINNATI, O.
OHIO DIV.	SIGNAL PLAN WEST END OF SIDING BROOKS OHIO NOV. 5TH, 1947	
REVISION NO. 2	12-15-67	OSG-1765-ISL

ASST. SIGNAL ENGR.

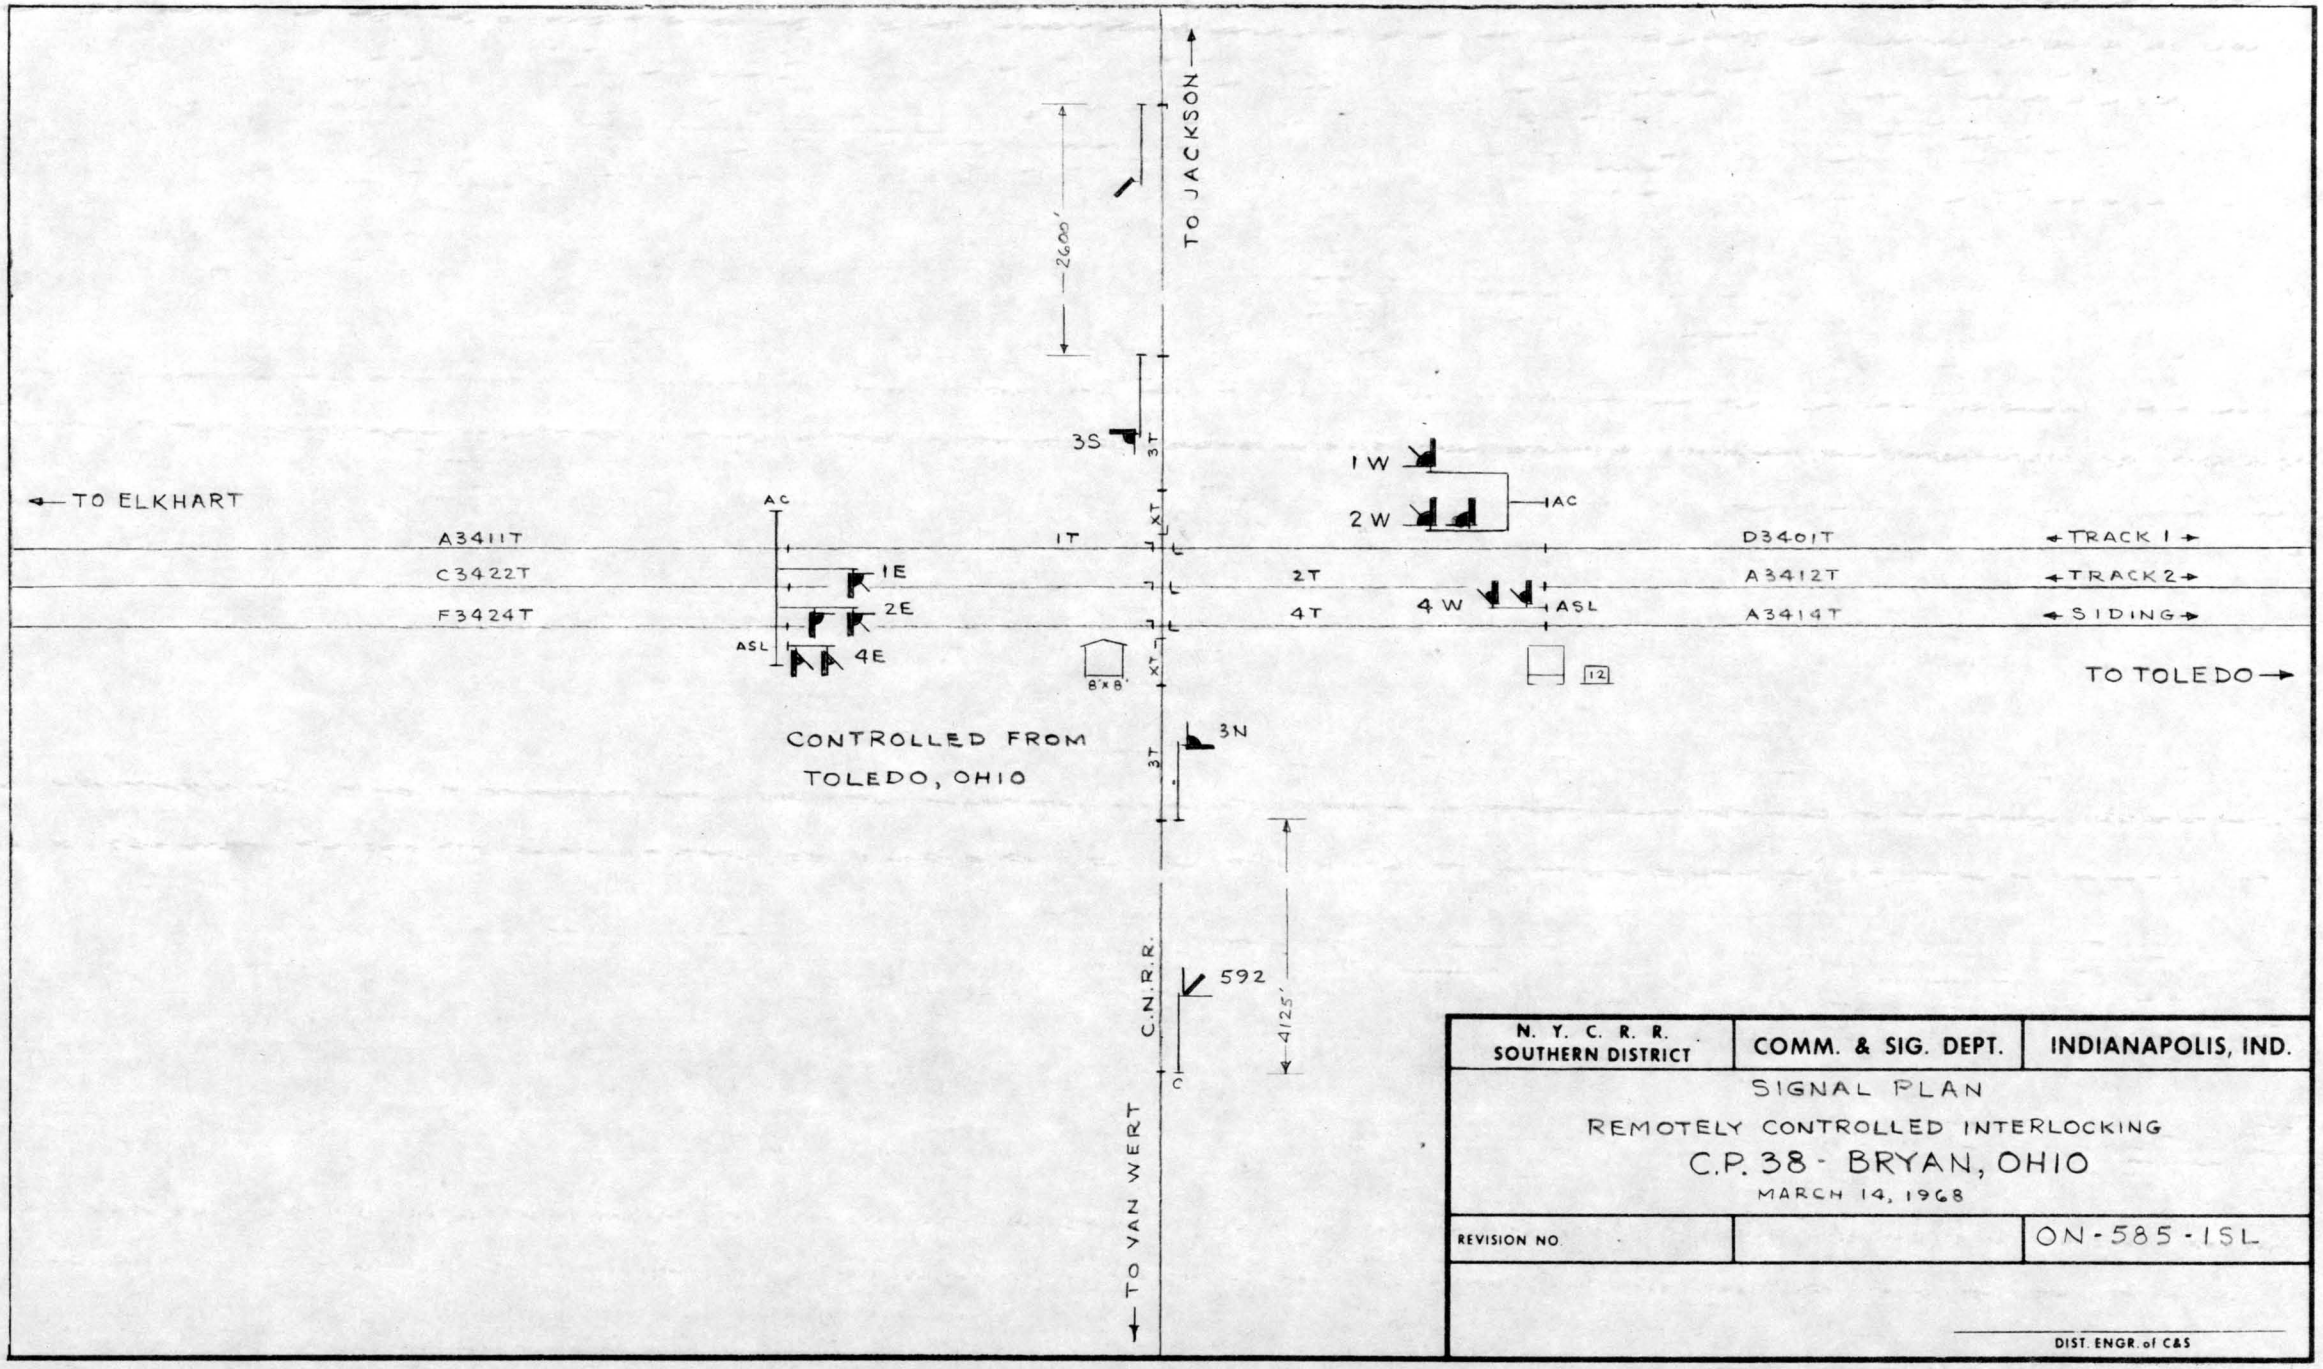

N. Y. C. R. R. SOUTHERN DISTRICT	COMM. & SIG. DEPT.	INDIANAPOLIS, IND.

SIGNAL PLAN

REMOTELY CONTROLLED INTERLOCKING


C.P. 38 - BRYAN, OHIO

MARCH 14, 1968

REVISION NO.		ON-585-1SL

DIST. ENGR. of C&S

SEMI-AUTOMATIC
INTERLOCKER

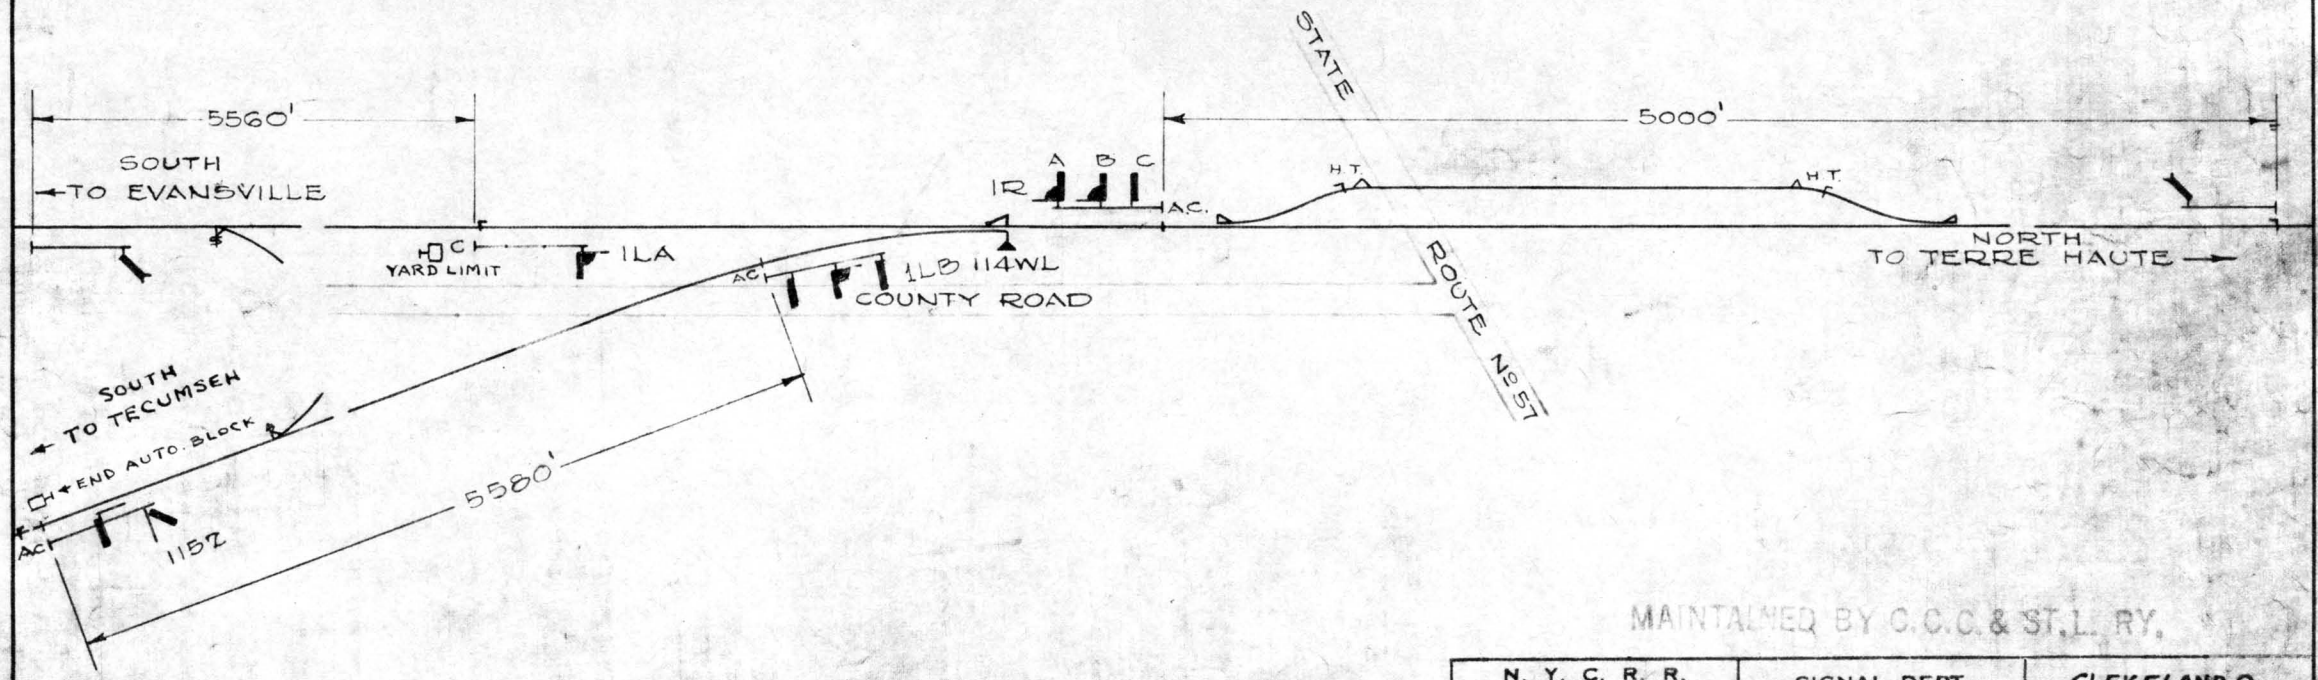

MAINTAINED BY C.C.C.& ST.L. RY.

N. Y. C. R. R. C.C.C. & ST. L. - P. & E. - L & J BR.	SIGNAL DEPT.	CLEVELAND, O.

ILLINOIS DIVISION


SIGNAL PLAN

BUCKSKIN, INDIANA

JULY 31, 1944

REVISION NO. 1	12-14-66	ILEI-1150-ISL

ASST. SIGNAL ENGR.

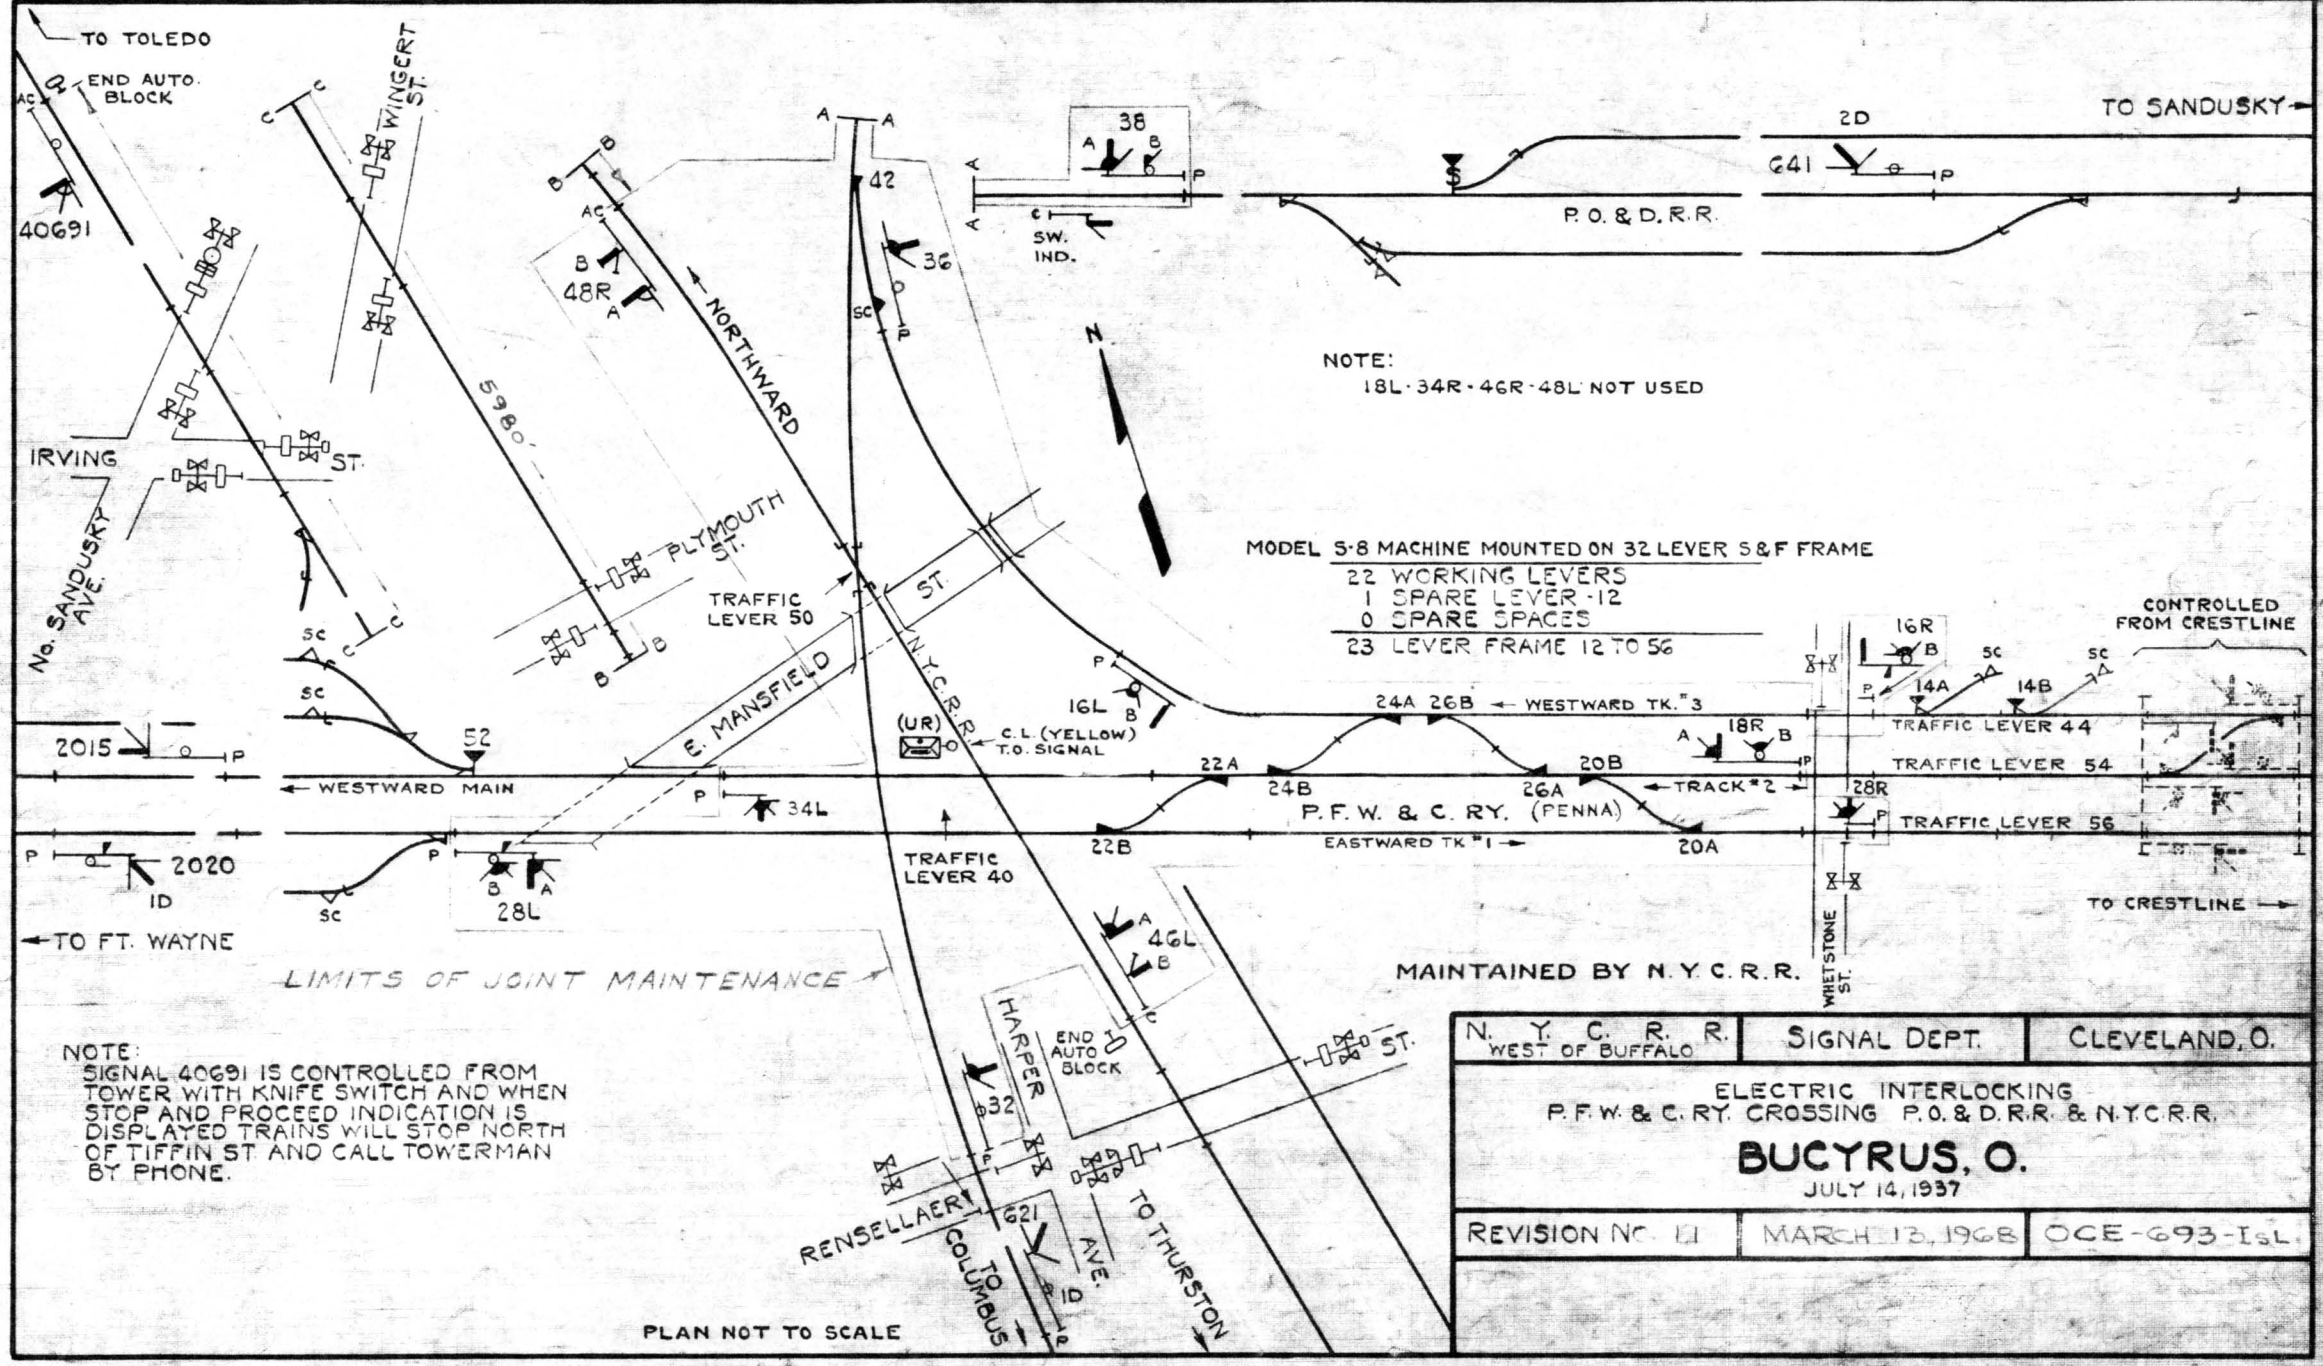

NOTE:
SIGNAL 40691 IS CONTROLLED FROM TOWER WITH KNIFE SWITCH AND WHEN STOP AND PROCEED INDICATION IS DISPLAYED TRAINS WILL STOP NORTH OF TIFFIN ST AND CALL TOWERMAN BY PHONE.


N. Y. C. R. R. WEST OF BUFFALO	SIGNAL DEPT.	CLEVELAND, O.

ELECTRIC INTERLOCKING
P.F.W. & C.RY. CROSSING P.O. & D.R.R. & N.Y.C.R.R.

BUCYRUS, O.

JULY 14, 1937

REVISION NO. 11	MARCH 13, 1968	OCE-693-1sL

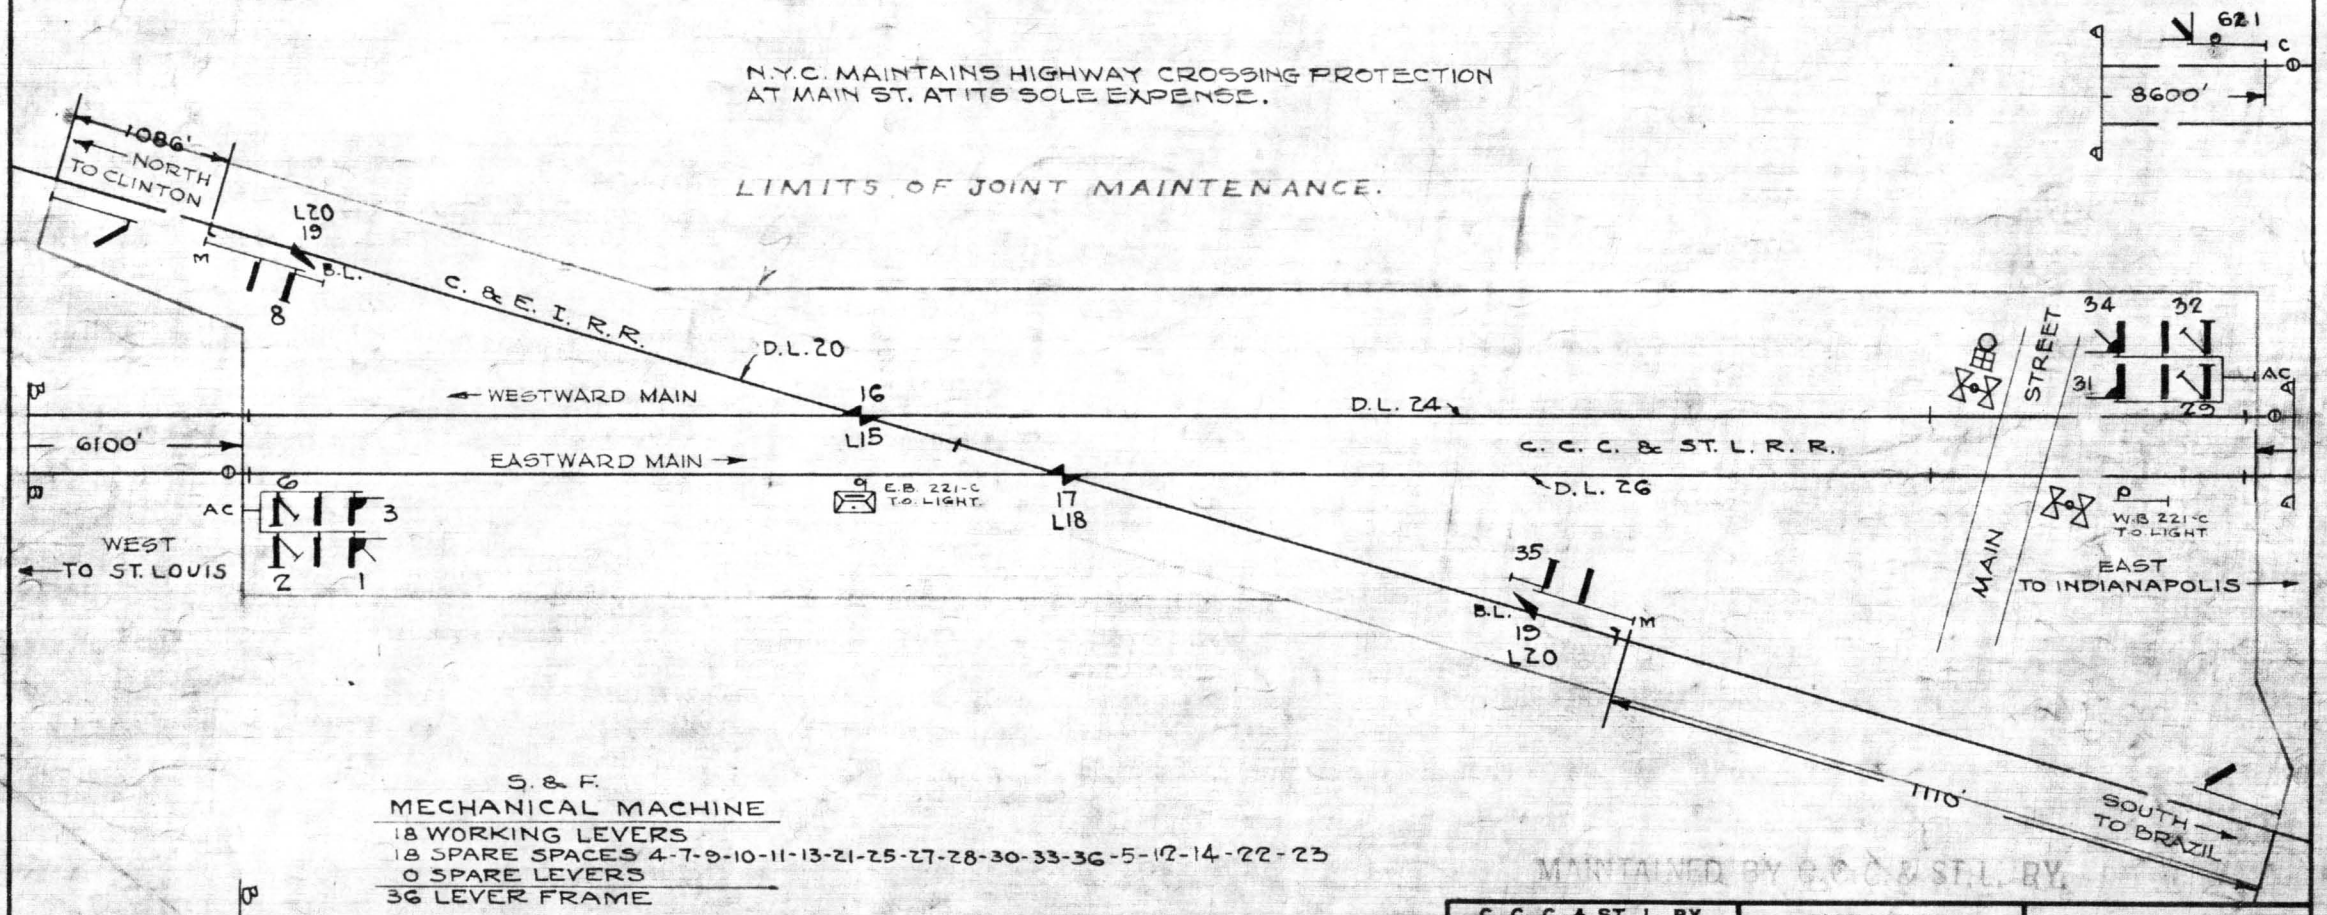

S. & F.
MECHANICAL MACHINE
18 WORKING LEVERS
18 SPARE SPACES 4-7-9-10-11-13-21-25-27-28-30-33-36-5-12-14-22-23
0 SPARE LEVERS
36 LEVER FRAME


MAINTAINED BY C.C.C. & ST.L. RY.

C. C. C. & ST. L. RY. N.Y.C.R.R.CO.-LESSEE	SIGNAL DEPT.	INDIANAPOLIS, IND.

SIGNAL PLAN
ILLNOIS DIVISION
BURNETT, INDIANA
JANUARY 13, 1939

REVISION	6	DATE 10-21-66	IL-639-ISL

SIGNAL ENGINEER

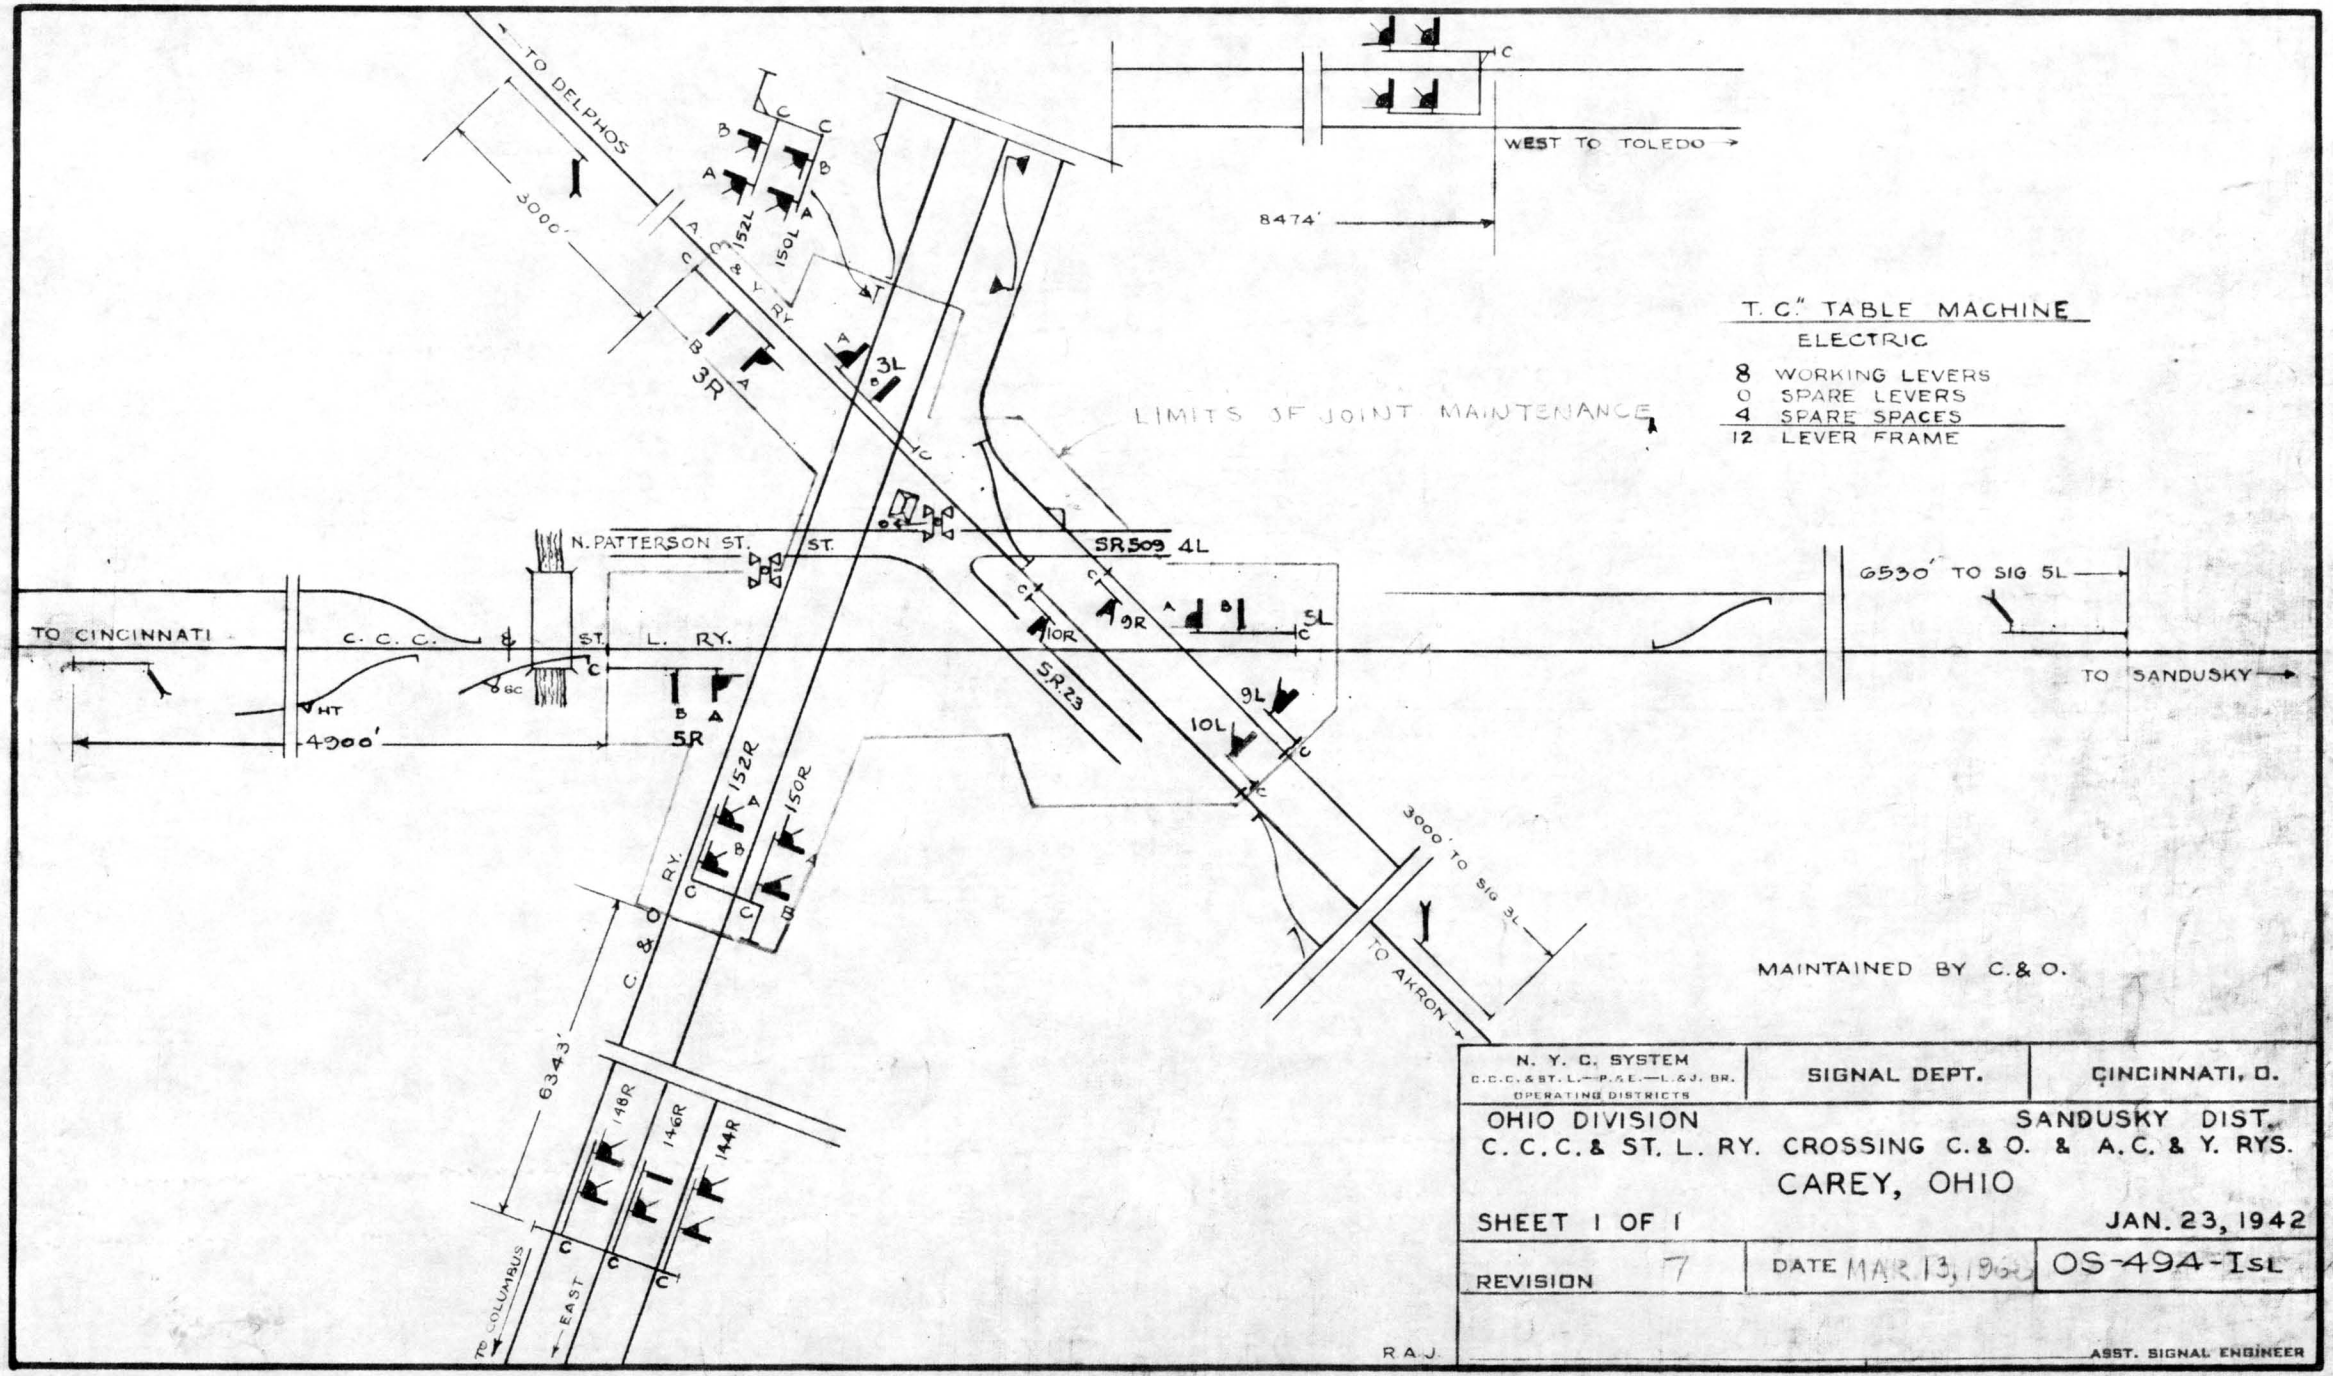

"T. C." TABLE MACHINE

ELECTRIC

8	WORKING LEVERS
0	SPARE LEVERS
4	SPARE SPACES
12	LEVER FRAME

N. Y. C. SYSTEM C.C.C.&ST.L.—P.&E.—L.&J. BR. OPERATING DISTRICTS	SIGNAL DEPT.	CINCINNATI, O.

OHIO DIVISION — SANDUSKY DIST.

C. C. C. & ST. L. RY. CROSSING C. & O. & A. C. & Y. RYS.


CAREY, OHIO

SHEET 1 OF 1 — JAN. 23, 1942

REVISION 7	DATE MAR. 13, 1942	OS-494-ISL

R. A. J.

ASST. SIGNAL ENGINEER

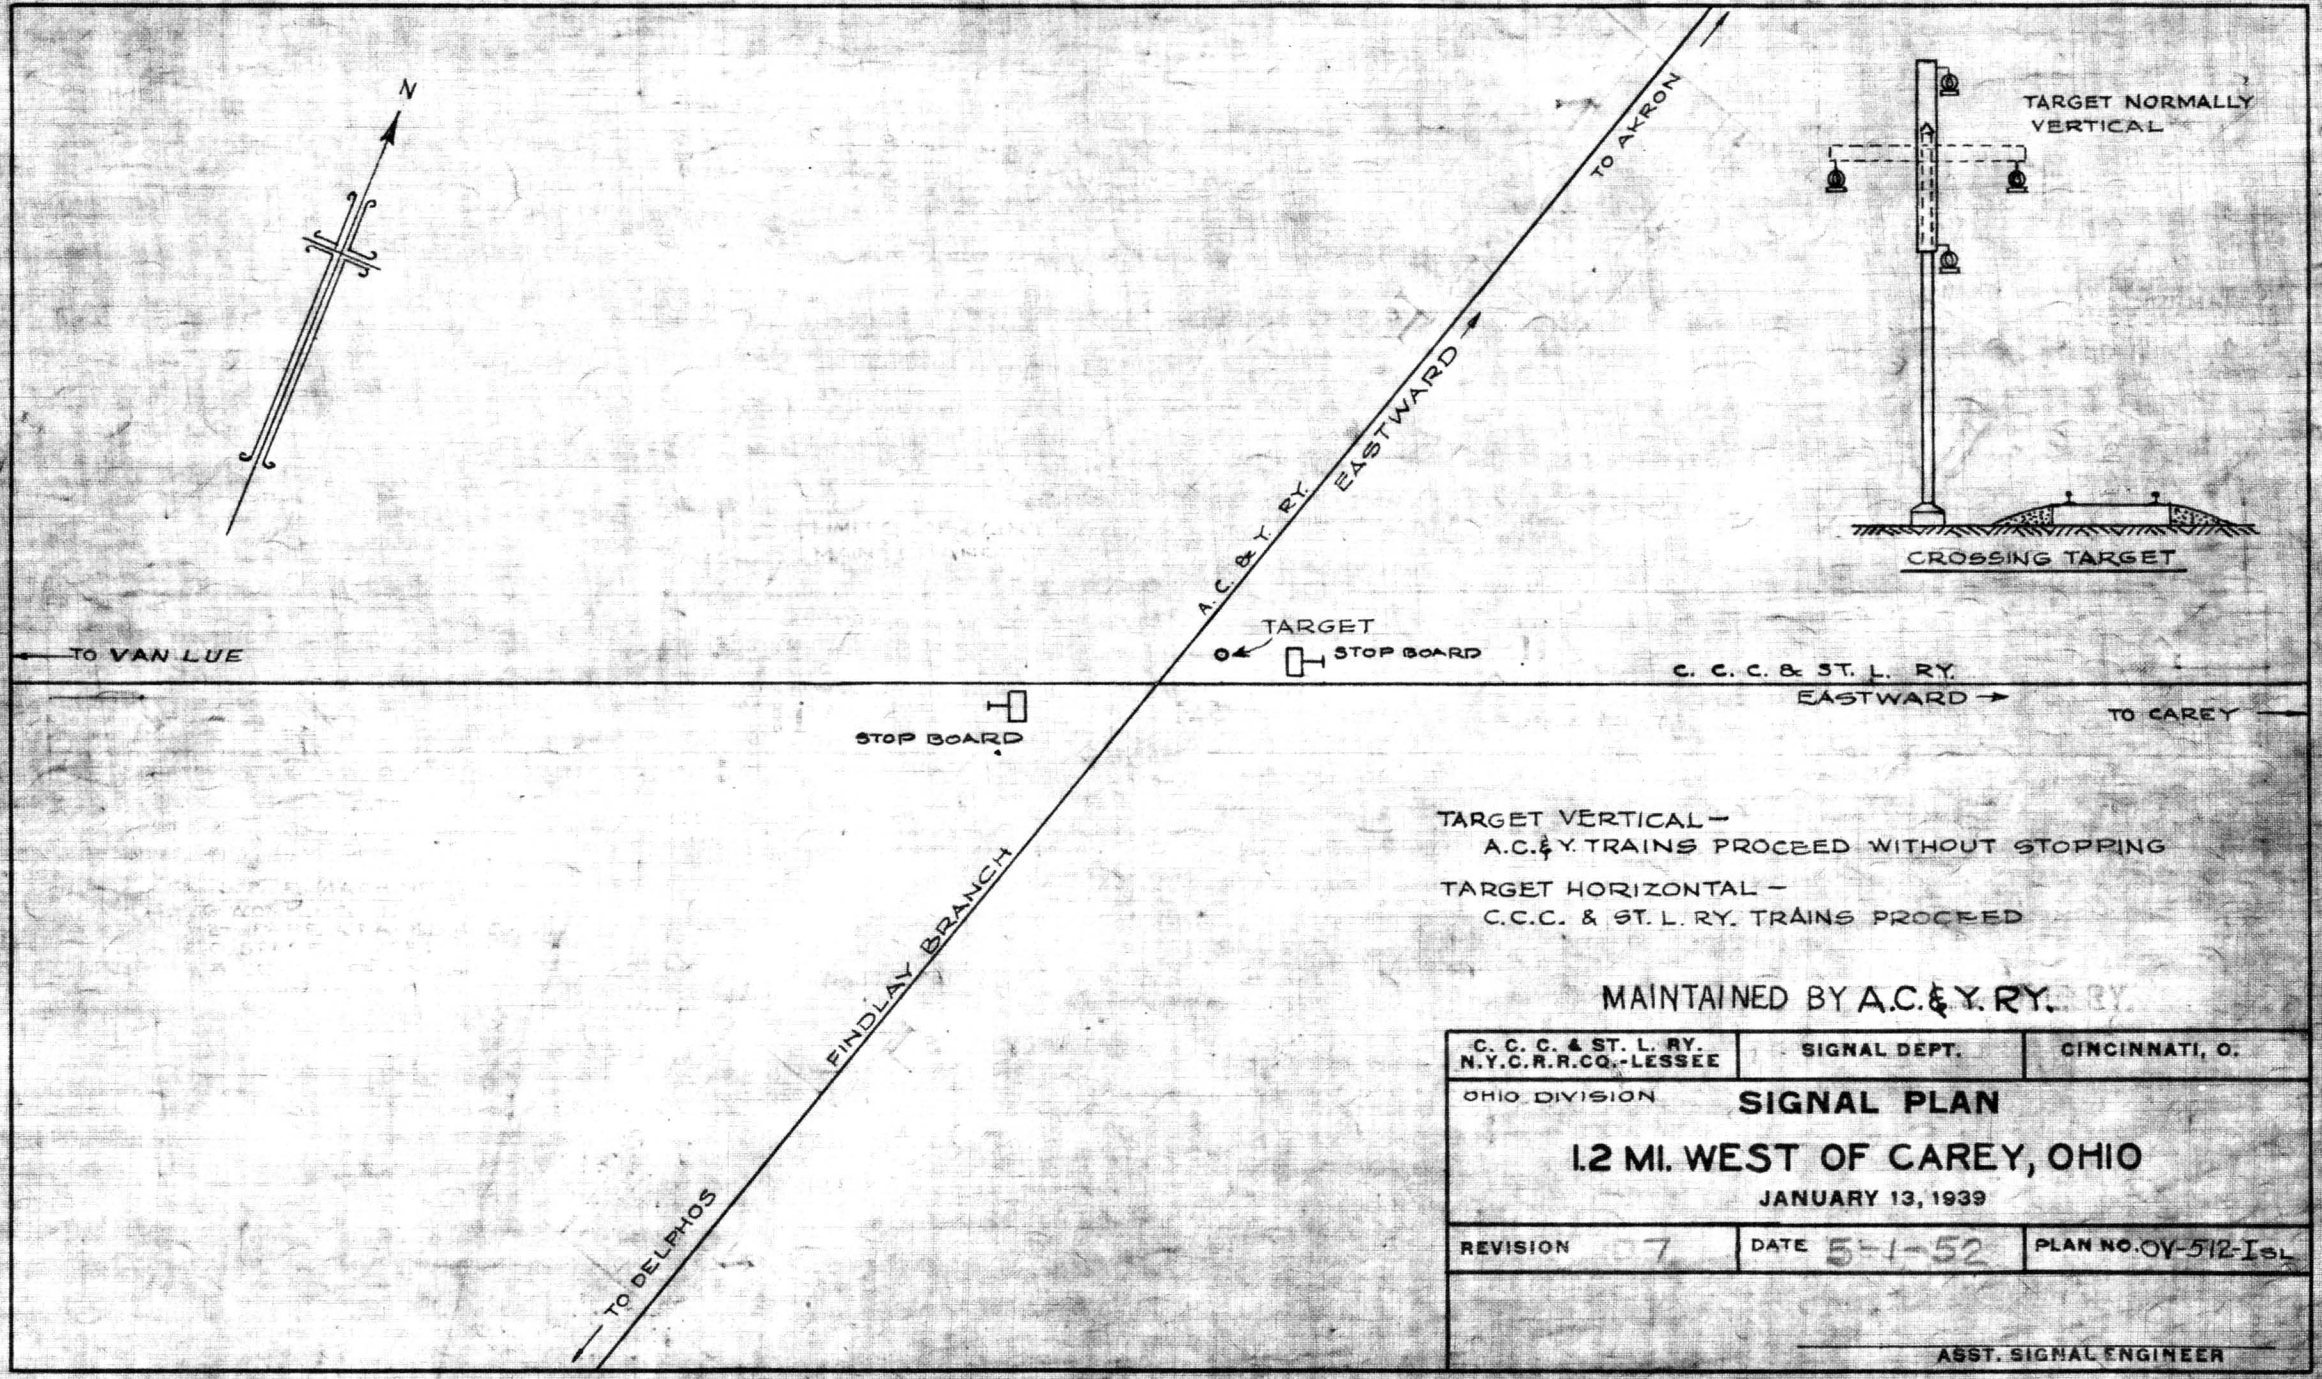

TARGET VERTICAL —
A.C.&Y. TRAINS PROCEED WITHOUT STOPPING

TARGET HORIZONTAL —
C.C.C. & ST. L. RY. TRAINS PROCEED

MAINTAINED BY A.C.&Y. RY.

C. C. C. & ST. L. RY. N.Y.C.R.R.CO.-LESSEE	SIGNAL DEPT.	CINCINNATI, O.

OHIO DIVISION


SIGNAL PLAN

1.2 MI. WEST OF CAREY, OHIO

JANUARY 13, 1939

REVISION 7	DATE 5-1-52	PLAN NO. OV-512-I SL

ASST. SIGNAL ENGINEER

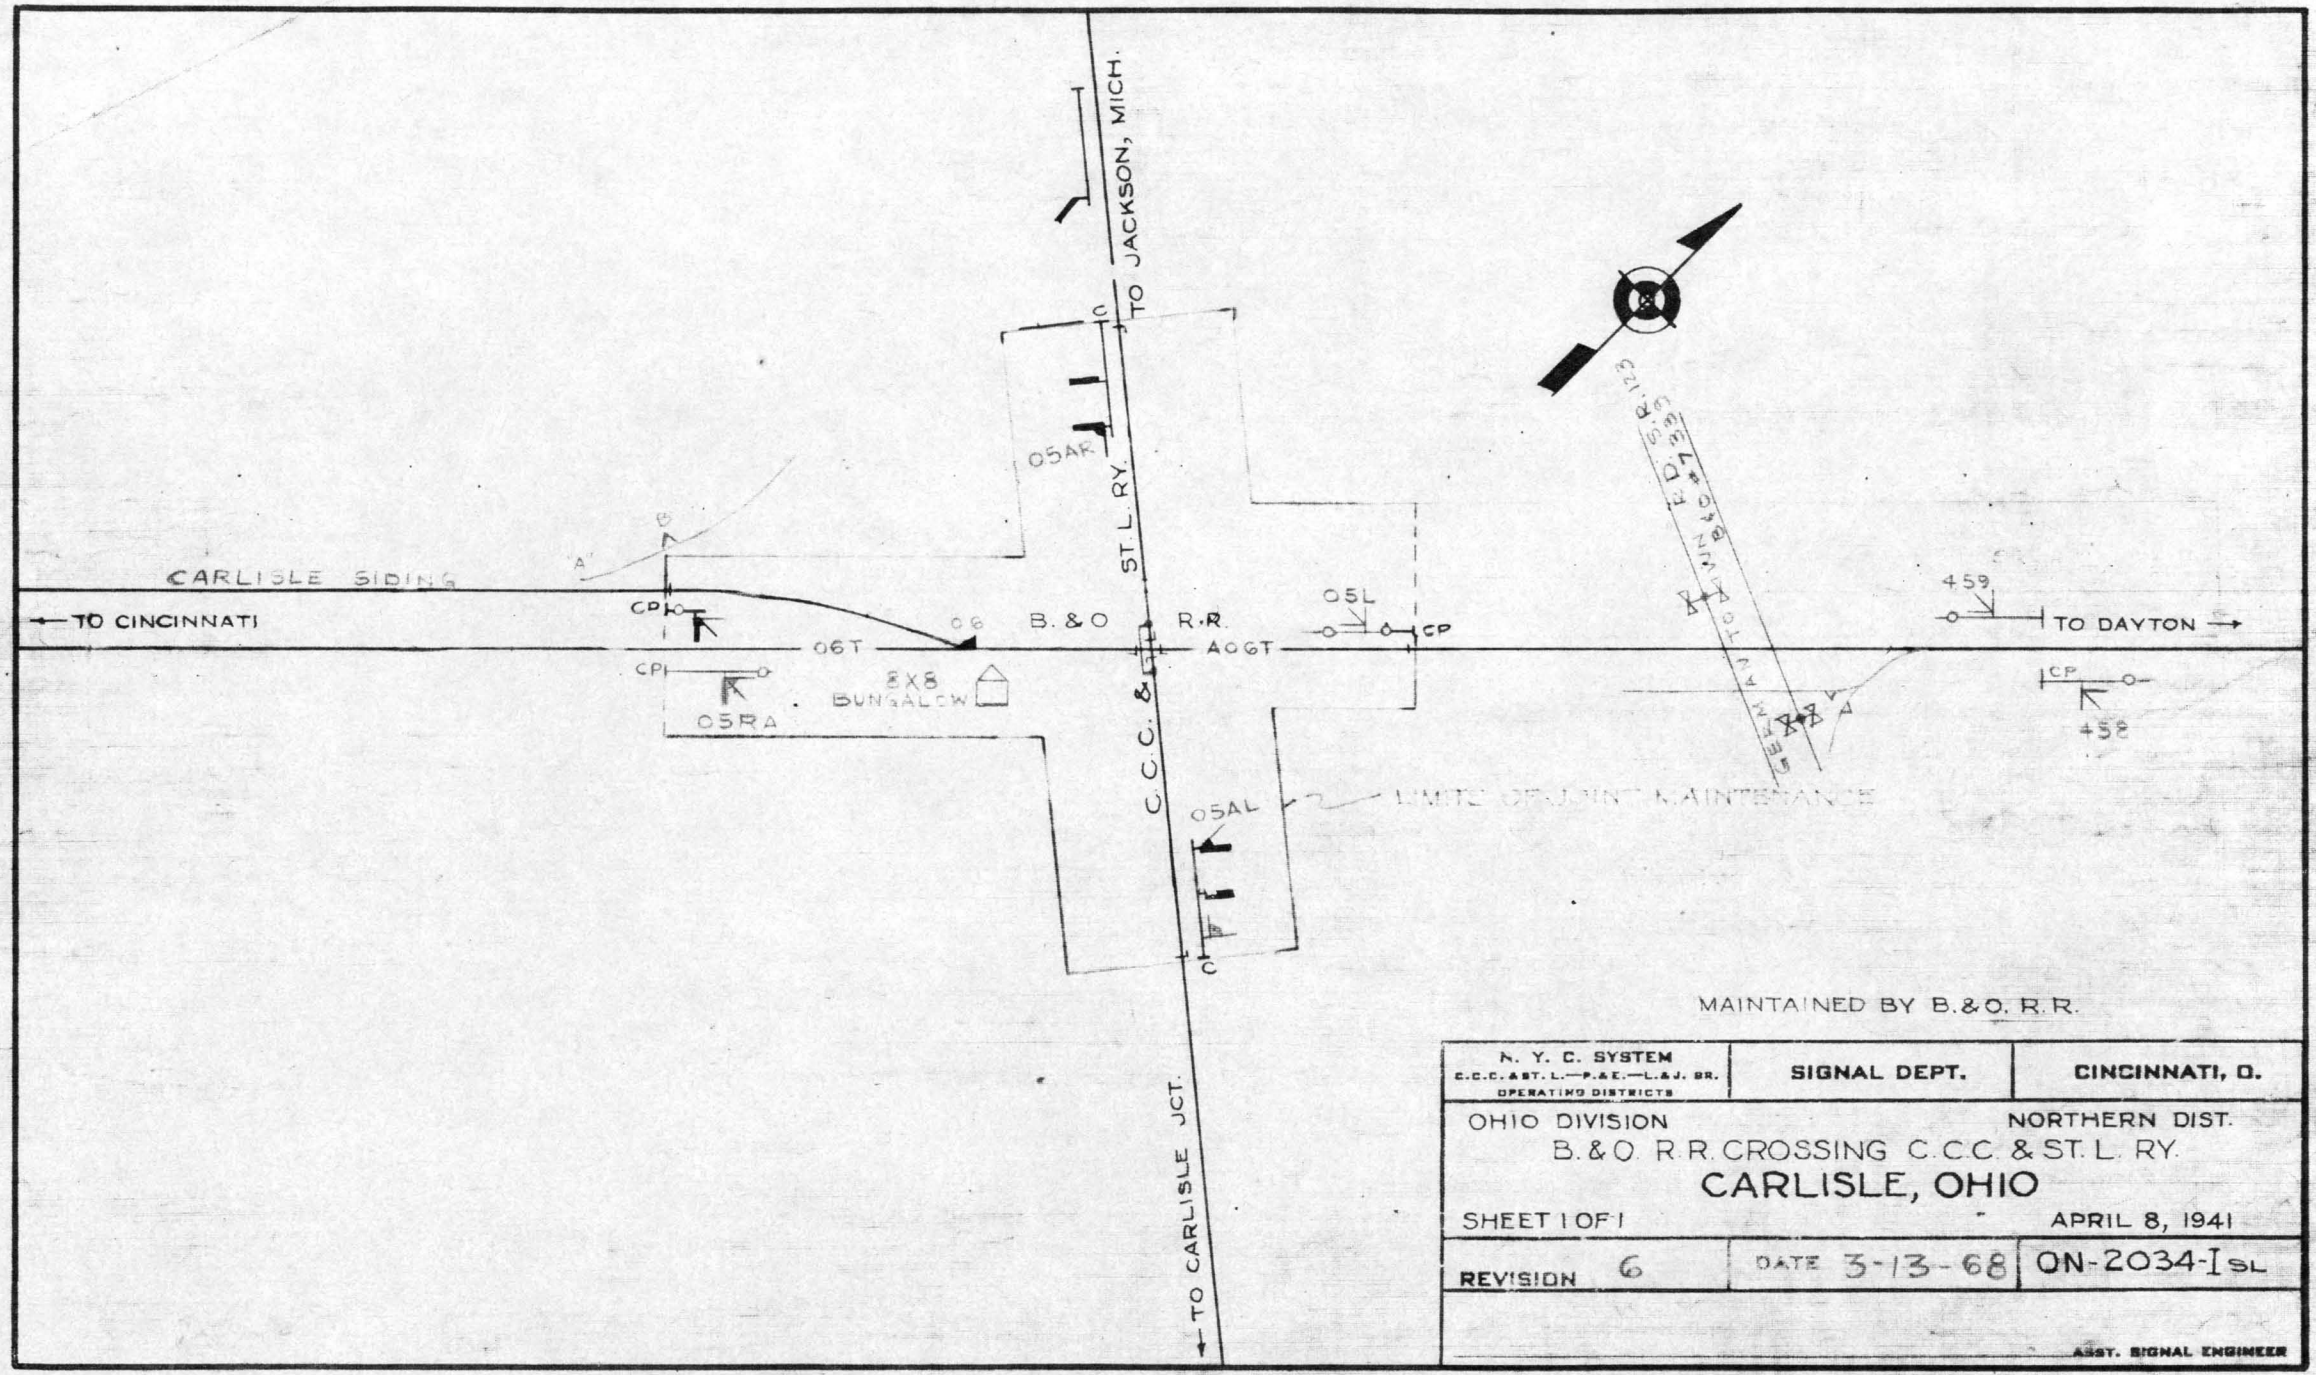

N. Y. C. SYSTEM C.C.C. & ST. L.—P.&E.—L.&J. BR. OPERATING DISTRICTS	SIGNAL DEPT.	CINCINNATI, O.


OHIO DIVISION — NORTHERN DIST.

B. & O. R.R. CROSSING C.C.C. & ST. L. RY.
CARLISLE, OHIO

SHEET 1 OF 1 — APRIL 8, 1941

REVISION 6	DATE 3-13-68	ON-2034-I SL

ASST. SIGNAL ENGINEER

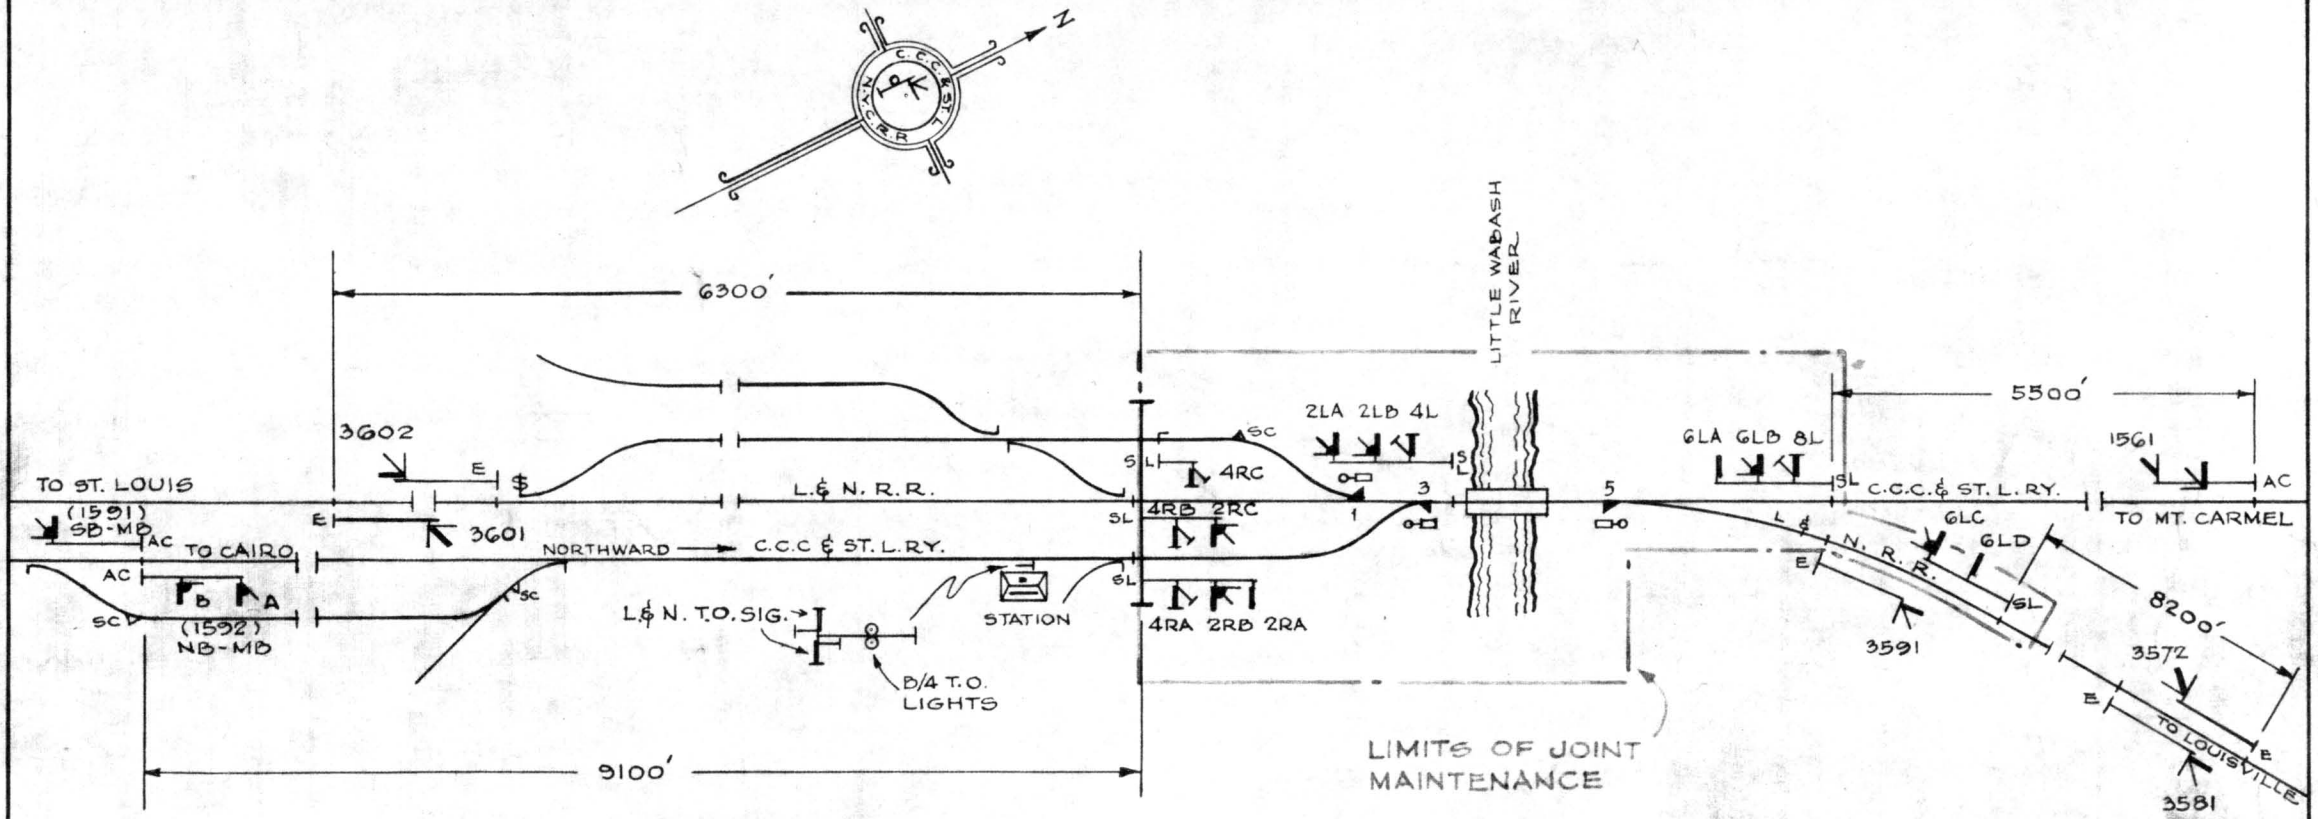

MAINTAINED BY L & N. R. R.


C.T.C. TYPE INTERLOCKING MACHINE

4 LEVERS FOR 11 SIGNALS
3 " " 3 SWITCHES

N. Y. C. R. R. C.C.C. & ST. L. - P. & E. - L & J BR.	SIGNAL DEPT.	CINCINNATI, O.
ILLINOIS DIV.	SIGNAL PLAN CARMI, ILL. JAN. 7, 1949	
REVISION NO.		ILC-1574-ISL


ASST. SIGNAL ENGR.

CP 181

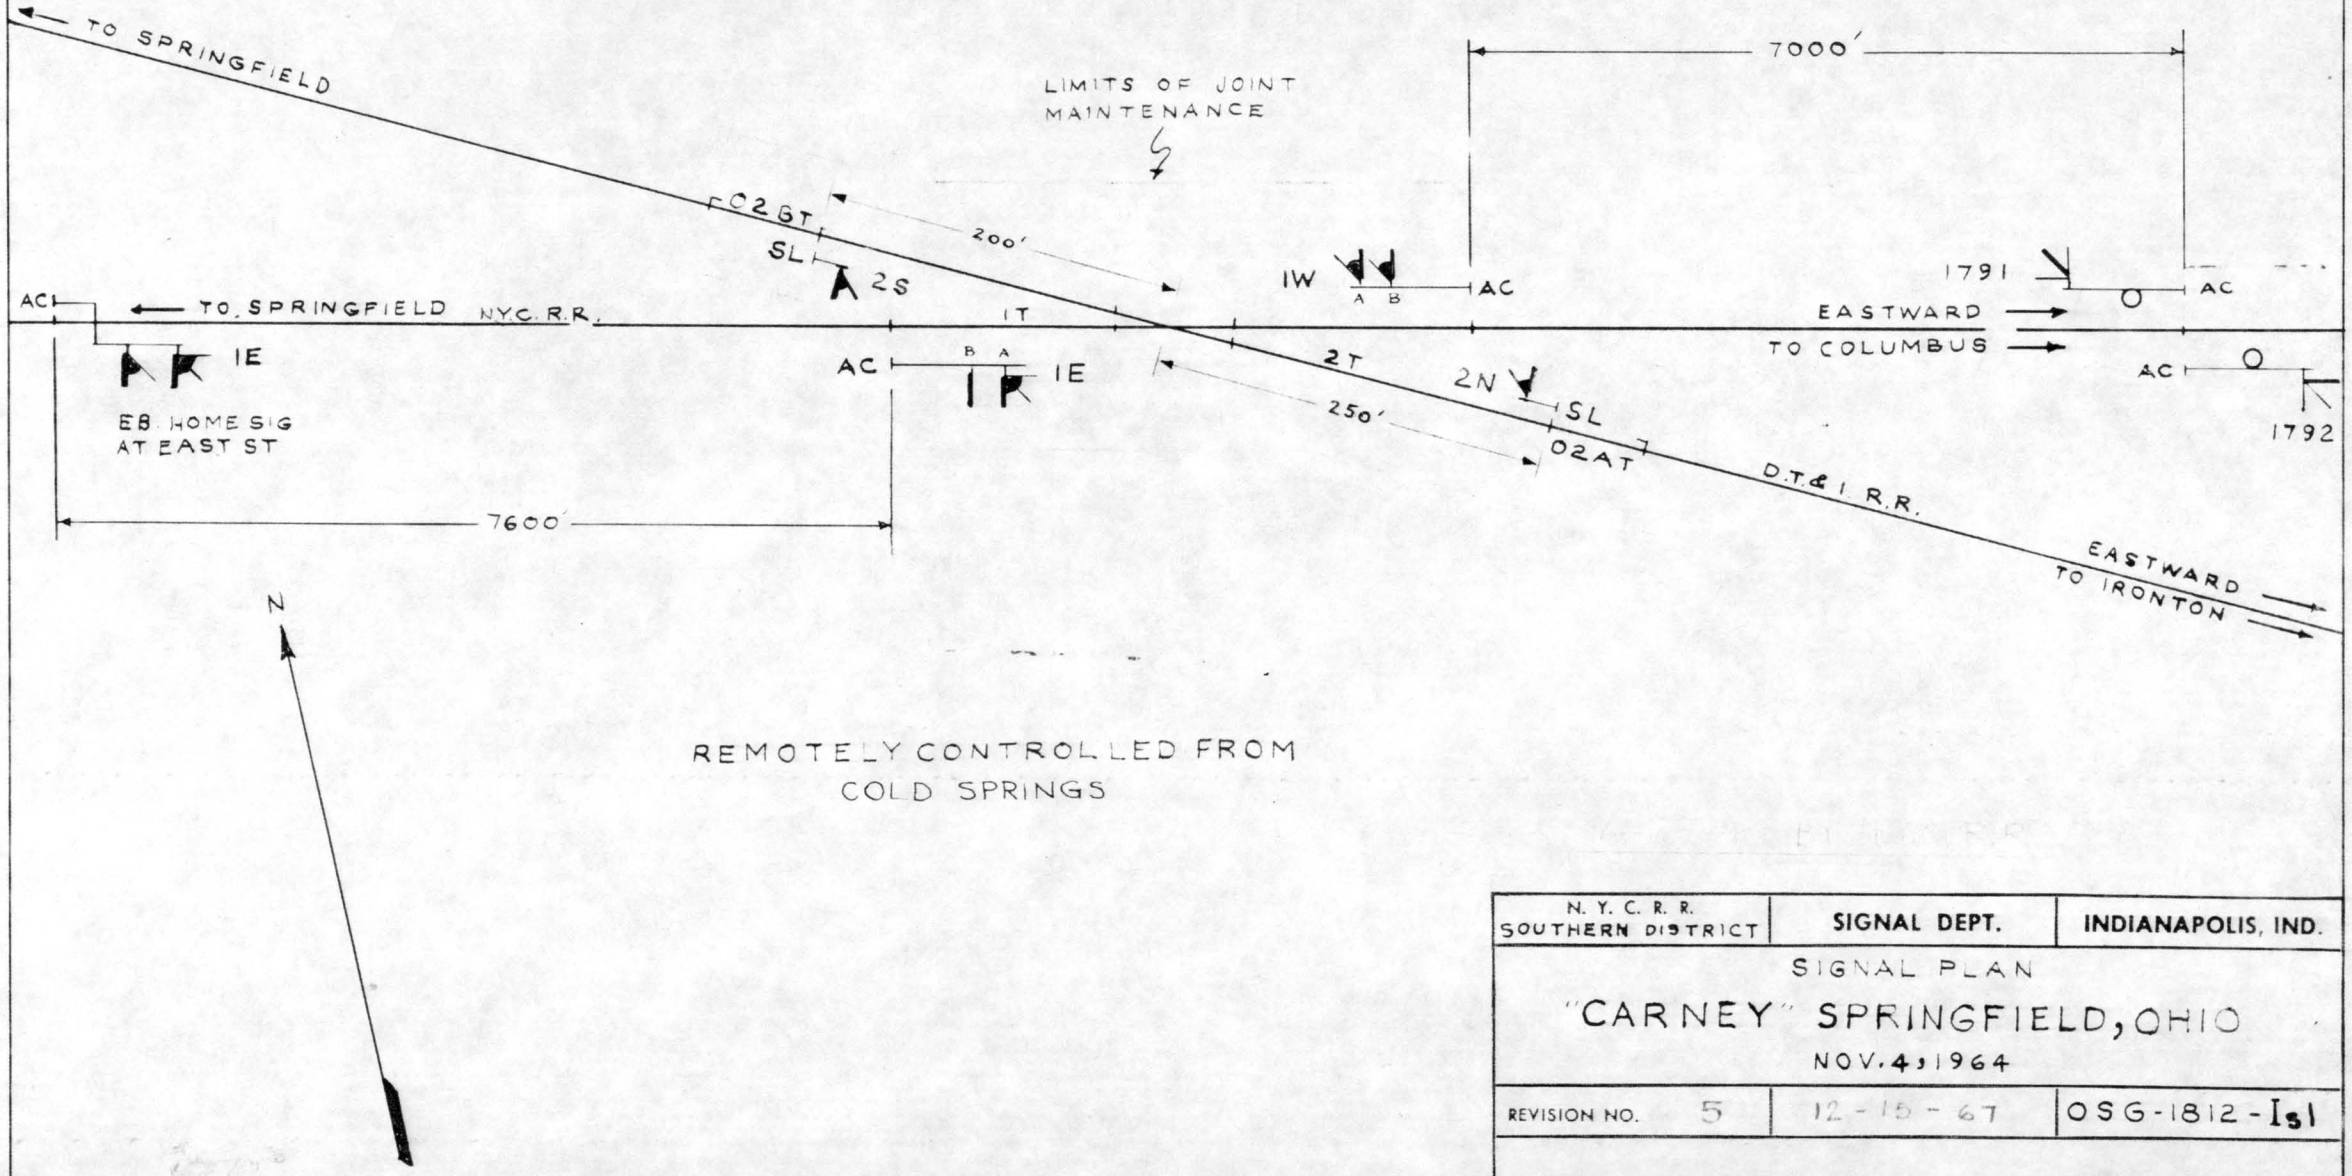

REMOTELY CONTROLLED FROM
COLD SPRINGS

N. Y. C. R. R. SOUTHERN DISTRICT	SIGNAL DEPT.	INDIANAPOLIS, IND.
SIGNAL PLAN "CARNEY" SPRINGFIELD, OHIO NOV. 4, 1964		
REVISION NO. 5	12-15-67	OSG-1812-I51
		SIGNAL ENGR.

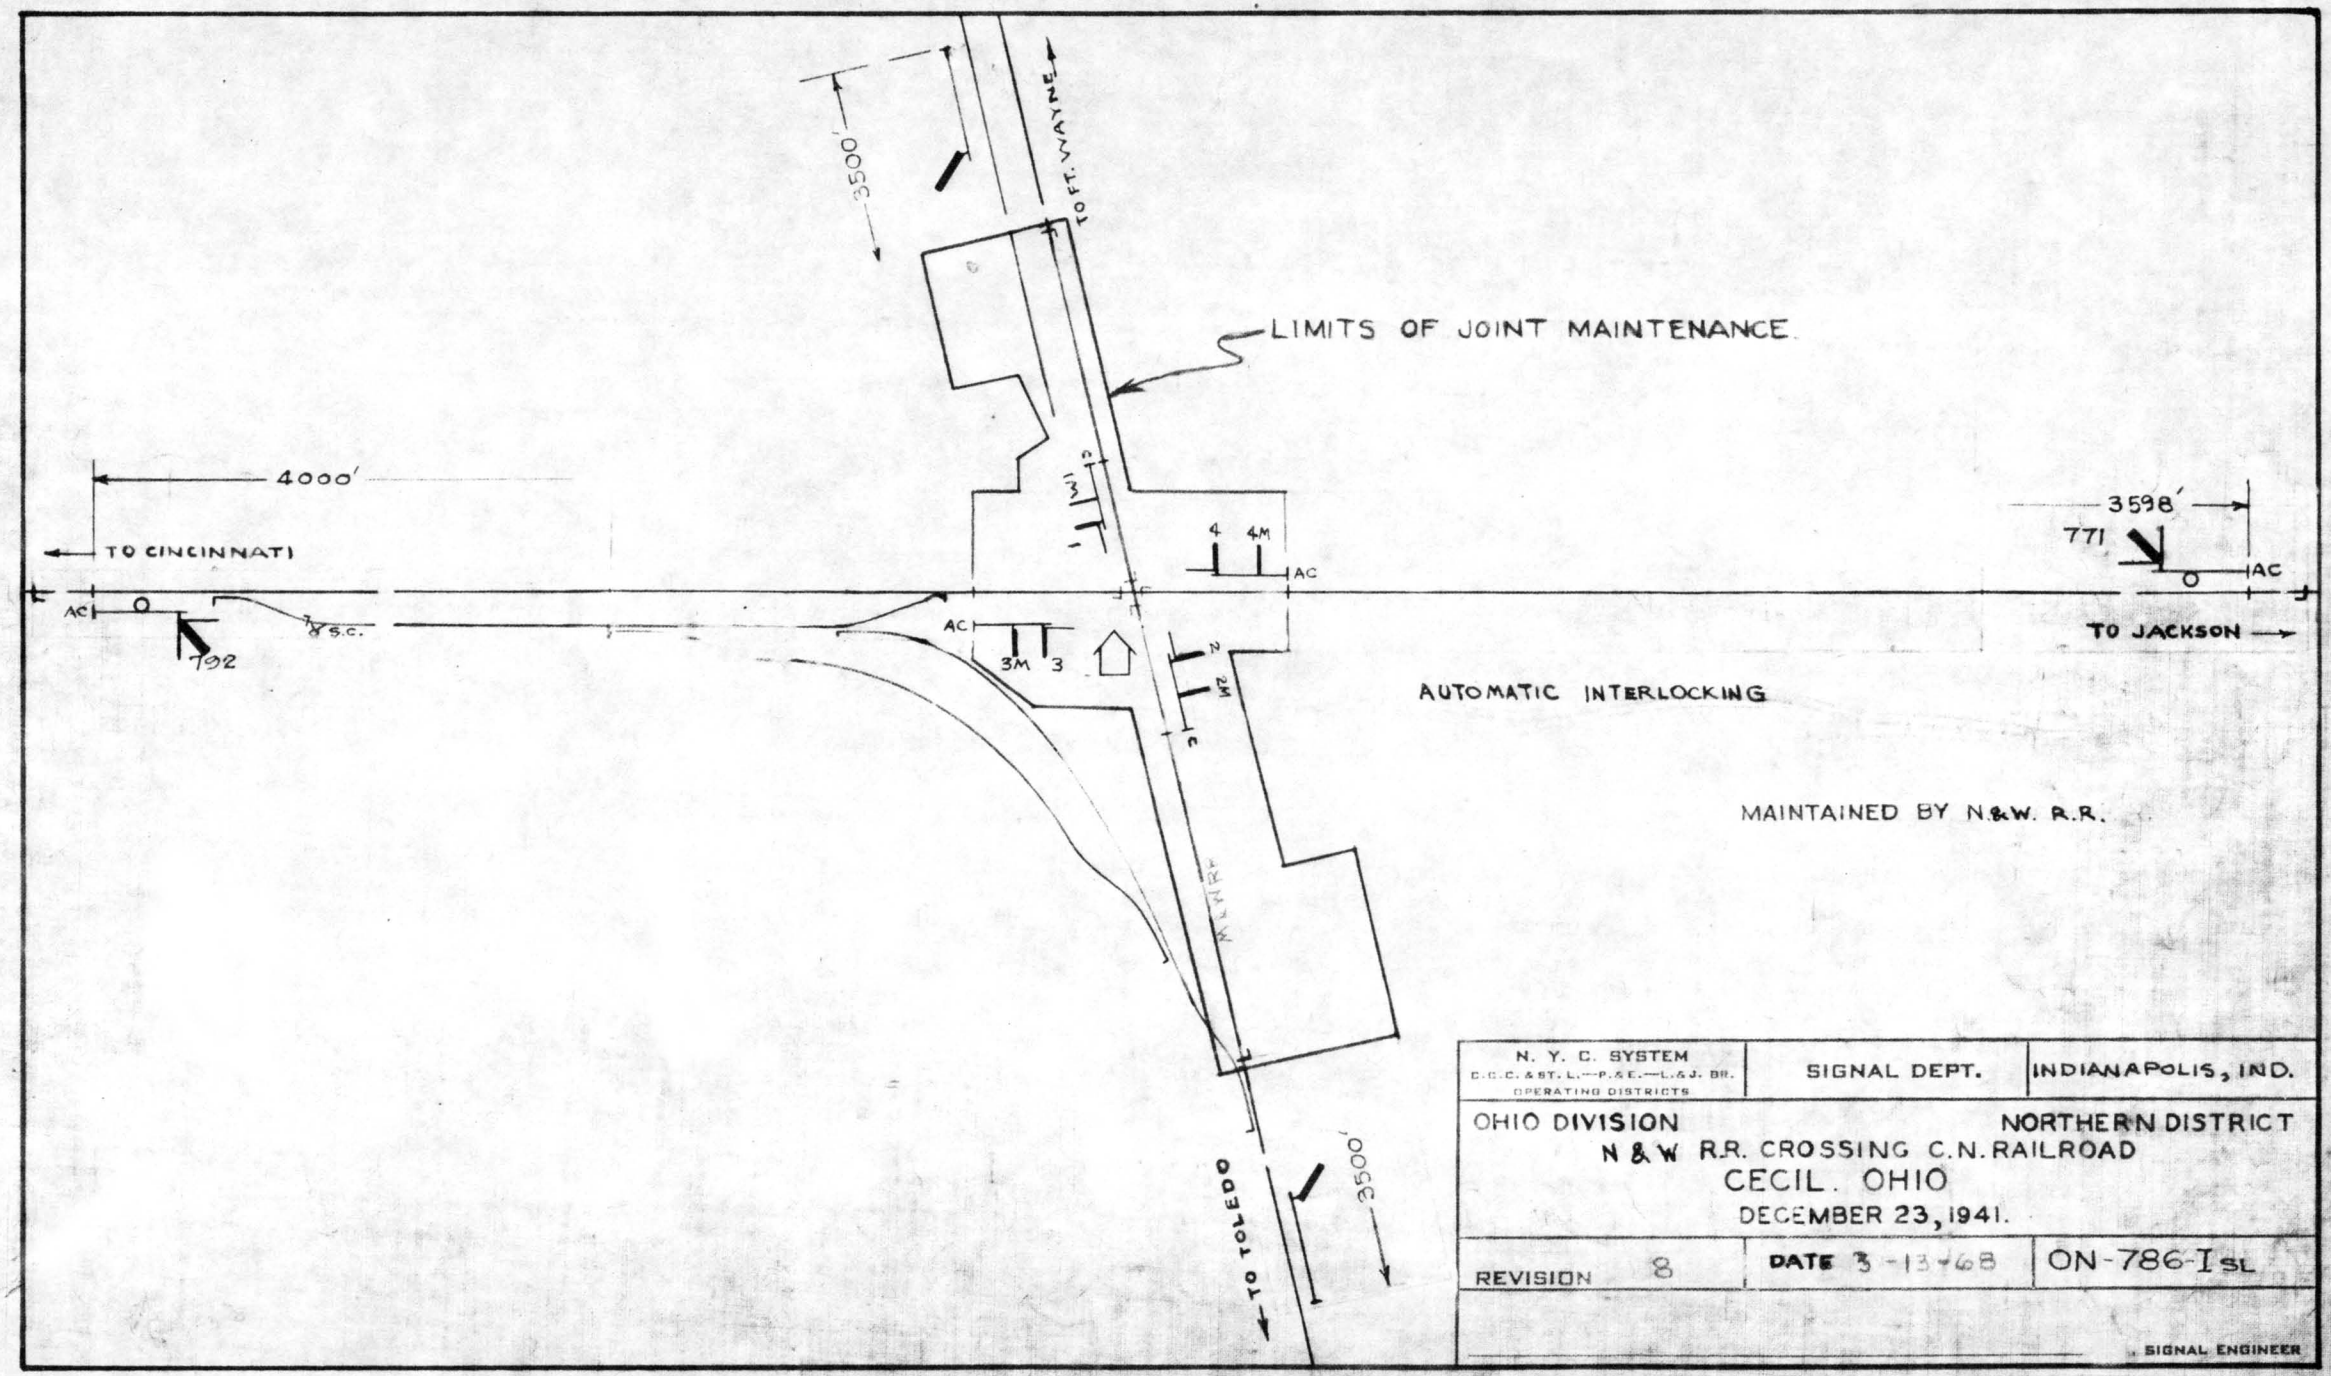

AUTOMATIC INTERLOCKING

MAINTAINED BY N.&W. R.R.

N. Y. C. SYSTEM C.C.C. & ST. L.—P. & E.—L. & J. BR. OPERATING DISTRICTS	SIGNAL DEPT.	INDIANAPOLIS, IND.

OHIO DIVISION — NORTHERN DISTRICT


N & W R.R. CROSSING C.N. RAILROAD

CECIL. OHIO

DECEMBER 23, 1941.

REVISION 8	DATE 3-13-68	ON-786-I SL

SIGNAL ENGINEER

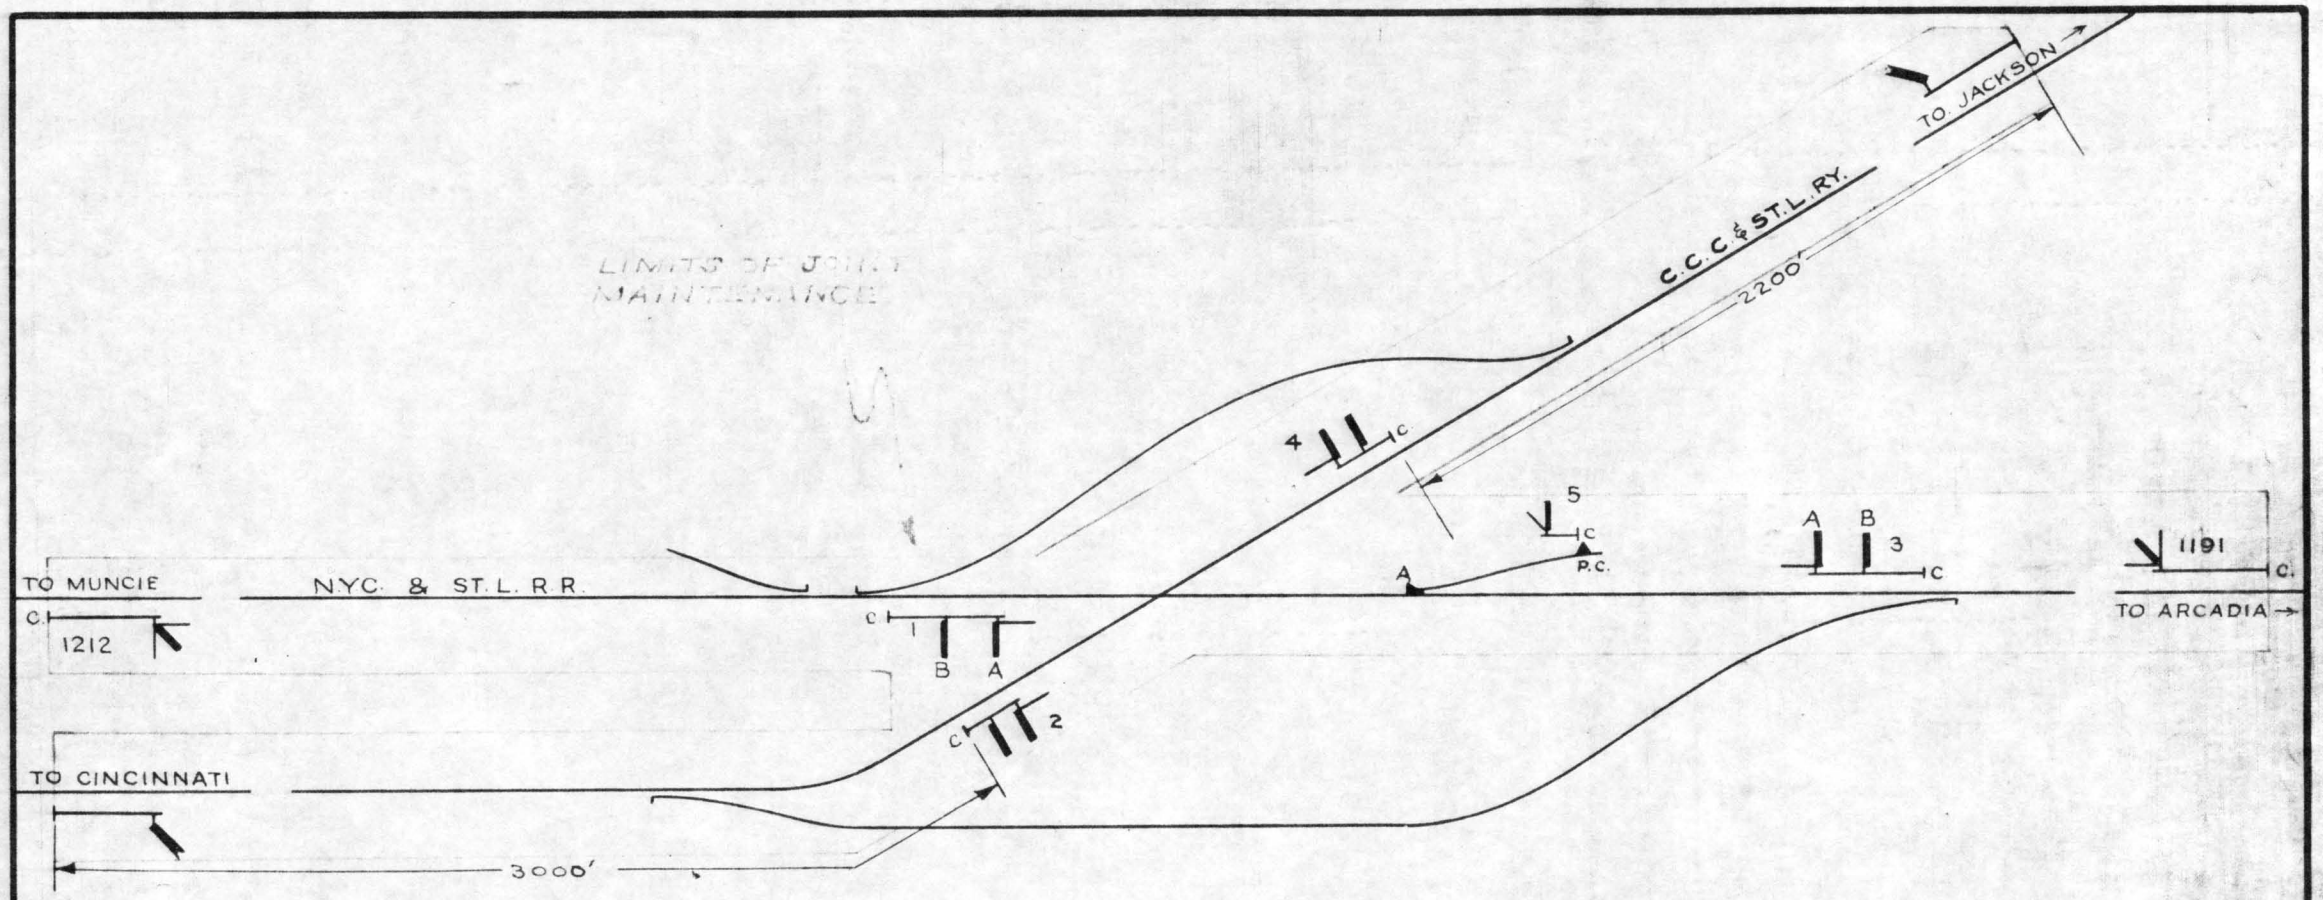

AUTOMATIC INTERLOCKING
MAINTAINED BY N.K.P.
SIGNALS 2 & 4, TWO LIGHT DWARF SIGNALS

R.A.J.

N. Y. C. SYSTEM C.C.C.&ST.L.—P.&E.—L.&J. BR. OPERATING DISTRICTS	SIGNAL DEPT.	CINCINNATI, O.

OHIO DIVISION C.N.R.R.

C.N.R.R. CROSSING N.Y.C. & ST.L.R.R.


CELINA, OHIO

SHEET 1 OF 1

AUG 13 1941

REVISION	DATE 6-13-46	ON-1272-ISL

ASST. SIGNAL ENGINEER

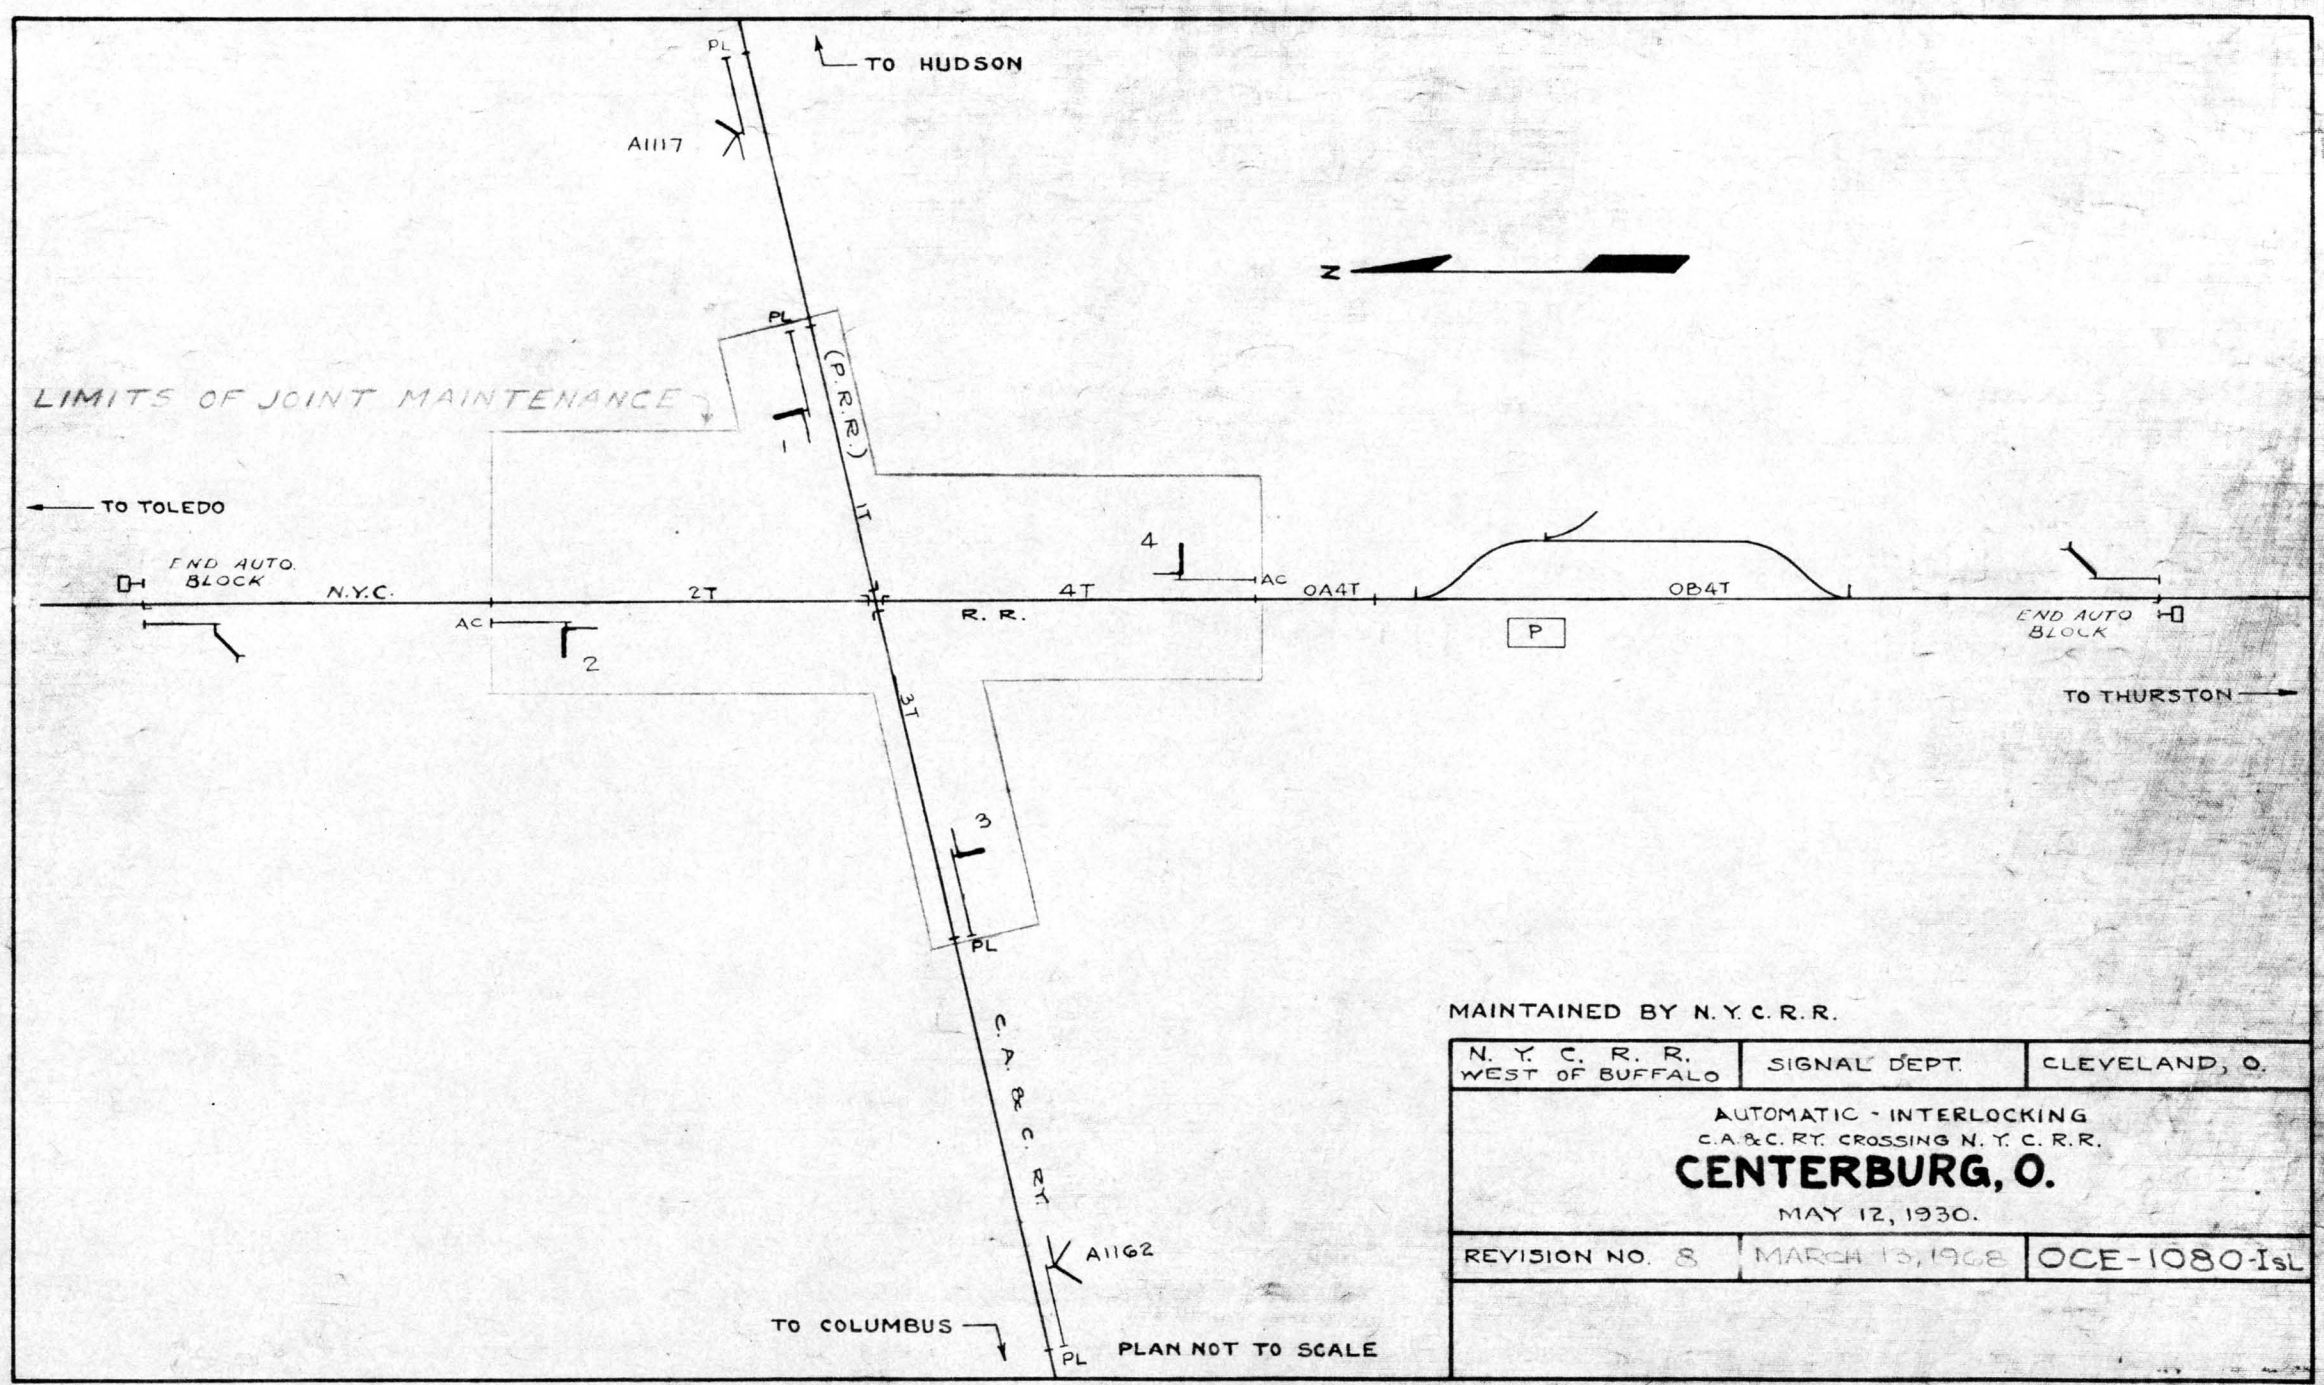

MAINTAINED BY N. Y. C. R. R.


N. Y. C. R. R. WEST OF BUFFALO	SIGNAL DEPT.	CLEVELAND, O.


AUTOMATIC - INTERLOCKING
C. A. & C. RY. CROSSING N. Y. C. R. R.

CENTERBURG, O.

MAY 12, 1930.

REVISION NO. 8	MARCH 15, 1938	OCE-1080-Isl

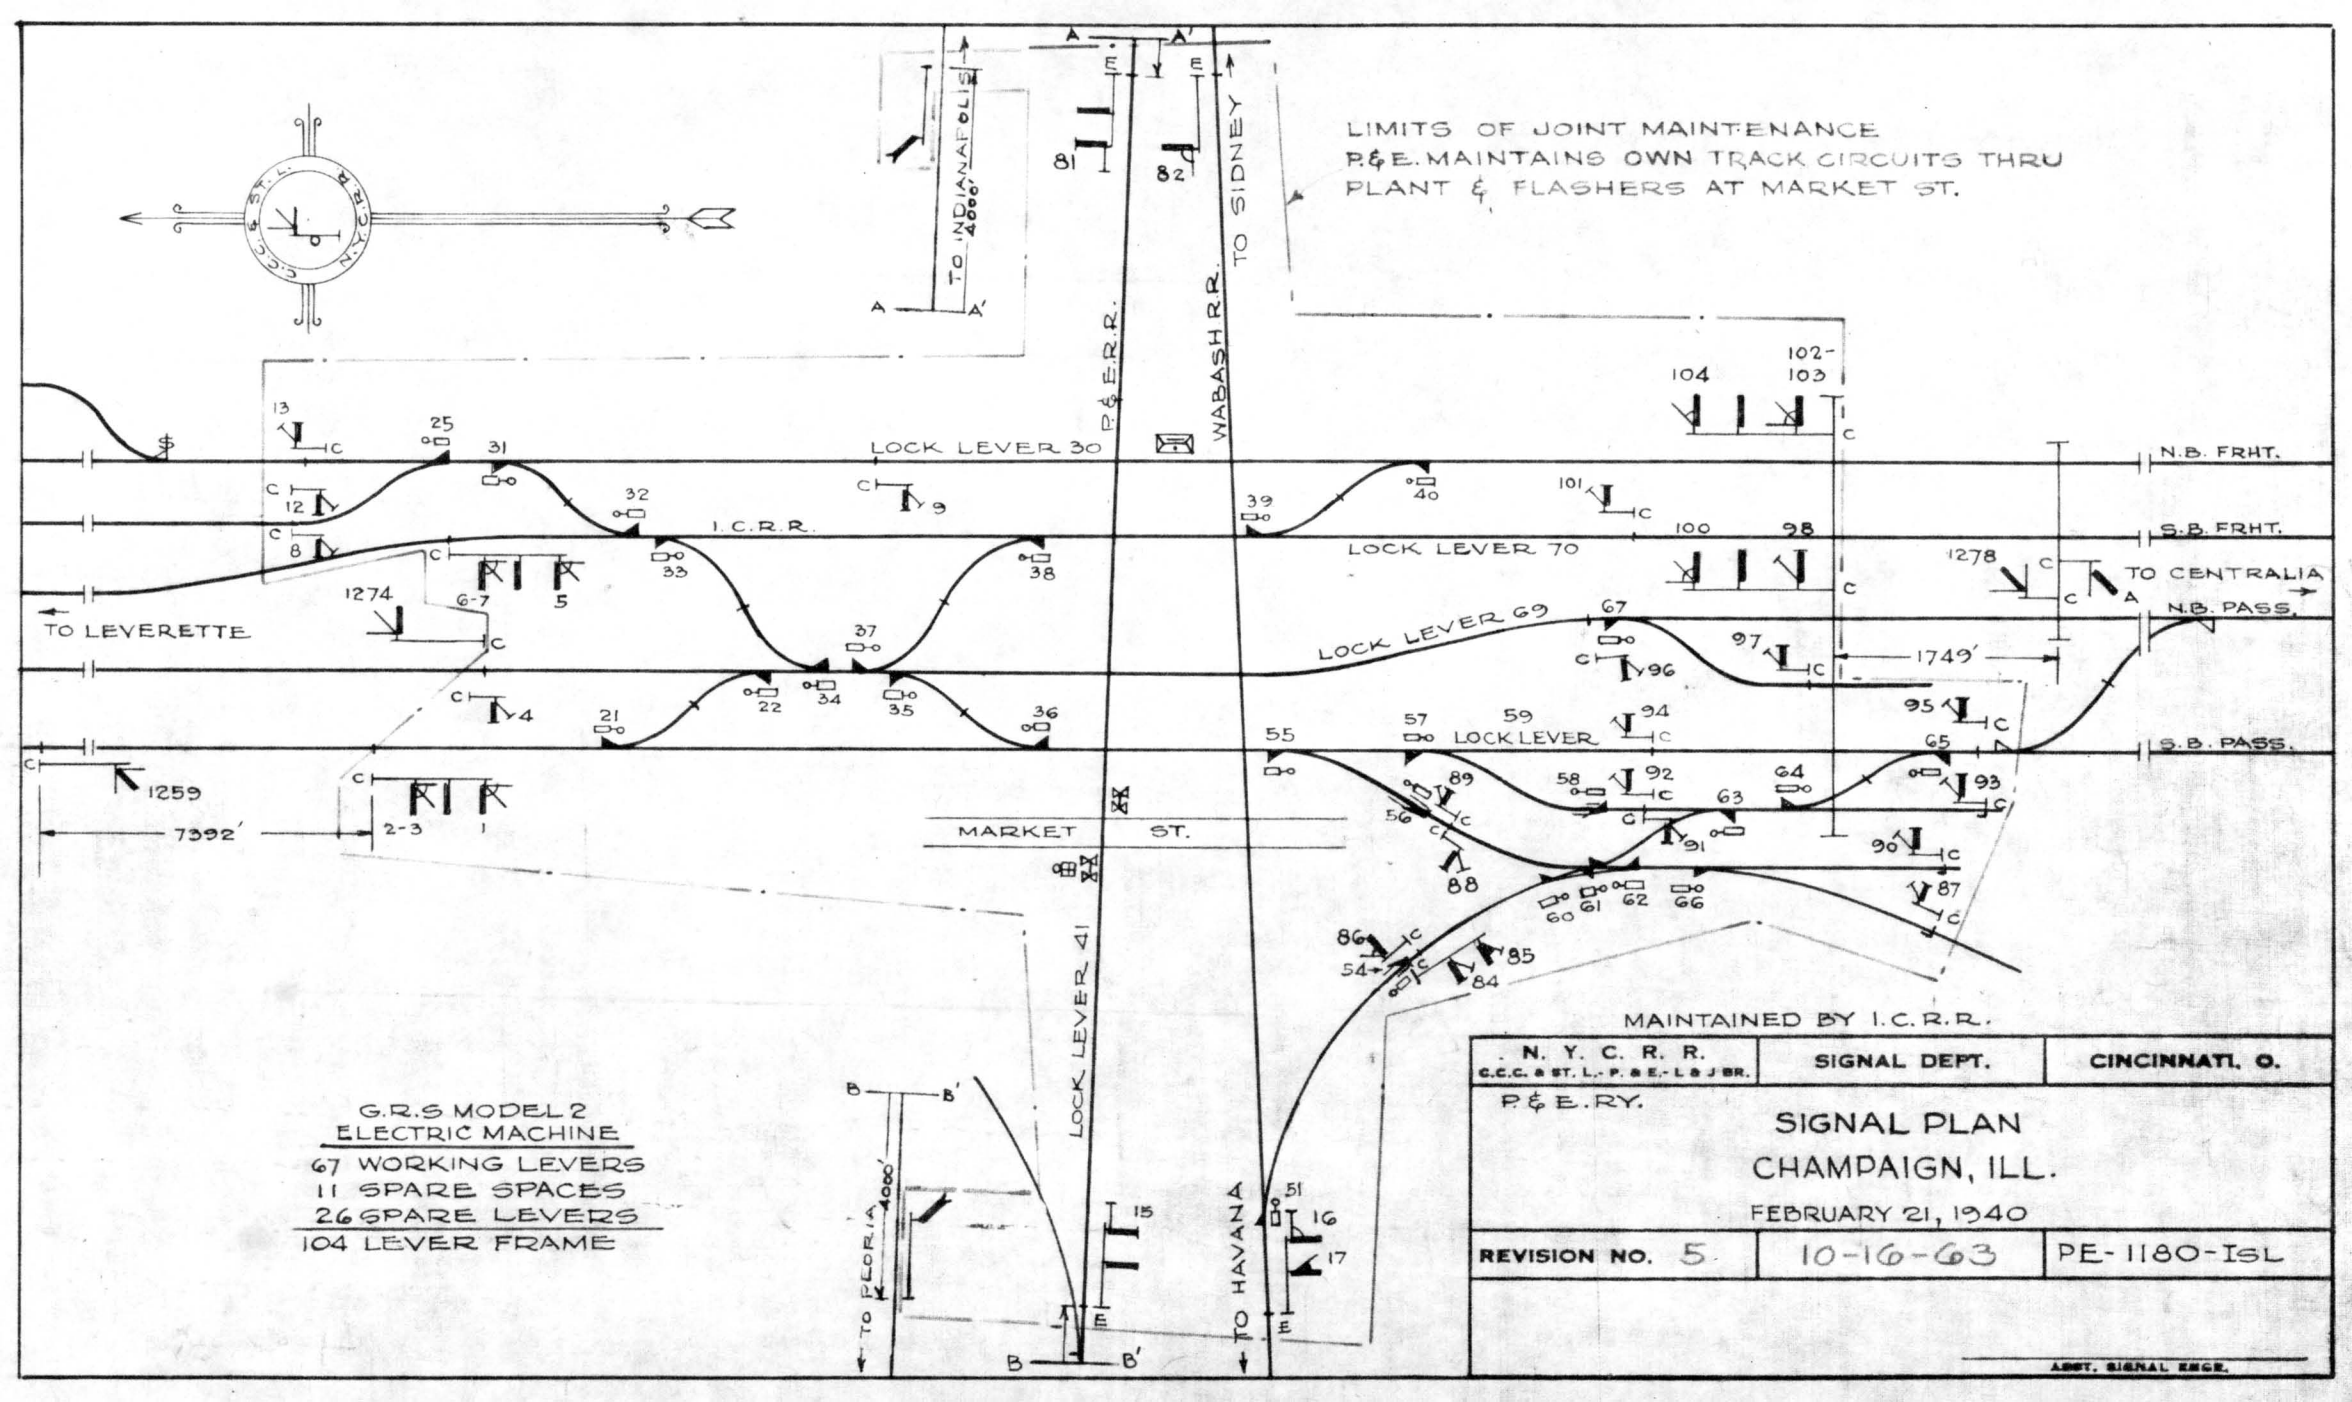
LIMITS OF JOINT MAINTENANCE
P&E. MAINTAINS OWN TRACK CIRCUITS THRU PLANT & FLASHERS AT MARKET ST.
TO INDIANAPOLIS 4000'
P&E.R.R.
WABASH R.R.
TO SIDNEY
LOCK LEVER 30
LOCK LEVER 70
LOCK LEVER 69
LOCK LEVER 41
LOCK LEVER
I.C.R.R.
MARKET ST.
N.B. FRHT.
S.B. FRHT.
N.B. PASS.
S.B. PASS.
TO CENTRALIA
TO LEVERETTE
TO PEORIA 4000'
TO HAVANA
1749'
7392'
MAINTAINED BY I.C.R.R.
G.R.S MODEL 2
ELECTRIC MACHINE
67 WORKING LEVERS
11 SPARE SPACES
26 SPARE LEVERS
104 LEVER FRAME
N. Y. C. R. R.
C.C.C. & ST. L. - P. & E. - L & J BR.
SIGNAL DEPT.
CINCINNATI, O.
P & E. RY.
SIGNAL PLAN
CHAMPAIGN, ILL.
FEBRUARY 21, 1940
REVISION NO. 5
10-16-63
PE-1180-ISL
ASST. SIGNAL ENGR.

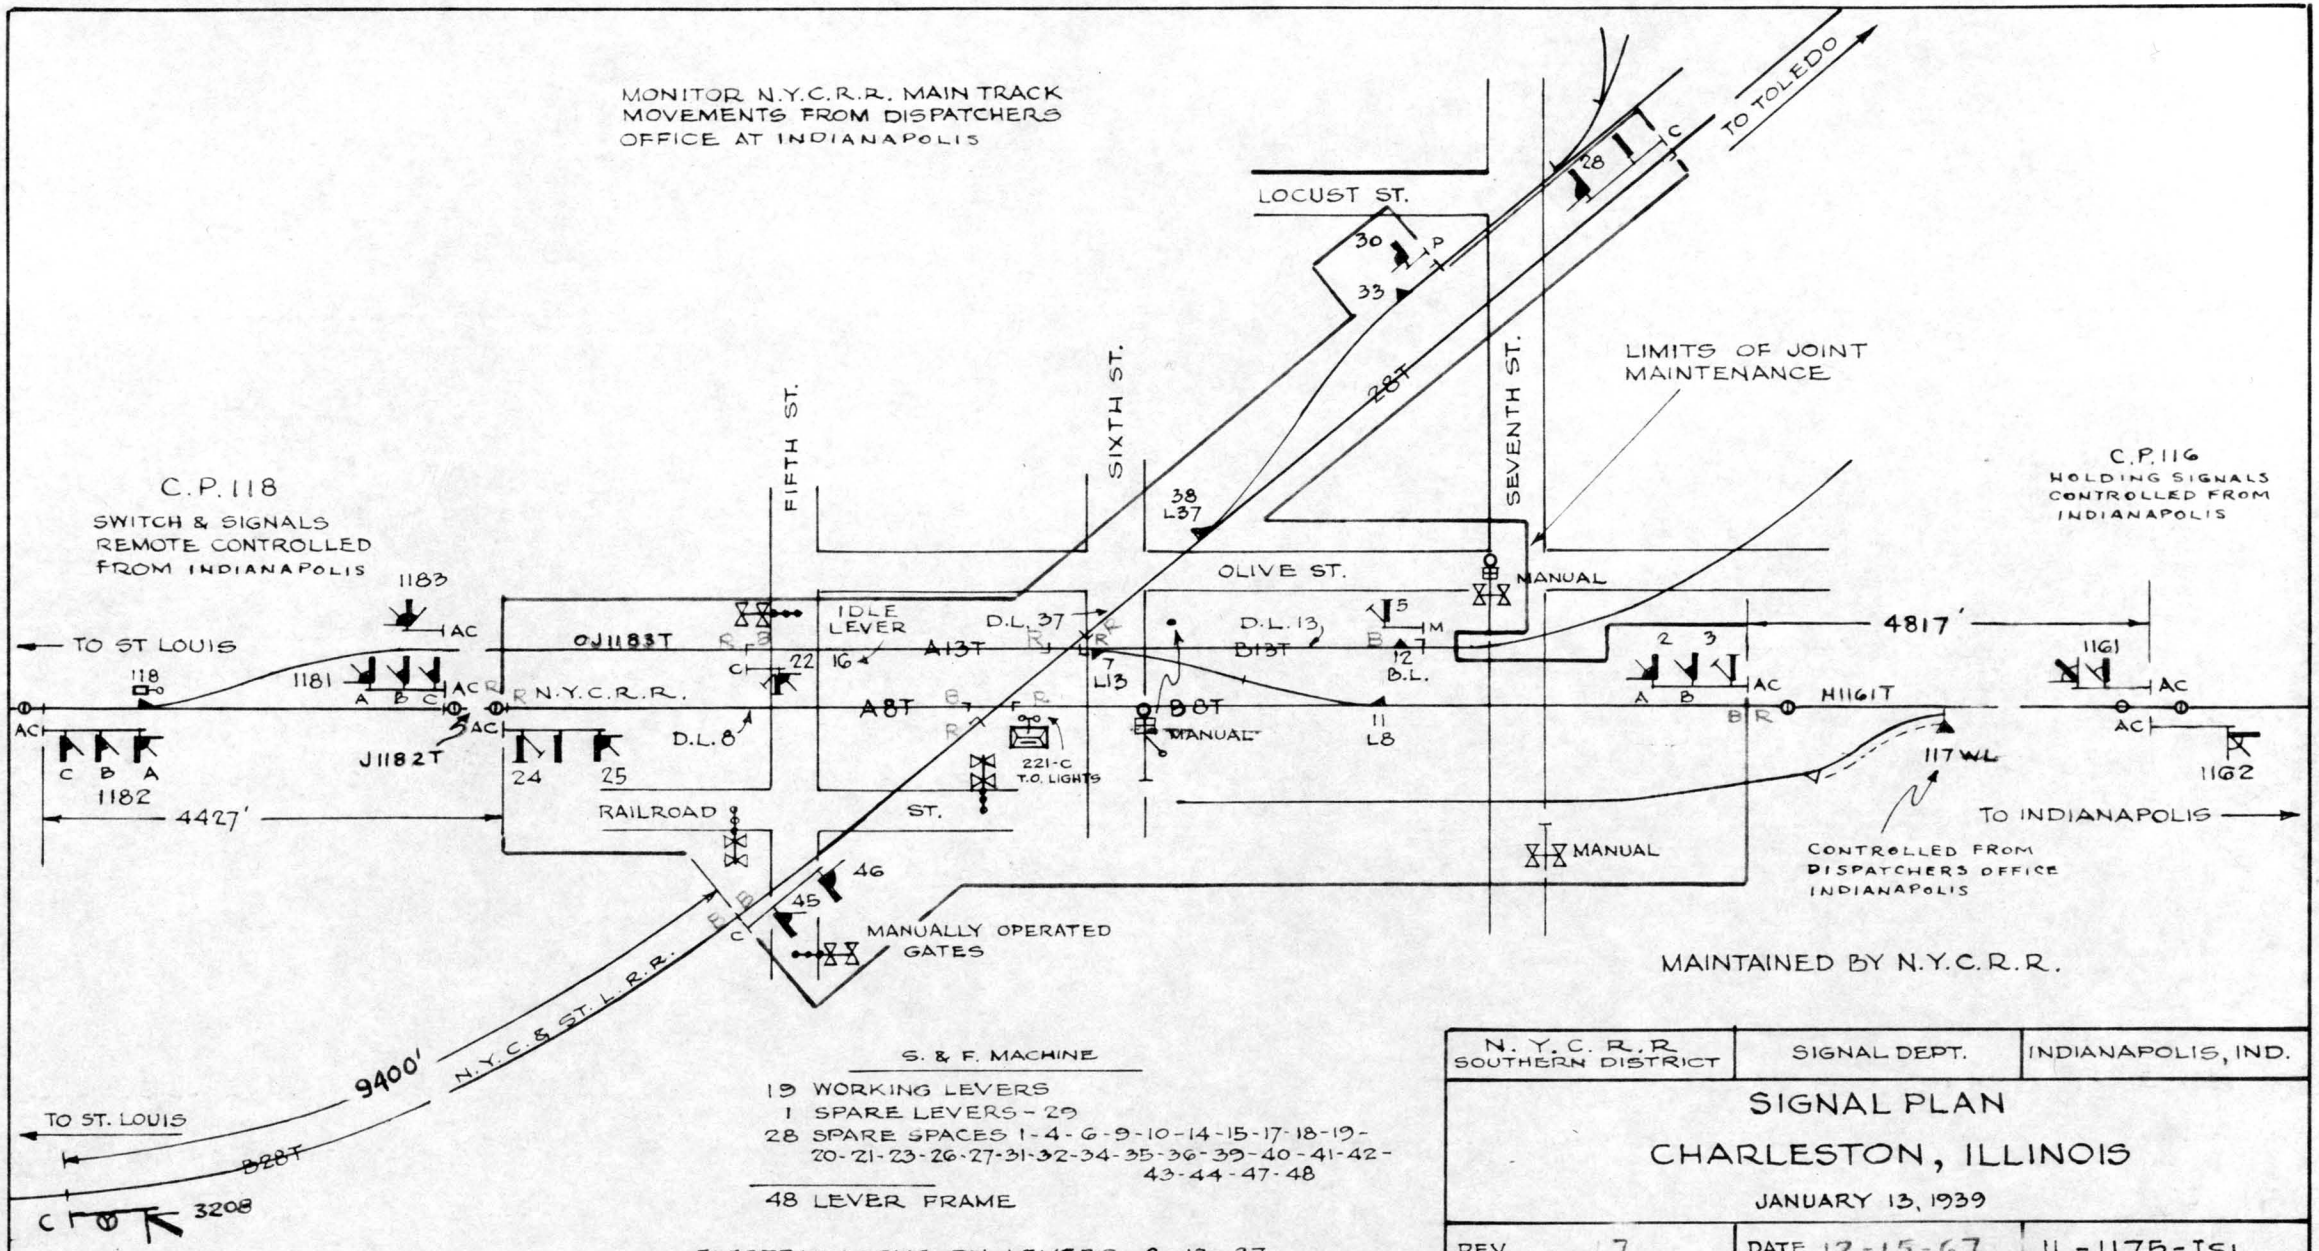

S. & F. MACHINE

19 WORKING LEVERS
1 SPARE LEVERS - 29
28 SPARE SPACES 1-4-6-9-10-14-15-17-18-19-20-21-23-26-27-31-32-34-35-36-39-40-41-42-43-44-47-48

48 LEVER FRAME

ELECTRIC LOCKS ON LEVERS 8-13-37


N. Y. C. R. R. SOUTHERN DISTRICT	SIGNAL DEPT.	INDIANAPOLIS, IND.

SIGNAL PLAN
CHARLESTON, ILLINOIS

JANUARY 13, 1939

REV 7	DATE 12-15-67	IL-1175-ISL

DISTRICT SIGNAL ENGINEER

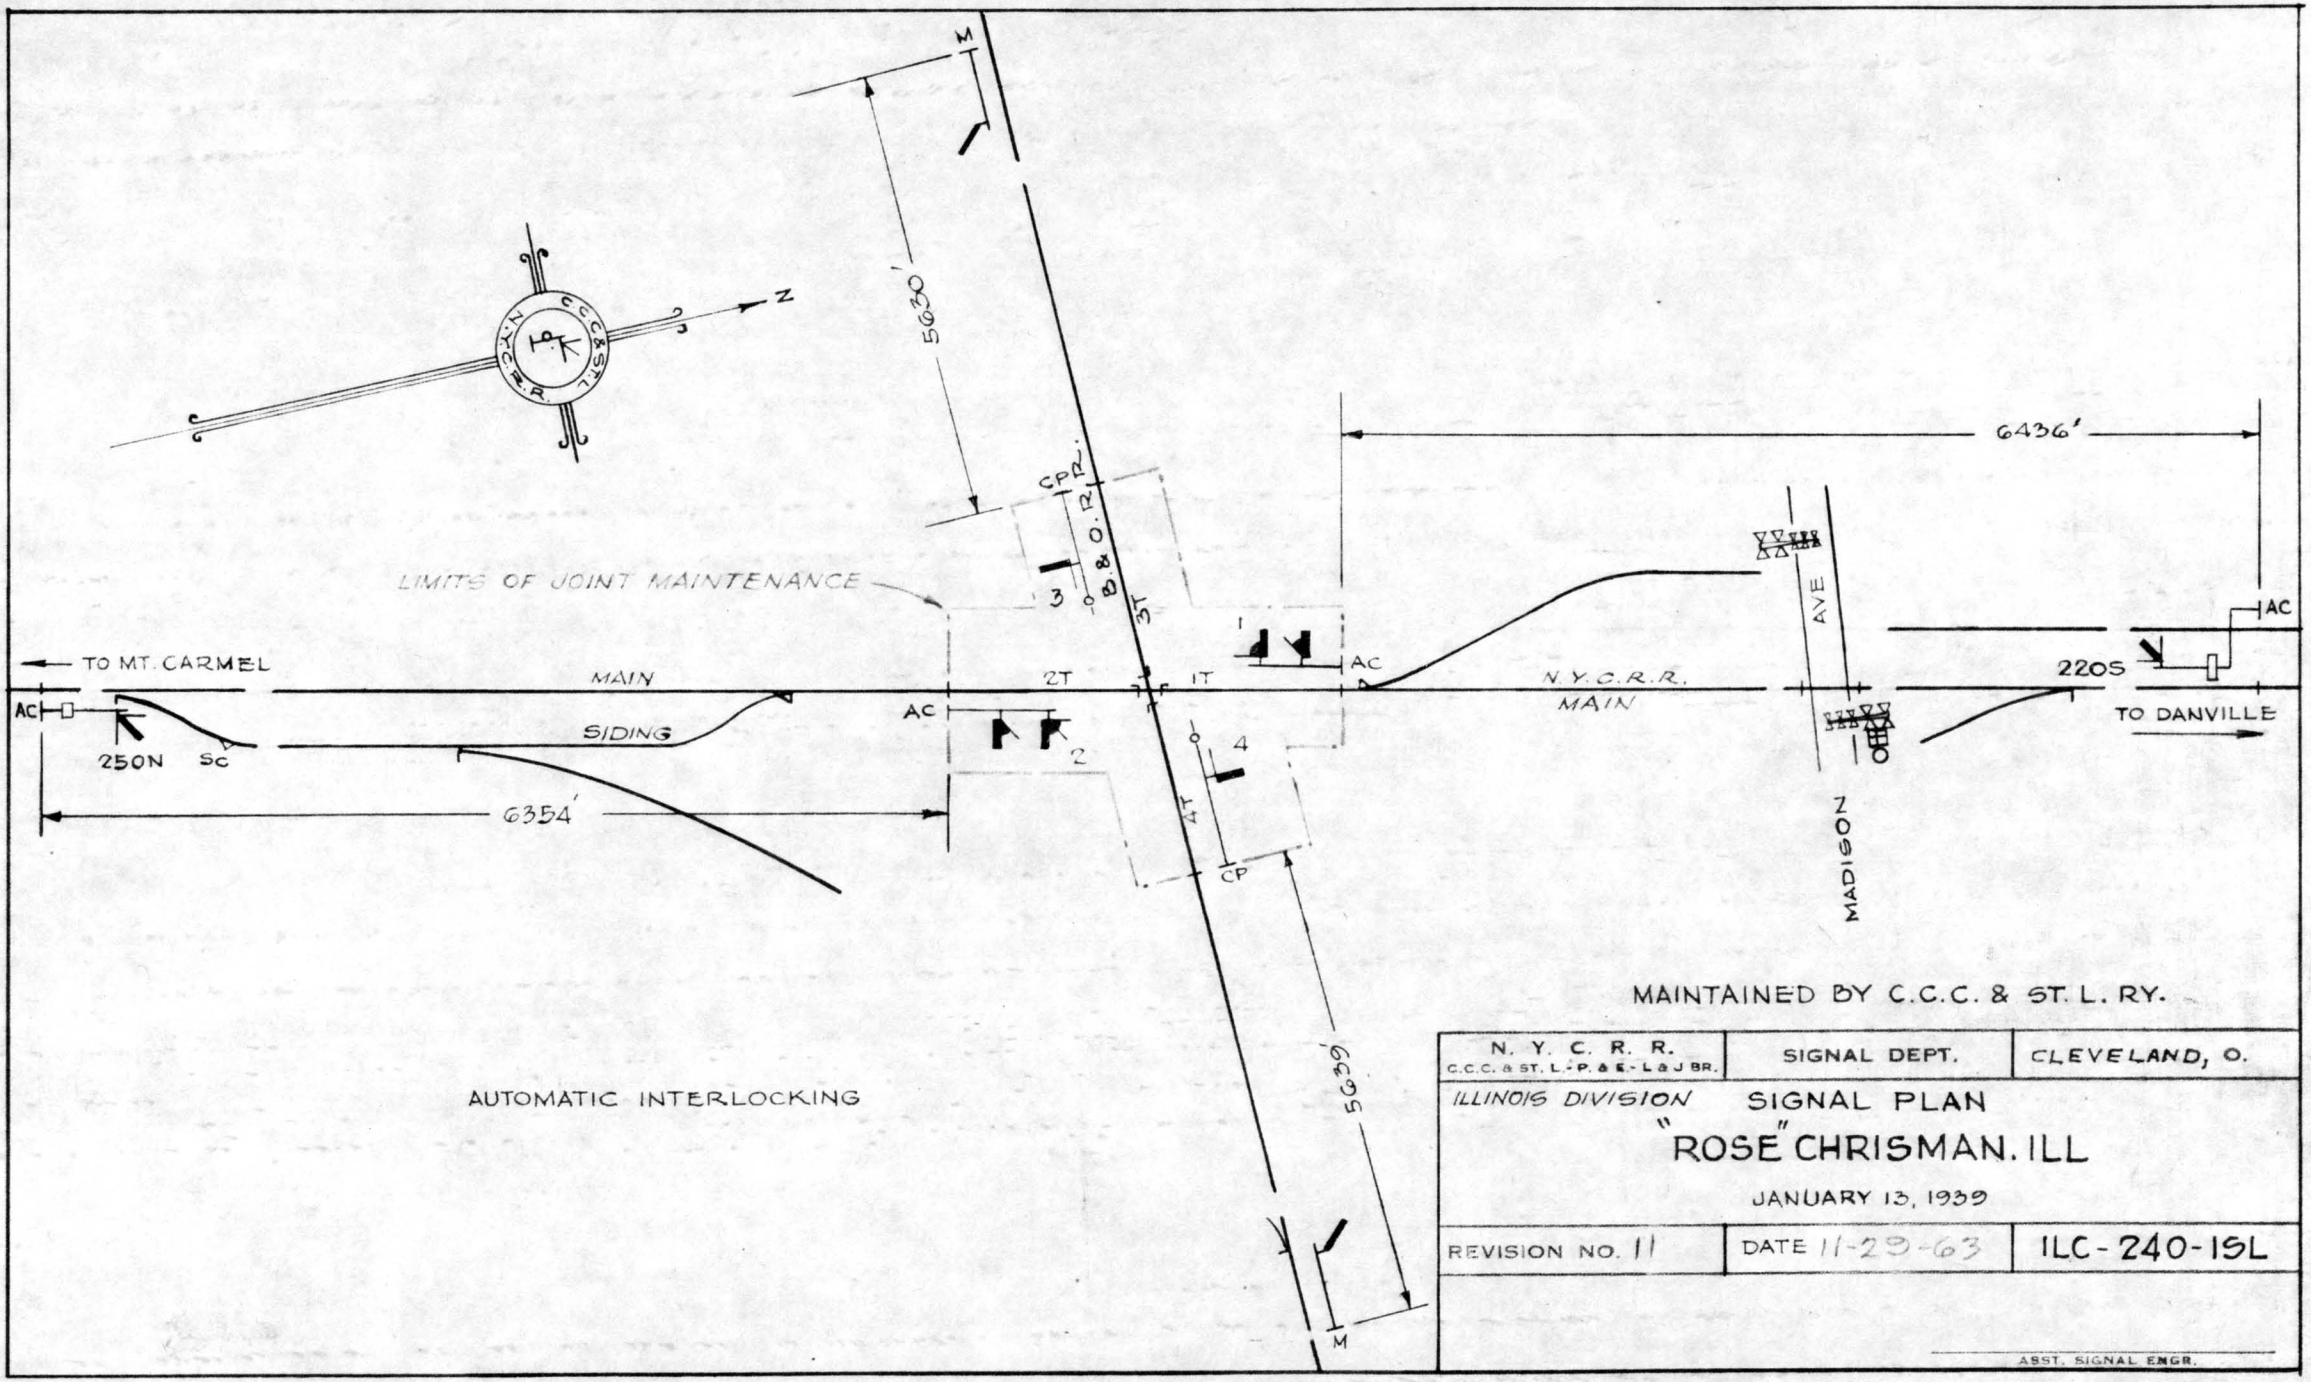


AUTOMATIC INTERLOCKING

MAINTAINED BY C.C.C. & ST. L. RY.

N. Y. C. R. R. C.C.C. & ST. L.-P. & E.-L. & J. BR.	SIGNAL DEPT.	CLEVELAND, O.
ILLINOIS DIVISION SIGNAL PLAN "ROSE" CHRISMAN. ILL		
JANUARY 13, 1939		
REVISION NO. 11	DATE 11-29-63	ILC-240-ISL

ASST. SIGNAL ENGR.

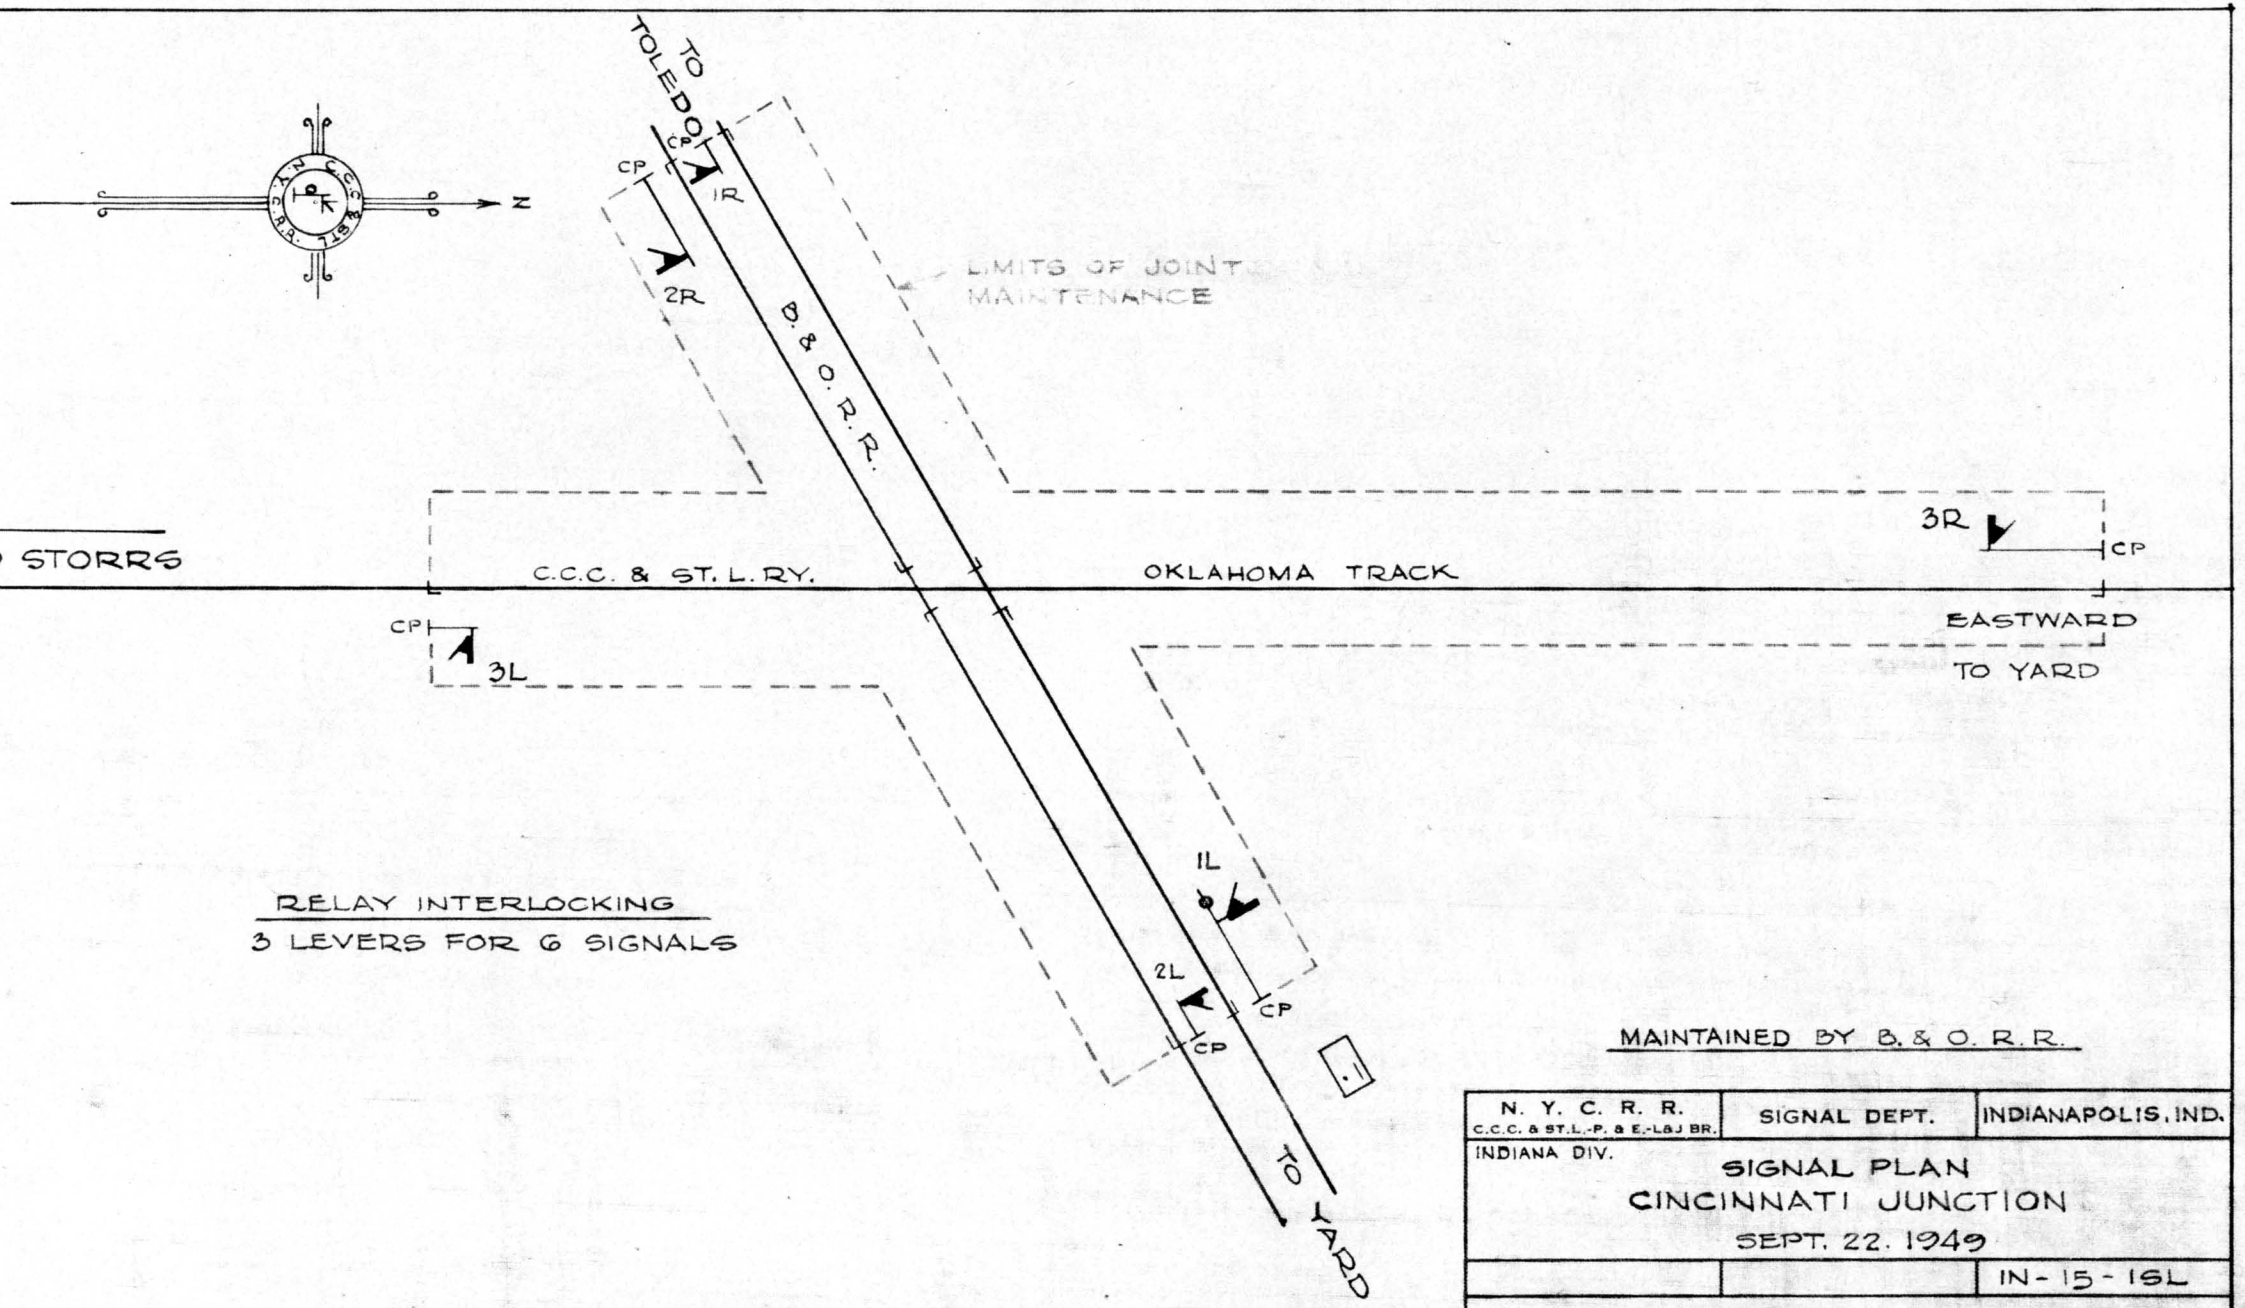


RELAY INTERLOCKING

3 LEVERS FOR 6 SIGNALS

MAINTAINED BY B. & O. R. R.

N. Y. C. R. R. C.C.C. & ST.L.-P. & E.-L&J BR.	SIGNAL DEPT.	INDIANAPOLIS, IND.
INDIANA DIV.	SIGNAL PLAN CINCINNATI JUNCTION SEPT. 22. 1949	
		IN-15-15L

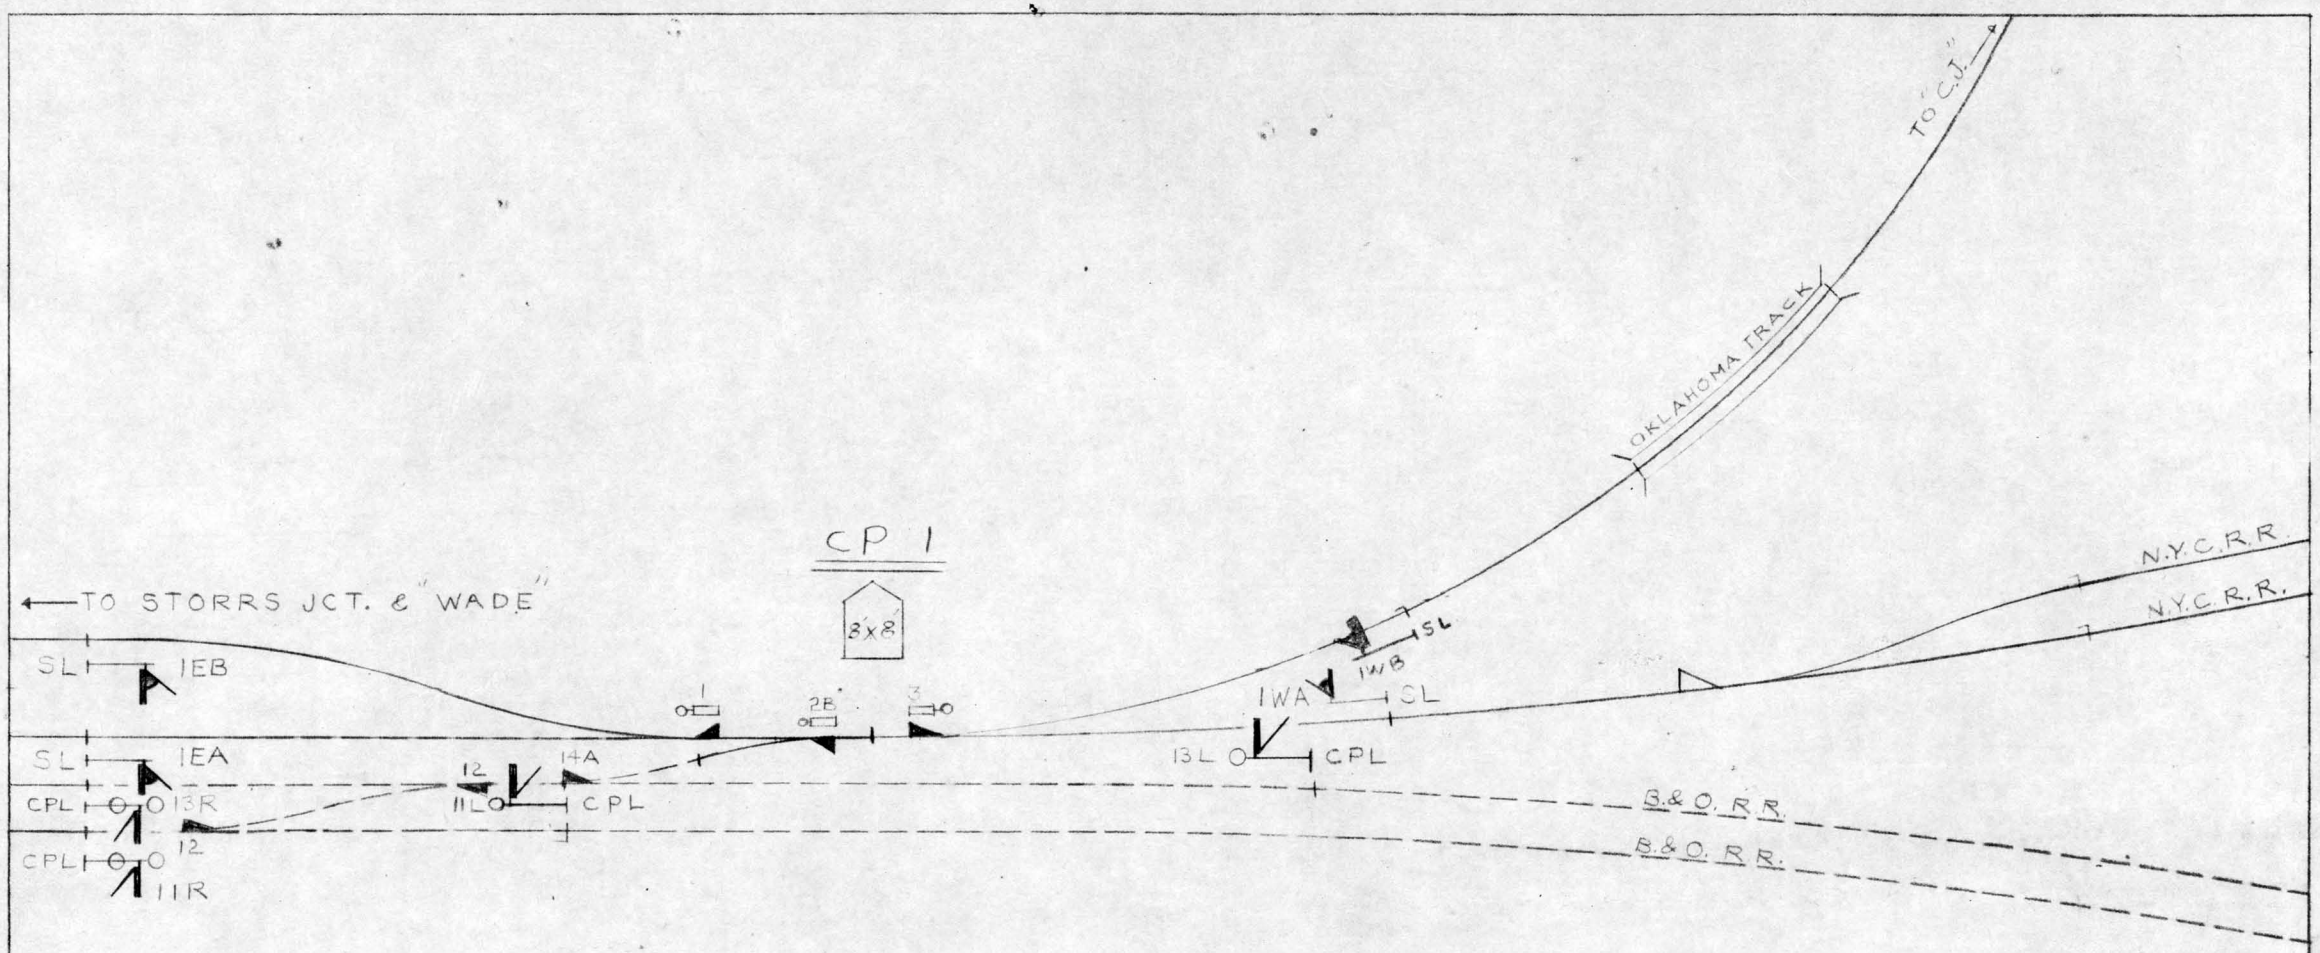

PLAN NOT TO SCALE

NOTE:
(BLACK) – NYC PORTION CONTROLLED FROM INDIANAPOLIS
(DASHED) – B&O PORTION CONTROLLED FROM "C.J."


N. Y. C. R. R. SOUTHERN DISTRICT	SIGNAL DEPT.	INDIANAPOLIS, IND.


REMOTELY CONTROLLED INTERLOCKING

CP 1 - OKLAHOMA CROSSING
CINCINNATI JCT., OHIO

APR. 24, 1963


REV NO 3	10-12-67	IN-16-1SL

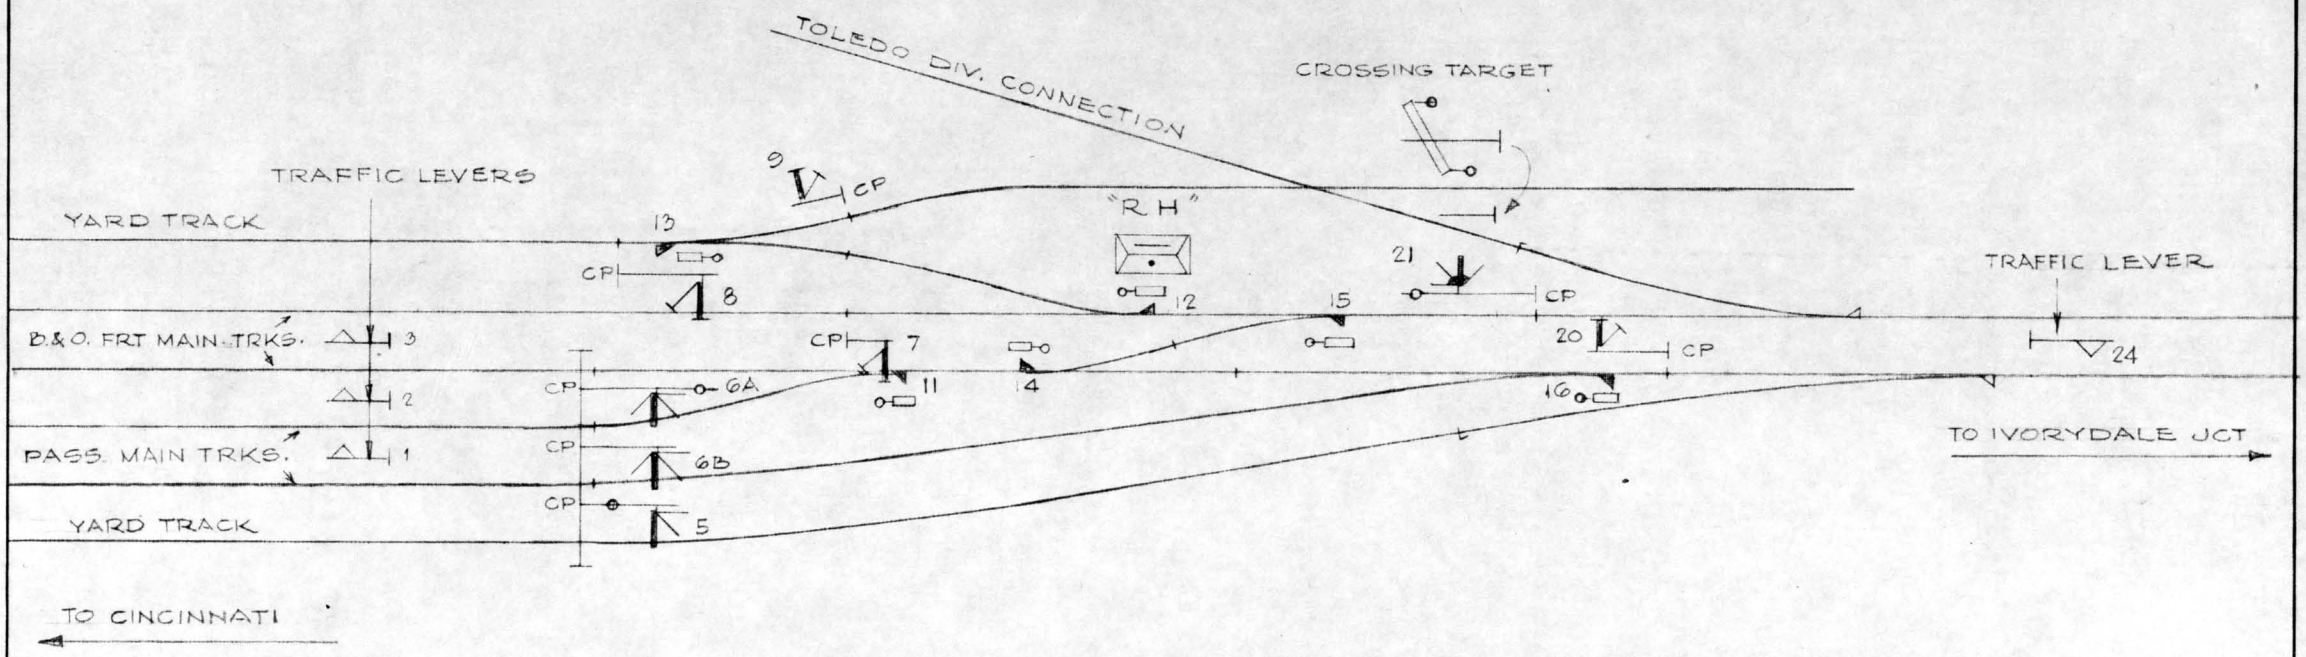

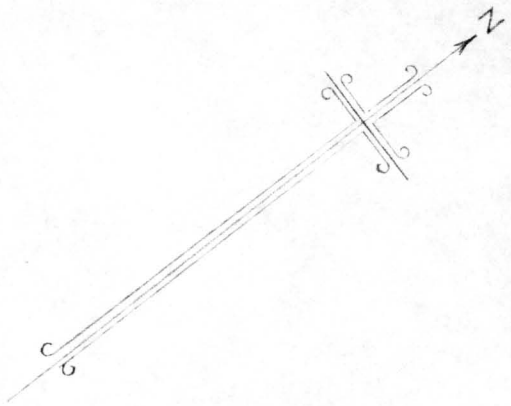

N. Y. C. R. R. C.C.C. & ST.L. - P.& E. - L&J BR.	SIGNAL DEPT.	INDIANAPOLIS, IND.
SIGNAL PLAN "RH" INTERLOCKING CINCINNATI - O AUG. 25, 1954		
REVISION NO.		OS - 2575 - ISL

SIGNAL ENGR.

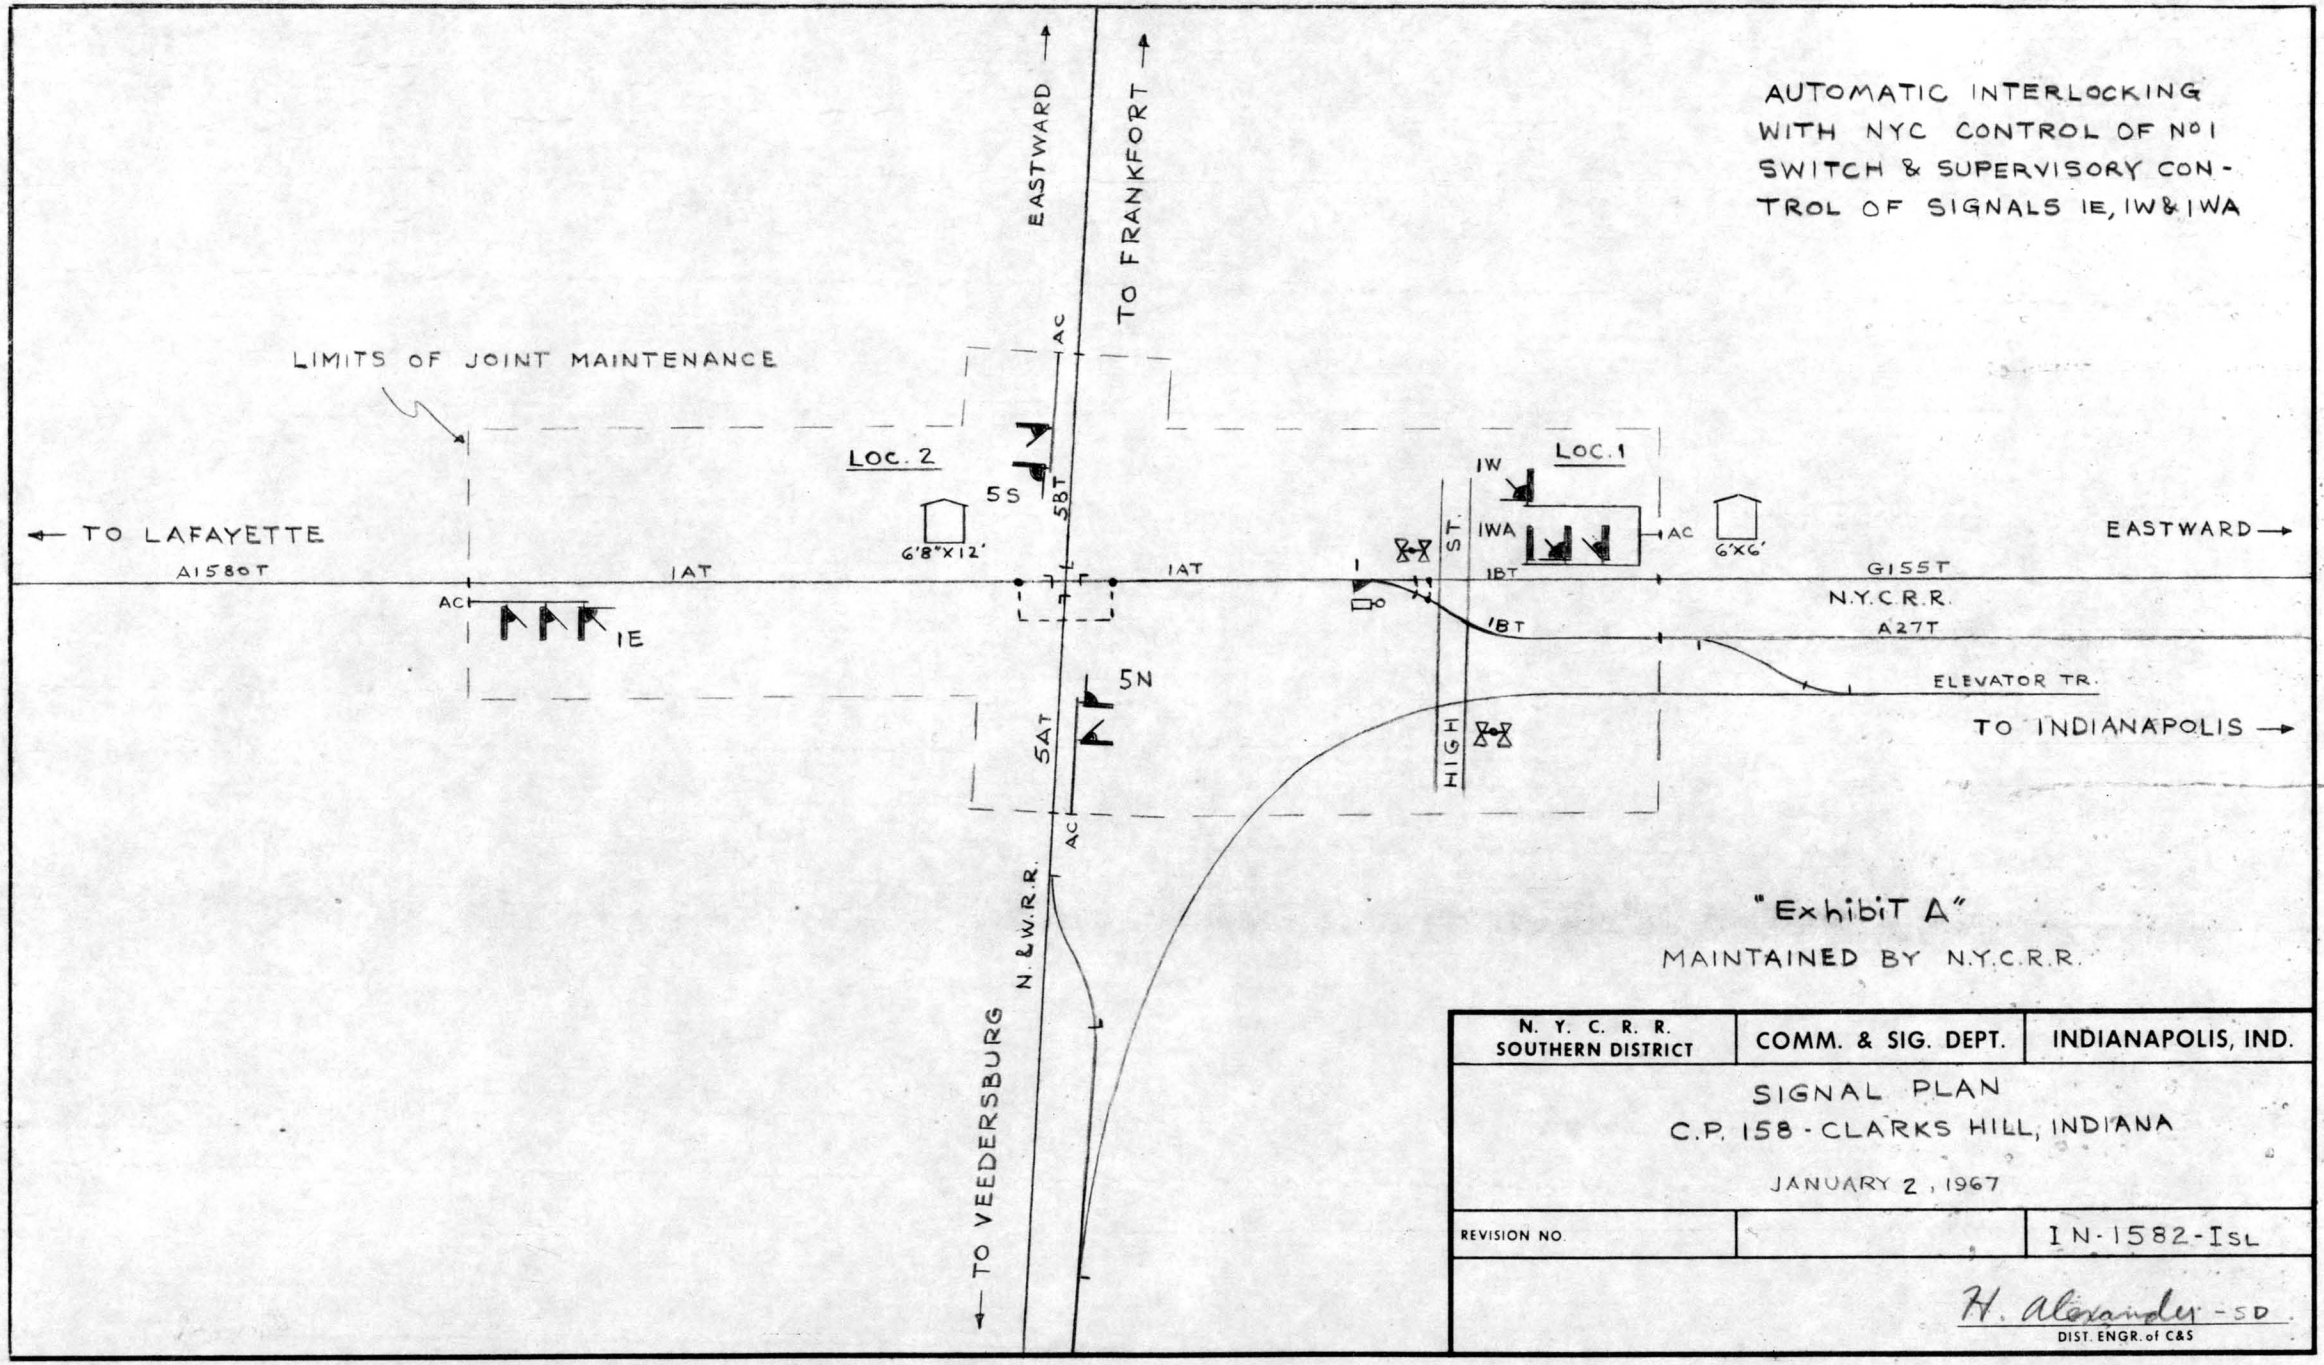


"ExhibiT A"

MAINTAINED BY N.Y.C.R.R.

N. Y. C. R. R. SOUTHERN DISTRICT	COMM. & SIG. DEPT.	INDIANAPOLIS, IND.
SIGNAL PLAN C.P. 158 - CLARKS HILL, INDIANA JANUARY 2, 1967		
REVISION NO.		IN-1582-ISL

H. Alexander - SD
DIST. ENGR. of C&S

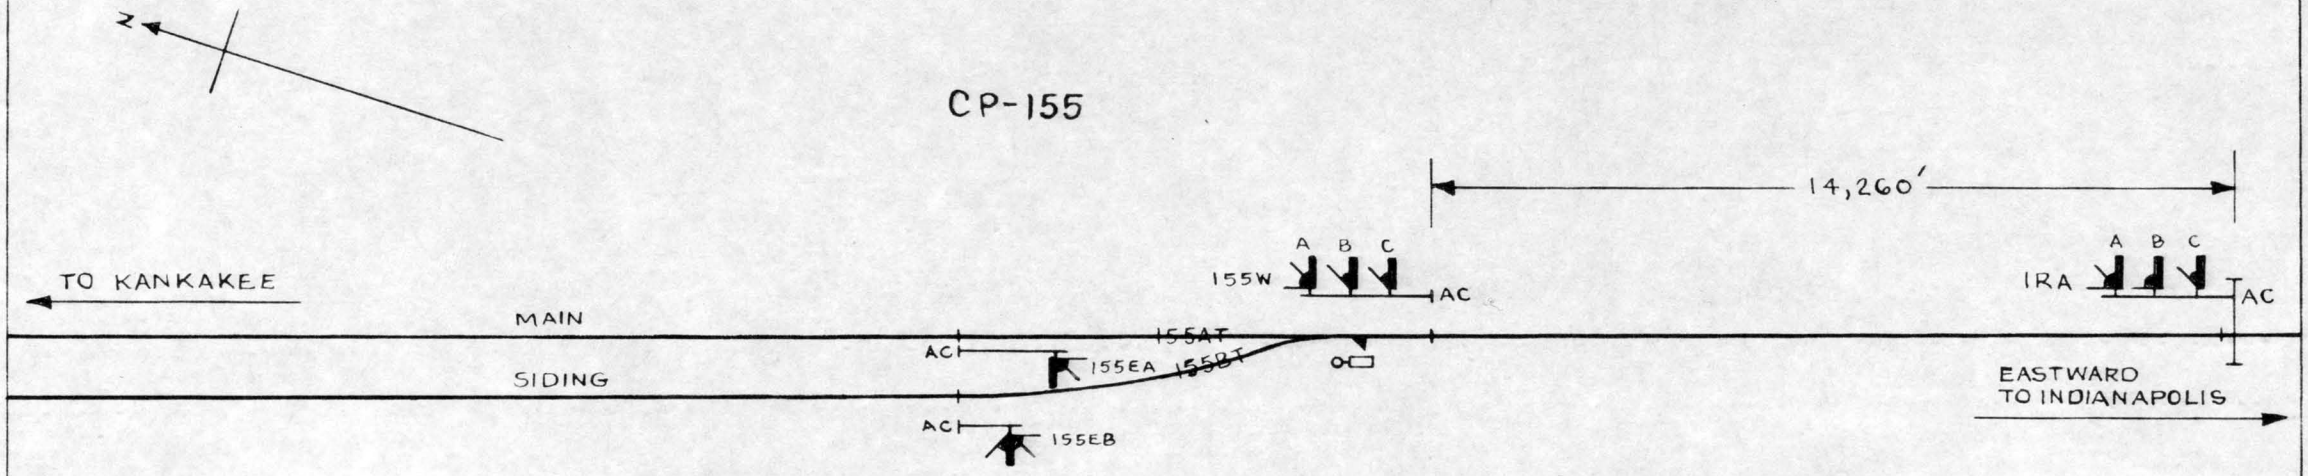

CONTROLLED FROM INDIANAPOLIS

N. Y. C. R. R. SOUTHERN DISTRICT	SIGNAL DEPT.	INDIANAPOLIS, IND.


SIGNAL PLAN

CP-155 CLARKS HILL REMOTE
CLARKS HILL, IND.

DEC. 19, 1961

REV. Nº		IN-1557-1SL

DISTRICT SIGNAL ENGINEER

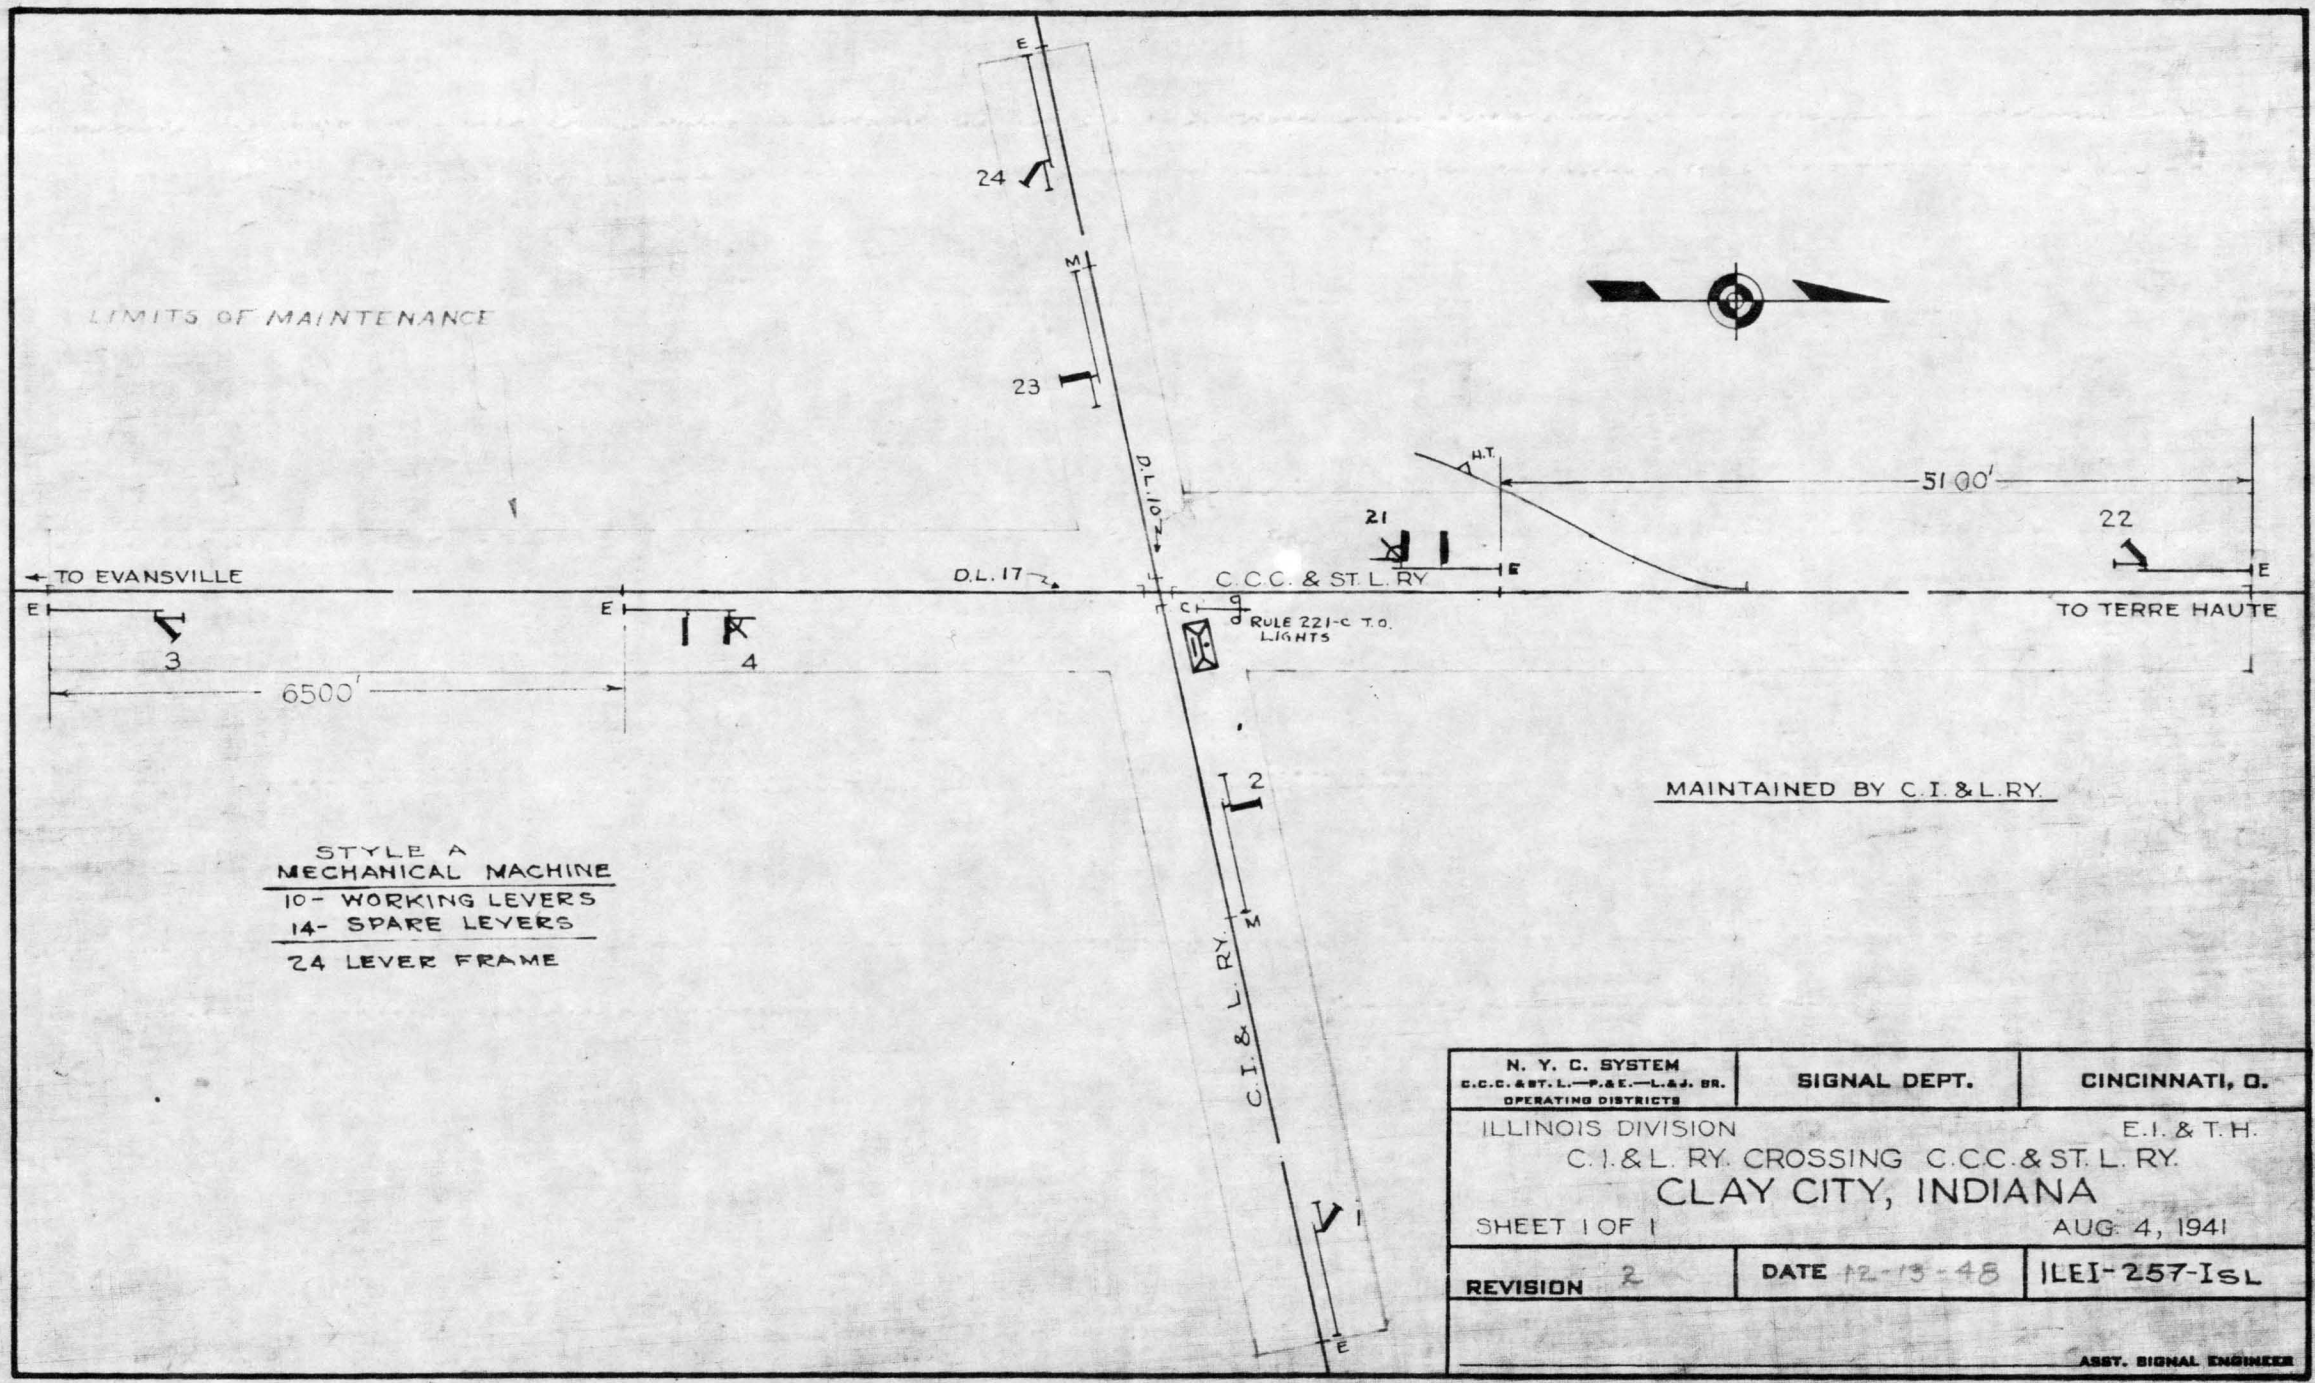

MAINTAINED BY C.I. & L.RY.

STYLE A
MECHANICAL MACHINE
10- WORKING LEVERS
14- SPARE LEVERS
24 LEVER FRAME

N. Y. C. SYSTEM C.C.C. & ST. L.—P. & E.—L. & J. BR. OPERATING DISTRICTS	SIGNAL DEPT.	CINCINNATI, O.

ILLINOIS DIVISION E.I. & T.H.


C.I. & L. RY. CROSSING C.C.C. & ST. L. RY.

CLAY CITY, INDIANA

SHEET 1 OF 1 AUG. 4, 1941

REVISION 2	DATE 12-13-48	ILEI-257-ISL

ASST. SIGNAL ENGINEER

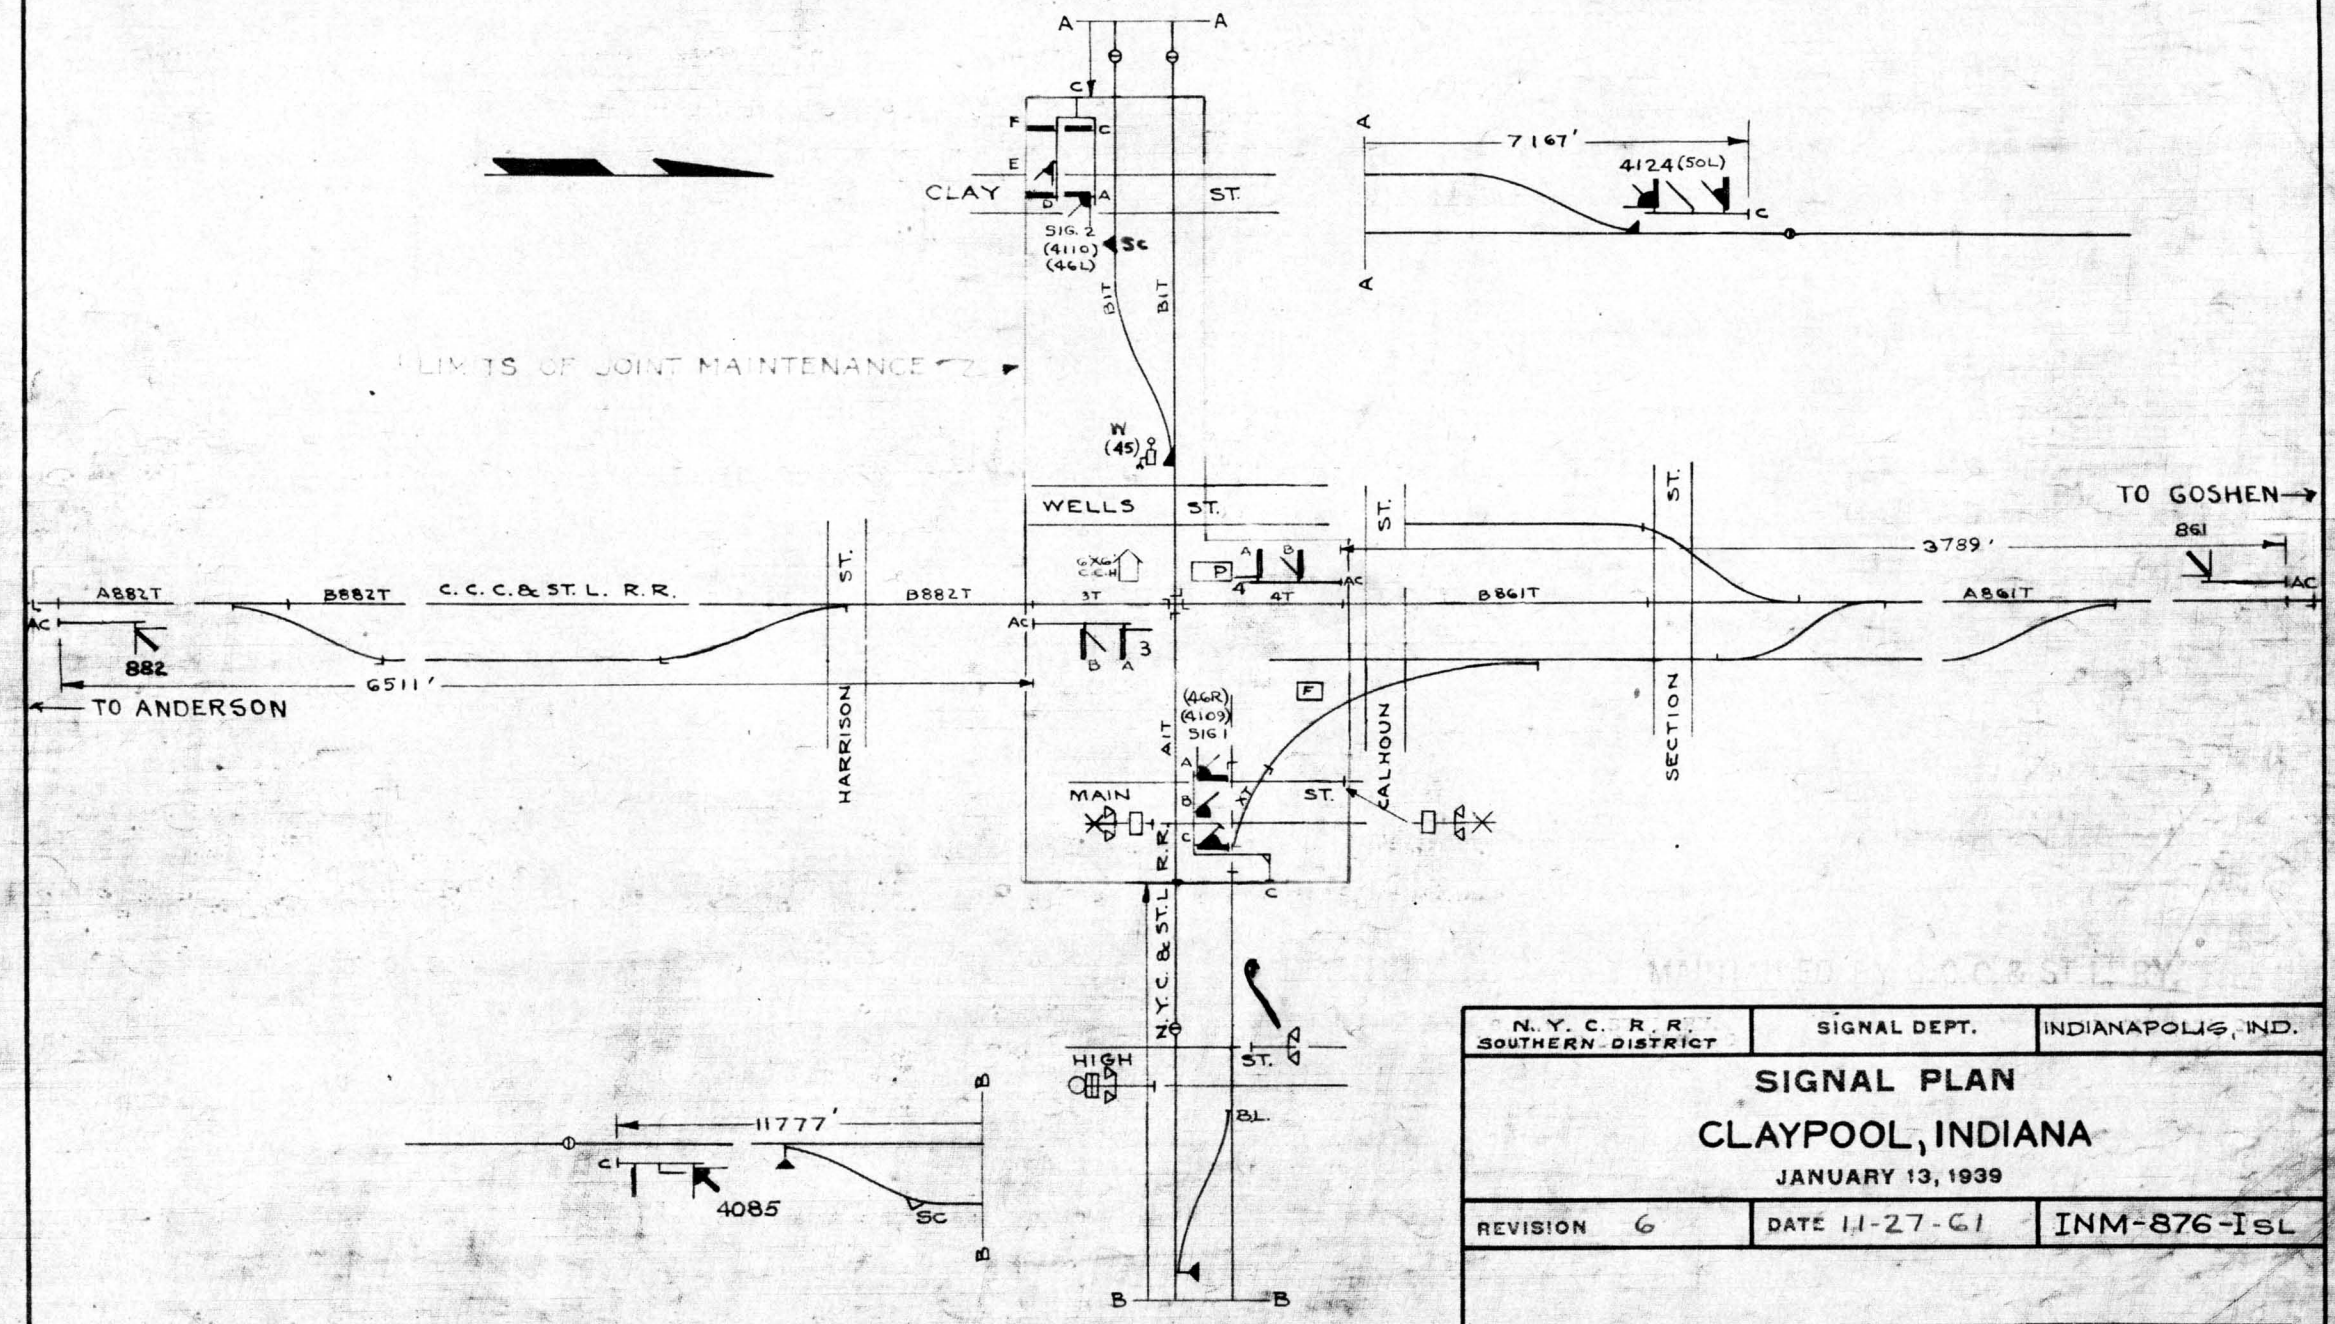

N. Y. C. R. R. SOUTHERN DISTRICT	SIGNAL DEPT.	INDIANAPOLIS, IND.

SIGNAL PLAN


CLAYPOOL, INDIANA

JANUARY 13, 1939

REVISION 6	DATE 11-27-61	INM-876-ISL

SIGNAL ENGINEER


CP-77

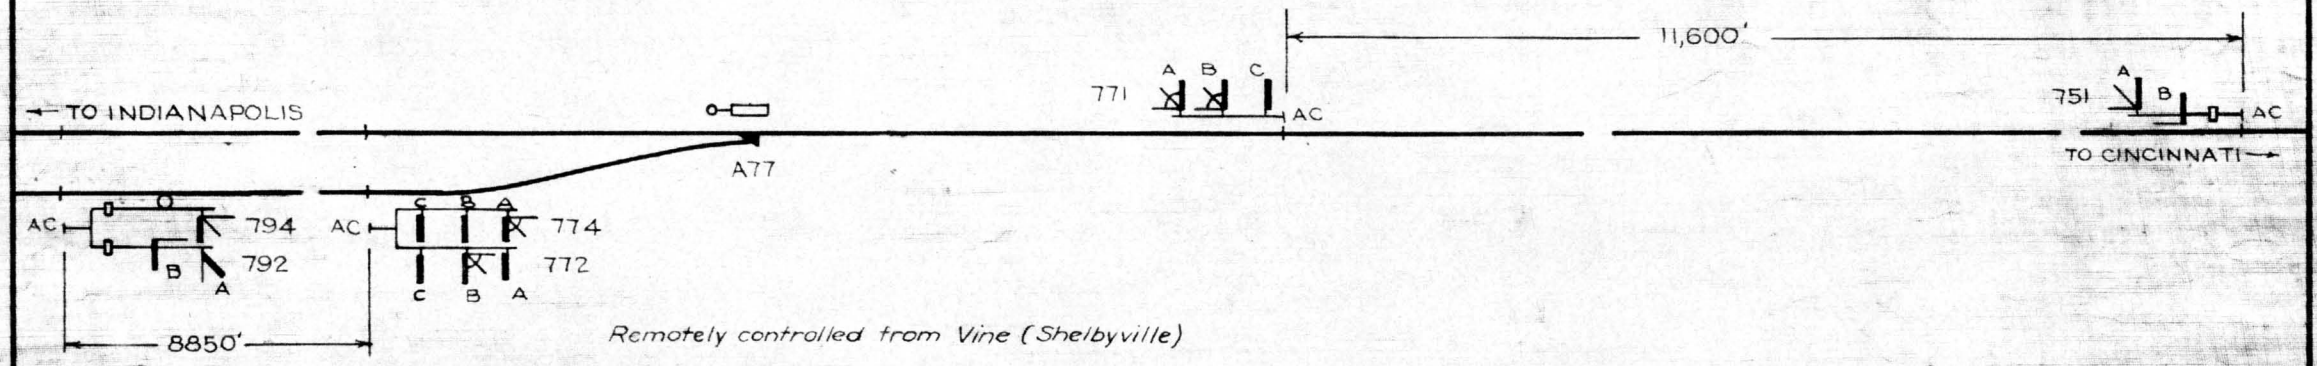

Remotely controlled from Vine (Shelbyville)


MAINTAINED BY C.C.C. & ST. L. RY.

N. Y. C. SYSTEM C.C.C. & ST. L.—P. & E.—L. & J. BR. OPERATING DISTRICTS	SIGNAL DEPT.	CINCINNATI, O.
INDIANA DIVISION		CHICAGO DISTRICT
SIGNAL PLAN CP 77 - CLIFTY, INDIANA		
SHEET 1 OF 1		JAN. 13, 1939
REVISION 4	DATE 4-4-58	IN-773-ISL
		ASST. SIGNAL ENGINEER

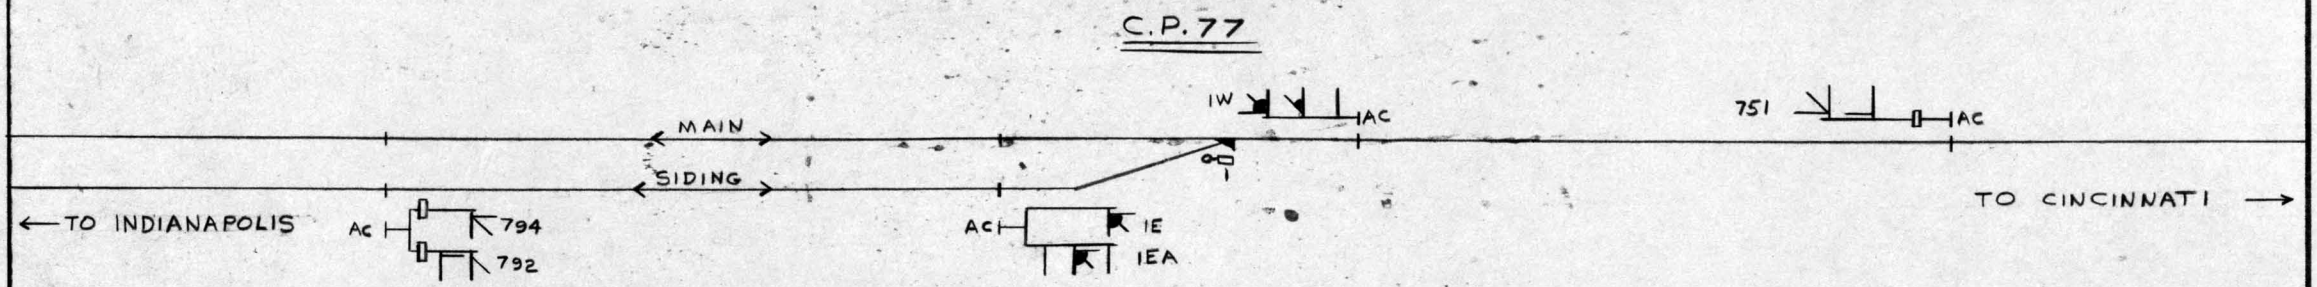

PENN CENTRAL SOUTHERN REGION	COMM. & SIG. DEPT.	INDIANAPOLIS, IND.
SIGNAL PLAN C.P. 77 - CLIFTY, INDIANA JAN. 30, 1968		
REVISION NO. 1	4-9-68	IN-773-ISL


ENGR. of C&S

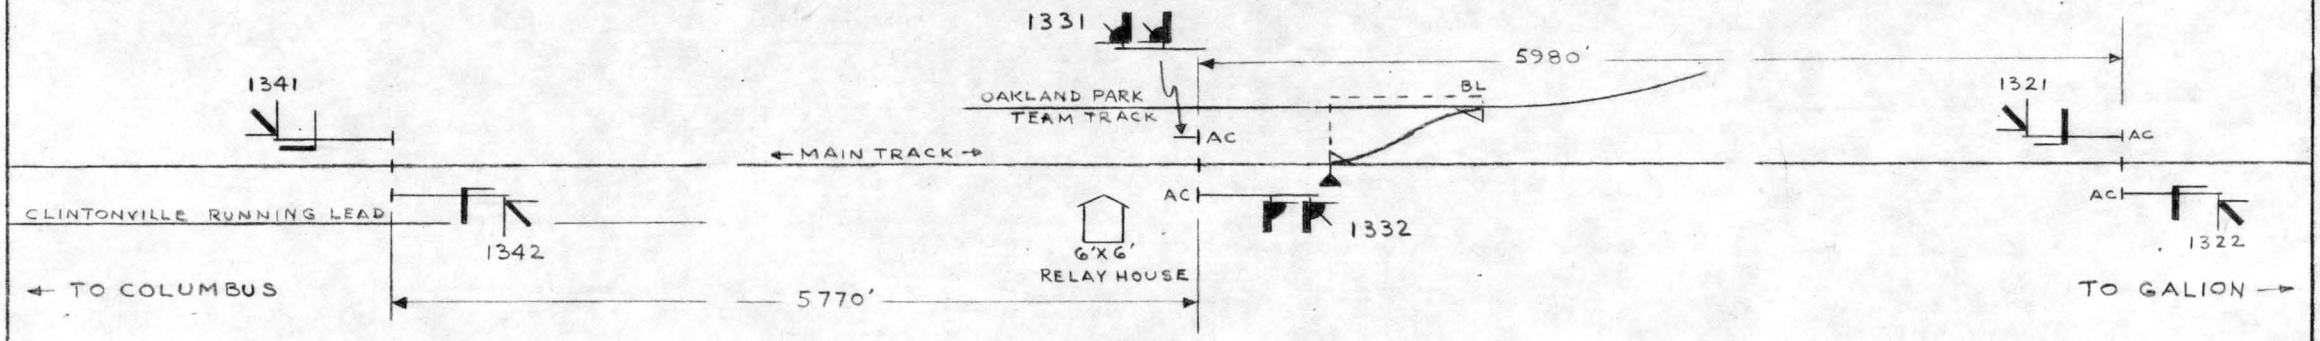

SIGS. 1331 AND 1332
REMOTELY CONTROLLED
FROM "HV" COLUMBUS

N.Y.C.R.R. SOUTHERN DISTRICT	COMM. & SIG. DEPT	INDIANAPOLIS, IND.
SIGNAL PLAN C.P. 133 CLINTONVILLE, OHIO DEC. 14, 1966		
REVISION NO.		OSG-1336-ISL


DIST. ENGR OF C.&S.

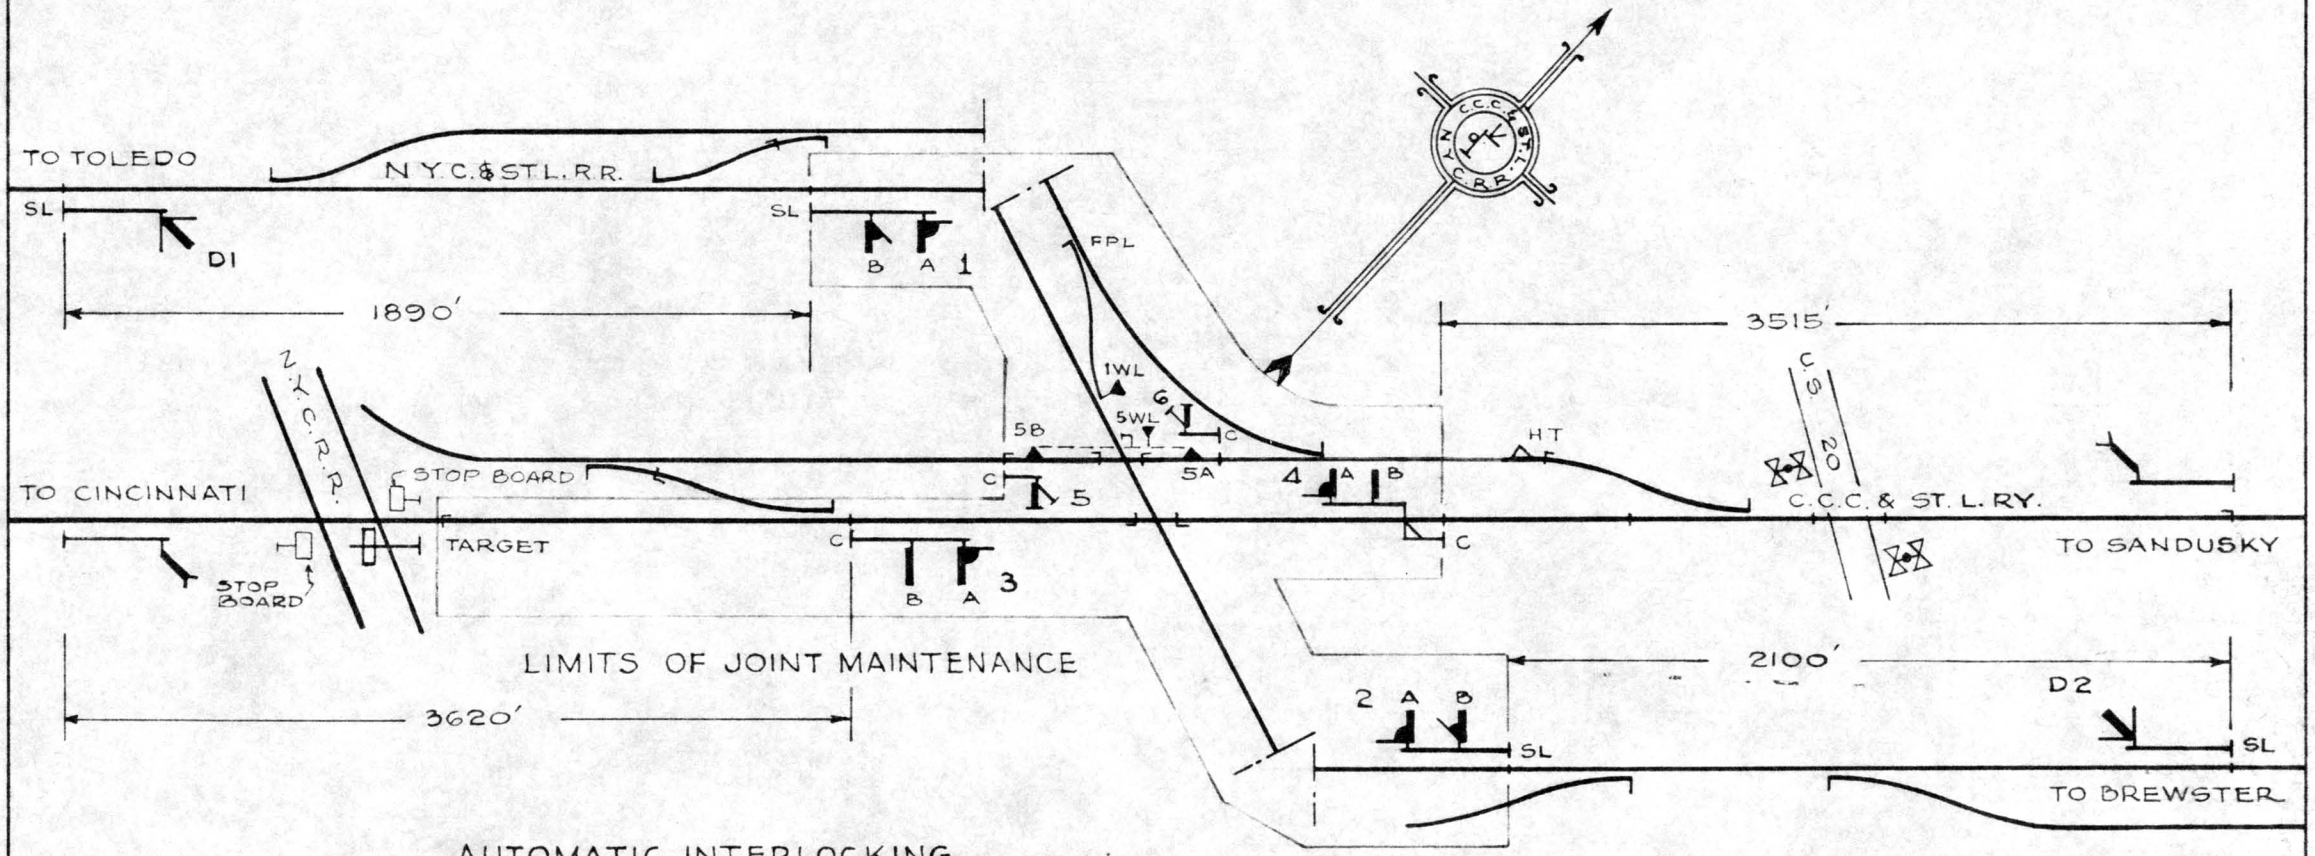

AUTOMATIC INTERLOCKING

MAINTAINED BY N.Y.C. & ST.L.R.R

N.Y.C.R.R. C.C.C & ST.L-P&E-L.E & J.BR.	SIGNAL DEPT.	CINCINNATI-O
OHIO	SIGNAL PLAN CLYDE, OHIO MAY 22, 1947	DIVISION
REV. 3	1-10-50	OS-168-ISL

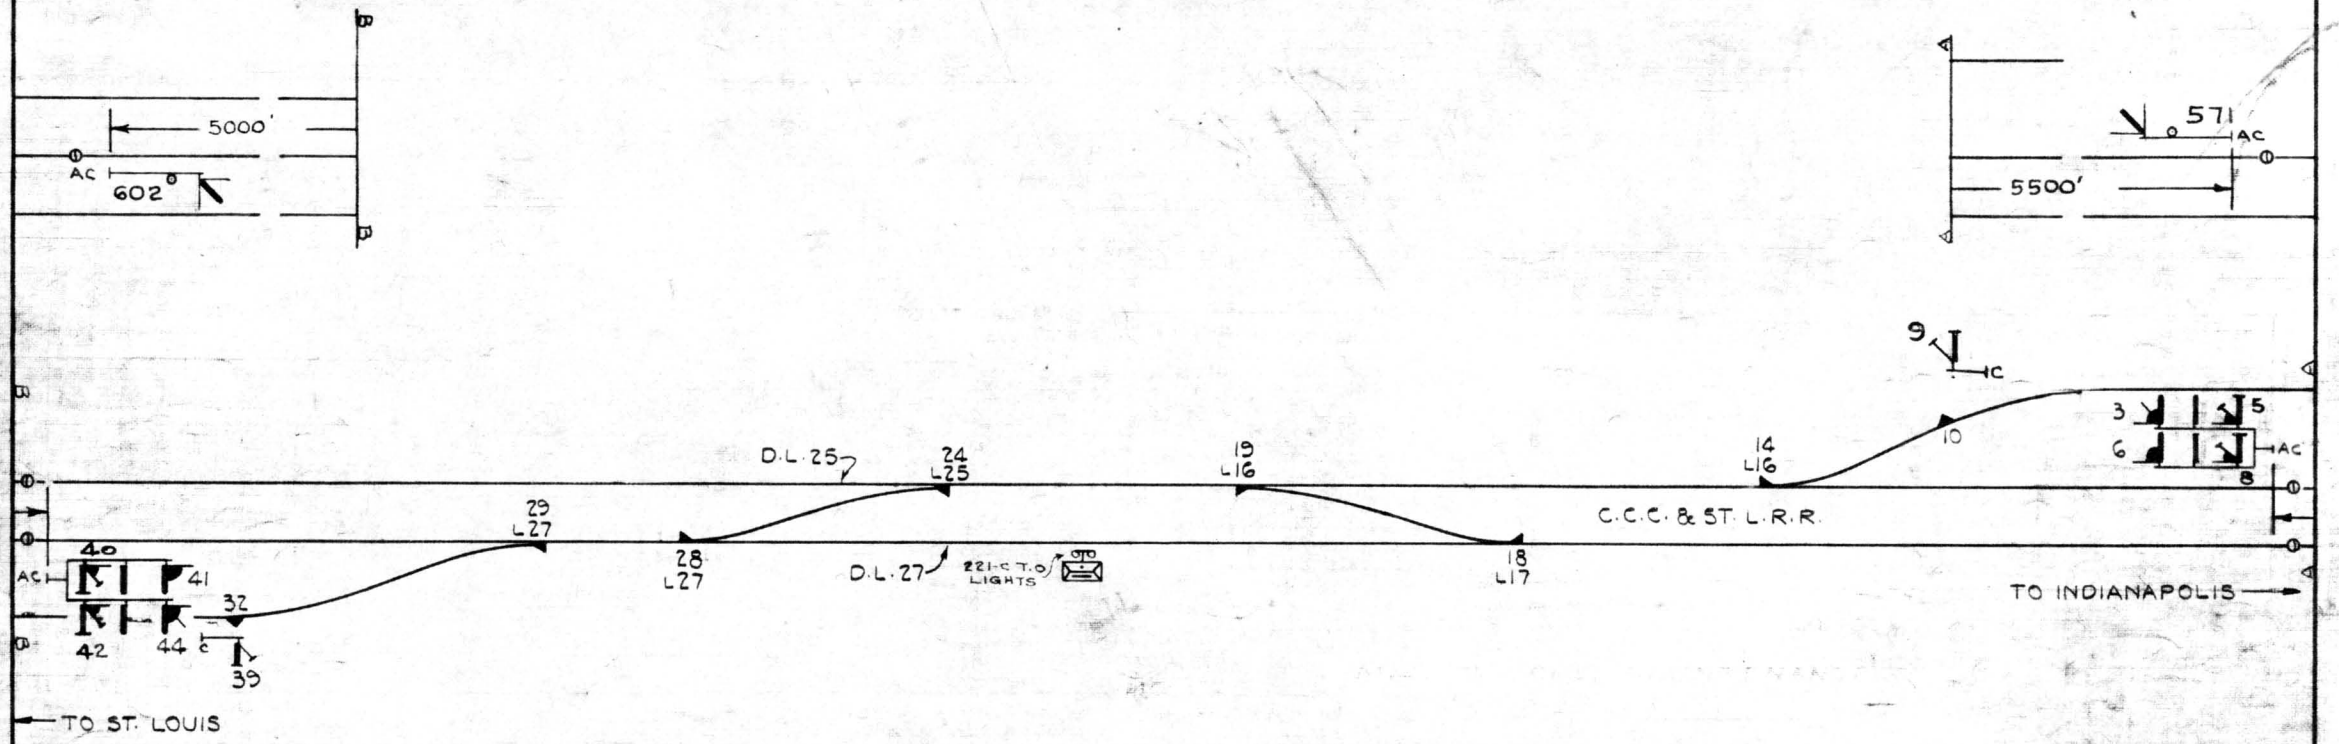

S. & F. MECHANICAL MACHINE

31 WORKING LEVERS
13 SPARES 1-4-7-11-12-13-30-33-34-35-37-38-43
44 LEVER FRAME

MAINTAINED BY C.C.C. & ST.L. RY.

C. C. C. & ST. L. RY. N.Y.C.R.R.CO.-LESSEE	SIGNAL DEPT.	CINCINNATI, O.

SIGNAL PLAN


ILLINOIS DIVISION

COBB, INDIANA

JANUARY 13, 1939

REVISION 7	DATE 8-16-67	IL-590-ISL


ASST. SIGNAL ENGINEER

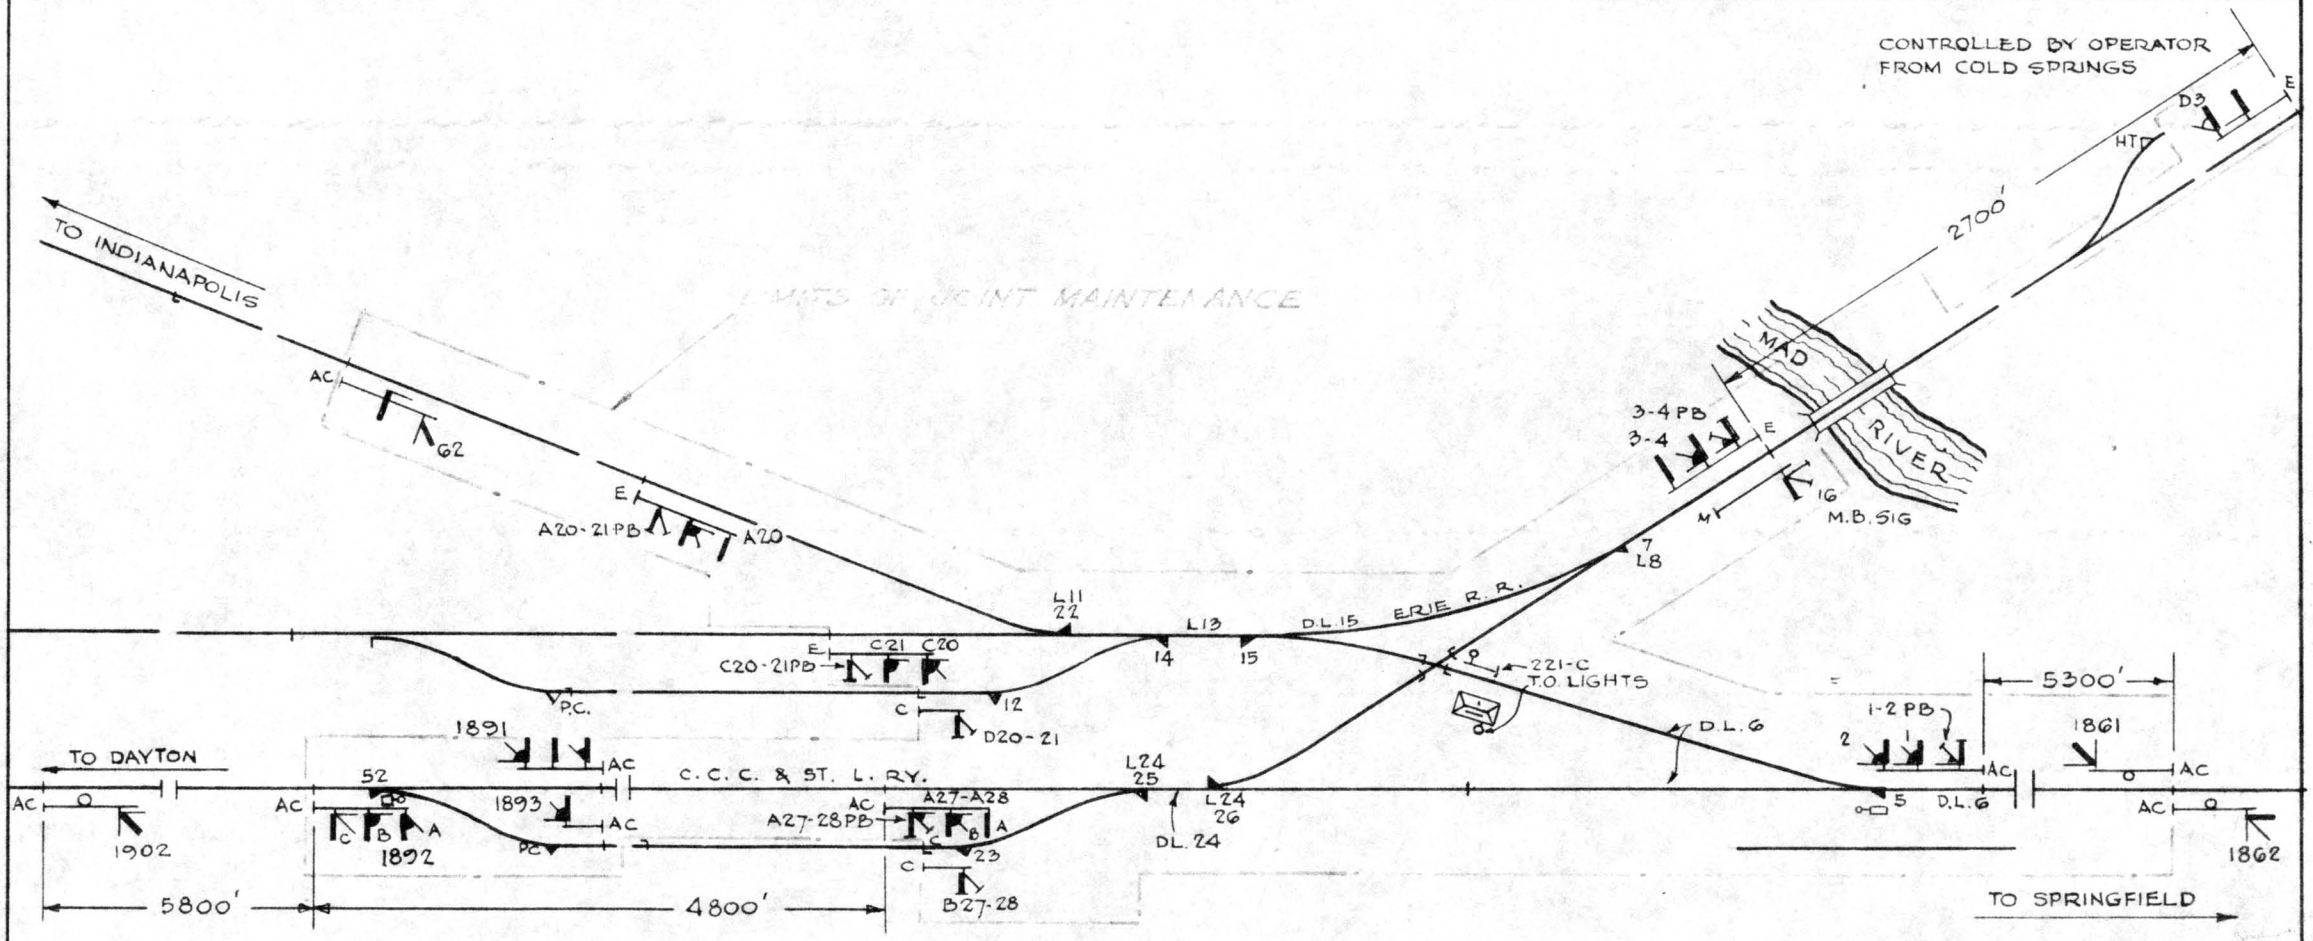

MAINTAINED BY C.C.C. & ST. L. RY.

S. & F.
MECHANICAL MACHINE
25 WORKING LEVERS
0 SPARE SPACES
3 SPARE LEVERS
28 LEVER FRAME

N. Y. C. R. R. SOUTHERN DISTRICT	SIGNAL DEPT.	INDIANAPOLIS, IND.
SIGNAL PLAN COLD SPRINGS, OHIO 1-13-'39		
REVISION NO. 16	1-3-67	OS-1883-ISL
		SIGNAL ENGR.

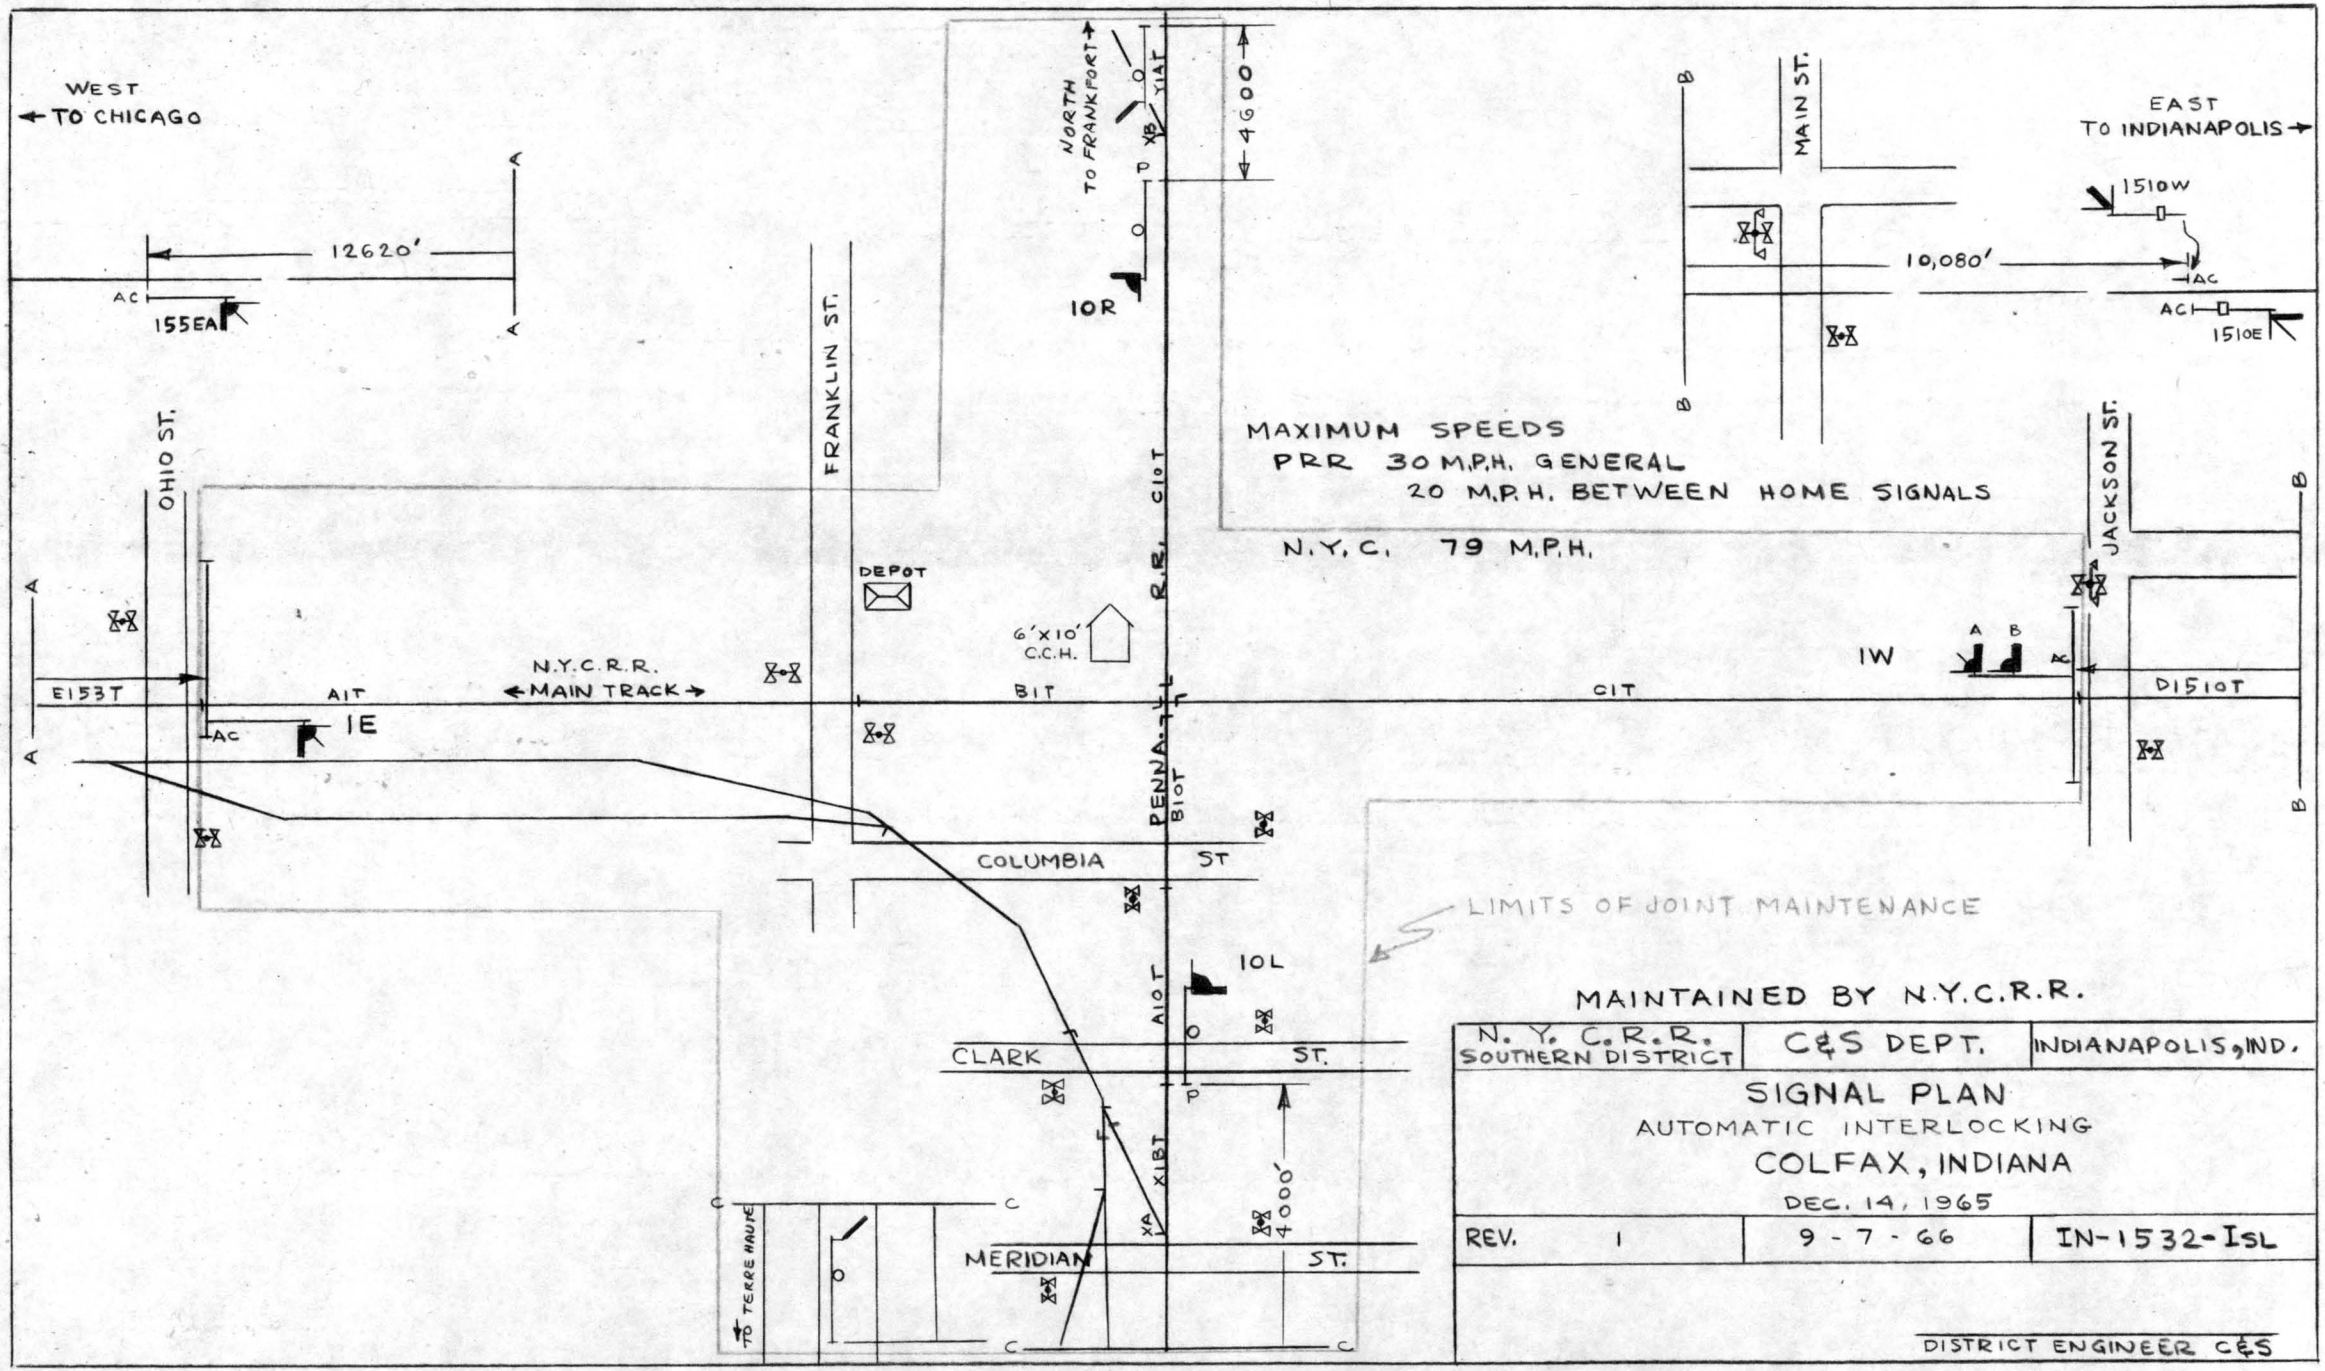


N. Y. C. R. R. SOUTHERN DISTRICT	C&S DEPT.	INDIANAPOLIS, IND.

SIGNAL PLAN
AUTOMATIC INTERLOCKING
COLFAX, INDIANA
DEC. 14, 1965

REV. 1	9 - 7 - 66	IN-1532-ISL


DISTRICT ENGINEER C&S

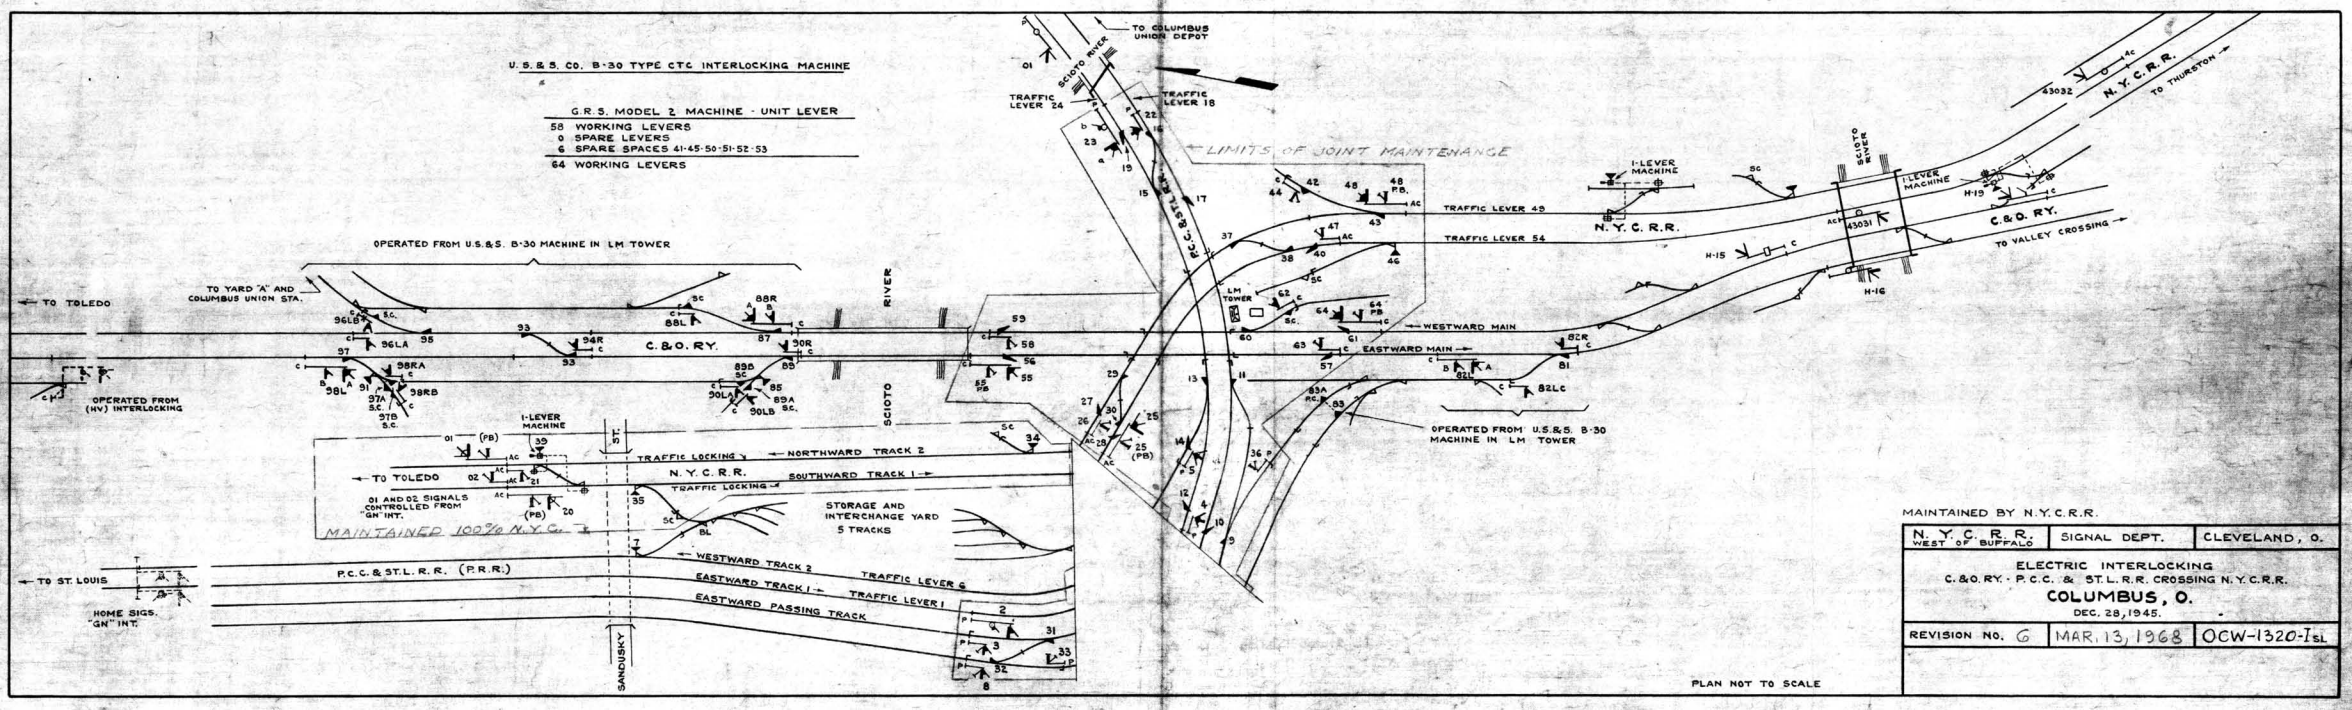

N.Y.C.R.R. WEST OF BUFFALO	SIGNAL DEPT.	CLEVELAND, O.

ELECTRIC INTERLOCKING
C.&O.RY. - P.C.C. & ST.L.R.R. CROSSING N.Y.C.R.R.
COLUMBUS, O.
DEC. 28, 1945.

REVISION NO. 6	MAR. 13, 1968	OCW-1320-ISL

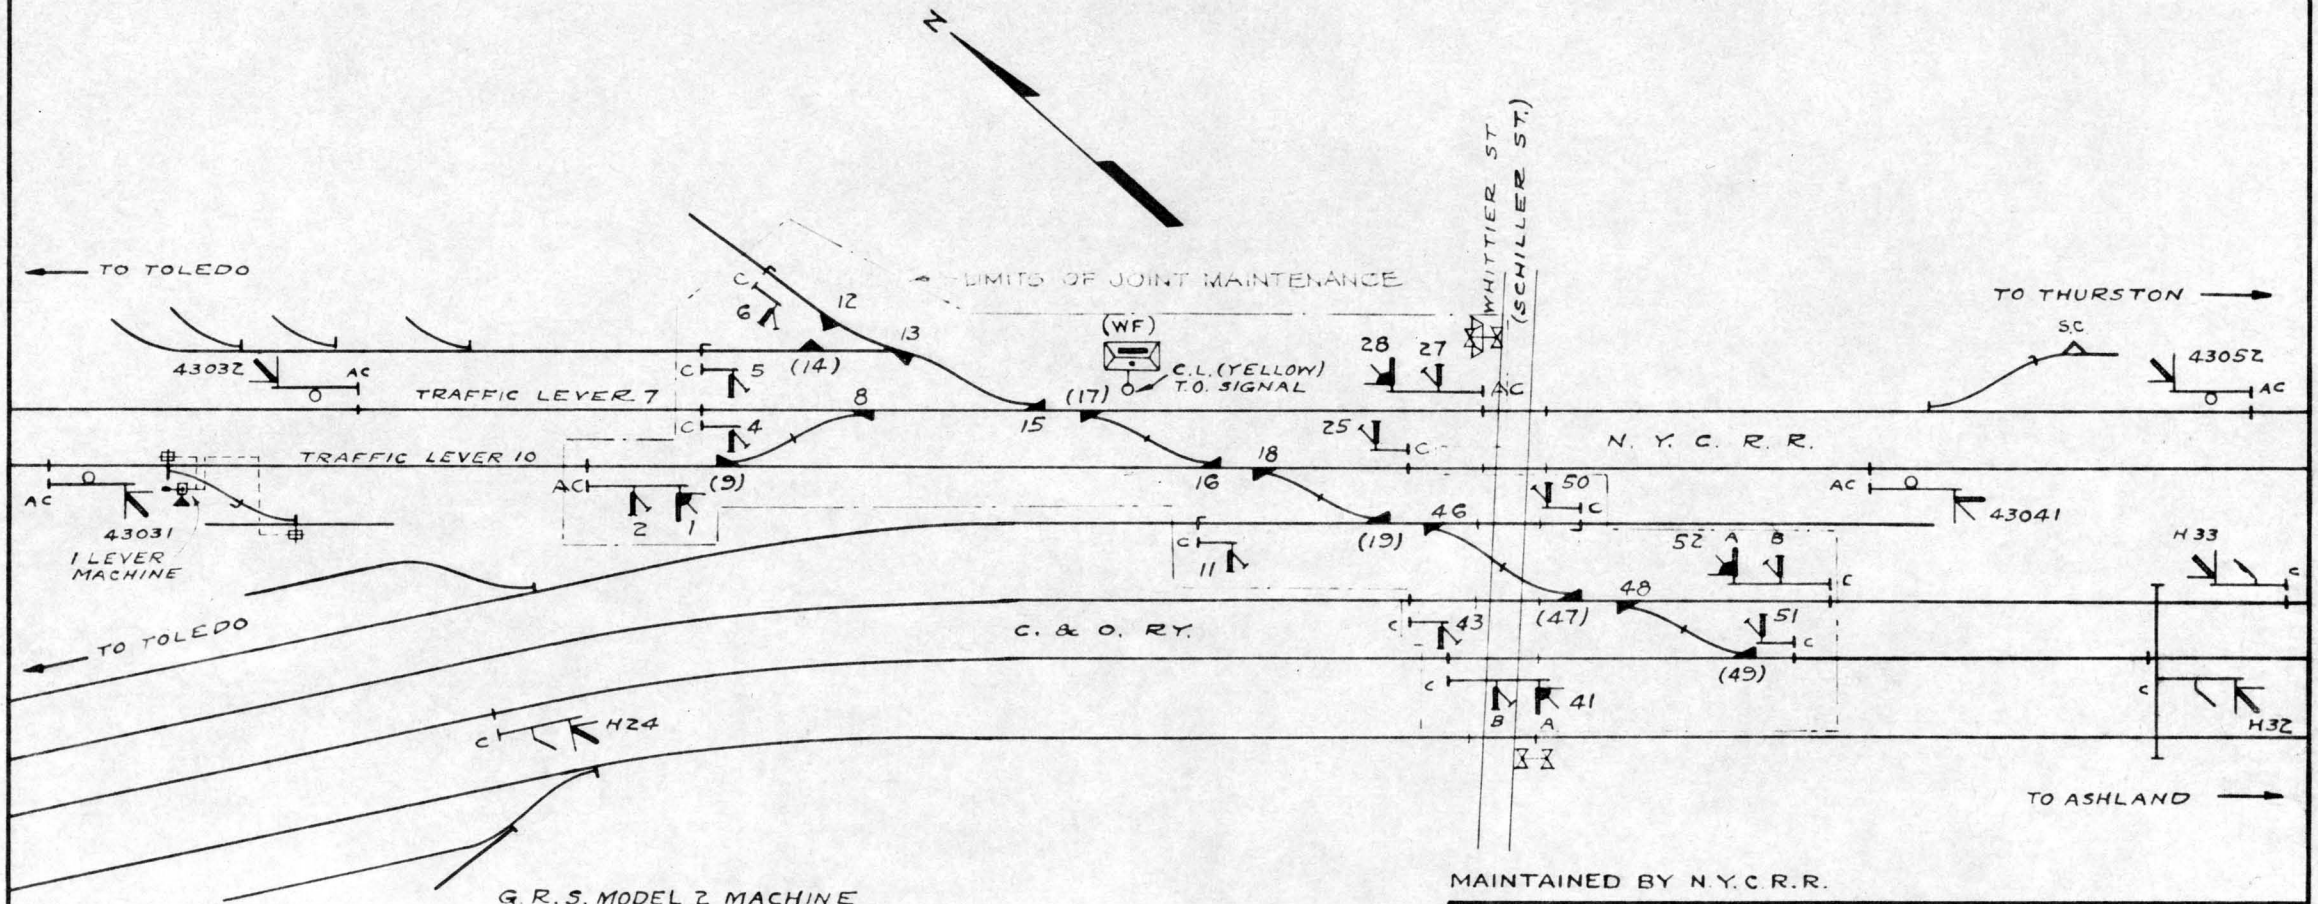

G. R. S. MODEL 2 MACHINE

30 WORKING LEVERS

24 SPARE SPACES - 3-22-23-24-26-29-30-31-32-33-34-35-36-37-38-39-40-42-44-45-53-54-55-56

2 SPARE LEVERS 20-21

56 LEVER FRAME

PLAN NOT TO SCALE

MAINTAINED BY N.Y.C.R.R.

N. Y. C. R. R. WEST OF BUFFALO	SIGNAL DEPT.	CLEVELAND, O.

ELECTRIC INTERLOCKING


FRANKFORT ST.

C. & O. RY. - N. Y. C. R. R.

COLUMBUS, O.

OCT. 8, 1926


REVISION NO.	3-13	OCW-1333-ISL

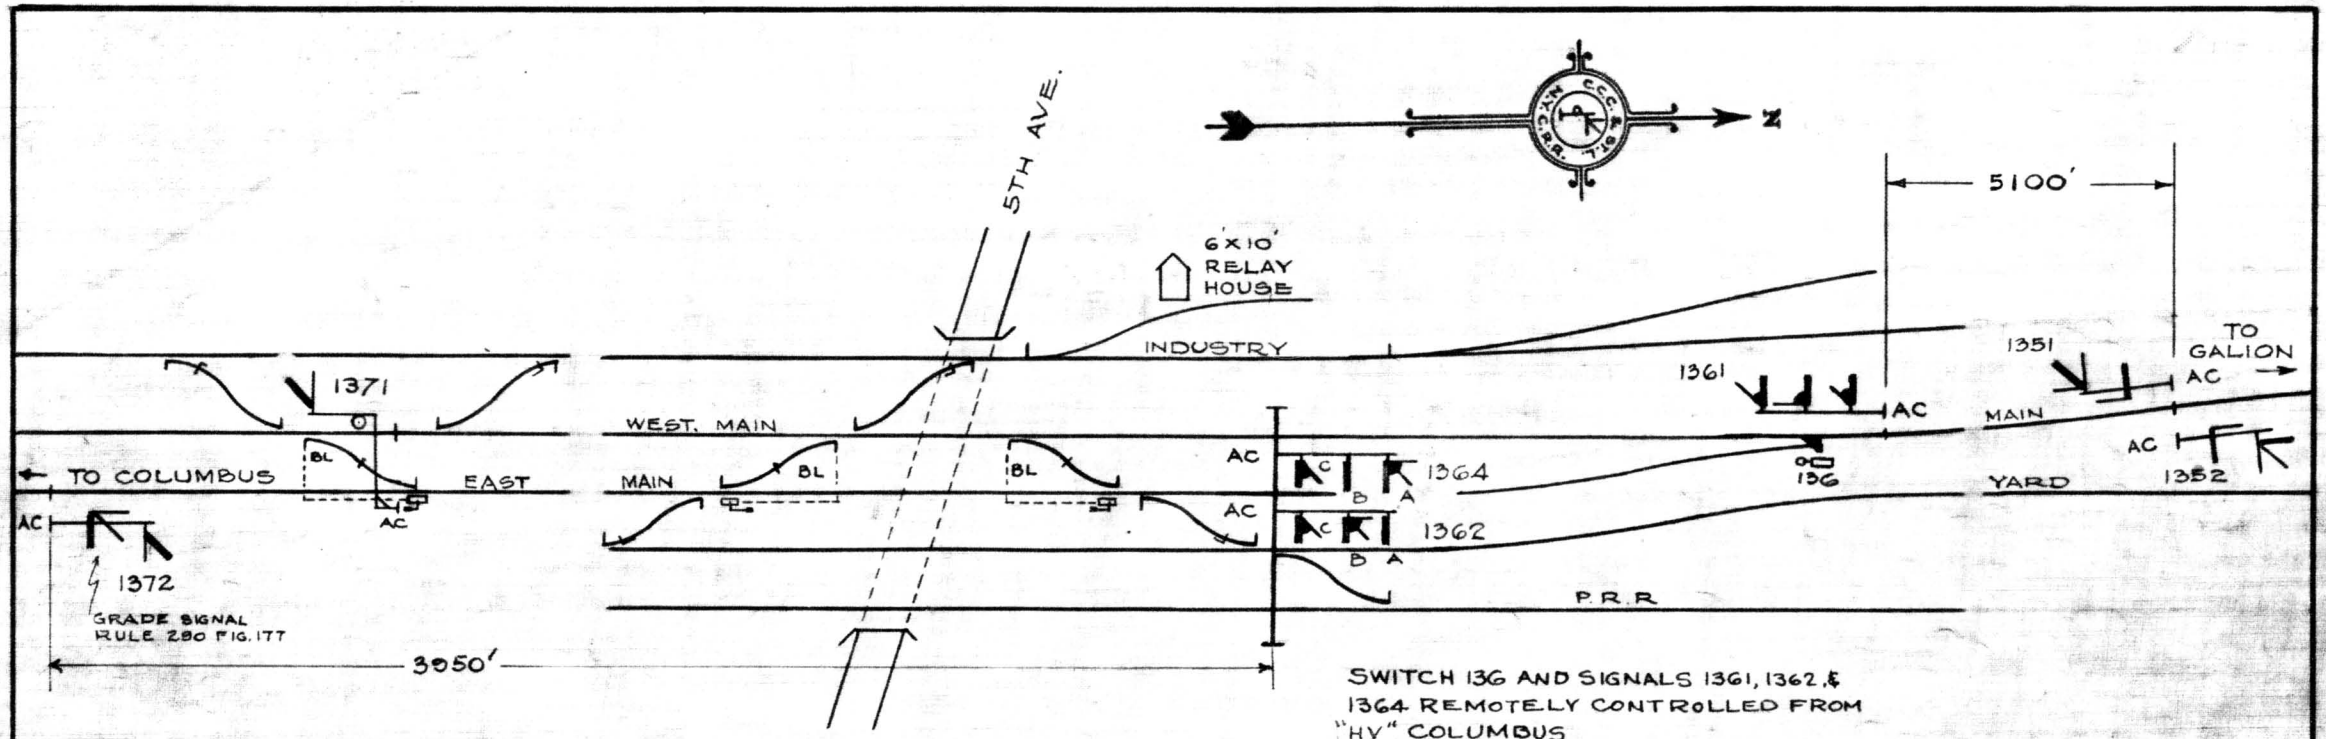

MAINTAINED BY C.C.C. & ST. L. RY.

N. Y. C. R. R. C.C.C. & ST. L. - P. & E. - L & J BR.	SIGNAL DEPT.	CINCINNATI, O.
SIGNAL PLAN C.P. 136 - 5TH AVE. COLUMBUS, OHIO DATE-AUG. 7 1946.		
REVISION NO. 4	DATE 12-21-66	OSG-1368-16L

ASST. SIGNAL ENGR.

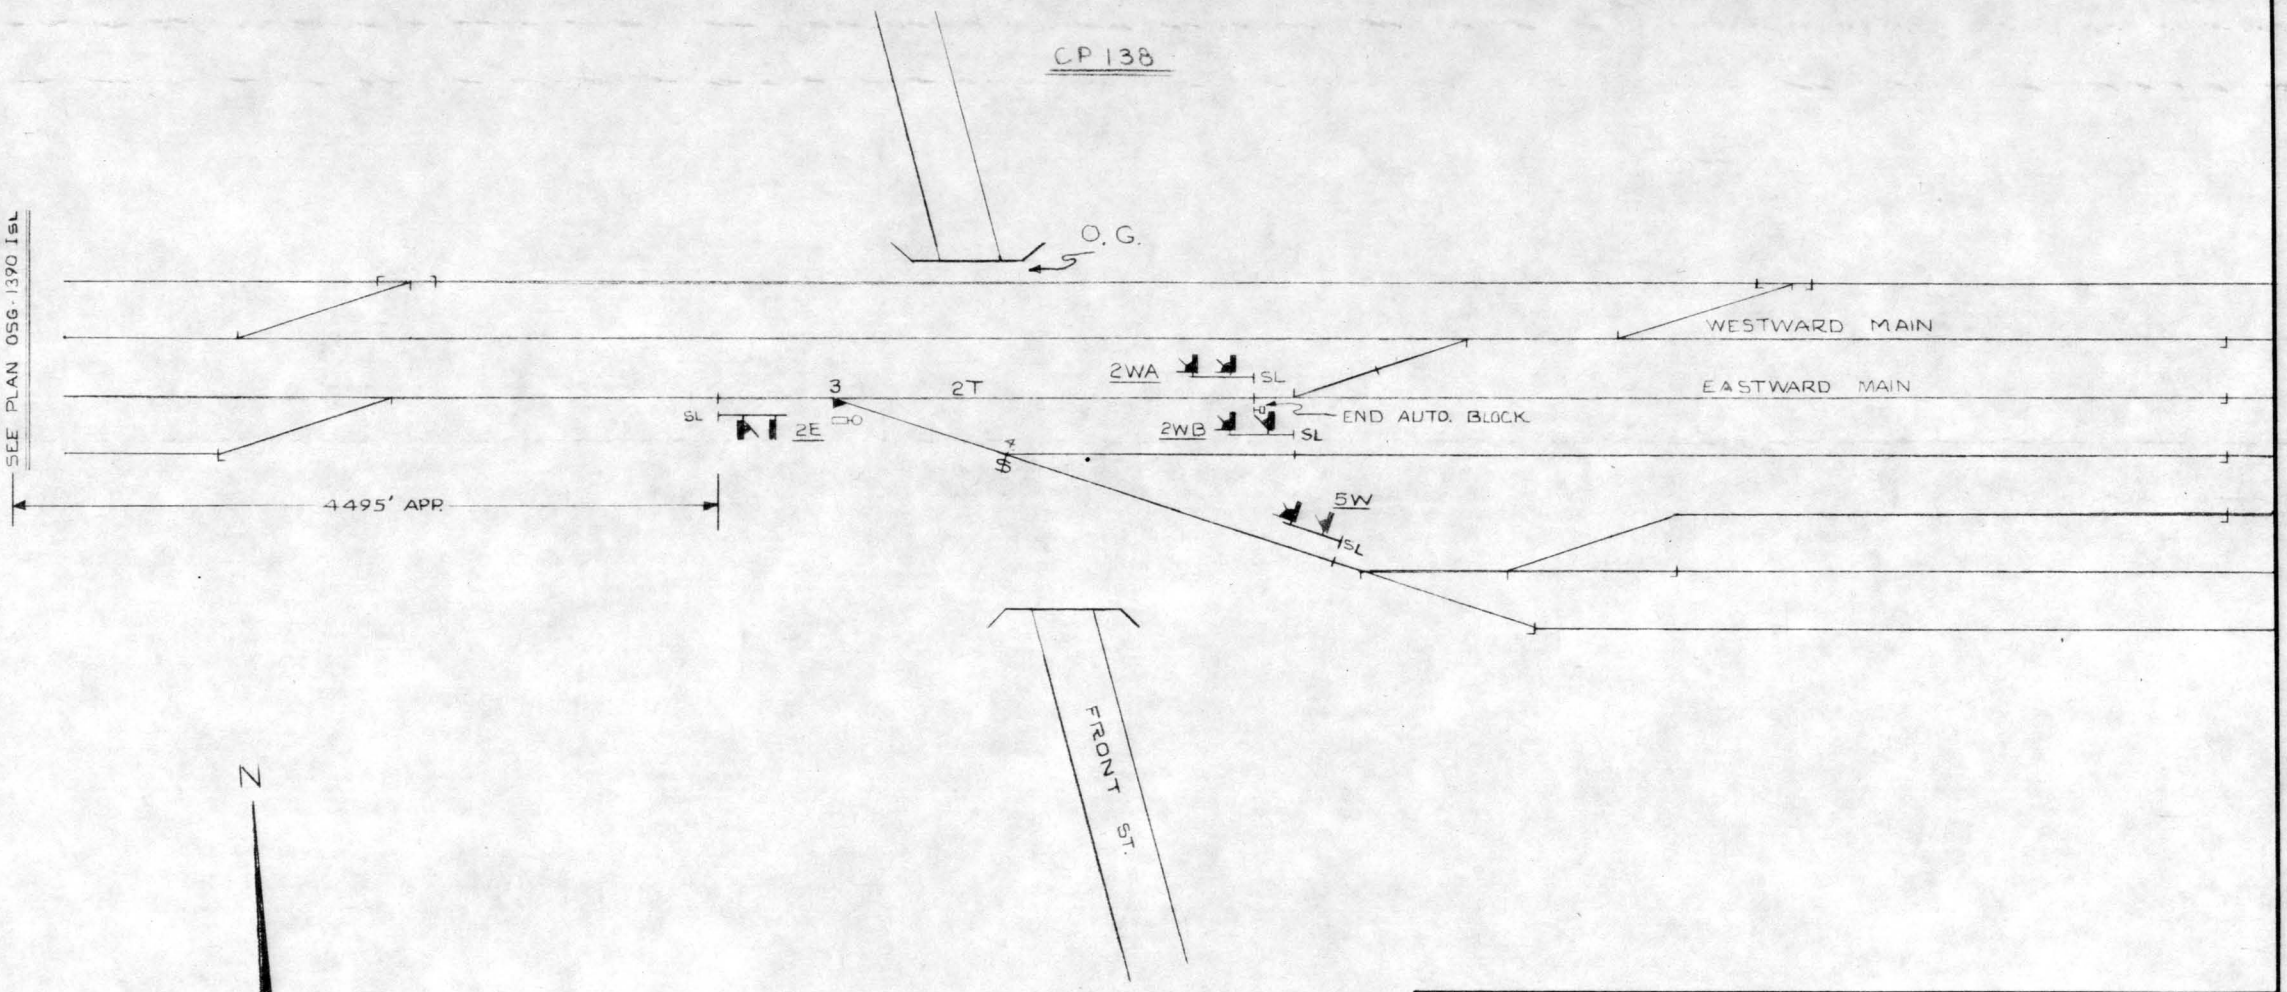

CONTROLLED FROM COLUMBUS (HV)


N. Y. C. R. R. SOUTHERN DISTRICT	SIGNAL DEPT.	INDIANAPOLIS, IND.

OHIO DIVISION

SIGNAL PLAN
PARK ST.
COLUMBUS, OHIO
NOVEMBER 22, 1963

REVISION NO. 2	12-15-67	OSG-1382-ISL

DIST. SIGNAL ENGR.

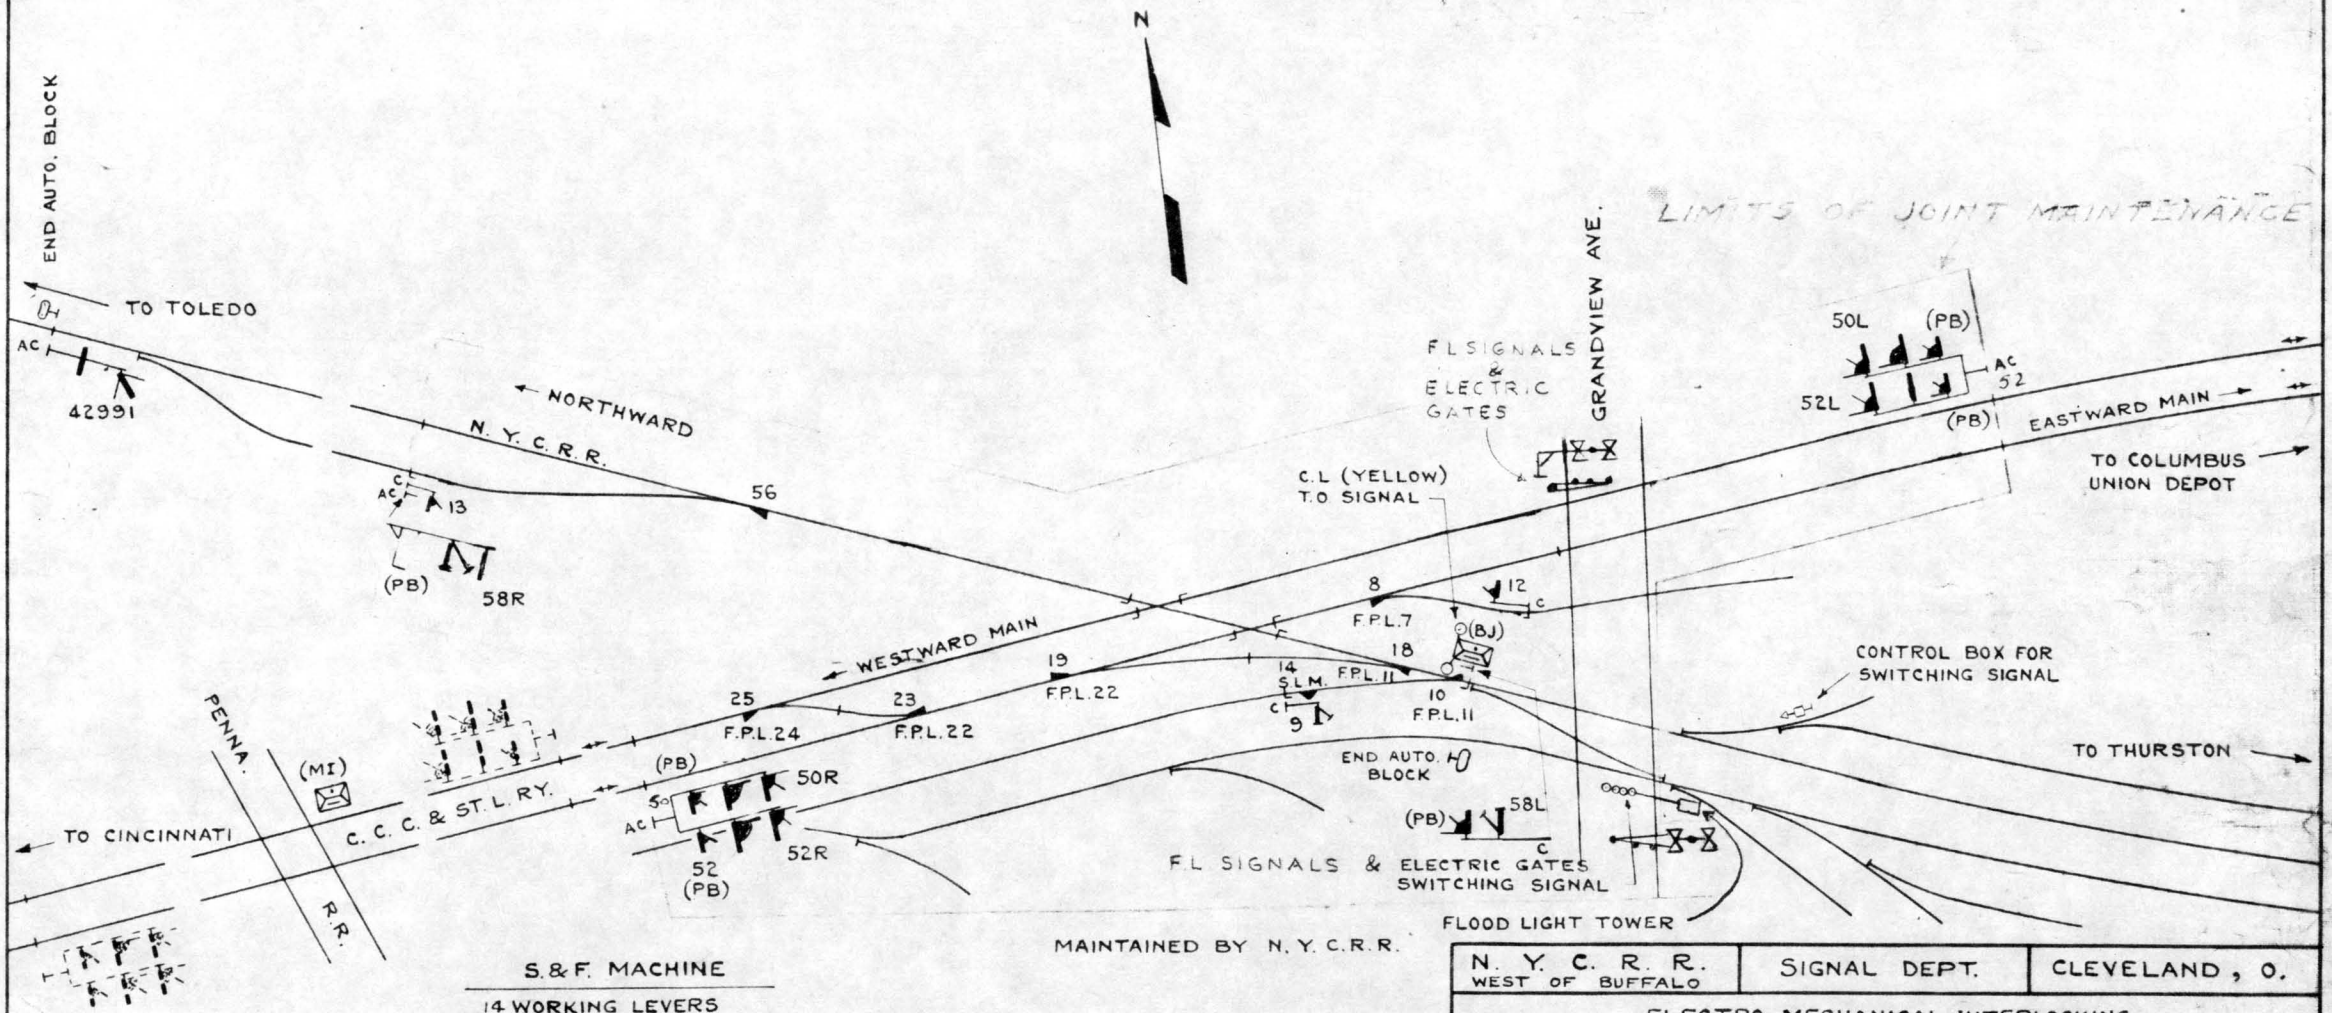

S. & F. MACHINE
14 WORKING LEVERS
13 SPARE LEVERS 16-17-20-21-26-27-28-6-1-2-3-4-5
1 SPARE SPACE 15
28 LEVER FRAME

MODEL S-8 MACHINE
4 WORKING LEVERS
4 SPARE LEVERS 53-54-55-57
0 SPARE SPACES
8 LEVER FRAME

PLAN, NOT TO SCALE

N. Y. C. R. R. WEST OF BUFFALO	SIGNAL DEPT.	CLEVELAND, O.

ELECTRO-MECHANICAL INTERLOCKING
GRANDVIEW AVE.
N. Y. C. R. R. CROSSING C. C. C. & ST. L. RY.


COLUMBUS. O.

AUG. 19, 1937.

REVISION NO. 12	3-14-68	OCW-1300-ISL

C. P. 141


SEE PLAN
OCW - 1297 - ISL

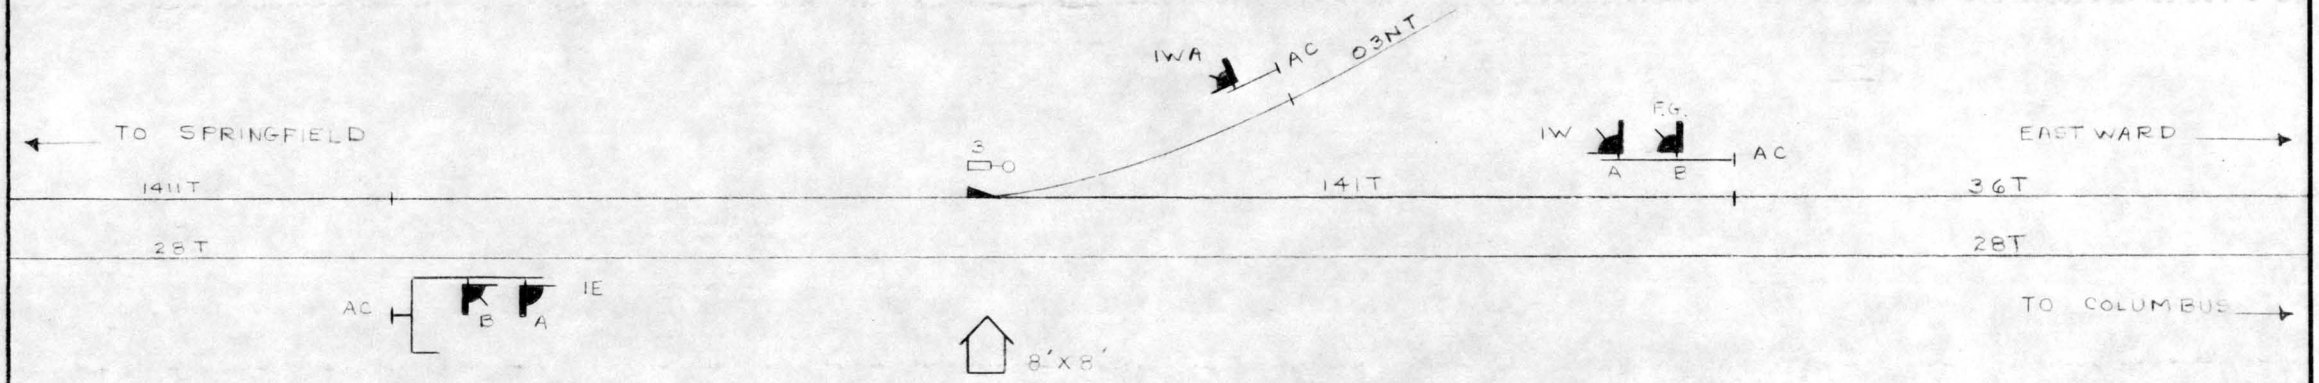

CONTROLLED FROM "B"

N. Y. C. R. R. SOUTHERN DISTRICT	COMM. & SIG. DEPT.	INDIANAPOLIS, IND.
SIGNAL PLAN REMOTELY CONTROLLED SWITCH & SIGNALS .3 MI. WEST OF GRANDVIEW INTERLOCKING COLUMBUS, OHIO DEC. 28, 1965		
REVISION NO		OSG - 1411 - ISL

DIST. ENGR. of C&S

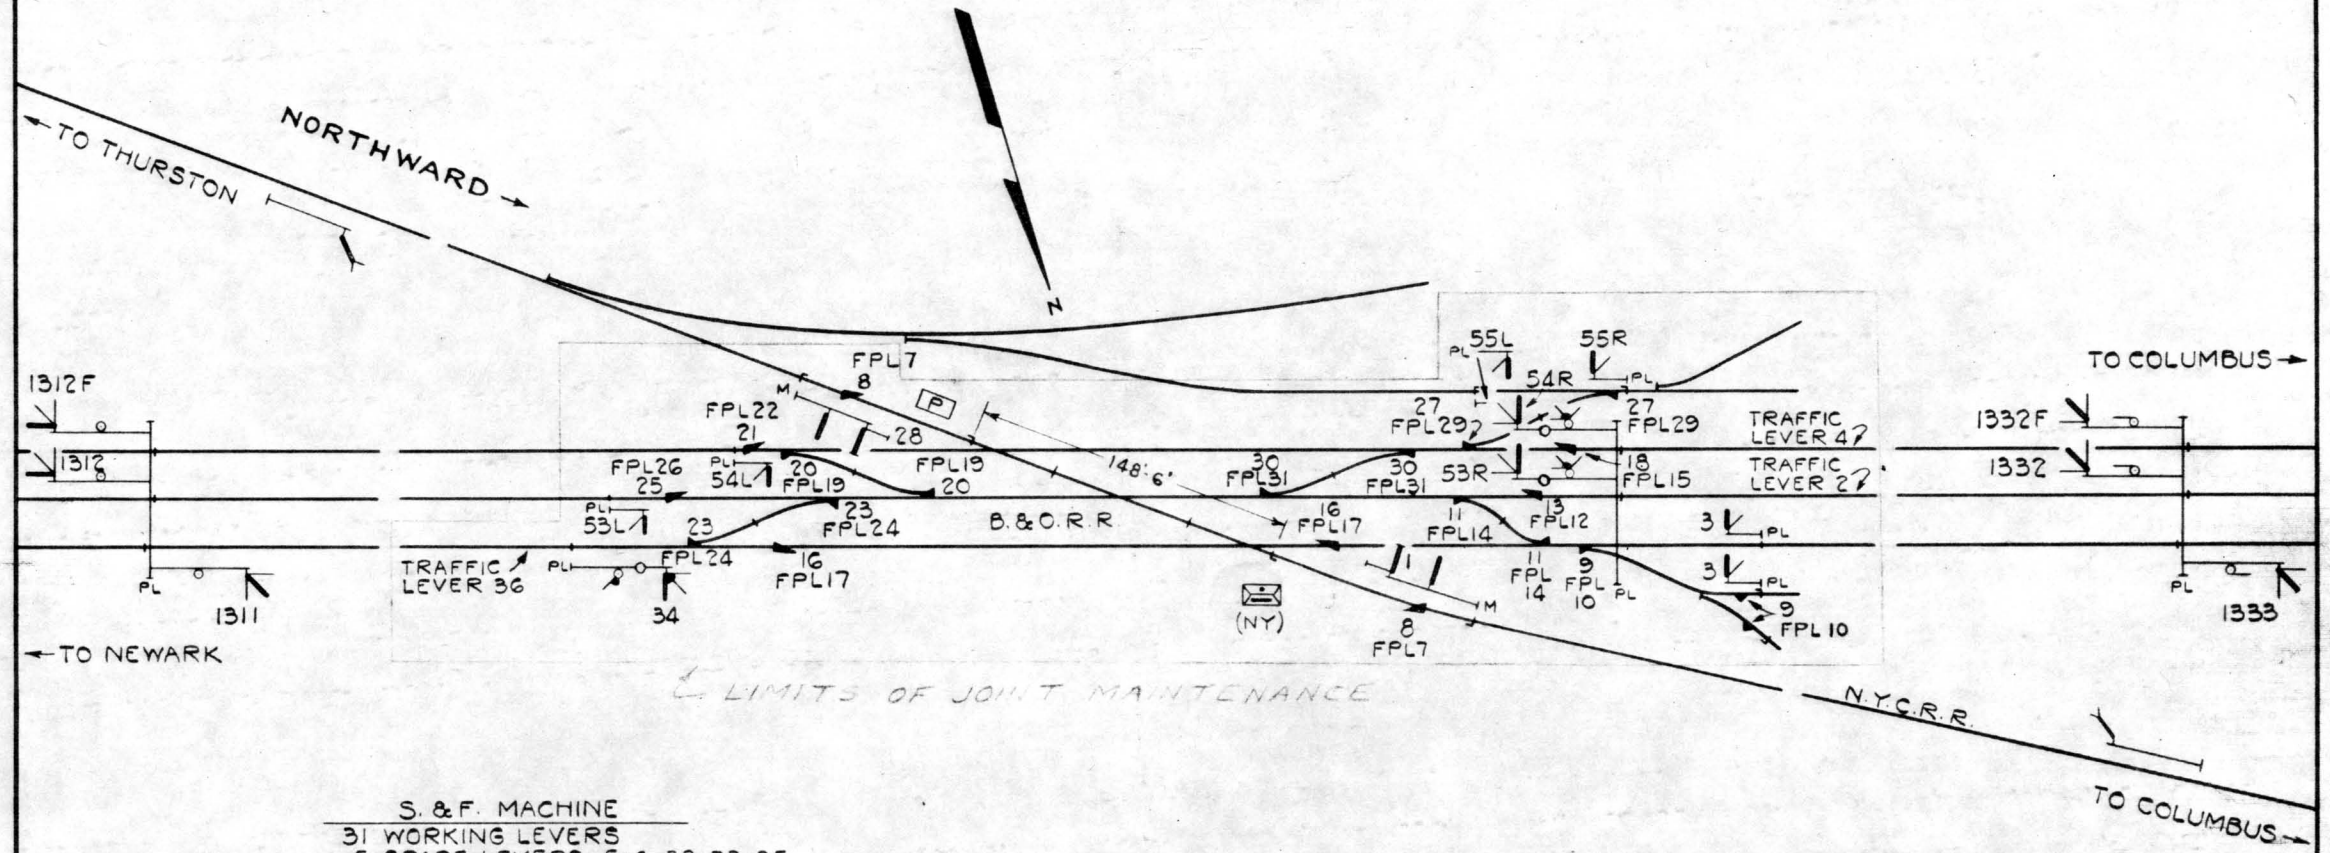

S. & F. MACHINE
31 WORKING LEVERS
5 SPARE LEVERS 5-6-32-33-35
0 SPARE SPACES
36 LEVER FRAME

S-8 MACHINE
3 WORKING LEVERS
0 SPARE LEVERS
0 SPARE SPACES
3 TOTAL LEVERS

PLAN NOT TO SCALE

MAINTAINED BY B. & O. R. R.


N. Y. C. R. R. WEST OF BUFFALO	SIGNAL DEPT.	CLEVELAND, O.

ELECTRO-MECHANICAL INTERLOCKING
B. & O. R. R. CROSSING N.Y.C.R.R.

E. COLUMBUS, O.

FEB. 10, 1941.

REVISION NO. 2	MAR. 13, 1968	OCZ-41-ISL

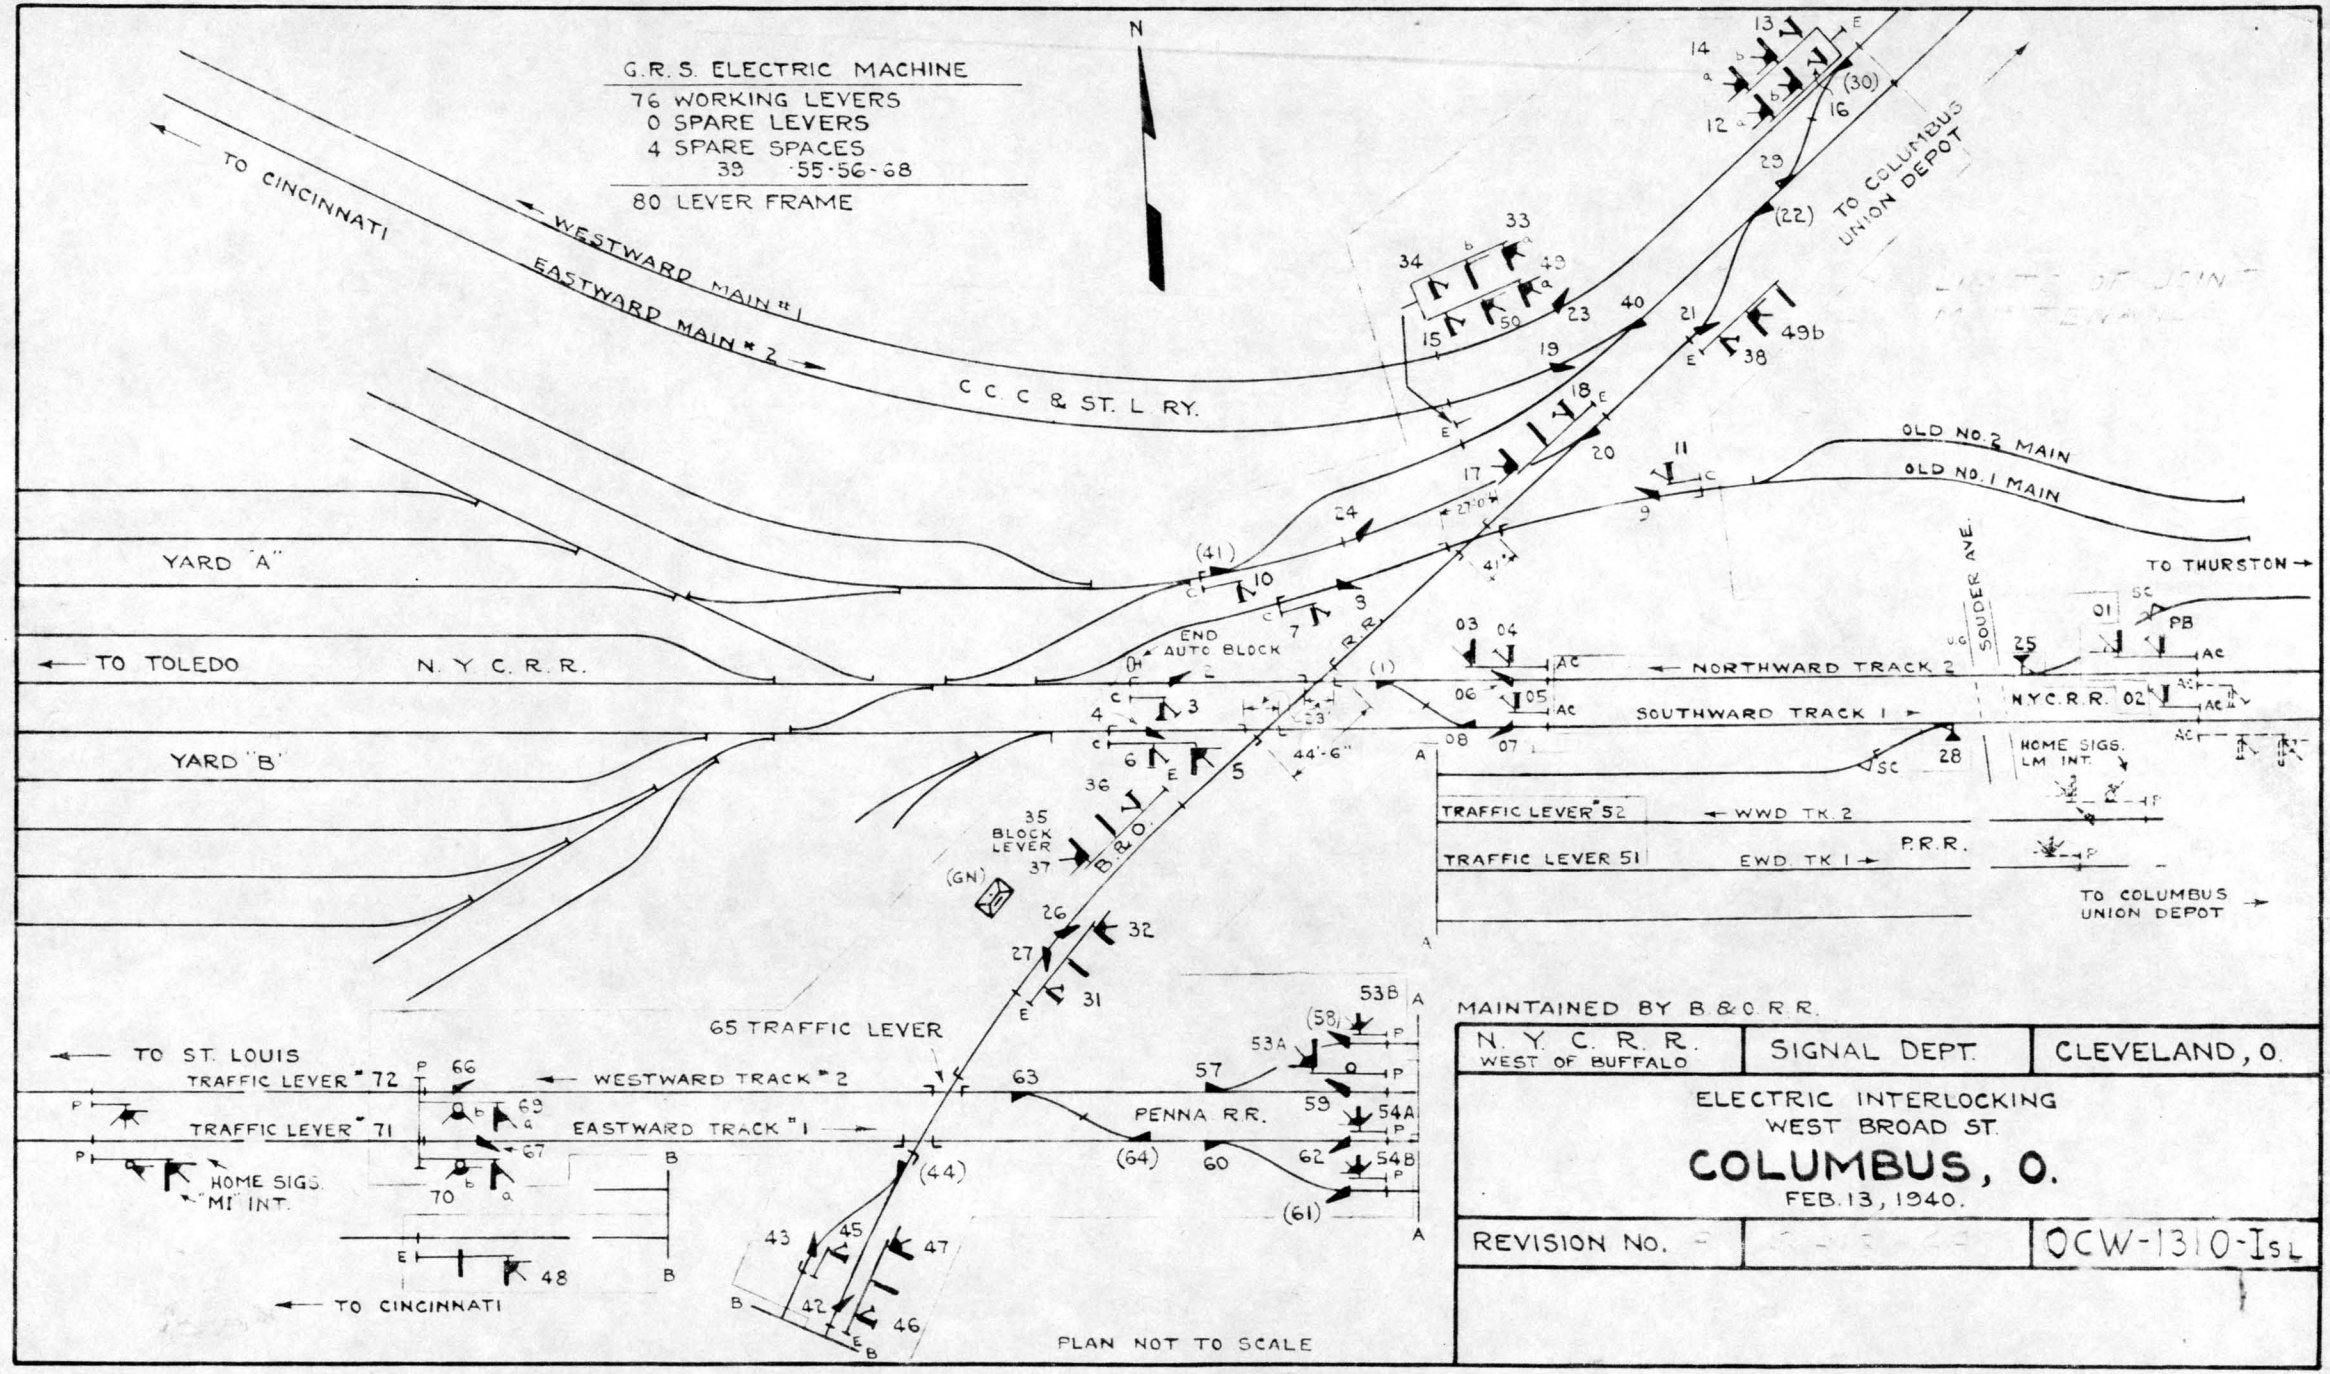

MAINTAINED BY B.&O.R.R.


N. Y. C. R. R. WEST OF BUFFALO	SIGNAL DEPT.	CLEVELAND, O.


ELECTRIC INTERLOCKING
WEST BROAD ST.

COLUMBUS, O.


FEB. 13, 1940.

REVISION NO. -		OCW-1310-Isl

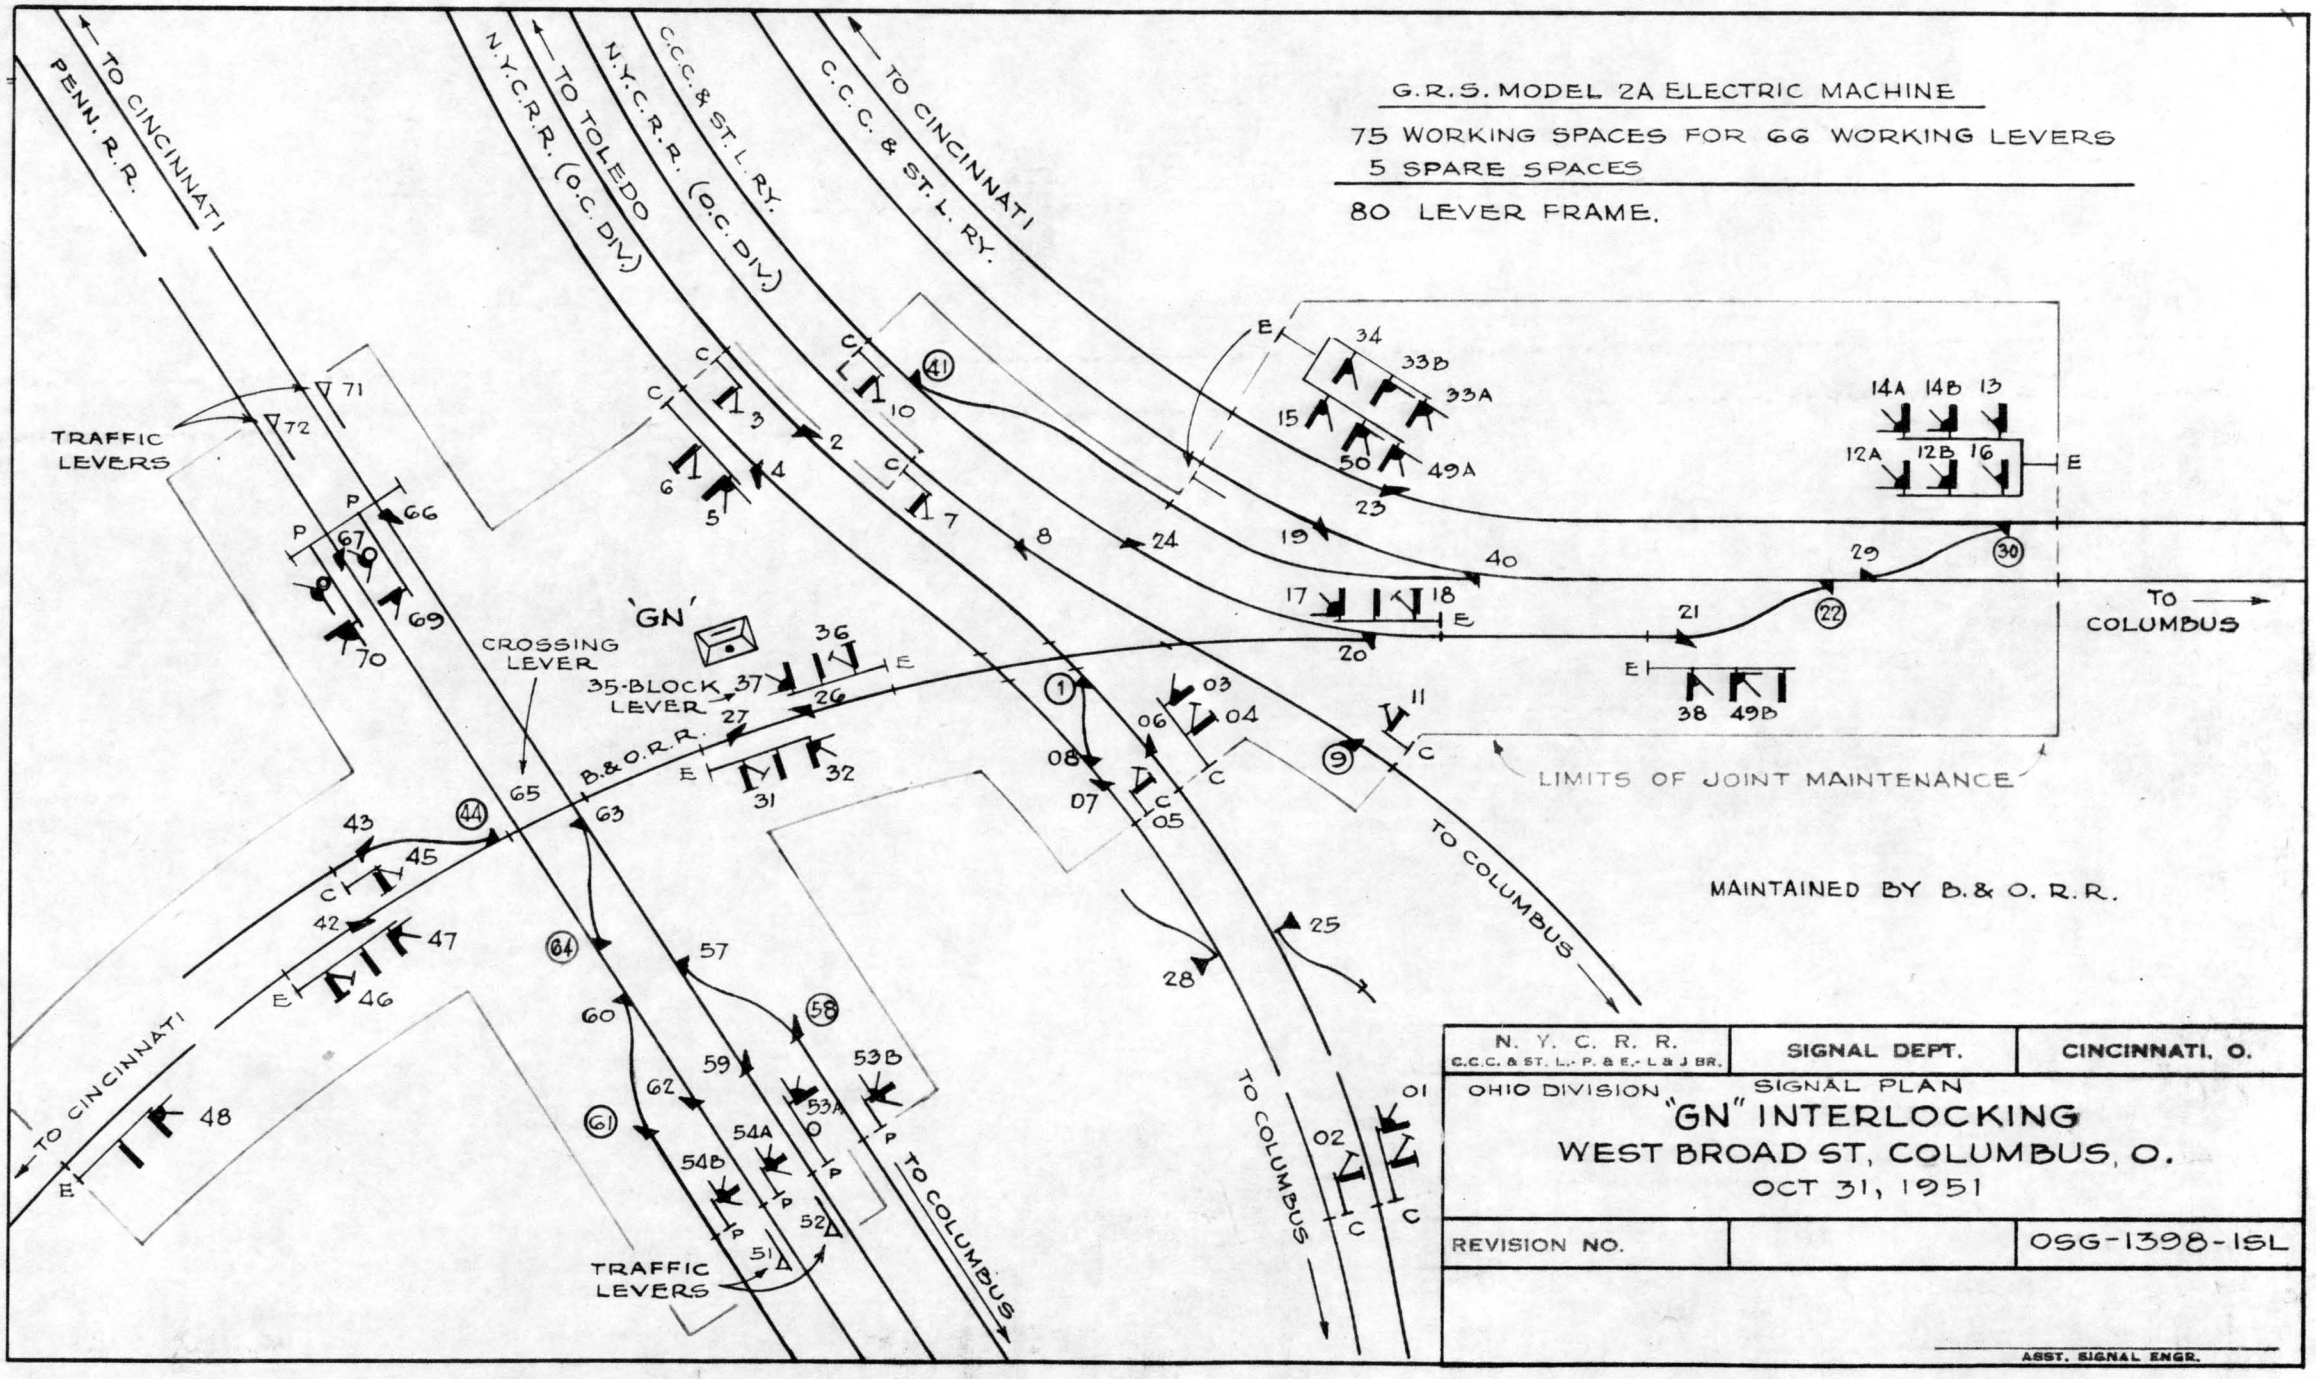
G.R.S. MODEL 2A ELECTRIC MACHINE
75 WORKING SPACES FOR 66 WORKING LEVERS
5 SPARE SPACES
80 LEVER FRAME.
TO CINCINNATI
PENN. R.R.
TO TOLEDO
N.Y.C.R.R. (O.C. DIV.)
N.Y.C.R.R. (O.C. DIV.)
C.C.C. & ST. L. RY.
C.C.C. & ST. L. RY.
TO CINCINNATI
TRAFFIC LEVERS
'GN'
CROSSING LEVER
35-BLOCK LEVER
B. & O. R. R.
TO COLUMBUS
LIMITS OF JOINT MAINTENANCE
MAINTAINED BY B. & O. R. R.
TO CINCINNATI
TRAFFIC LEVERS
TO COLUMBUS
TO COLUMBUS
TO COLUMBUS
N. Y. C. R. R.
C.C.C. & ST. L. - P. & E. - L & J BR.
SIGNAL DEPT.
CINCINNATI, O.
OHIO DIVISION
SIGNAL PLAN
"GN" INTERLOCKING
WEST BROAD ST, COLUMBUS, O.
OCT 31, 1951
REVISION NO.
OSG-1398-ISL
ASST. SIGNAL ENGR.

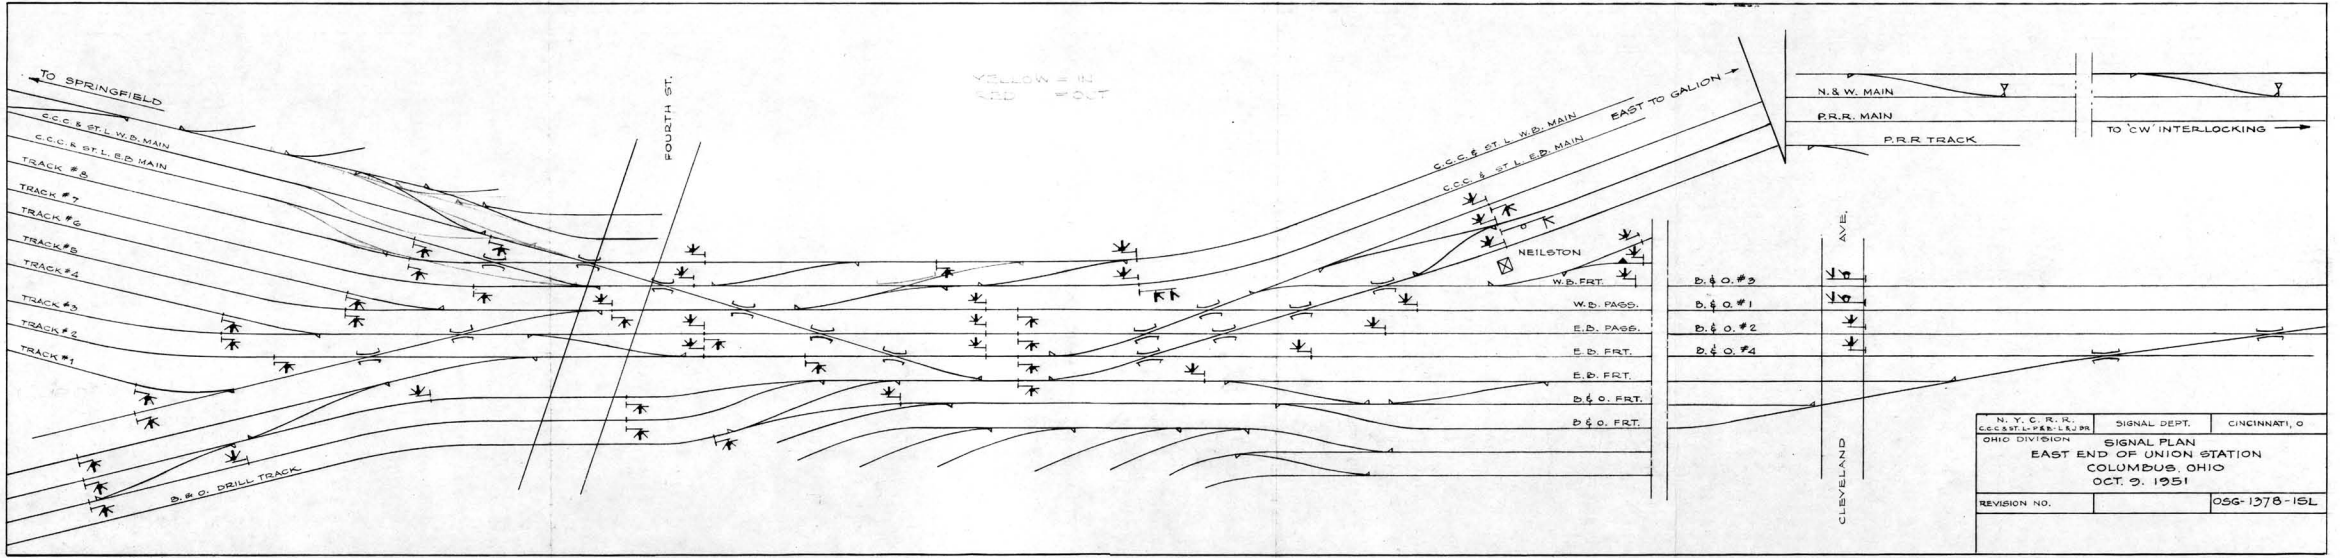

N. Y. C. R. R. C.C.C.&ST.L.-P&B.-L.E.J.&E.	SIGNAL DEPT.	CINCINNATI, O.
OHIO DIVISION	SIGNAL PLAN EAST END OF UNION STATION COLUMBUS, OHIO OCT. 9, 1951	
REVISION NO.		OSG-1378-15L

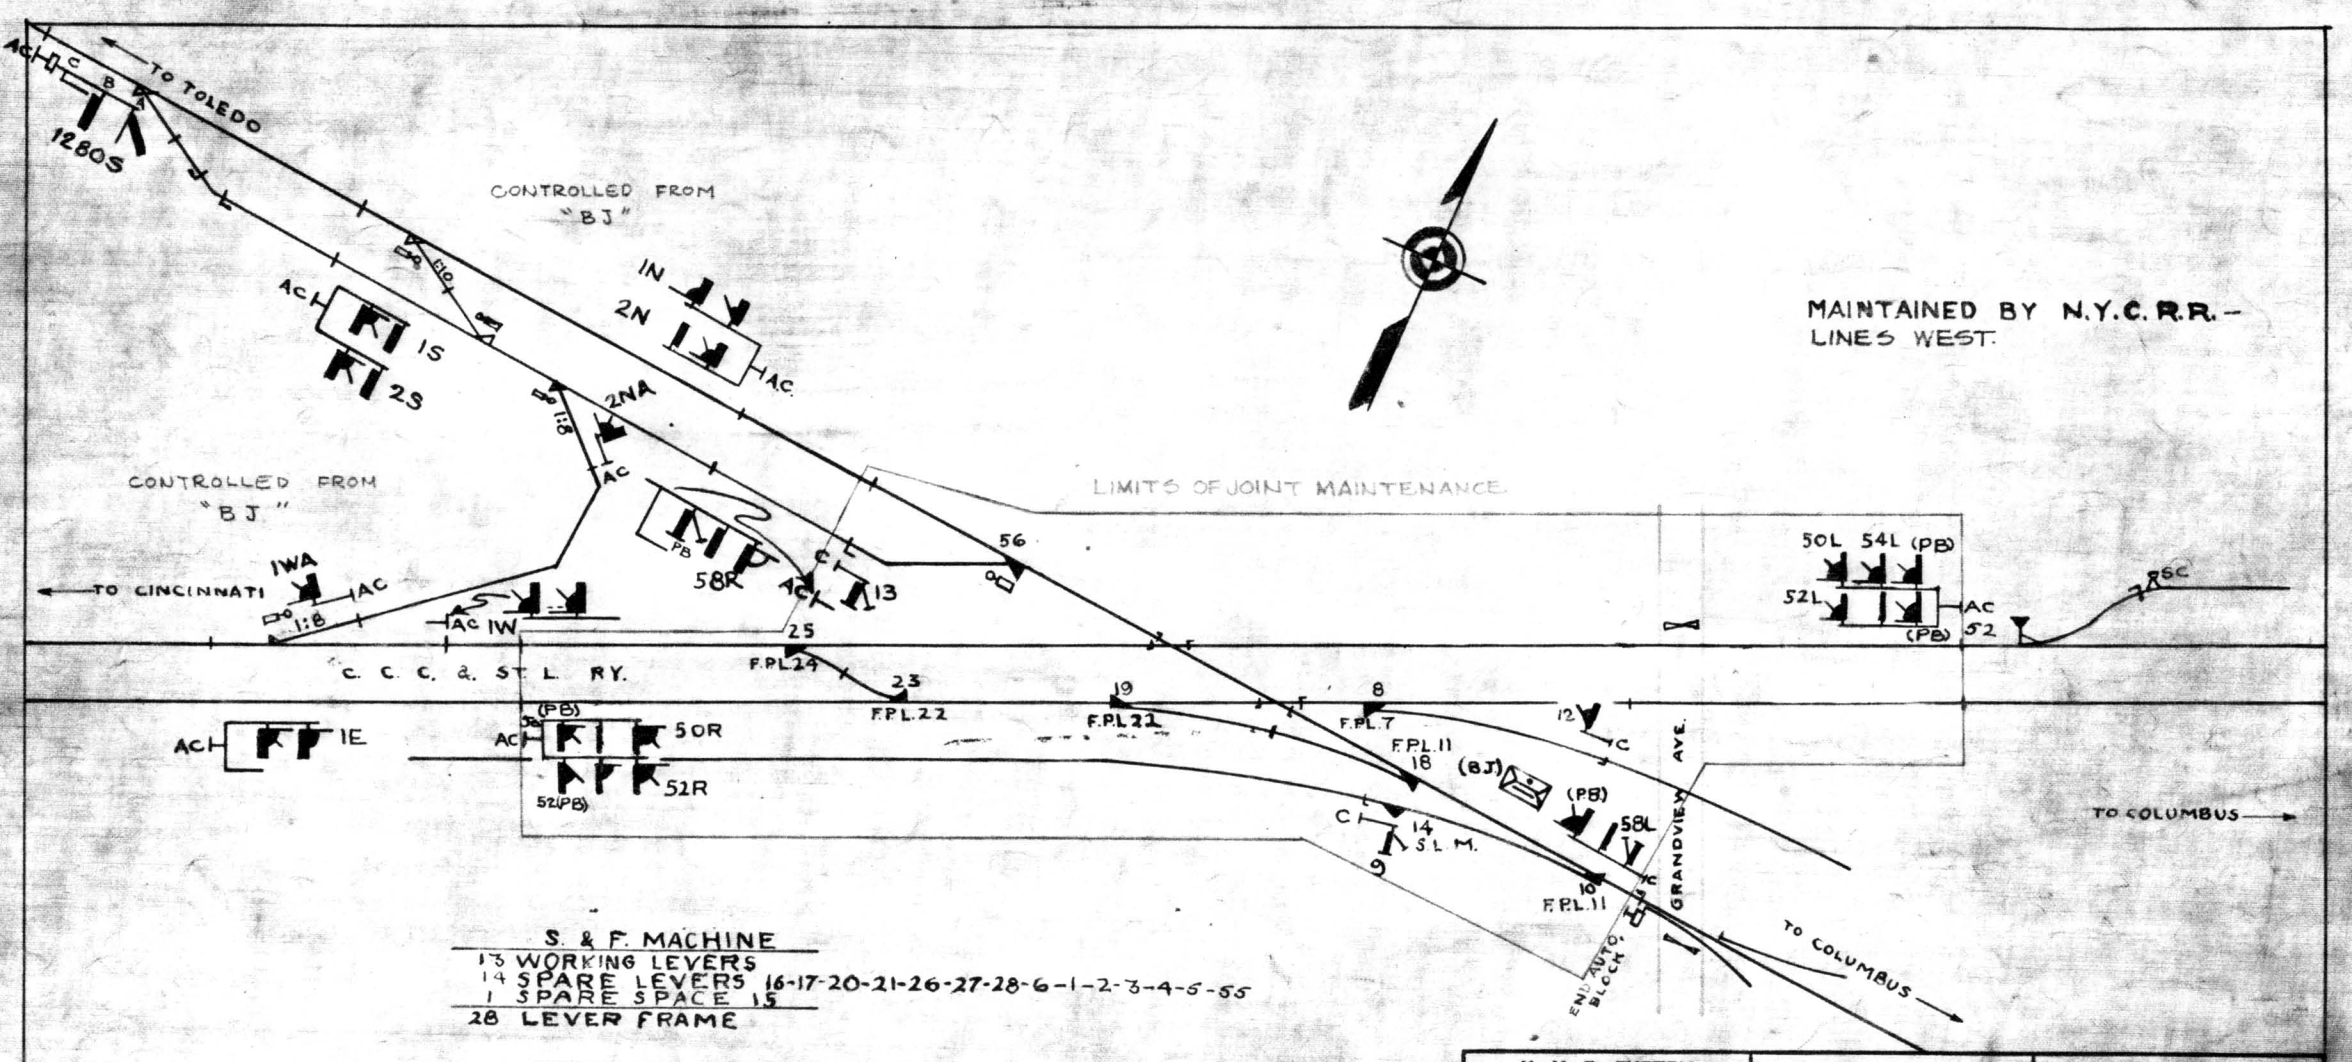

S. & F. MACHINE

13 WORKING LEVERS
14 SPARE LEVERS 16-17-20-21-26-27-28-6-1-2-3-4-5-55
1 SPARE SPACE 15
28 LEVER FRAME

MODEL 5-8 MACHINE


6 WORKING LEVERS
2 SPARE SPACES 56-57
0 SPARE LEVERS
8 LEVER FRAME

N. Y. C. SYSTEM C.C.C. & ST. L.—P. & E.—L. & J. BR. OPERATING DISTRICTS	SIGNAL DEPT.	CINCINNATI, O.

MECHANICAL INTERLOCKING
N.Y.C.R.R. CROSSING C.C.C. & ST.L.RY.
WEST COLUMBUS, O.
JUNE, 29, 1942.

REVISION 6	DATE 11-30-64	OSG-1408-ISL

ASST. SIGNAL ENGINEER

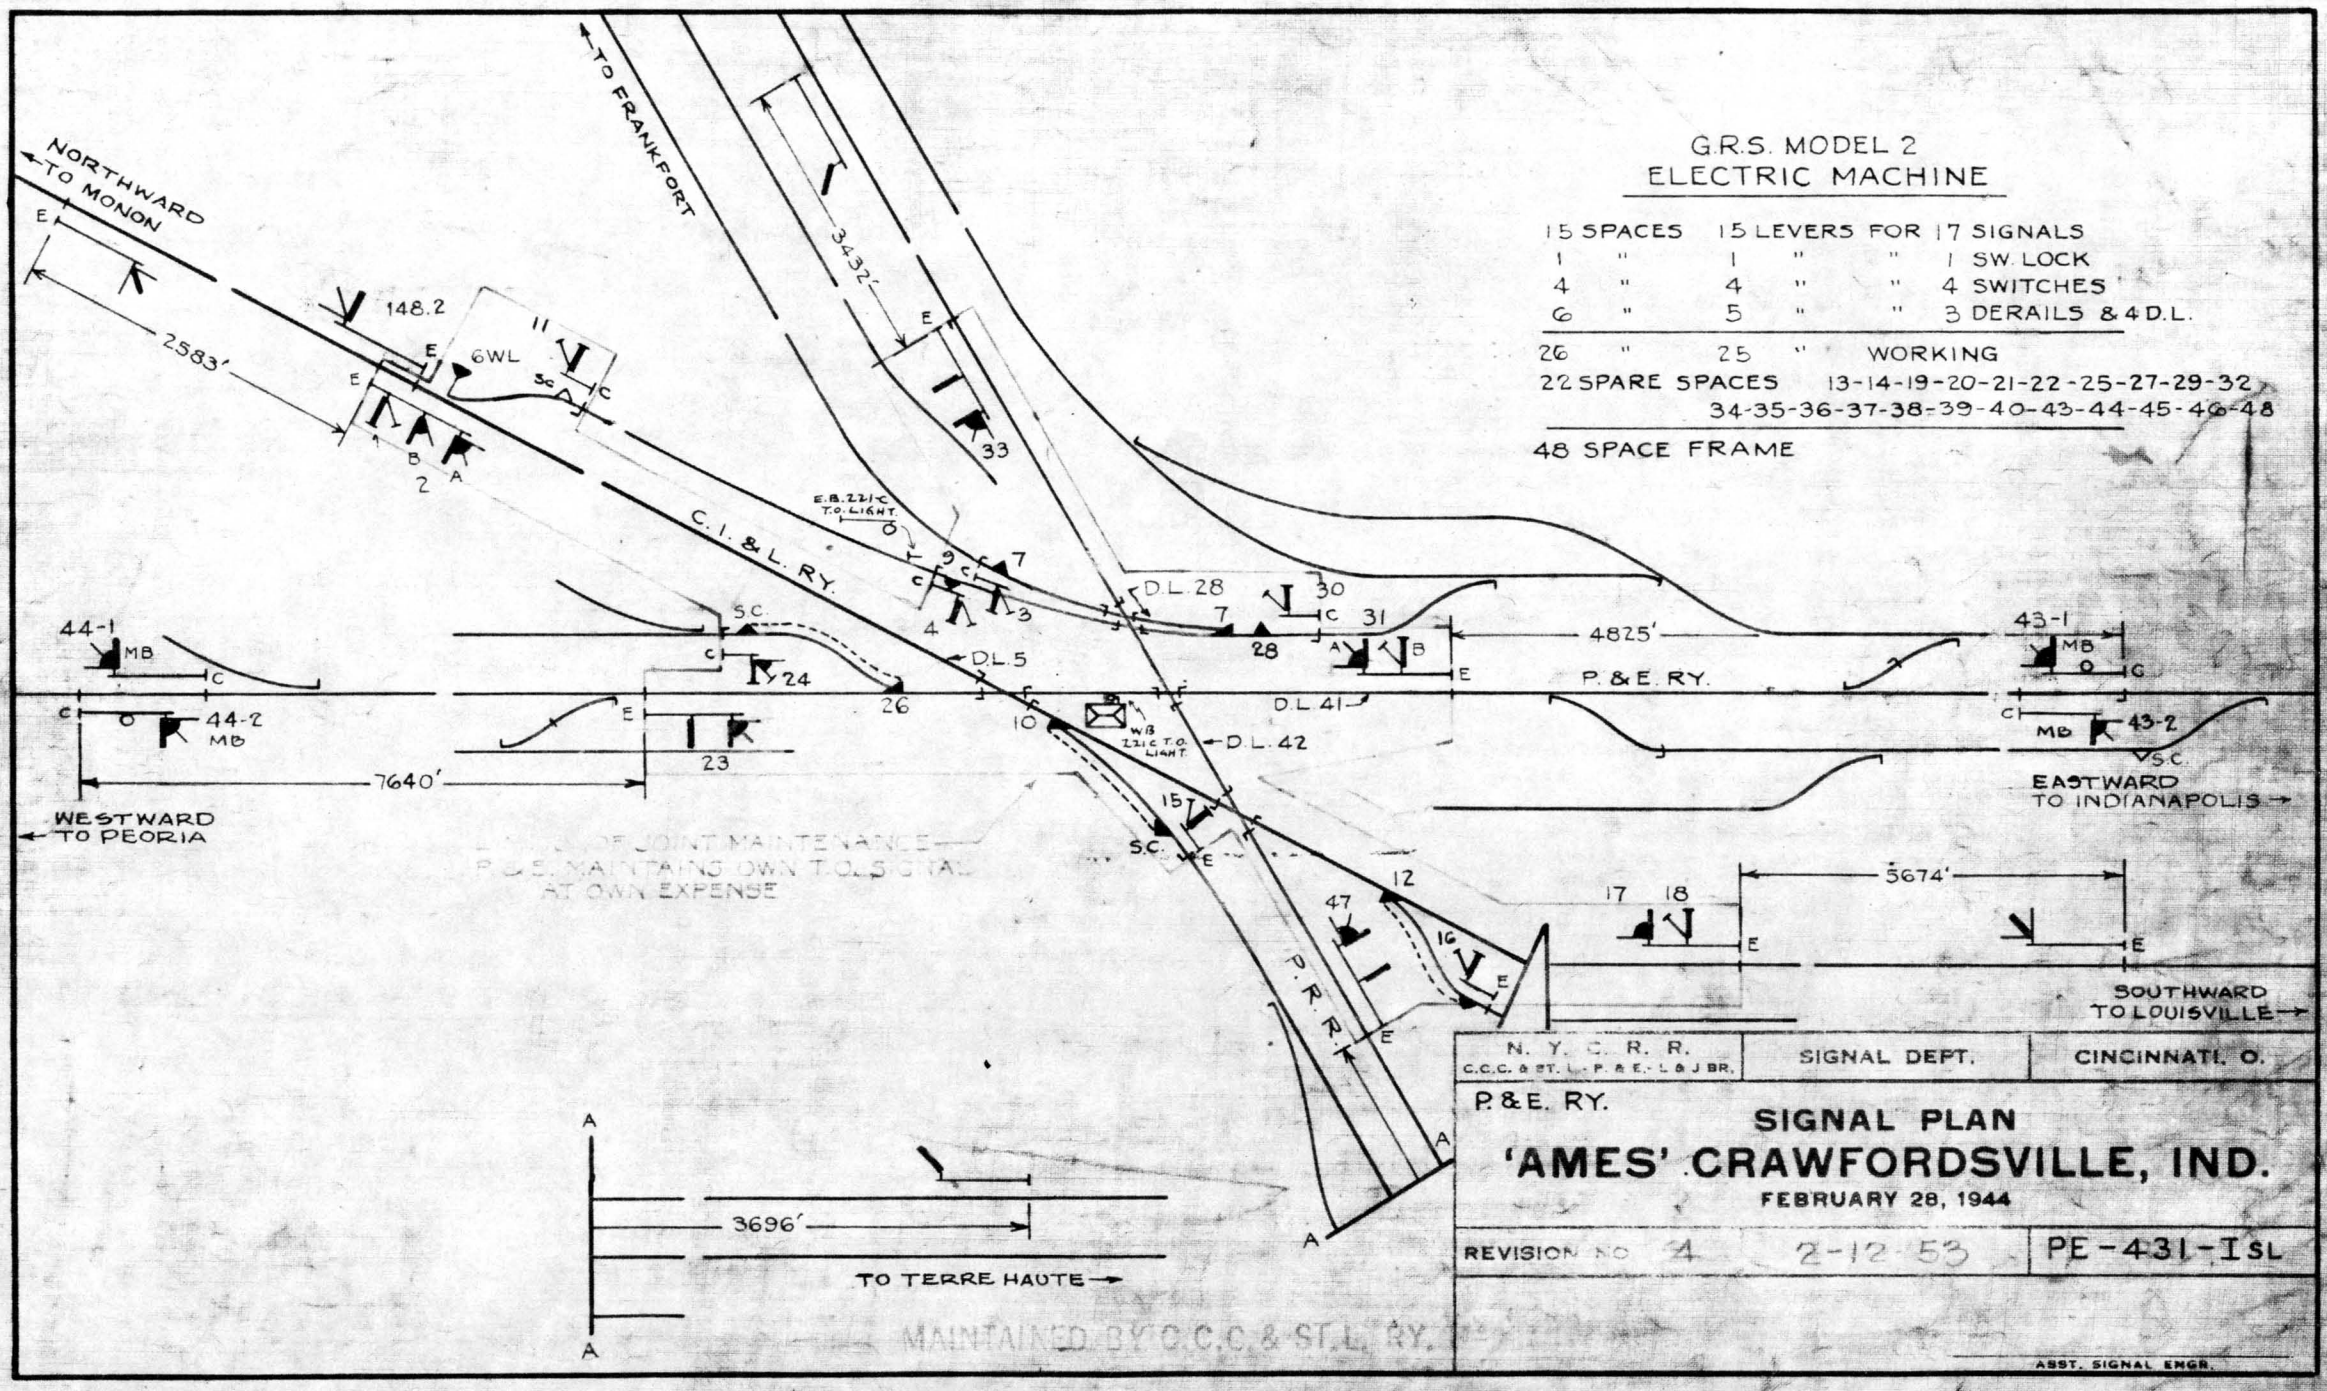

G.R.S. MODEL 2 ELECTRIC MACHINE

15 SPACES	15 LEVERS FOR	17	SIGNALS
1 "	1 "	"	1	SW. LOCK
4 "	4 "	"	4	SWITCHES
6 "	5 "	"	3	DERAILS & 4 D.L.
26 "	25 "	WORKING		

22 SPARE SPACES 13-14-19-20-21-22-25-27-29-32-34-35-36-37-38-39-40-43-44-45-46-48

48 SPACE FRAME

N. Y. C. R. R. C.C.C. & ST. L. - P. & E. - L & J BR. | SIGNAL DEPT. | CINCINNATI, O.


P. & E. RY.

SIGNAL PLAN 'AMES' CRAWFORDSVILLE, IND.

FEBRUARY 28, 1944

REVISION NO 4 2-12-53 | PE-431-ISL

ASST. SIGNAL ENGR.

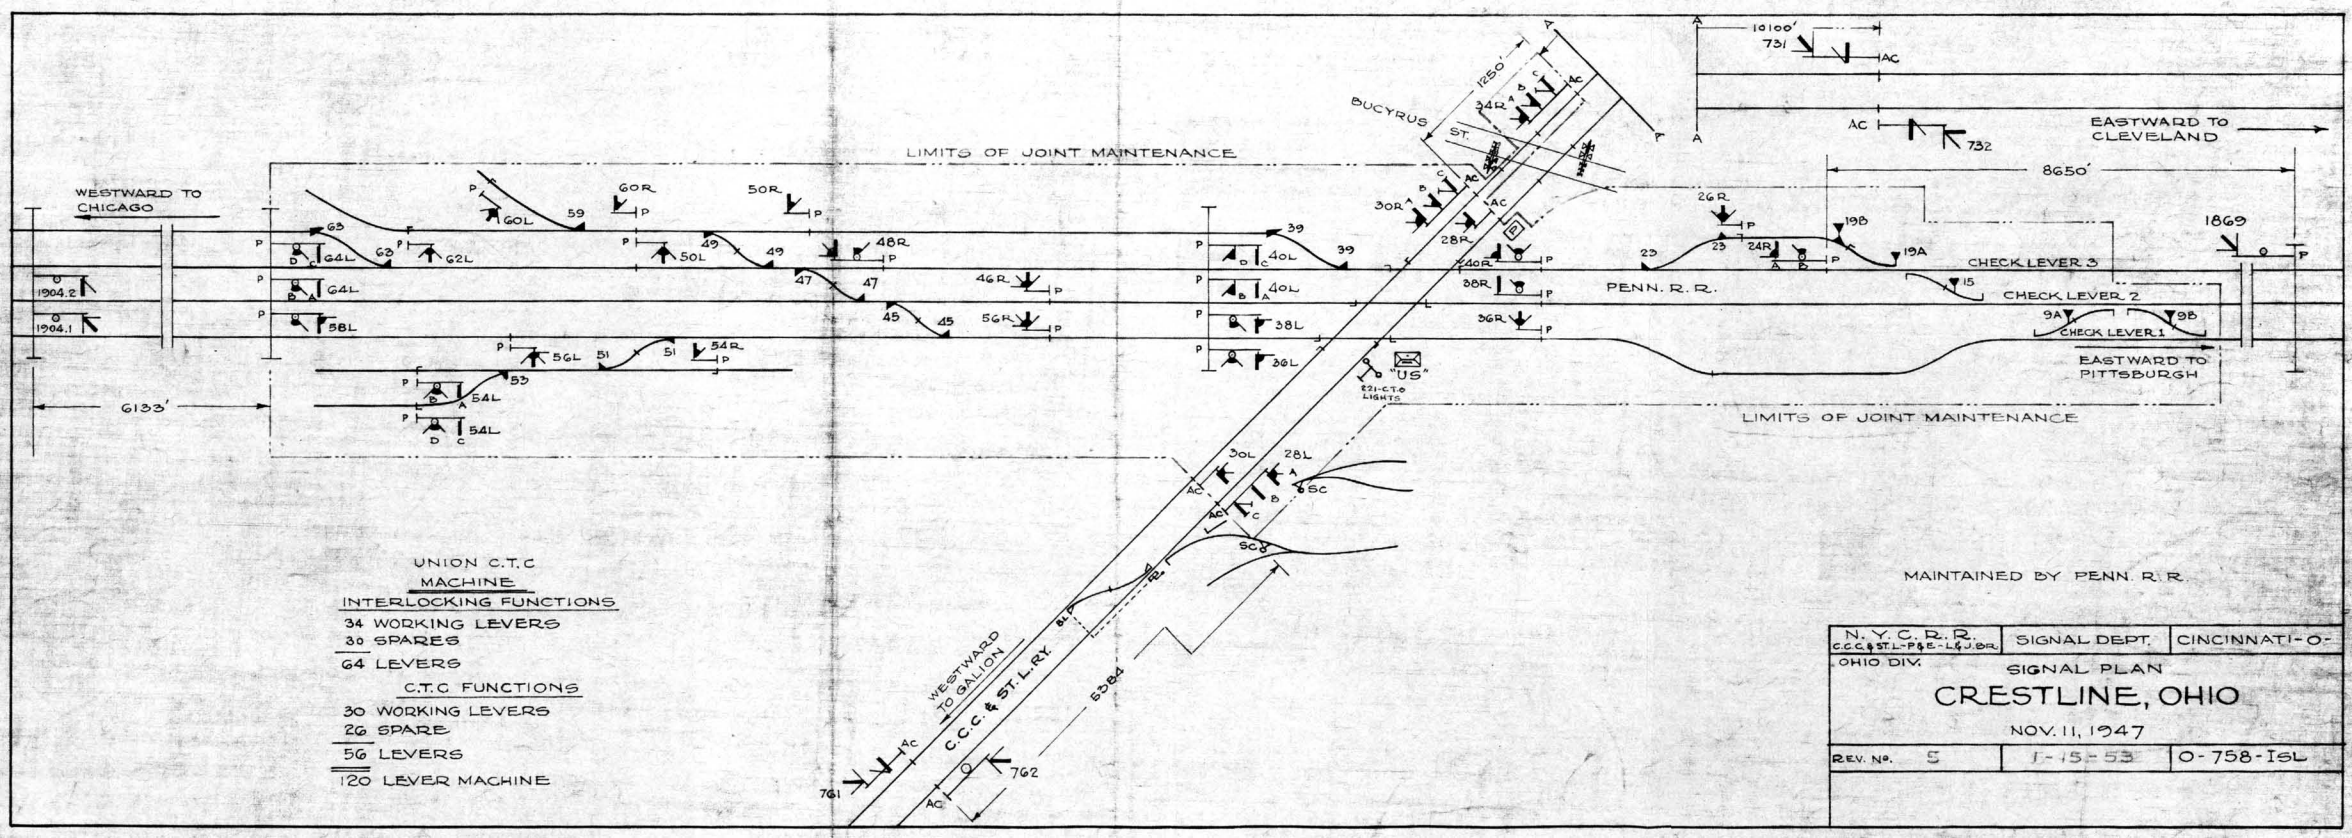


UNION C.T.C
MACHINE
INTERLOCKING FUNCTIONS
34 WORKING LEVERS
30 SPARES
64 LEVERS


C.T.C FUNCTIONS
30 WORKING LEVERS
26 SPARE
56 LEVERS
120 LEVER MACHINE

MAINTAINED BY PENN. R. R.

N. Y. C. R. R. C.C.C. & ST. L.-P. & E.-L. & J. DIV. OHIO DIV.	SIGNAL DEPT.	CINCINNATI-O-
SIGNAL PLAN		
CRESTLINE, OHIO		
NOV. 11, 1947		
REV. No. 5	1-15-53	O-758-ISL

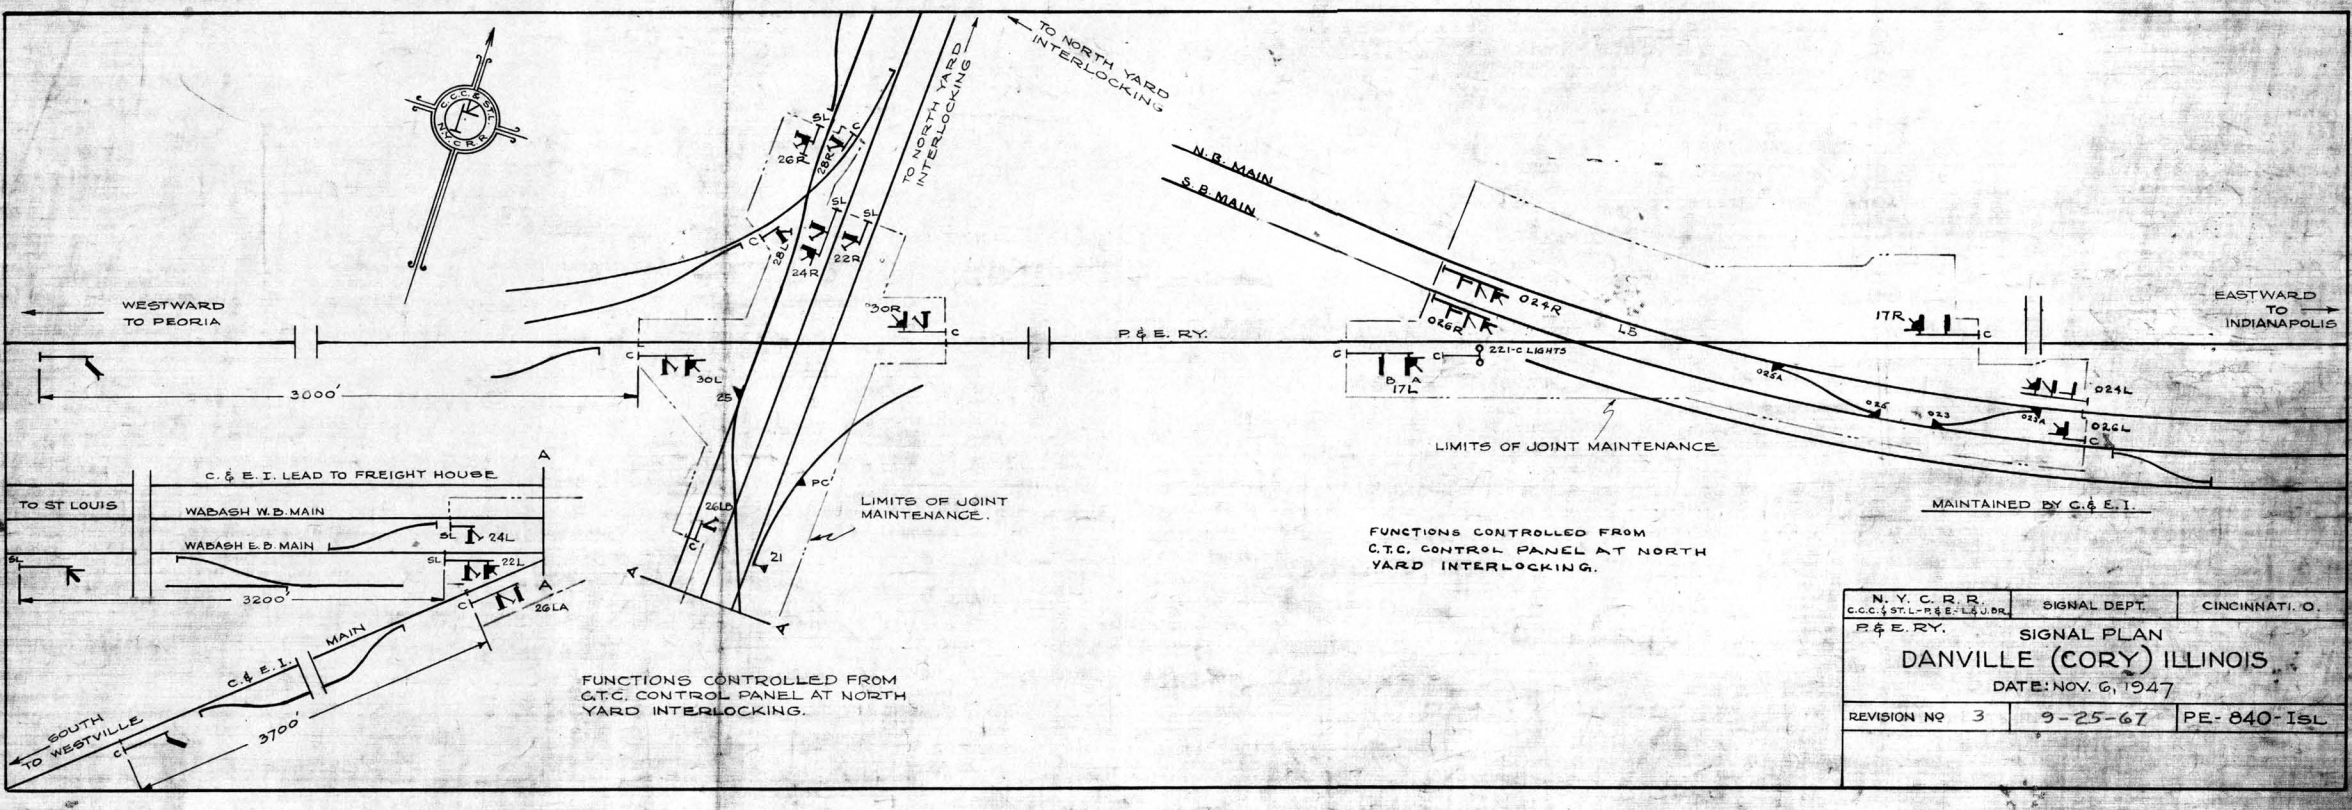

N. Y. C. R. R. C.C.C.& ST. L.-P & E.-L & U. DR.	SIGNAL DEPT.	CINCINNATI, O.
P & E. RY.	SIGNAL PLAN DANVILLE (CORY) ILLINOIS DATE: NOV. 6, 1947	
REVISION NO 3	9-25-67	PE-840-ISL

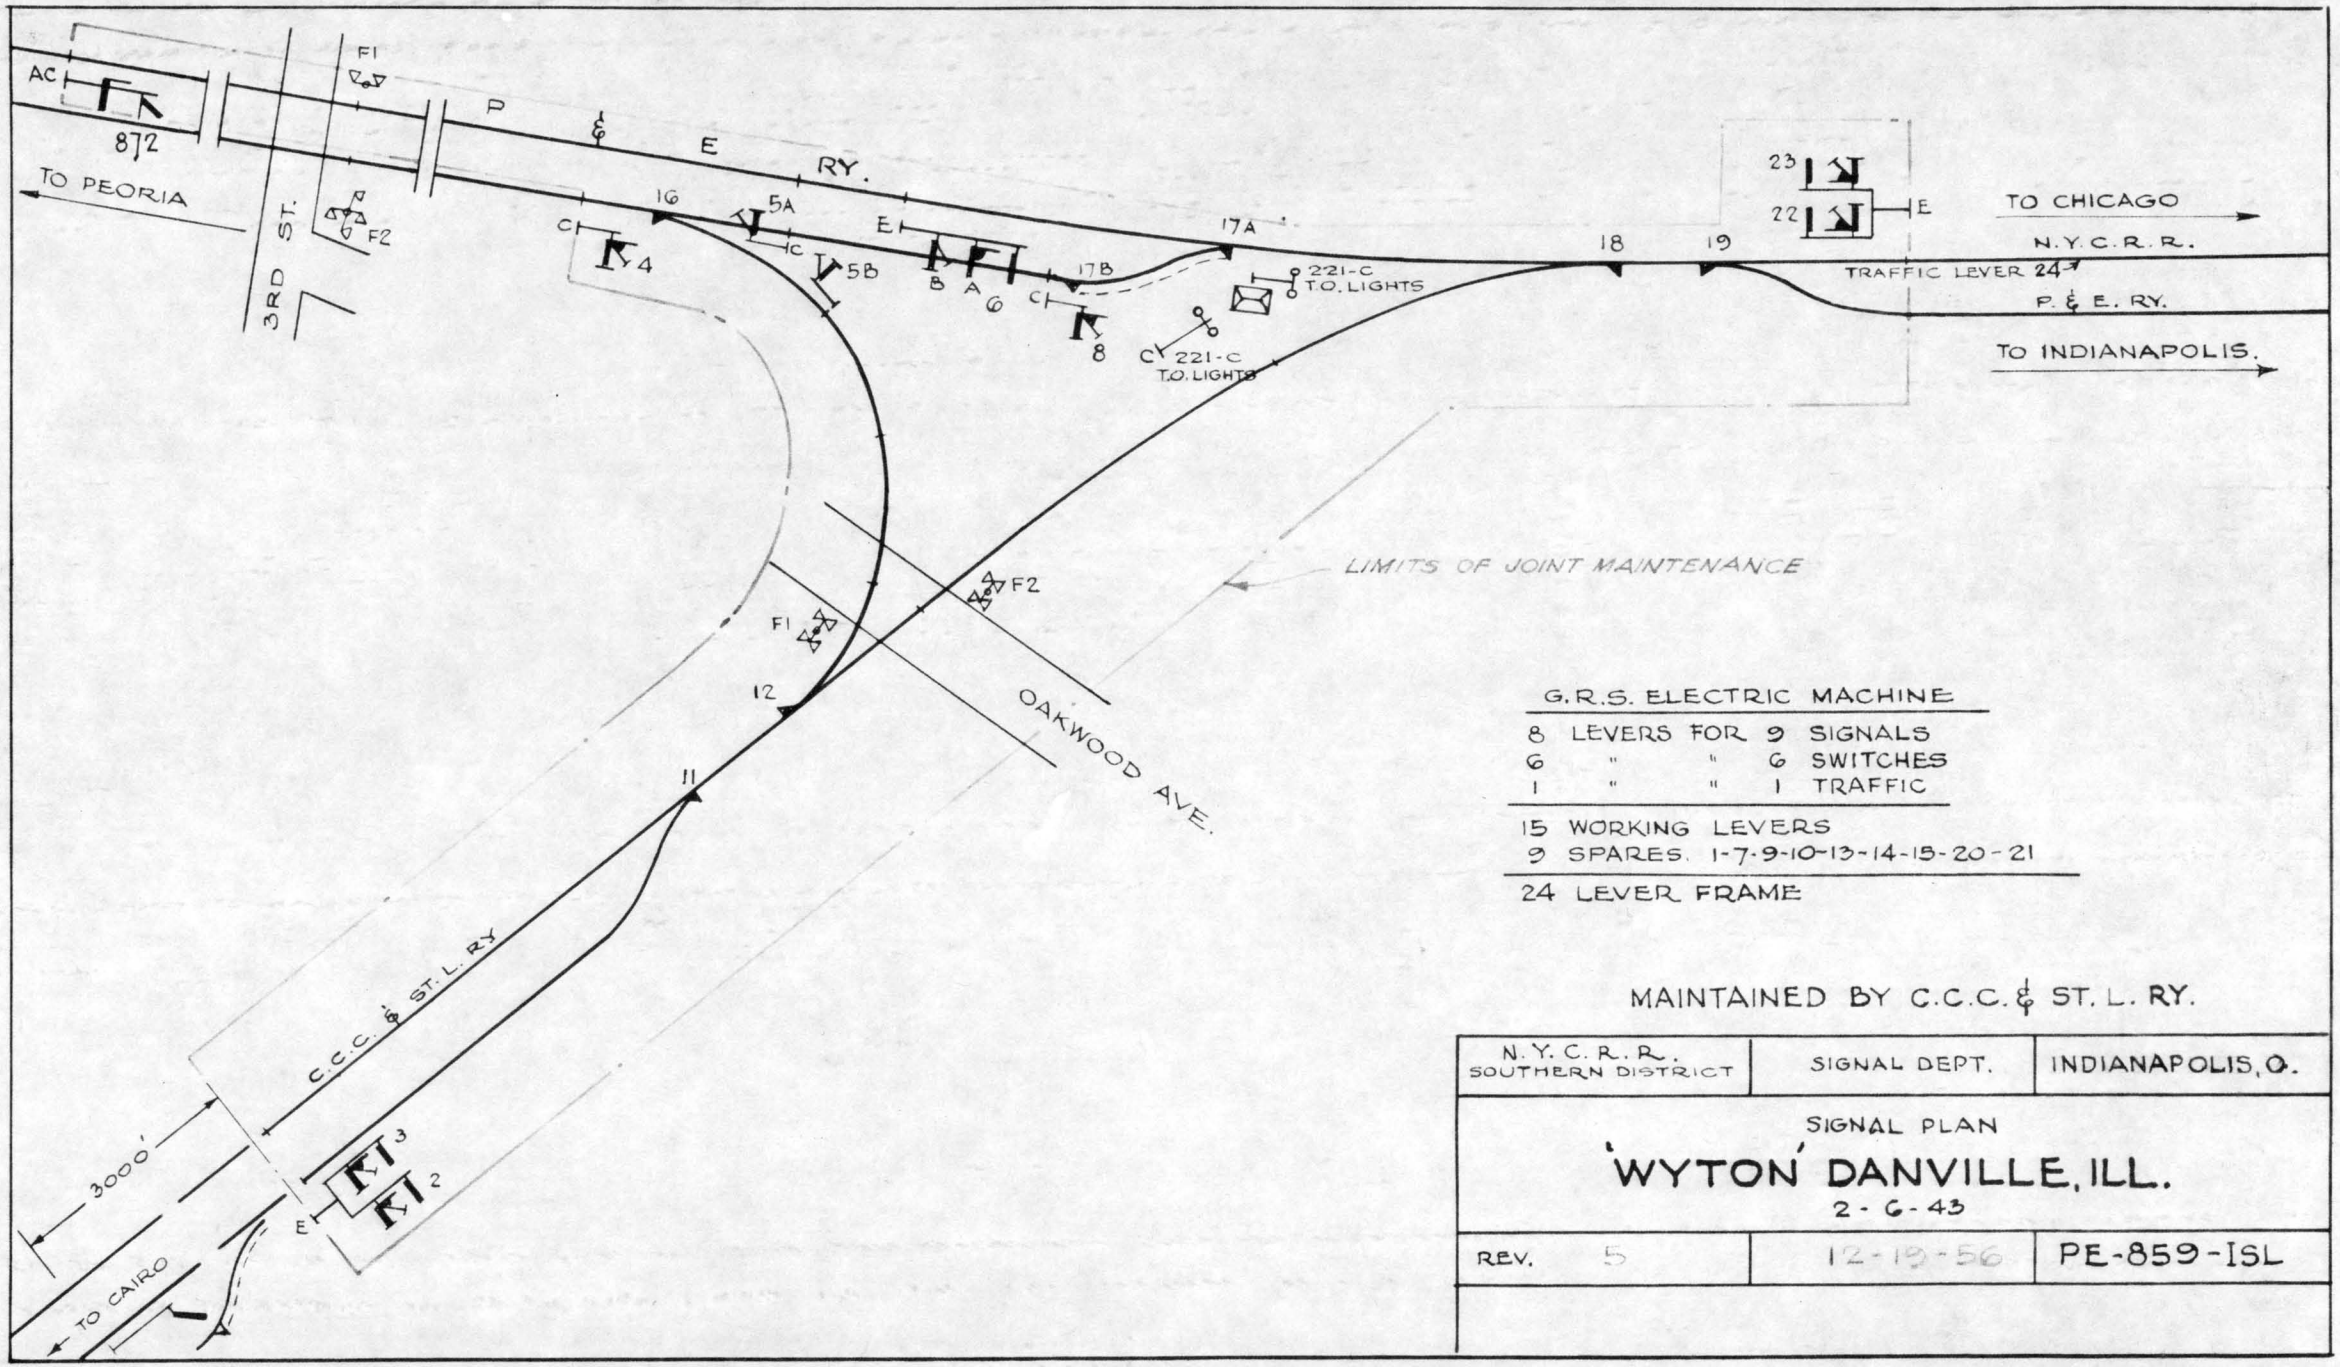

G.R.S. ELECTRIC MACHINE		
8	LEVERS FOR	9 SIGNALS
6	" "	6 SWITCHES
1	" "	1 TRAFFIC
15 WORKING LEVERS		
9 SPARES. 1-7-9-10-13-14-15-20-21		
24 LEVER FRAME		

MAINTAINED BY C.C.C. & ST. L. RY.


N.Y.C.R.R. SOUTHERN DISTRICT	SIGNAL DEPT.	INDIANAPOLIS, O.

SIGNAL PLAN

'WYTON' DANVILLE, ILL.

2-6-43

REV. 5	12-19-56	PE-859-ISL

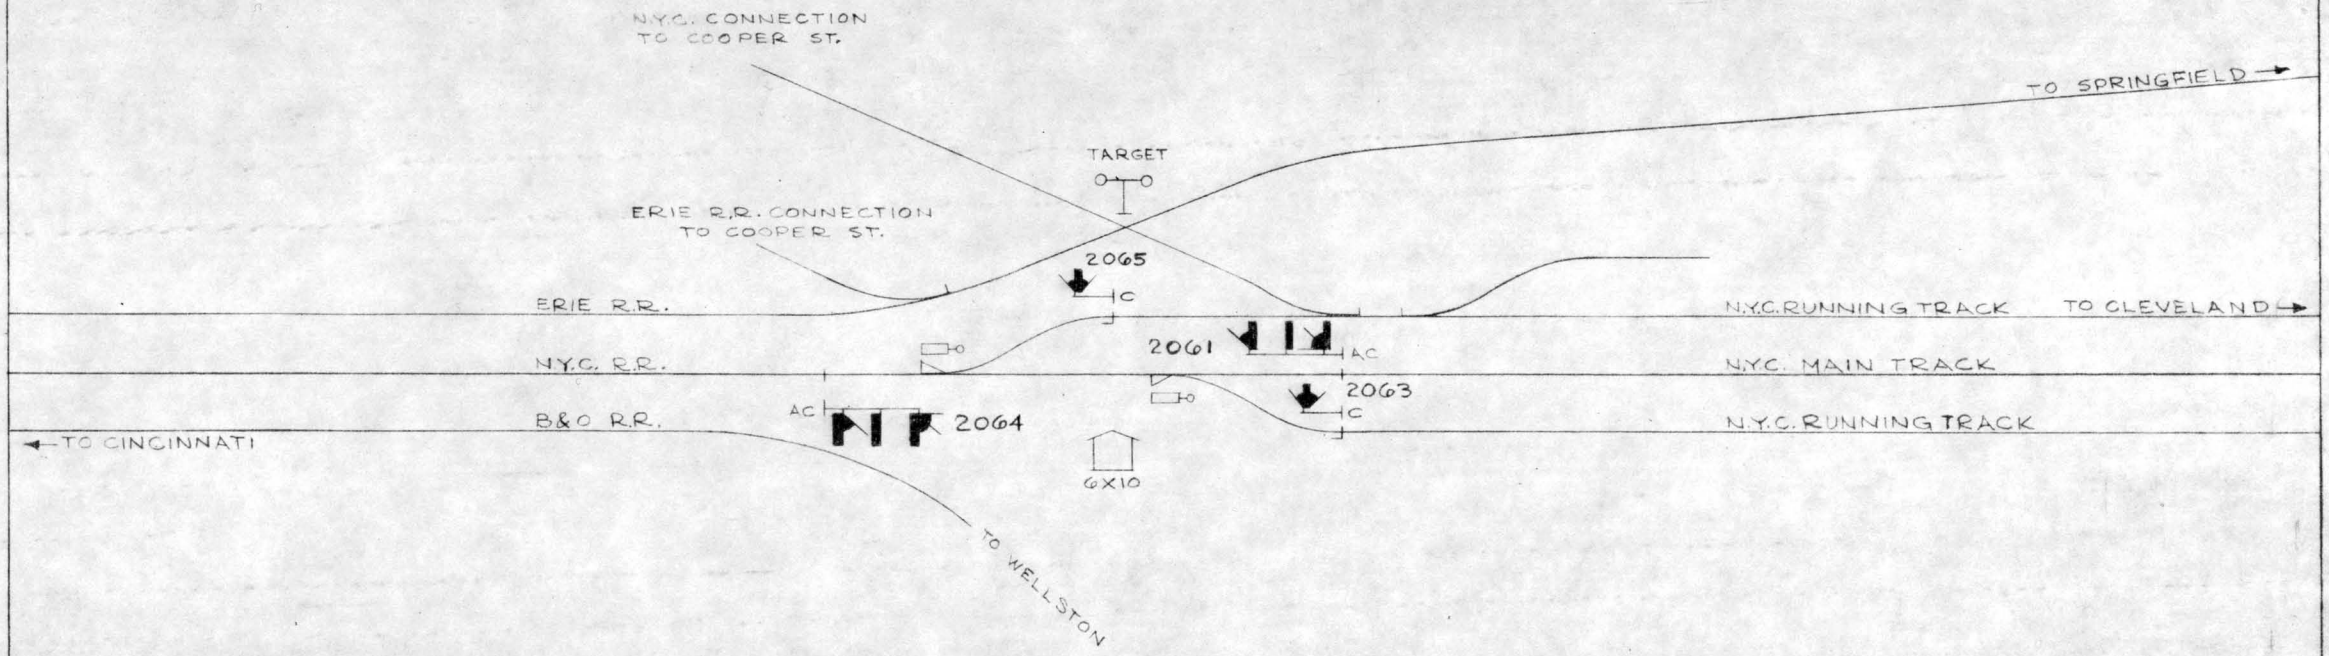

CONTROLED FROM
TATES POINT

MAINTAINED BY N.Y.C.R.R.

N.Y.C.R.R. SOUTHERN DISTRICT	SIGNAL DEPT.	INDIANAPOLIS, IND.


SIGNAL PLAN

DRAWBRIDGE DAYTON, OHIO

4-19-63

REVISION	DATE	OS-2068-ISL

DISTRICT SIGNAL ENGINEER

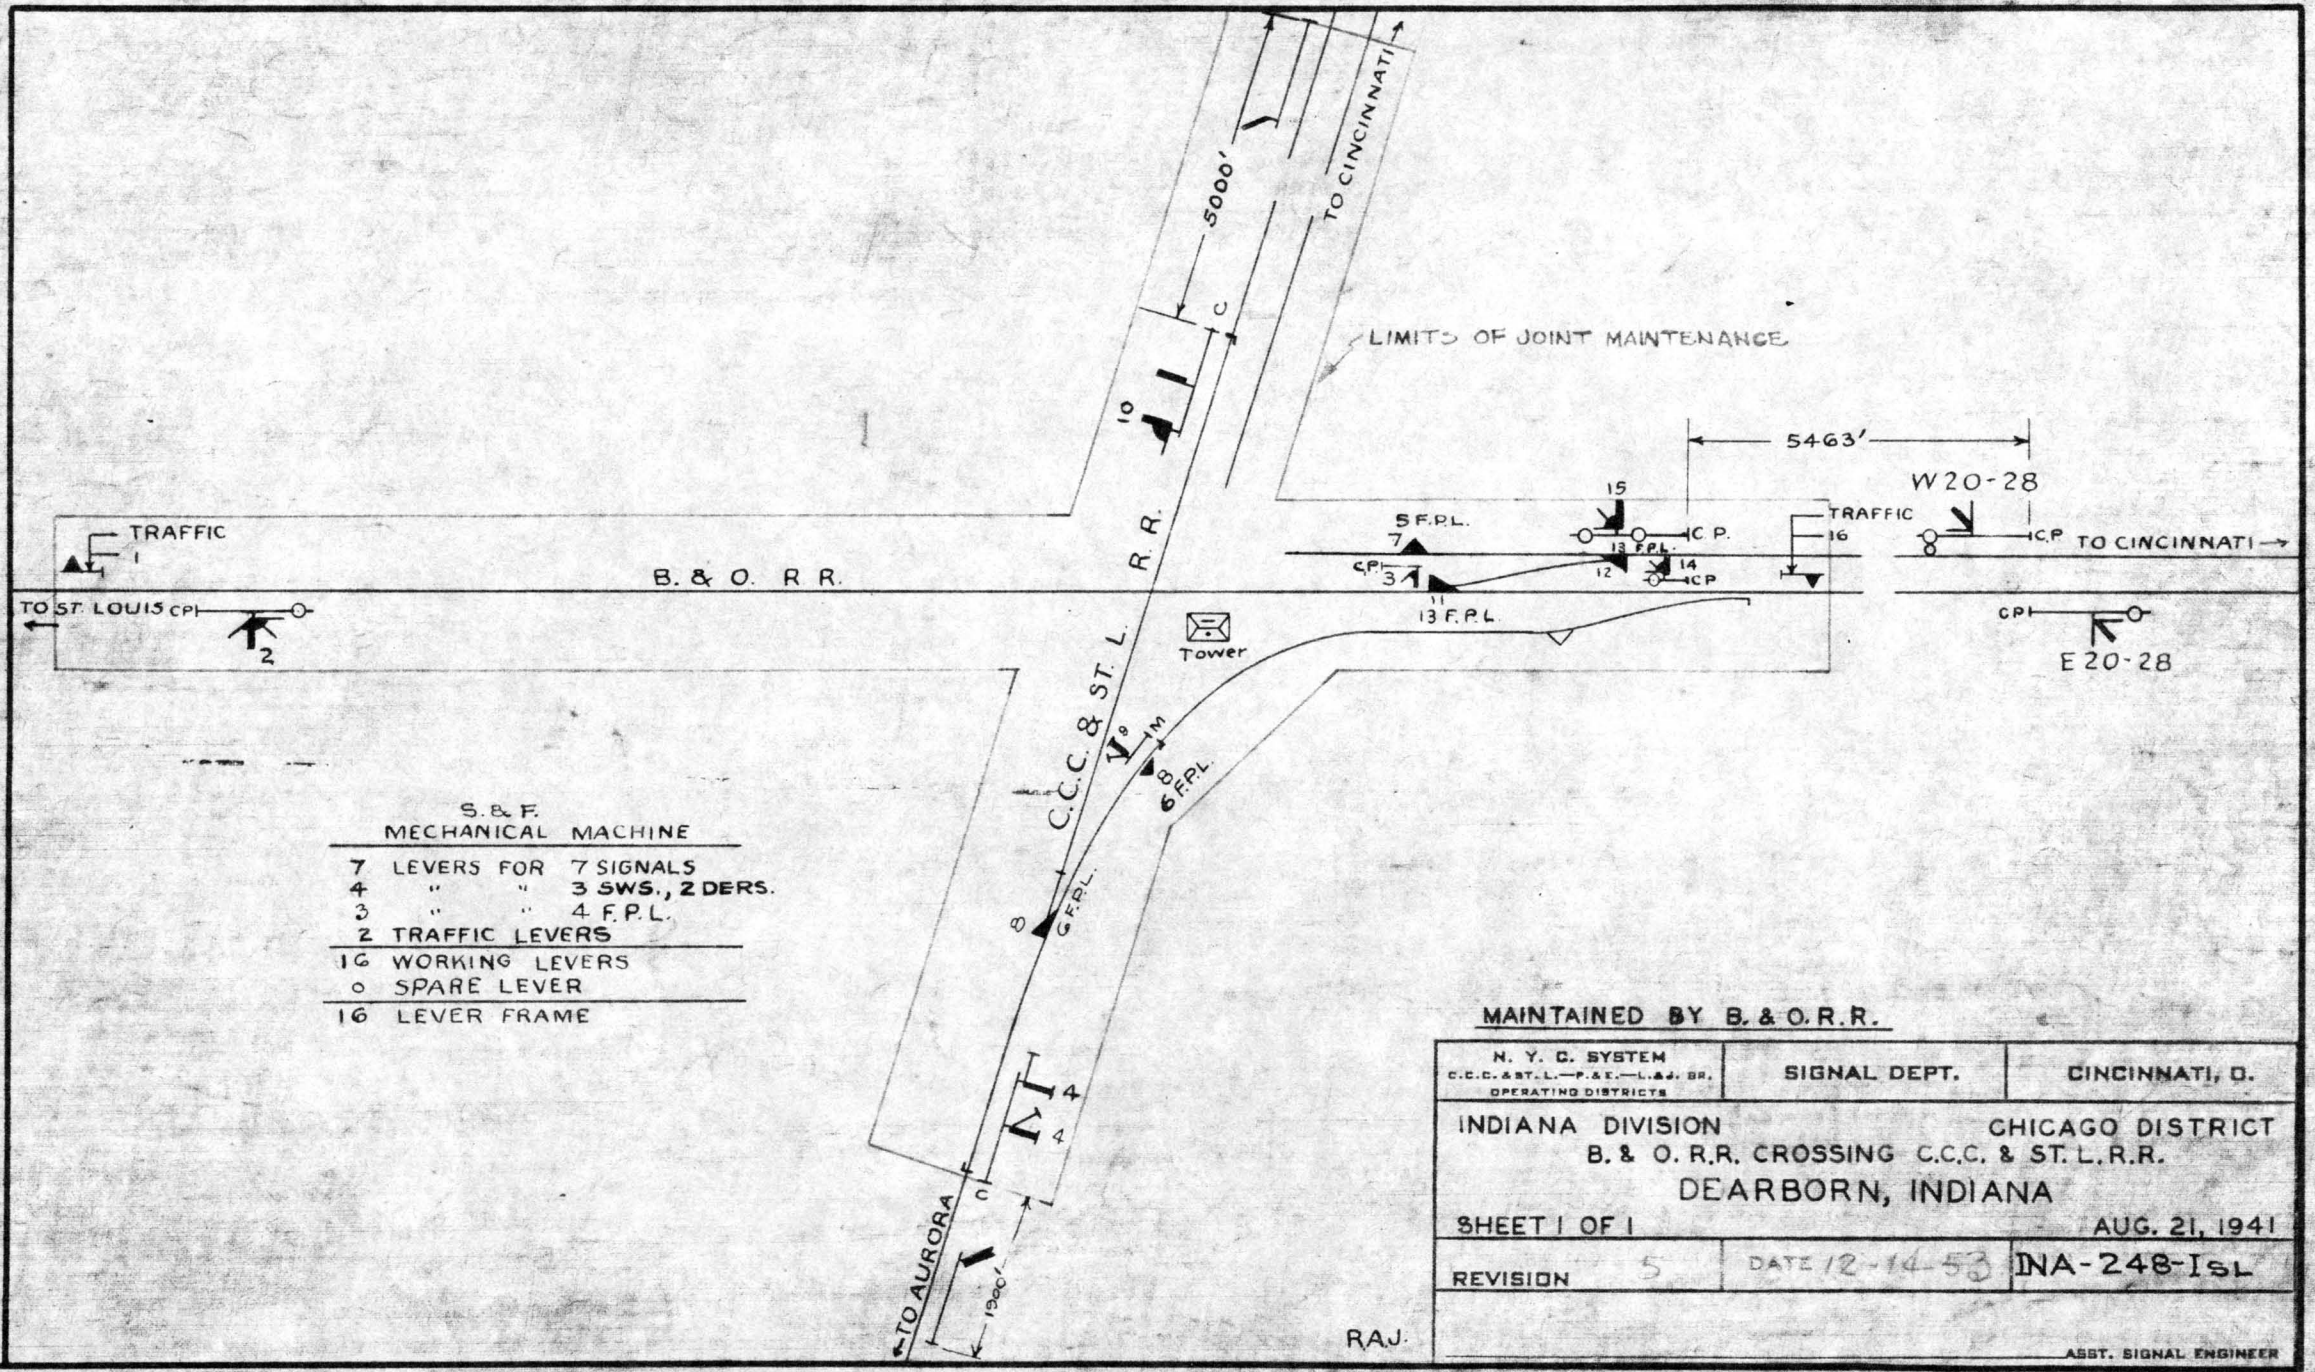

S. & F.
MECHANICAL MACHINE

7	LEVERS FOR	7 SIGNALS
4	" "	3 SWS., 2 DERS.
3	" "	4 F.P.L.
2	TRAFFIC LEVERS	
16	WORKING LEVERS	
0	SPARE LEVER	
16	LEVER FRAME	

MAINTAINED BY B. & O. R.R.

N. Y. C. SYSTEM C.C.C. & ST. L.—P. & E.—L. & A. DIV. OPERATING DISTRICTS	SIGNAL DEPT.	CINCINNATI, O.

INDIANA DIVISION CHICAGO DISTRICT


B. & O. R.R. CROSSING C.C.C. & ST. L. R.R.

DEARBORN, INDIANA

SHEET 1 OF 1 AUG. 21, 1941

REVISION 5	DATE 12-14-53	INA-248-ISL

ASST. SIGNAL ENGINEER

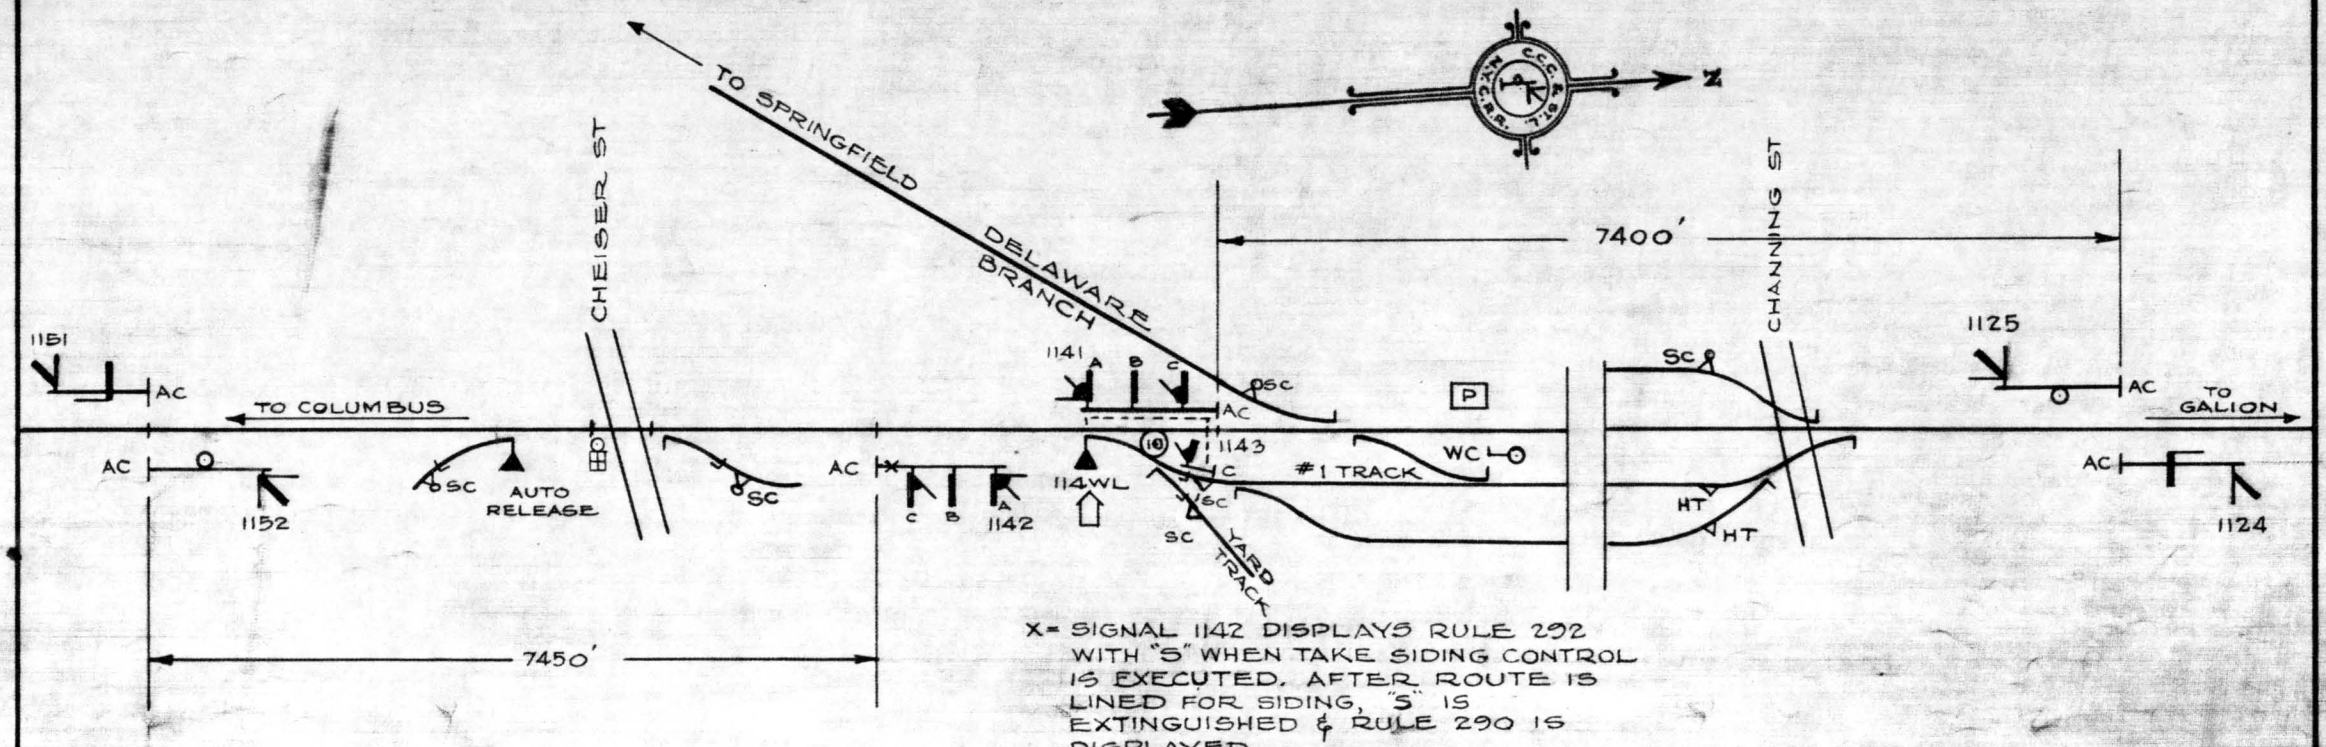

X= SIGNAL 1142 DISPLAYS RULE 292 WITH "S" WHEN TAKE SIDING CONTROL IS EXECUTED. AFTER ROUTE IS LINED FOR SIDING, "S" IS EXTINGUISHED & RULE 290 IS DISPLAYED.

WHEN SIGNAL 1143 IS CLEARED FOR MOVEMENT FROM #1, OR YARD TRACK SIGNAL 1142 ALSO DISPLAYS RULE 290 FOR SWITCHING PURPOSES.

ELECTRIC LOCK & SIGNALS 1141 - 1142 & 1143 REMOTELY CONTROLLED FROM COLUMBUS

MAINTAINED BY C.C.C. & ST. L. RY.

N. Y. C. R. R. C.C.C. & ST. L. - P. & E. - L & J BR.	SIGNAL DEPT.	CINCINNATI, O.


SIGNAL PLAN

C.P. 114 - DELAWARE - OHIO

DATE: JULY 26 - 1946

REVISION NO. 1	DEC. 21, 1966	OSG-1141-ISL


ASST. SIGNAL ENGR.

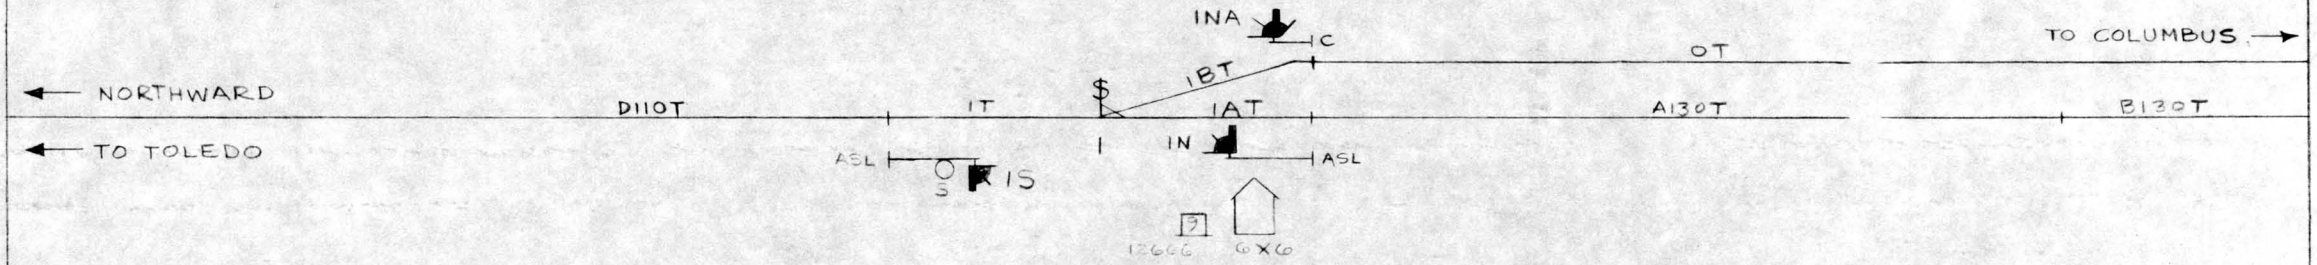

CONTROLLED FROM

COLUMBUS

N. Y. C. R. R. SOUTHERN DISTRICT	COMM. & SIG. DEPT.	INDIANAPOLIS, IND.
SIGNAL PLAN REMOTE CONTROLLED SIGNALS C.P.13 DOWLING, OHIO DEC. 7, 1964		
REV. No. 1	12-27-65	OCW-131-ISL

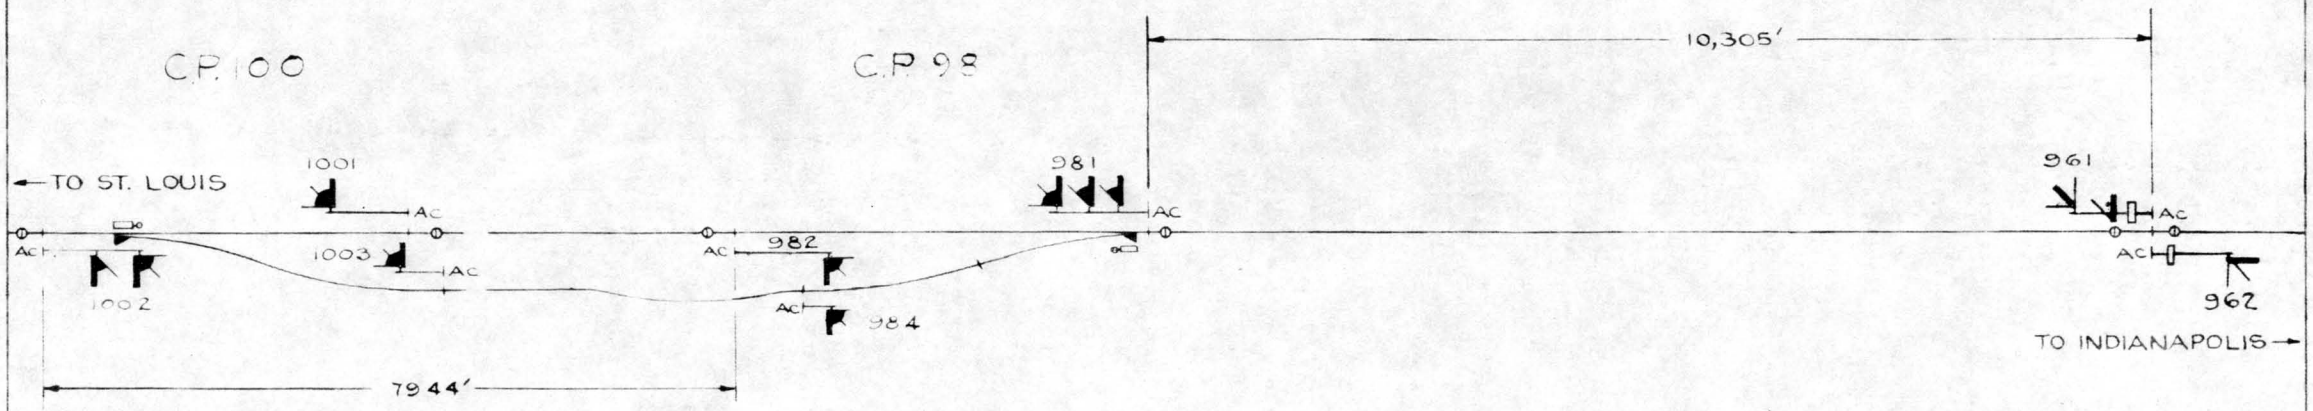

C.T.C. CONTROLLED FROM DISPATCHERS OFFICE AT INDIANAPOLIS

MAINTAINED BY C.C.C. & ST.L. RY


N. Y. C. R. R. C.C.C. & ST.L. - P. & E. - L. & J.	SIGNAL DEPT.	CINCINNATI, O.

SIGNAL PLAN

DUDLEY, ILLINOIS

JANUARY 13, 1939

REVISION 11	DATE 2-27-67	IL-986-ISL

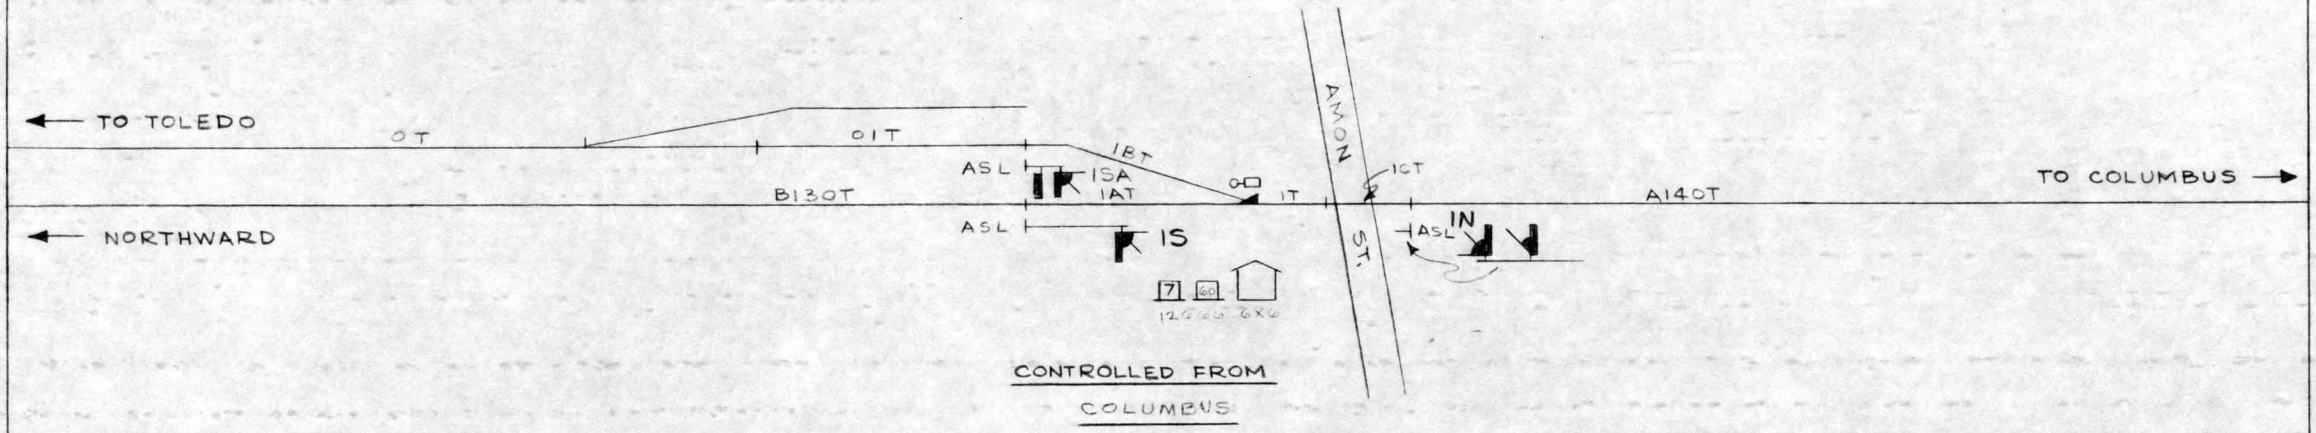

N. Y. C. R. R. SOUTHERN DISTRICT	COMM. & SIG. DEPT.	INDIANAPOLIS, IND.


SIGNAL PLAN

REMOTE CONTROLLED SWITCH & SIGNALS

C.P. 14 DUNBRIDGE, OHIO

DEC. 7, 1964

REV. No. 1	12-27-65	OCW-146-ISL

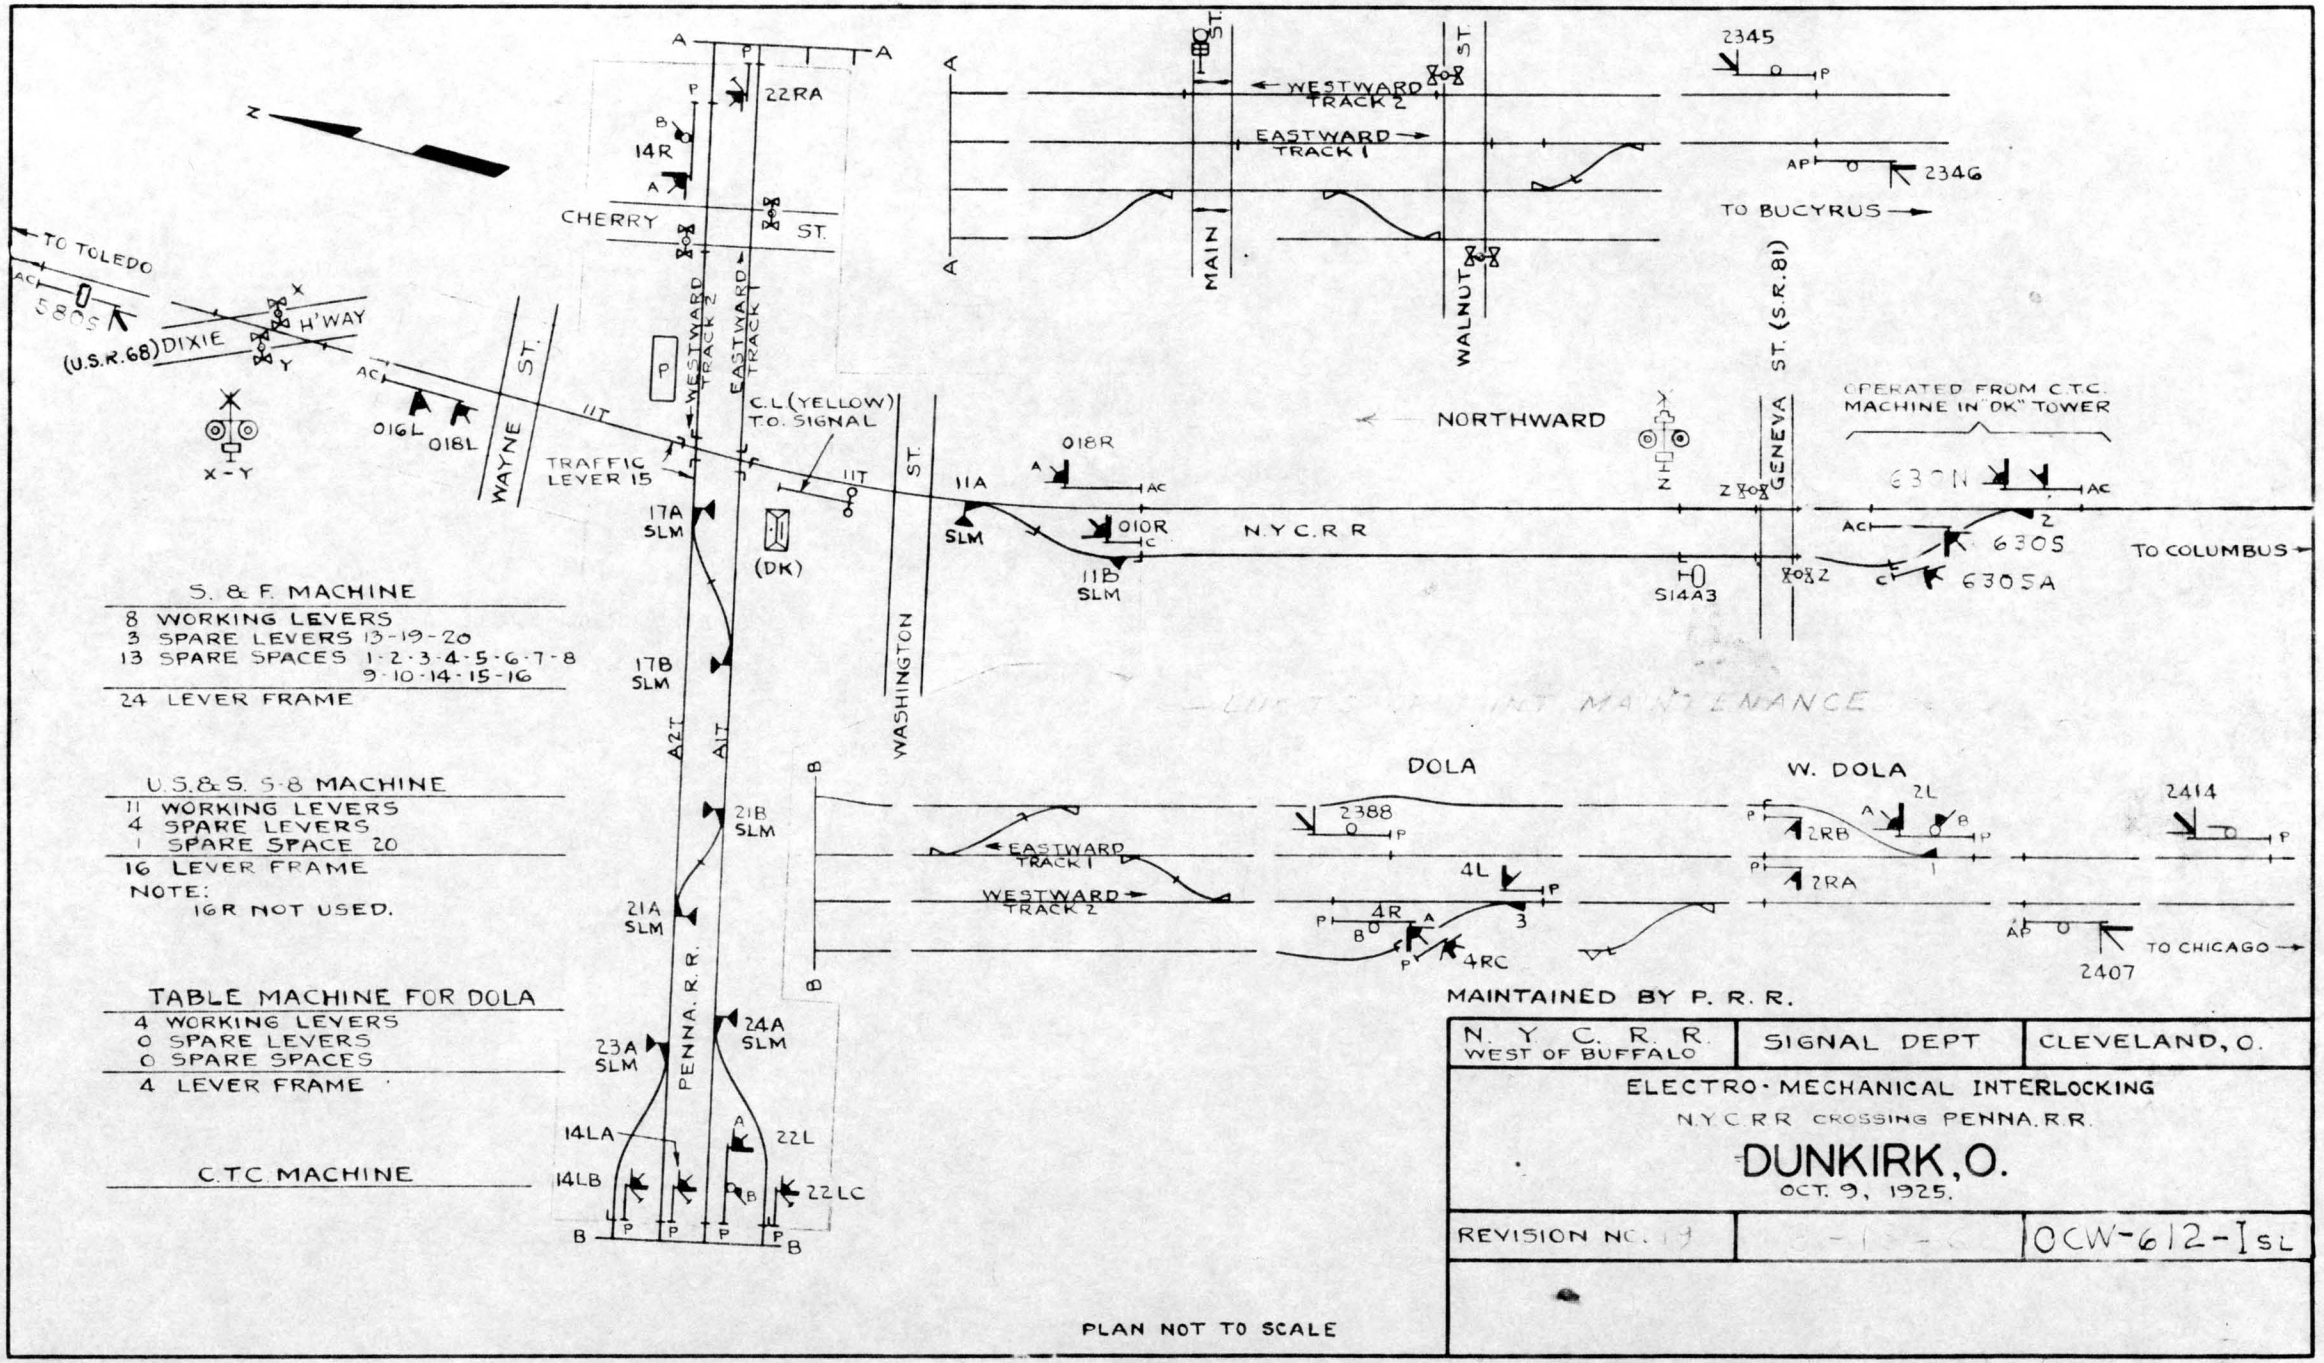

S. & F. MACHINE

8 WORKING LEVERS
3 SPARE LEVERS 13-19-20
13 SPARE SPACES 1-2-3-4-5-6-7-8 9-10-14-15-16

24 LEVER FRAME

U.S.&S. S-8 MACHINE

11 WORKING LEVERS
4 SPARE LEVERS
1 SPARE SPACE 20

16 LEVER FRAME

NOTE:
16R NOT USED.

TABLE MACHINE FOR DOLA

4 WORKING LEVERS
0 SPARE LEVERS
0 SPARE SPACES

4 LEVER FRAME

C.T.C. MACHINE

PLAN NOT TO SCALE

MAINTAINED BY P. R. R.


N. Y. C. R. R. WEST OF BUFFALO	SIGNAL DEPT	CLEVELAND, O.

ELECTRO-MECHANICAL INTERLOCKING
N.Y.C.R.R. CROSSING PENNA. R.R.

DUNKIRK, O.

OCT. 9, 1925.

REVISION NO. 1		OCW-612-ISL

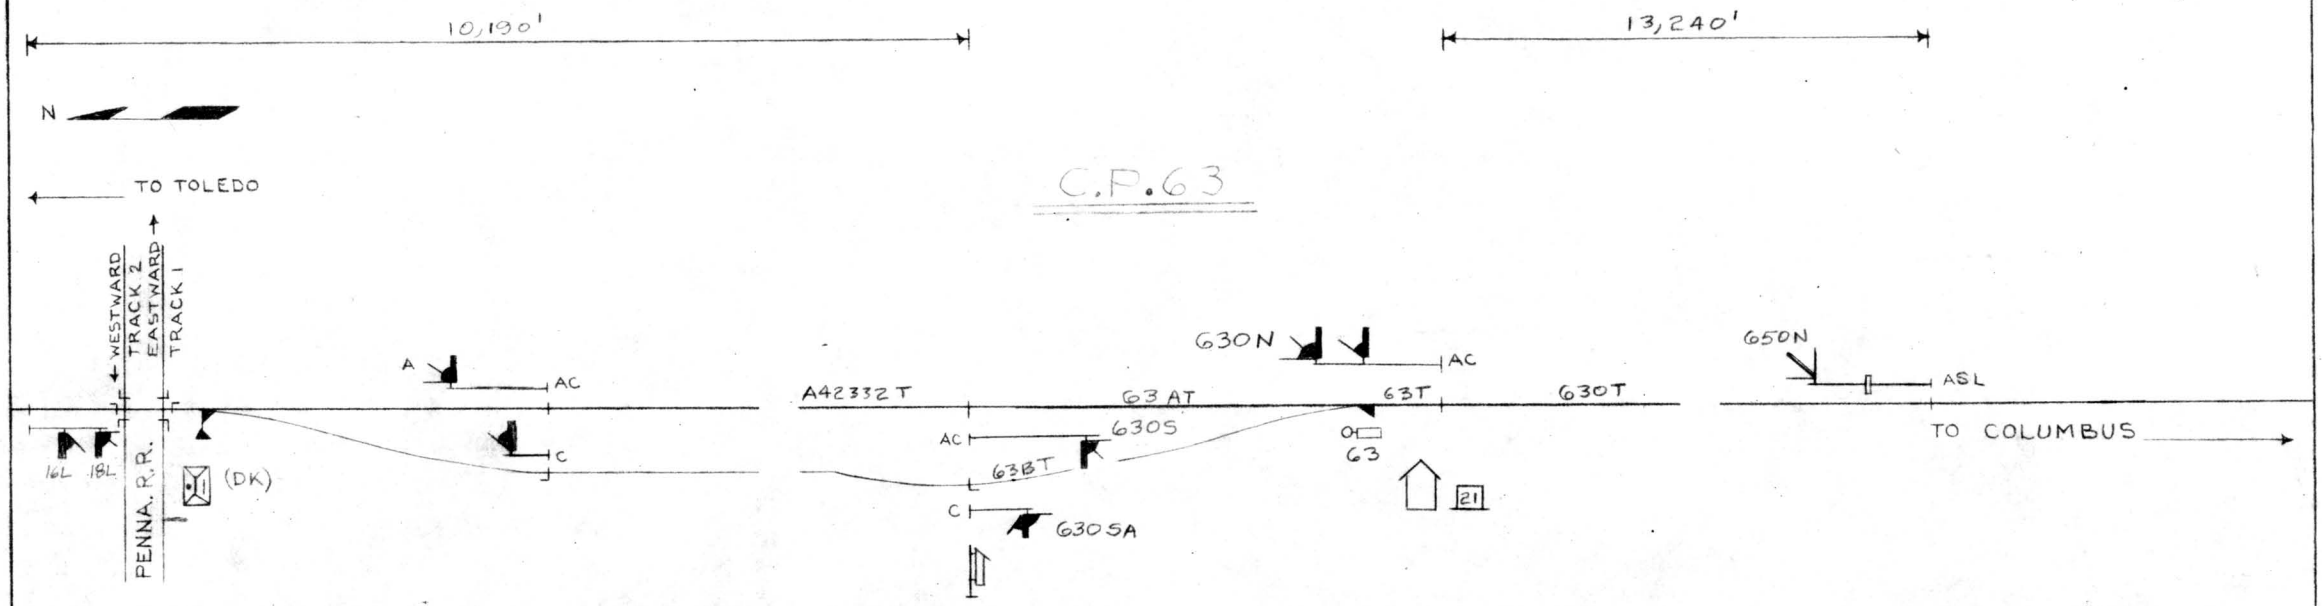

N. Y. C. R. R. SOUTHERN DISTRICT	SIGNAL DEPT.	INDIANAPOLIS, IND.

SIGNAL PLAN

C.P. 63 DUNKIRK REMOTE


1.8 MI. SOUTH OF DUNKIRK, O

NOV. 30, 1962

REV. Nº 2	3-13-68	OCW-631-ISL

PLAN NOT TO SCALE

DISTRICT SIGNAL ENGINEER

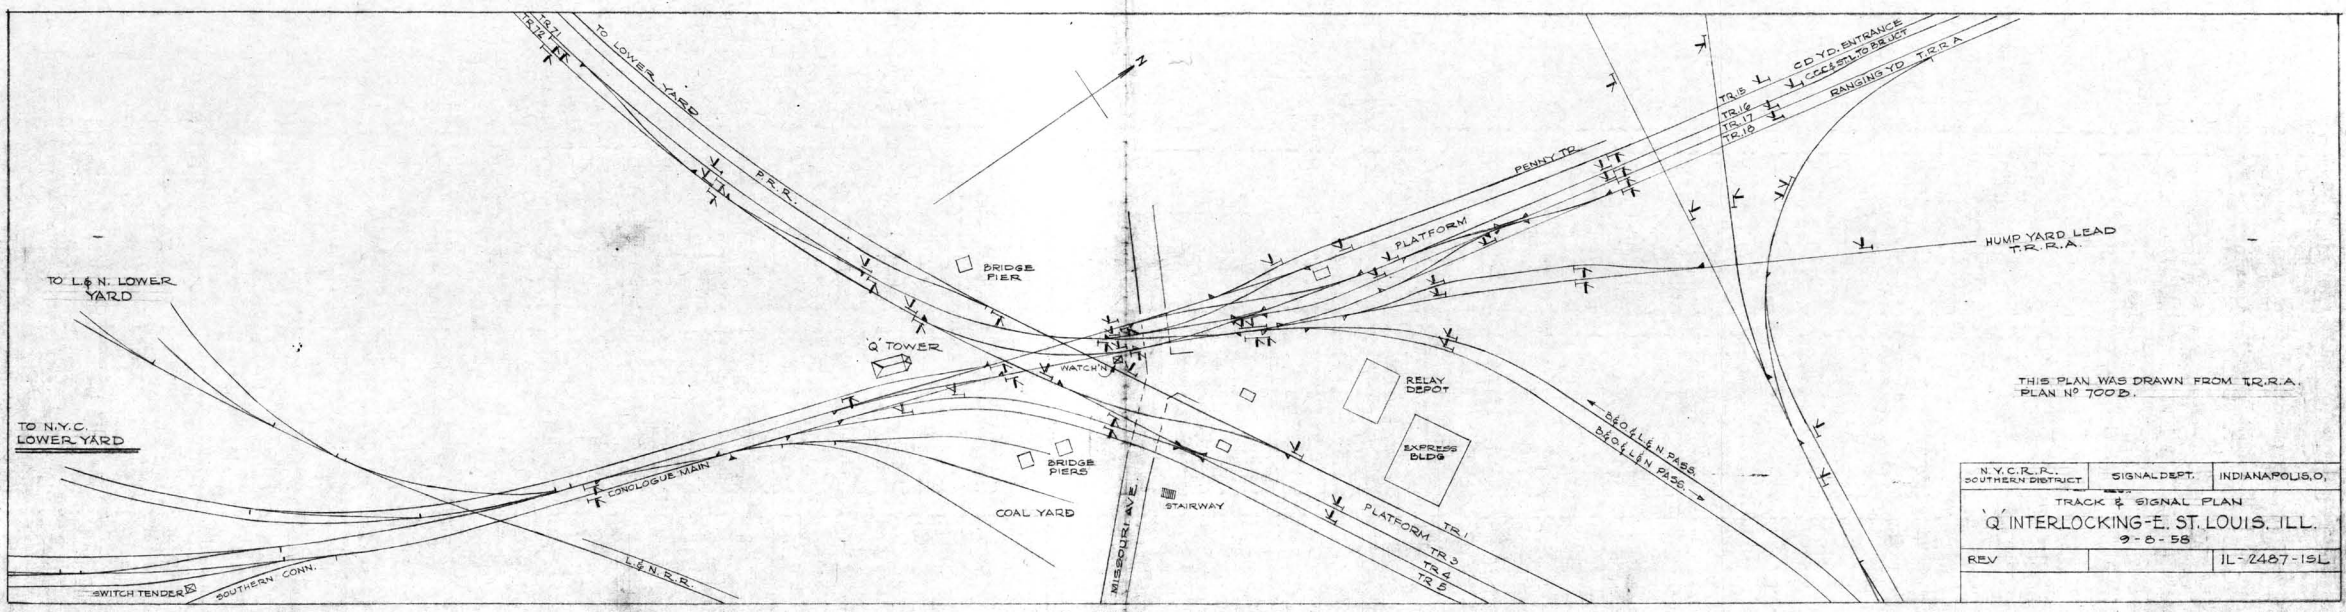

THIS PLAN WAS DRAWN FROM T.R.R.A. PLAN Nº 7002.


N.Y.C.R.R. SOUTHERN DISTRICT	SIGNAL DEPT.	INDIANAPOLIS, O.

TRACK & SIGNAL PLAN

Q INTERLOCKING - E. ST. LOUIS, ILL.

9-8-58

REV		IL-2487-15L

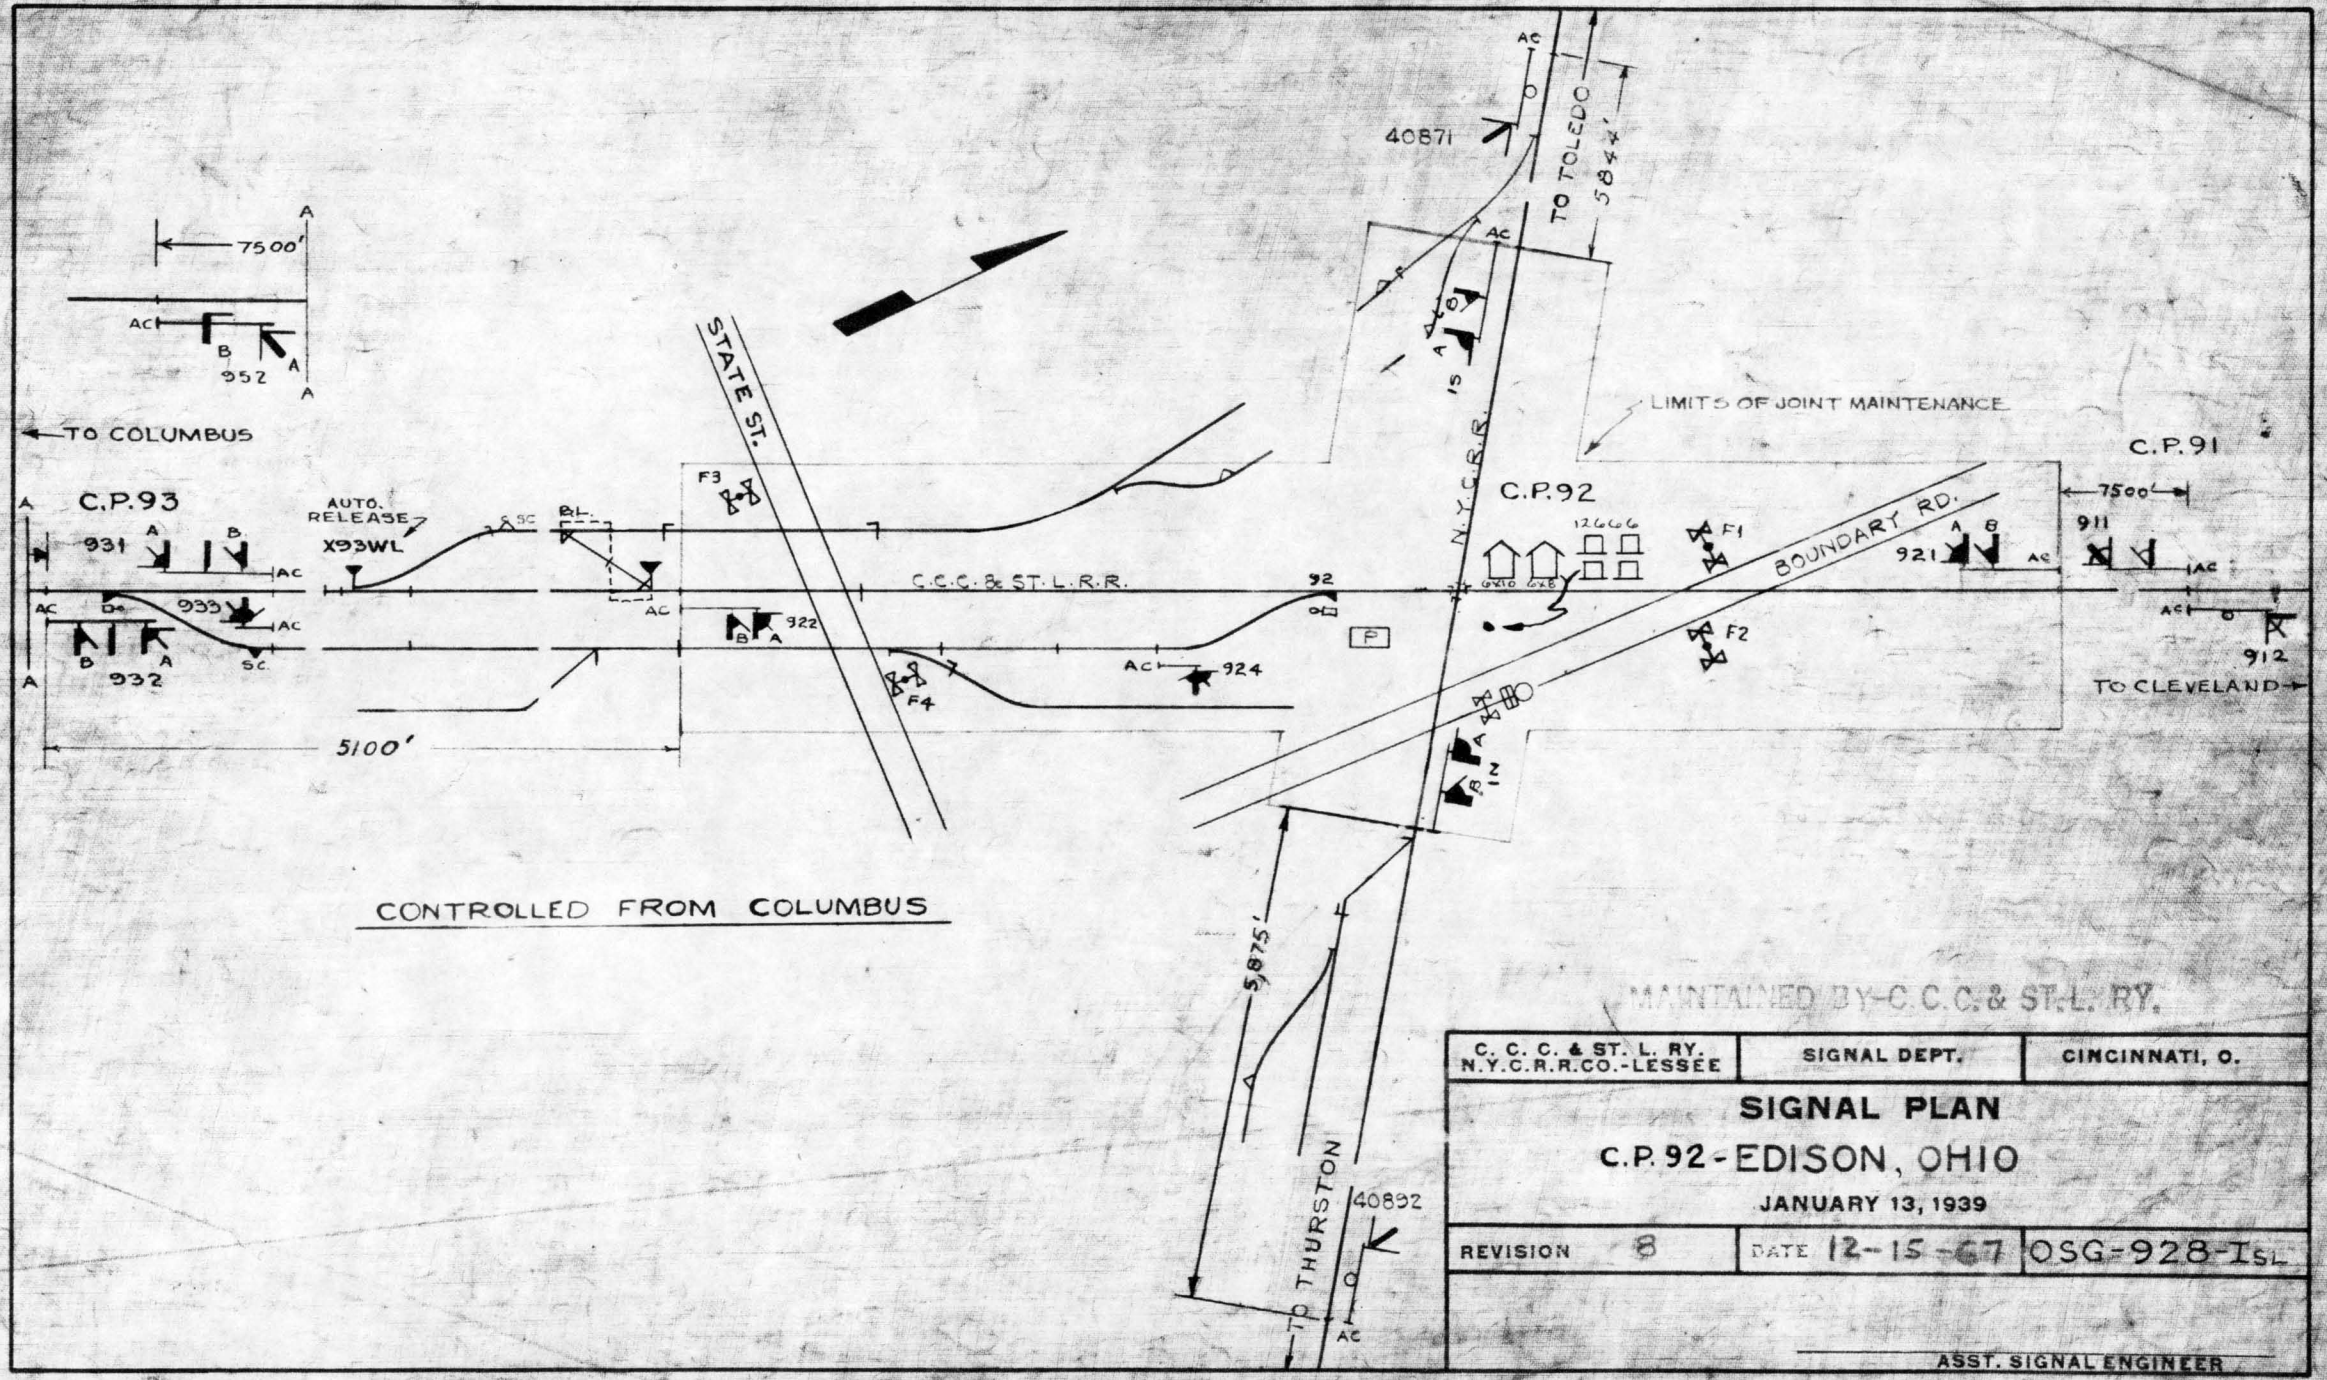
7500'
AC
B
952
A
A
TO COLUMBUS
C.P.93
931
933
932
AUTO. RELEASE
X93WL
SC
BL.
AC
5100'
STATE ST.
F3
F4
C.C.C. & ST.L.R.R.
922
924
92
P
40871
TO TOLEDO
5844'
IS
IN
N.Y.C.R.R.
LIMITS OF JOINT MAINTENANCE
C.P.92
12666
6X10
6X8
F1
F2
BOUNDARY RD.
921
911
912
C.P.91
7500'
TO CLEVELAND
5,875'
TO THURSTON
40892
CONTROLLED FROM COLUMBUS
MAINTAINED BY-C.C.C.& ST.L. RY.
C. C. C. & ST. L. RY.
N.Y.C.R.R.CO.-LESSEE
SIGNAL DEPT.
CINCINNATI, O.
SIGNAL PLAN
C.P. 92 - EDISON, OHIO
JANUARY 13, 1939
REVISION 8
DATE 12-15-67
OSG-928-Isl.
ASST. SIGNAL ENGINEER


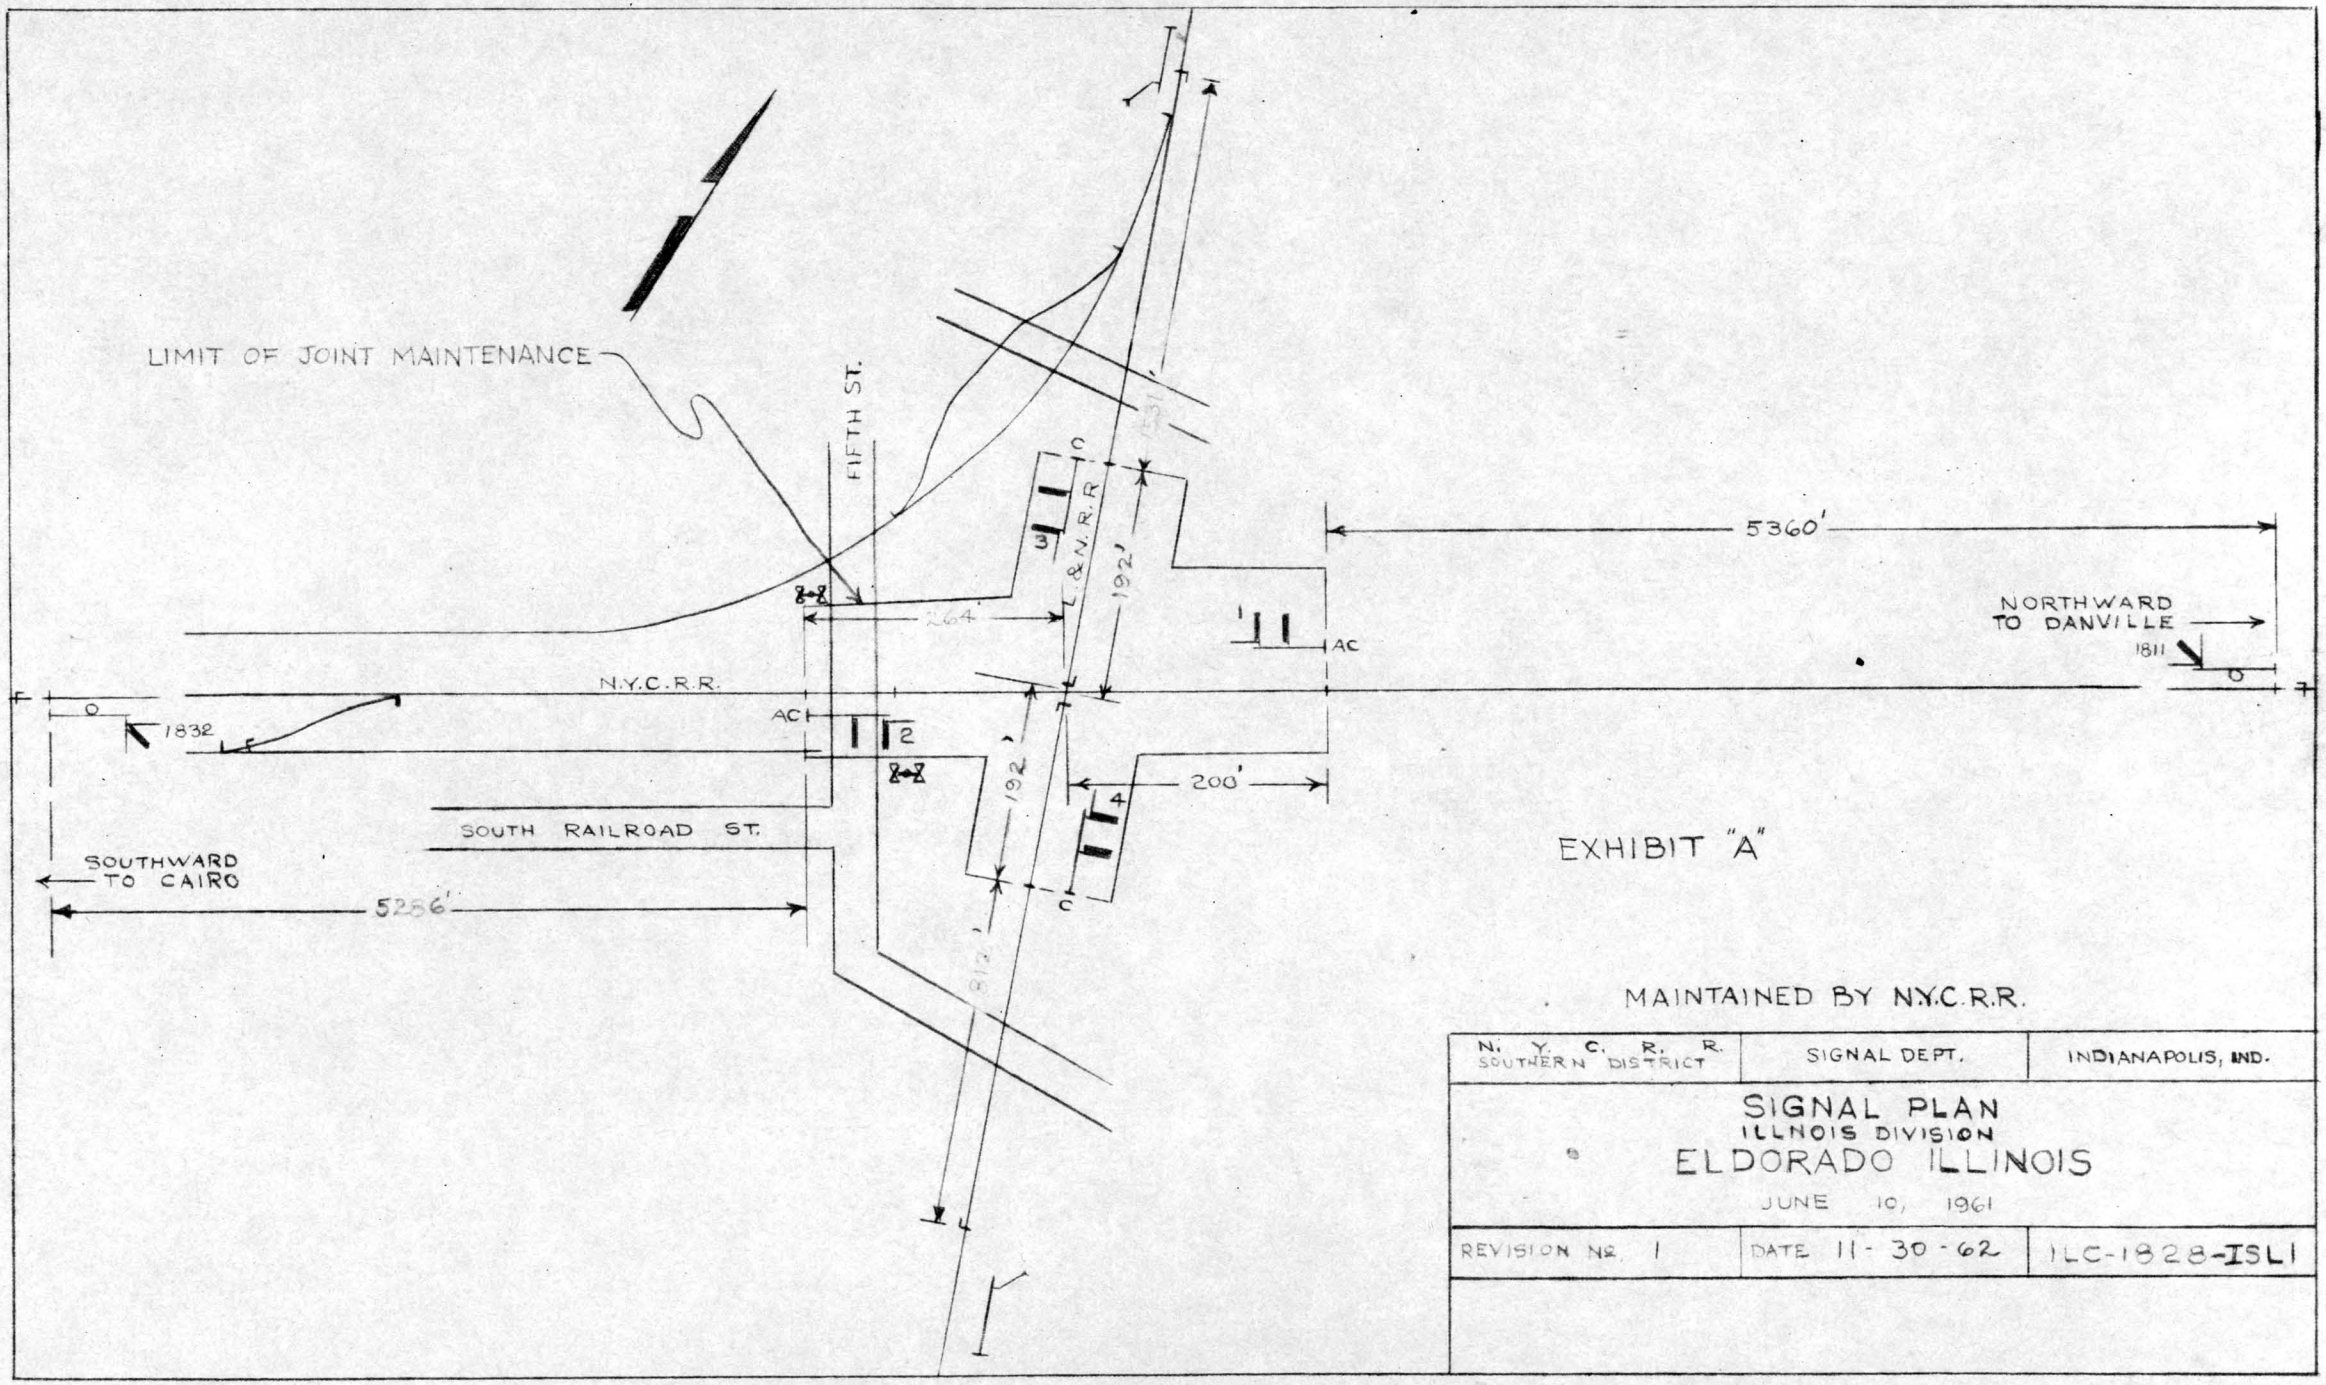


EXHIBIT "A"

MAINTAINED BY N.Y.C.R.R.

N. Y. C. R. R. SOUTHERN DISTRICT	SIGNAL DEPT.	INDIANAPOLIS, IND.
SIGNAL PLAN ILLNOIS DIVISION ELDORADO ILLINOIS JUNE 10, 1961		
REVISION NO. 1	DATE 11-30-62	ILC-1828-ISLI

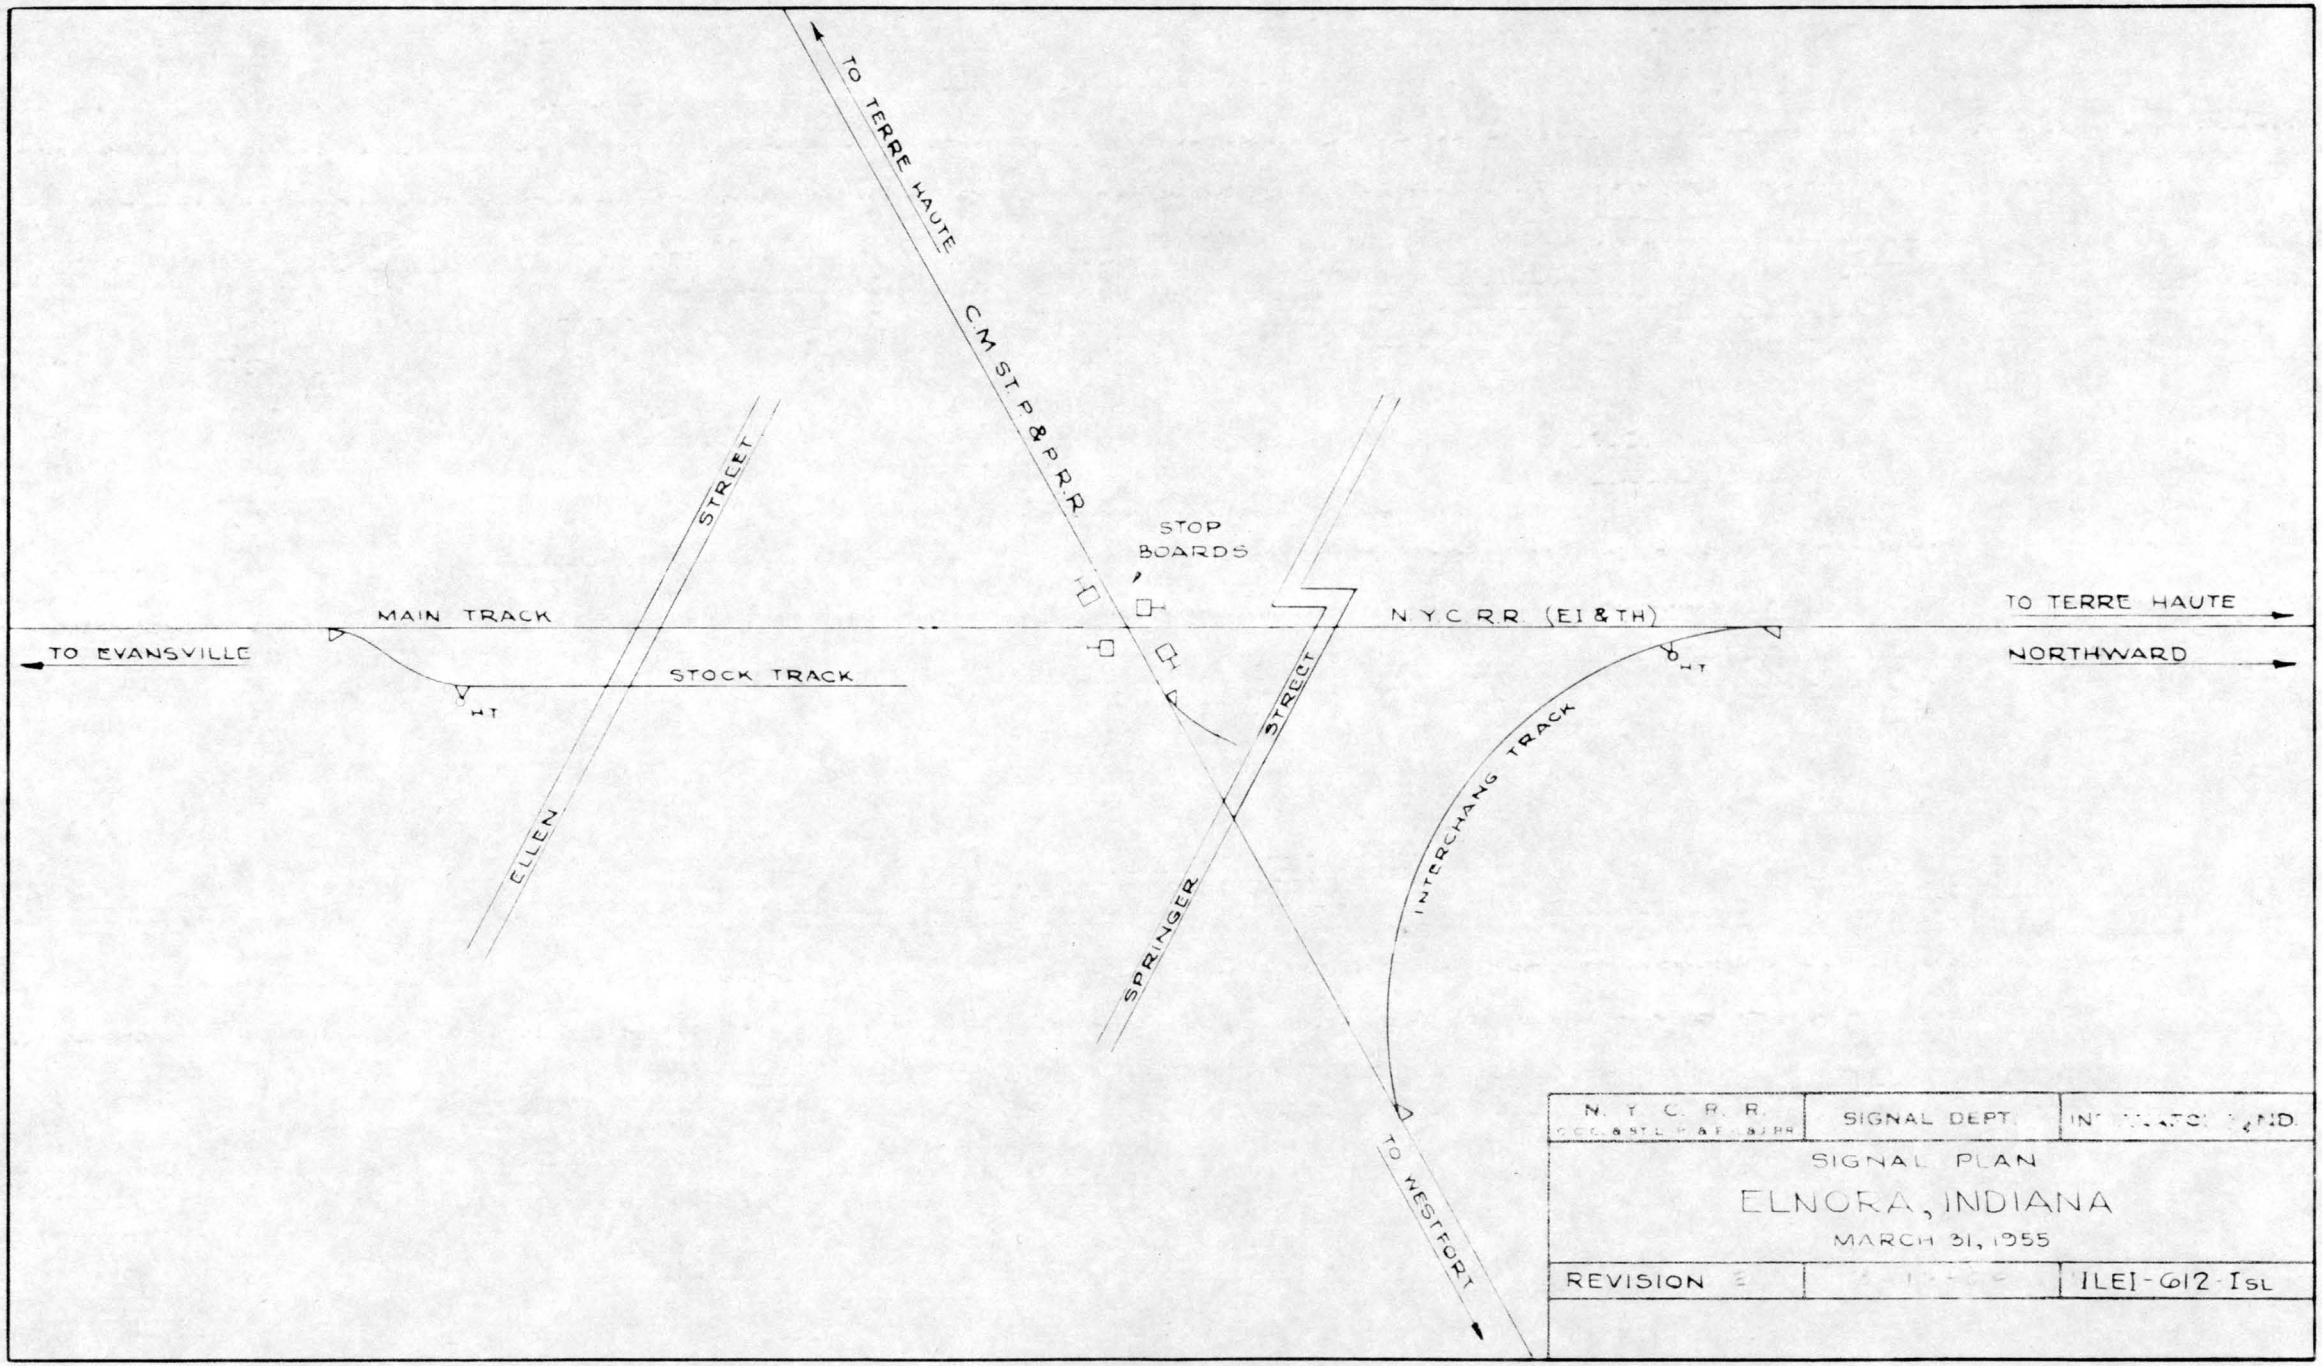


N.Y.C.R.R.	SIGNAL DEPT.	INDIANAPOLIS IND.

SIGNAL PLAN

ELNORA, INDIANA

MARCH 31, 1955

REVISION		ILEI-612-1SL

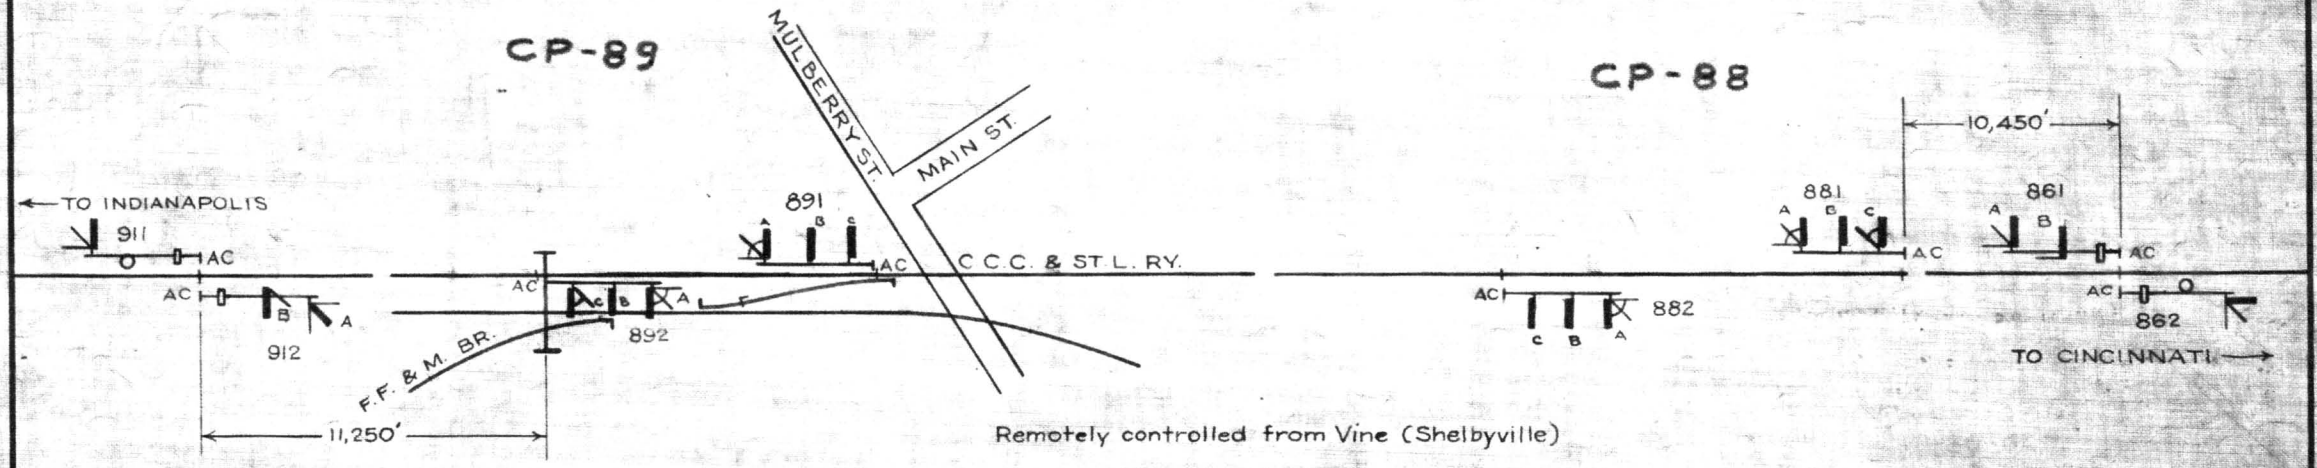


Remotely controlled from Vine (Shelbyville)

MAINTAINED BY C.C.C. & ST.L. RY.


N. Y. C. SYSTEM C.C.C. & ST. L.—P. & E.—L. & J. BR. OPERATING DISTRICTS	SIGNAL DEPT.	CINCINNATI, O.
INDIANA DIVISION		CHICAGO DISTRICT
SIGNAL PLAN FAIRLAND, INDIANA		
SHEET 1 OF 1		JUNE 13, 1942
REVISION 5	DATE 12-15-67	IN-893-ISL
		ASST. SIGNAL ENGINEER

R.A.J.

C.P. 89

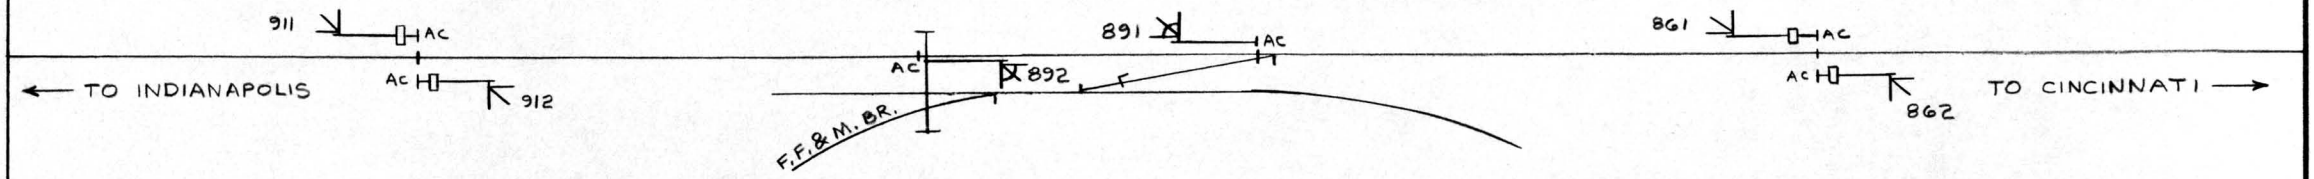

PENN CENTRAL SOUTHERN REGION	COMM. & SIG. DEPT.	INDIANAPOLIS, IND.
SIGNAL PLAN C.P. 89 - FAIRLAND, INDIANA JAN. 30, 1968		
REVISION NO. 1	4-9-68	IN-893-ISL
		REG. ENGR. of C&S

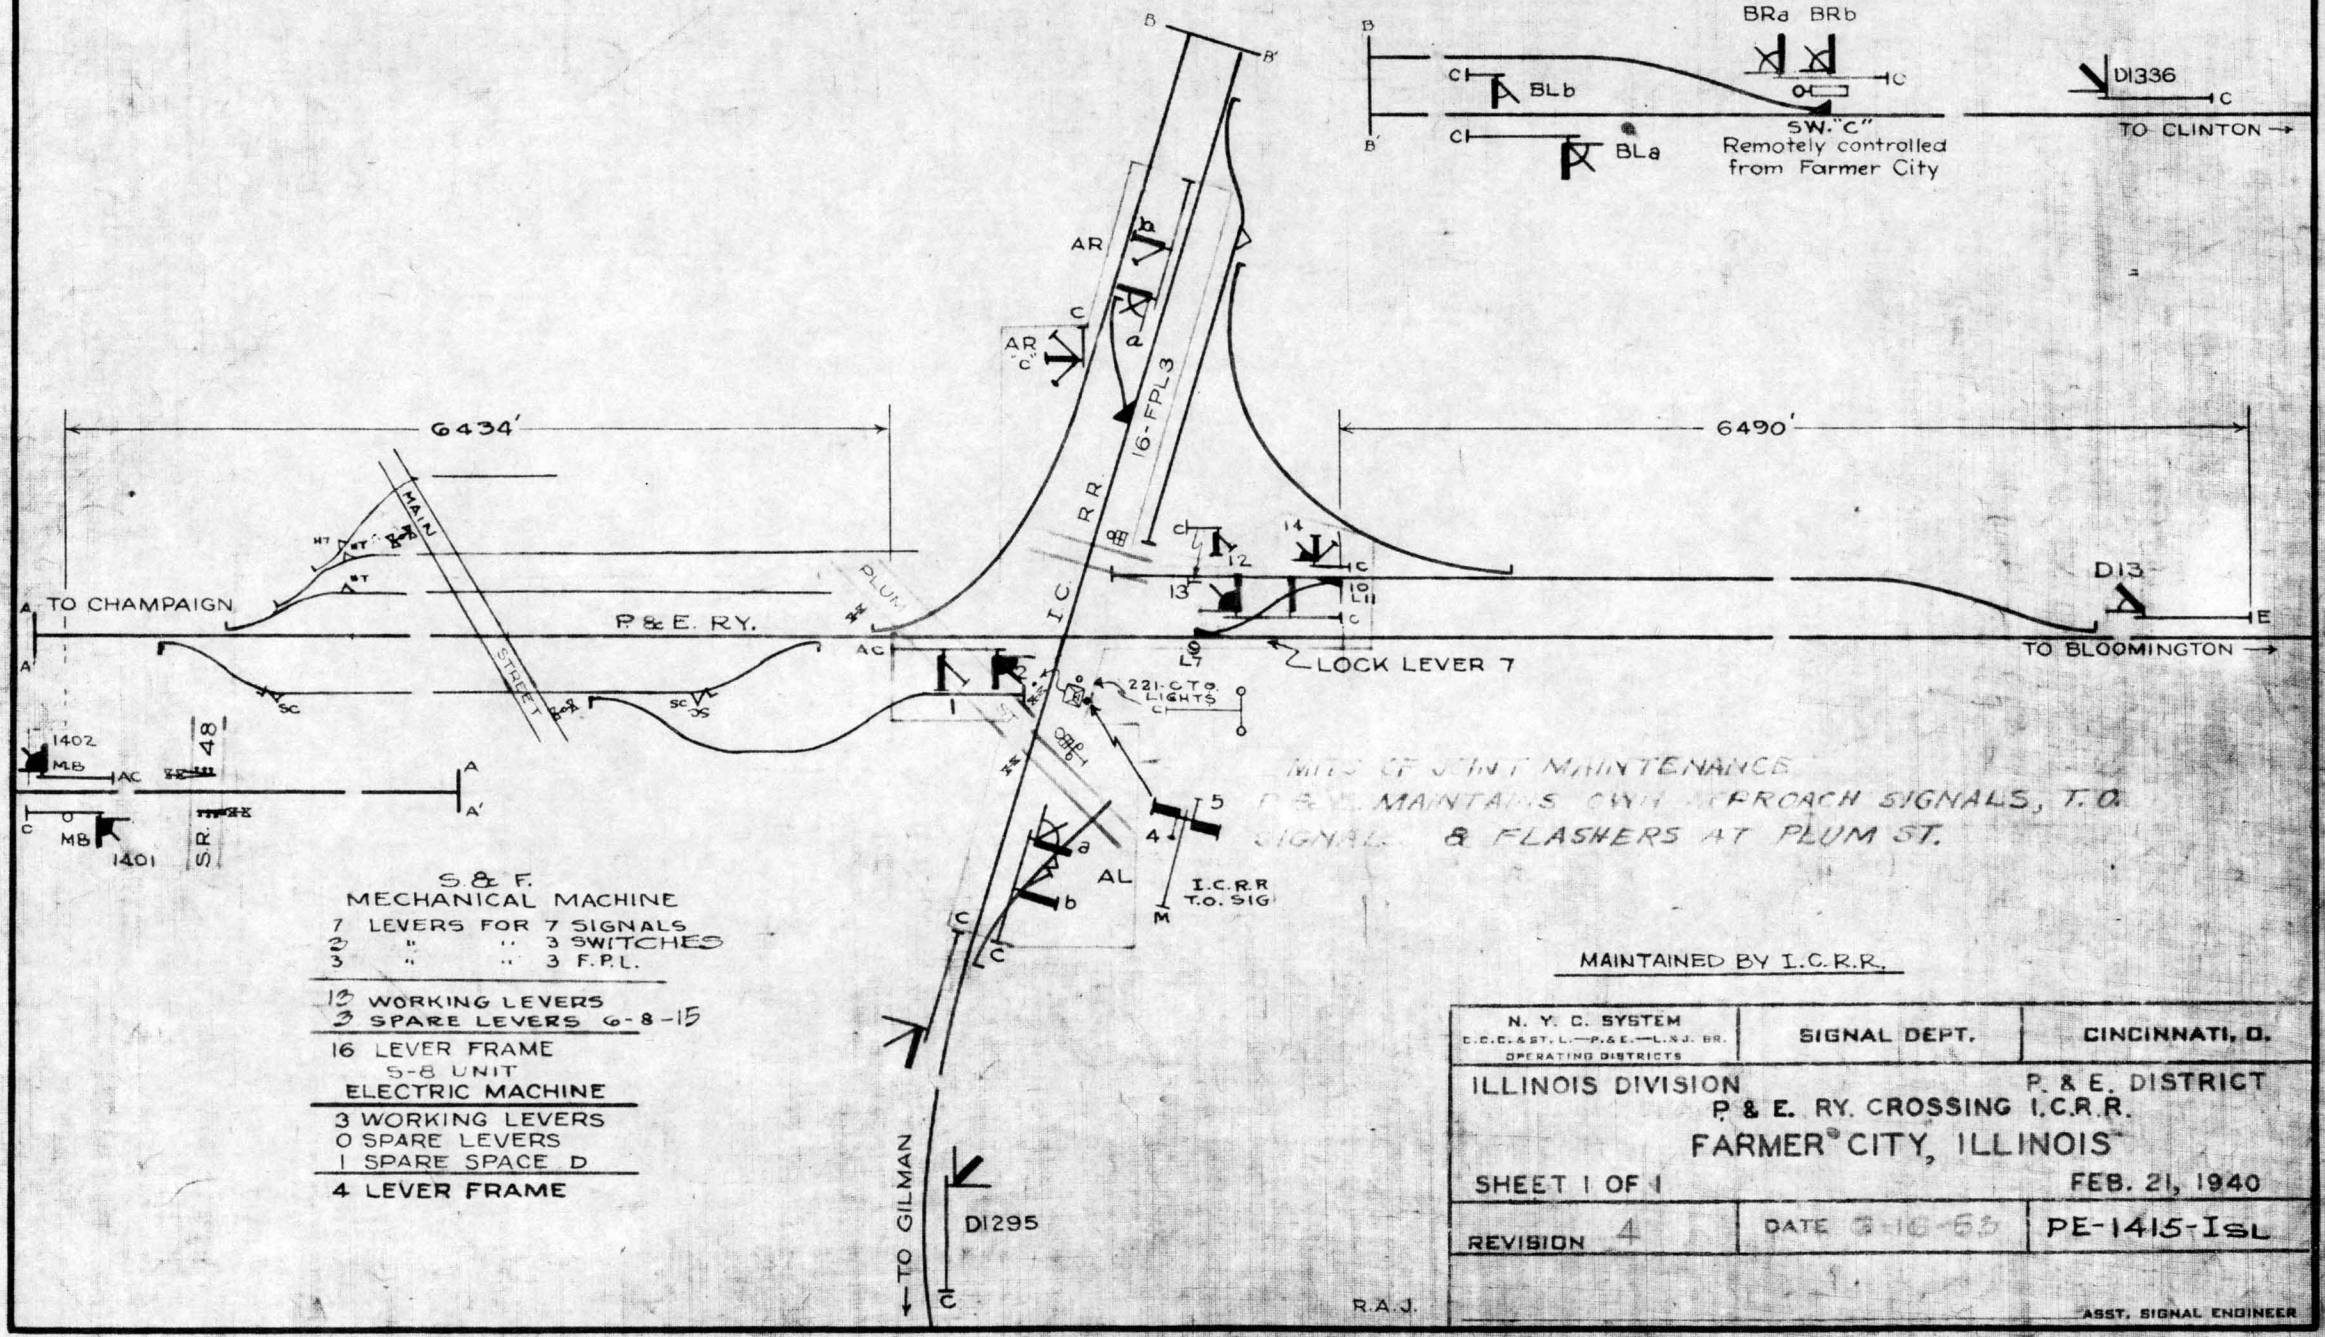

UNITS OF JOINT MAINTENANCE
P.R.R. MAINTAINS CIVIL APPROACH SIGNALS, T.O.
SIGNALS & FLASHERS AT PLUM ST.

N. Y. C. SYSTEM C.C.C. & ST. L.—P. & E.—L. S. J. BR. OPERATING DISTRICTS	SIGNAL DEPT.	CINCINNATI, O.

ILLINOIS DIVISION — P. & E. DISTRICT

P & E. RY. CROSSING I.C.R.R.


FARMER CITY, ILLINOIS

SHEET 1 OF 1 — FEB. 21, 1940

REVISION 4	DATE 3-10-65	PE-1415-Isl

R.A.J.

ASST. SIGNAL ENGINEER

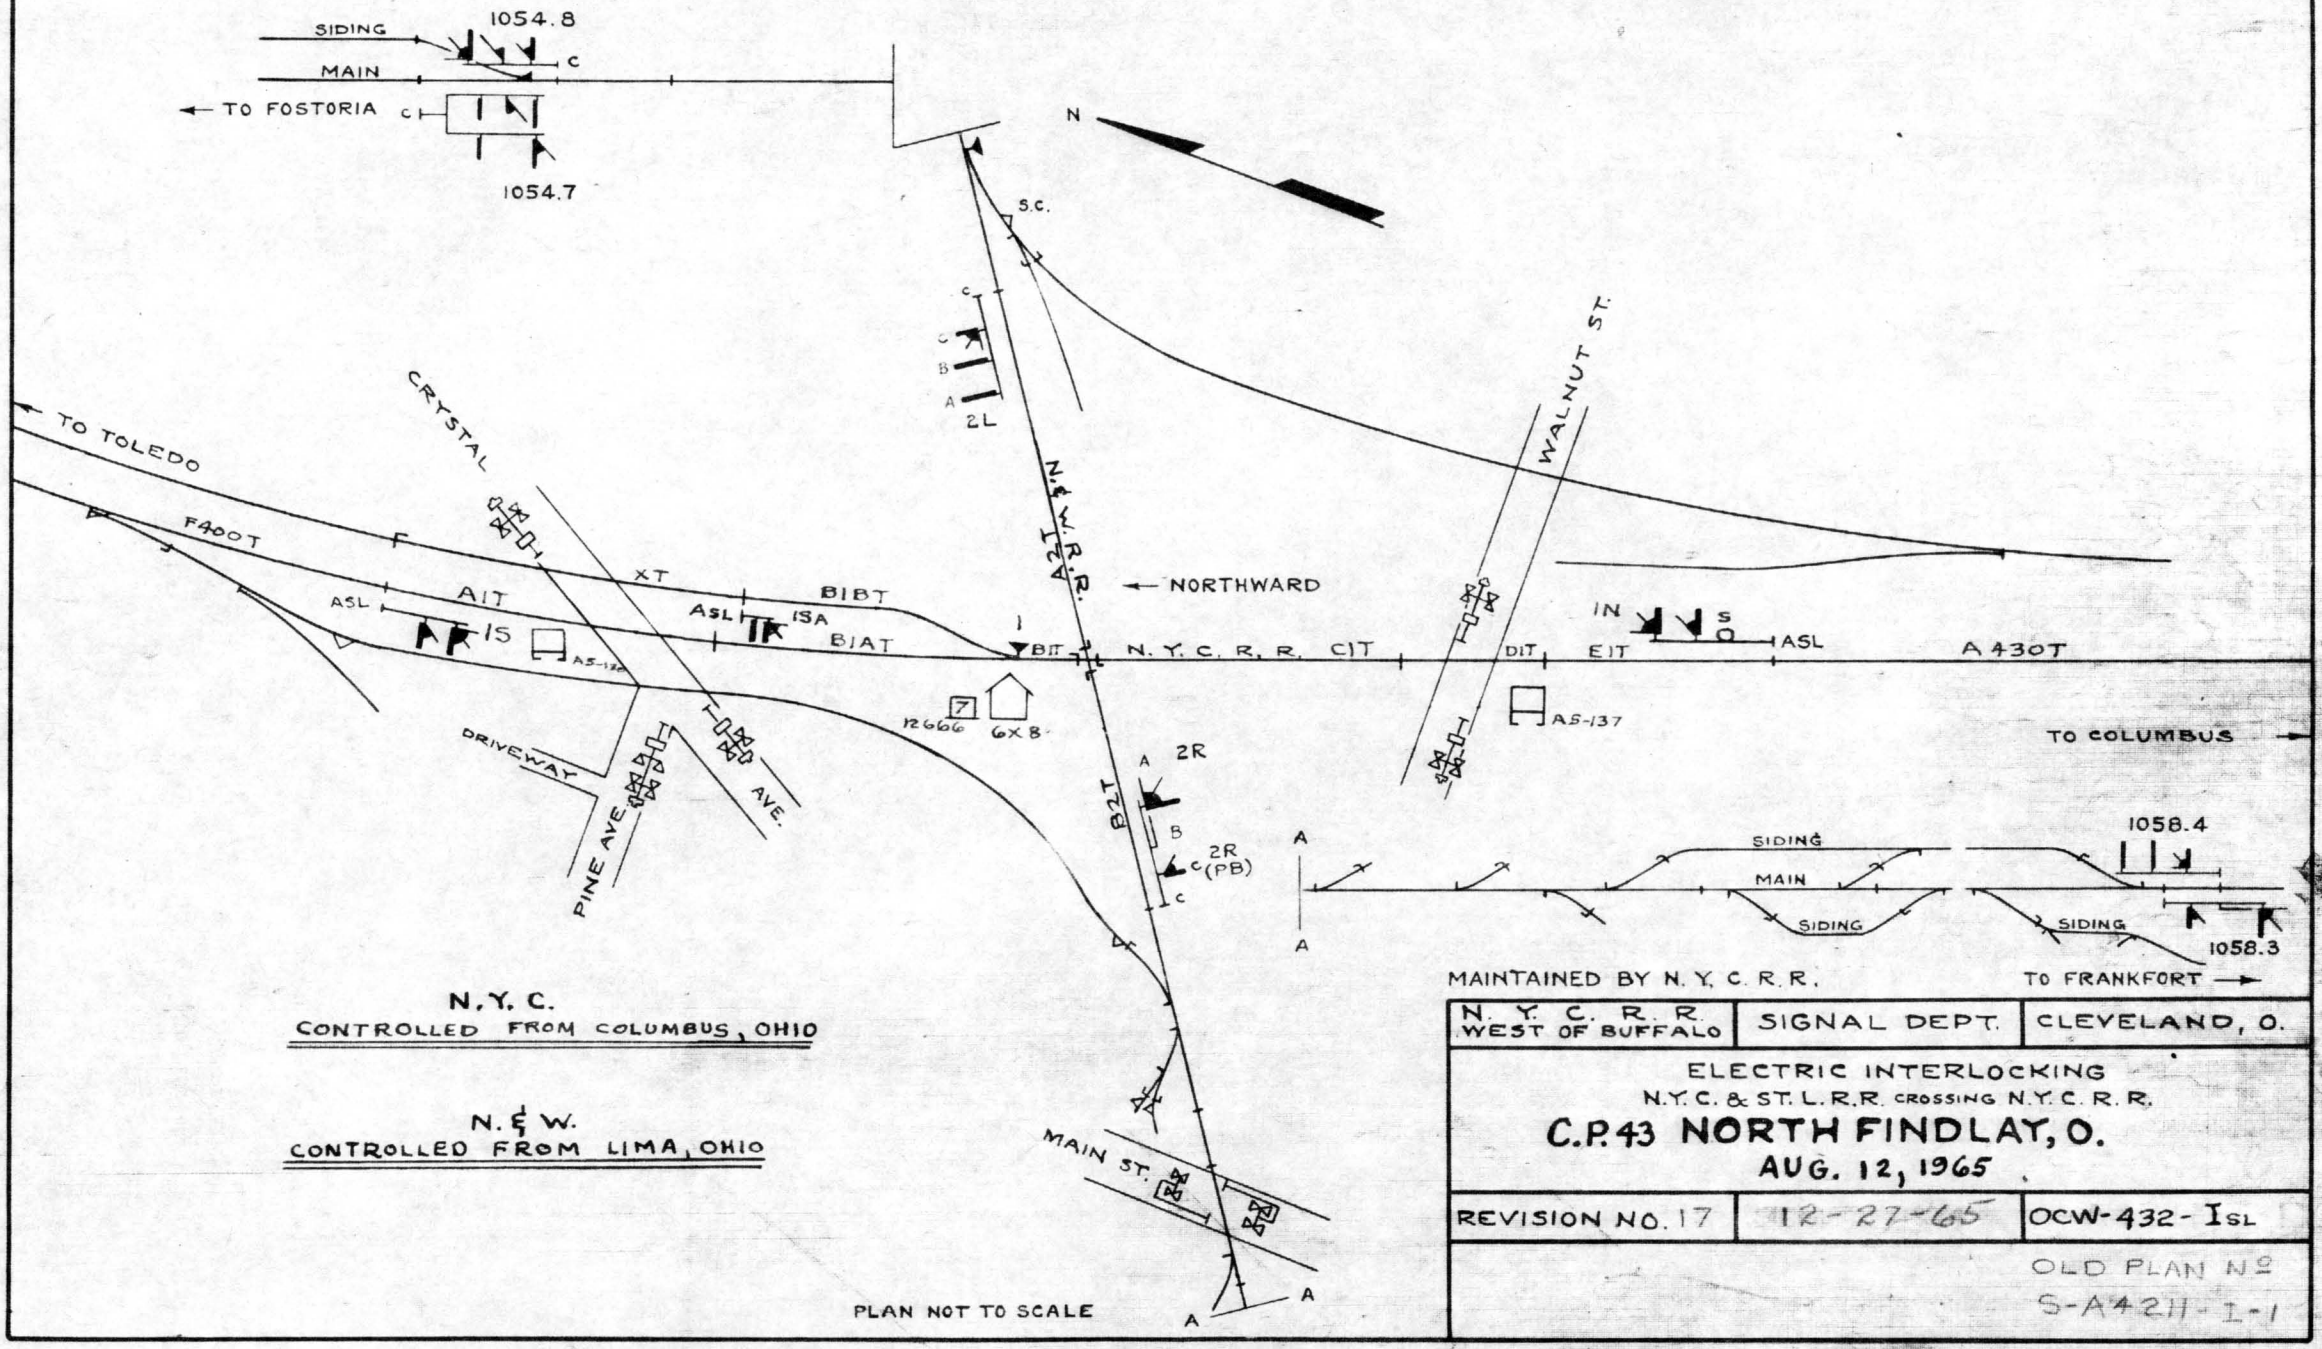

N.Y.C.
CONTROLLED FROM COLUMBUS, OHIO

N. & W.
CONTROLLED FROM LIMA, OHIO

N. Y. C. R. R. WEST OF BUFFALO	SIGNAL DEPT.	CLEVELAND, O.

ELECTRIC INTERLOCKING
N.Y.C. & ST. L.R.R. CROSSING N.Y.C. R. R.

C.P. 43 NORTH FINDLAY, O.

AUG. 12, 1965

REVISION NO. 17	12-27-65	OCW-432-ISL

OLD PLAN NO
S-A4211-I-1


S-8 ELECTRIC MACHINE

2 LEVERS FOR 5 SIGNALS
3 LEVERS FOR 3 F.P.L. LEVERS.
1 LEVER FOR 2 SWITCHES
1 " " 1 XING LEVER
7 WORKING LEVERS
6 SPARE " "
15 " " SPACES
28 LEVER FRAME

S. & F. MACHINE

5 LEVERS FOR 6 SWITCHES 1 DERAILS
4 " " 6 F.P.L.
7 " " 7 SIGNALS.- ELEC.


16 WORKING LEVERS
21 SPARE LEVERS
7 SPARE SPACES
44 LEVER FRAME

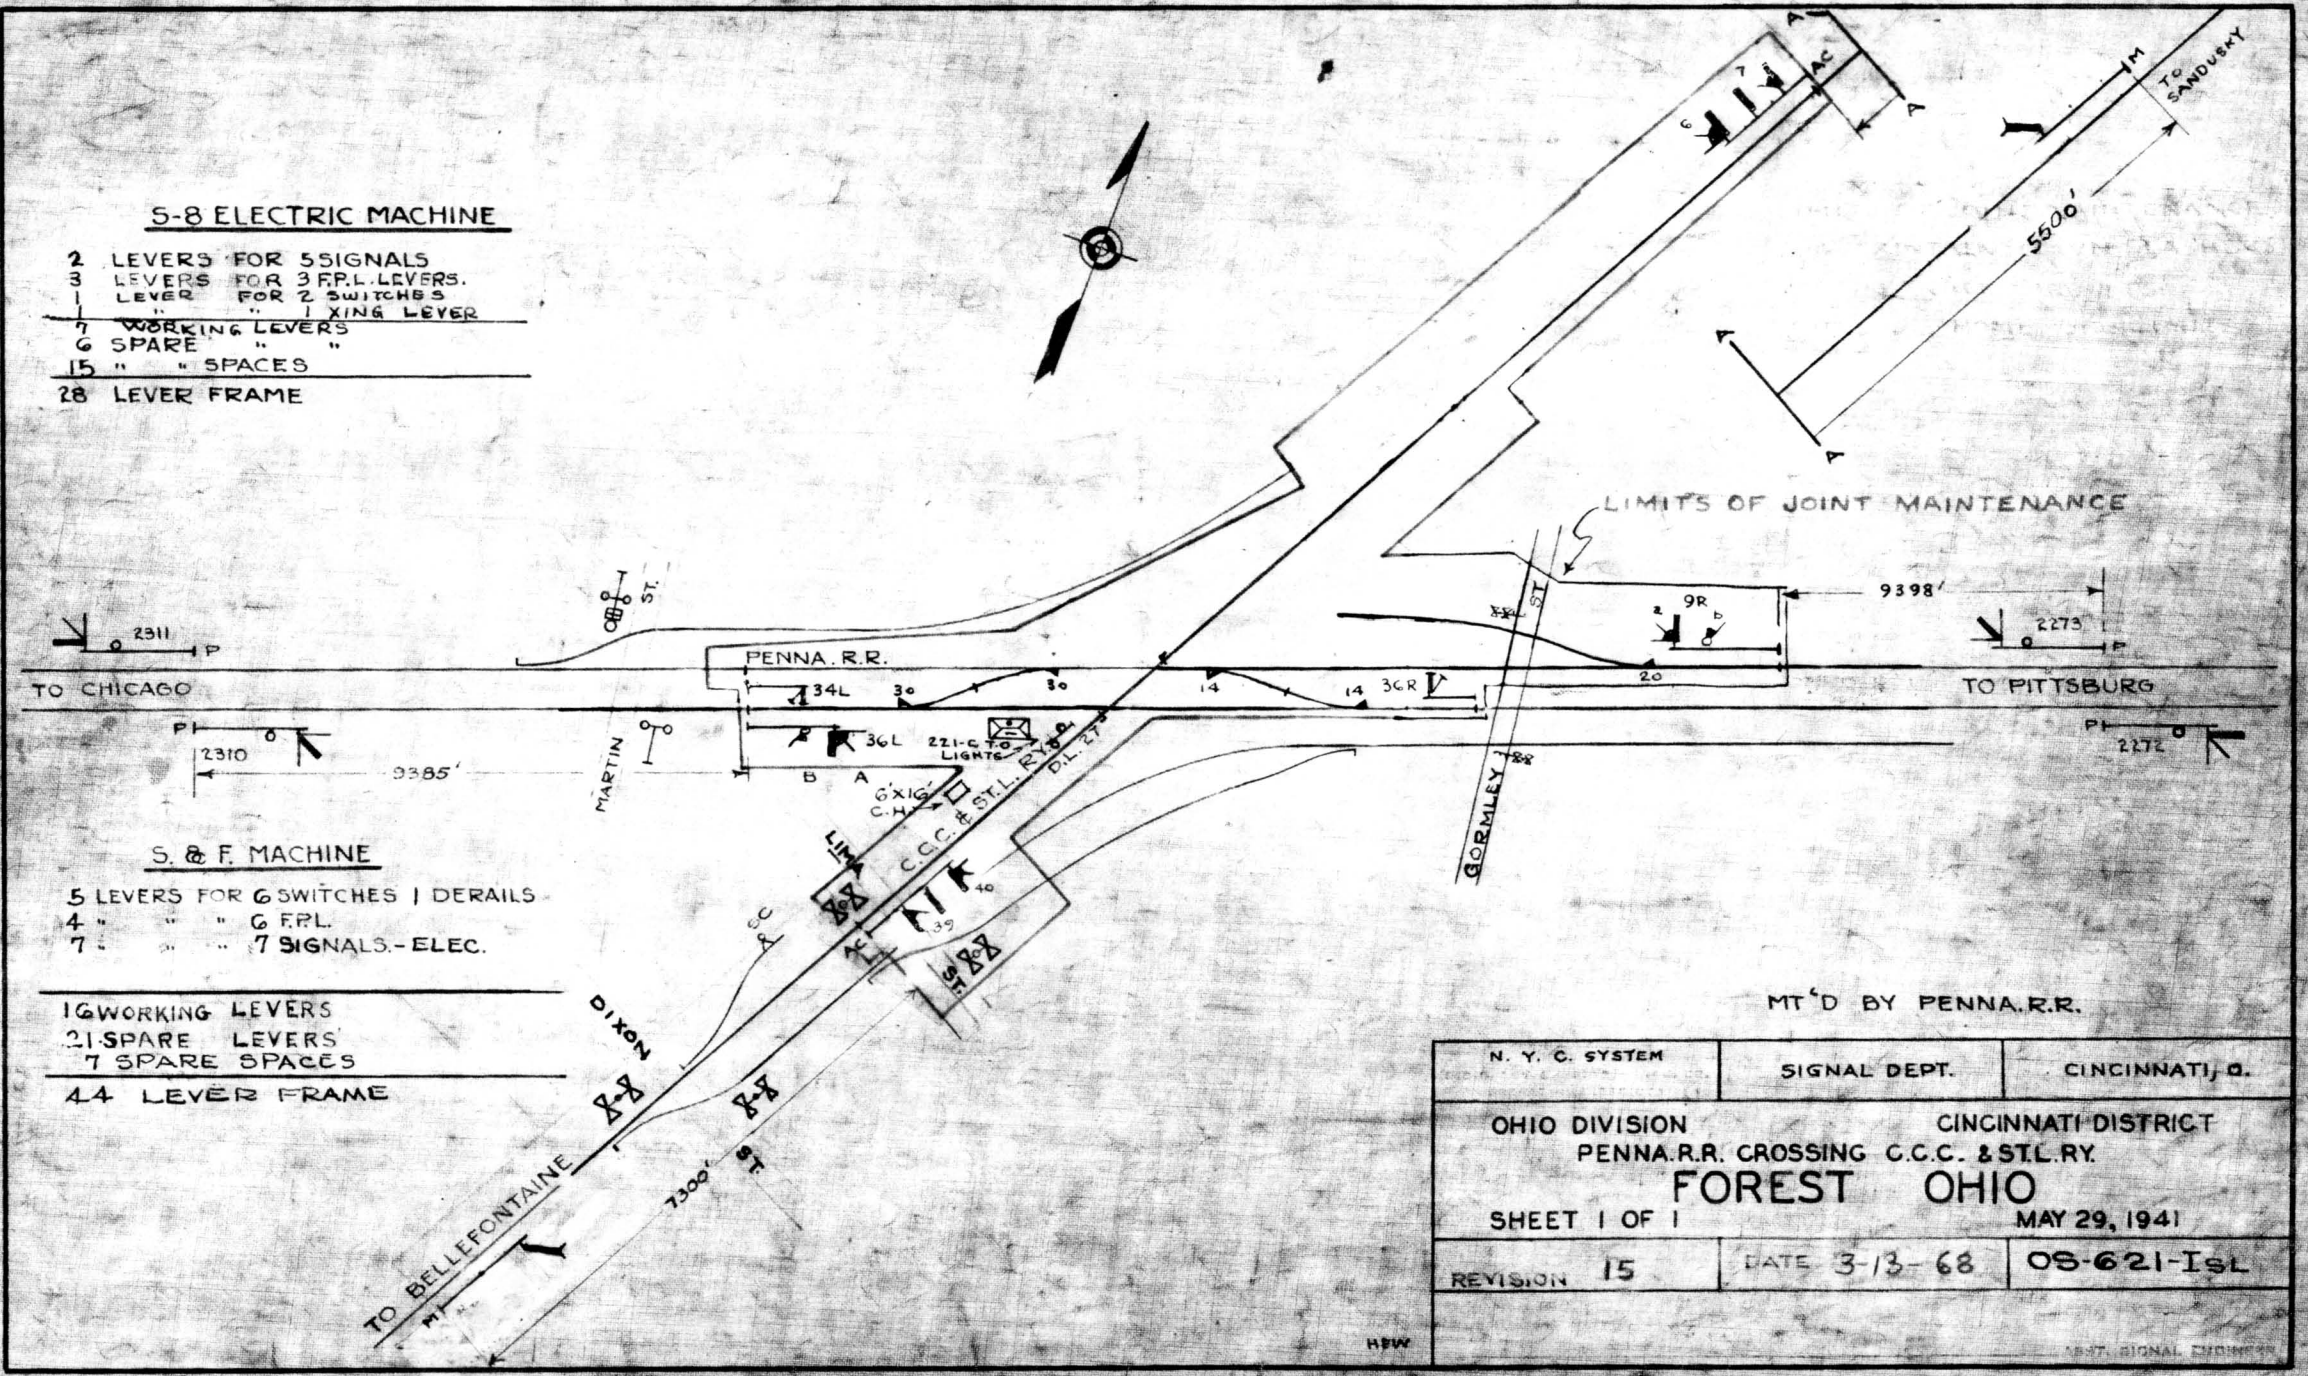

N. Y. C. SYSTEM	SIGNAL DEPT.	CINCINNATI, O.
OHIO DIVISION		CINCINNATI DISTRICT
PENNA. R.R. CROSSING C.C.C. & ST.L. RY.		
FOREST OHIO		
SHEET 1 OF 1		MAY 29, 1941
REVISION 15	DATE 3-13-68	08-621-Isl

HEW

ASST. SIGNAL ENGINEER

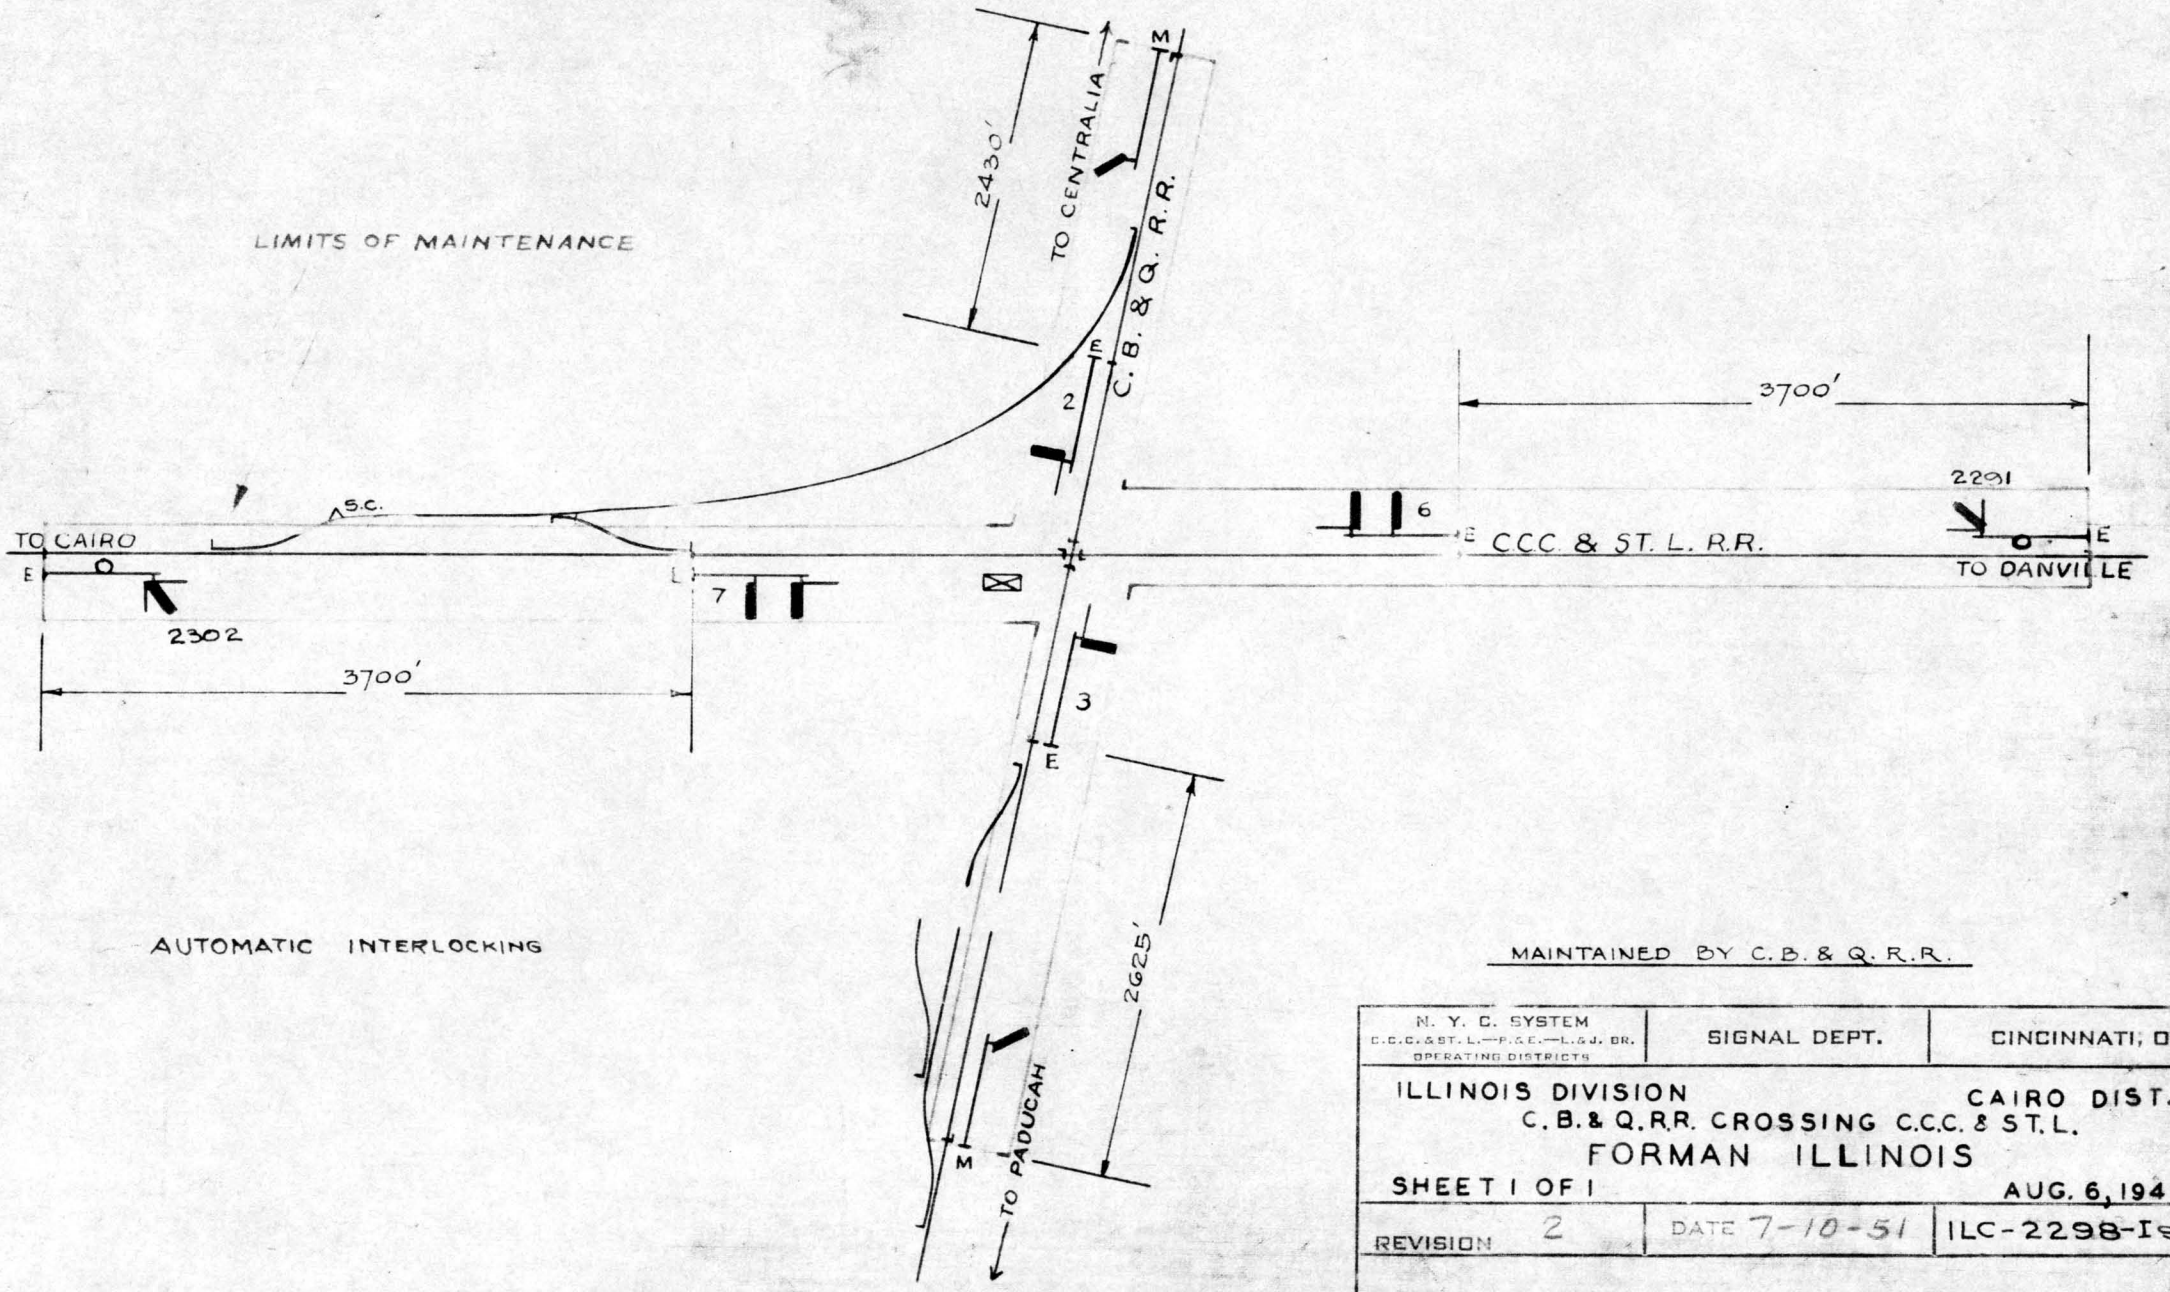

AUTOMATIC INTERLOCKING

MAINTAINED BY C. B. & Q. R.R.

N. Y. C. SYSTEM C.C.C. & ST. L.—P. & E.—L. & J. BR. OPERATING DISTRICTS	SIGNAL DEPT.	CINCINNATI, O.

ILLINOIS DIVISION — CAIRO DIST.

C. B. & Q. R.R. CROSSING C.C.C. & ST. L.


FORMAN ILLINOIS

SHEET 1 OF 1 — AUG. 6, 1941

REVISION 2	DATE 7-10-51	ILC-2298-I&L

R.A.J.

ASST. SIGNAL ENGINEER

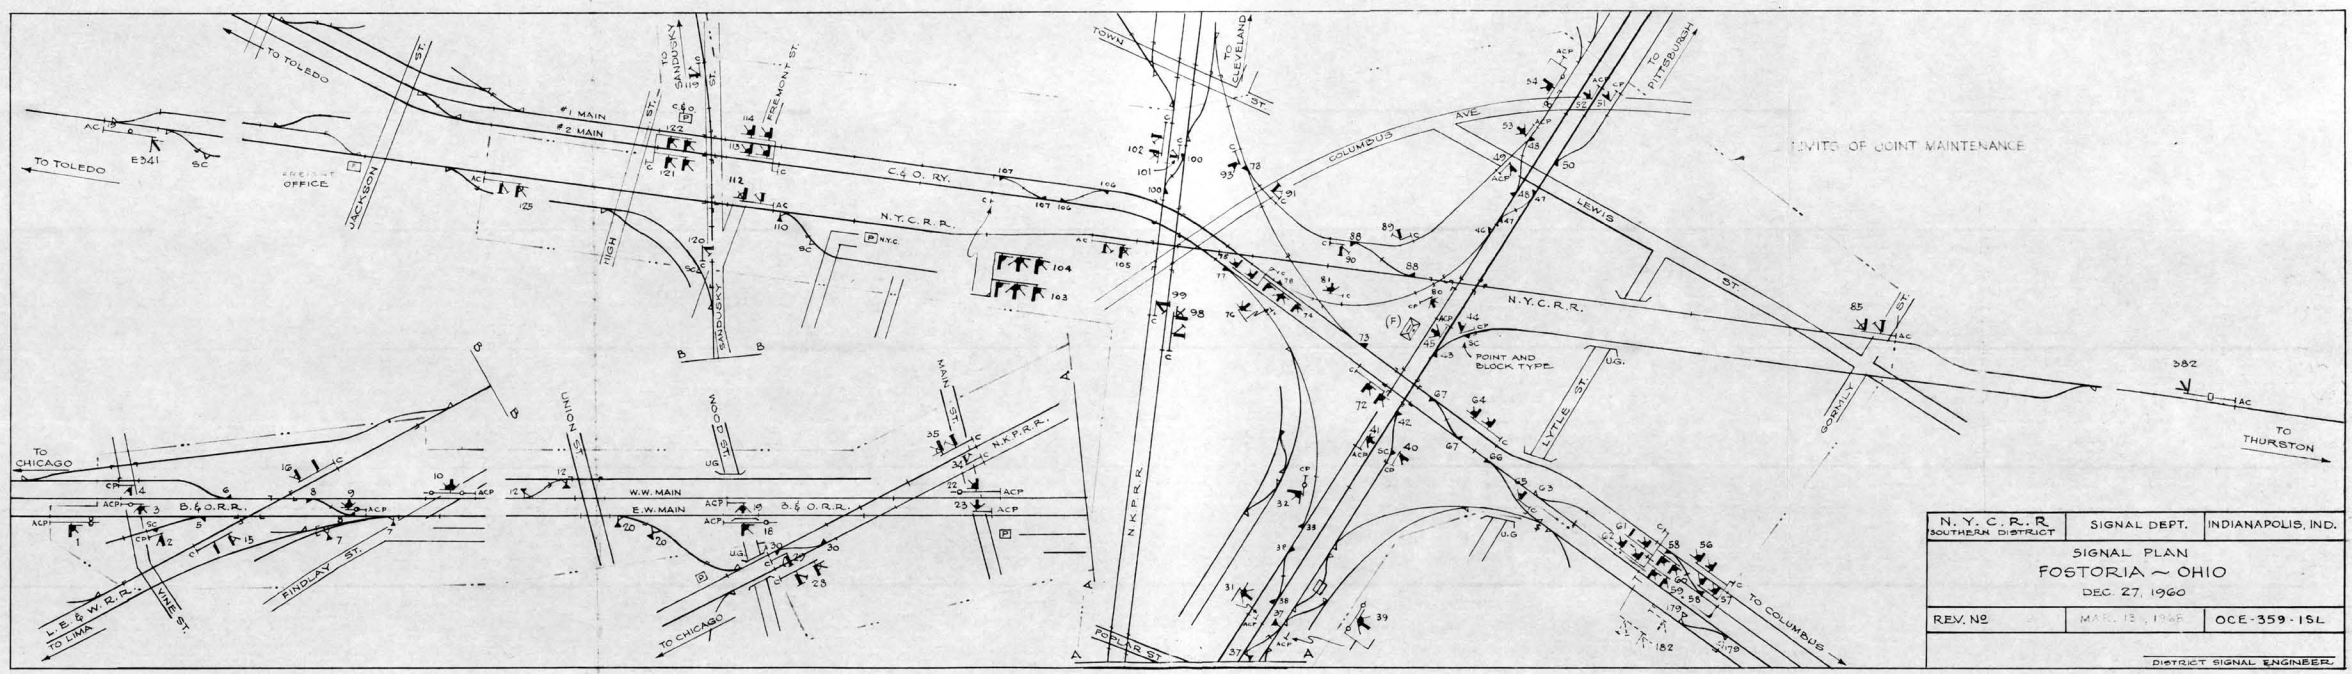

N. Y. C. R. R. SOUTHERN DISTRICT	SIGNAL DEPT.	INDIANAPOLIS, IND.


SIGNAL PLAN

FOSTORIA ~ OHIO

DEC. 27, 1960

REV. No.	MAR. 13, 1965	OCE-359-15L

DISTRICT SIGNAL ENGINEER

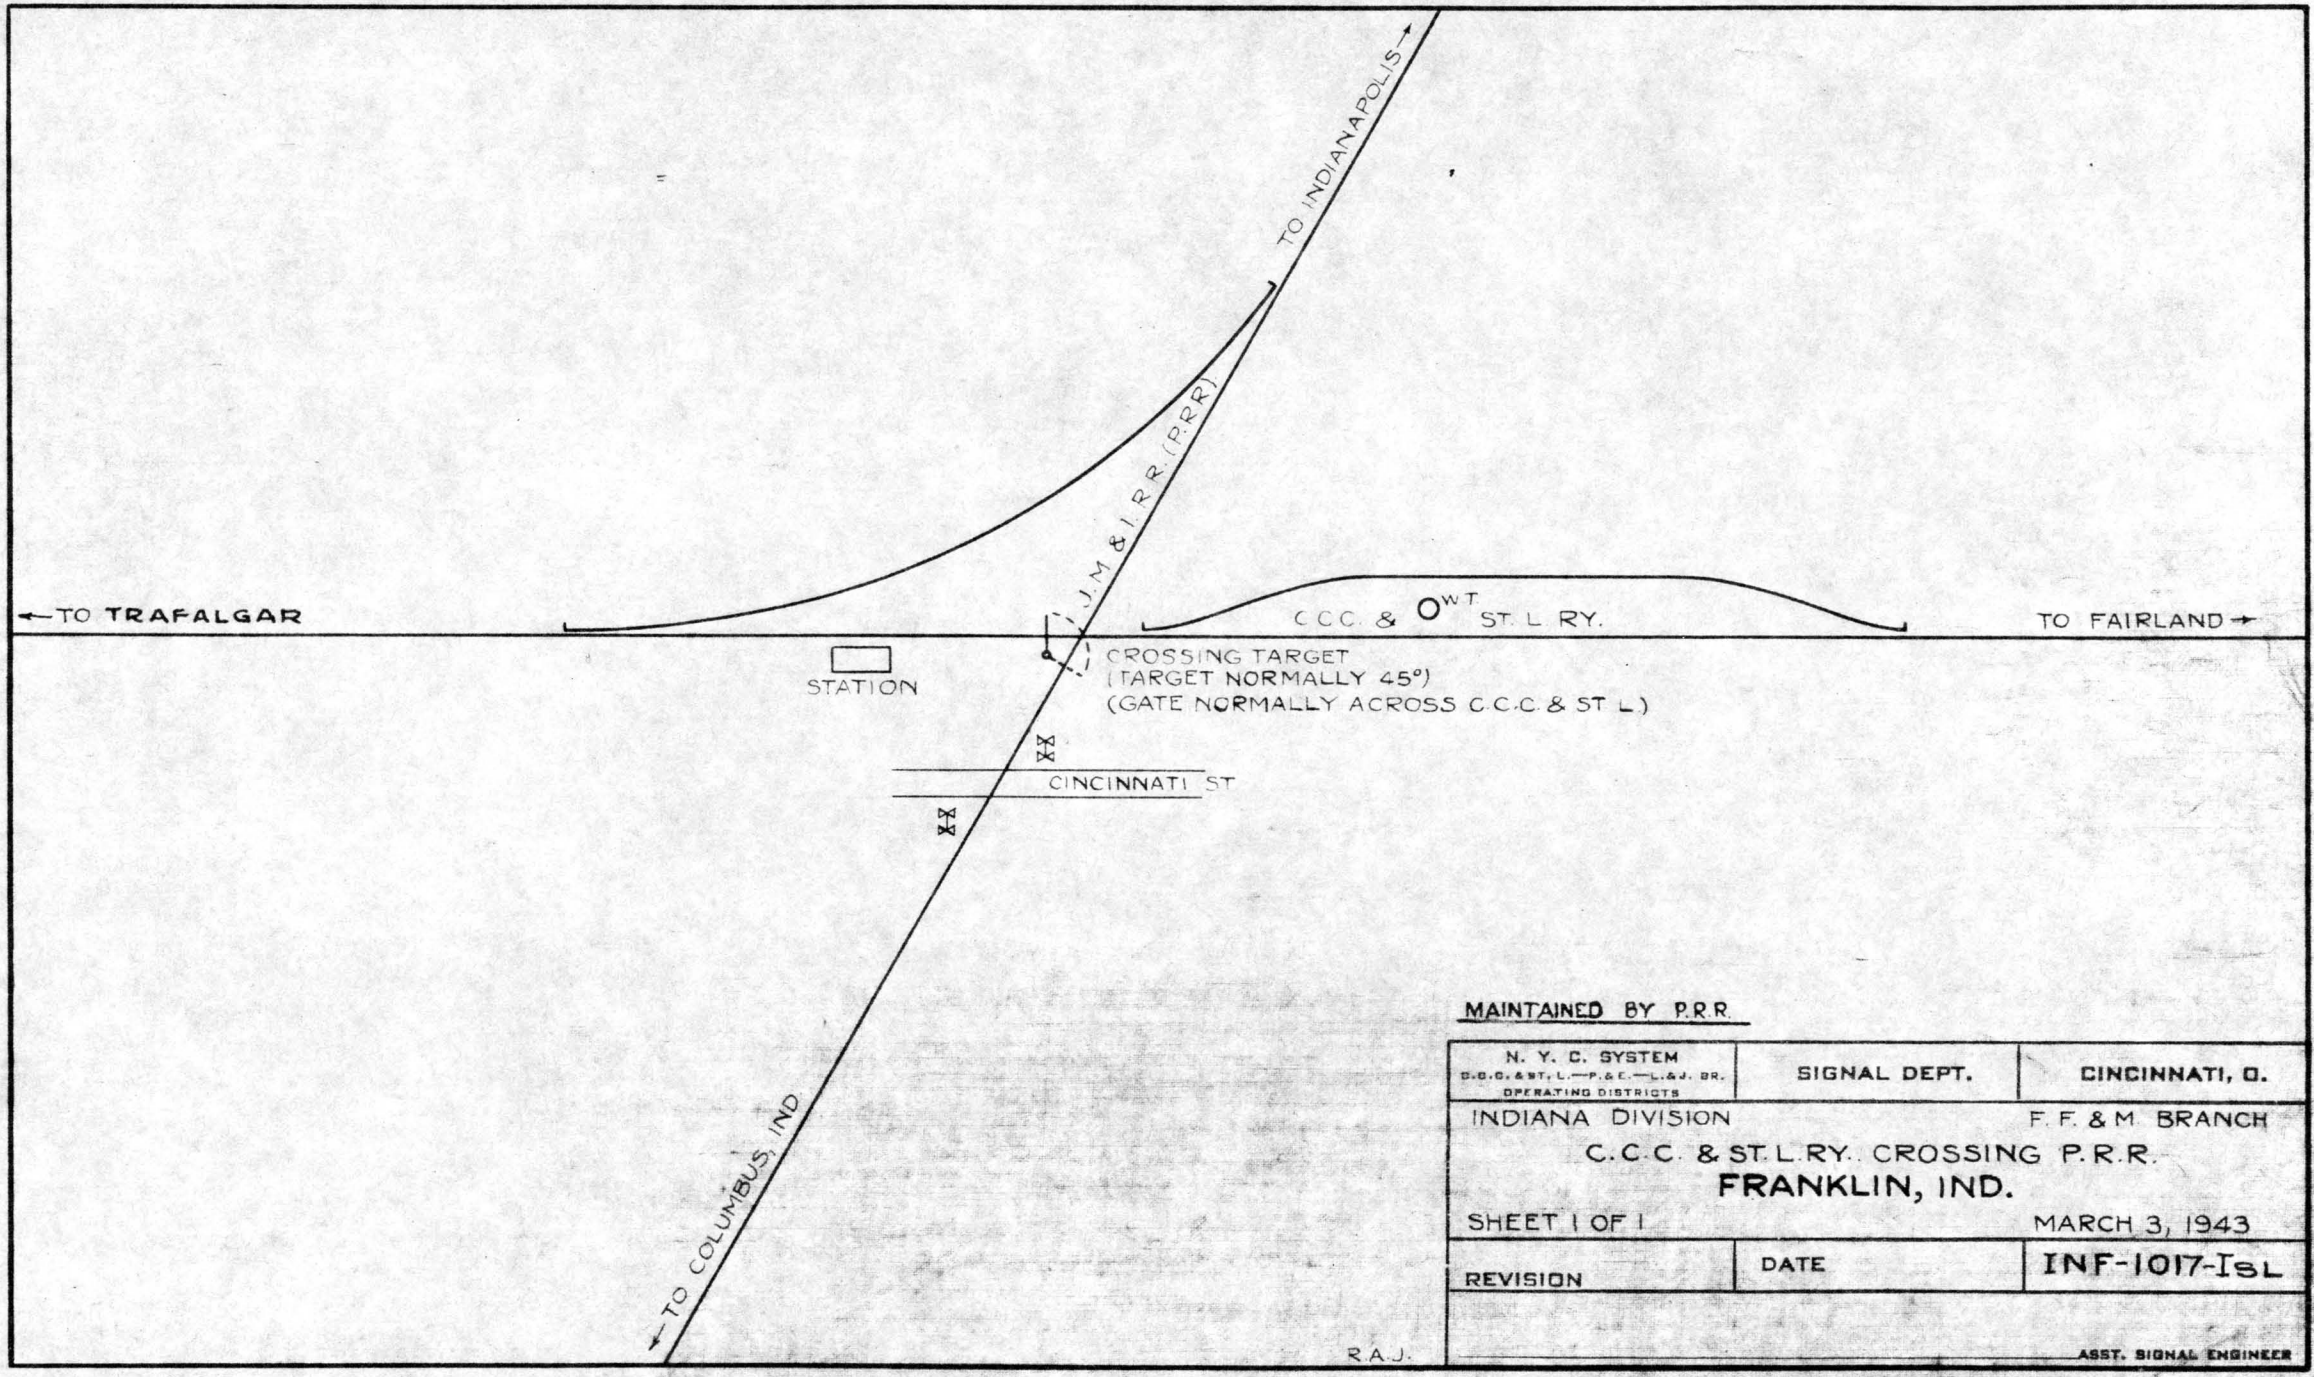

MAINTAINED BY P.R.R.

N. Y. C. SYSTEM C.C.C. & ST. L.—P. & E.—L. & J. BR. OPERATING DISTRICTS	SIGNAL DEPT.	CINCINNATI, O.

INDIANA DIVISION — F. F. & M. BRANCH


C. C. C. & ST. L. RY. CROSSING P. R. R.

FRANKLIN, IND.

SHEET 1 OF 1 — MARCH 3, 1943


REVISION	DATE	INF-1017-ISL

ASST. SIGNAL ENGINEER

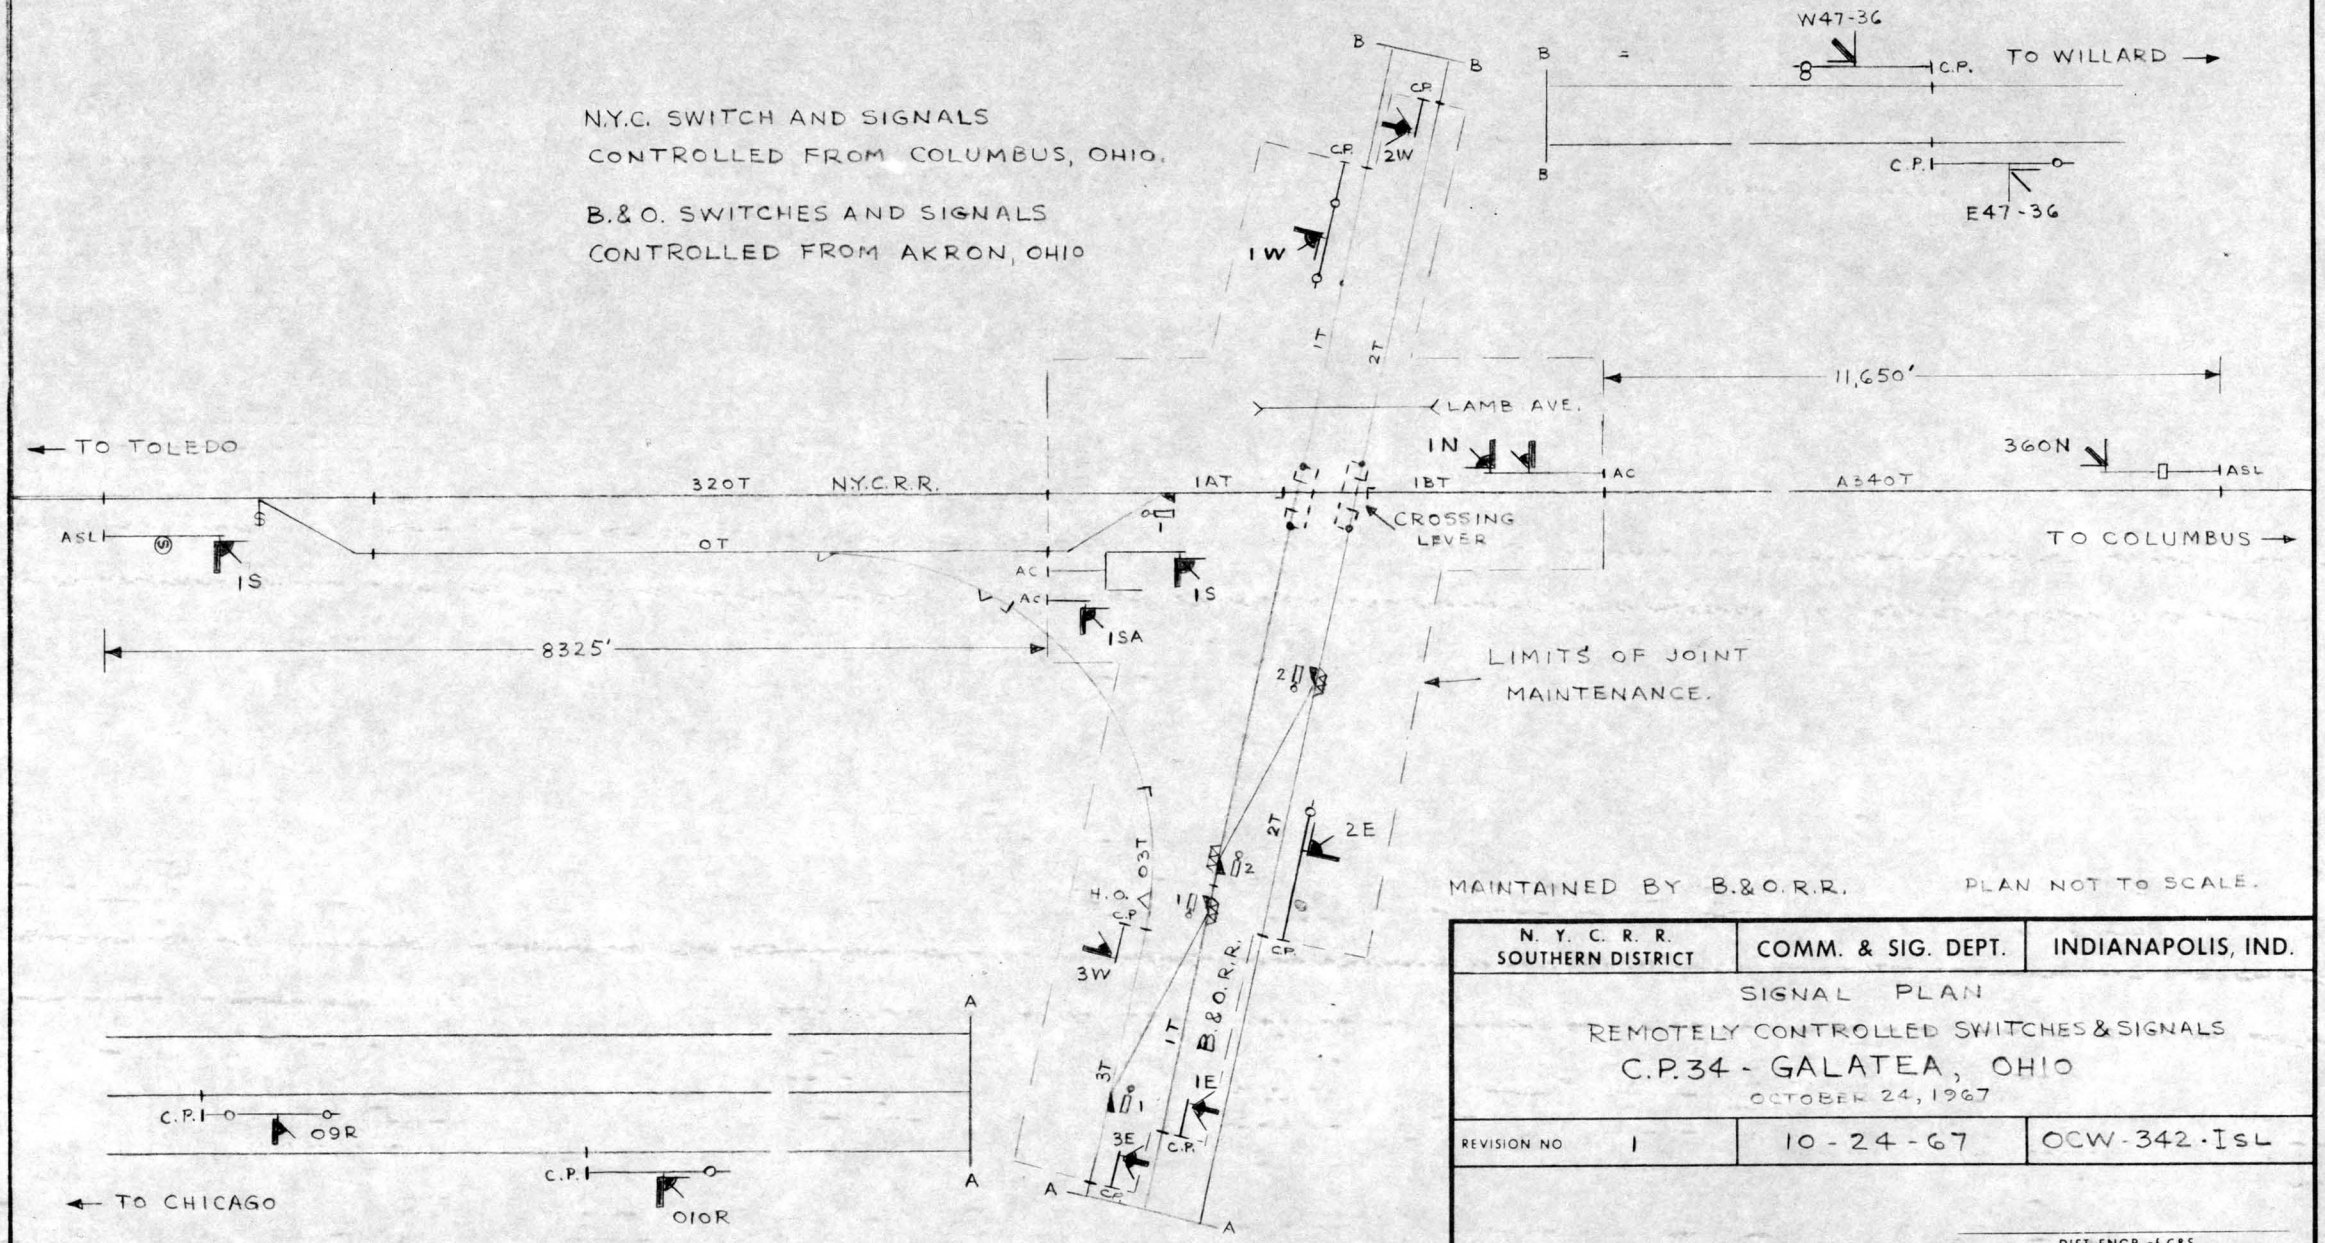

N. Y. C. R. R. SOUTHERN DISTRICT	COMM. & SIG. DEPT.	INDIANAPOLIS, IND.
SIGNAL PLAN REMOTELY CONTROLLED SWITCHES & SIGNALS C.P.34 - GALATEA, OHIO OCTOBER 24, 1967		
REVISION NO 1	10 - 24 - 67	OCW-342-ISL


DIST. ENGR. of C&S

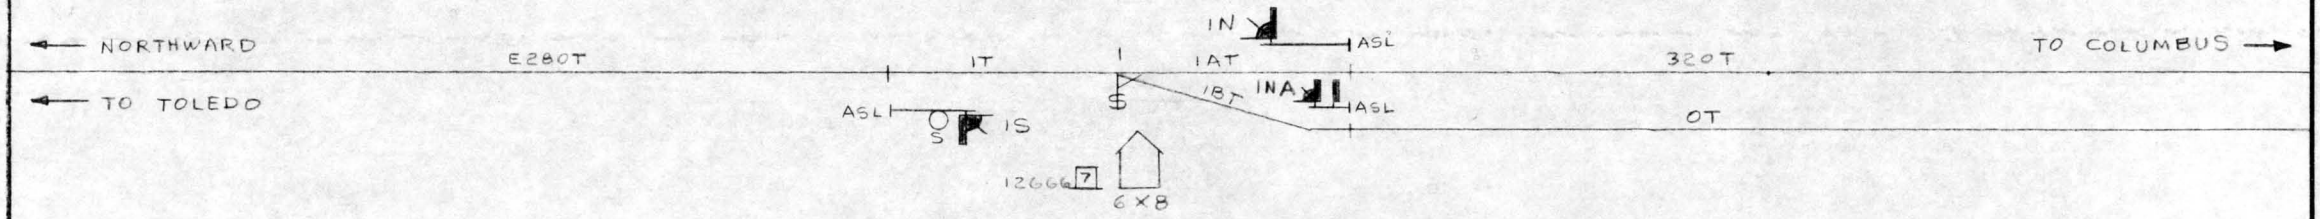

CONTROLLED FROM
COLUMBUS

N. Y. C. R. R. SOUTHERN DISTRICT	COMM. & SIG. DEPT.	INDIANAPOLIS, IND.
SIGNAL PLAN REMOTE CONTROLLED SIGNALS C.P. 32 NORTH GALATEA, OHIO DEC. 30, 1965		
REVISION NO.		OCW-326-ISL

DIST. ENGR. of C&S

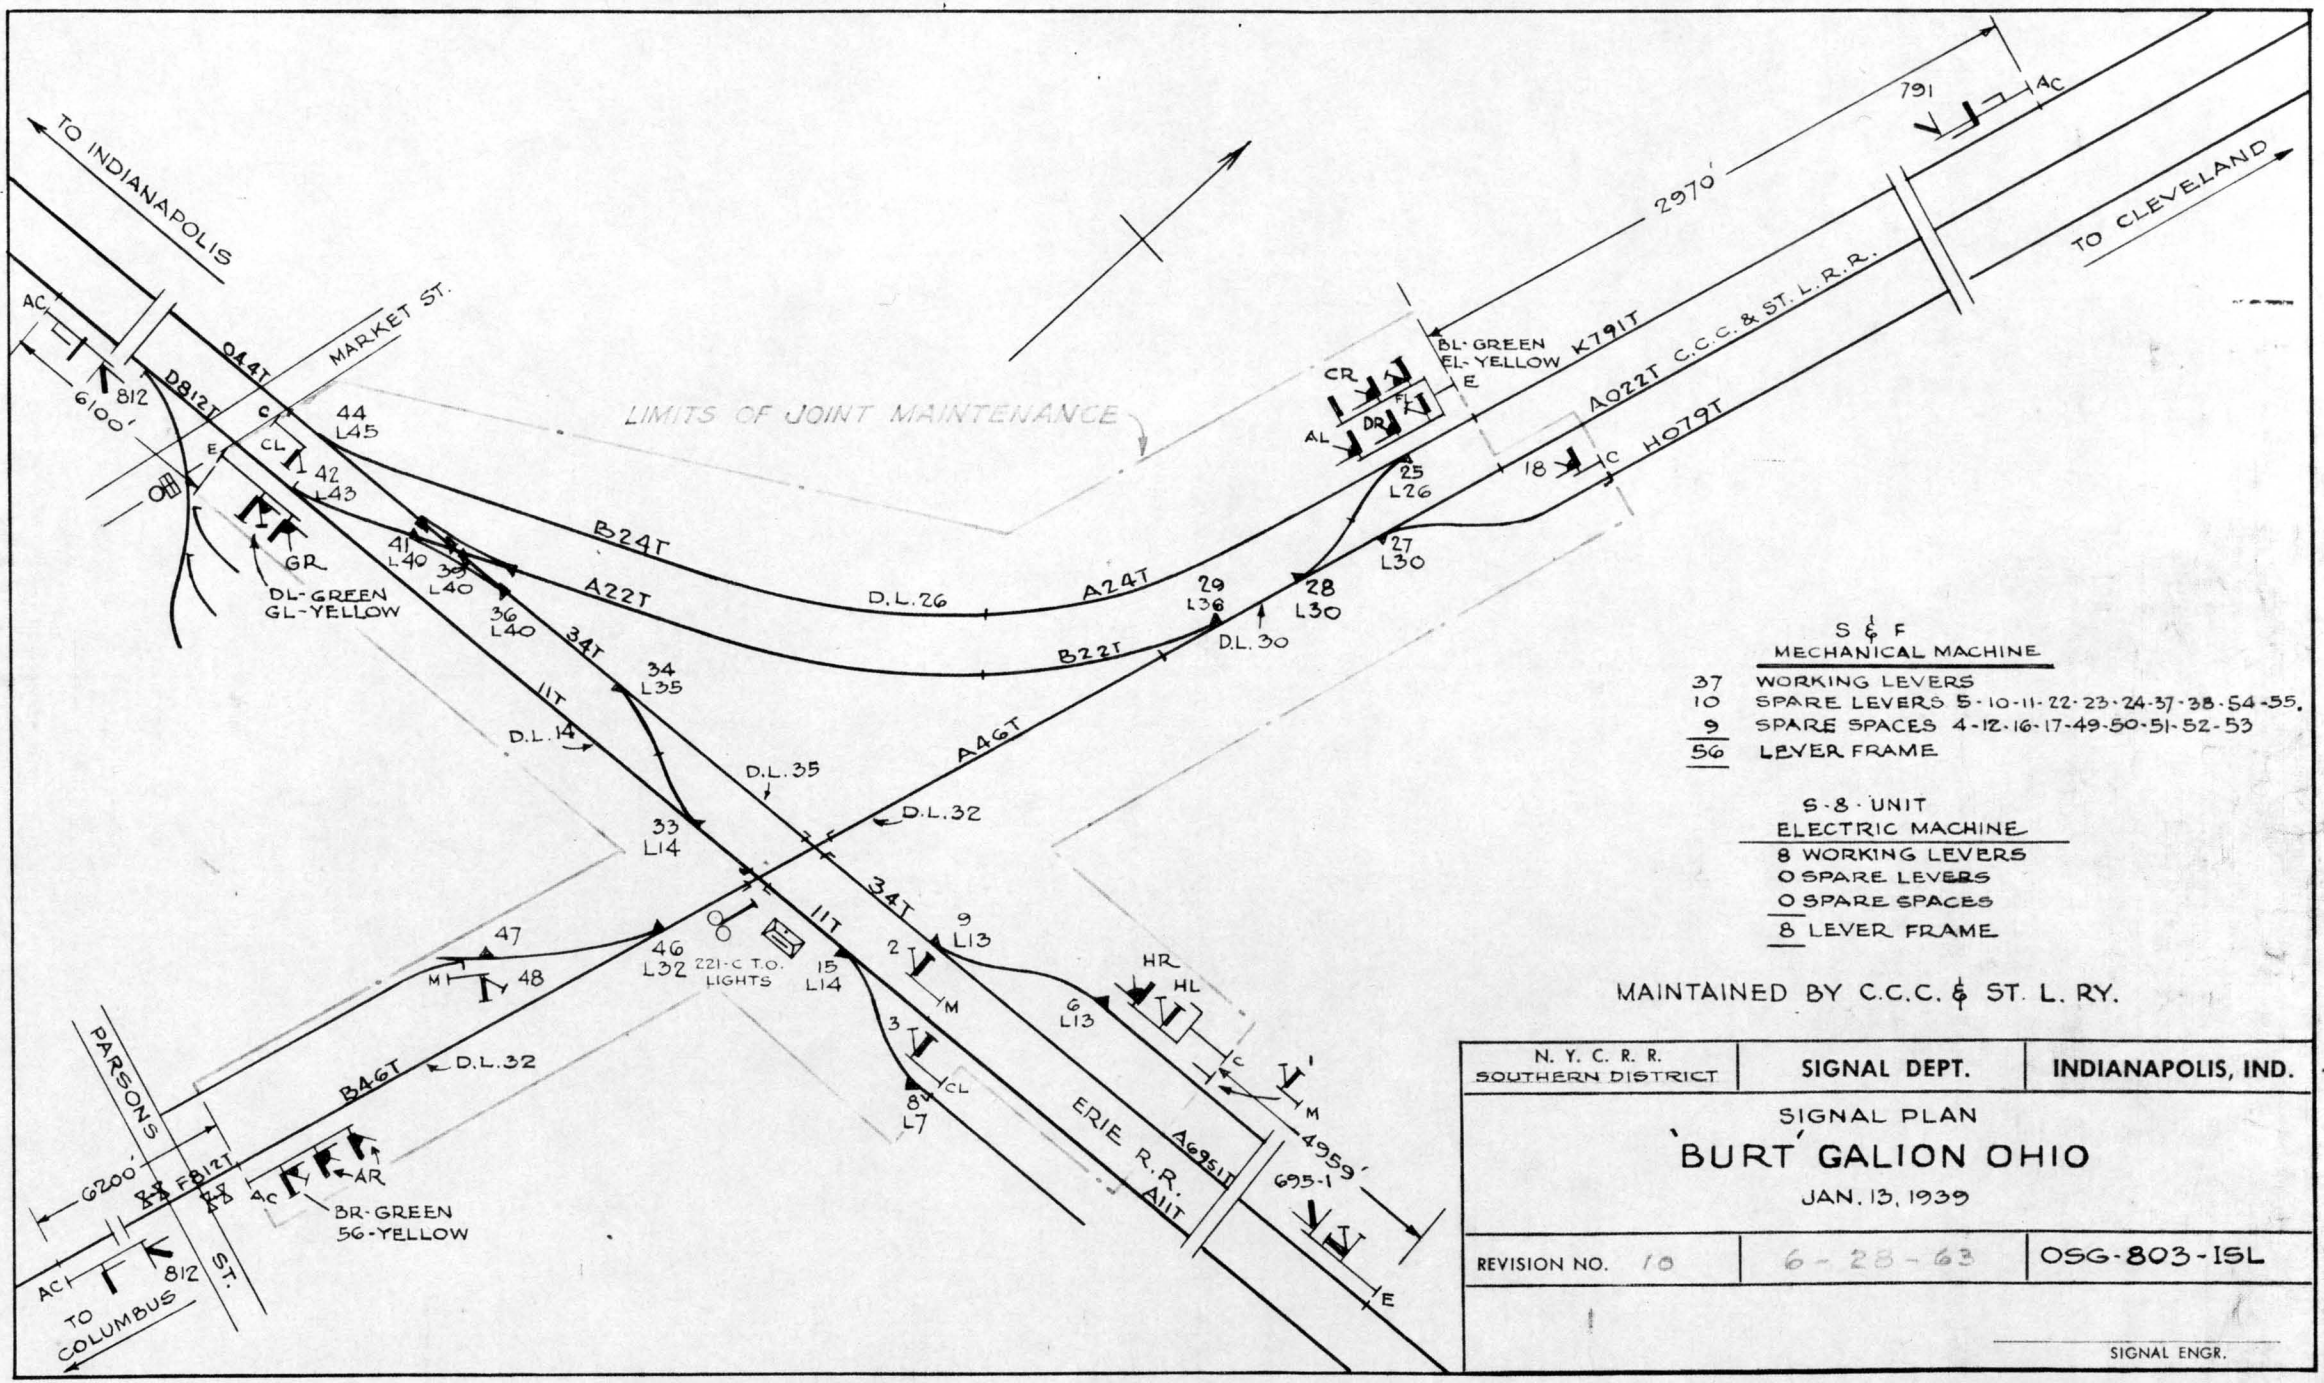

S & F
MECHANICAL MACHINE

37	WORKING LEVERS
10	SPARE LEVERS 5-10-11-22-23-24-37-38-54-55.
9	SPARE SPACES 4-12-16-17-49-50-51-52-53
56	LEVER FRAME

S-8-UNIT
ELECTRIC MACHINE

8	WORKING LEVERS
0	SPARE LEVERS
0	SPARE SPACES
8	LEVER FRAME

MAINTAINED BY C.C.C. & ST. L. RY.

N. Y. C. R. R. SOUTHERN DISTRICT	SIGNAL DEPT.	INDIANAPOLIS, IND.


SIGNAL PLAN

BURT GALION OHIO

JAN. 13, 1939

REVISION NO. 10	6-28-63	OSG-803-ISL


SIGNAL ENGR.

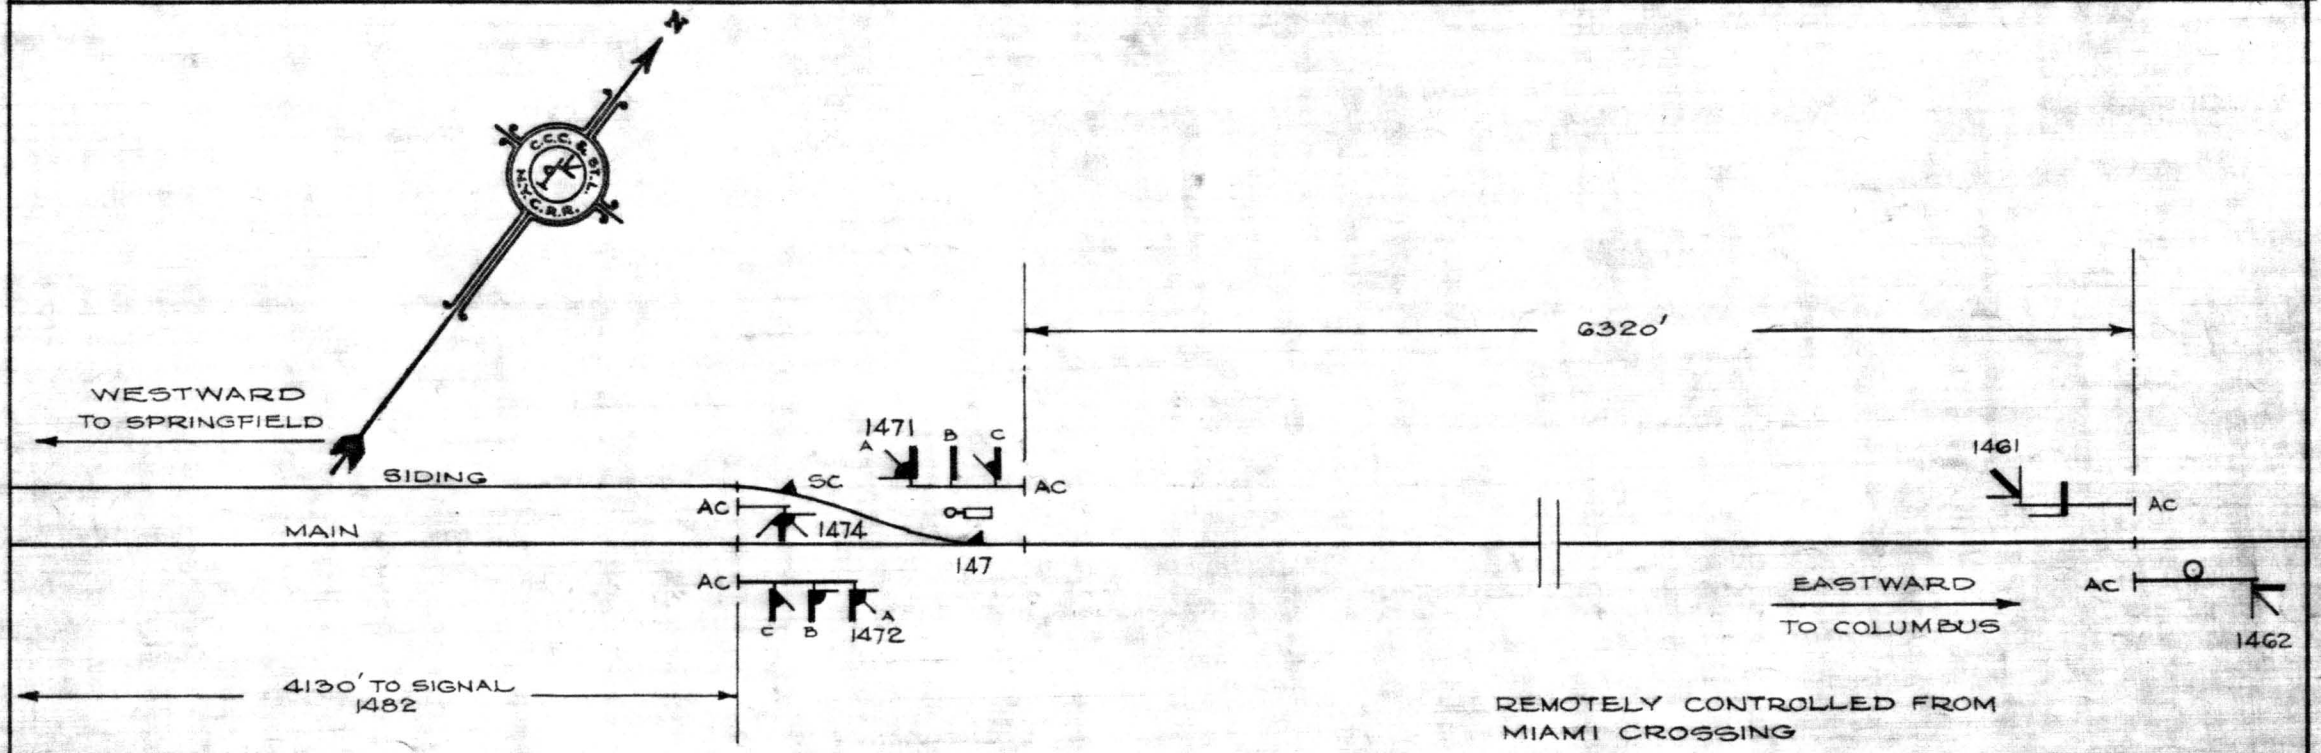

MAINTAINED BY C.C.C.& ST.L. RY.

N. Y. C. R. R. C.C.C. & ST. L.- P. & E.- L & J BR.	SIGNAL DEPT.	CINCINNATI, O.
OHIO DIV.	SIGNAL PLAN EAST END OF SIDING GALLOWAY, OHIO NOV. 3RD. 1947	
REVISION NO.		OSG-1473-ISL

ASST. SIGNAL ENGR.

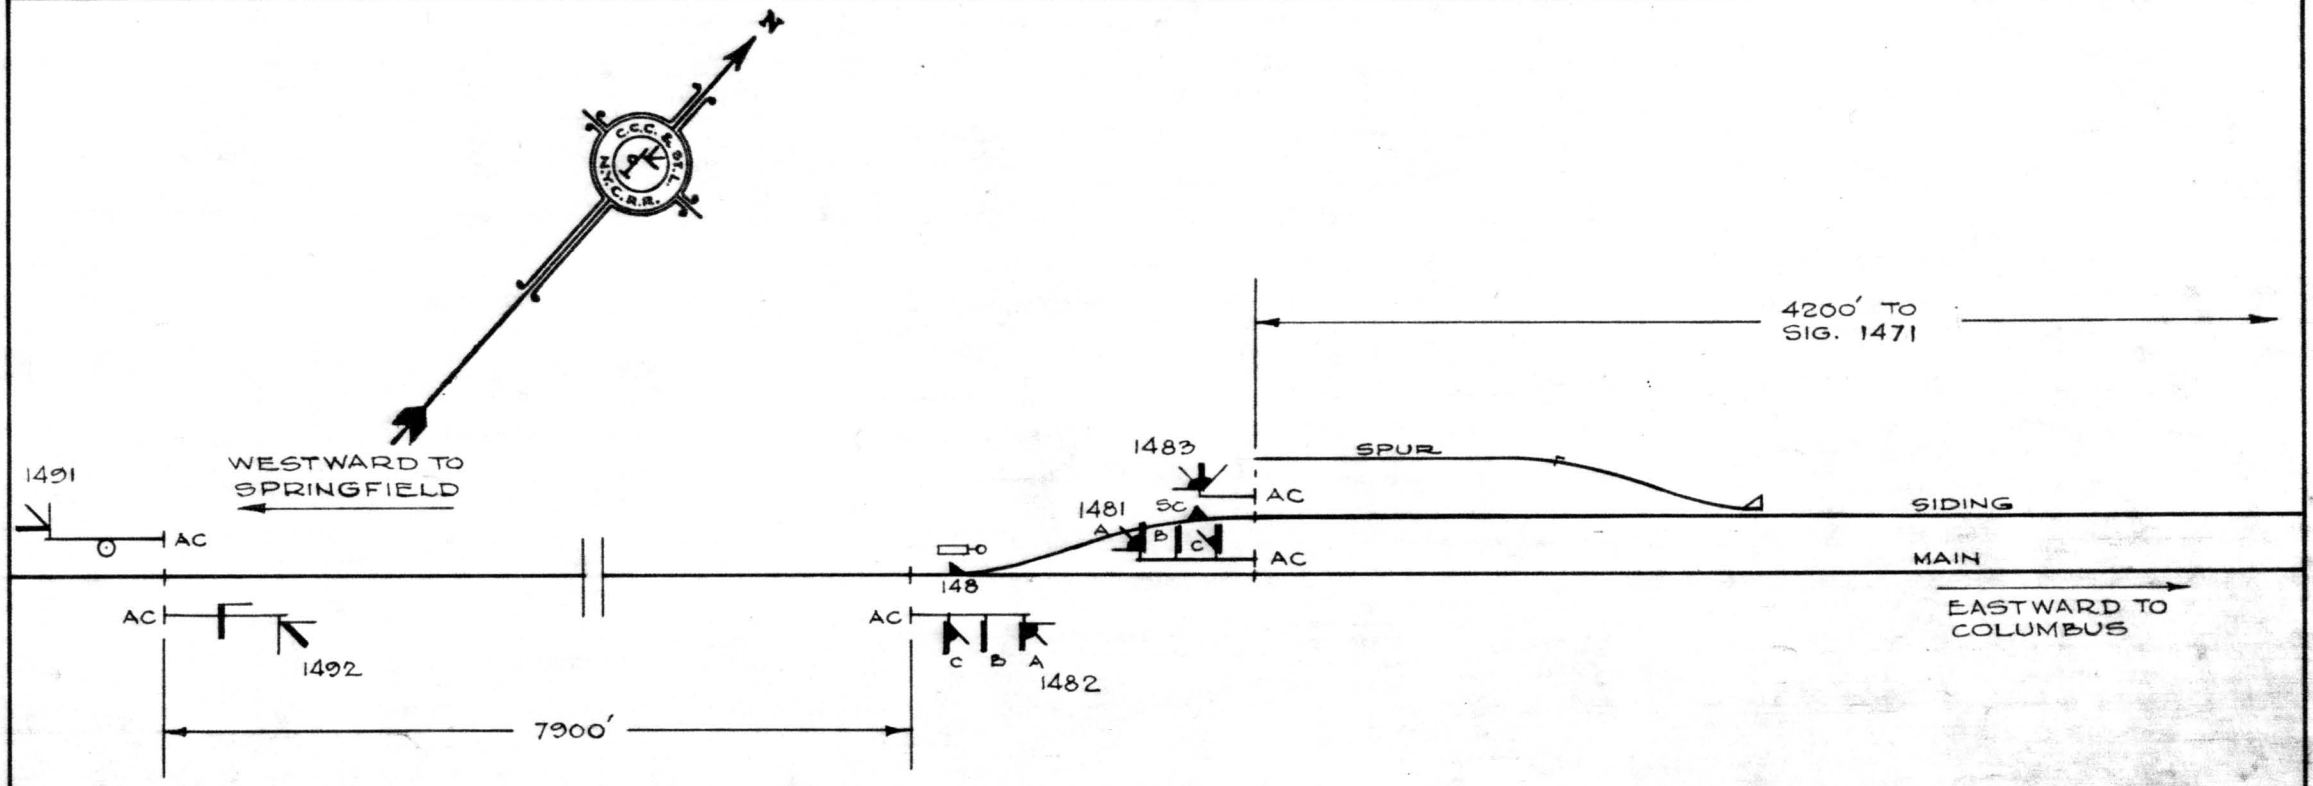

REMOTELY CONTROLLED
FROM MIAMI CROSSING

MAINTAINED BY C.C.C & ST.L. RY.

N. Y. C. R. R. C.C.C. & ST. L.- P. & E.- L & J BR.	SIGNAL DEPT.	CINCINNATI, O.

OHIO DIV.


SIGNAL PLAN

WEST END OF SIDING
GALLOWAY, OHIO.

NOV. 3RD. 1947


REVISION NO.		OSG-1481-ISL

ASST. SIGNAL ENGR.

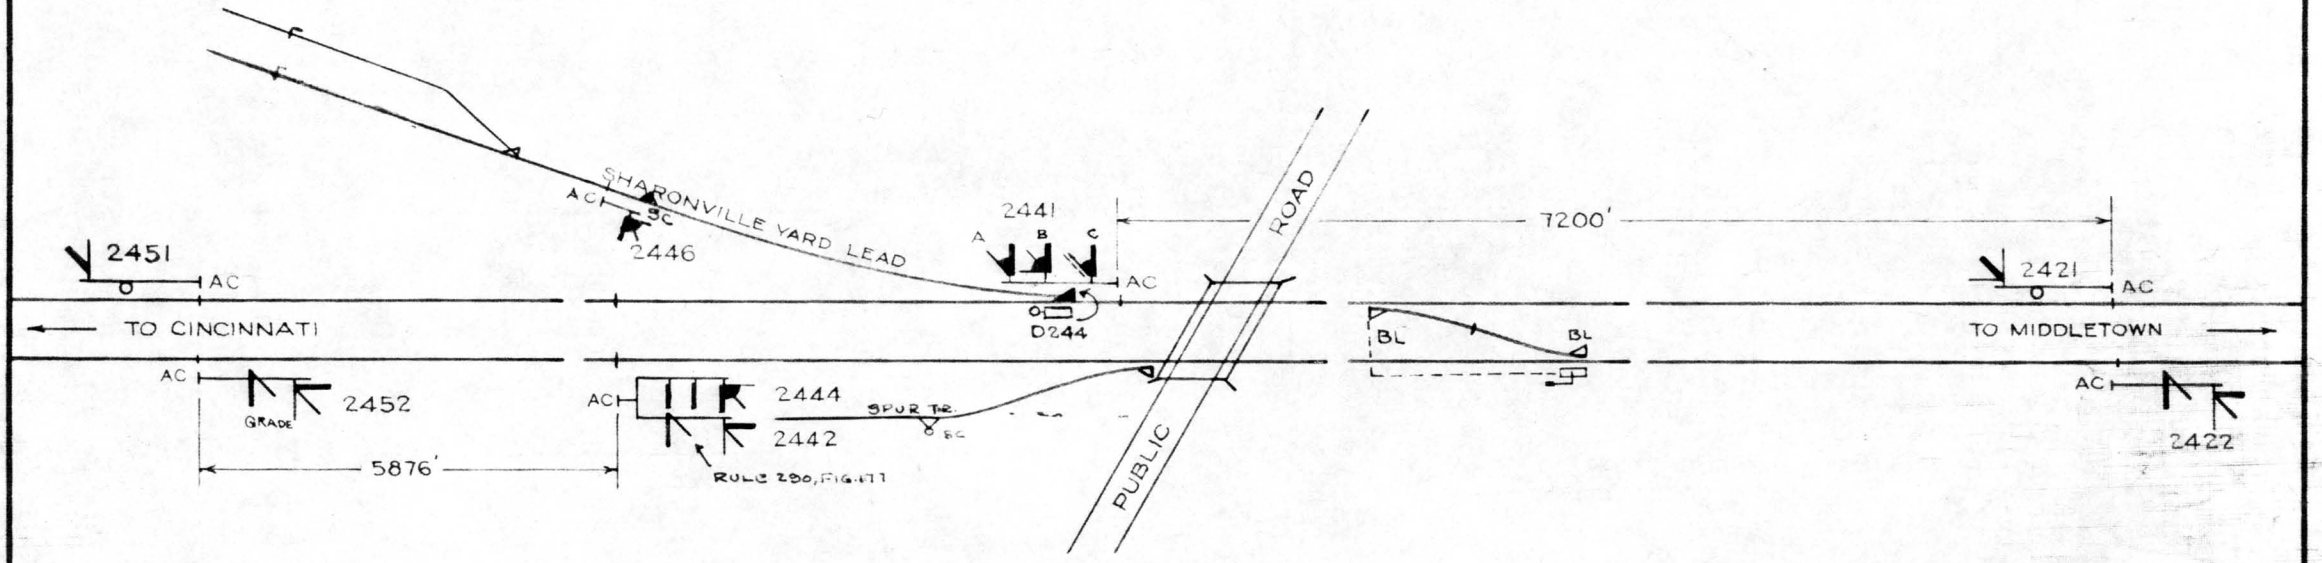


Remotely controlled from West Sharon

N. Y. C. SYSTEM C.C.C. & ST. L.—P. & E.—L. & J. BR. OPERATING DISTRICTS	SIGNAL DEPT.	CINCINNATI, O.
OHIO DIVISION		CINCINNATI DIST.
SIGNAL PLAN GANO, OHIO		
SHEET 1 OF 1		JAN. 13, 1939
REVISION 6	DATE 12-27-65	PLAN 06-2413-ISL
		ASST. SIGNAL ENGINEER

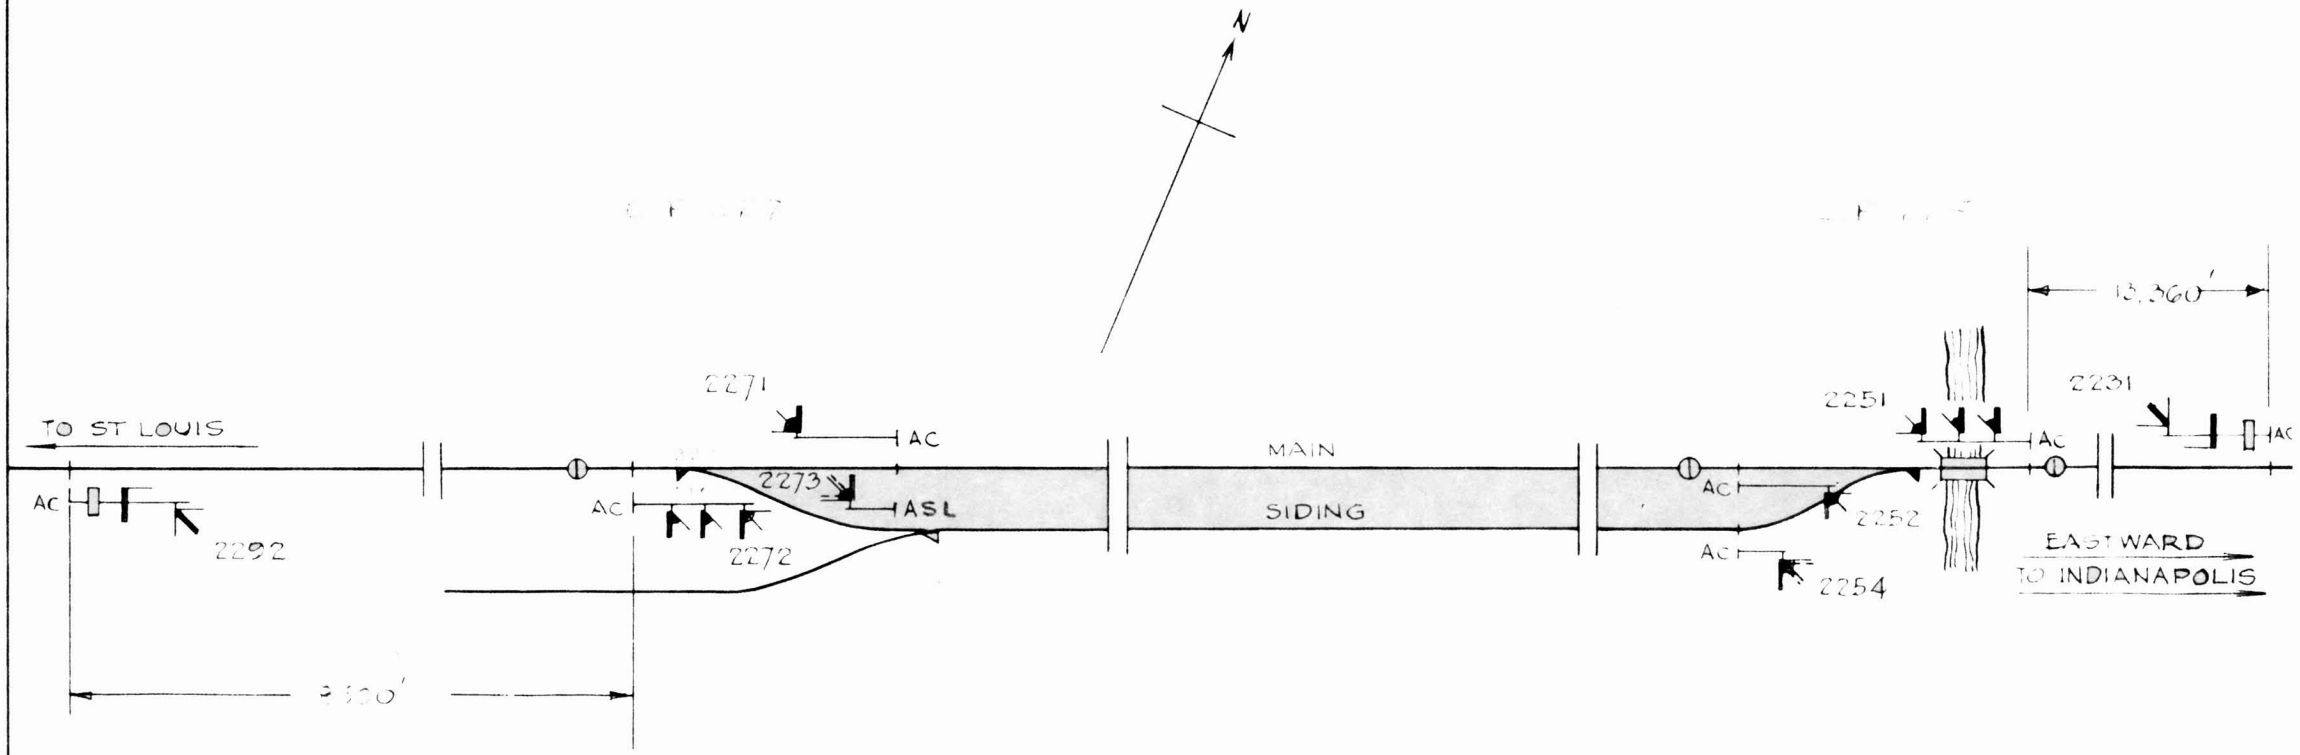

CONTROLLED FROM INDIANAPOLIS

N. Y. C. R. R. SOUTHERN DISTRICT	SIGNAL DEPT.	INDIANAPOLIS, IND.
SIGNAL PLAN GARD, ILLINOIS 6 - 30 - 58		
REVISION NO. 1	12 - 29 - 65	IL - 2278 - ISL
		SIGNAL ENGR.

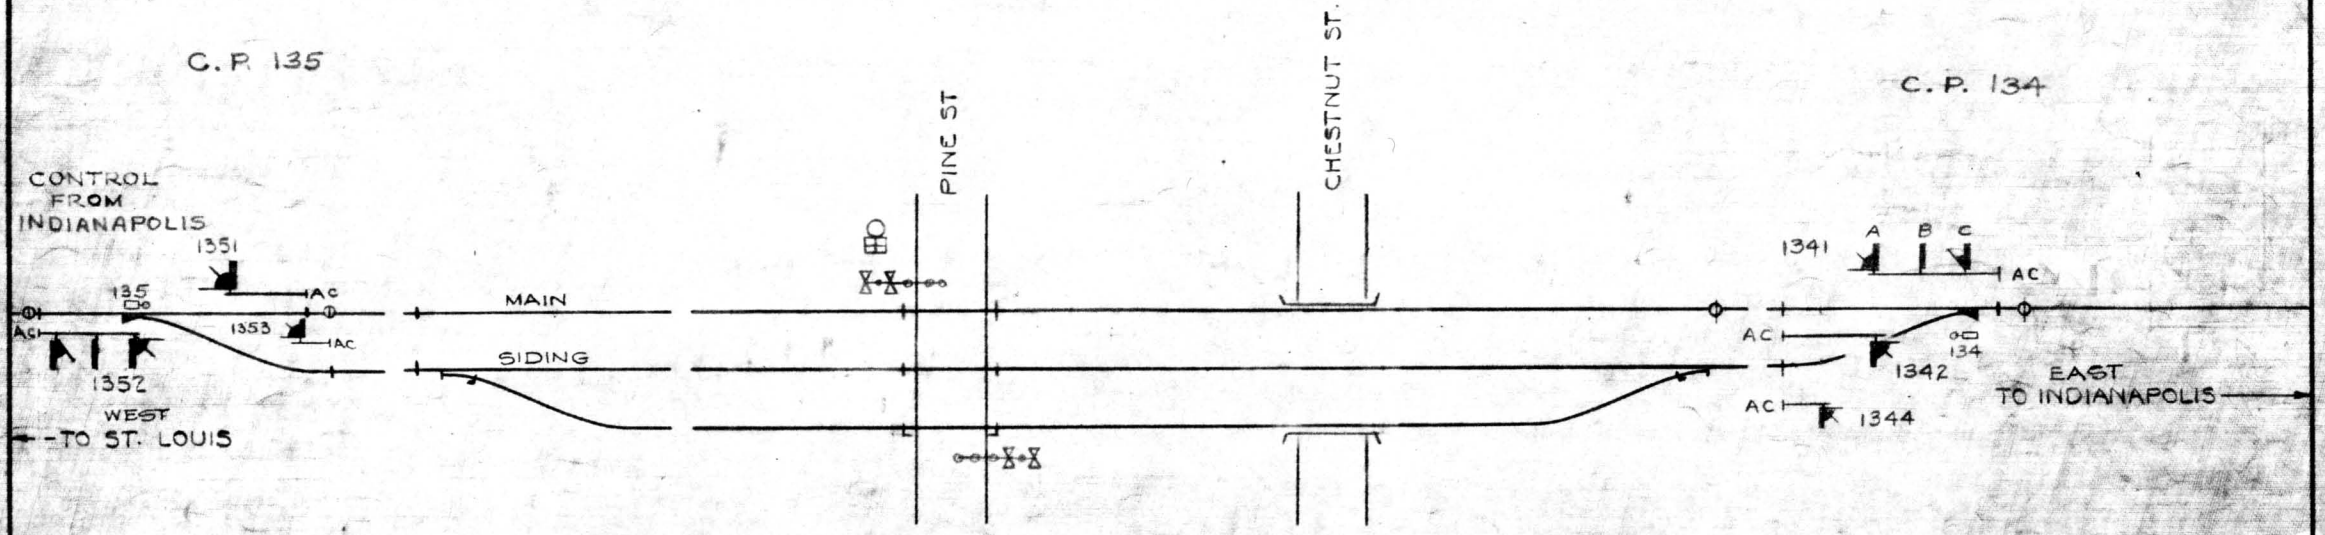


SWITCHES AND SIGNALS
CONTROLLED FROM INDIANAPOLIS

MAINTAINED BY C.C.C.&ST.L.RY.

C. C. C. & ST. L. RY. N.Y.C.R.R.CO.-LESSEE	SIGNAL DEPT.	INDIANAPOLIS, IND.
ILLINOIS DIV.	**SIGNAL PLAN** GAYS ILLINOIS JANUARY 13, 1939	
REVISION 11	DATE 2-27-67	IL-1348-IsL

SIGNAL ENGINEER

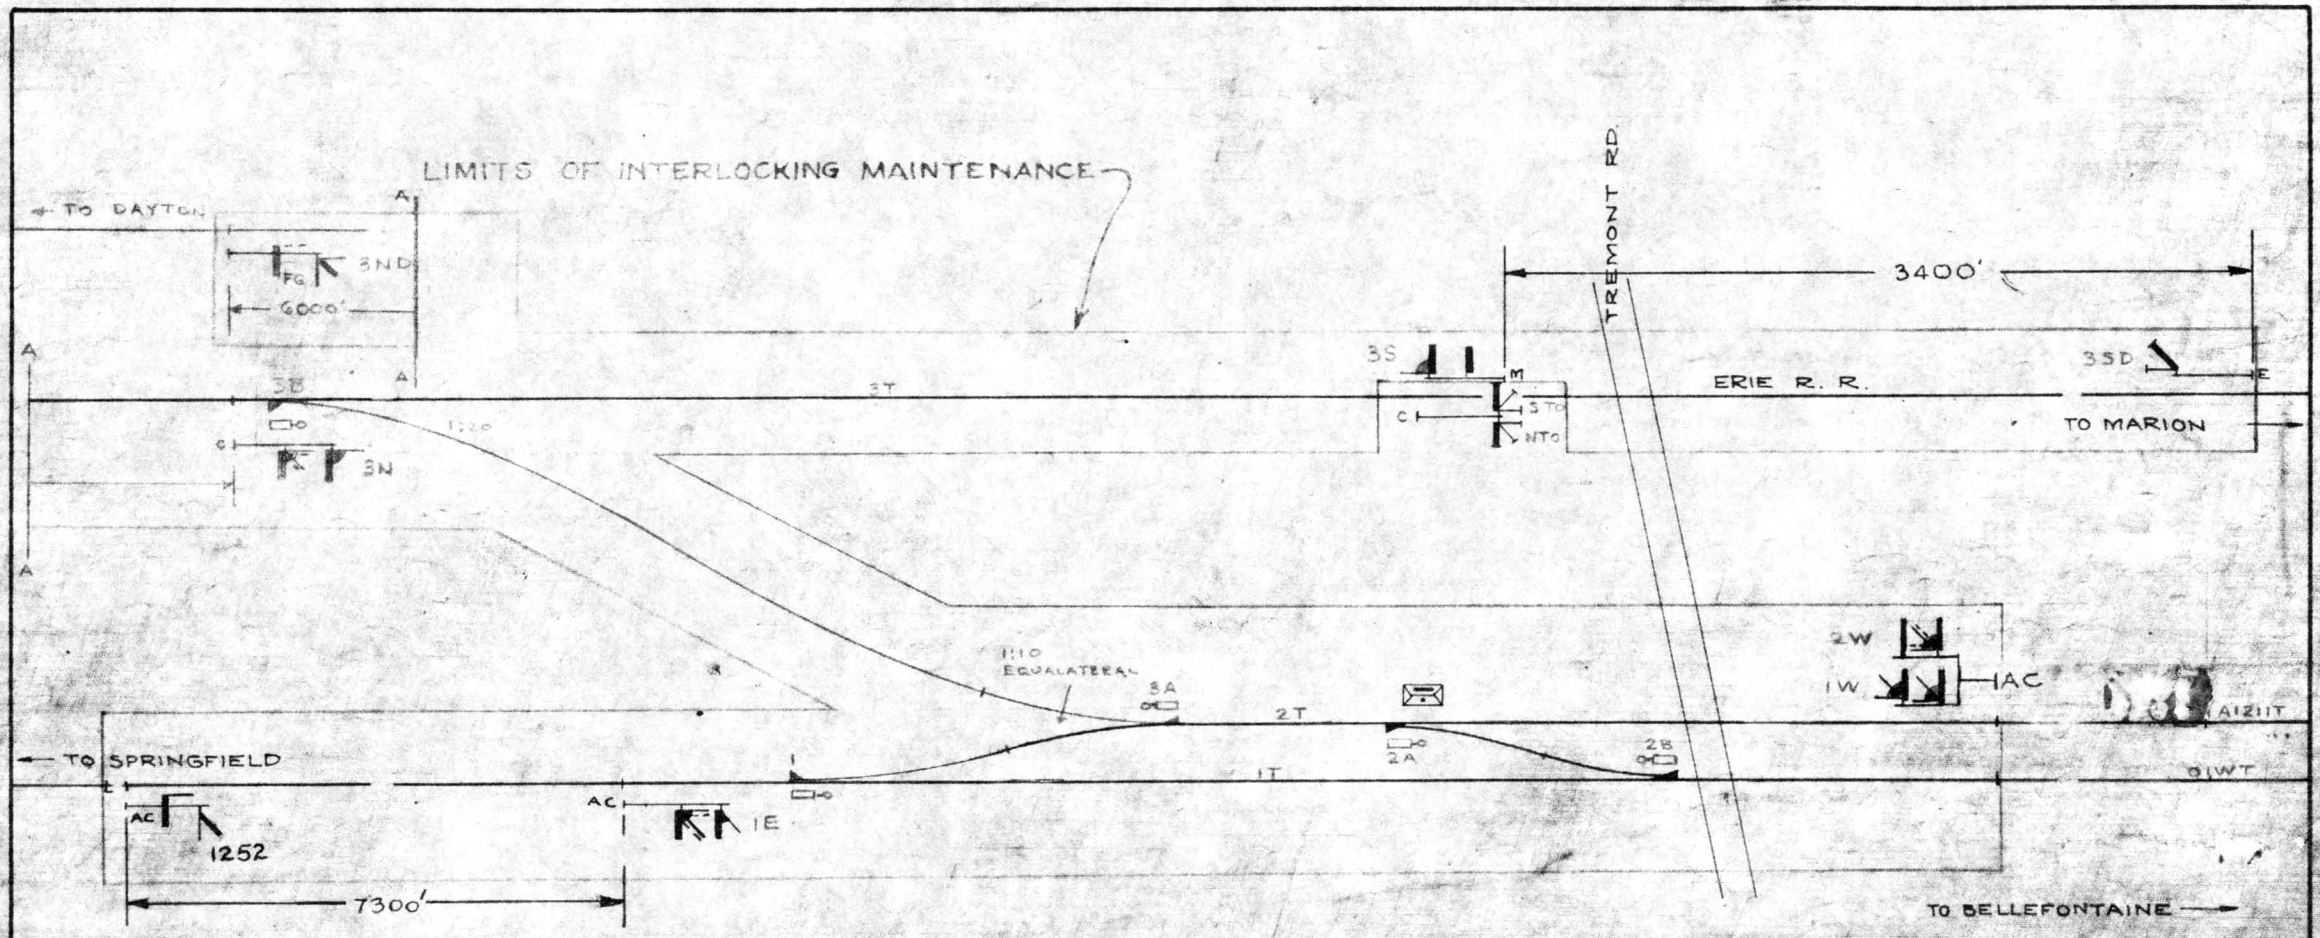

MAINTAINED BY C. C. C. & ST. L. RY.

C. C. C. & ST. L. RY. N.Y.C.R.R.CO.-LESSEE	SIGNAL DEPT.	CINCINNATI, O.


SIGNAL PLAN

GLEN ECHO, OHIO

JANUARY 13, 1939

REVISION 12	DATE 3-22-67	PLAN NO 05-1237-I Sh.


ASST. SIGNAL ENGINEER

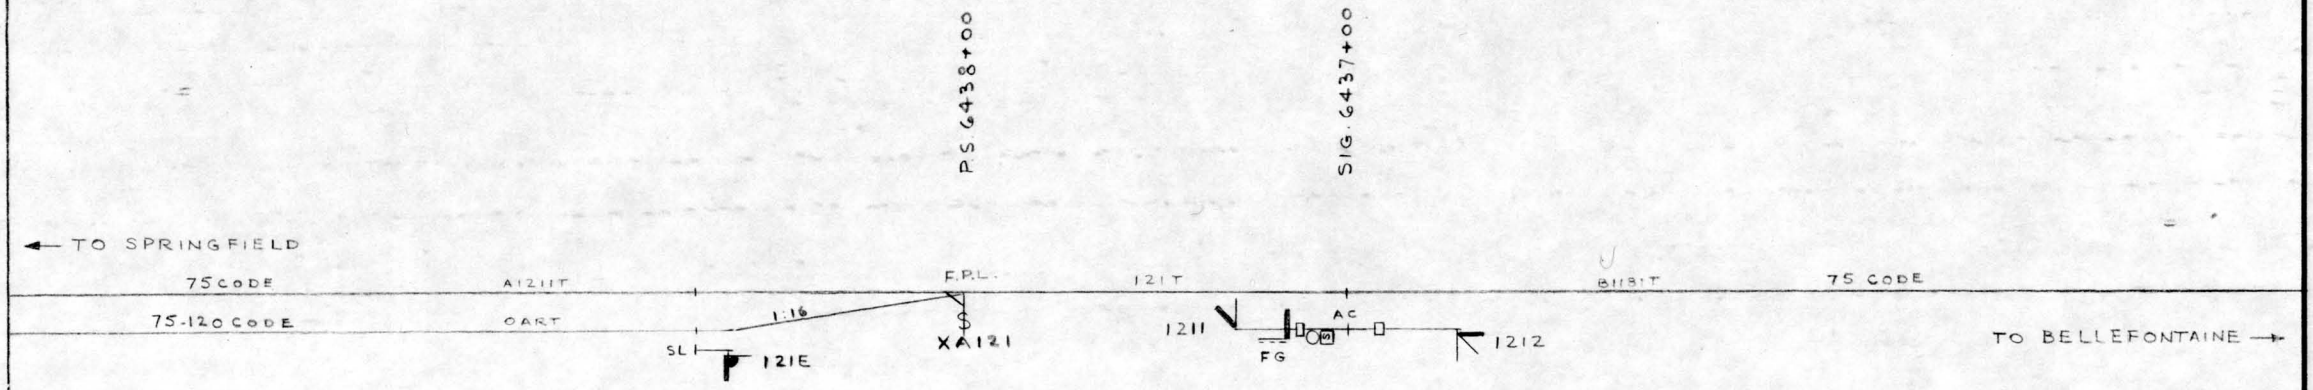

CP-121

CONTROLLED FROM GLEN ECHO

N. Y. C. R. R. SOUTHERN DISTRICT	COMM. & SIG. DEPT.	INDIANAPOLIS, IND.
SIGNAL PLAN SIGNALS 1211 - 1212 & SPRING SWITCH XA121 2.2 MI. EAST OF GLEN ECHO, OHIO DEC. 29, 1965		
REVISION NO. 1	3 - 22 - 67	OS-1215 - ISL
		DIST. ENGR. of C&S

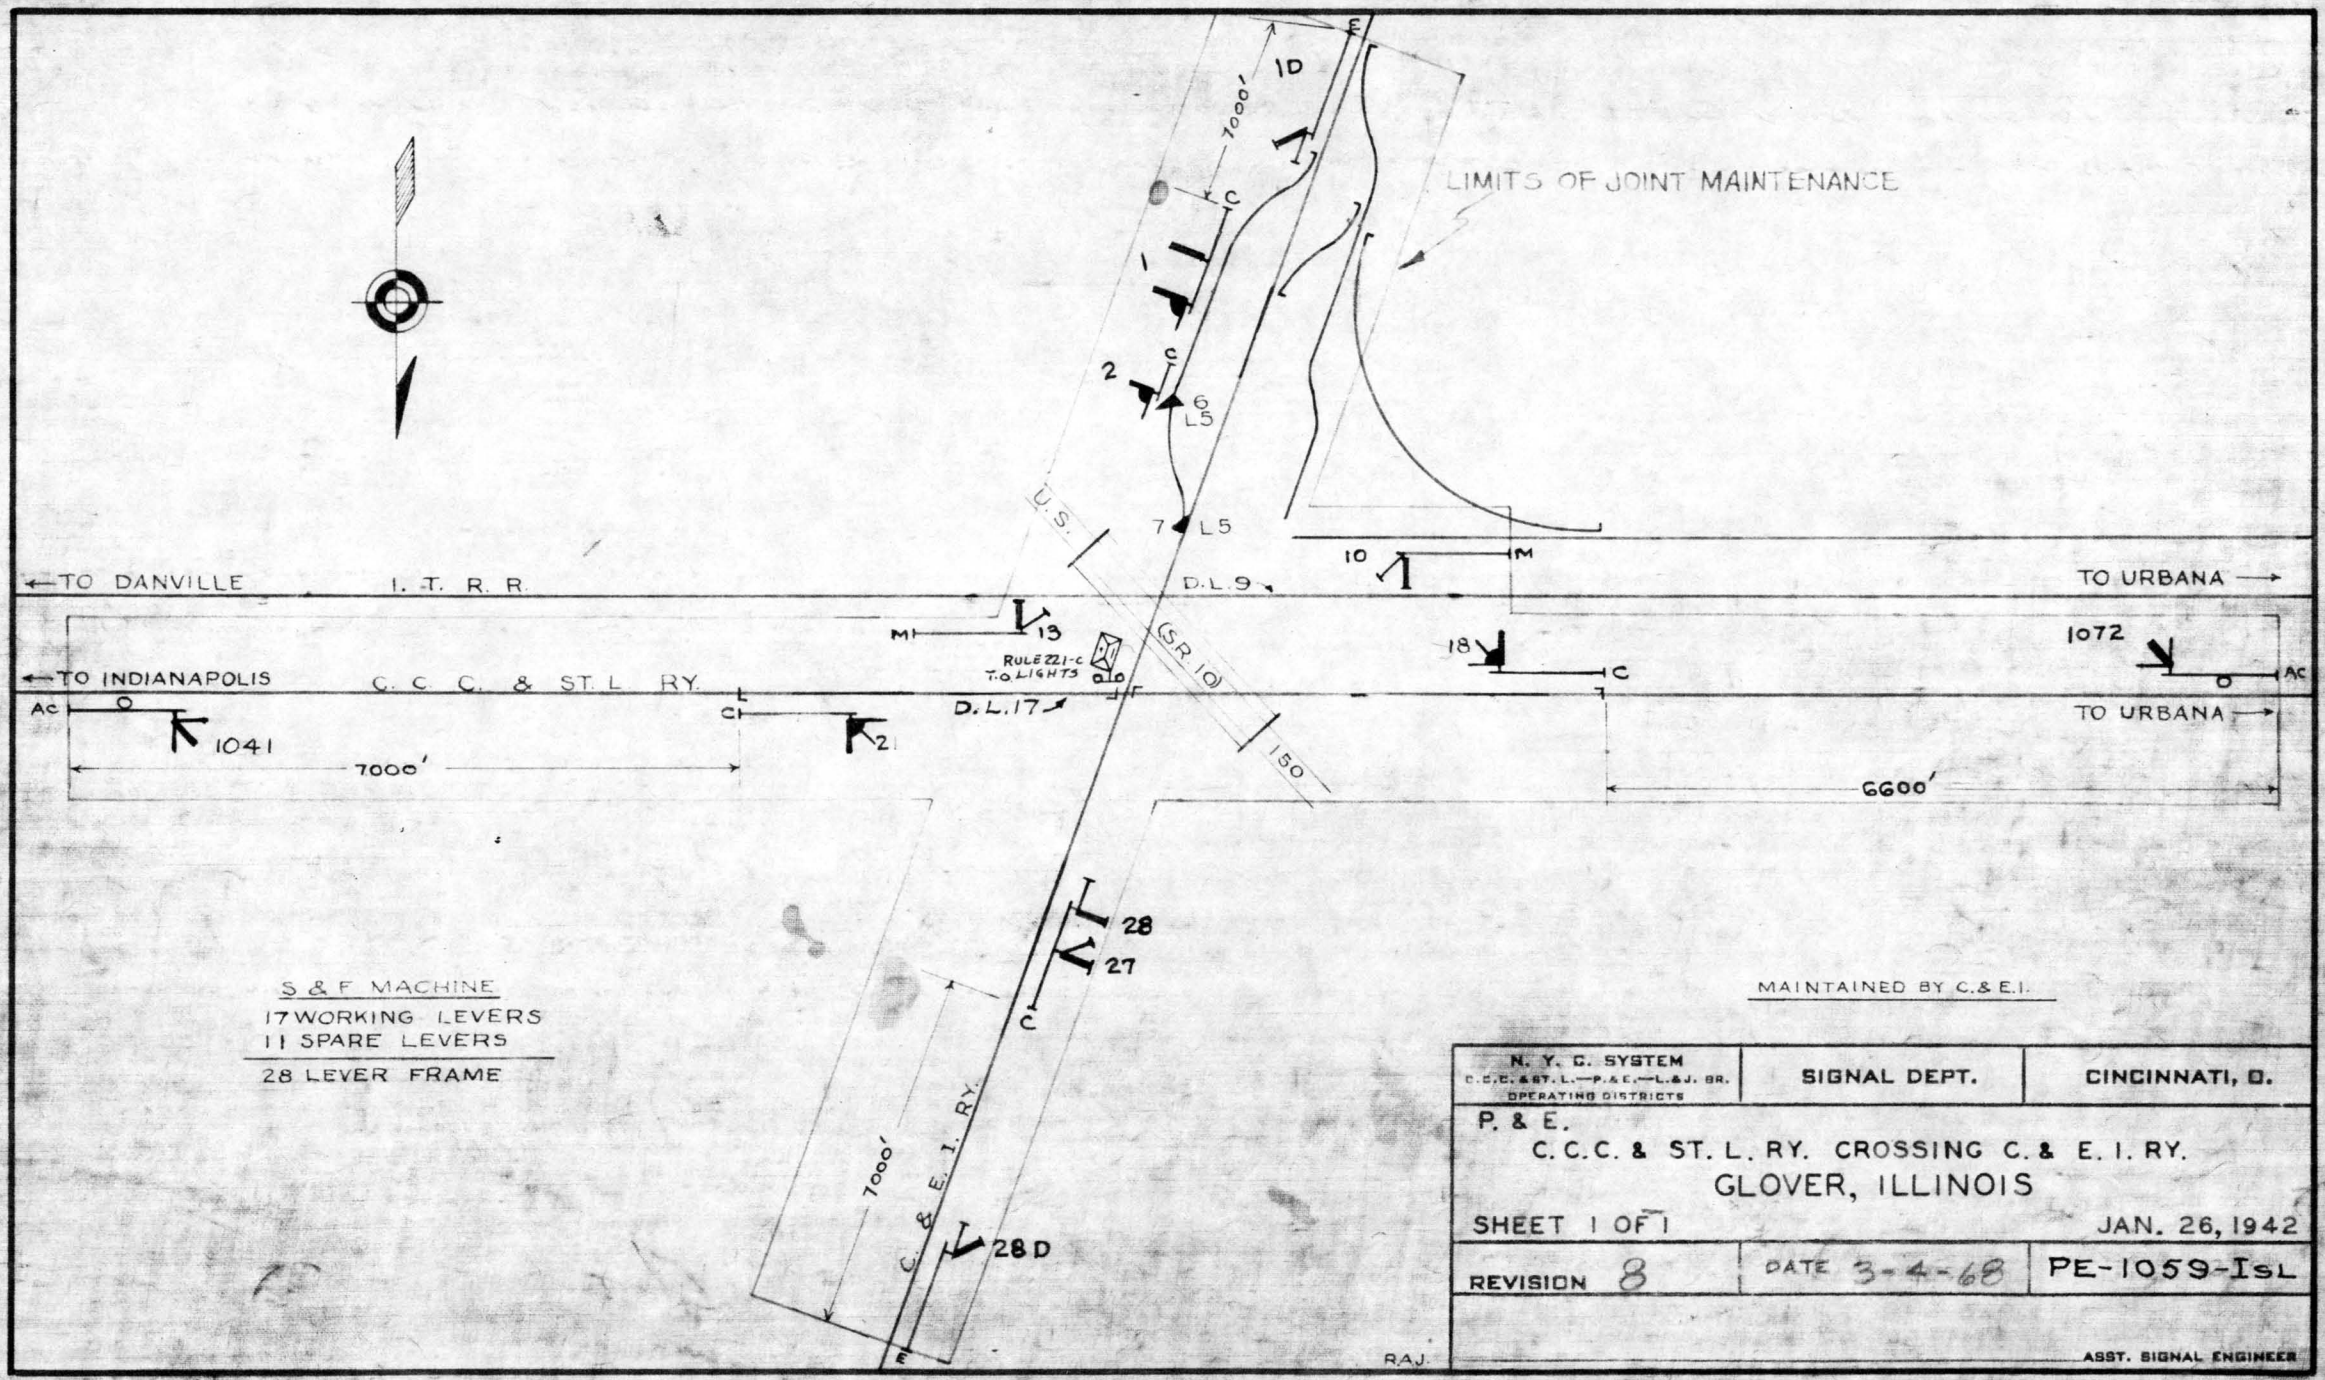

S & F MACHINE
17 WORKING LEVERS
11 SPARE LEVERS
28 LEVER FRAME

MAINTAINED BY C.& E.I.

N. Y. C. SYSTEM C.C.C. & ST. L.—P. & C.—L. & J. BR. OPERATING DISTRICTS	SIGNAL DEPT.	CINCINNATI, O.


P. & E.
C. C. C. & ST. L. RY. CROSSING C. & E. I. RY.
GLOVER, ILLINOIS

SHEET 1 OF 1 — JAN. 26, 1942

REVISION 8	DATE 3-4-68	PE-1059-Isl

RAJ.

ASST. SIGNAL ENGINEER

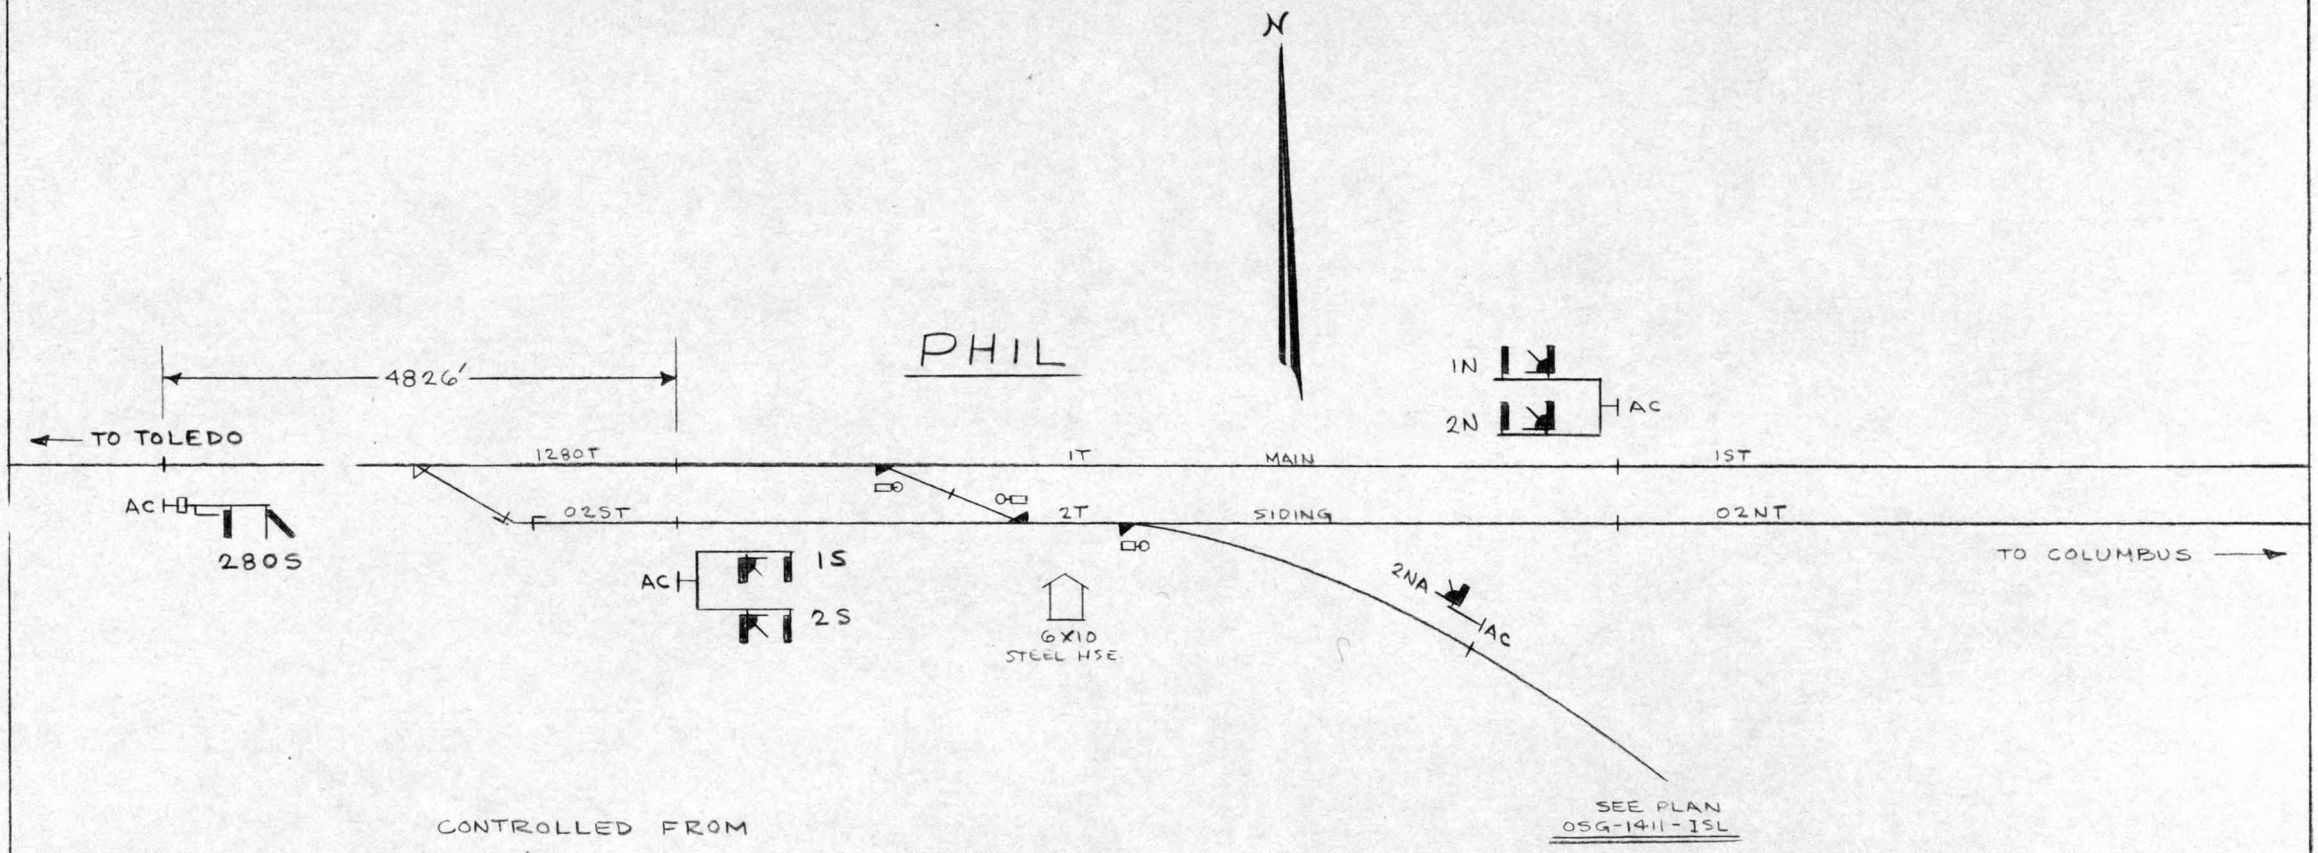

CONTROLLED FROM
"BJ"

N. Y. C. R. R. SOUTHERN DISTRICT	C&S DEPT.	INDIANAPOLIS, IND.

SIGNAL PLAN


REMOTELY CONTROLLED SIGNALS & SWITCHES

.3 MI. NORTH OF GRANDVIEW INTERLOCKING

12-29-65

REV. NO. 1	12-18-67	OCW-1297-1SL

DISTRICT ENGINEER C&S

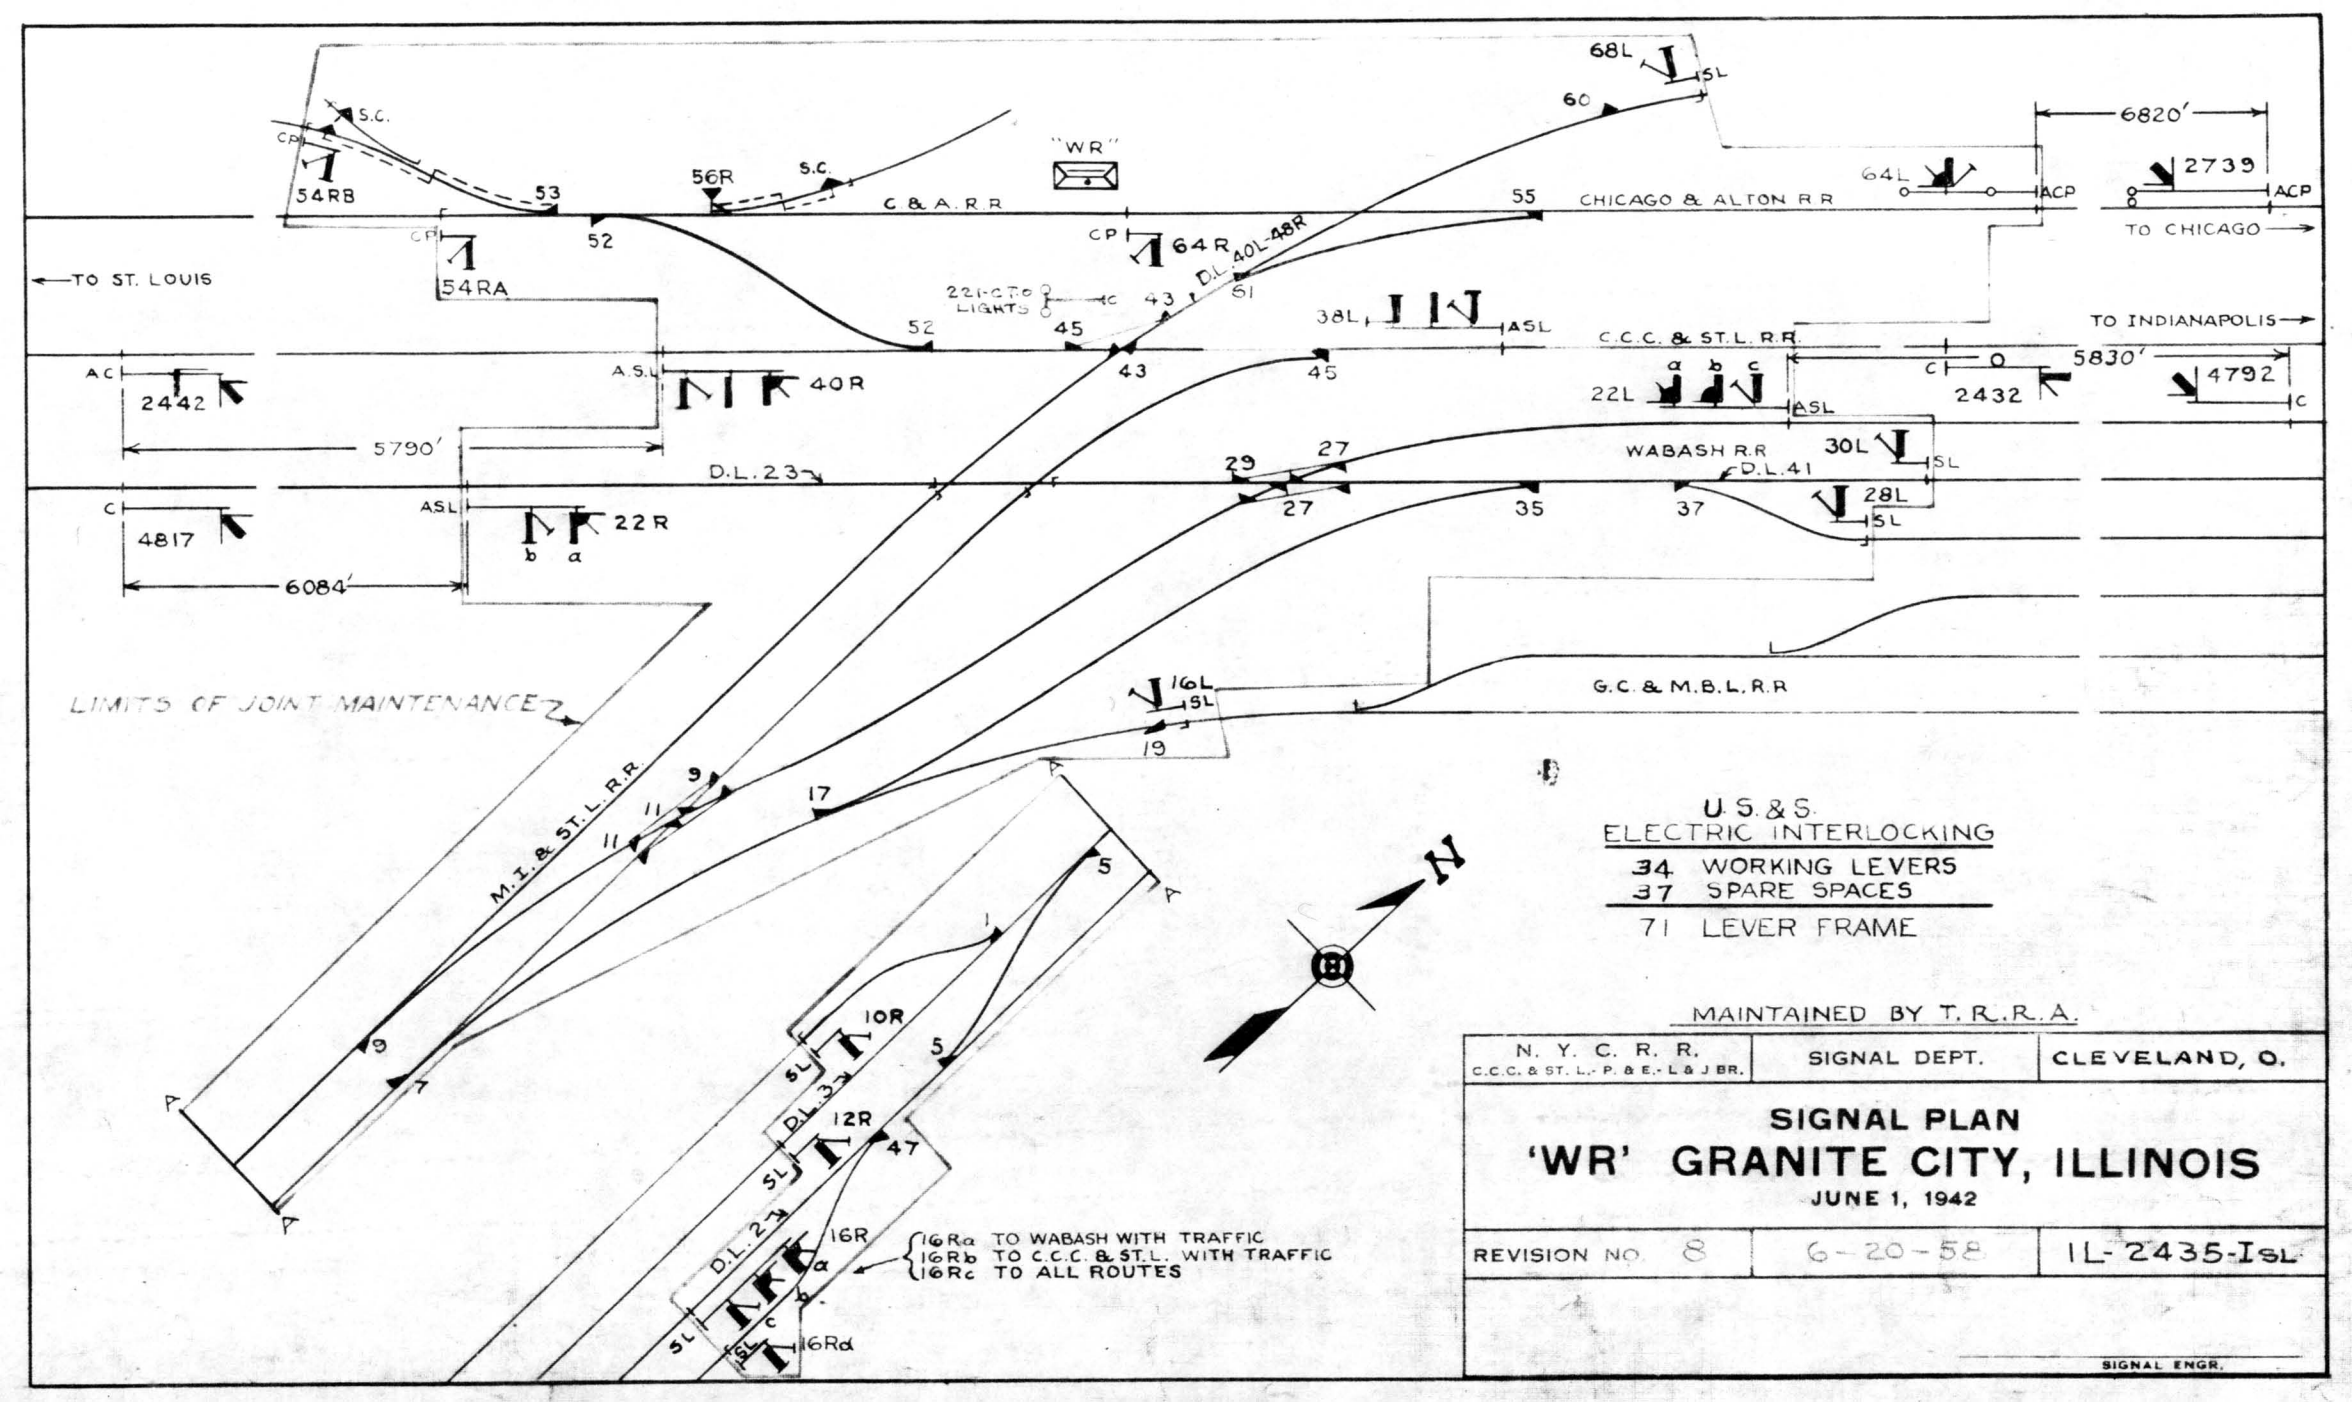

U.S.&S.
ELECTRIC INTERLOCKING

34	WORKING LEVERS
37	SPARE SPACES
71	LEVER FRAME


MAINTAINED BY T.R.R.A.

N. Y. C. R. R. C.C.C. & ST. L.- P. & E.- L & J BR.	SIGNAL DEPT.	CLEVELAND, O.

SIGNAL PLAN
'WR' GRANITE CITY, ILLINOIS
JUNE 1, 1942

REVISION NO. 8	6-20-58	IL-2435-ISL

SIGNAL ENGR.

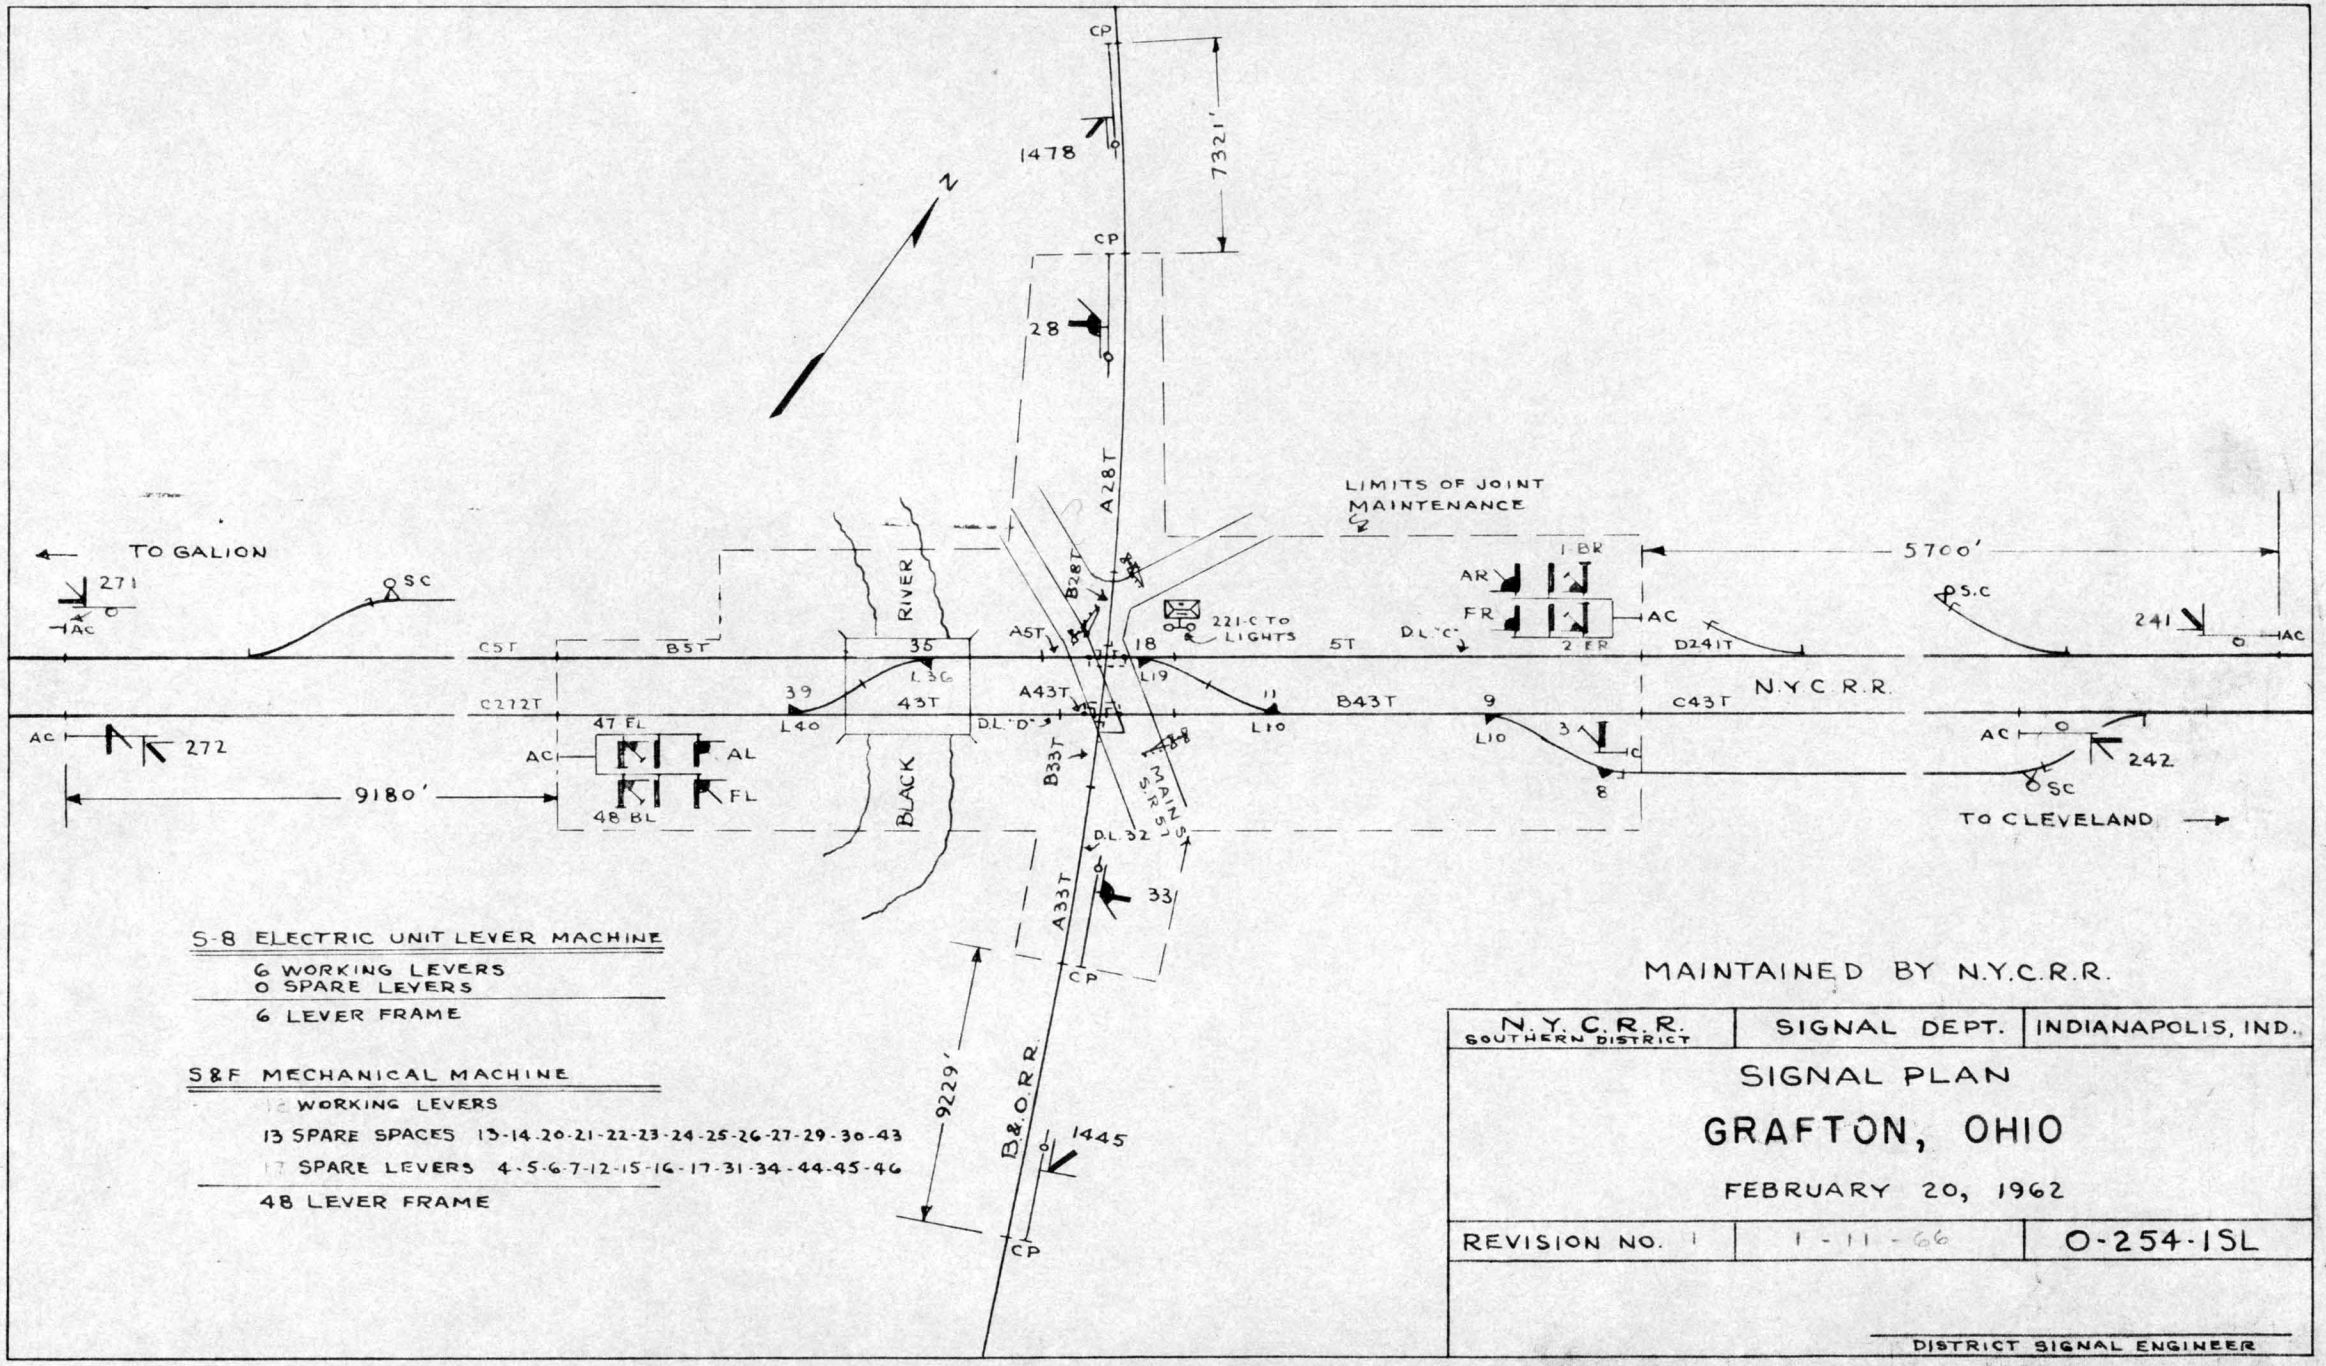

S-8 ELECTRIC UNIT LEVER MACHINE

6 WORKING LEVERS
0 SPARE LEVERS

6 LEVER FRAME

S&F MECHANICAL MACHINE

12 WORKING LEVERS

13 SPARE SPACES 13-14-20-21-22-23-24-25-26-27-29-30-43

17 SPARE LEVERS 4-5-6-7-12-15-16-17-31-34-44-45-46

48 LEVER FRAME

MAINTAINED BY N.Y.C.R.R.

N.Y.C.R.R. SOUTHERN DISTRICT	SIGNAL DEPT.	INDIANAPOLIS, IND.


SIGNAL PLAN

GRAFTON, OHIO


FEBRUARY 20, 1962

REVISION NO. 1	1-11-66	O-254-1SL

DISTRICT SIGNAL ENGINEER

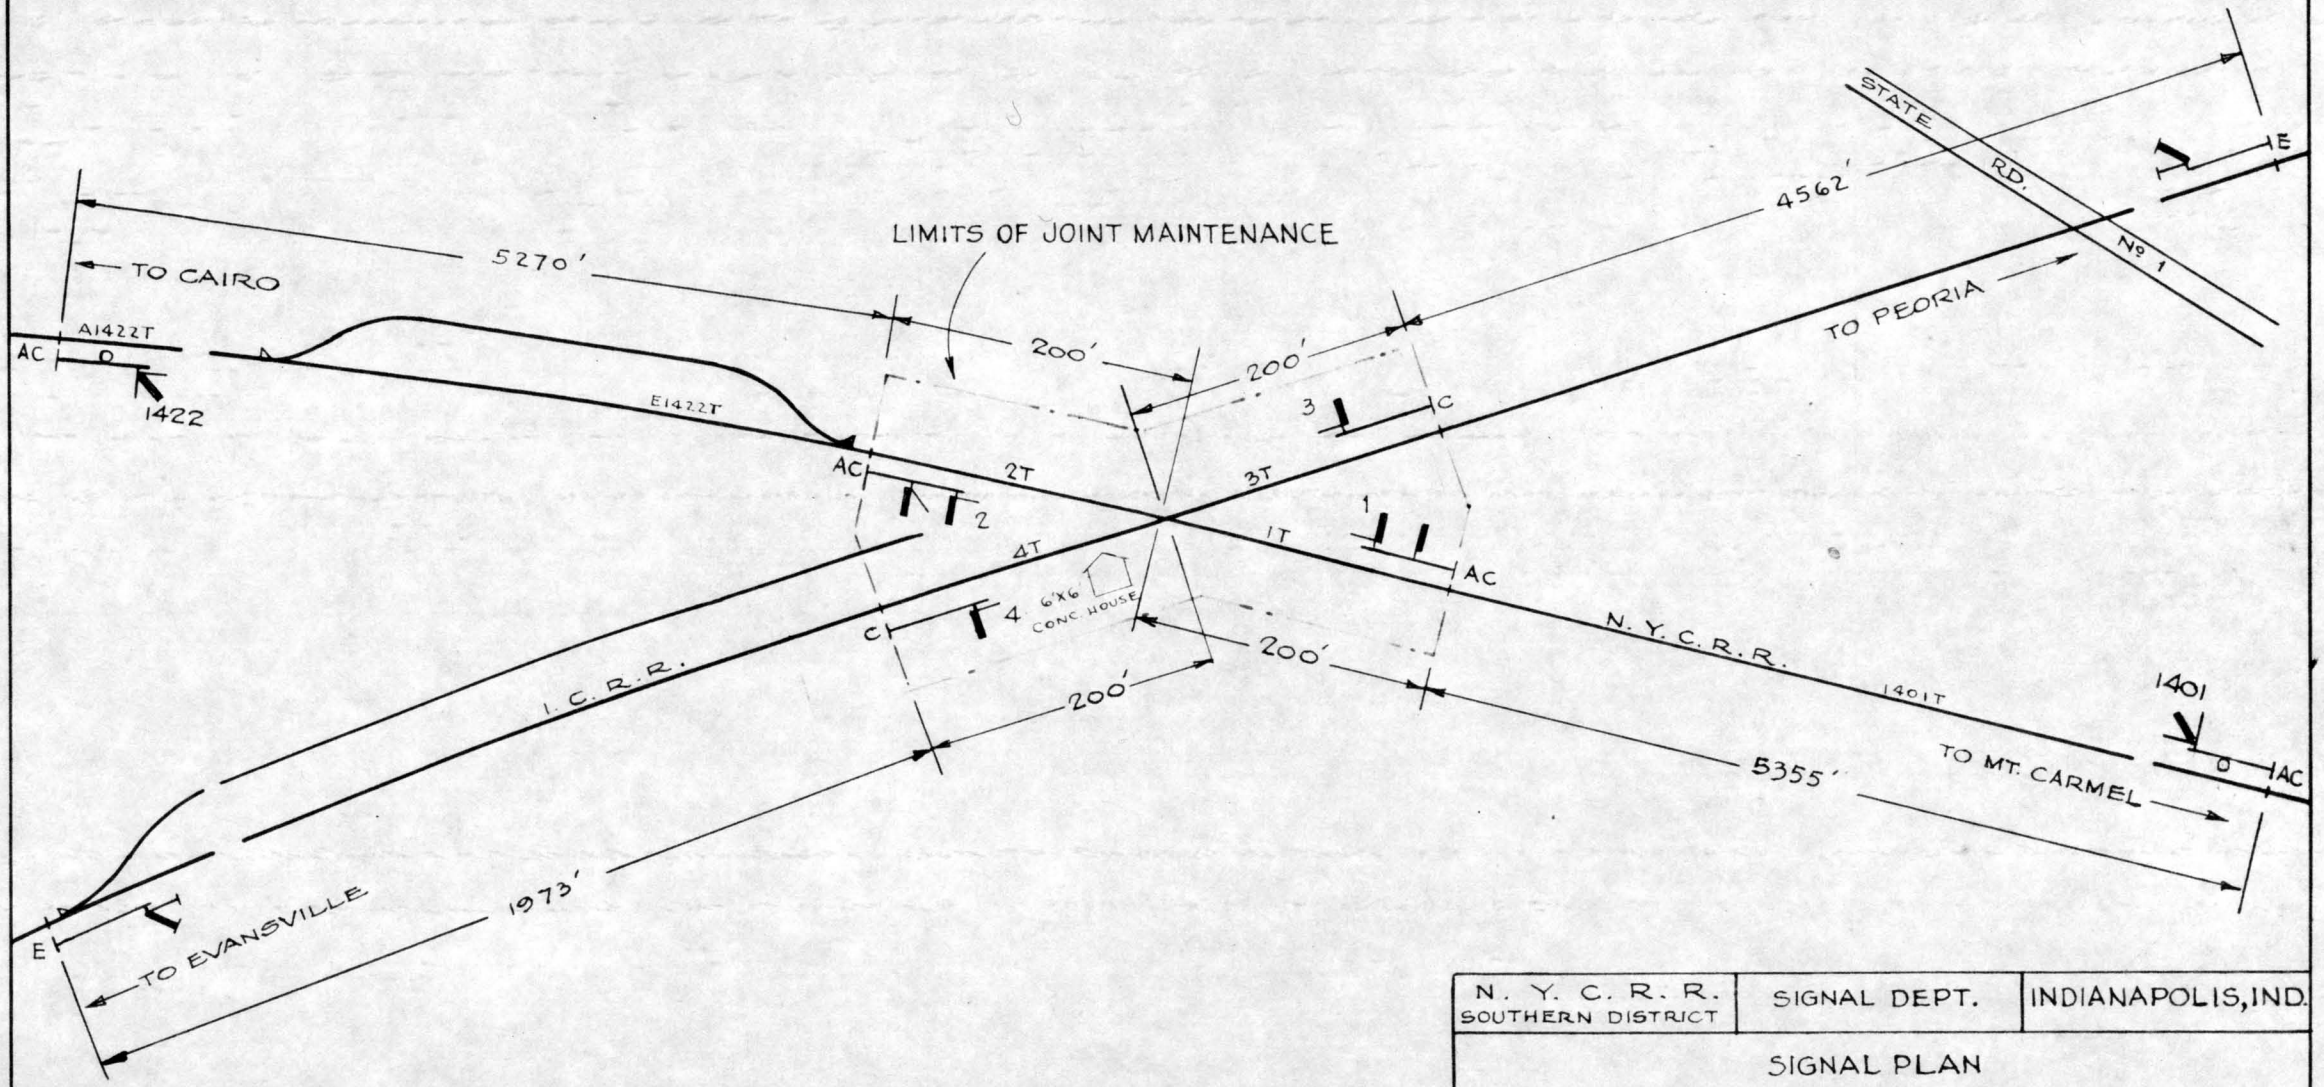

N. Y. C. R. R. SOUTHERN DISTRICT	SIGNAL DEPT.	INDIANAPOLIS, IND.
SIGNAL PLAN GRAYS, ILLINOIS NOV. 21, 1960		
REV. Nº 1	11-27-61	ILC-1415-ISL
		DISTRICT SIGNAL ENGINEER

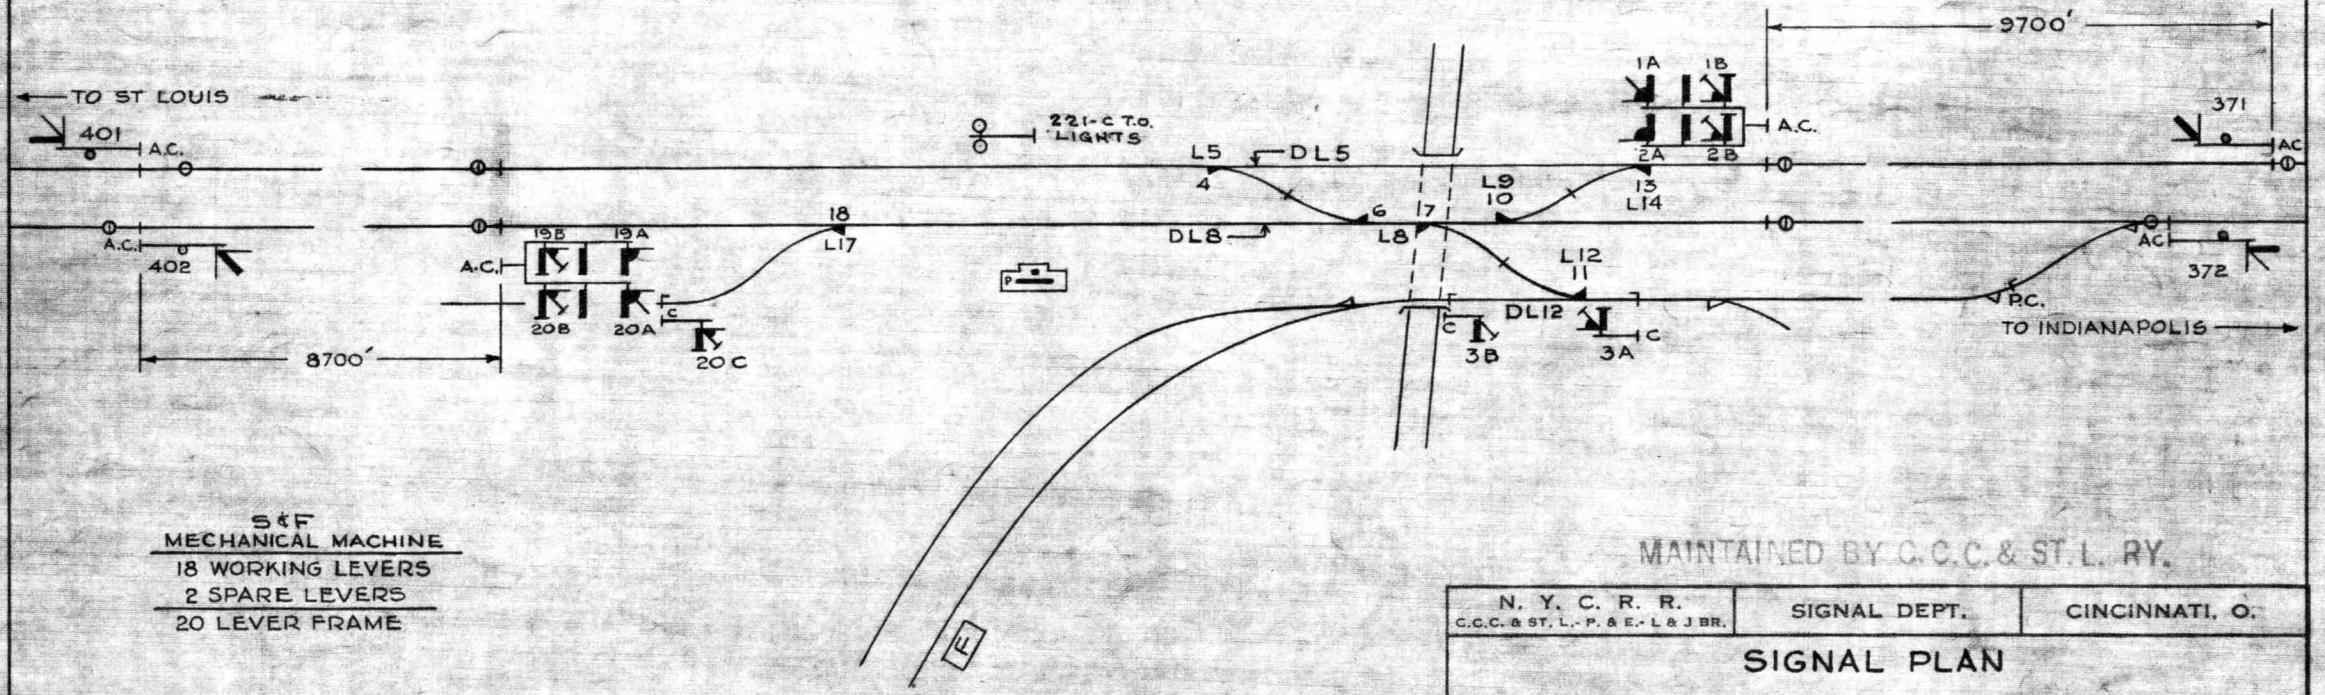

S&F
MECHANICAL MACHINE
18 WORKING LEVERS
2 SPARE LEVERS
20 LEVER FRAME

MAINTAINED BY C.C.C.& ST.L. RY.


N. Y. C. R. R. C.C.C. & ST. L.- P. & E.- L & J BR.	SIGNAL DEPT.	CINCINNATI, O.

SIGNAL PLAN
GREENCASTLE, INDIANA
JANUARY 13, 1939

REVISION NO. D	DATE 9-24-42	IL-390-ISL

Redrawn from Plan of same Number 11-11-'43


ASST. SIGNAL ENGR.

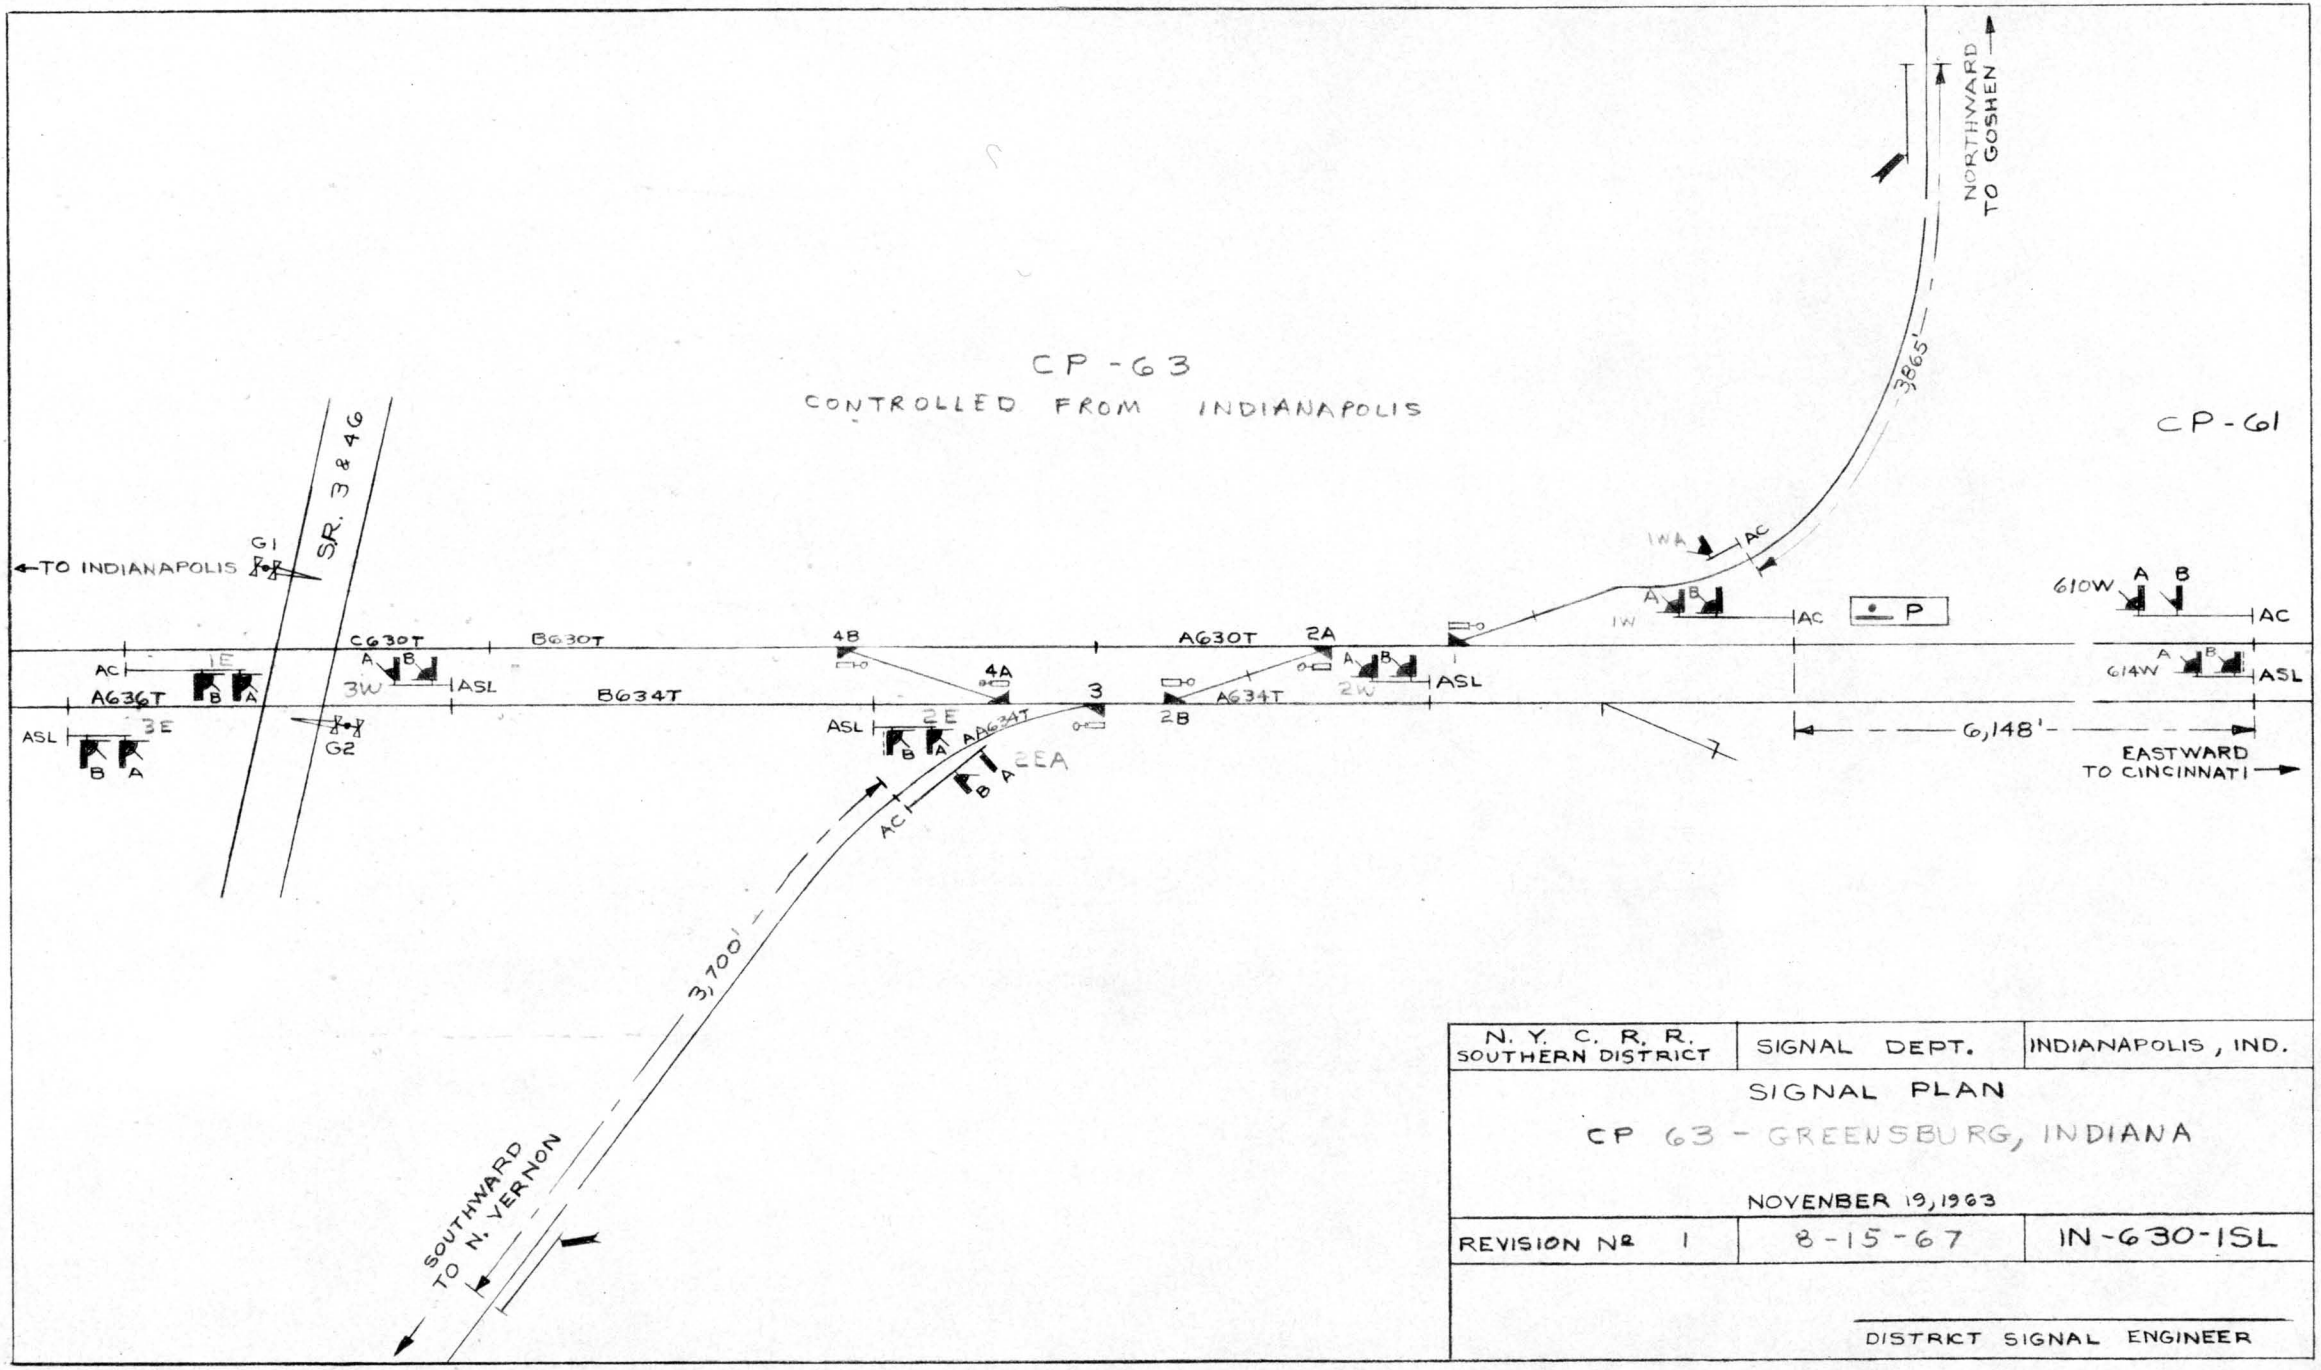

N. Y. C. R. R. SOUTHERN DISTRICT	SIGNAL DEPT.	INDIANAPOLIS, IND.
SIGNAL PLAN CP 63 - GREENSBURG, INDIANA NOVENBER 19, 1963		
REVISION Nº 1	8-15-67	IN-630-1SL

DISTRICT SIGNAL ENGINEER


CP-64

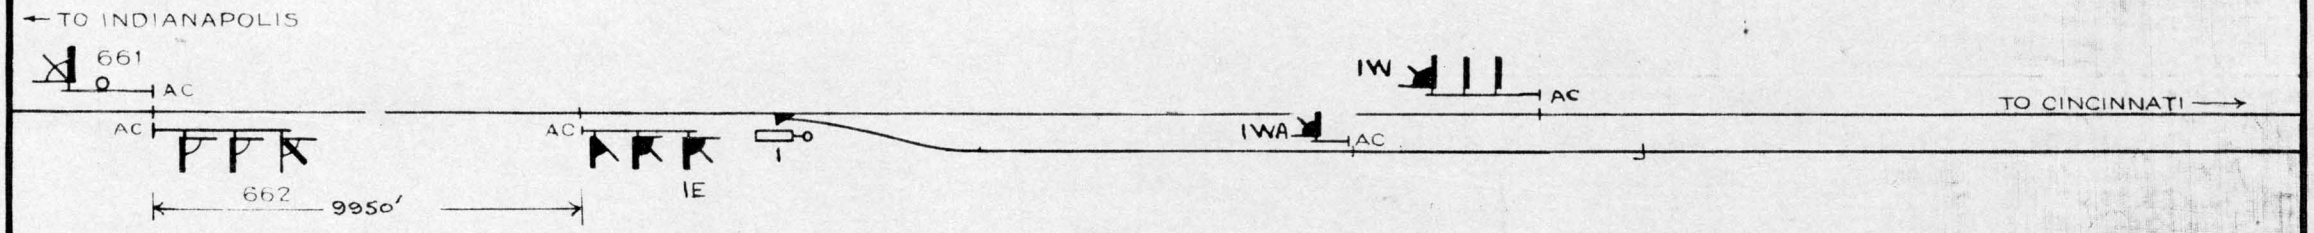

Remotely controlled from Indianapolis

N. Y. C. SYSTEM C.C.C. & ST. L.—P. & E.—L. & J. BR. OPERATING DISTRICTS	SIGNAL DEPT.	CINCINNATI, O.
INDIANA DIVISION		CHICAGO DISTRICT
SIGNAL PLAN CP 64 - GREENSBURG INDIANA SHEET 1 OF 1		JUNE 10, 1942
REVISION 5	DATE 8-15-67	IN-642-ISL
		ASST. SIGNAL ENGINEER


R.A.J.

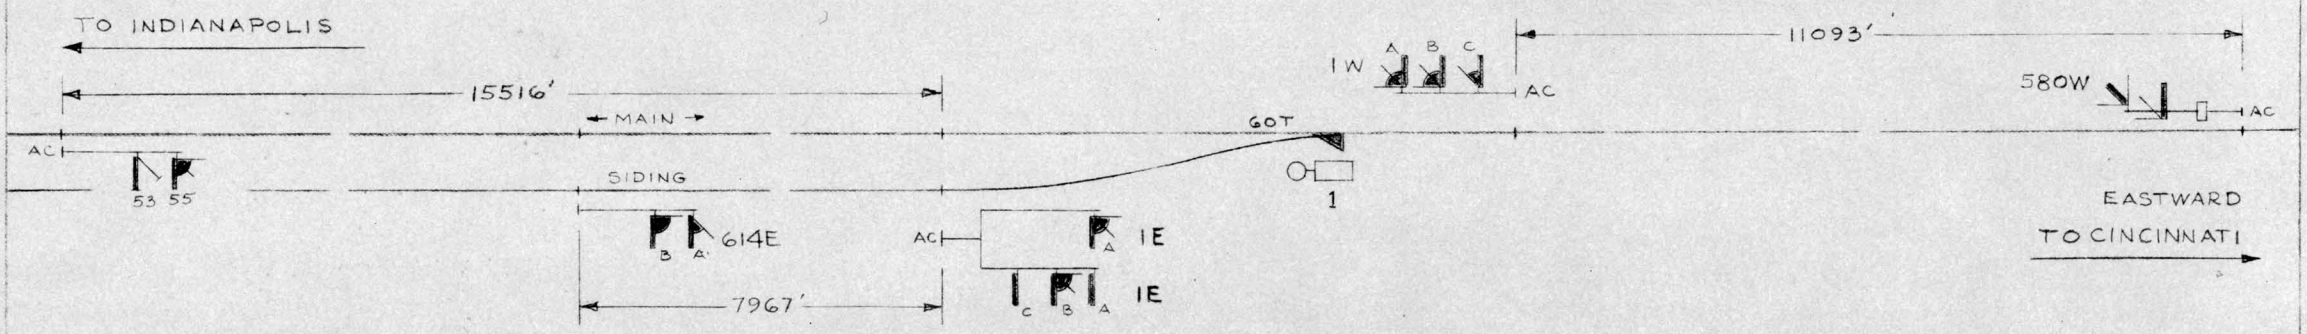

CONTROLLED FROM INDIANAPOLIS

N.Y.C.R.R. SOUTHERN DISTRICT	SIGNAL DEPT.	INDIANAPOLIS, IND.
SIGNAL PLAN CONTROL POINT 60 2.6 MI. EAST OF GREENSBURG, INDIANA. DECEMBER 19, 1962		
REVISION NO. 1	12-22-66	IN-602-ISL

DISTRICT SIGNAL ENGINEER

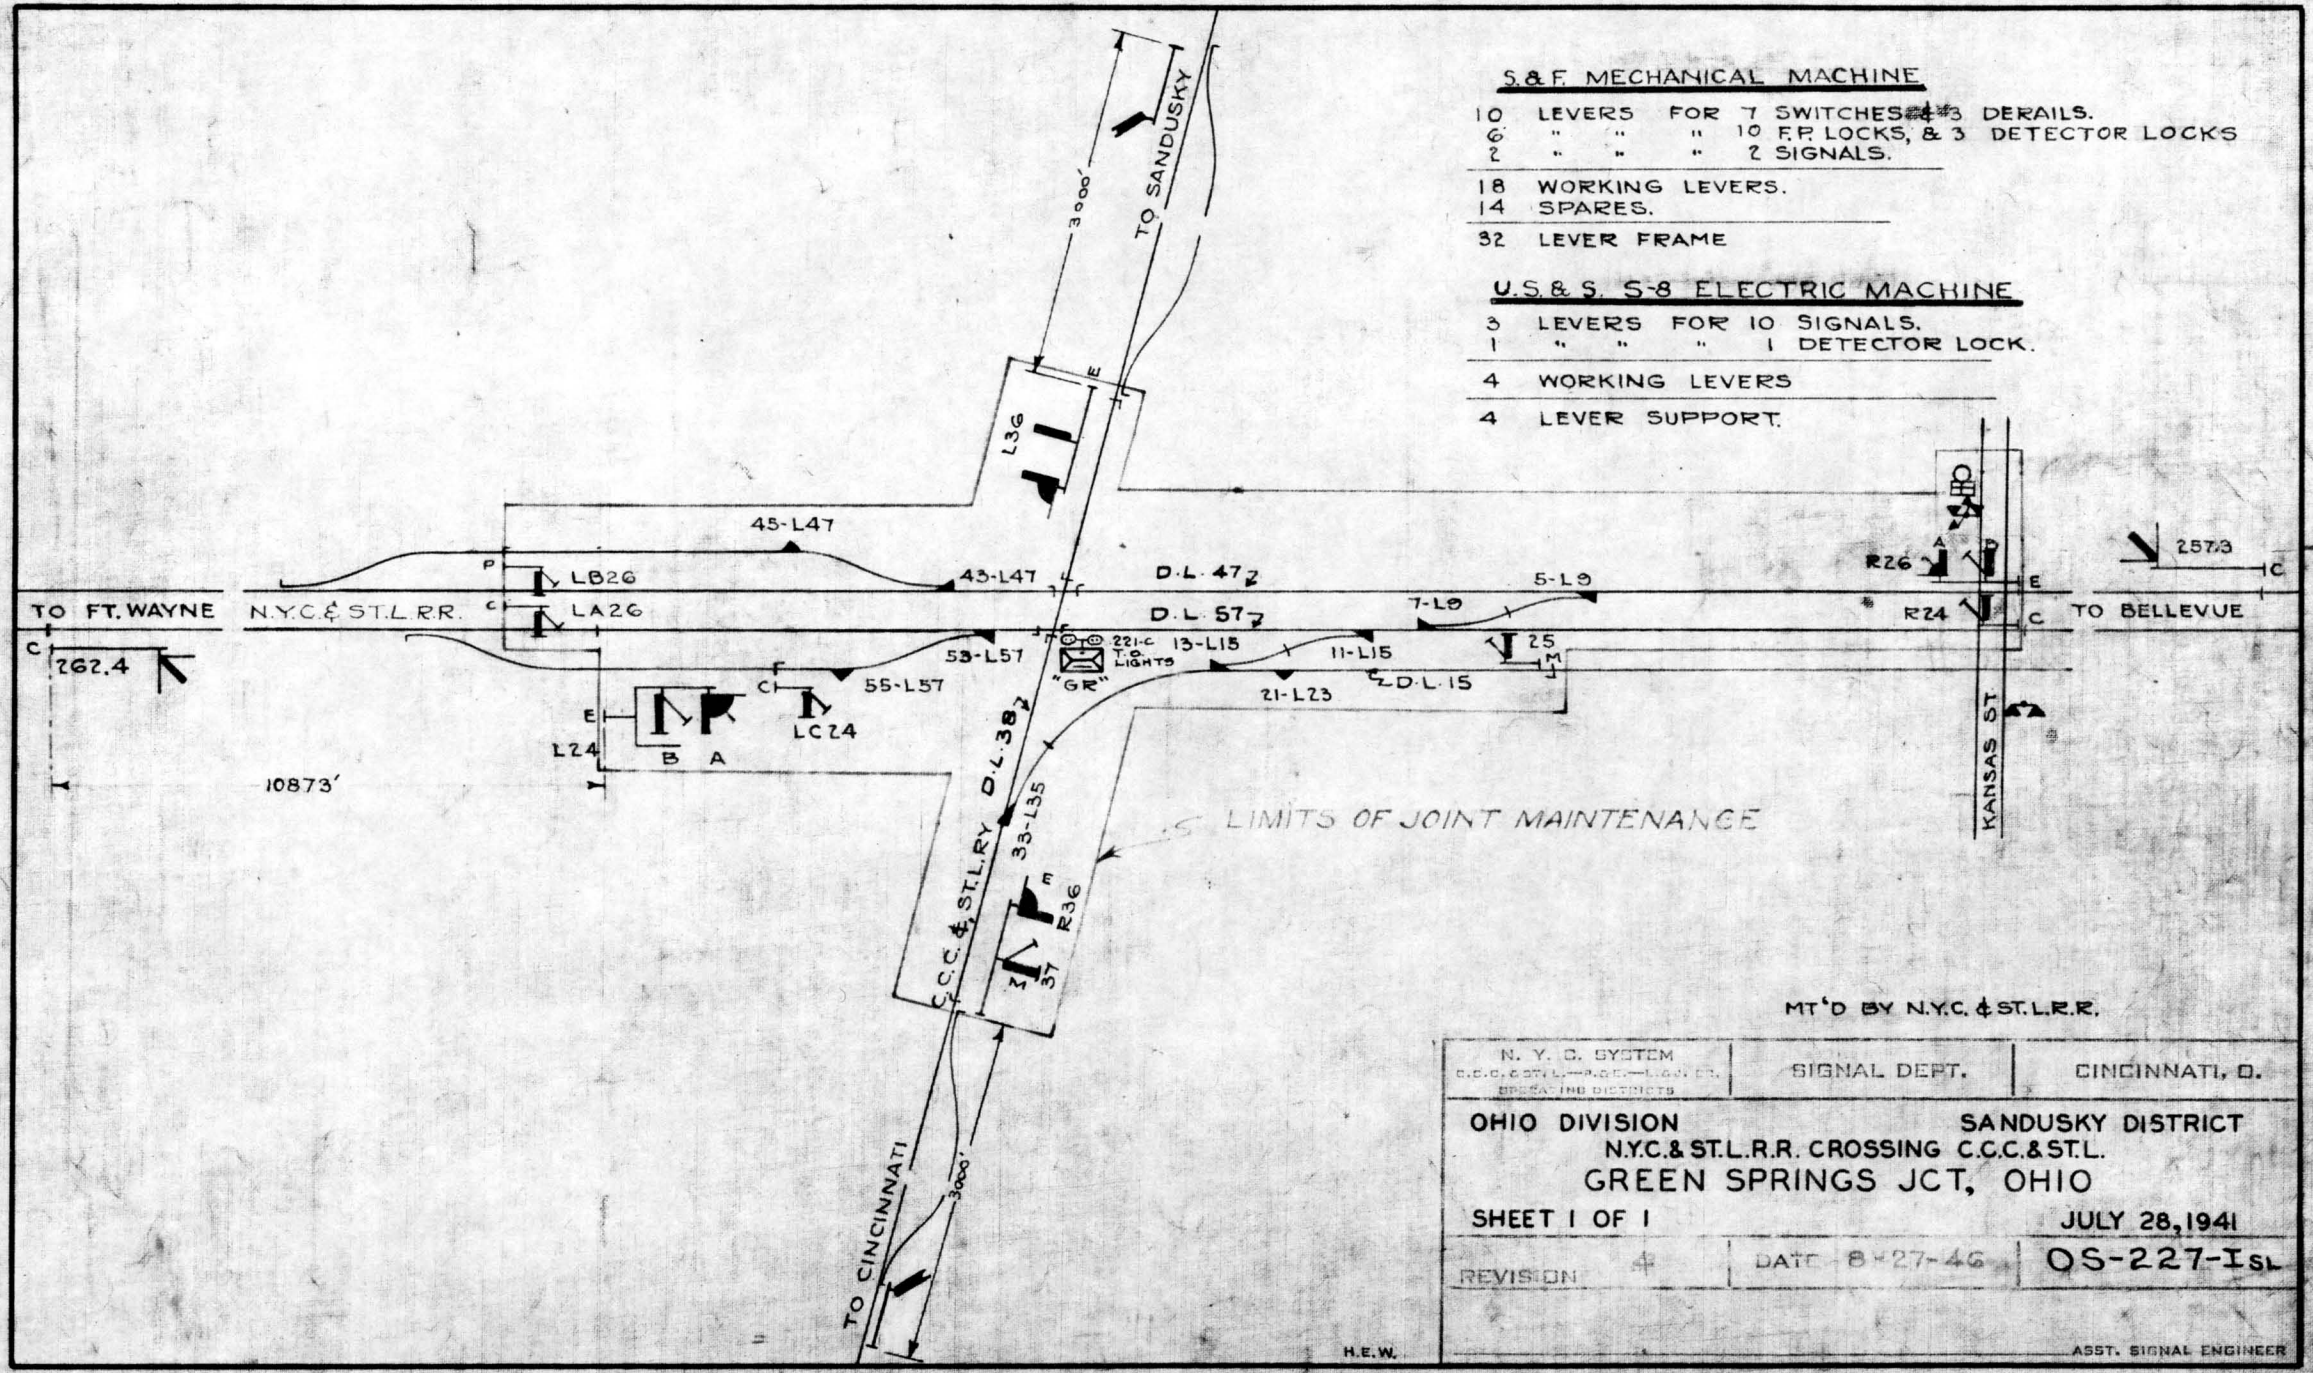

S. & F. MECHANICAL MACHINE

10	LEVERS	FOR 7 SWITCHES & 3 DERAILS.	
6	"	" 10 F.P. LOCKS, & 3	DETECTOR LOCKS
2	"	" 2 SIGNALS.	
18	WORKING LEVERS.		
14	SPARES.		
32	LEVER FRAME		

U.S. & S. S-8 ELECTRIC MACHINE

3	LEVERS	FOR 10 SIGNALS.	
1	"	" 1	DETECTOR LOCK.
4	WORKING LEVERS		
4	LEVER SUPPORT.		

MT'D BY N.Y.C. & ST.L.R.R.

N. Y. C. SYSTEM C.C.C. & ST.L.—P.C.C.—L.S.&M.R. OPERATING DISTRICTS	SIGNAL DEPT.	CINCINNATI, O.

OHIO DIVISION — SANDUSKY DISTRICT

N.Y.C. & ST.L.R.R. CROSSING C.C.C. & ST.L.


GREEN SPRINGS JCT, OHIO

SHEET 1 OF 1 — JULY 28, 1941

REVISION 4	DATE 8-27-46	OS-227-ISL


H.E.W.


ASST. SIGNAL ENGINEER

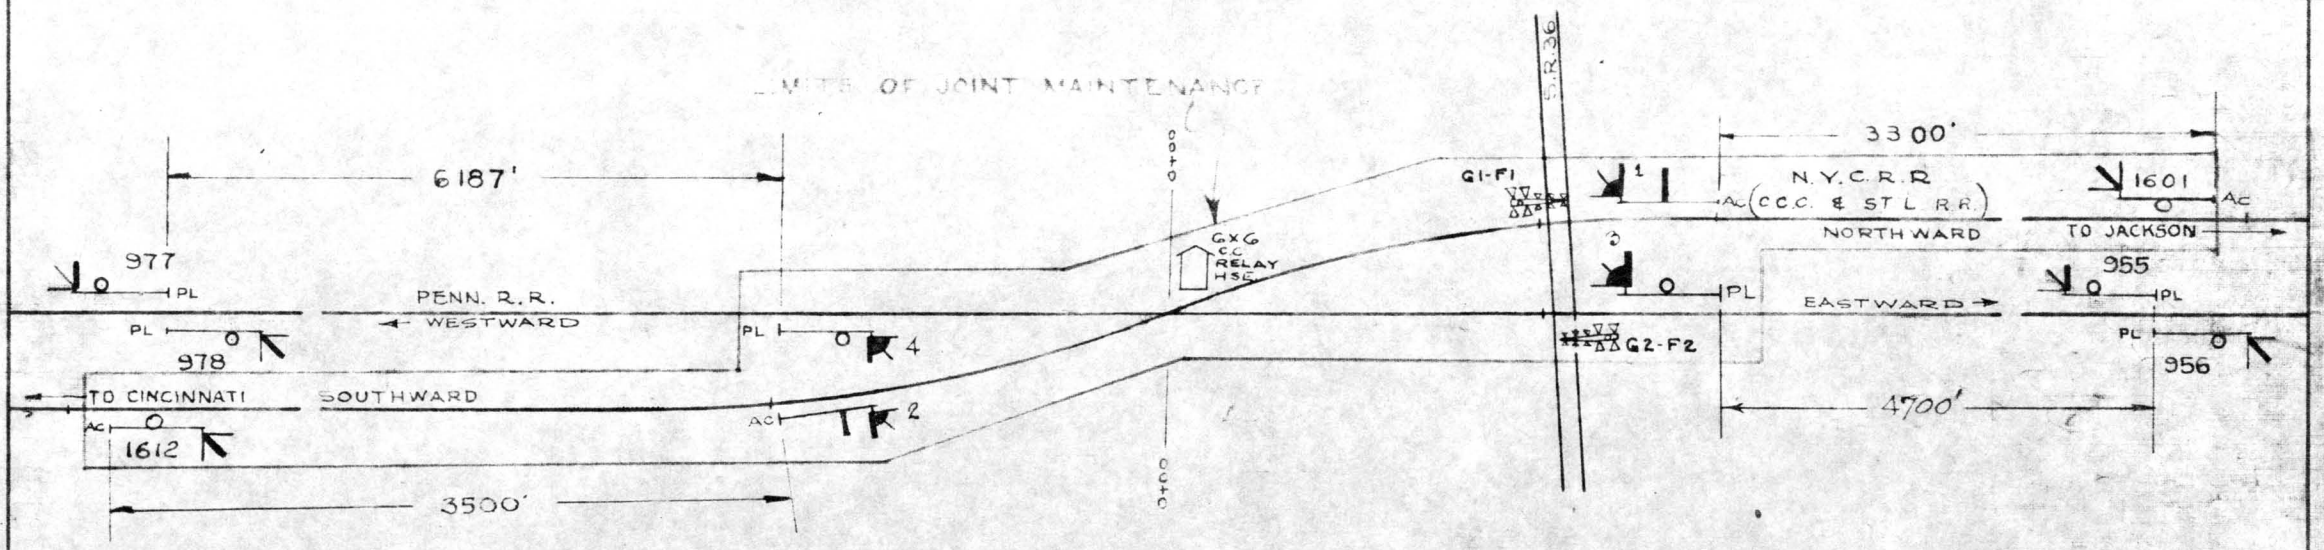

REMOTELY CONTROLLED
FROM ANSONIA

C. C. C. & ST. L. RY. THE N.Y.C. R.R. CO. - LESSEE	SIGNAL DEPT.	CINCINNATI, O.
SIGNAL PLAN OHIO DIVISION P.R.R. X-ING, GREENVILLE, OHIO FEB. 15 1939		
REVISION 7	DATE 6-8-53	ON-1610-I SL
		ASST. SIGNAL ENGINEER

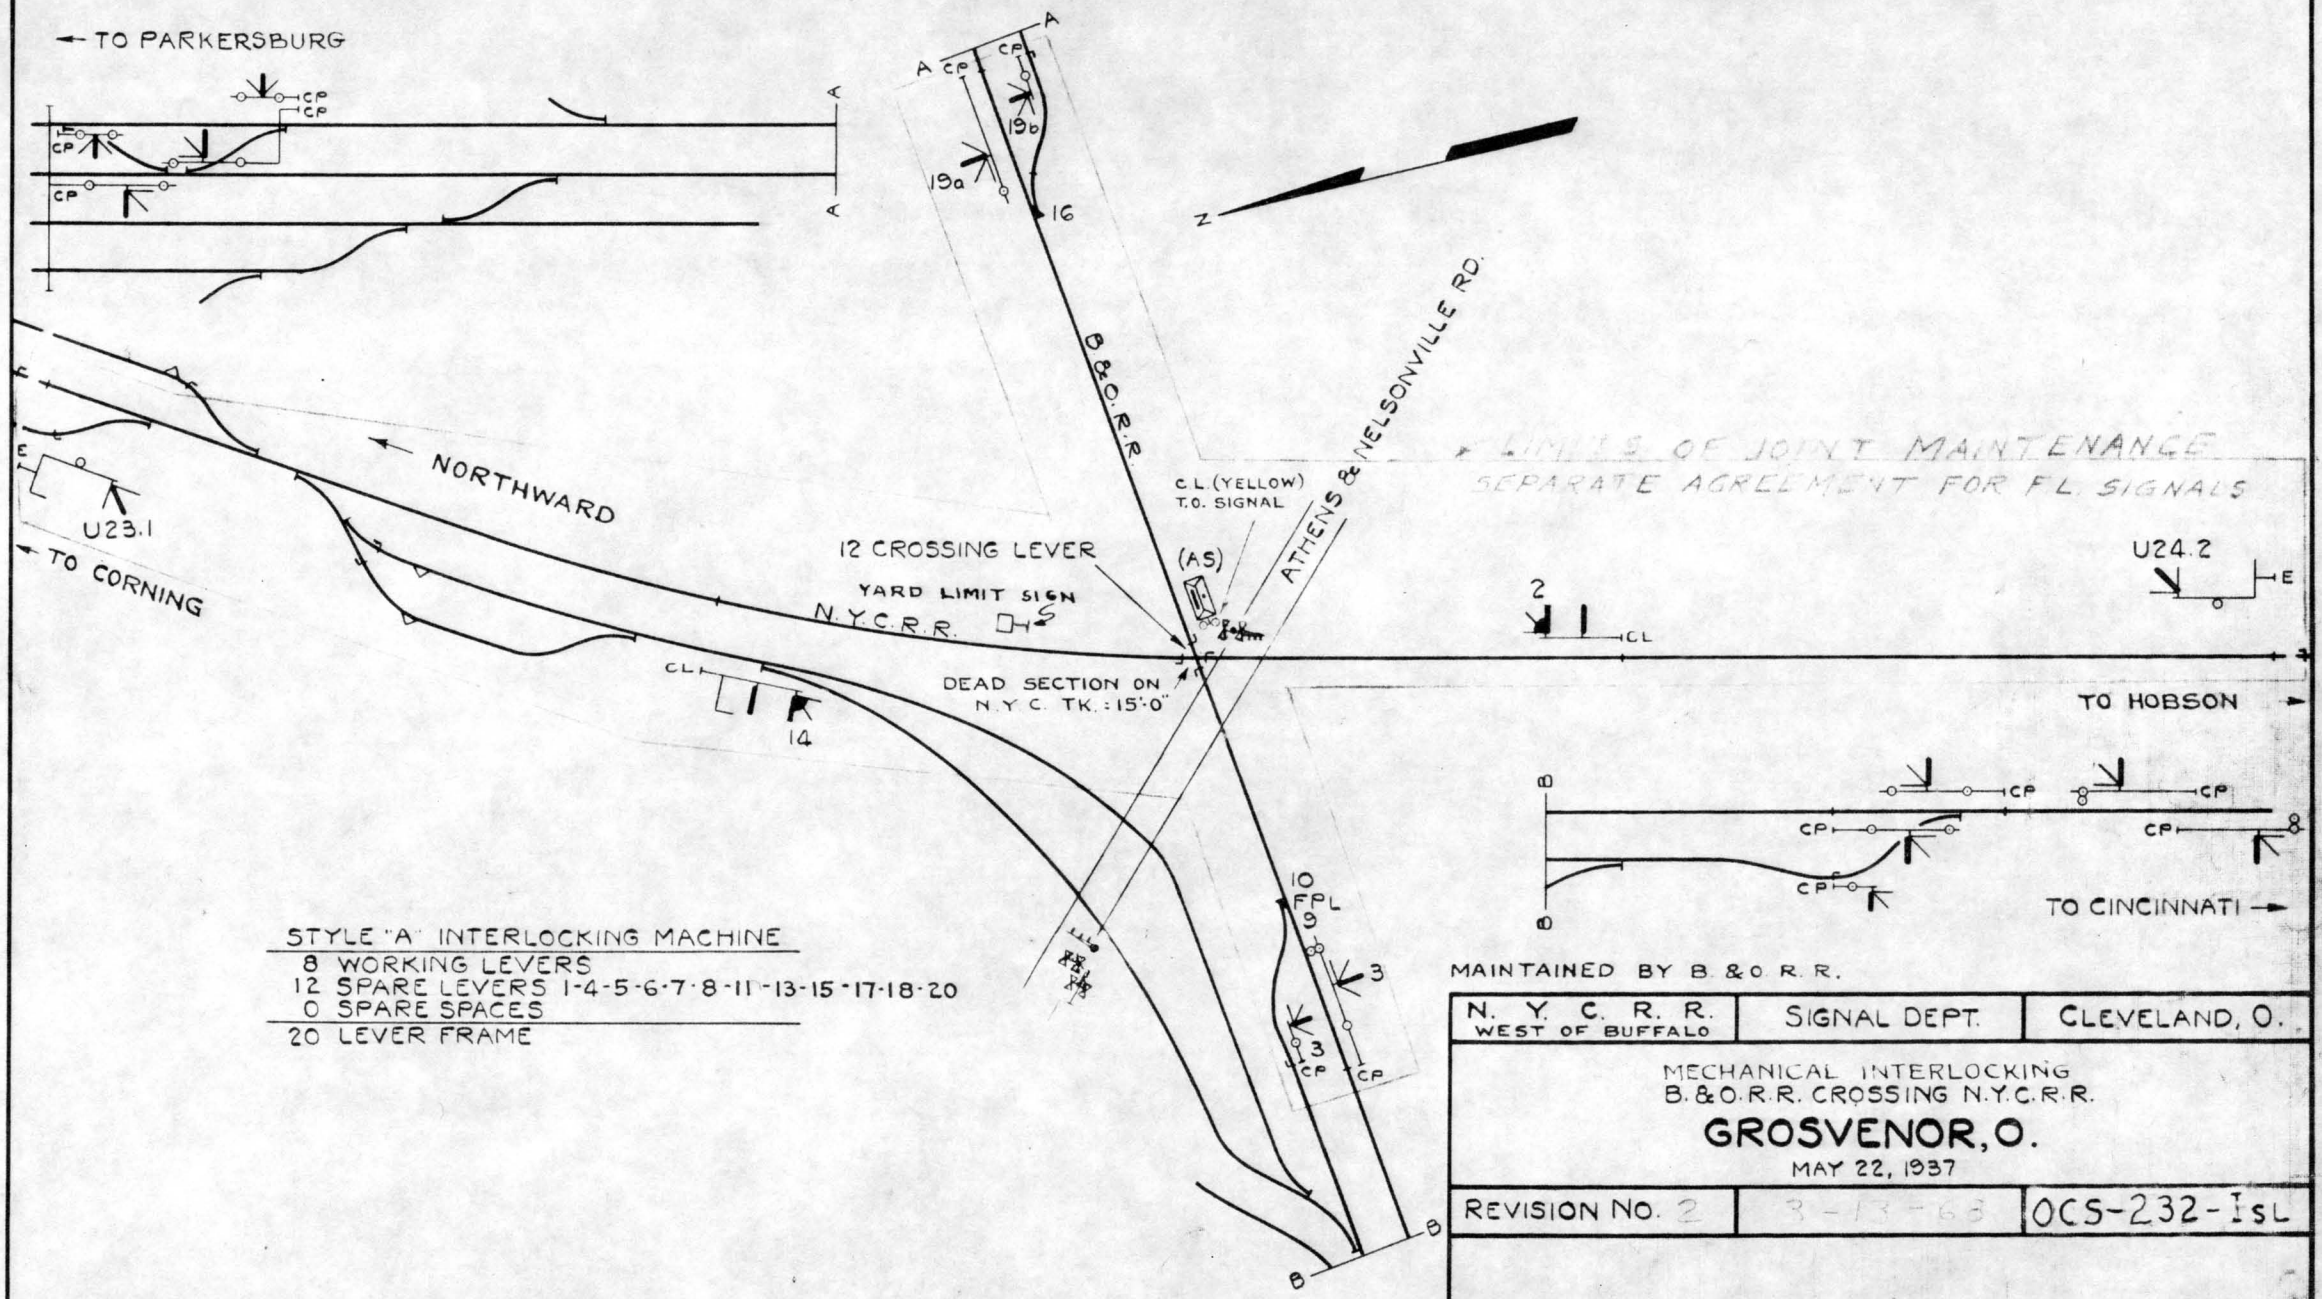
← TO PARKERSBURG
CP
CP
CP
CP
A
A
A
A
CP
CP
19b
19a
16
N
B & O. R. R.
ATHENS & NELSONVILLE RD.
LIMITS OF JOINT MAINTENANCE
SEPARATE AGREEMENT FOR F.L. SIGNALS
NORTHWARD
E
U23.1
← TO CORNING
12 CROSSING LEVER
YARD LIMIT SIGN
N.Y.C.R.R.
C.L. (YELLOW)
T.O. SIGNAL
(AS)
DEAD SECTION ON
N.Y.C. TK. : 15'-0"
CL
14
2
CL
U24.2
E
TO HOBSON
B
B
CP
CP
CP
CP
CP
TO CINCINNATI →
10
FPL
9
3
3
CP
CP
B
B
STYLE "A" INTERLOCKING MACHINE
8 WORKING LEVERS
12 SPARE LEVERS 1-4-5-6-7-8-11-13-15-17-18-20
0 SPARE SPACES
20 LEVER FRAME
PLAN NOT TO SCALE
MAINTAINED BY B. & O. R. R.
N. Y. C. R. R. WEST OF BUFFALO
SIGNAL DEPT.
CLEVELAND, O.
MECHANICAL INTERLOCKING
B. & O. R. R. CROSSING N.Y.C.R.R.
GROSVENOR, O.
MAY 22, 1937
REVISION NO. 2
3-13-68
OCS-232-ISL

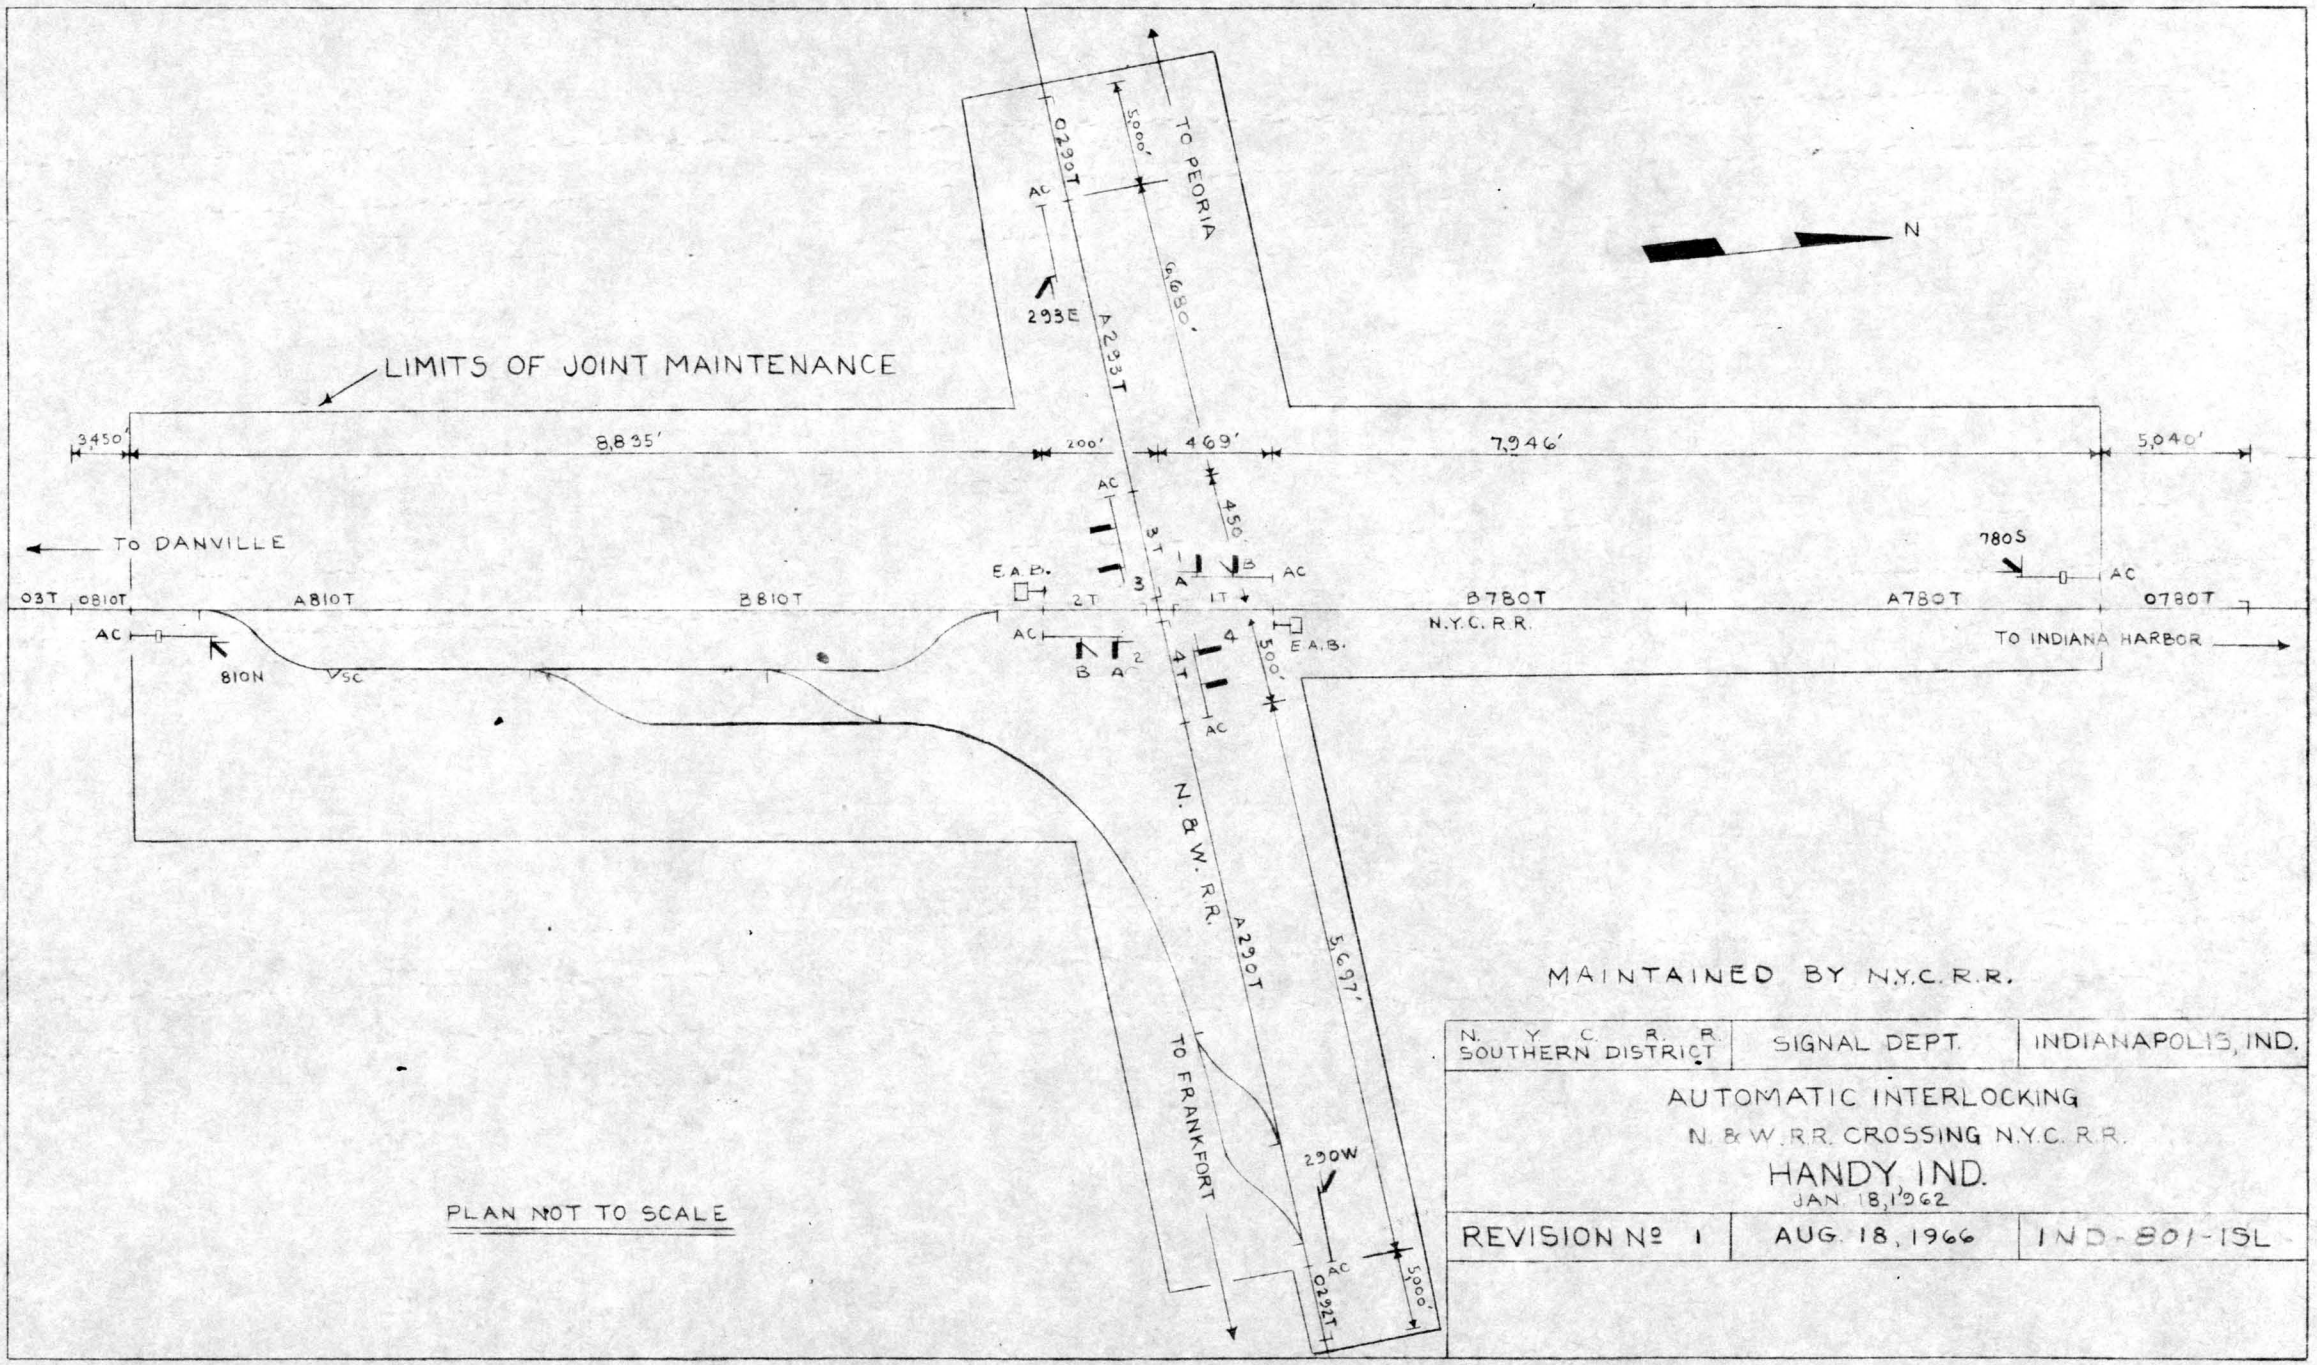

MAINTAINED BY N.Y.C.R.R.

N. Y. C. R. R. SOUTHERN DISTRICT	SIGNAL DEPT.	INDIANAPOLIS, IND.


AUTOMATIC INTERLOCKING

N. & W. R.R. CROSSING N.Y.C. R.R.

HANDY, IND.

JAN. 18, 1962

REVISION No. 1	AUG. 18, 1966	IND-801-ISL

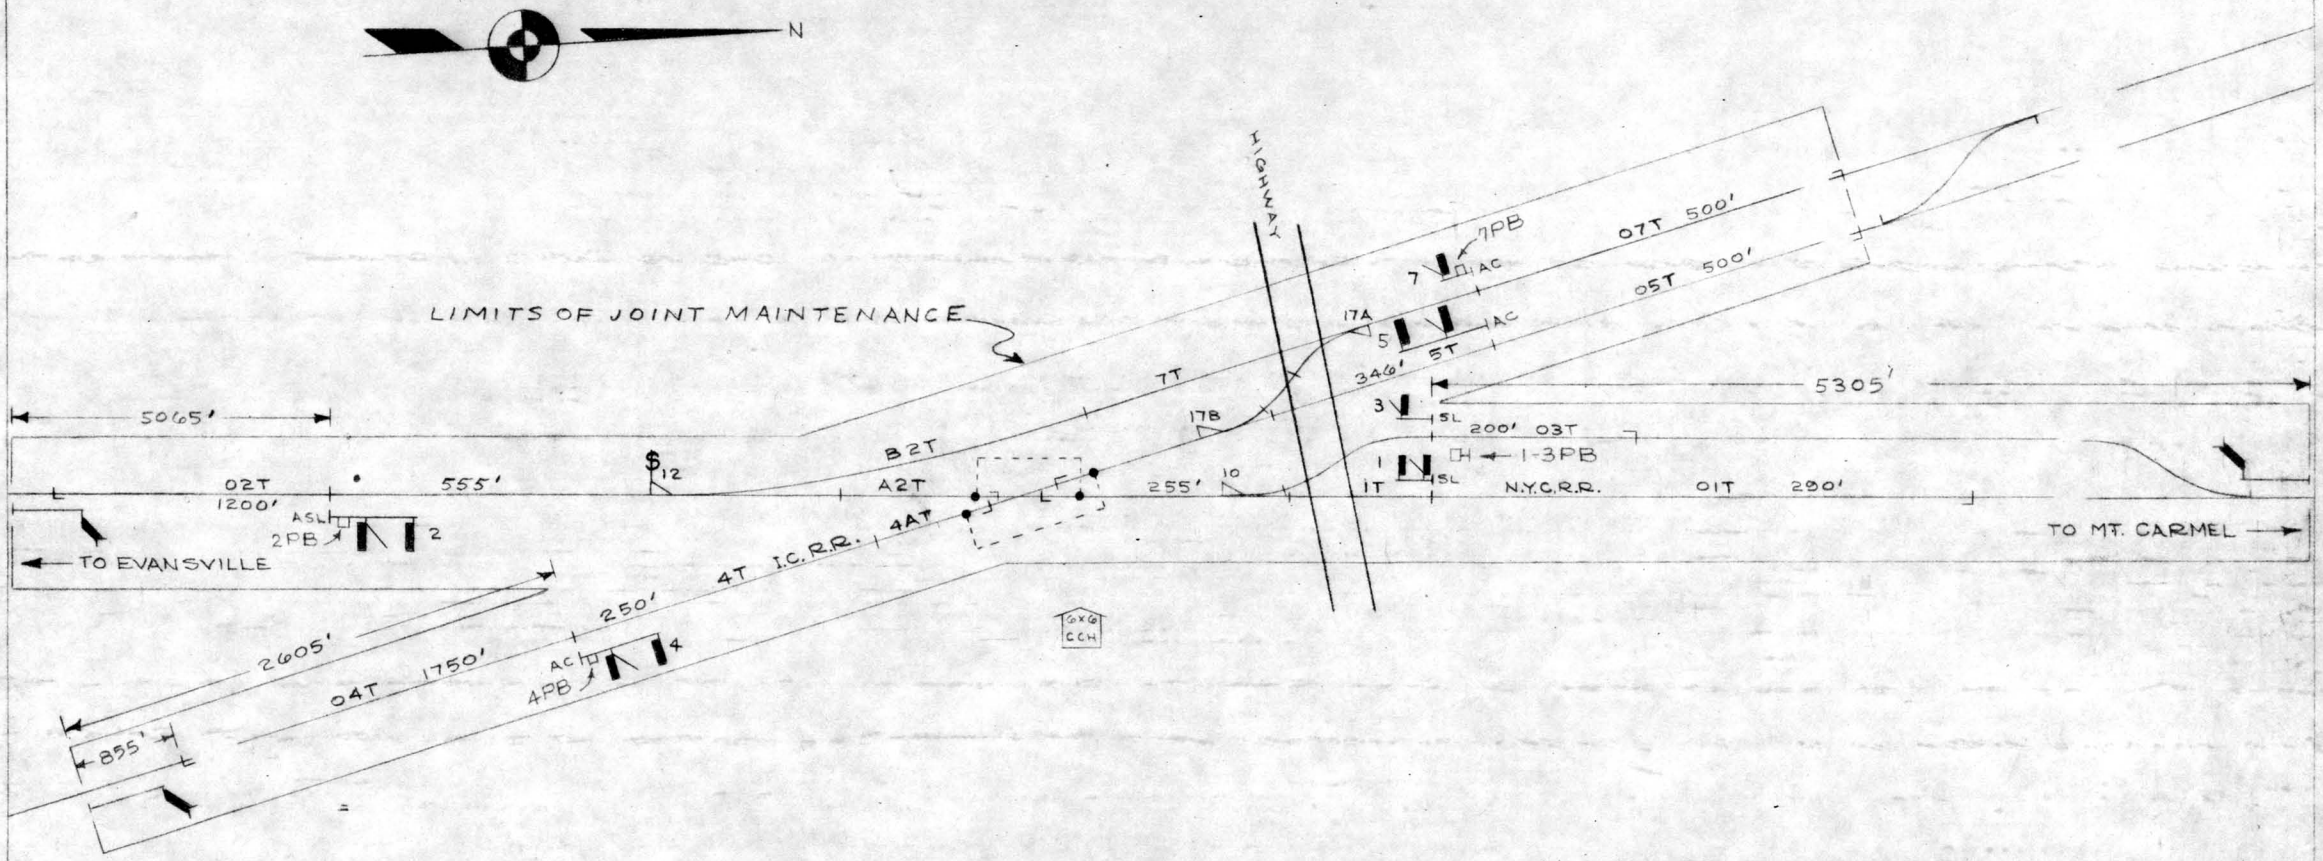


MAINTAINED BY N.Y.C.R.R.

AUTOMATIC INTERLOCKING

PLAN NOT TO SCALE

N.Y.C.R.R. SOUTHERN DISTRICT	SIGNAL DEPT.	INDIANAPOLIS, IND.
SIGNAL PLAN HARWOOD INDIANA APRIL 6, 1962		
REVISION 1	DATE 11-7-63	ILE-1577-I SL

DIST. SIGNAL ENGINEER

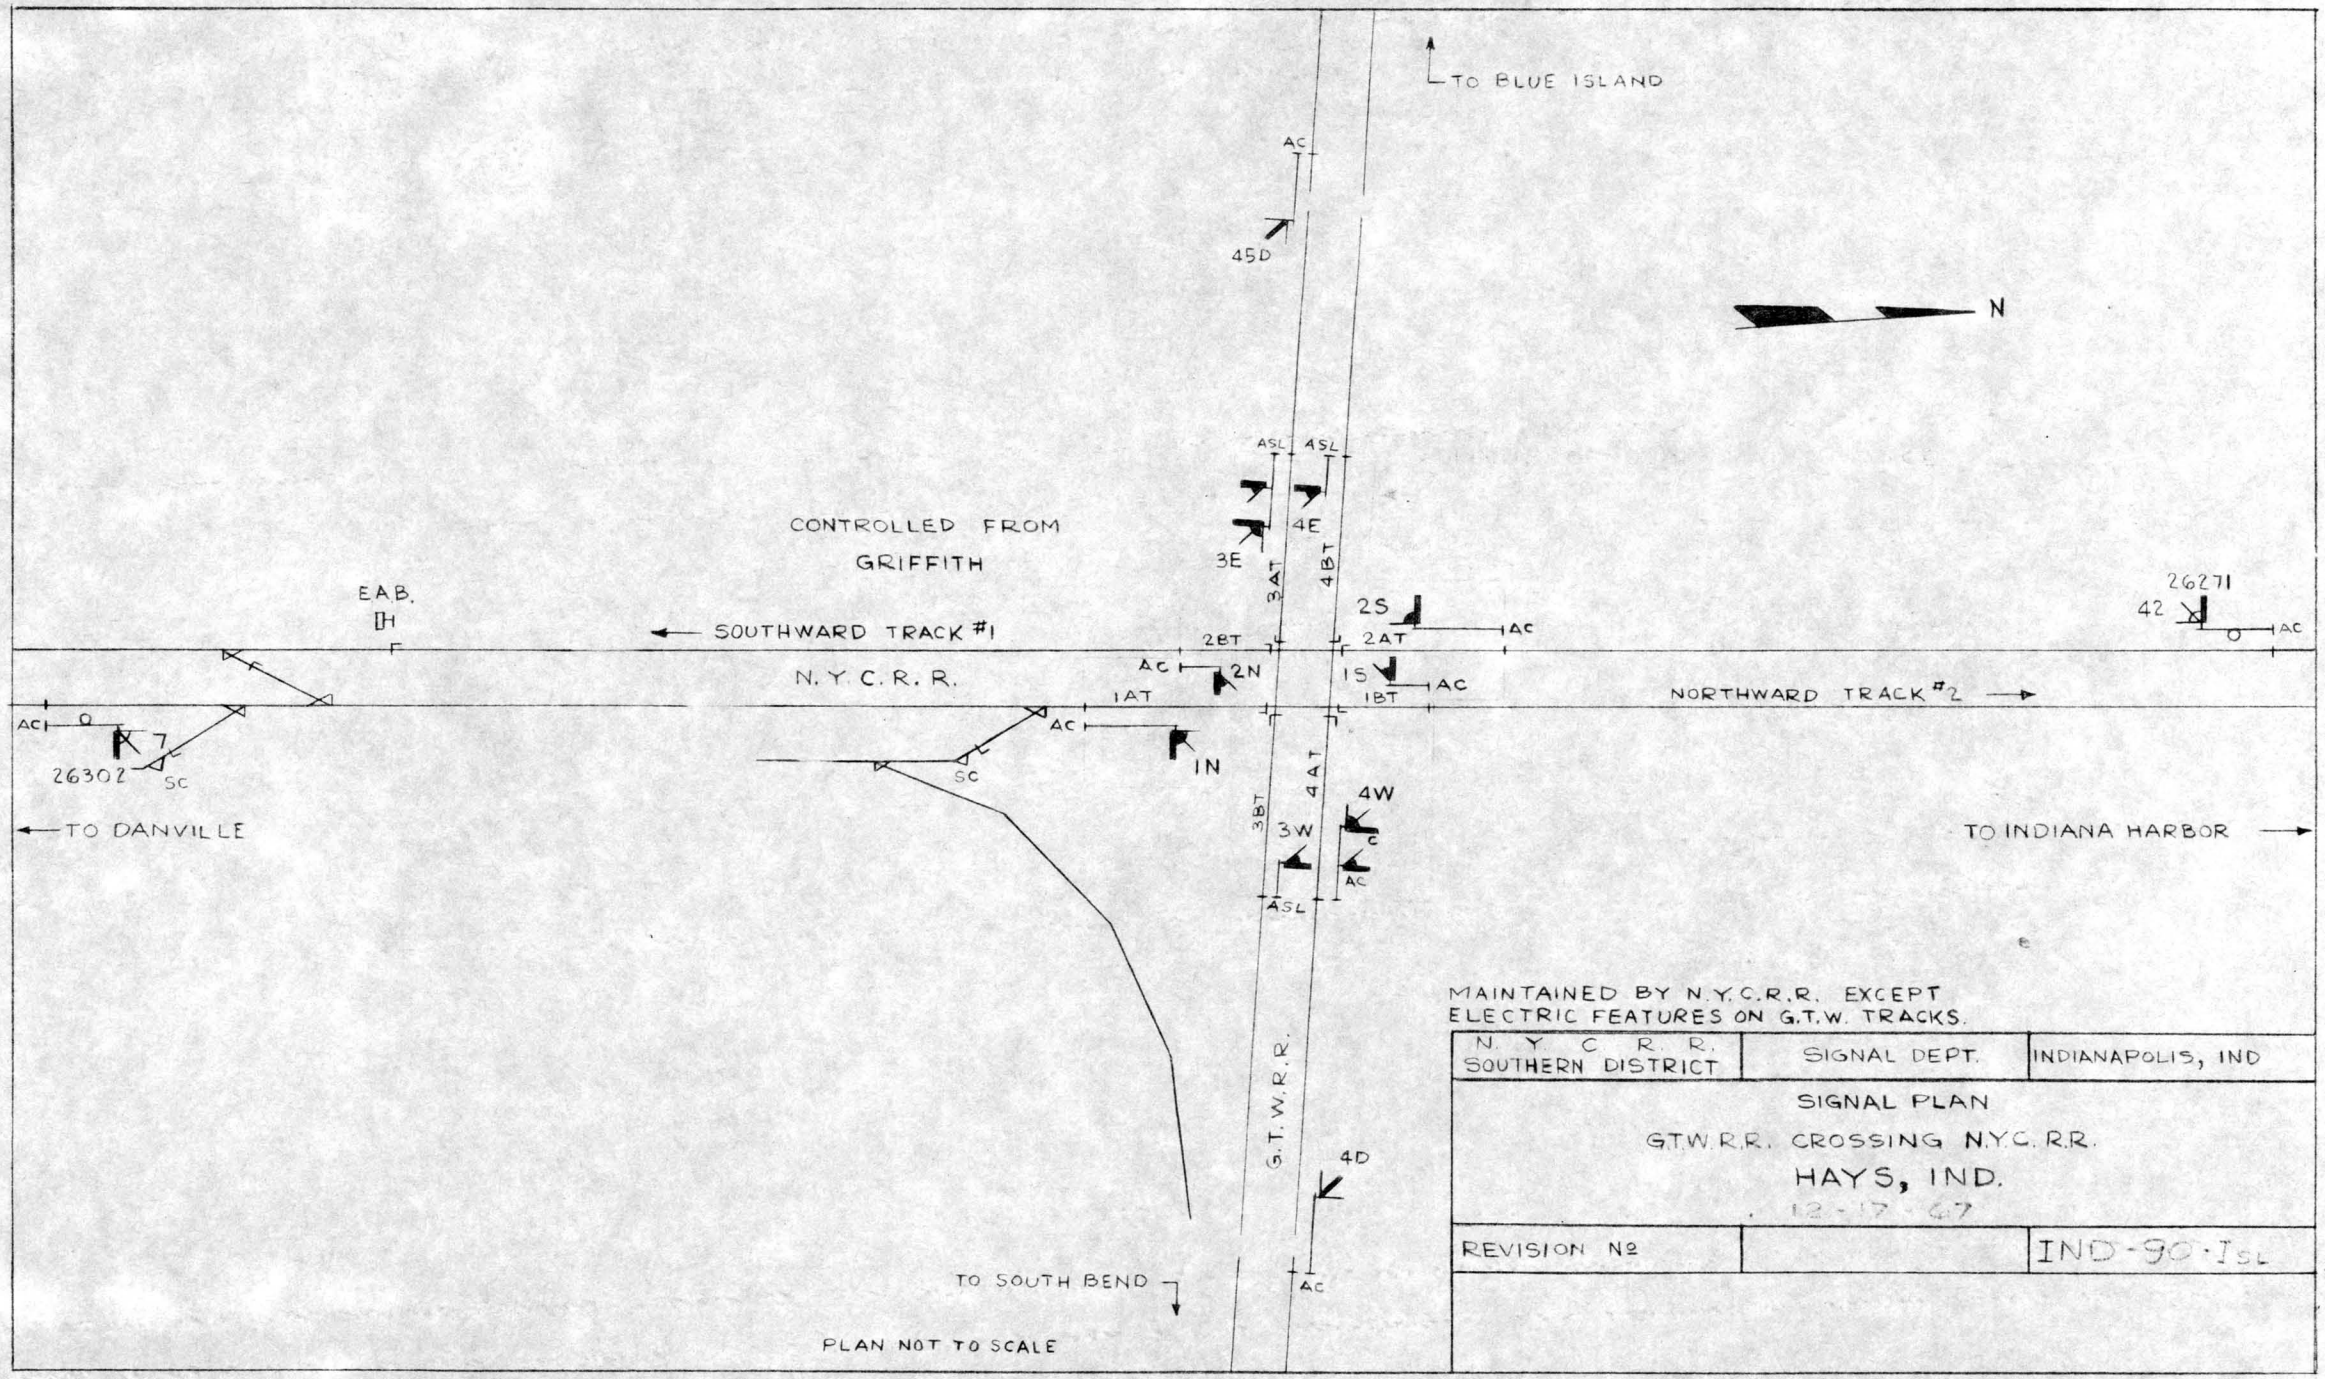

MAINTAINED BY N.Y.C.R.R. EXCEPT ELECTRIC FEATURES ON G.T.W. TRACKS.

N.Y.C.R.R. SOUTHERN DISTRICT	SIGNAL DEPT.	INDIANAPOLIS, IND


SIGNAL PLAN

G.T.W.R.R. CROSSING N.Y.C.R.R.

HAYS, IND.

12-17-67


REVISION Nº		IND-90-ISL

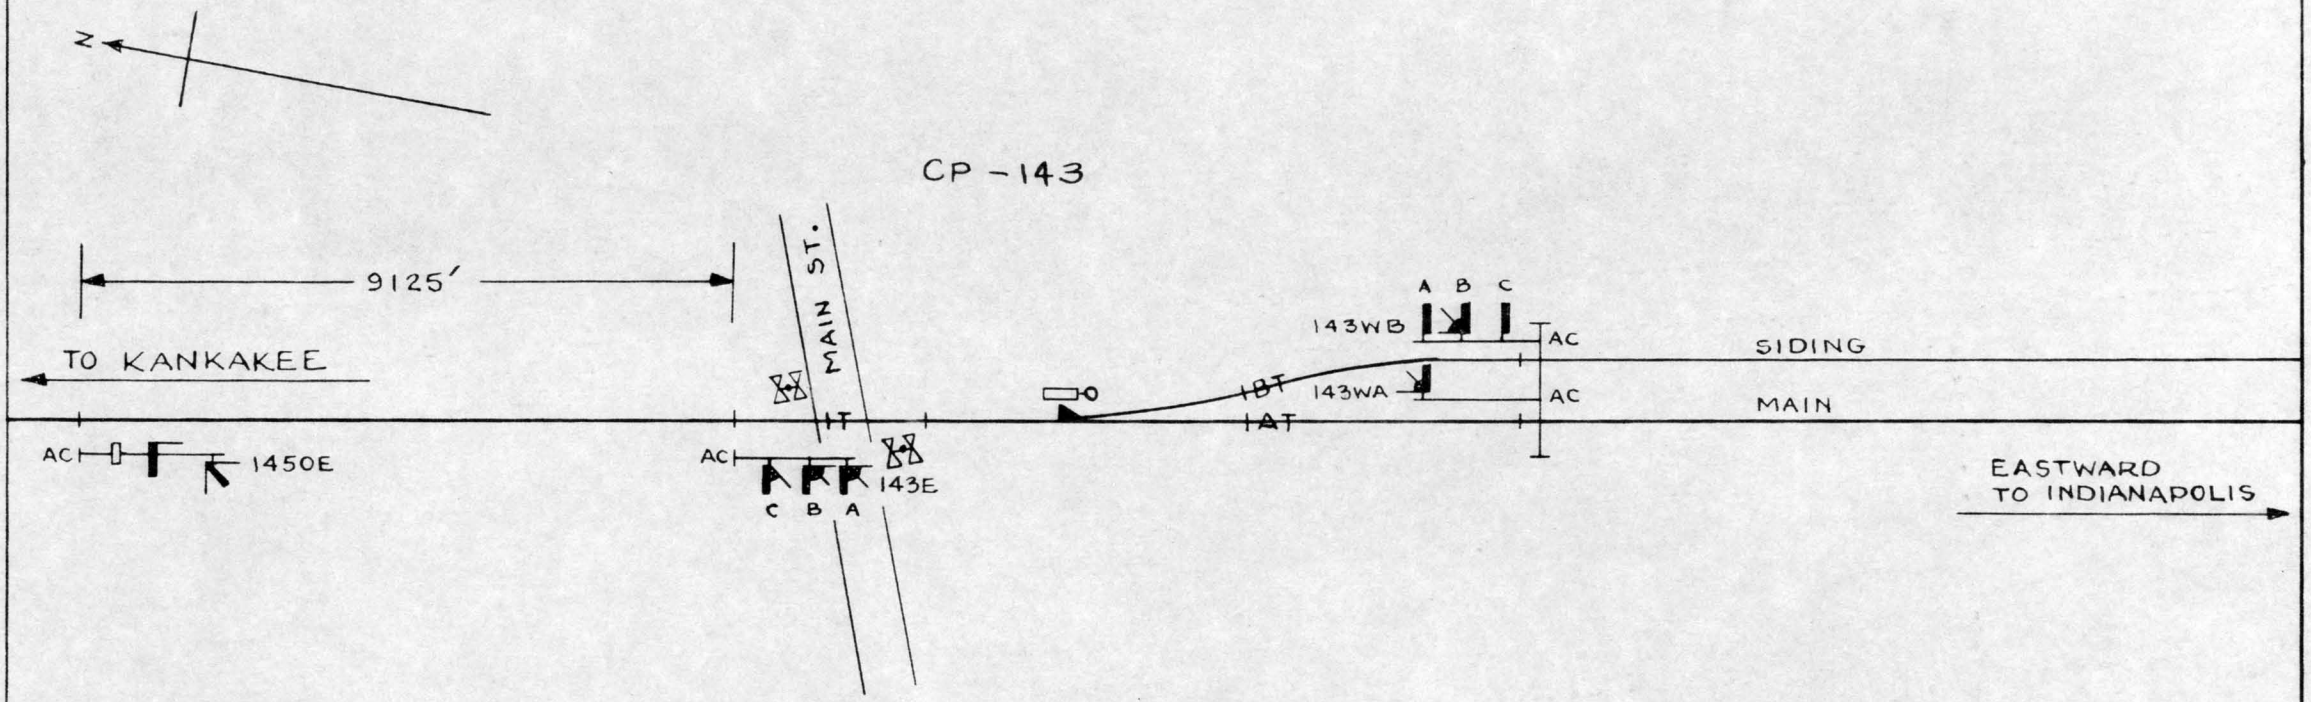

CONTROLLED FROM INDIANAPOLIS

N. Y. C. R. R. SOUTHERN DISTRICT	SIGNAL DEPT.	INDIANAPOLIS, IND.
SIGNAL PLAN HAZELRIGG REMOTE CP-143 HAZELRIGG, IND. DEC. 19, 1961		
REVISION NO.		IN-1434-1SL

DISTRICT SIGNAL ENGINEER

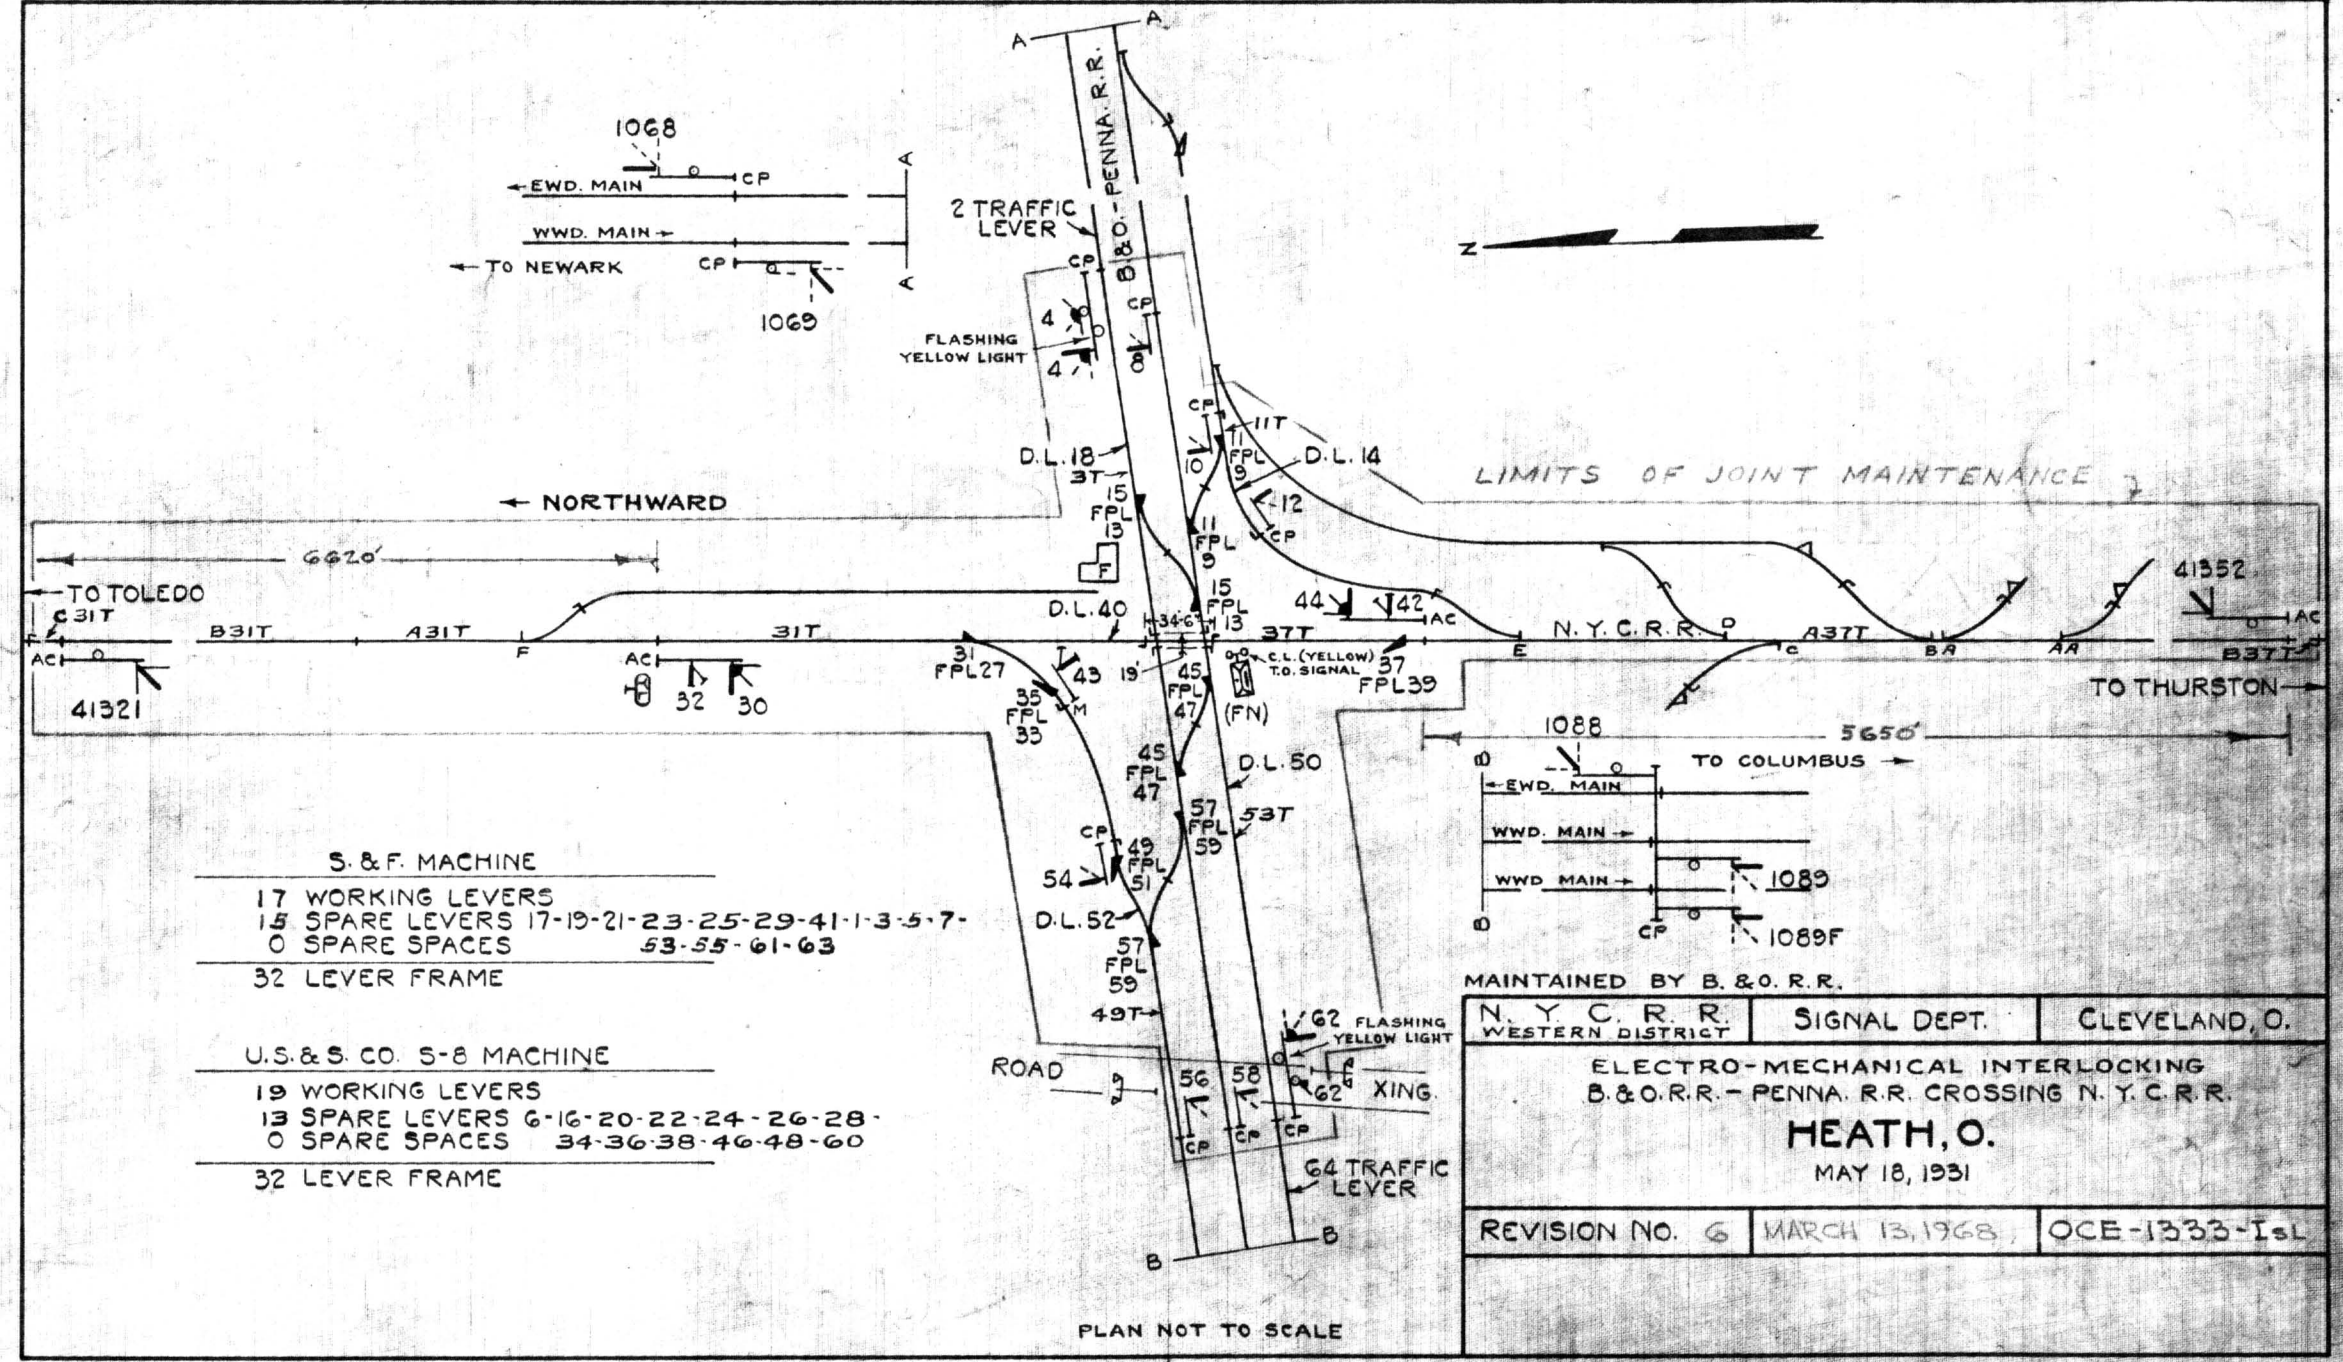

S. & F. MACHINE

17 WORKING LEVERS
15 SPARE LEVERS 17-19-21-23-25-29-41-1-3-5-7-
0 SPARE SPACES 53-55-61-63

32 LEVER FRAME

U.S. & S. CO. S-8 MACHINE

19 WORKING LEVERS
13 SPARE LEVERS 6-16-20-22-24-26-28-
0 SPARE SPACES 34-36-38-46-48-60

32 LEVER FRAME

PLAN NOT TO SCALE

MAINTAINED BY B. & O. R. R.


N. Y. C. R. R. WESTERN DISTRICT	SIGNAL DEPT.	CLEVELAND, O.

ELECTRO-MECHANICAL INTERLOCKING
B. & O. R. R. – PENNA. R. R. CROSSING N. Y. C. R. R.

HEATH, O.

MAY 18, 1931

REVISION NO. 6	MARCH 13, 1968	OCE-1333-Isl

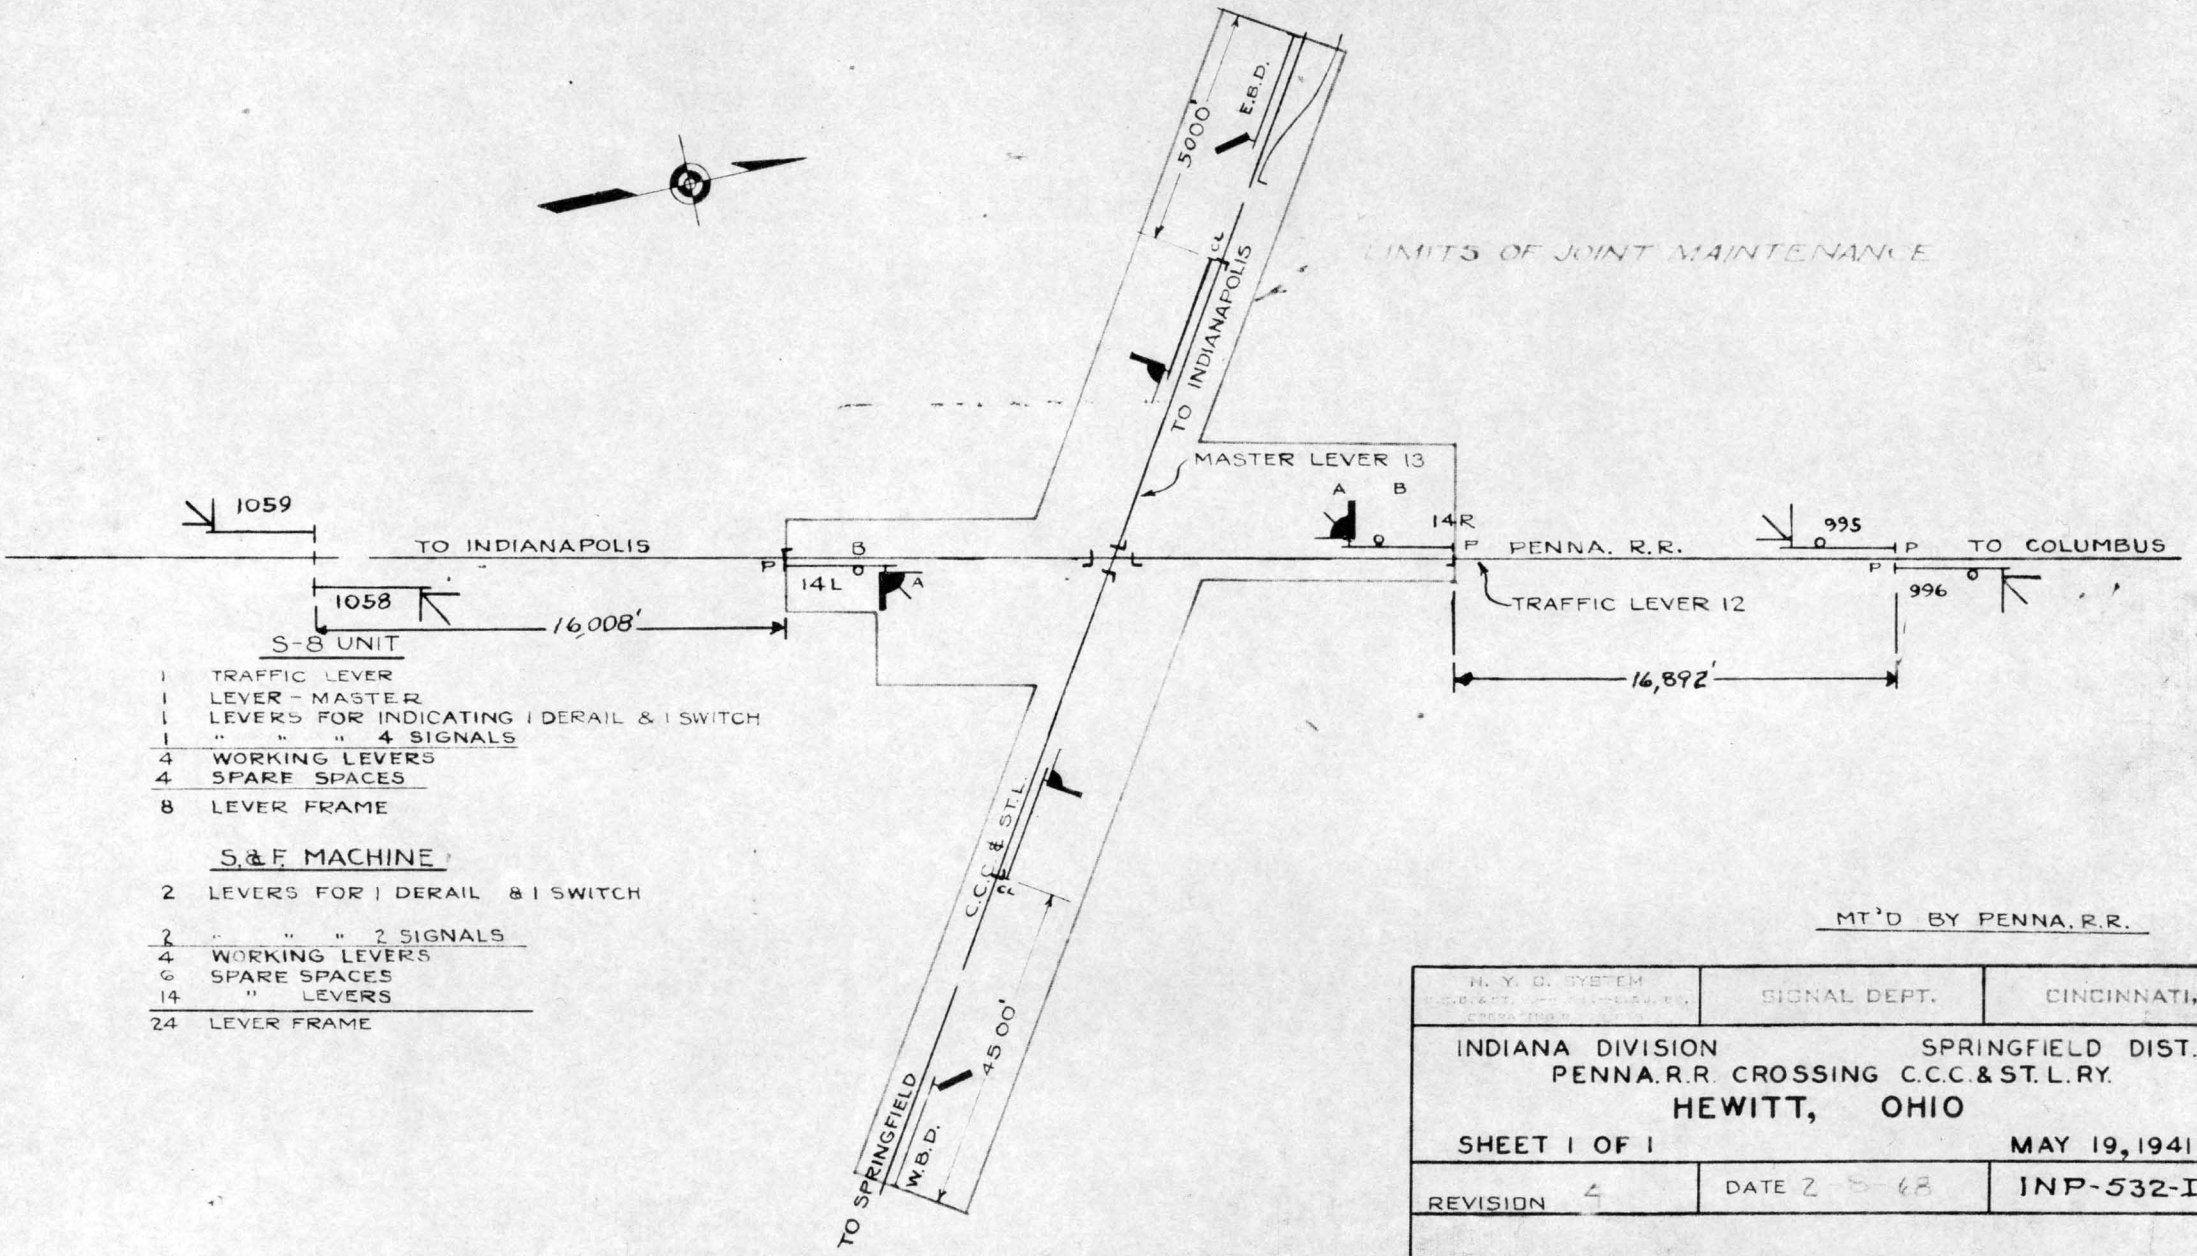

1	TRAFFIC LEVER
1	LEVER - MASTER
1	LEVERS FOR INDICATING 1 DERAIL & 1 SWITCH
1	" " " 4 SIGNALS
4	WORKING LEVERS
4	SPARE SPACES
8	LEVER FRAME

S & F MACHINE


2	LEVERS FOR 1 DERAIL & 1 SWITCH
2	" " " 2 SIGNALS
4	WORKING LEVERS
6	SPARE SPACES
14	" LEVERS
24	LEVER FRAME

MT'D BY PENNA. R.R.

H.W.

N. Y. C. SYSTEM	SIGNAL DEPT.	CINCINNATI, O.
INDIANA DIVISION		SPRINGFIELD DIST.
PENNA. R.R. CROSSING C.C.C. & ST. L. RY.		
HEWITT, OHIO		
SHEET 1 OF 1		MAY 19, 1941
REVISION 4	DATE 2-5-48	INP-532-ISL


ASST. SIGNAL ENGINEER

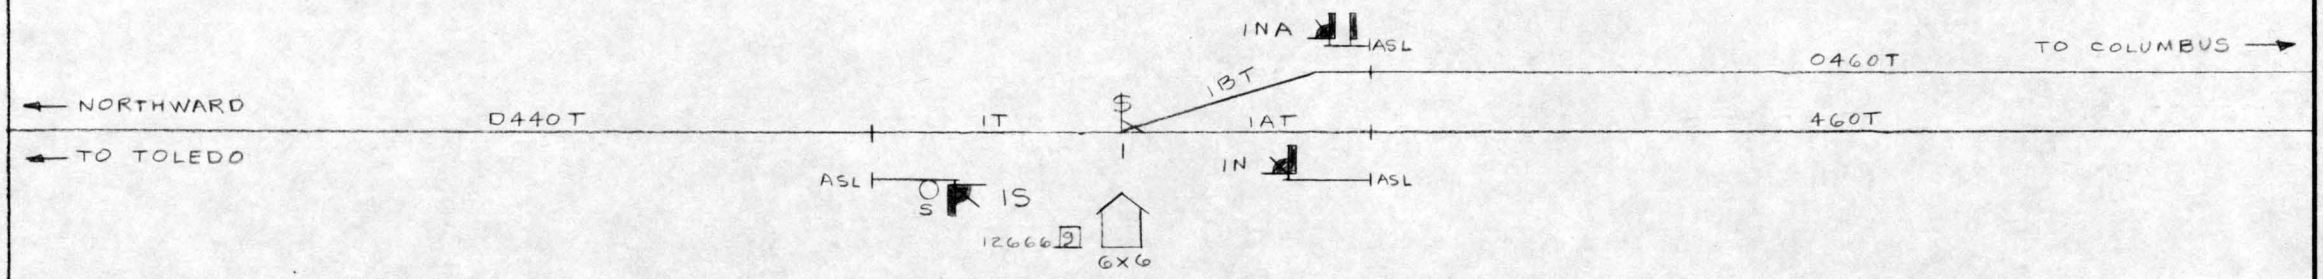

CONTROLLED FROM
COLUMBUS

N. Y. C. R. R. SOUTHERN DISTRICT	COMM. & SIG. DEPT.	INDIANAPOLIS, IND.
SIGNAL PLAN REMOTE CONTROLLED SIGNALS C.P. 46 NORTH HANCOCK, OHIO DEC. 30, 1965		
REVISION NO		OCW-464 - ISL

DIST. ENGR. of C&S

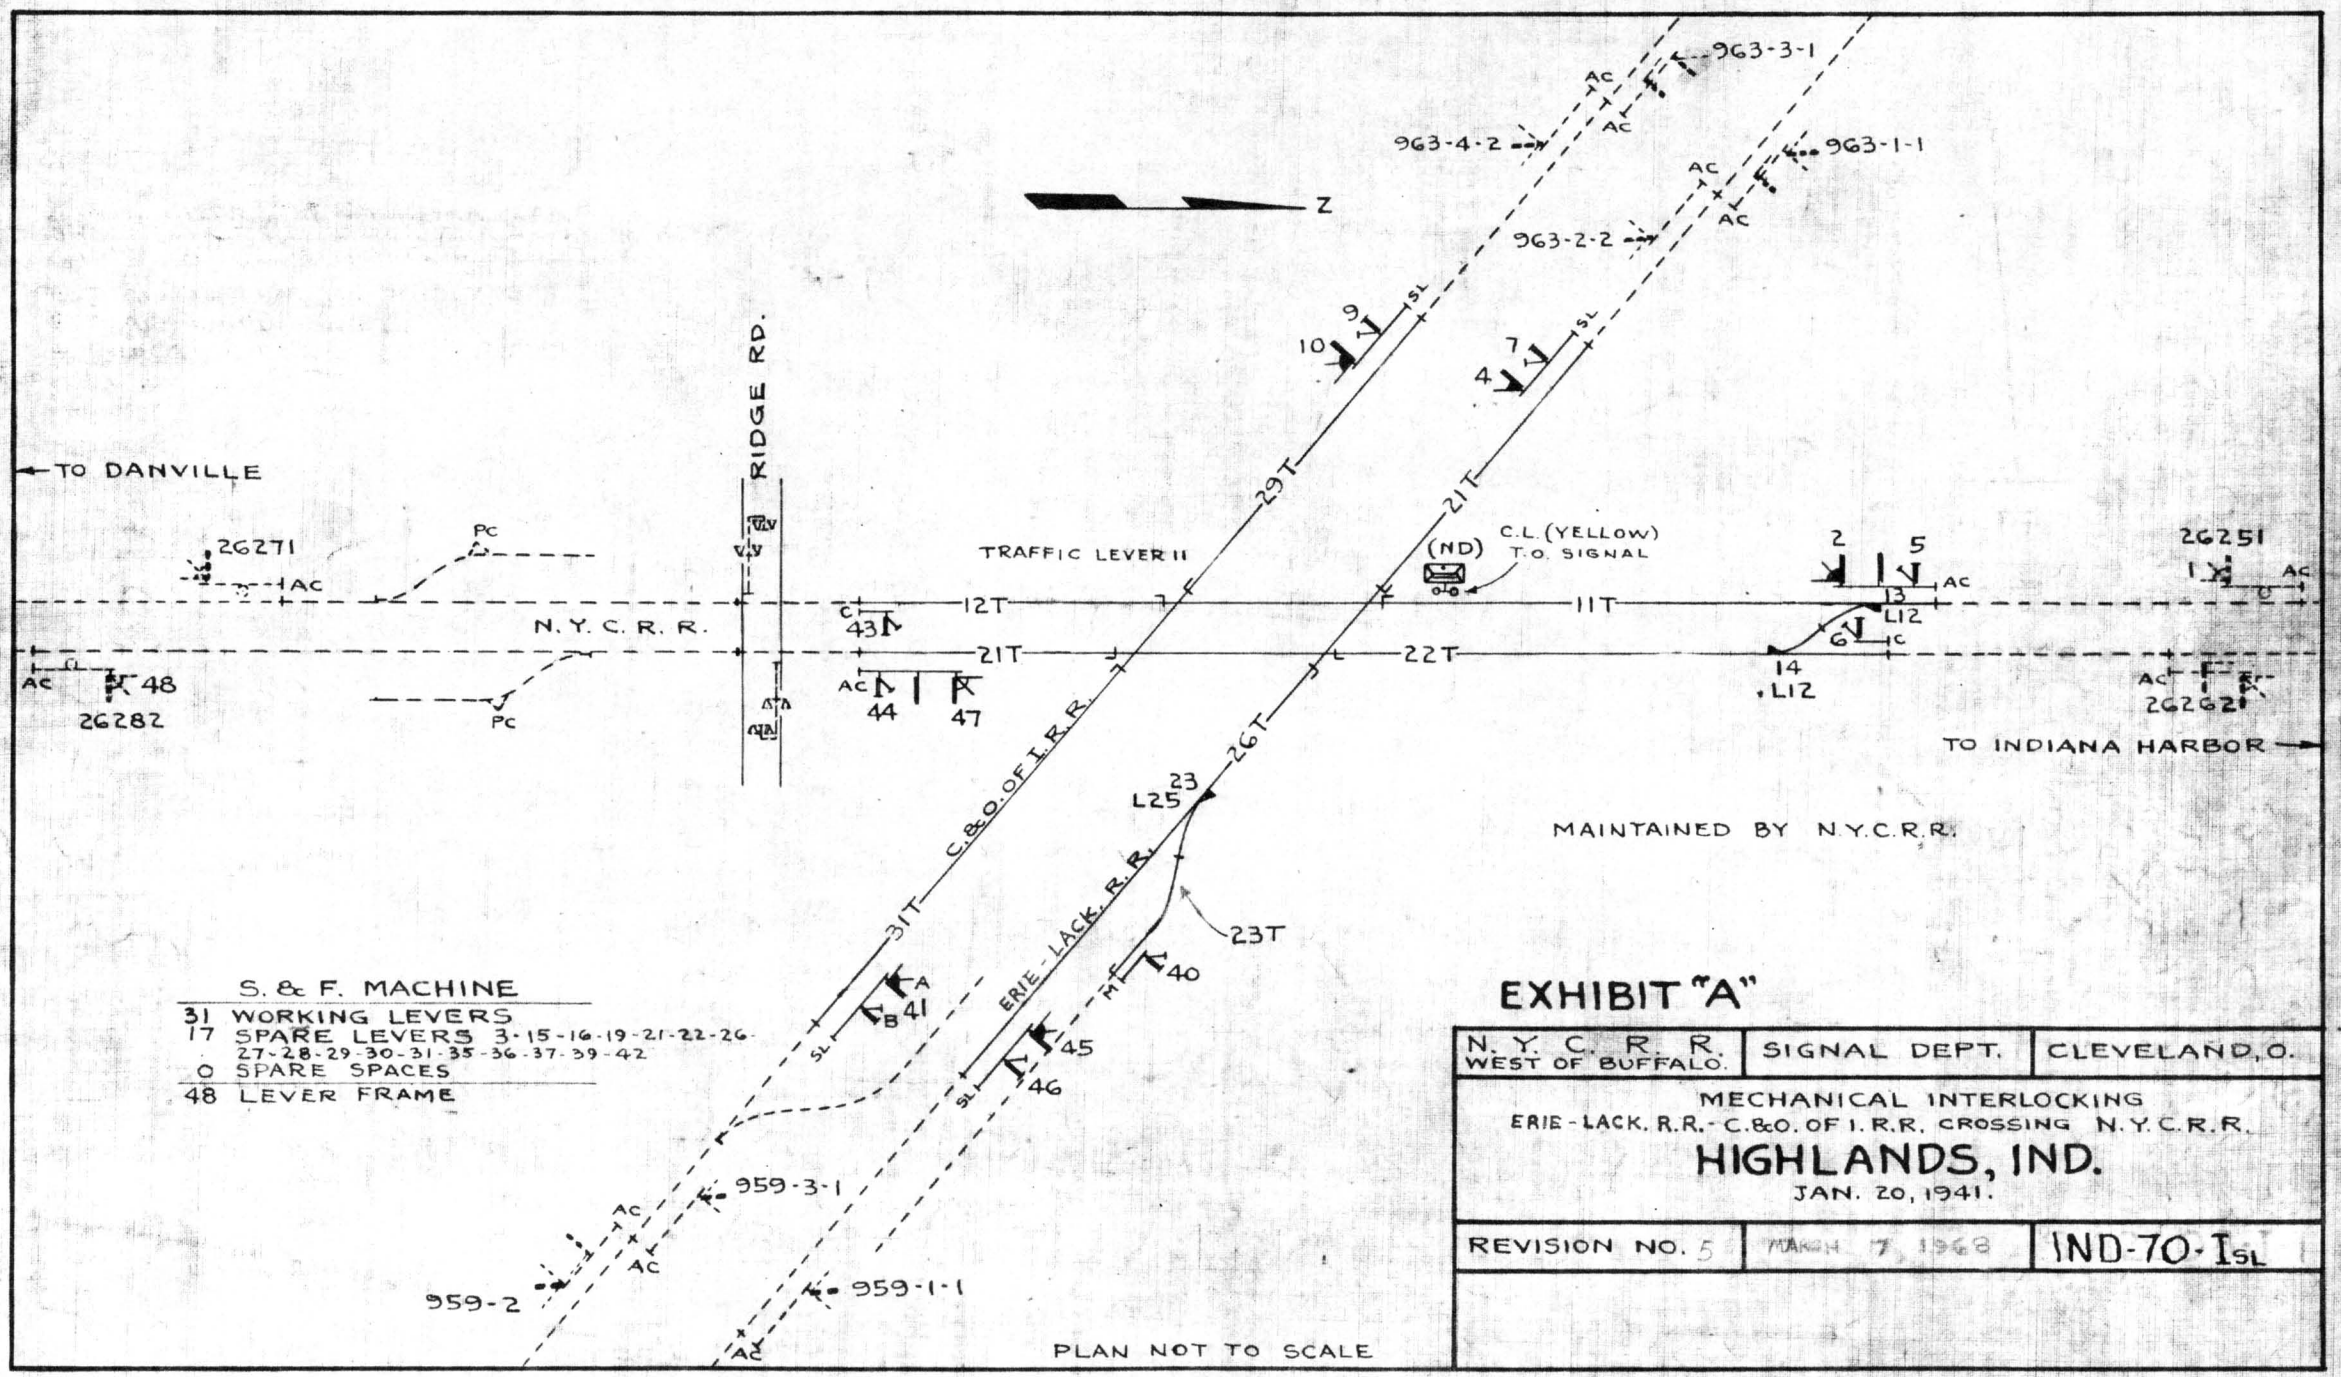

S. & F. MACHINE

31 WORKING LEVERS
17 SPARE LEVERS 3-15-16-19-21-22-26-27-28-29-30-31-35-36-37-39-42
0 SPARE SPACES
48 LEVER FRAME

EXHIBIT "A"


N. Y. C. R. R. WEST OF BUFFALO.	SIGNAL DEPT.	CLEVELAND, O.

MECHANICAL INTERLOCKING
ERIE-LACK. R.R.-C.&O. OF I. R.R. CROSSING N.Y.C.R.R.

HIGHLANDS, IND.

JAN. 20, 1941.

REVISION NO. 5	MARCH 7, 1968	IND-70-ISL

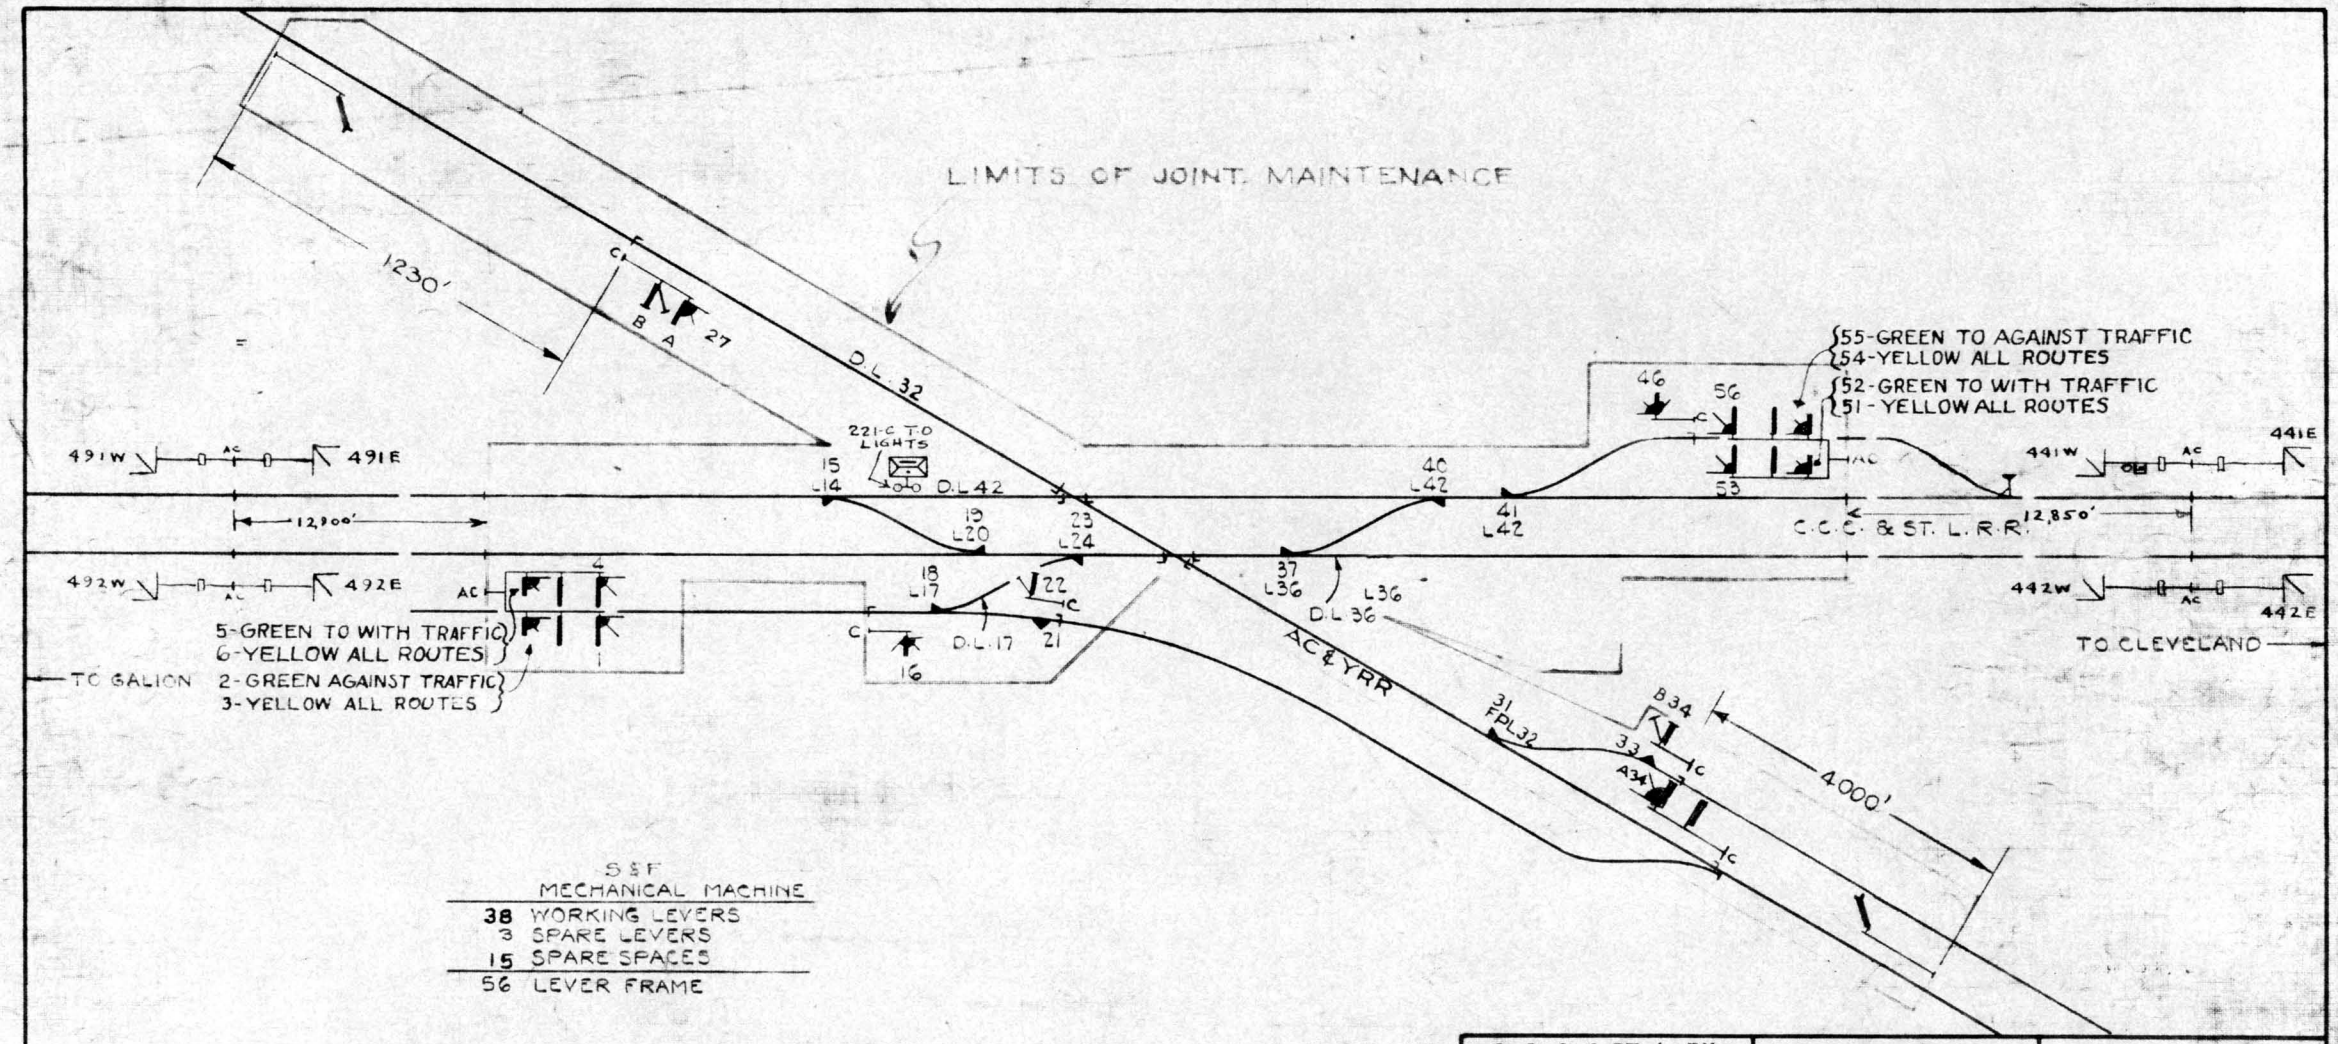

S & F
MECHANICAL MACHINE

38	WORKING LEVERS
3	SPARE LEVERS
15	SPARE SPACES
56	LEVER FRAME

C. C. C. & ST. L. RY. N.Y.C.R.R.CO.-LESSEE	SIGNAL DEPT.	CINCINNATI, O.

SIGNAL PLAN

HILES, OHIO


JANUARY 13, 1939

REVISION 10	DATE 12-28-67	O-470-ISL

MAINTAINED BY C.C.C. & ST. L. RY.

ASST. SIGNAL ENGINEER


C.P. 194

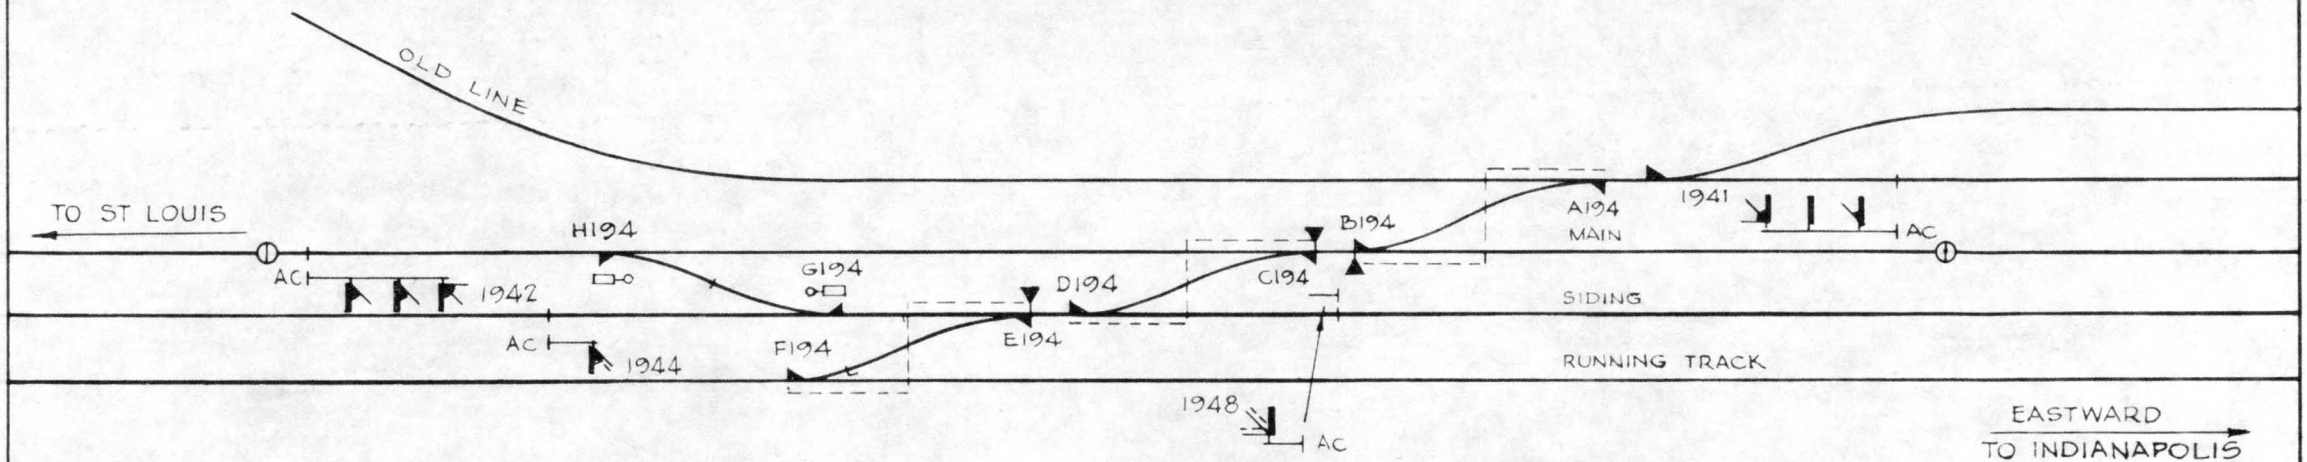



CONTROLLED FROM INDIANAPOLIS

N. Y. C. R. R. SOUTHERN DISTRICT	SIGNAL DEPT.	INDIANAPOLIS, IND.
SIGNAL PLAN HILLSBORO ILLINOIS 7-2-58		
REVISION NO. 1	12-29-65	IL-1942-1SL
		SIGNAL ENGR.

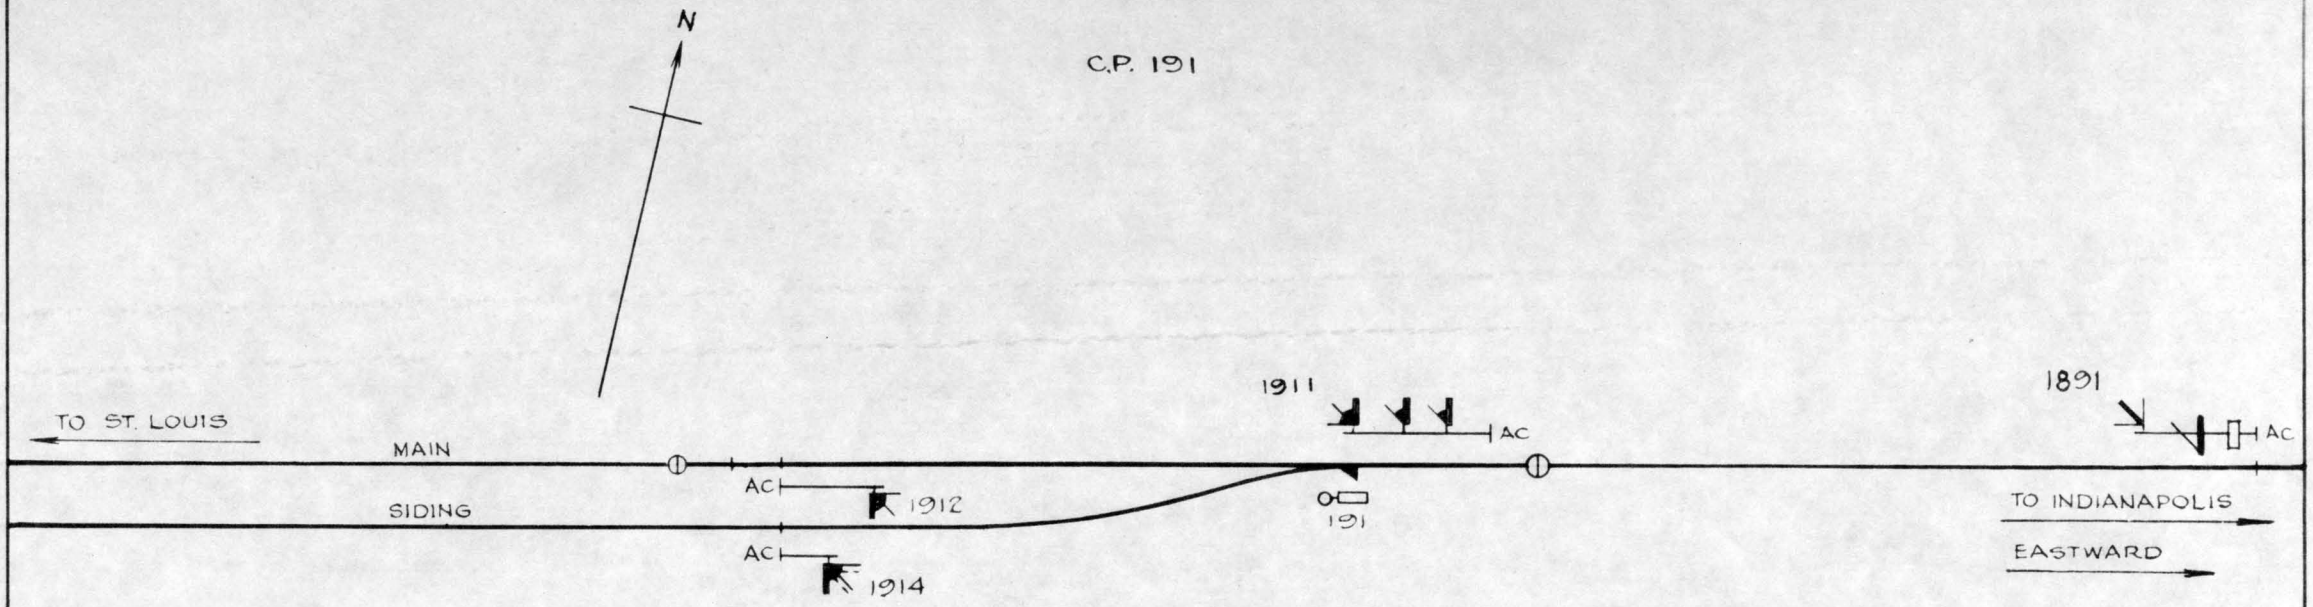


CONTROLLED FROM INDIANAPOLIS

N. Y. C. R. R. SOUTHERN DISTRICT	SIGNAL DEPT.	INDIANAPOLIS, IND.
SIGNAL PLAN EAST REMOTE HILLSBORO, ILLINOIS 7 - 1 - 58		
REVISION NO. 1	12 - 30 - 65	IL- 1919 - ISL

SIGNAL ENGR.


C.P. 196

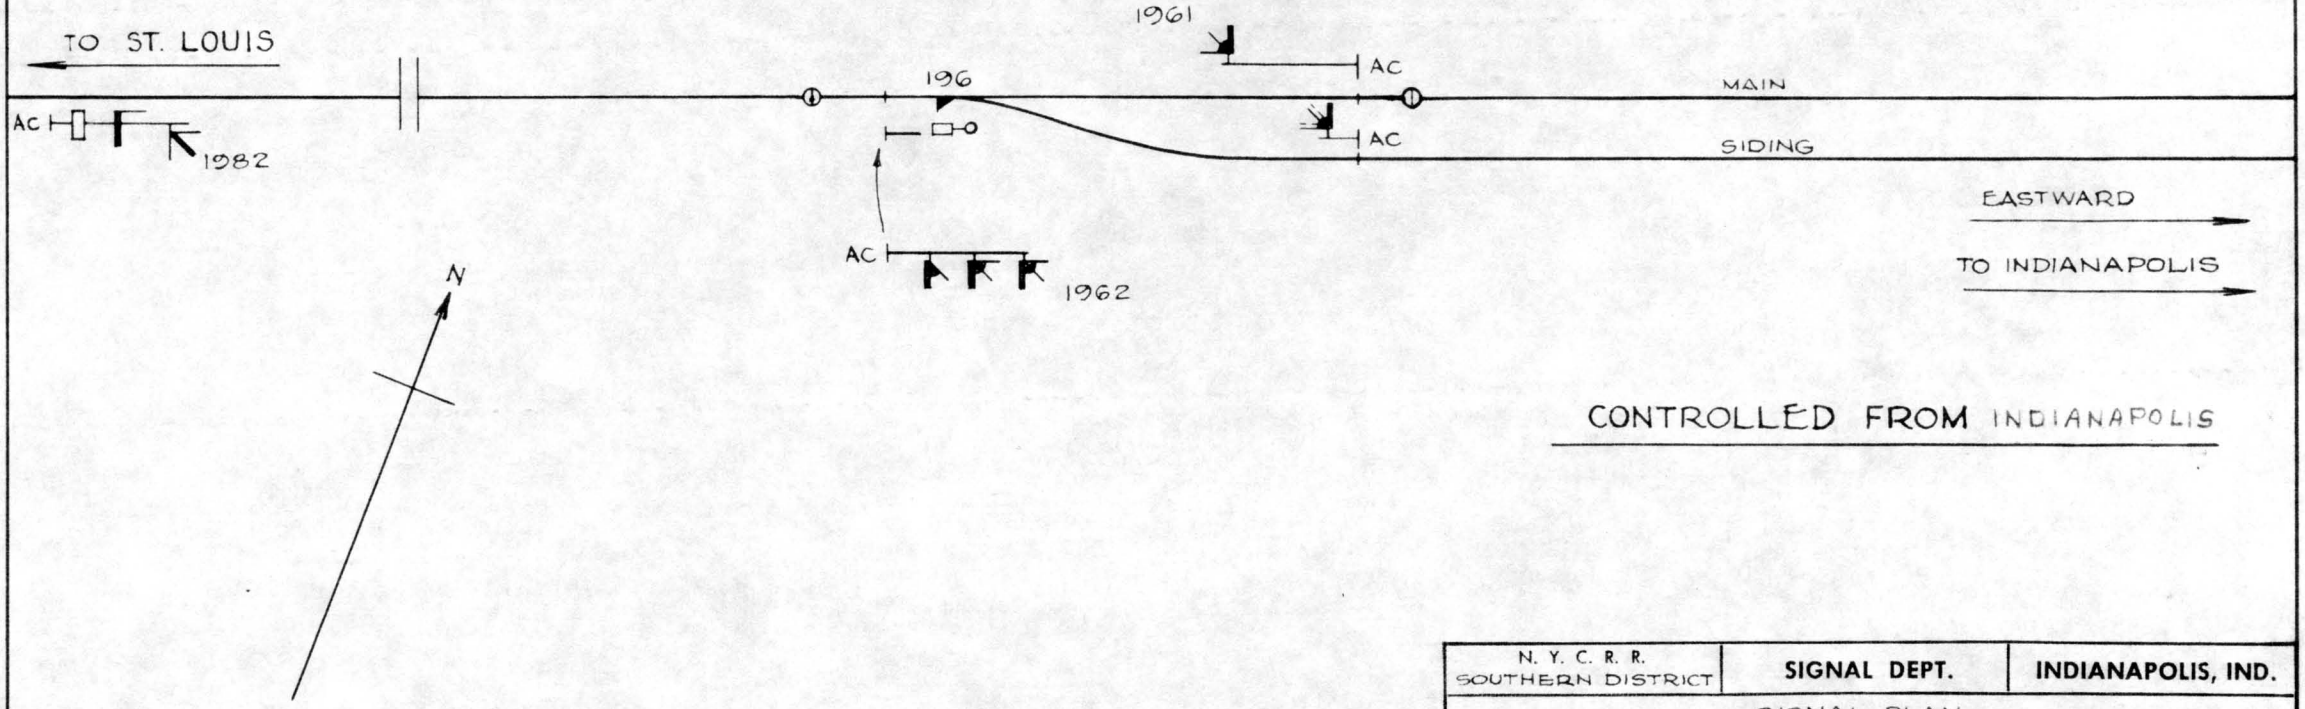

CONTROLLED FROM INDIANAPOLIS

N. Y. C. R. R. SOUTHERN DISTRICT	SIGNAL DEPT.	INDIANAPOLIS, IND.
SIGNAL PLAN WEST REMOTE HILLSBORO ILLINOIS 7-2-58		
REVISION NO. 1	12-30-65	IL-1963-15L
		SIGNAL ENGR.


C. P. 235

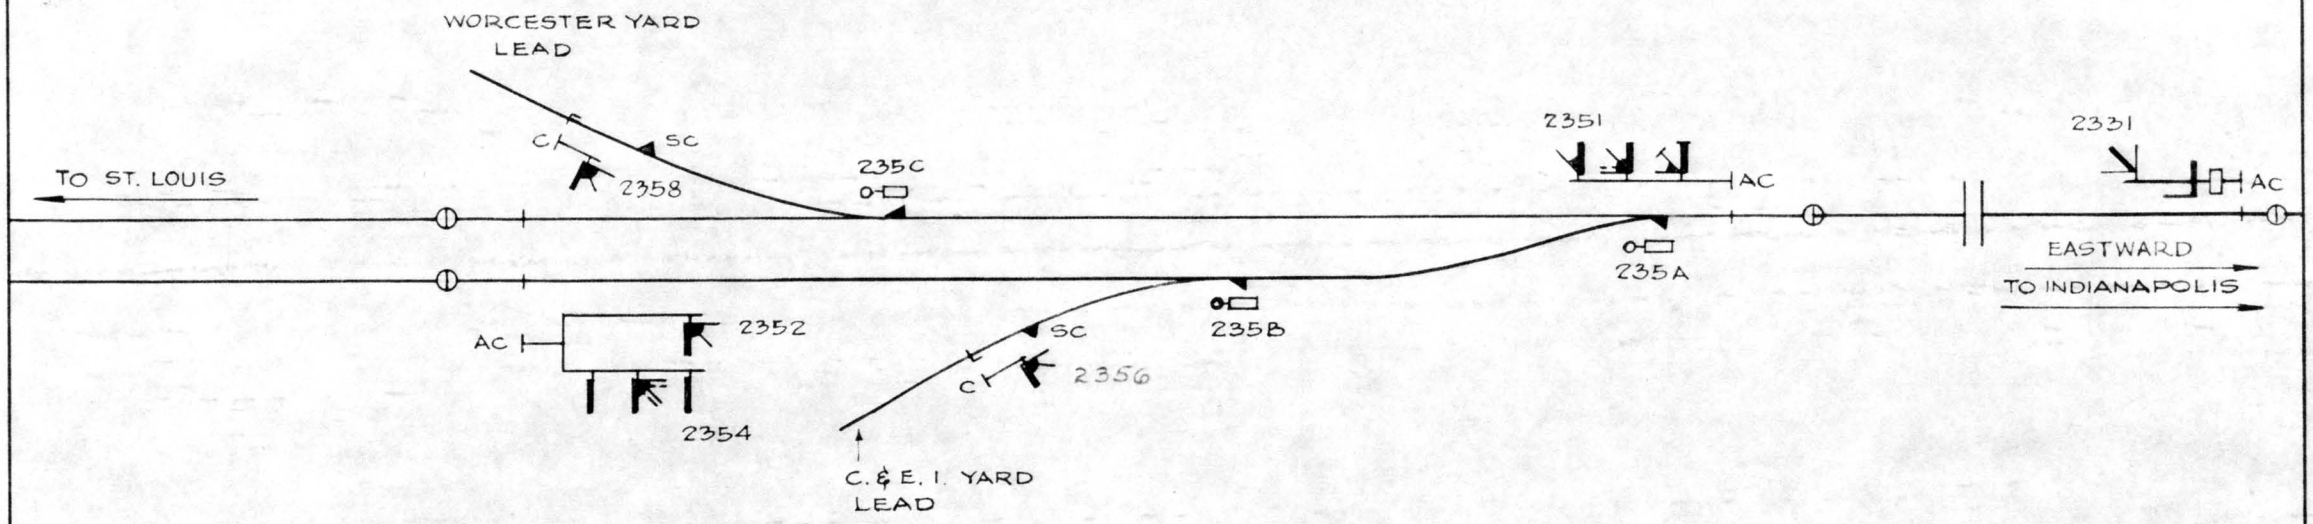

CONTROLLED FROM LENOX

N. Y. C. R. R. SOUTHERN DISTRICT	SIGNAL DEPT.	INDIANAPOLIS, IND.
SIGNAL PLAN HOME, ILLINOIS 7-1-58		
REVISION NO. 1	12-27-65	IL-2358-ISL

SIGNAL ENGR.

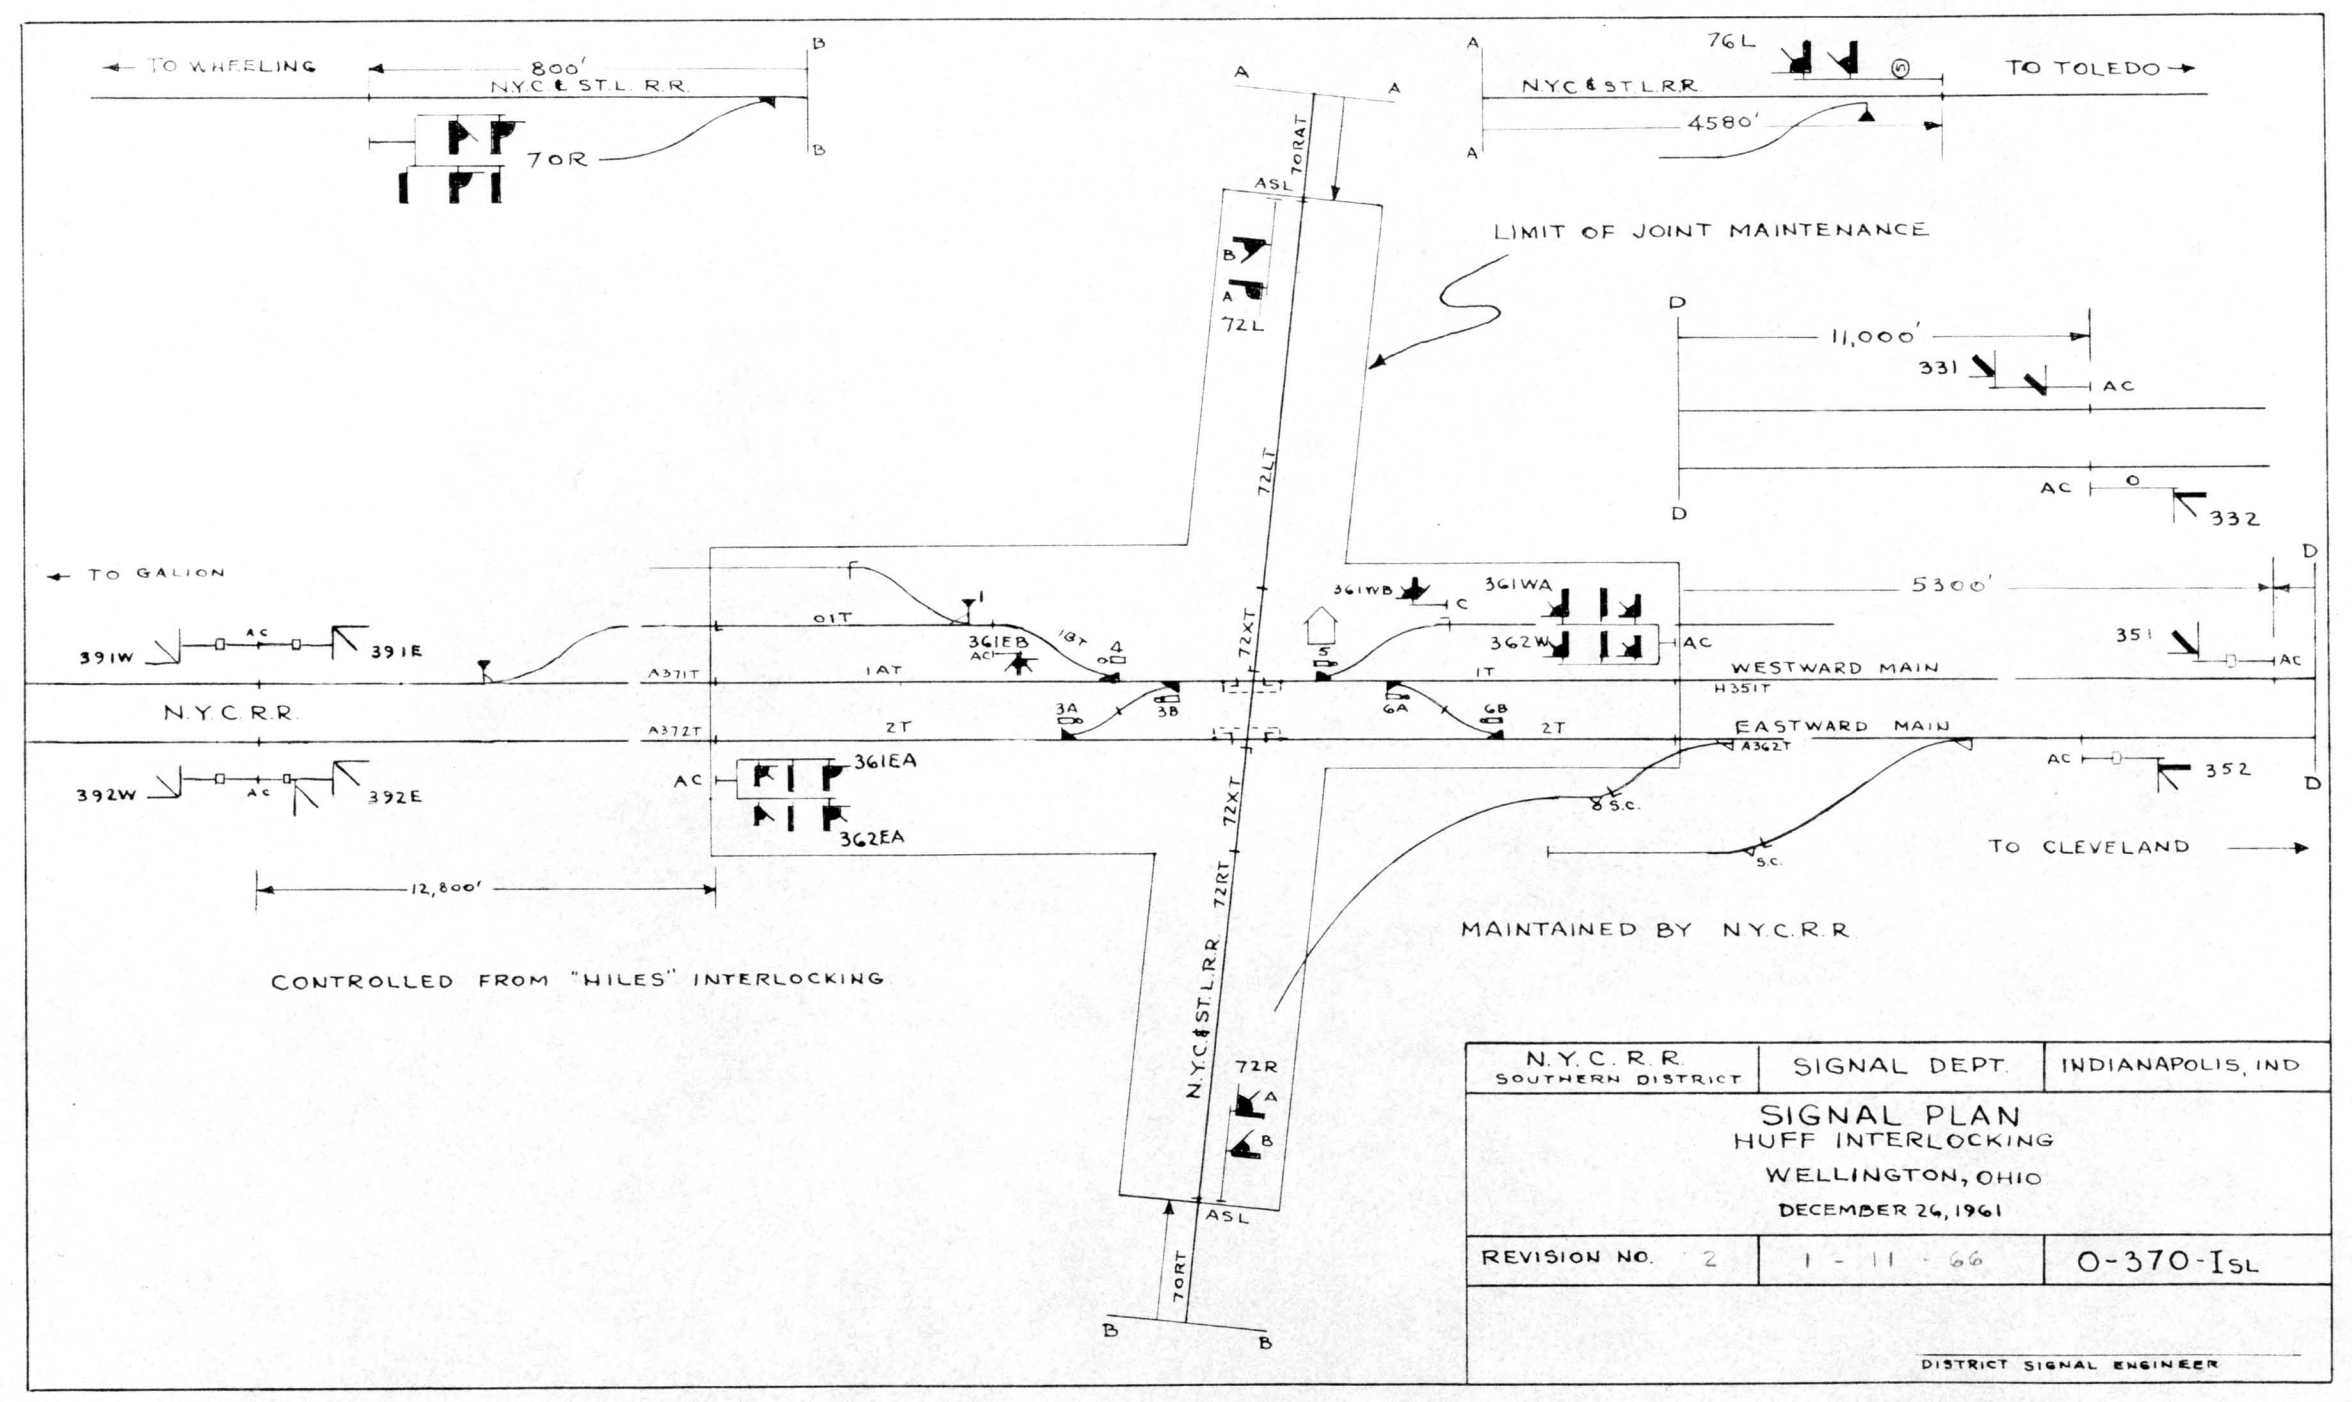



N.Y.C.R.R. SOUTHERN DISTRICT	SIGNAL DEPT.	INDIANAPOLIS, IND

SIGNAL PLAN
HUFF INTERLOCKING
WELLINGTON, OHIO
DECEMBER 24, 1961

REVISION NO. 2	1 - 11 - 66	O-370-ISL

DISTRICT SIGNAL ENGINEER

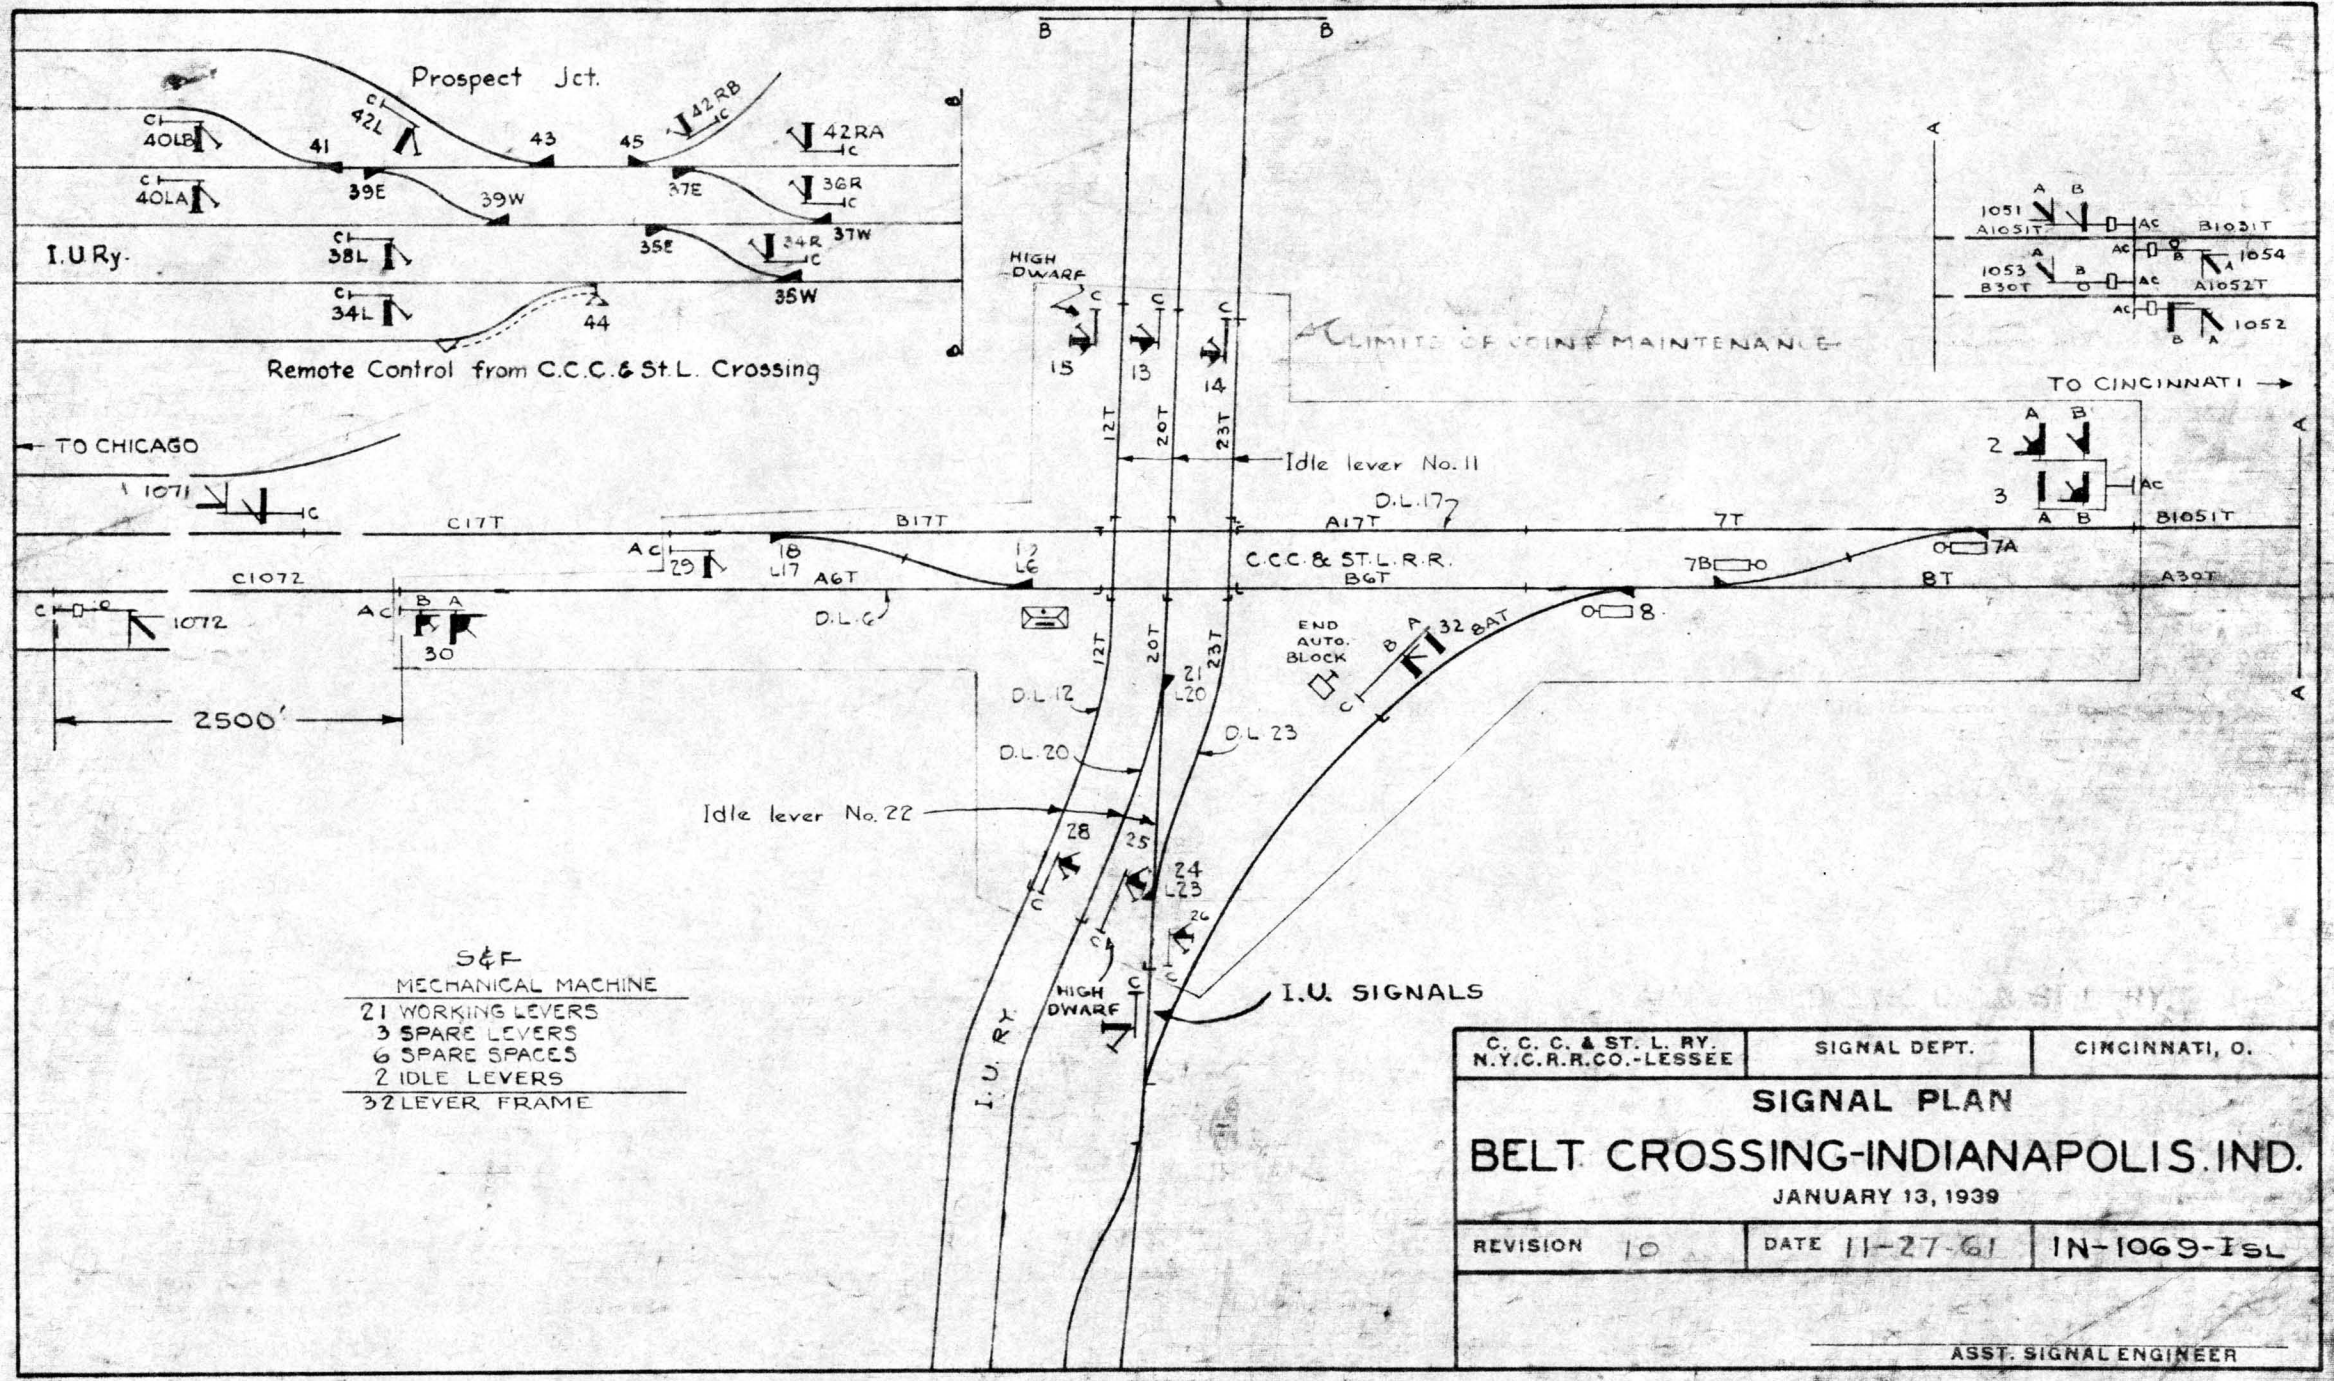
Prospect Jct.
I.U Ry.
40LB
40LA
38L
34L
42L
42RB
42RA
36R
34R
41
43
45
44
39E
39W
37E
37W
35E
35W
Remote Control from C.C.C.& St.L. Crossing
HIGH DWARF
15
13
14
12T
20T
23T
Idle lever No. 11
LIMITS OF JOINT MAINTENANCE
TO CINCINNATI
TO CHICAGO
1071
C17T
B17T
A17T
7T
D.L.17
1051
A105IT
B103IT
1053
B30T
1054
A105ZT
1052
2
3
B105IT
C1072
1072
2500'
29
18
L17
A6T
12
L6
C.C.C. & ST.L.R.R.
B6T
7B
7A
BT
A30T
8
30
D.L.6
D.L.12
D.L.20
D.L.23
21
L20
END AUTO. BLOCK
32 BAT
Idle lever No. 22
28
25
24
L23
26
HIGH DWARF
I.U. SIGNALS
I.U. RY.
S&F
MECHANICAL MACHINE
21 WORKING LEVERS
3 SPARE LEVERS
6 SPARE SPACES
2 IDLE LEVERS
32 LEVER FRAME
C. C. C. & ST. L. RY.
N.Y.C.R.R.CO.-LESSEE
SIGNAL DEPT.
CINCINNATI, O.
SIGNAL PLAN
BELT CROSSING-INDIANAPOLIS.IND.
JANUARY 13, 1939
REVISION 10
DATE 11-27-61
IN-1069-ISL
ASST. SIGNAL ENGINEER

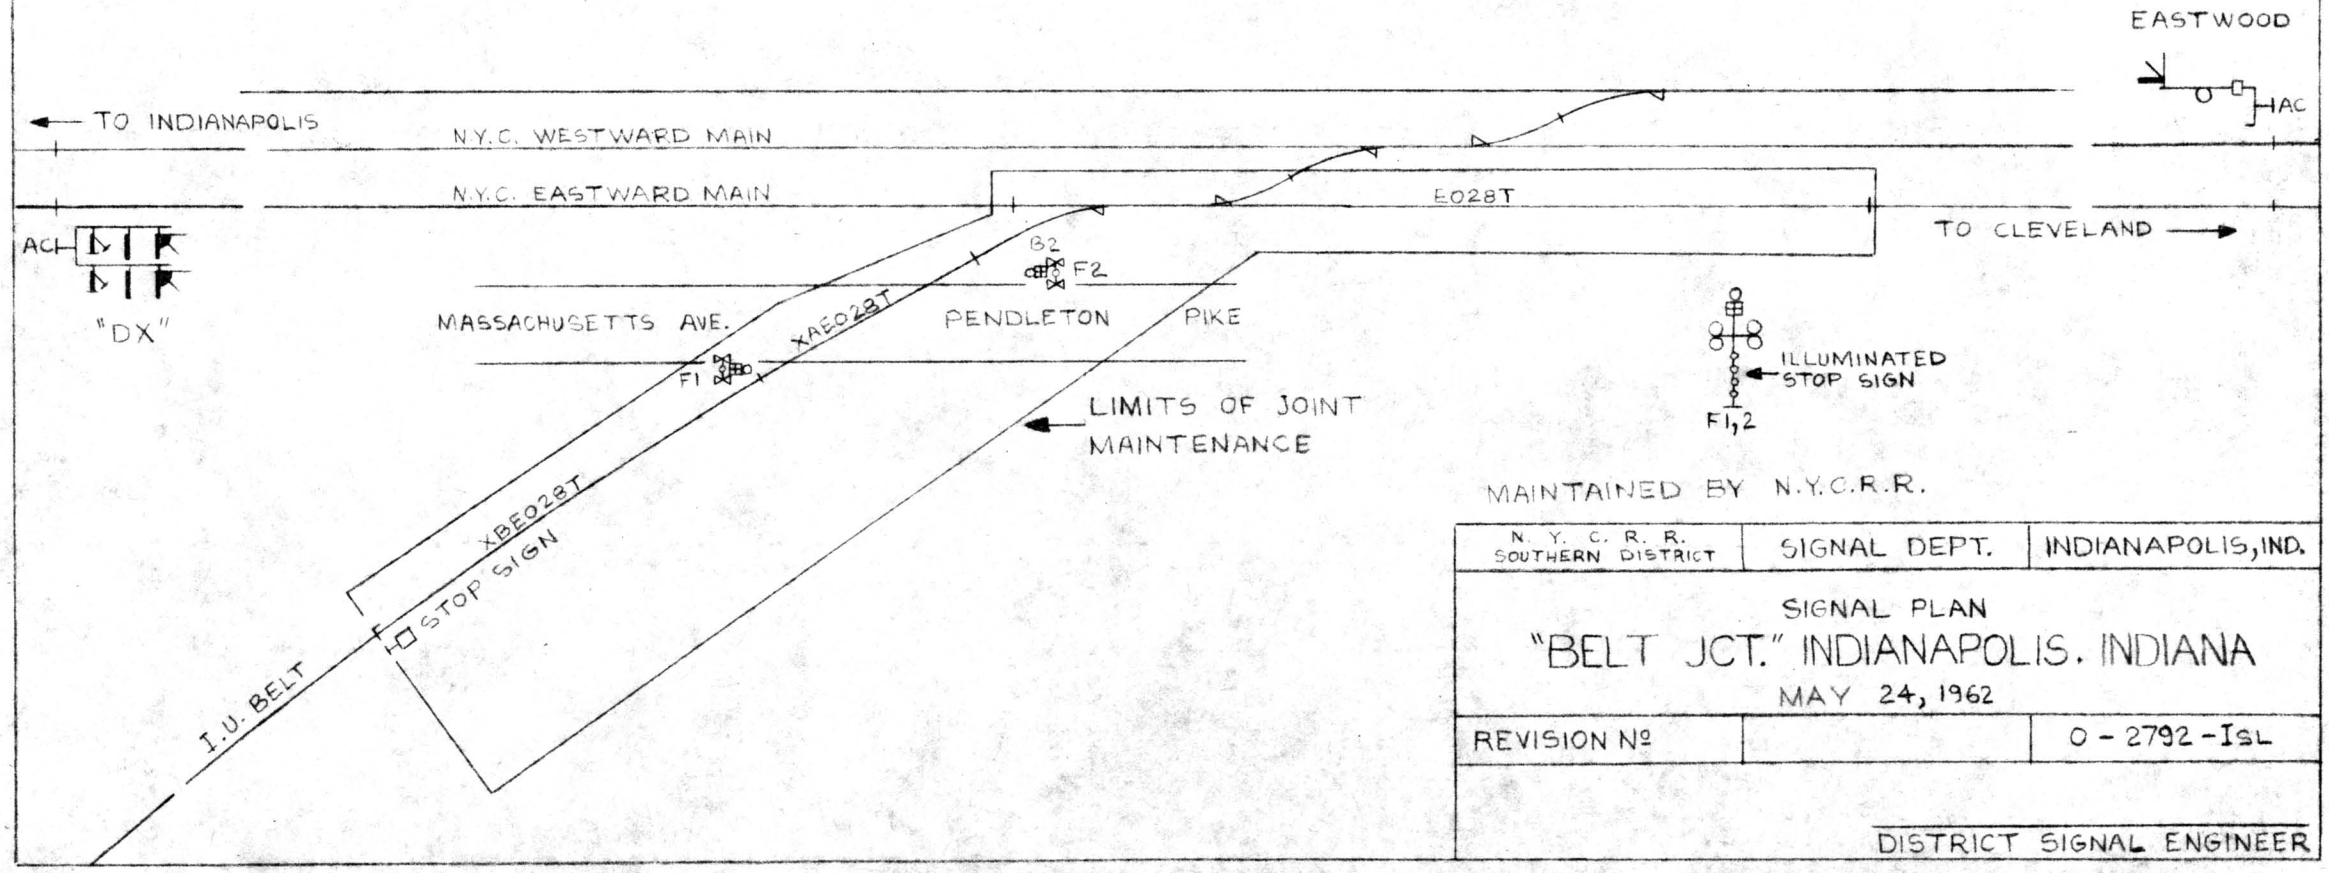

N. Y. C. R. R. SOUTHERN DISTRICT	SIGNAL DEPT.	INDIANAPOLIS, IND.


SIGNAL PLAN

"BELT JCT." INDIANAPOLIS. INDIANA

MAY 24, 1962

REVISION Nº		O - 2792 - ISL

DISTRICT SIGNAL ENGINEER

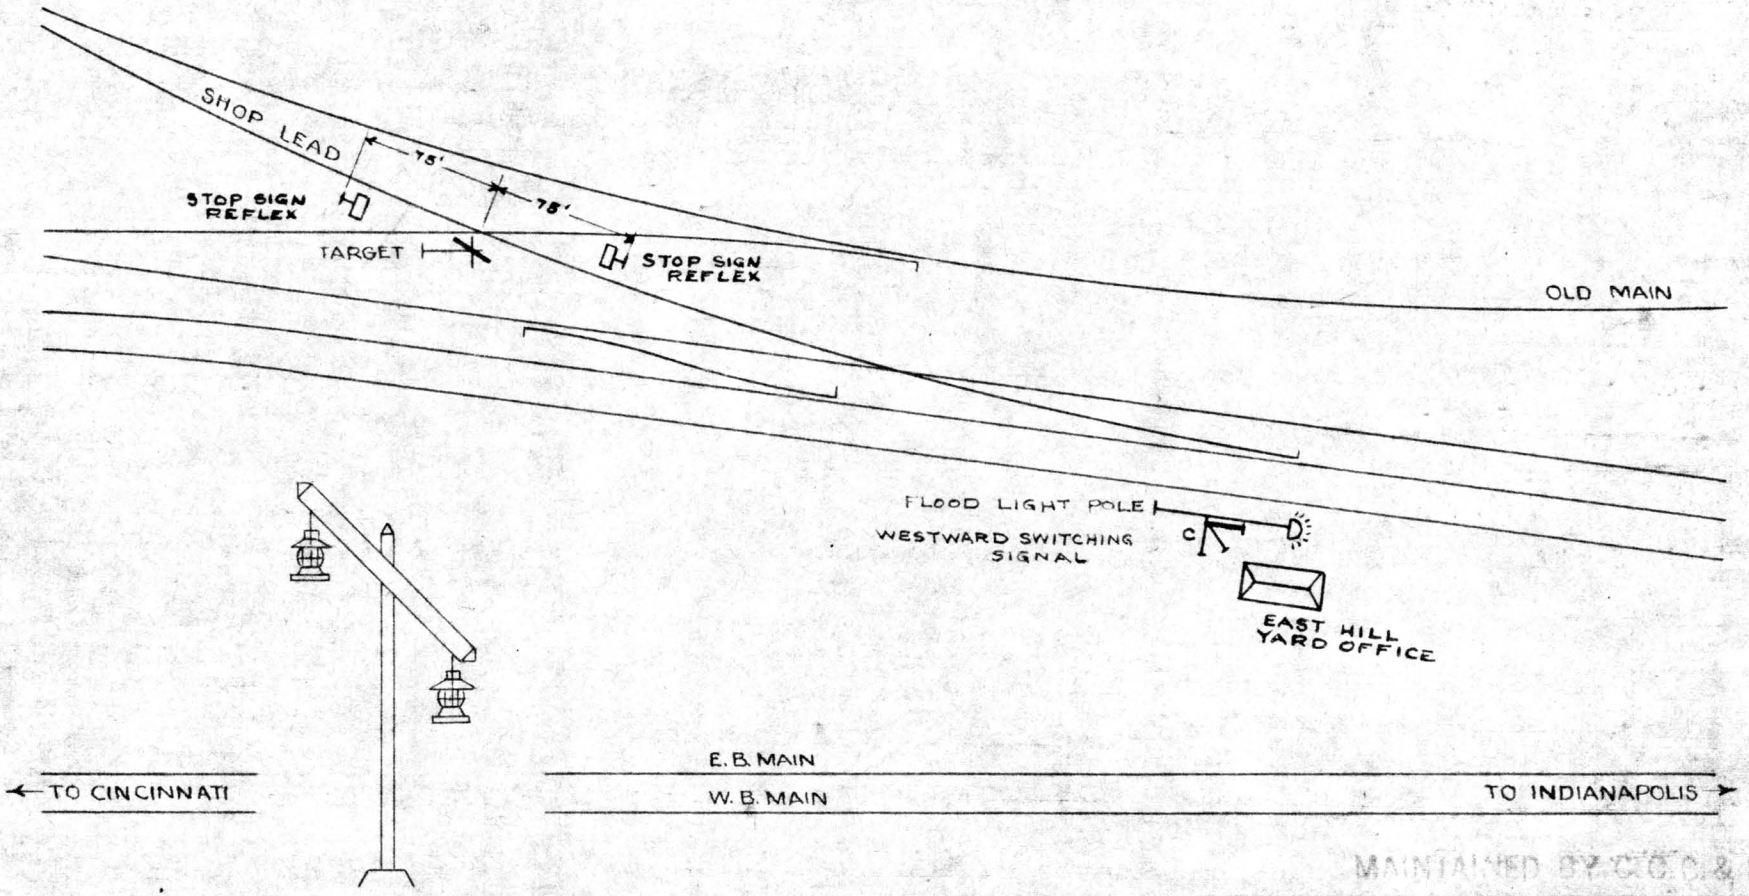

CROSSING TARGET
NORMALLY SET FOR OLD
MAIN. CREW OPERATED.
ELECTRIC LIGHTED.

MAINTAINED BY C.C.C. & ST.L. RY.

N. Y. C. SYSTEM C.C.C. & ST. L.—P.C.C.—L.S.W. BR. OPERATING DISTRICTS	SIGNAL DEPT.	CINCINNATI, O.


TARGET PLAN

BEECH GROVE YARD, IND.

JANUARY 10, 1941

REVISION 1	DATE 4-13-49	IN-1044-ISL

ASST. SIGNAL ENGINEER

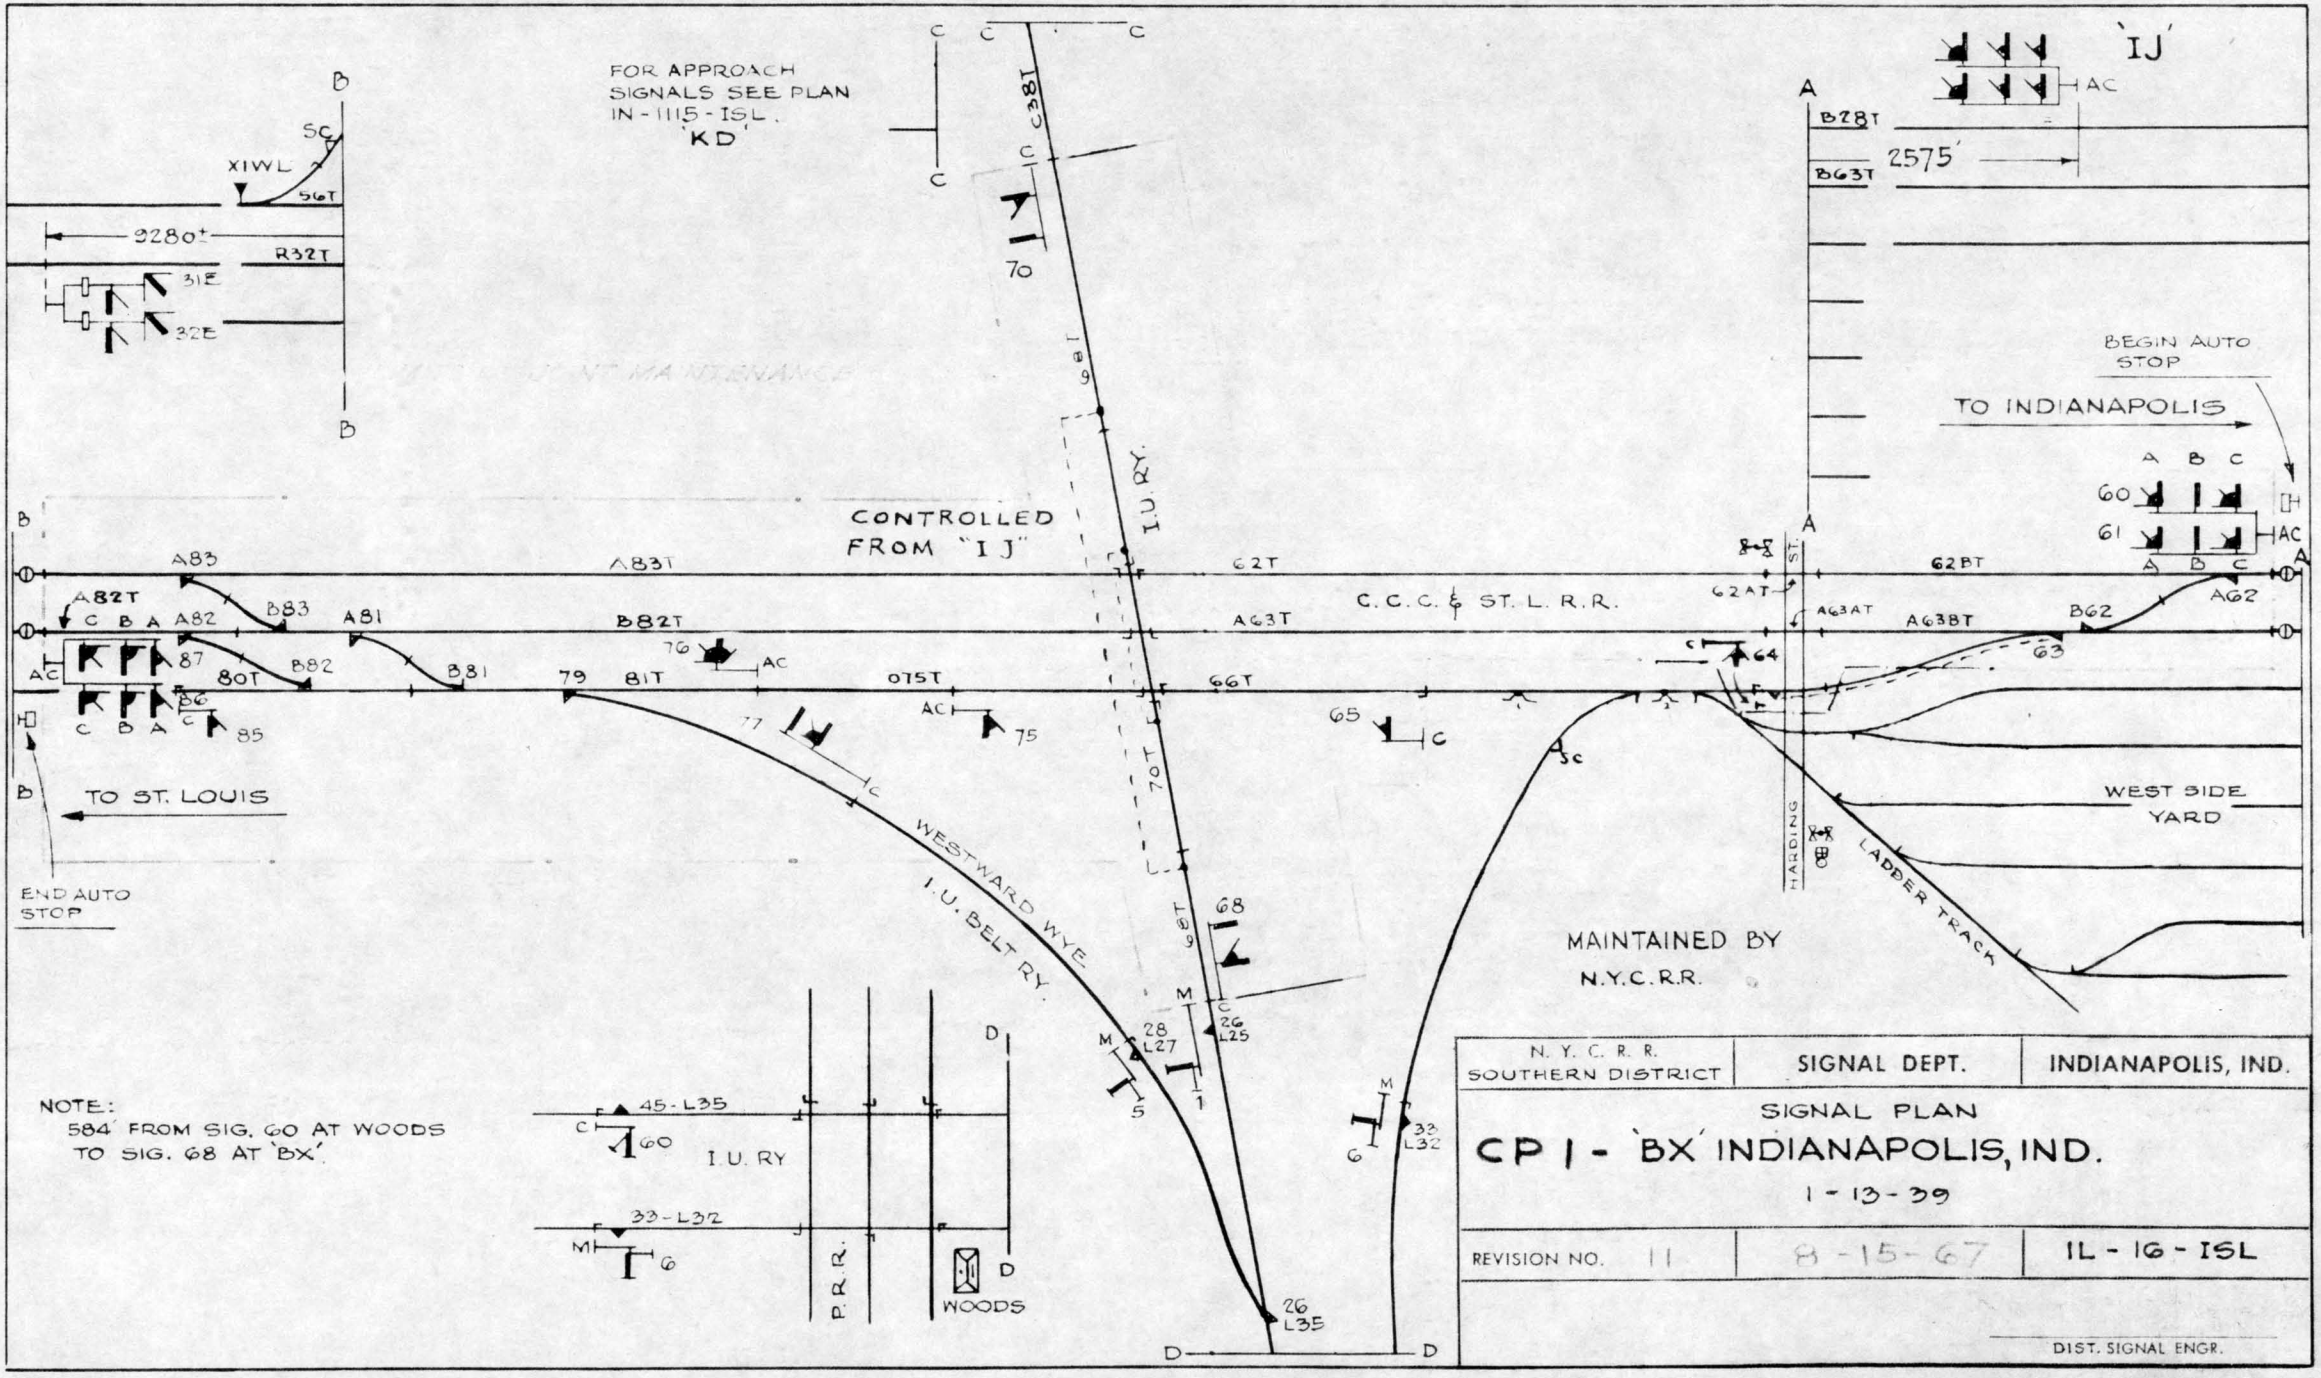

N. Y. C. R. R. SOUTHERN DISTRICT	SIGNAL DEPT.	INDIANAPOLIS, IND.


SIGNAL PLAN

CP 1 - 'BX' INDIANAPOLIS, IND.

1-13-39

REVISION NO. 11	8-15-67	IL-IG-ISL

DIST. SIGNAL ENGR.

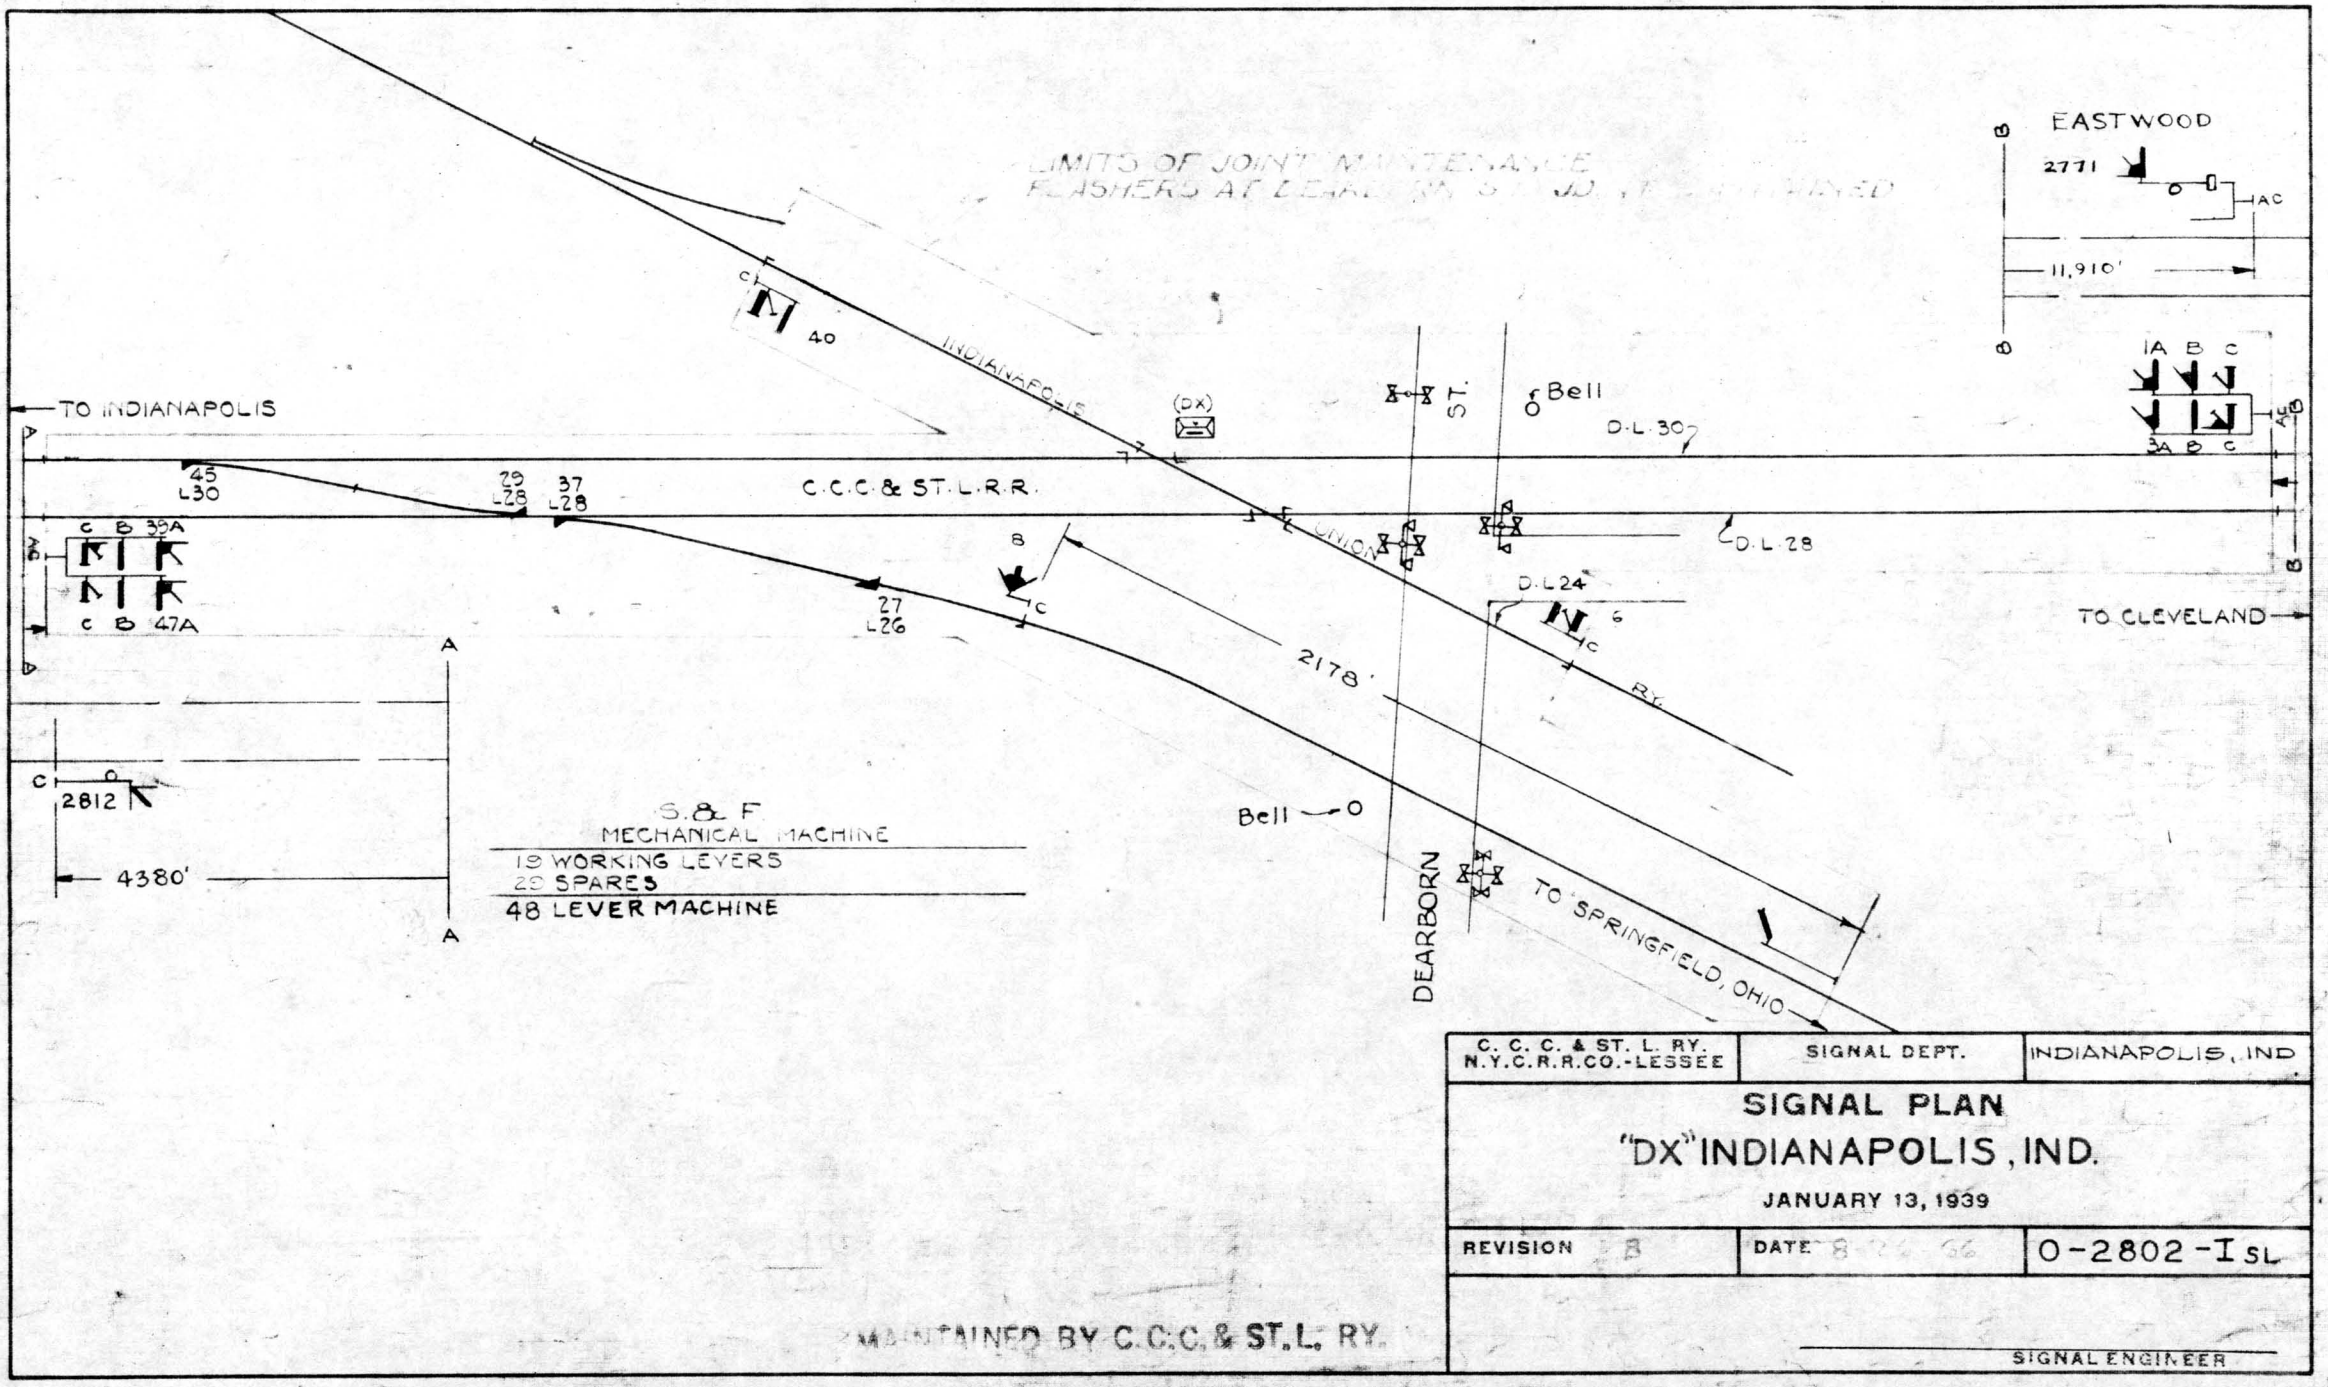


C. C. C. & ST. L. RY. N.Y.C.R.R.CO.-LESSEE	SIGNAL DEPT.	INDIANAPOLIS, IND

SIGNAL PLAN
"DX" INDIANAPOLIS, IND.

JANUARY 13, 1939

REVISION B	DATE 8 22 66	0-2802-I SL

SIGNAL ENGINEER

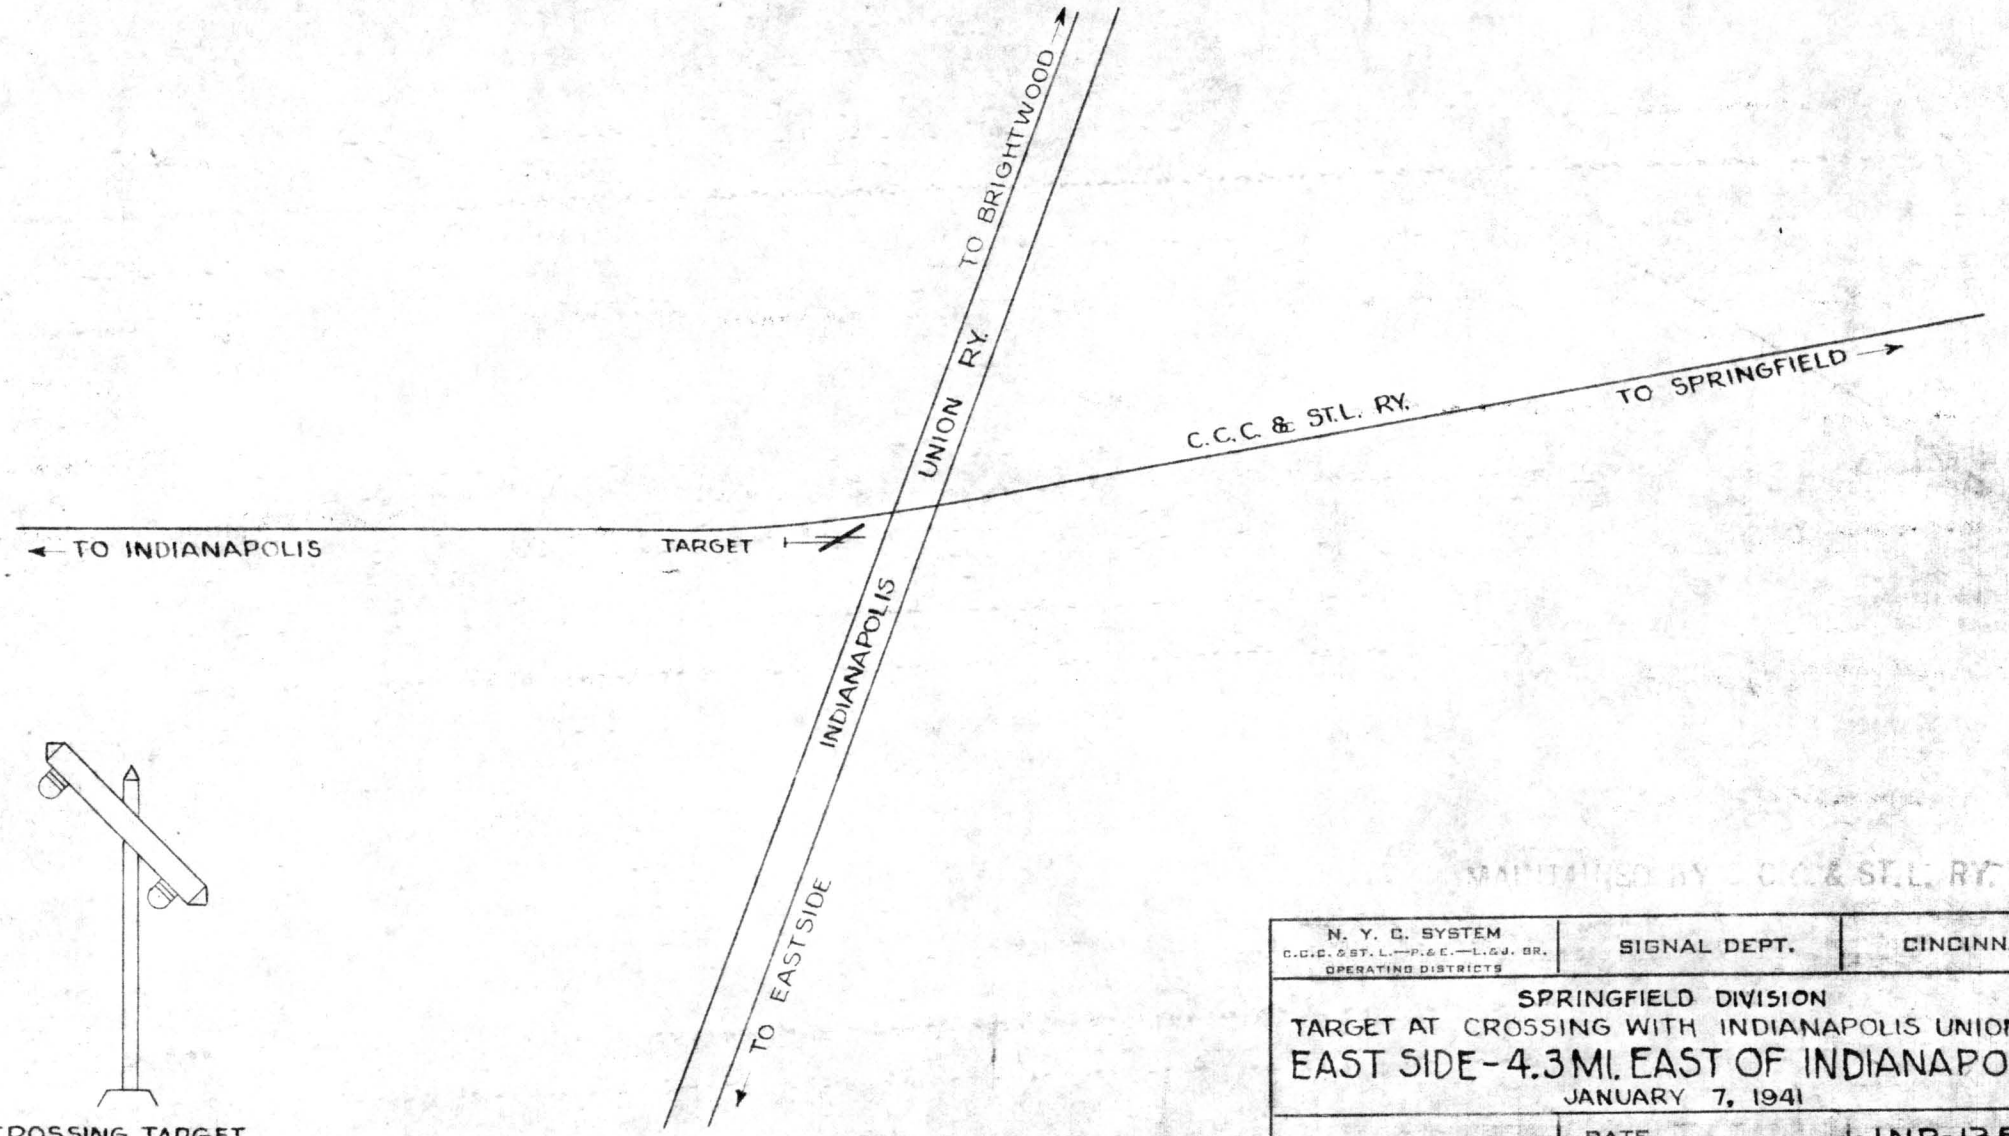

CROSSING TARGET
ELECTRIC LIGHTED
2 POSITION

MAINTAINED BY C.C.C. & ST.L. RY.

N. Y. C. SYSTEM C.C.C. & ST. L.—P. & E.—L. & J. BR. OPERATING DISTRICTS	SIGNAL DEPT.	CINCINNATI, O.

SPRINGFIELD DIVISION


TARGET AT CROSSING WITH INDIANAPOLIS UNION RY.

EAST SIDE - 4.3 MI. EAST OF INDIANAPOLIS

JANUARY 7, 1941

REVISION	DATE	INP-1359-Isl

ASST. SIGNAL ENGINEER

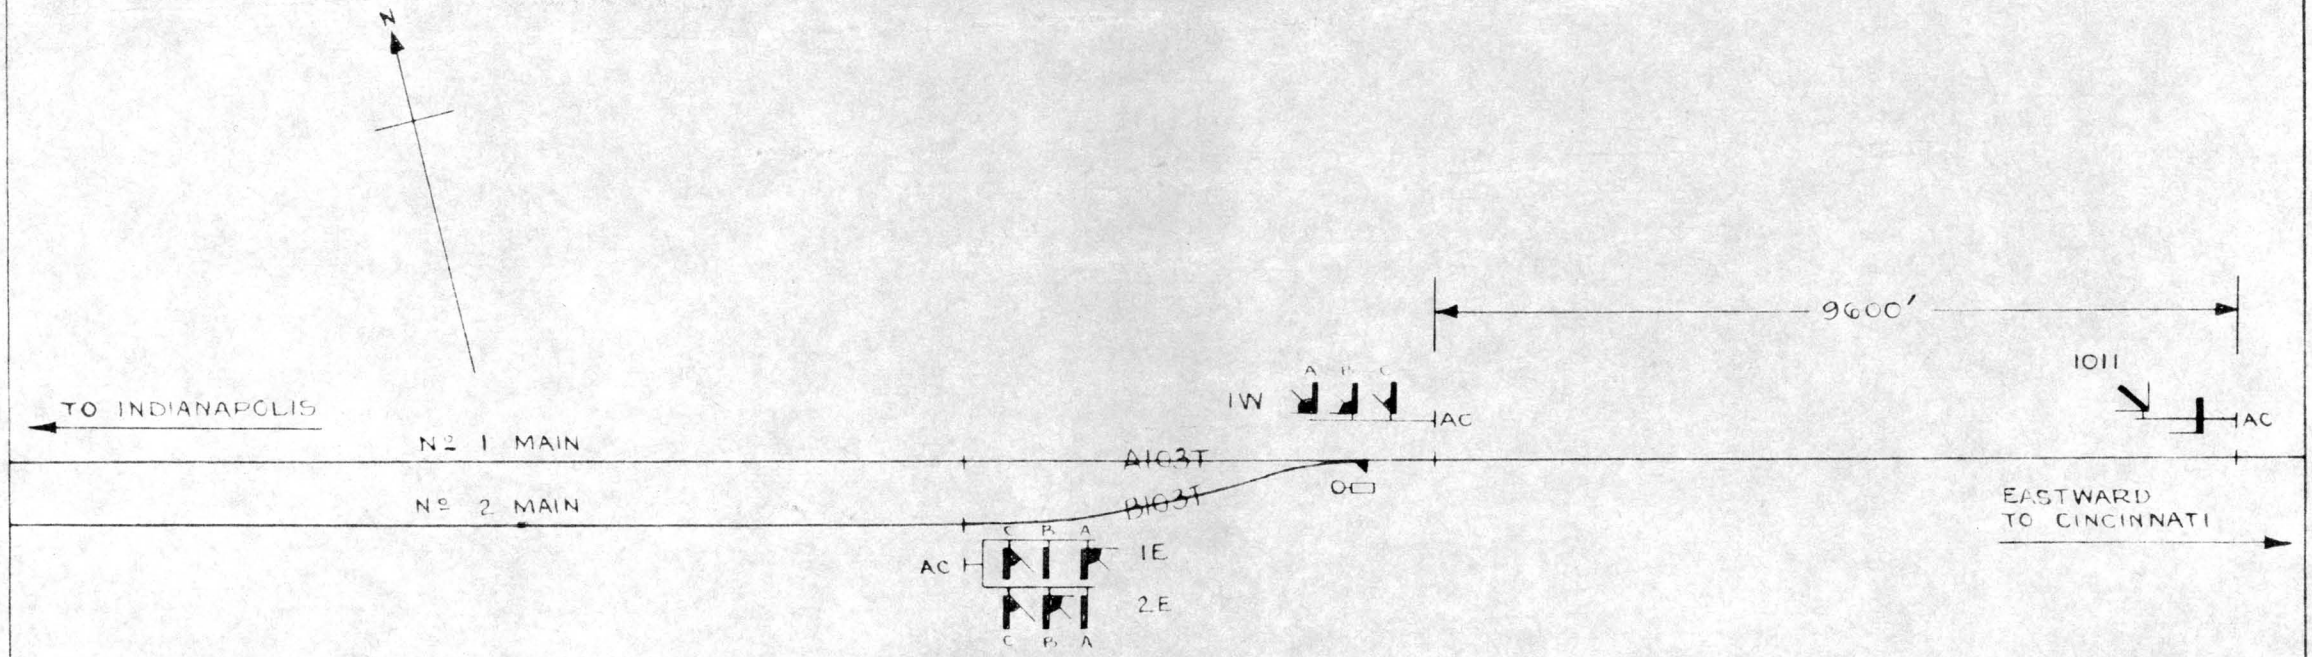


CONTROLLED FROM BELT CROSSING

N. Y. C. R. R. SOUTHERN DISTRICT	SIGNAL DEPT.	INDIANAPOLIS, IND.

SIGNAL PLAN
GROVE REMOTE
EAST OF INDIANAPOLIS, IND.
NOV. 21, 1961.

REV. Nº		IN-1035-1SL

DISTRICT SIGNAL ENGINEER

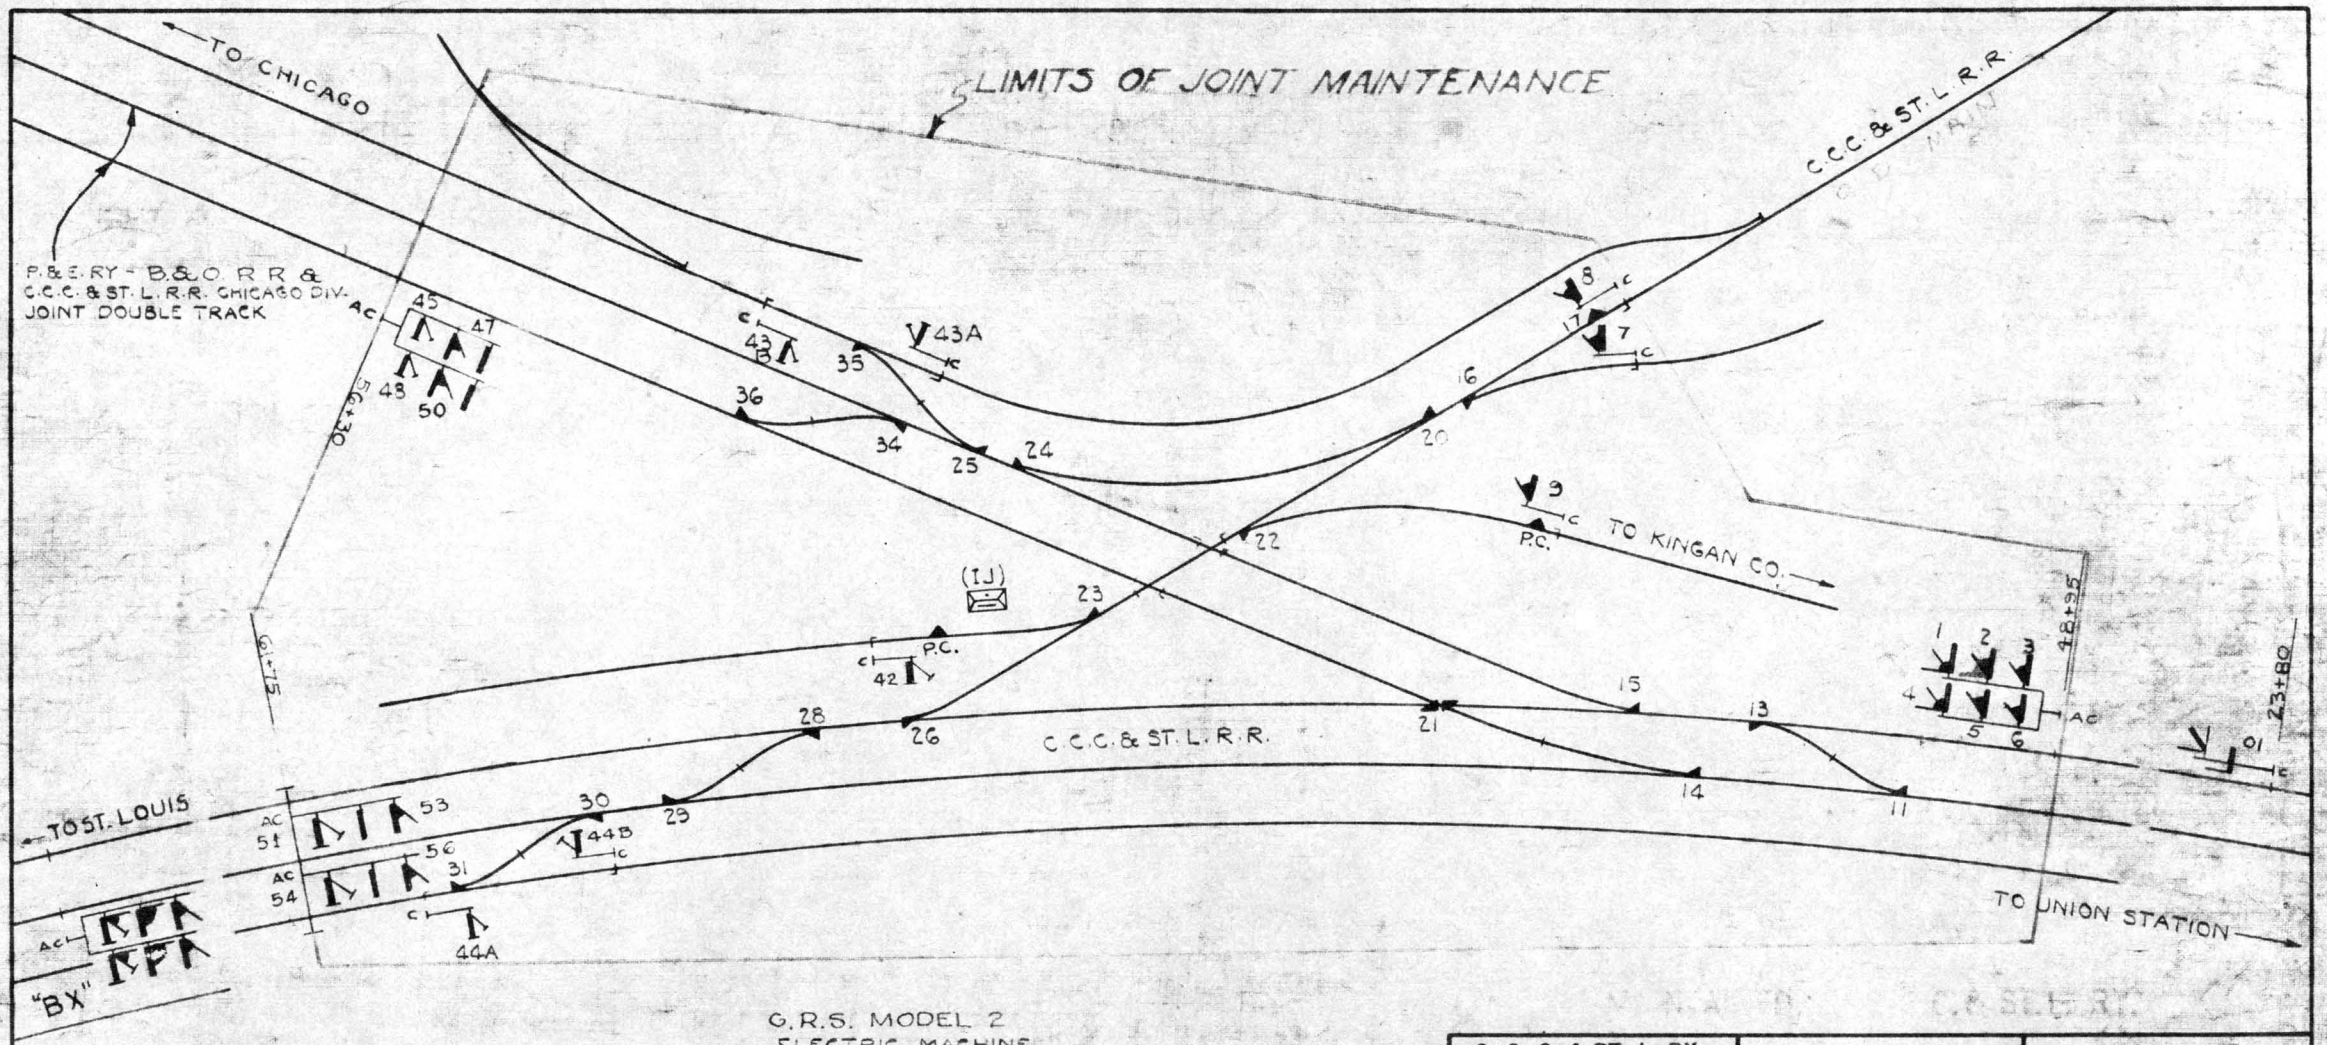

G.R.S. MODEL 2
ELECTRIC MACHINE


41 WORKING LEVERS
7 SPARE LEVERS -18-27-32-33-37-38-19
8 SPARE SPACES 10- -39-40-41-46-49-52-55
56 LEVER FRAME


C. C. C. & ST. L. RY. N.Y.C.R.R.CO.-LESSEE	SIGNAL DEPT.	CINCINNATI, O.

SIGNAL PLAN
"IJ" INDIANAPOLIS, IND.
JANUARY 13, 1939

REVISION 10	DATE 10-11-67	IN-1107-ISL


ASST. SIGNAL ENGINEER

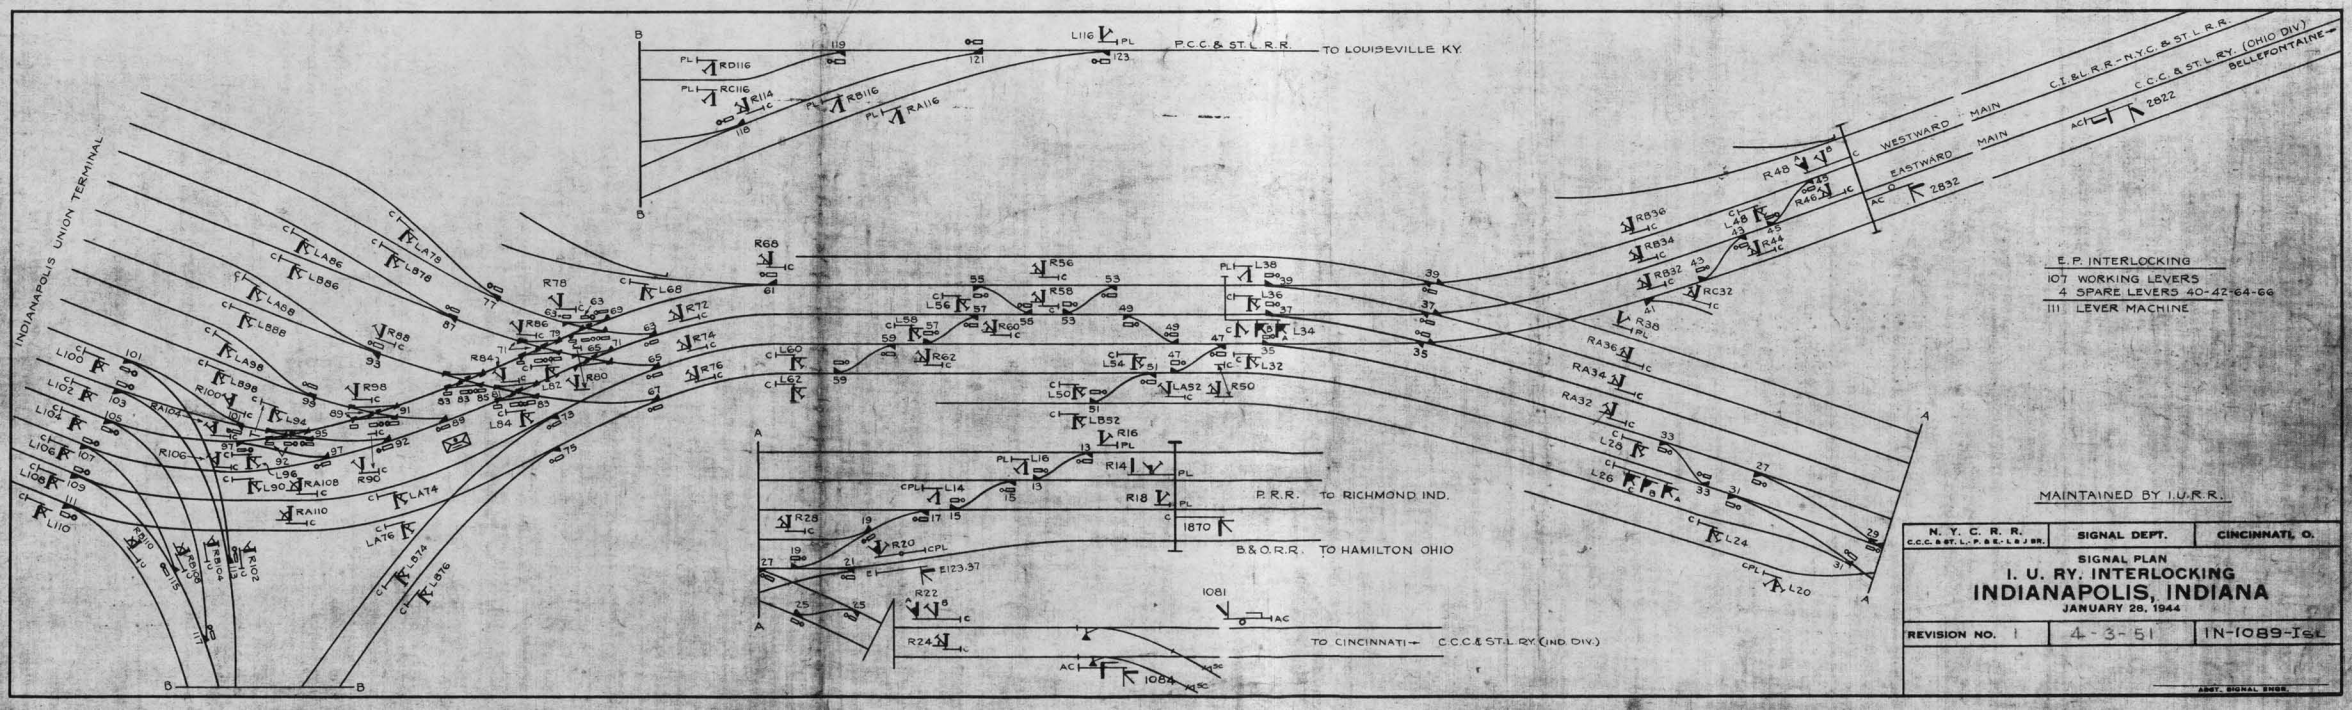
INDIANAPOLIS UNION TERMINAL
P.C.C. & ST. L. R.R. TO LOUISEVILLE KY.
P.R.R. TO RICHMOND IND.
B & O.R.R. TO HAMILTON OHIO
TO CINCINNATI — C.C.C. & ST. L. RY. (IND. DIV.)
C.C.C. & ST. L. RY. (OHIO DIV.) BELLEFONTAINE
C. I. & L. R.R. - N.Y.C. & ST. L. R.R.
WESTWARD MAIN
EASTWARD MAIN
E. P. INTERLOCKING
107 WORKING LEVERS
4 SPARE LEVERS 40-42-64-66
111 LEVER MACHINE
MAINTAINED BY I.U.R.R.
N. Y. C. R. R.
C.C.C. & ST. L. - P. & E. - L. & J. DIV.
SIGNAL DEPT.
CINCINNATI, O.
SIGNAL PLAN
I. U. RY. INTERLOCKING
INDIANAPOLIS, INDIANA
JANUARY 28, 1944
REVISION NO. 1
4-3-51
IN-1089-I&L
ARMY SIGNAL ENGR.

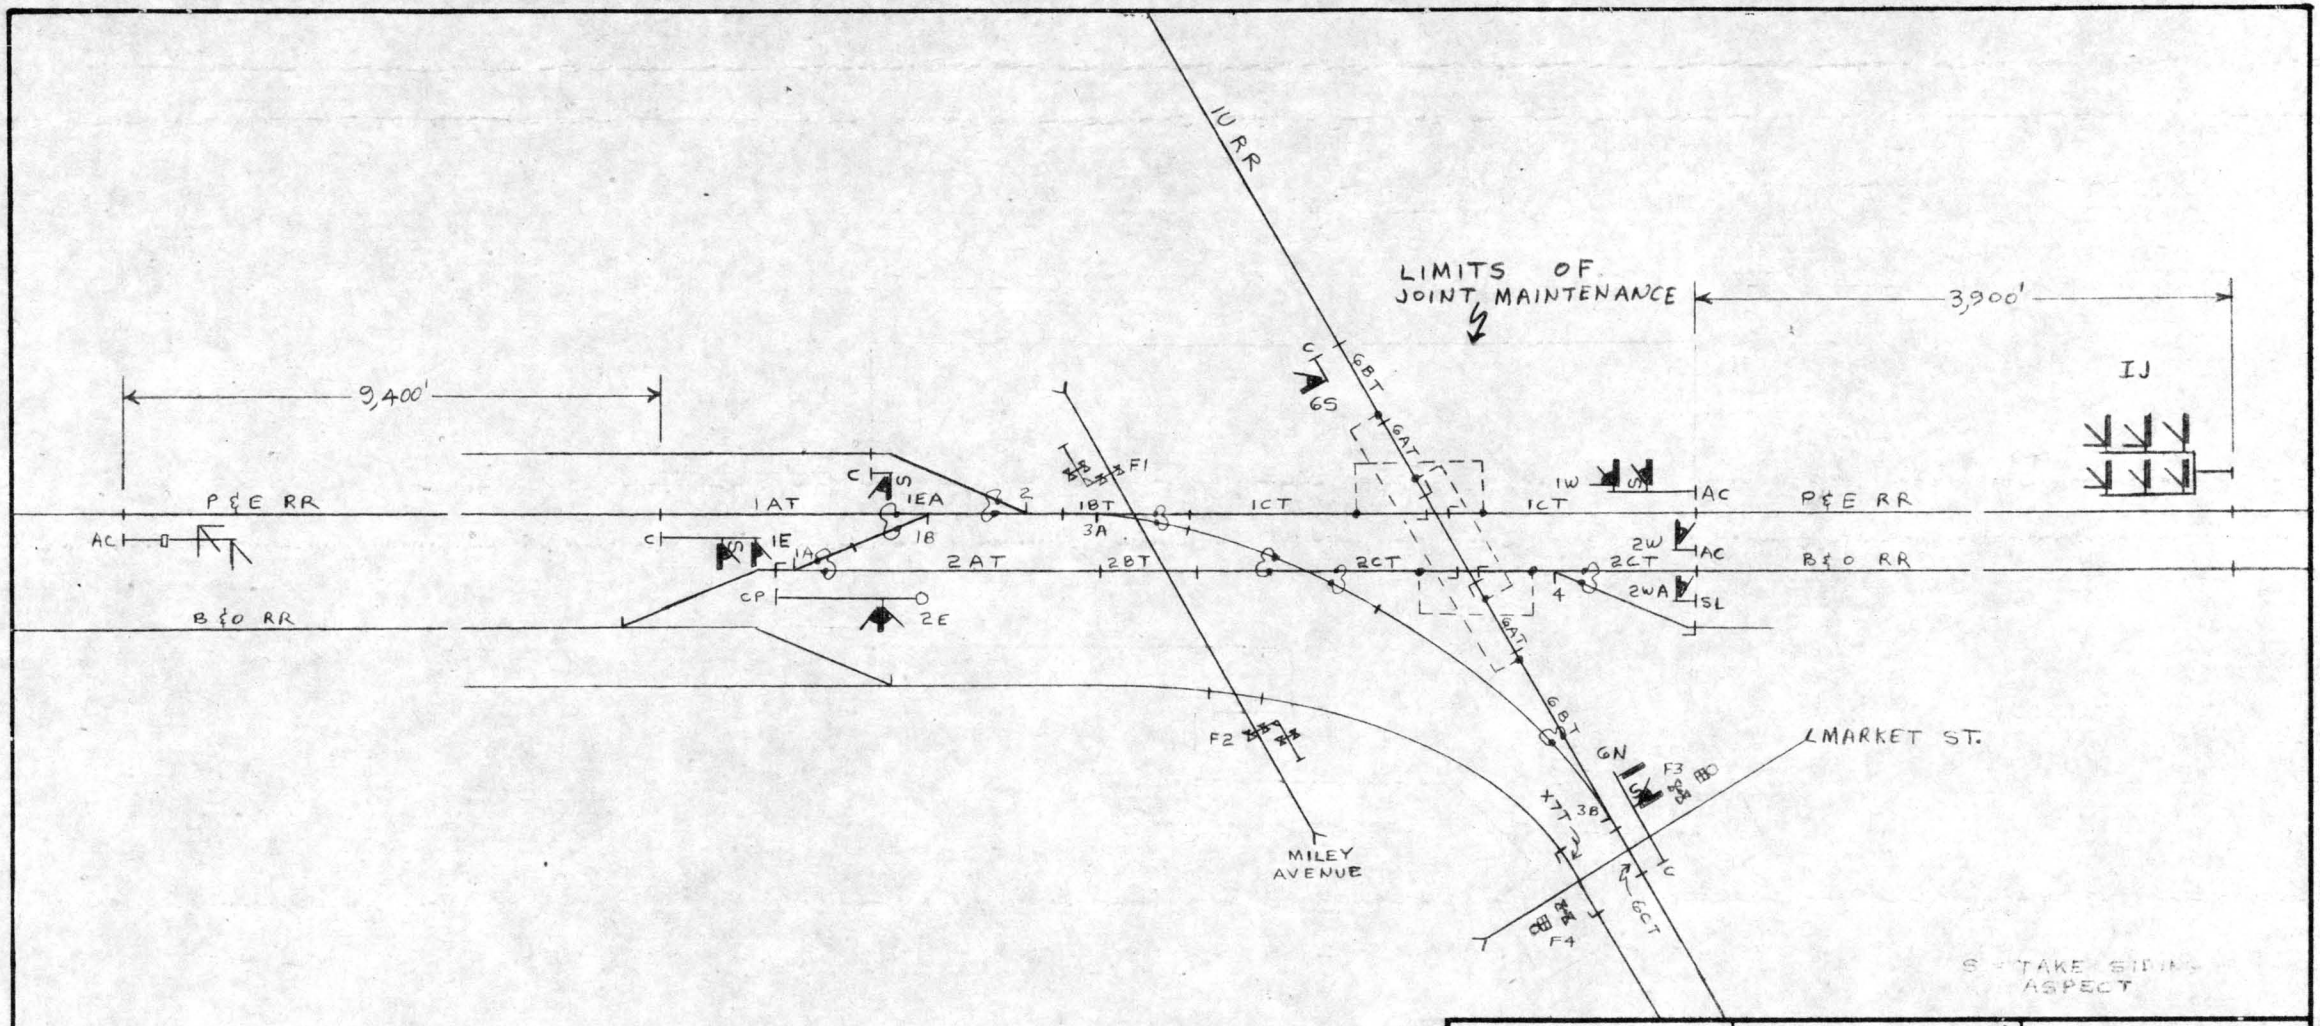

N. Y. C. R. R. SOUTHERN DISTRICT	COMM. & SIG. DEPT.	INDIANAPOLIS, IND.
SIGNAL PLAN CP-111 "KD" INDIANAPOLIS, IND. SEPT. 20 1967		
REVISION NO		IN-111-1a1

DIST ENGR of C&S

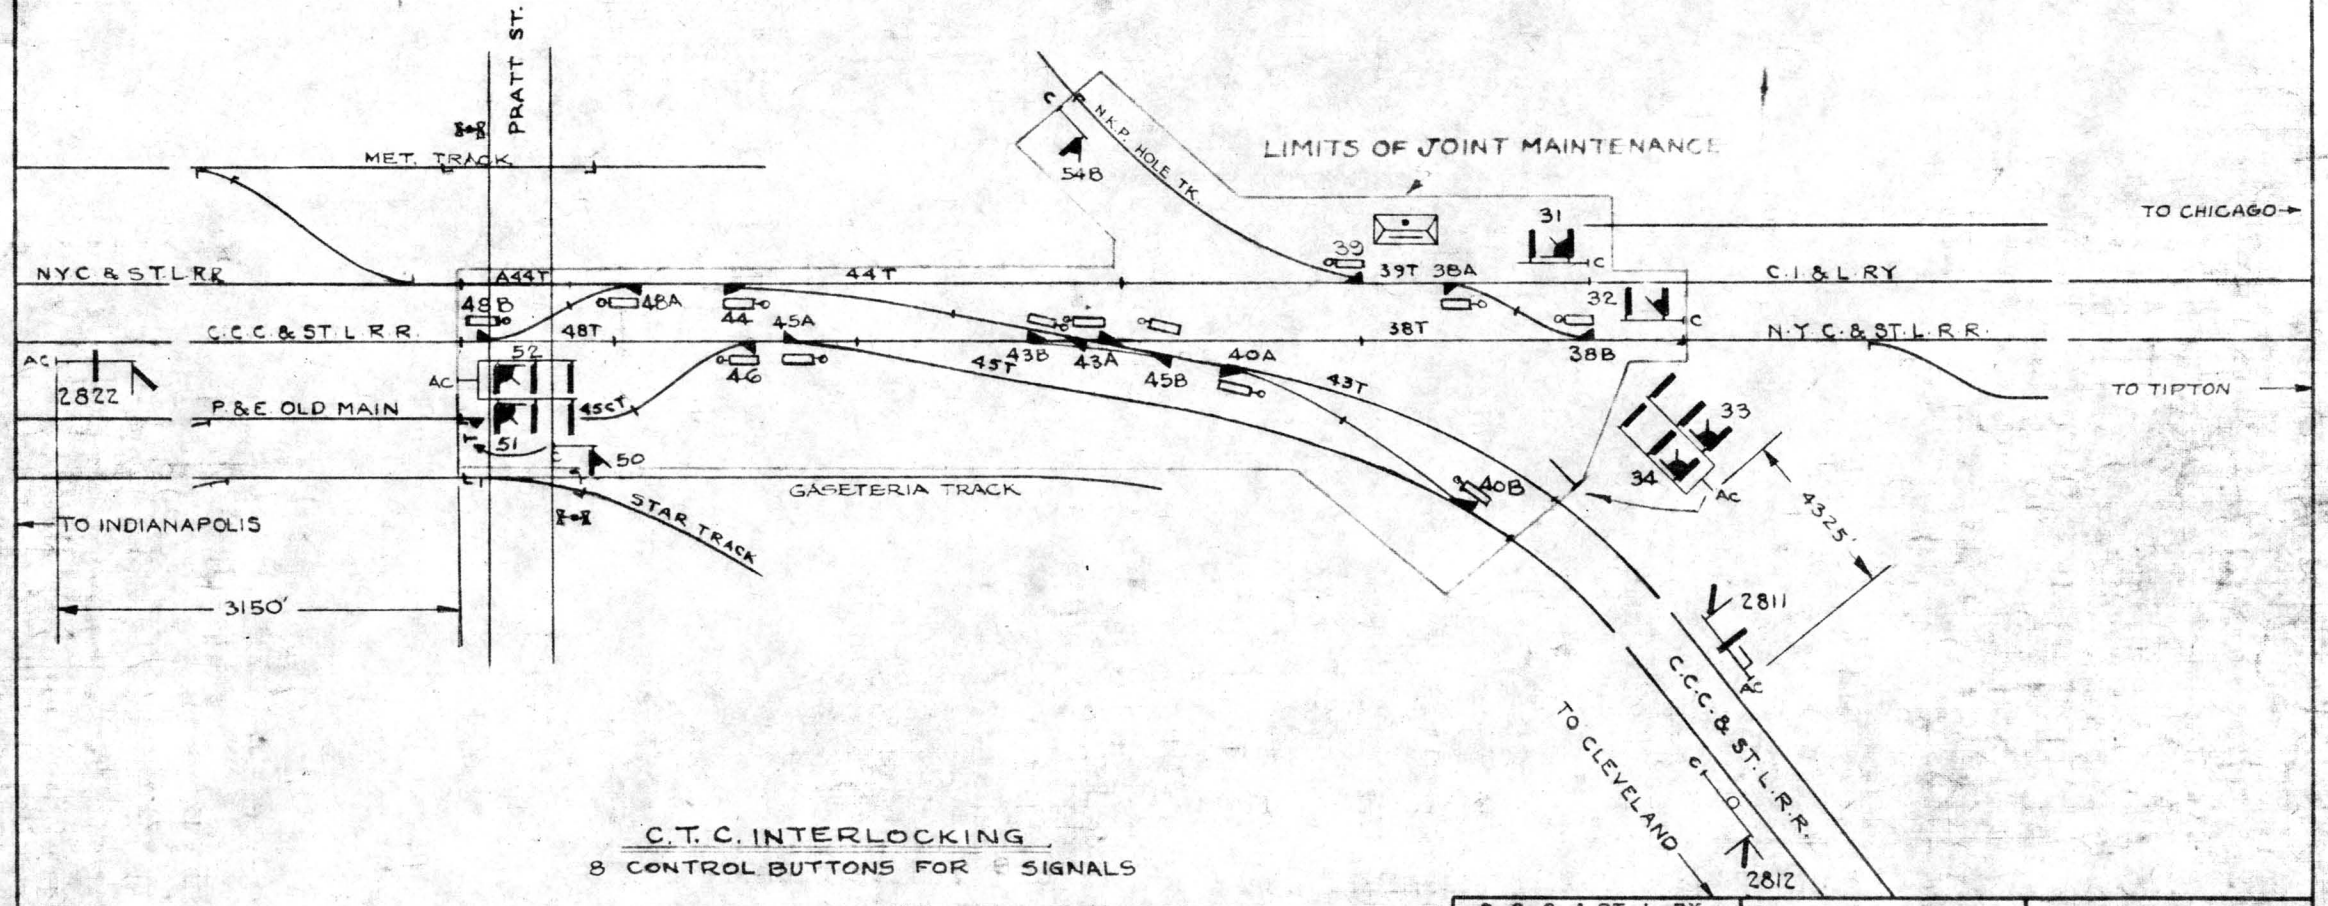

C.T.C. INTERLOCKING

8 CONTROL BUTTONS FOR 8 SIGNALS

8 LEVERS FOR 12 SW. & 1 M.P.F.

MAINTAINED BY C.C.C. & ST. L. R.R.

C. C. C. & ST. L. RY. N.Y.C.R.R.CO.-LESSEE	SIGNAL DEPT.	CINCINNATI, O.


SIGNAL PLAN

MASS. AVE. INDIANAPOLIS, IND.

JANUARY 13, 1939

REVISION 7	DATE 12-23-66	O-2820-I SL

ASST. SIGNAL ENGINEER

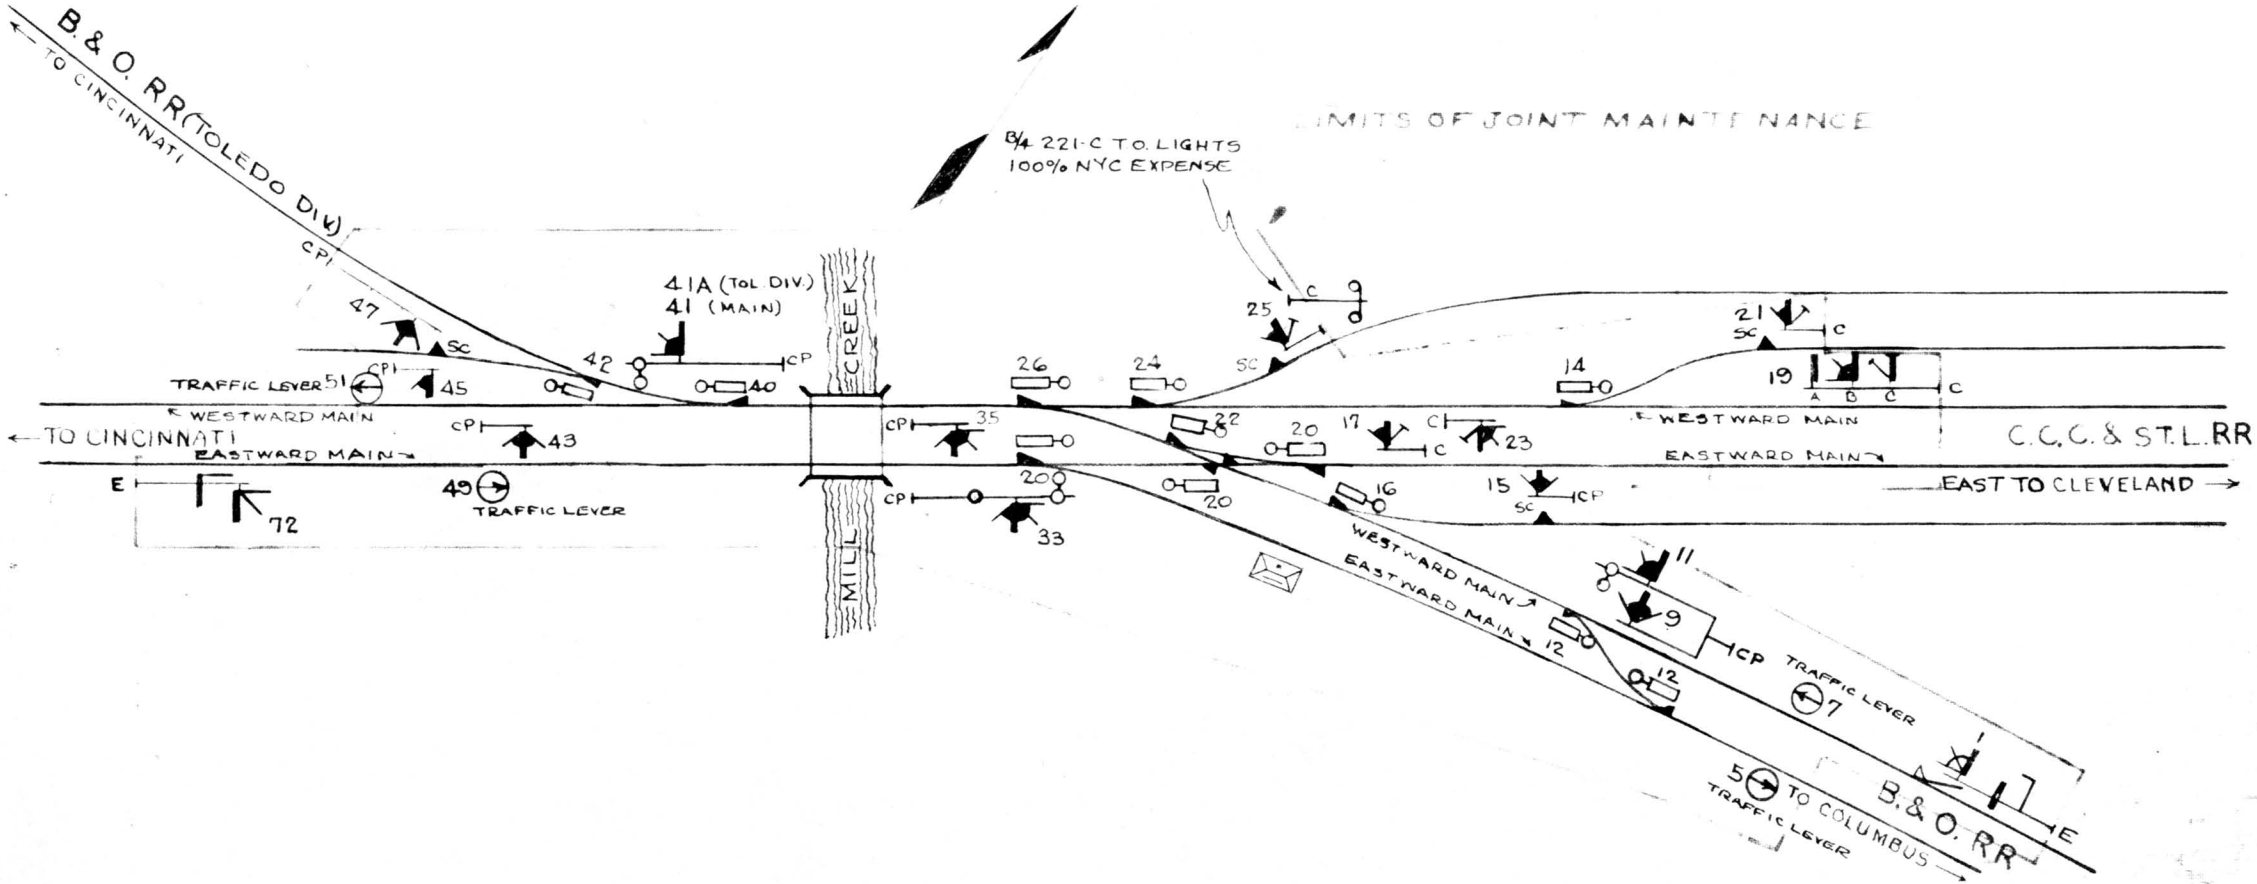


MAINTAINED BY B & O RR


C.T.C. TYPE INTERLOCKING

16 CONTROL BUTTONS FOR 16 SIGNALS
9 LEVERS FOR 11 SWITCHES & 1 M.P FROG
4 CONTROL BUTTONS FOR 4 TRAFFIC LEVERS

N. Y. C. SYSTEM C.C.C. & ST. L.—P. & E.—L. & J. BR. OPERATING DISTRICTS	SIGNAL DEPT.	CINCINNATI, O.
OHIO DIVISION	CINCINNATI DISTRICT	
SIGNAL PLAN		
IVORYDALE JUNCTION, O.		
SHEET 1 OF 1		JUNE 6, 1942
REVISION 3	DATE 4-16-51	PLAN OS-2550-ISL
		ASST. SIGNAL ENGINEER

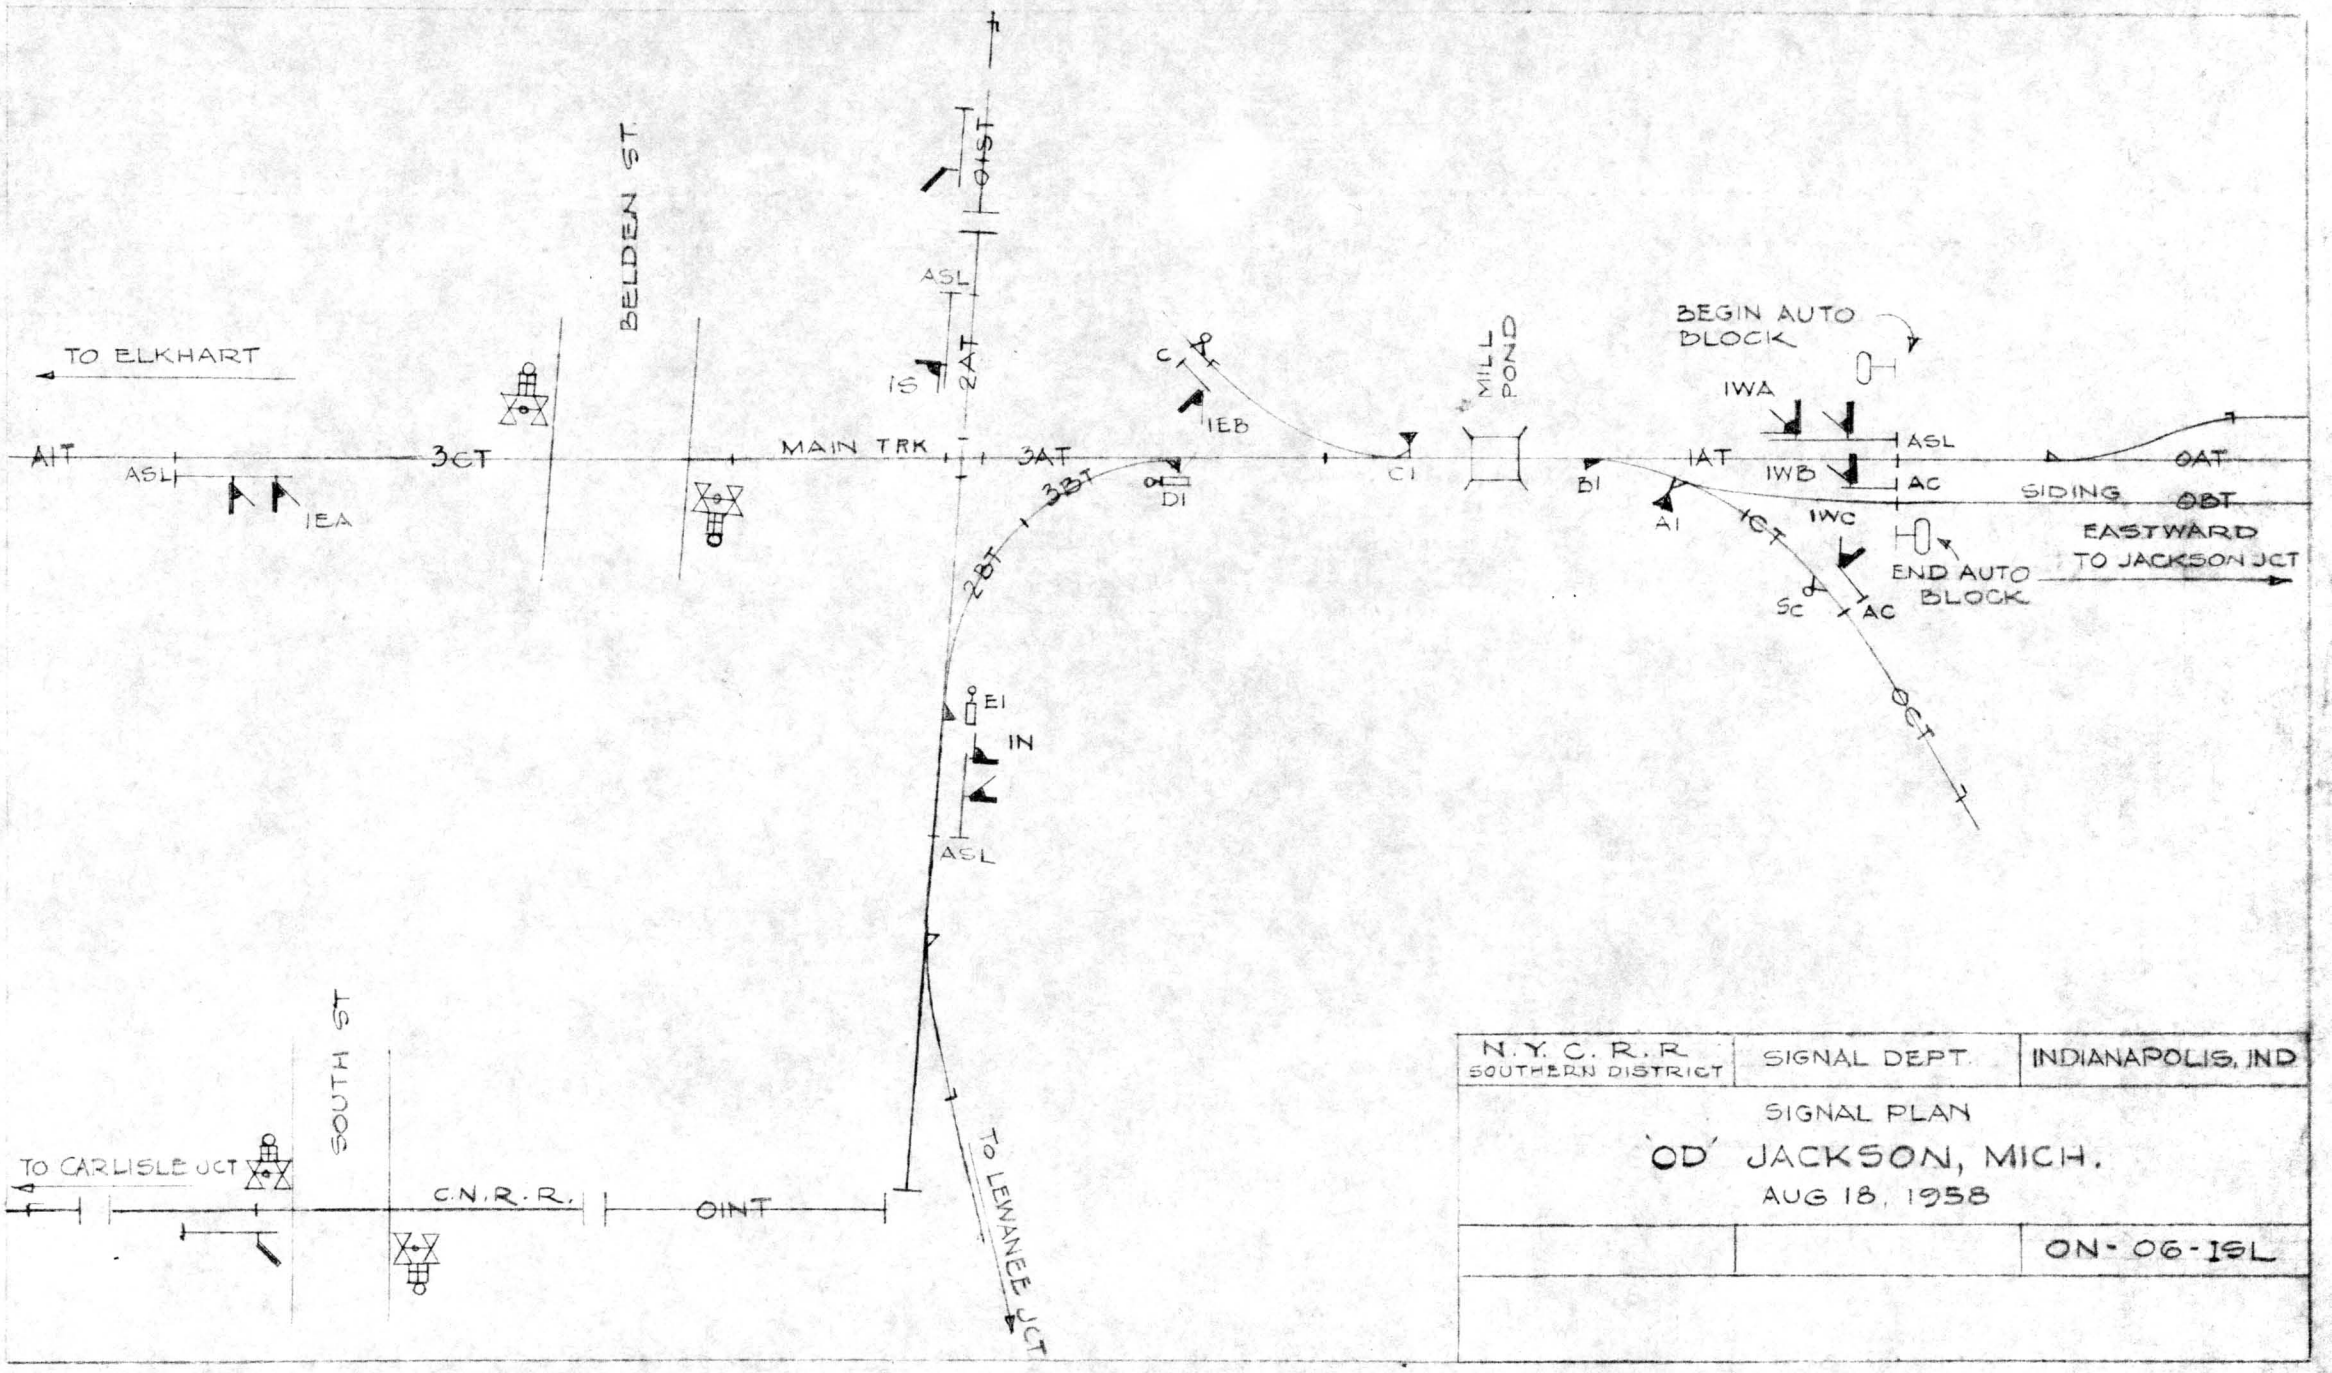


N.Y.C.R.R. SOUTHERN DISTRICT	SIGNAL DEPT.	INDIANAPOLIS, IND
SIGNAL PLAN 'OD' JACKSON, MICH. AUG 18, 1958		
		ON-06-ISL

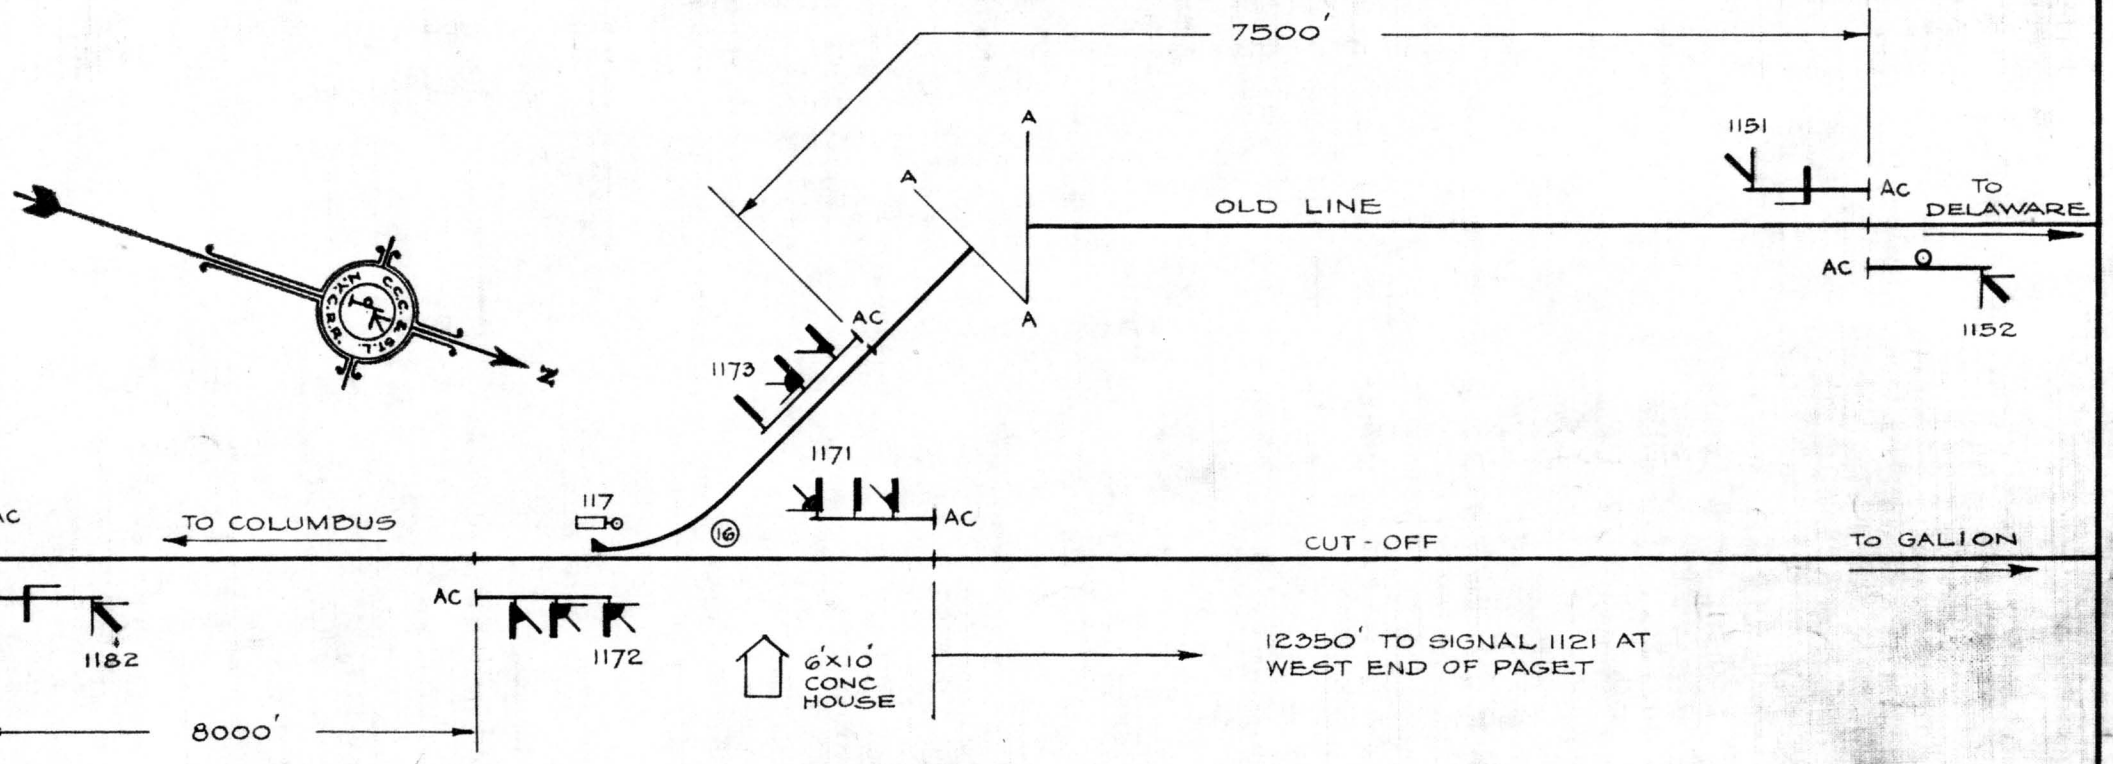

MAINTAINED BY C.C.C.& ST.L. RY.

N. Y. C. R. R. C.C.C. & ST. L.- P. & E.- L & J BR.	SIGNAL DEPT.	CINCINNATI, O.
SIGNAL PLAN C.P.117 - JONES - OHIO DATE: JULY 26, 1946		
REVISION NO. 2	DEC. 21, 1966	OSG-1171-ISL
		ASST. SIGNAL ENGR.

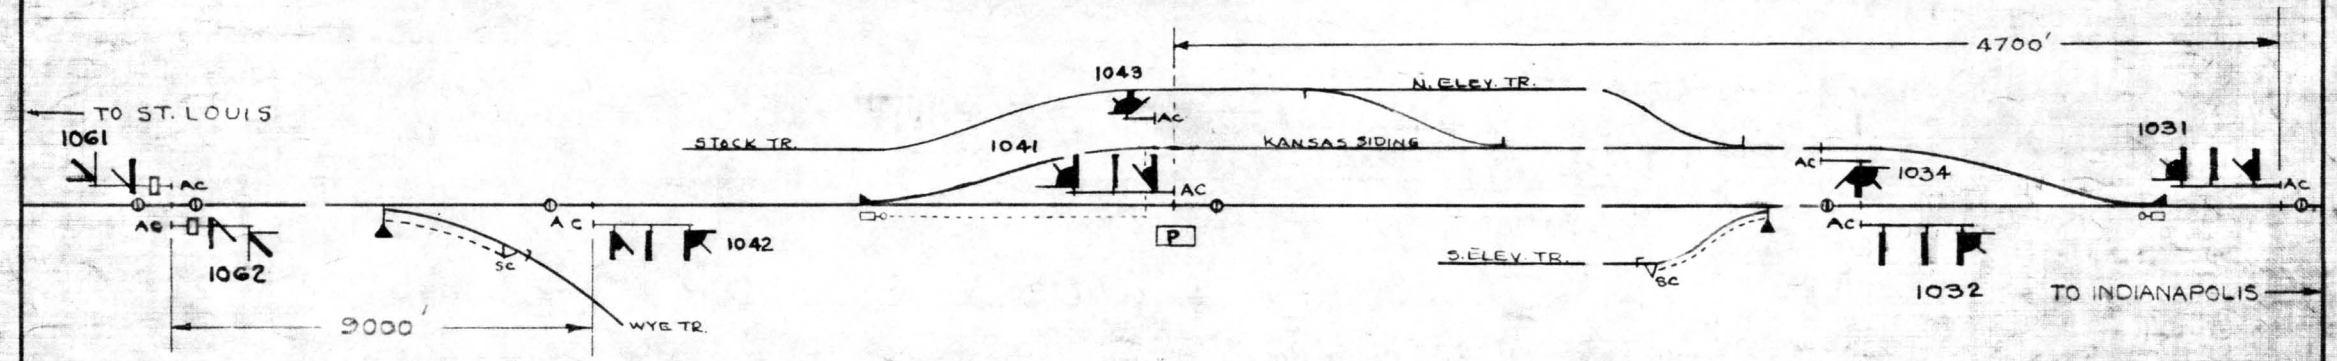


SWITCHES AND SIGNALS AT END OF PASSING TRACK REMOTELY CONTROLLED FROM INDIANAPOLIS

MAINTAINED BY C.C.C. & ST. L. RY.

C. C. C. & ST. L. RY. N.Y.C.R.R.CO.-LESSEE	SIGNAL DEPT.	CINCINNATI, O.
SIGNAL PLAN KANSAS, ILLINOIS JANUARY 13, 1939		
REVISION C 10	DATE 2-27-67	IL-1044-ISL

ASST. SIGNAL ENGINEER

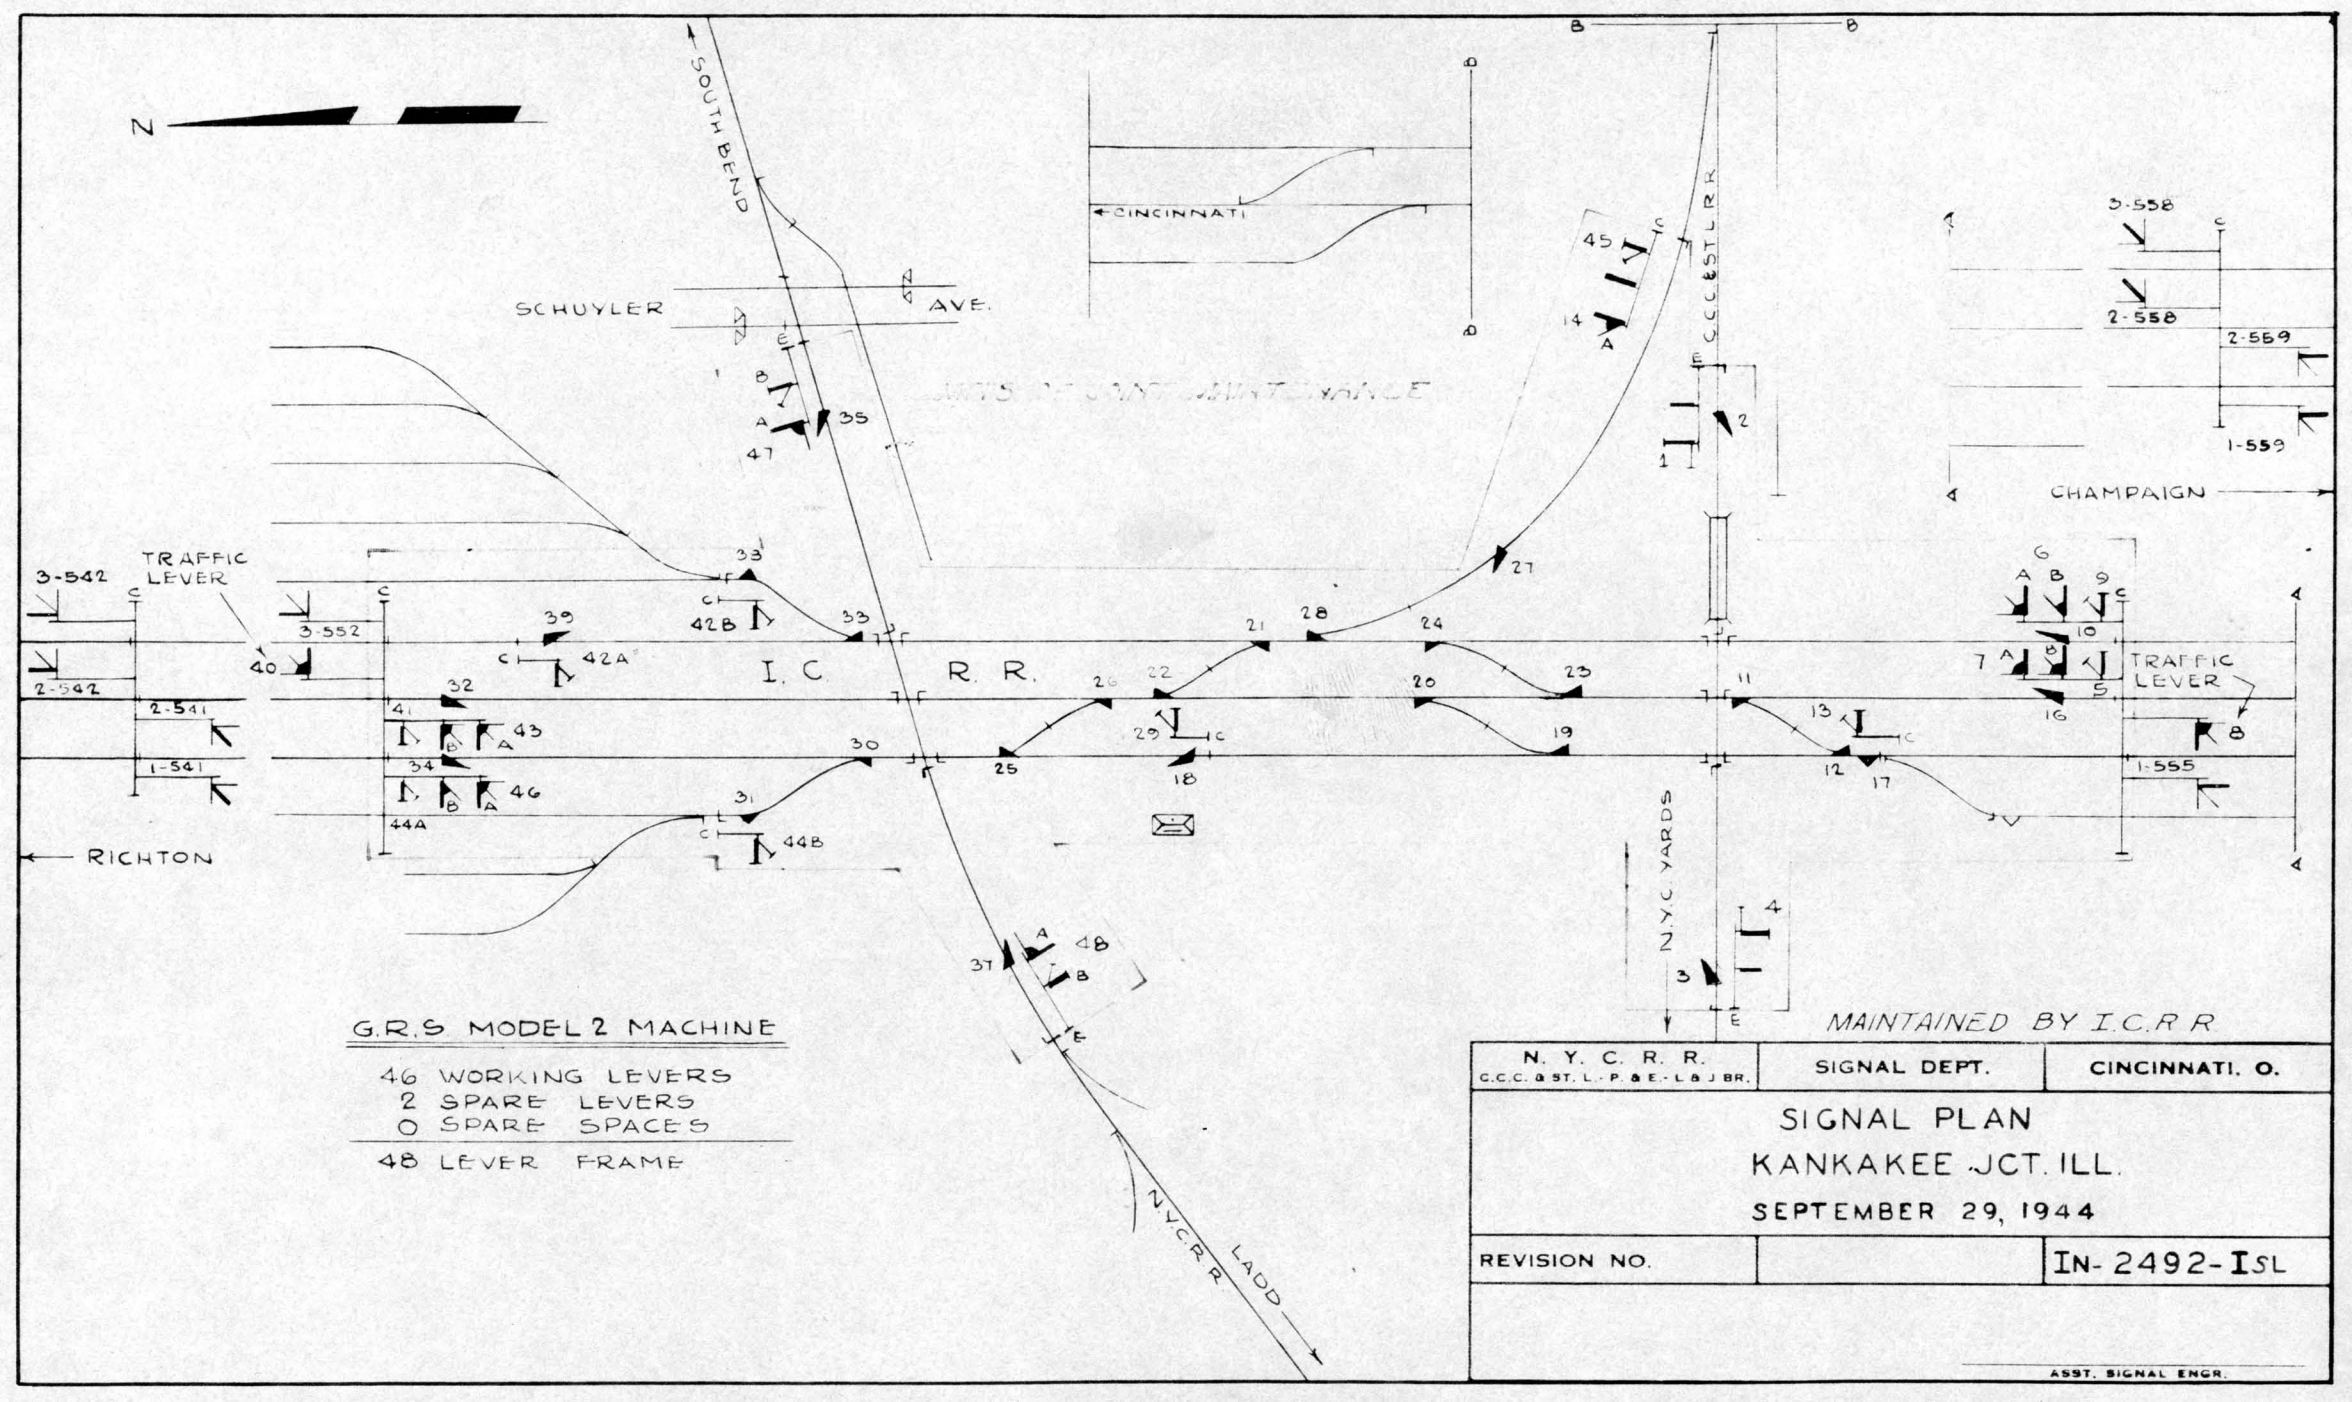

G.R.S MODEL 2 MACHINE

46 WORKING LEVERS
2 SPARE LEVERS
0 SPARE SPACES


48 LEVER FRAME

N. Y. C. R. R. C.C.C. & ST. L. - P. & E. - L. & J. BR.	SIGNAL DEPT.	CINCINNATI, O.

SIGNAL PLAN
KANKAKEE JCT. ILL.
SEPTEMBER 29, 1944

REVISION NO.		IN-2492-ISL

ASST. SIGNAL ENGR.

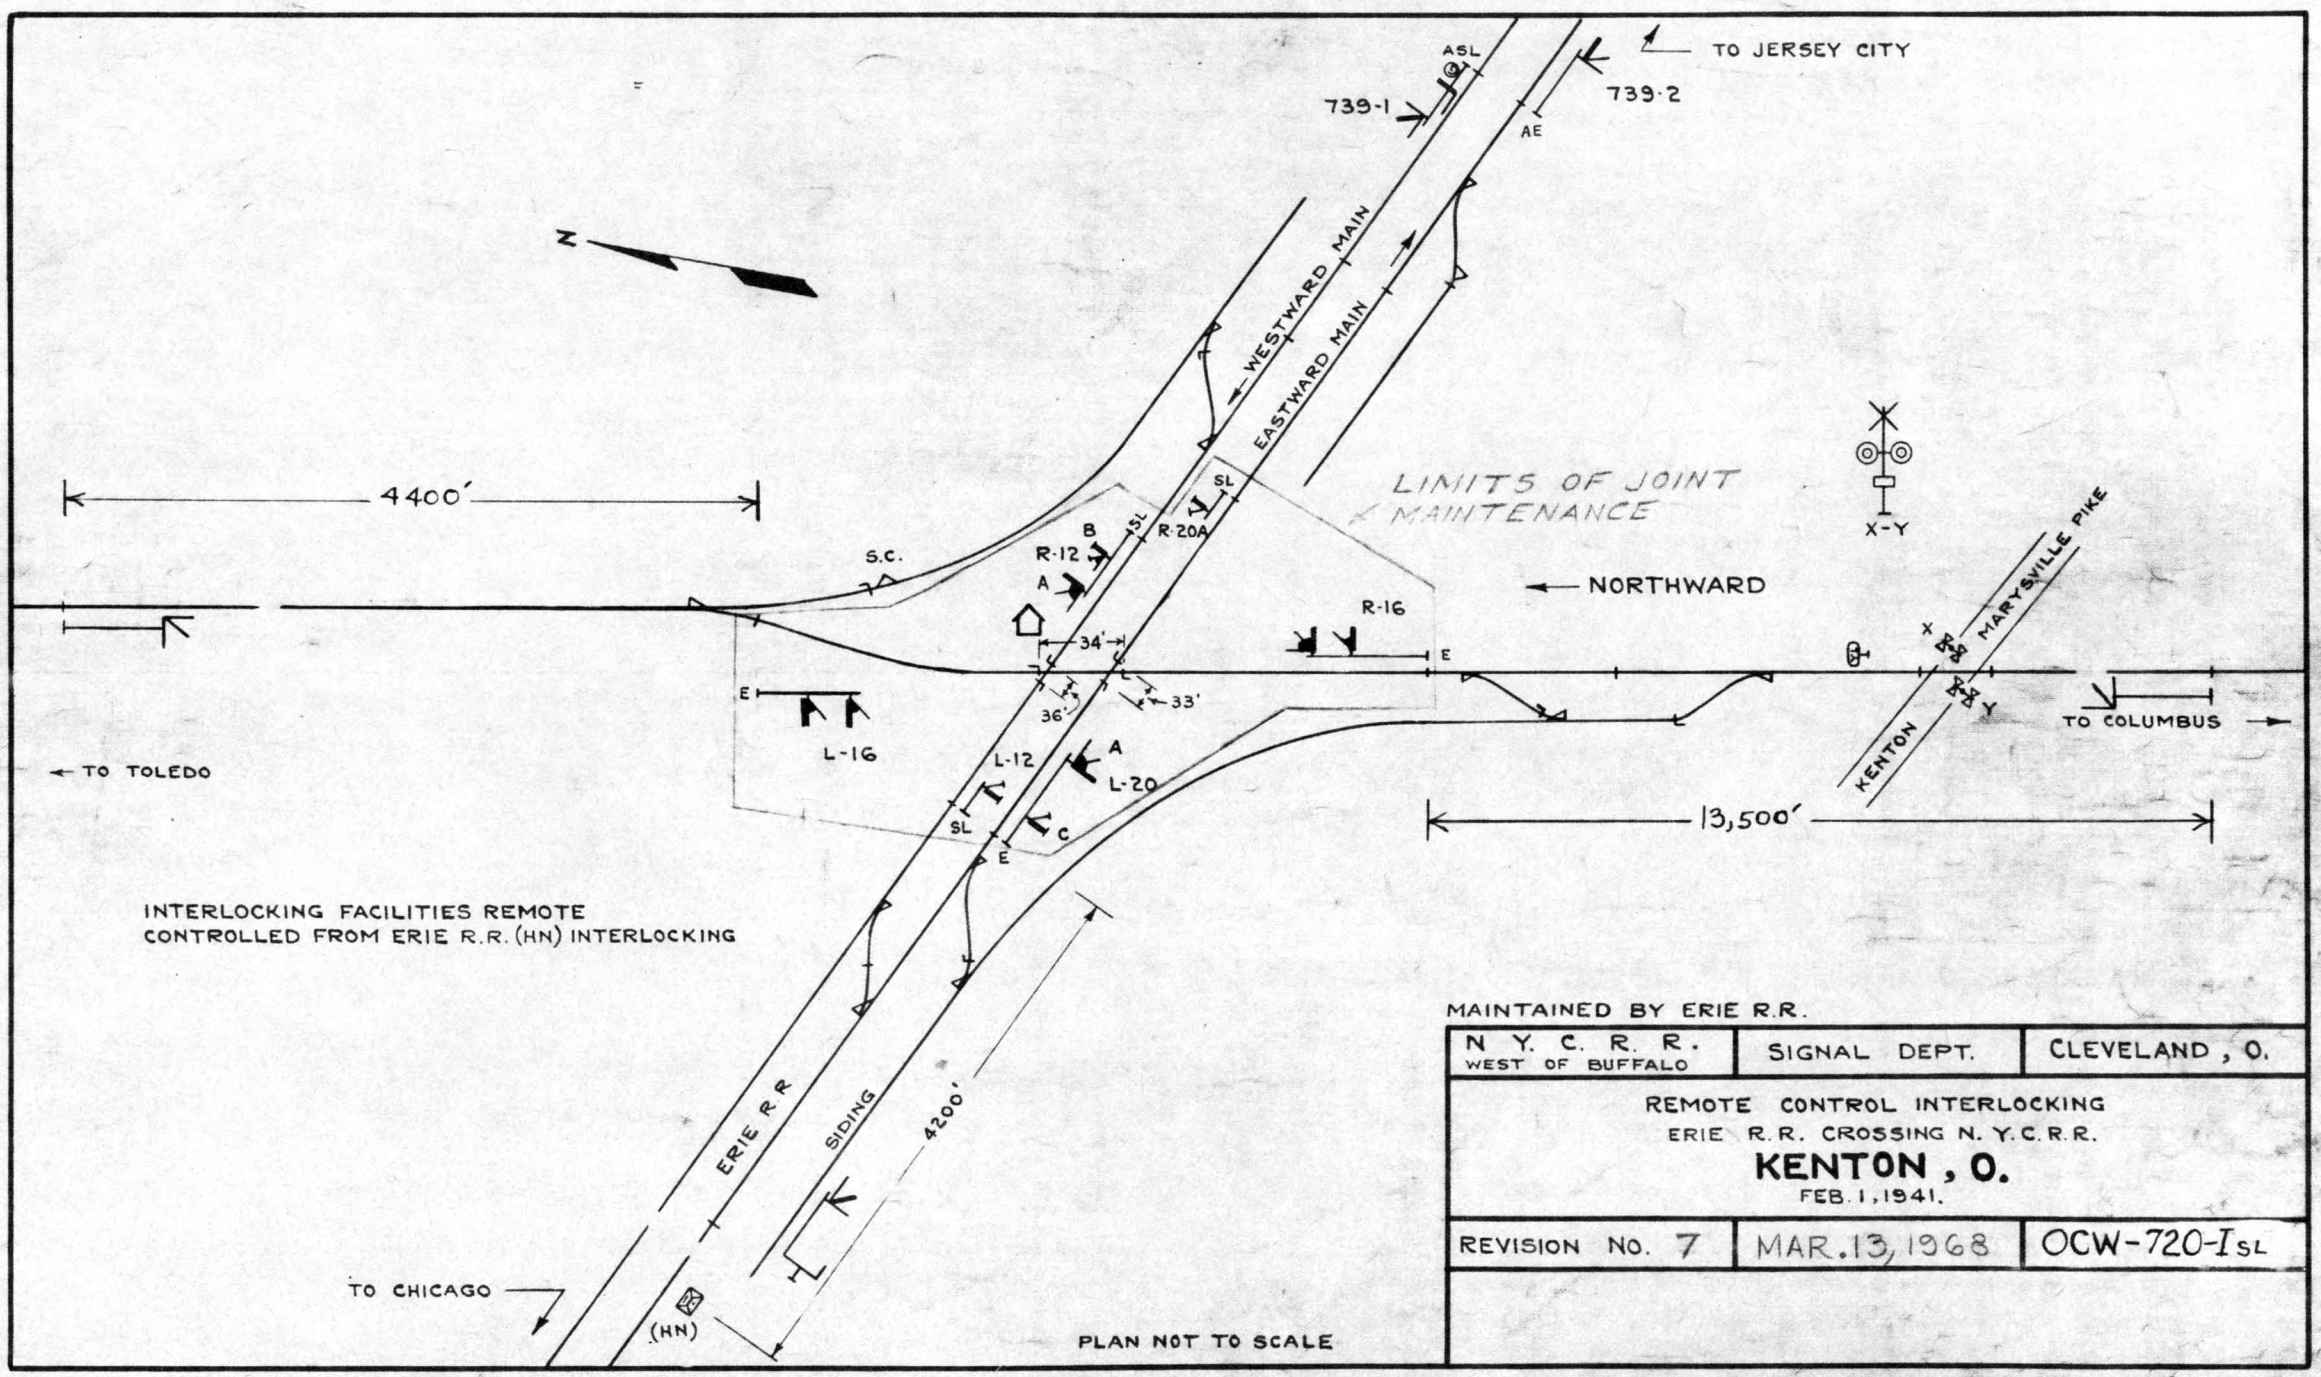

INTERLOCKING FACILITIES REMOTE
CONTROLLED FROM ERIE R.R. (HN) INTERLOCKING

MAINTAINED BY ERIE R.R.


N. Y. C. R. R. WEST OF BUFFALO	SIGNAL DEPT.	CLEVELAND, O.

REMOTE CONTROL INTERLOCKING
ERIE R.R. CROSSING N. Y. C. R. R.

KENTON, O.

FEB. 1, 1941.


REVISION NO. 7	MAR. 13, 1968	OCW-720-ISL

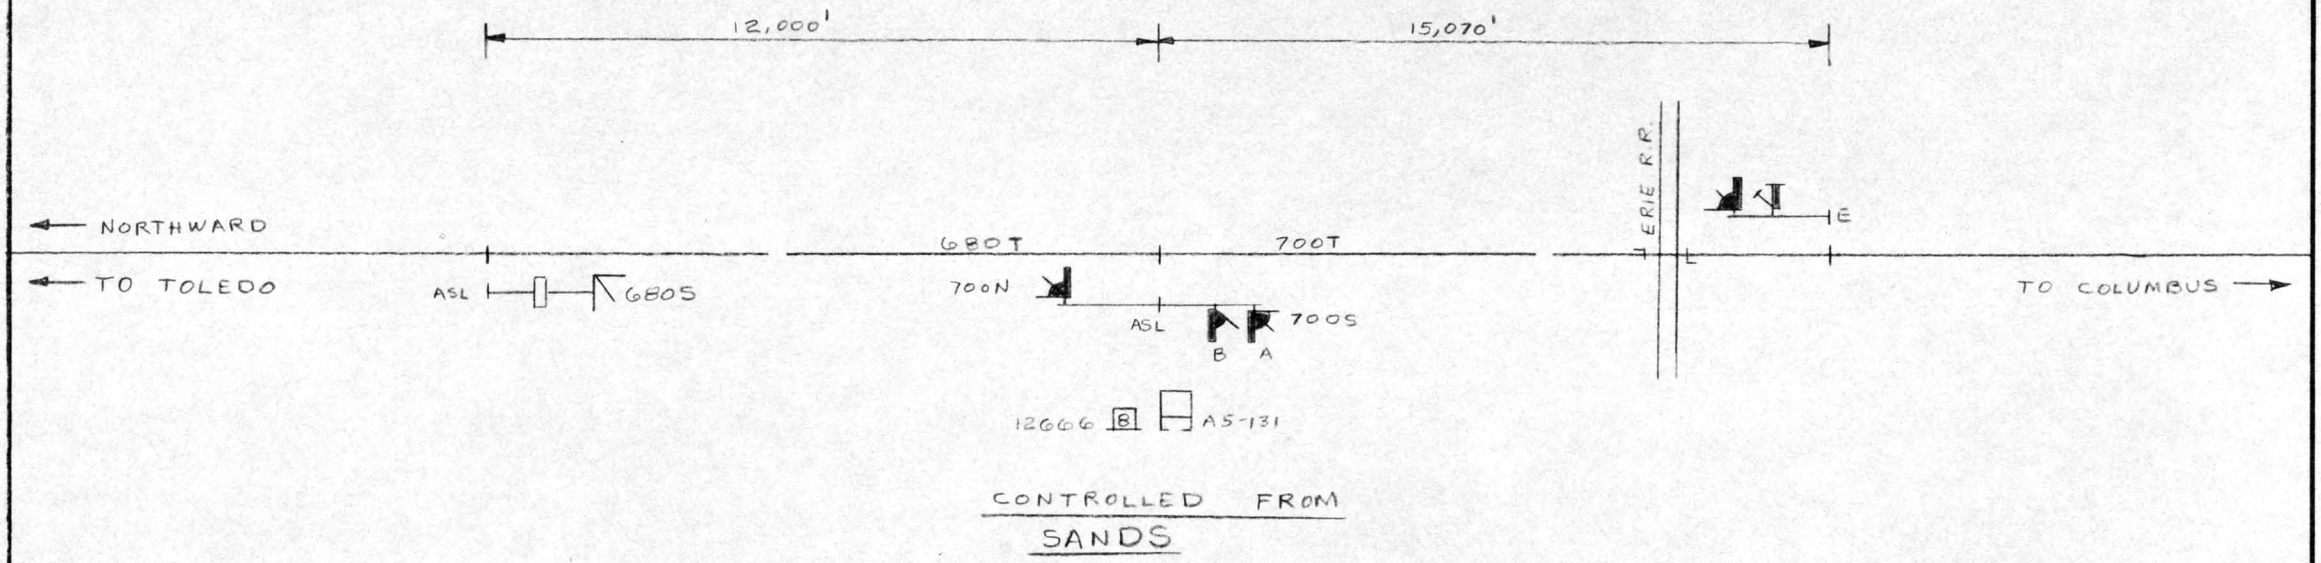

CONTROLLED FROM
SANDS

N. Y. C. R. R. SOUTHERN DISTRICT	COMM. & SIG. DEPT.	INDIANAPOLIS, IND.
SIGNAL PLAN REMOTE CONTROLLED HOLDING SIGNALS C.P. 70 - KENTON, OHIO DEC. 27, 1965		
REVISION NO. 1	12-15-67	OCW-704-ISL

DIST. ENGR. of C&S

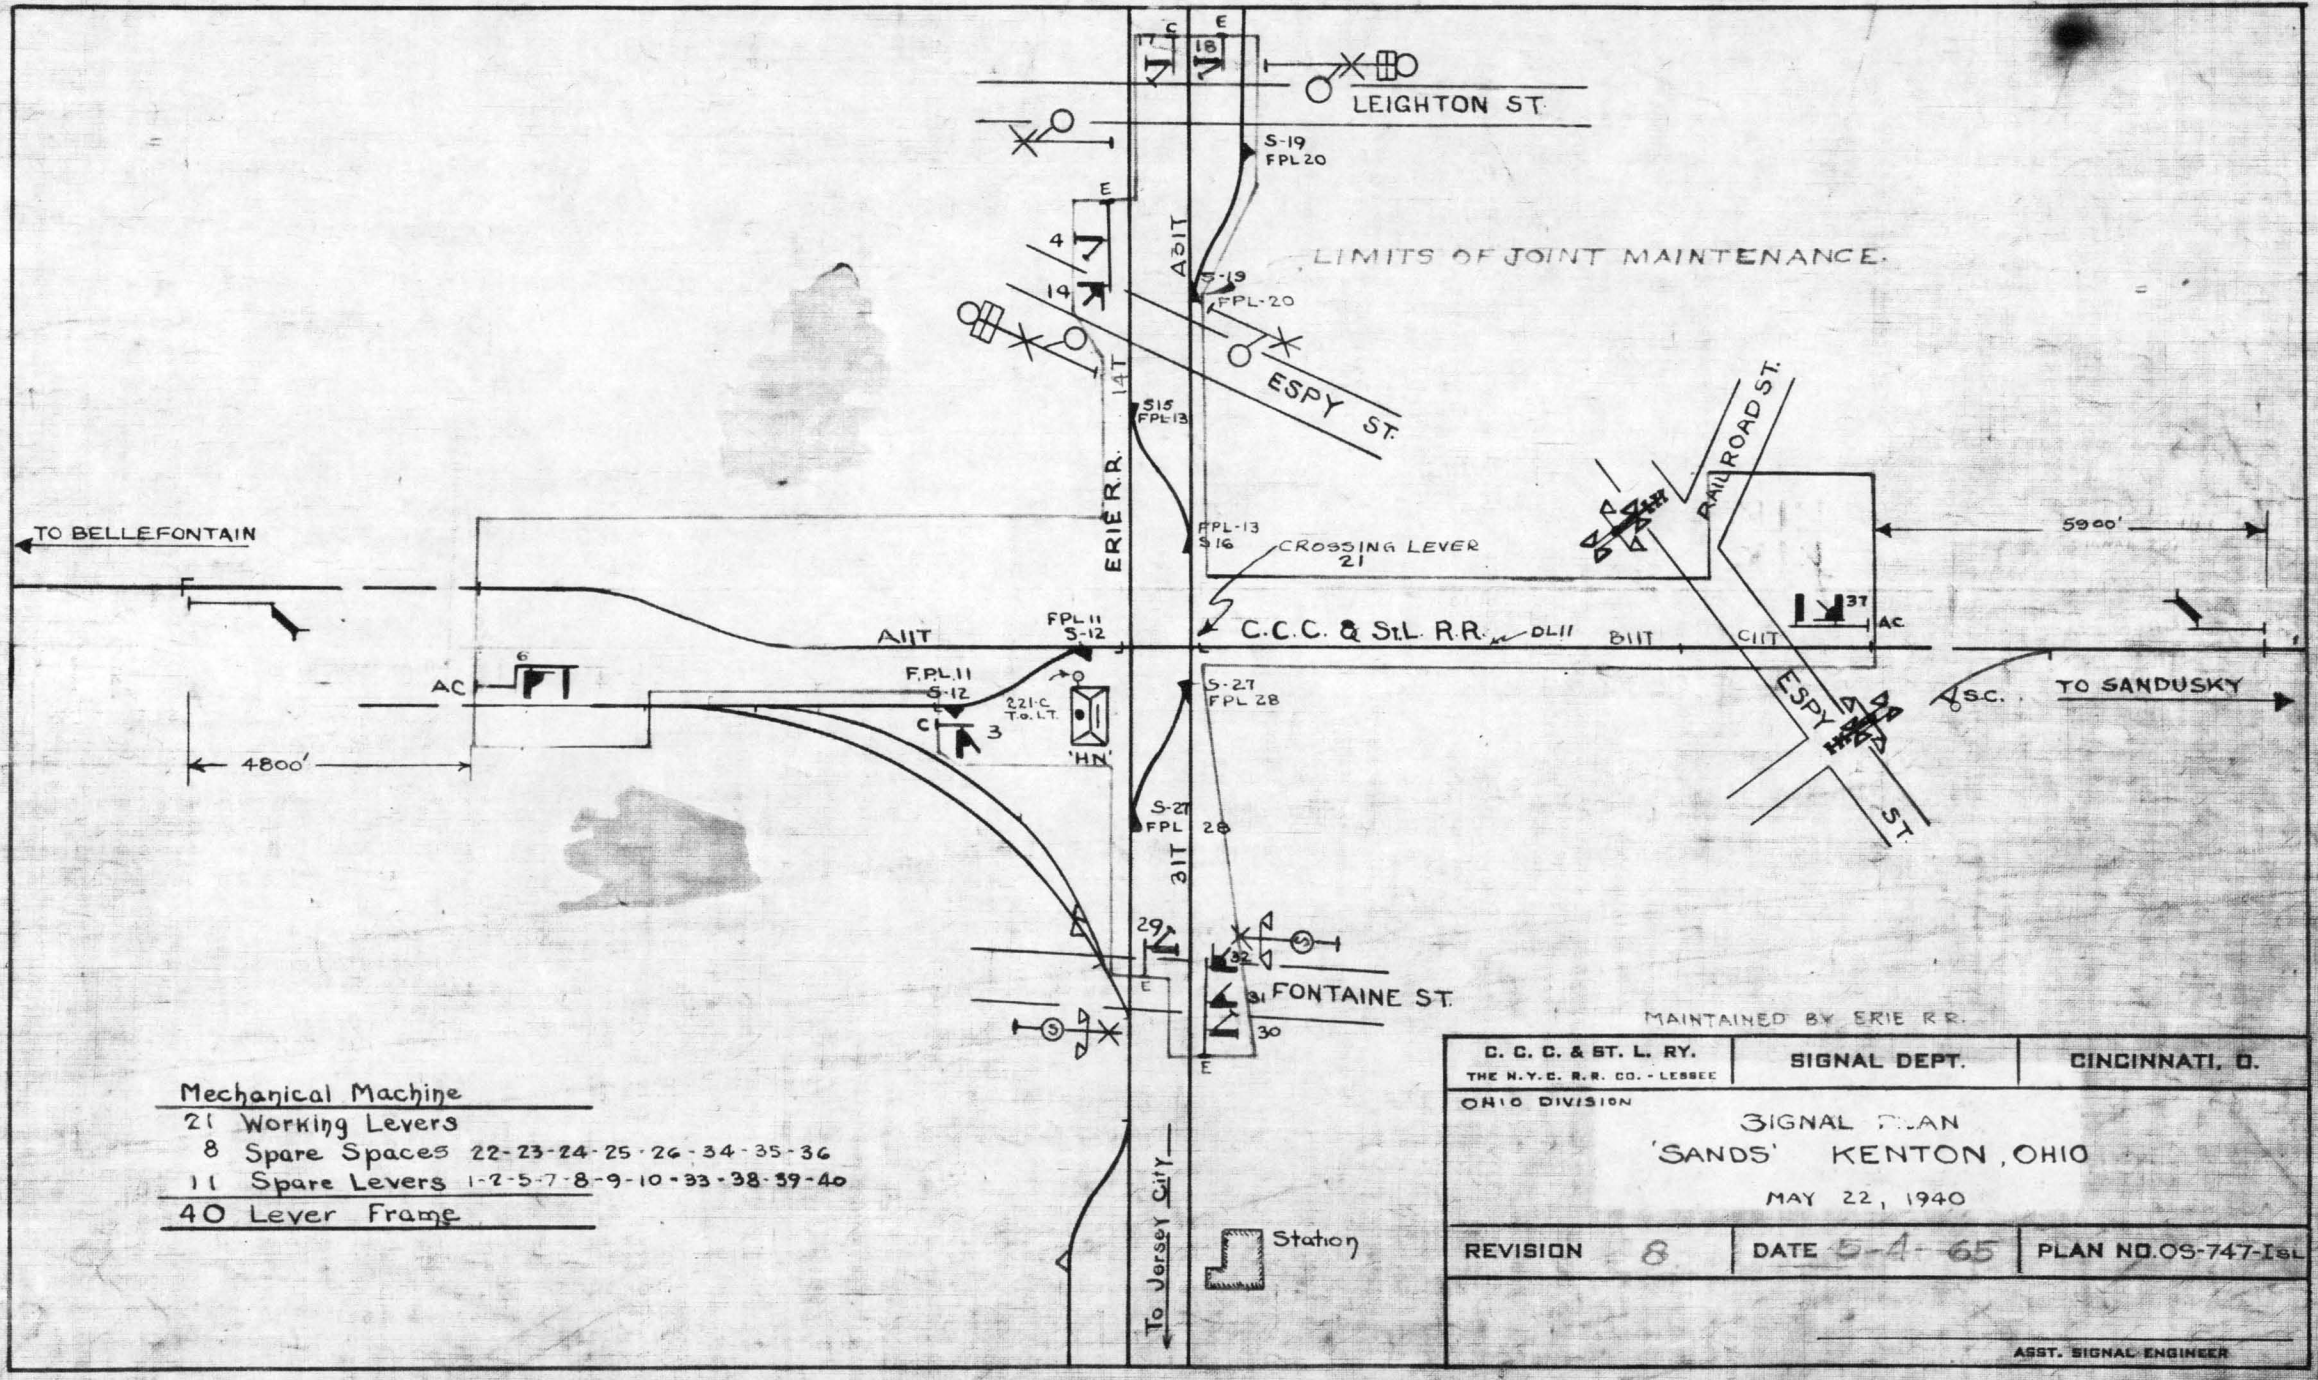

Mechanical Machine


21 Working Levers
8 Spare Spaces 22-23-24-25-26-34-35-36
11 Spare Levers 1-2-5-7-8-9-10-33-38-39-40
40 Lever Frame

C. C. C. & ST. L. RY. THE N.Y.C. R.R. CO. - LESSEE	SIGNAL DEPT.	CINCINNATI, O.
OHIO DIVISION		

SIGNAL PLAN
'SANDS' KENTON, OHIO
MAY 22, 1940

REVISION 8	DATE 5-4-65	PLAN NO. 09-747-Isl

ASST. SIGNAL ENGINEER

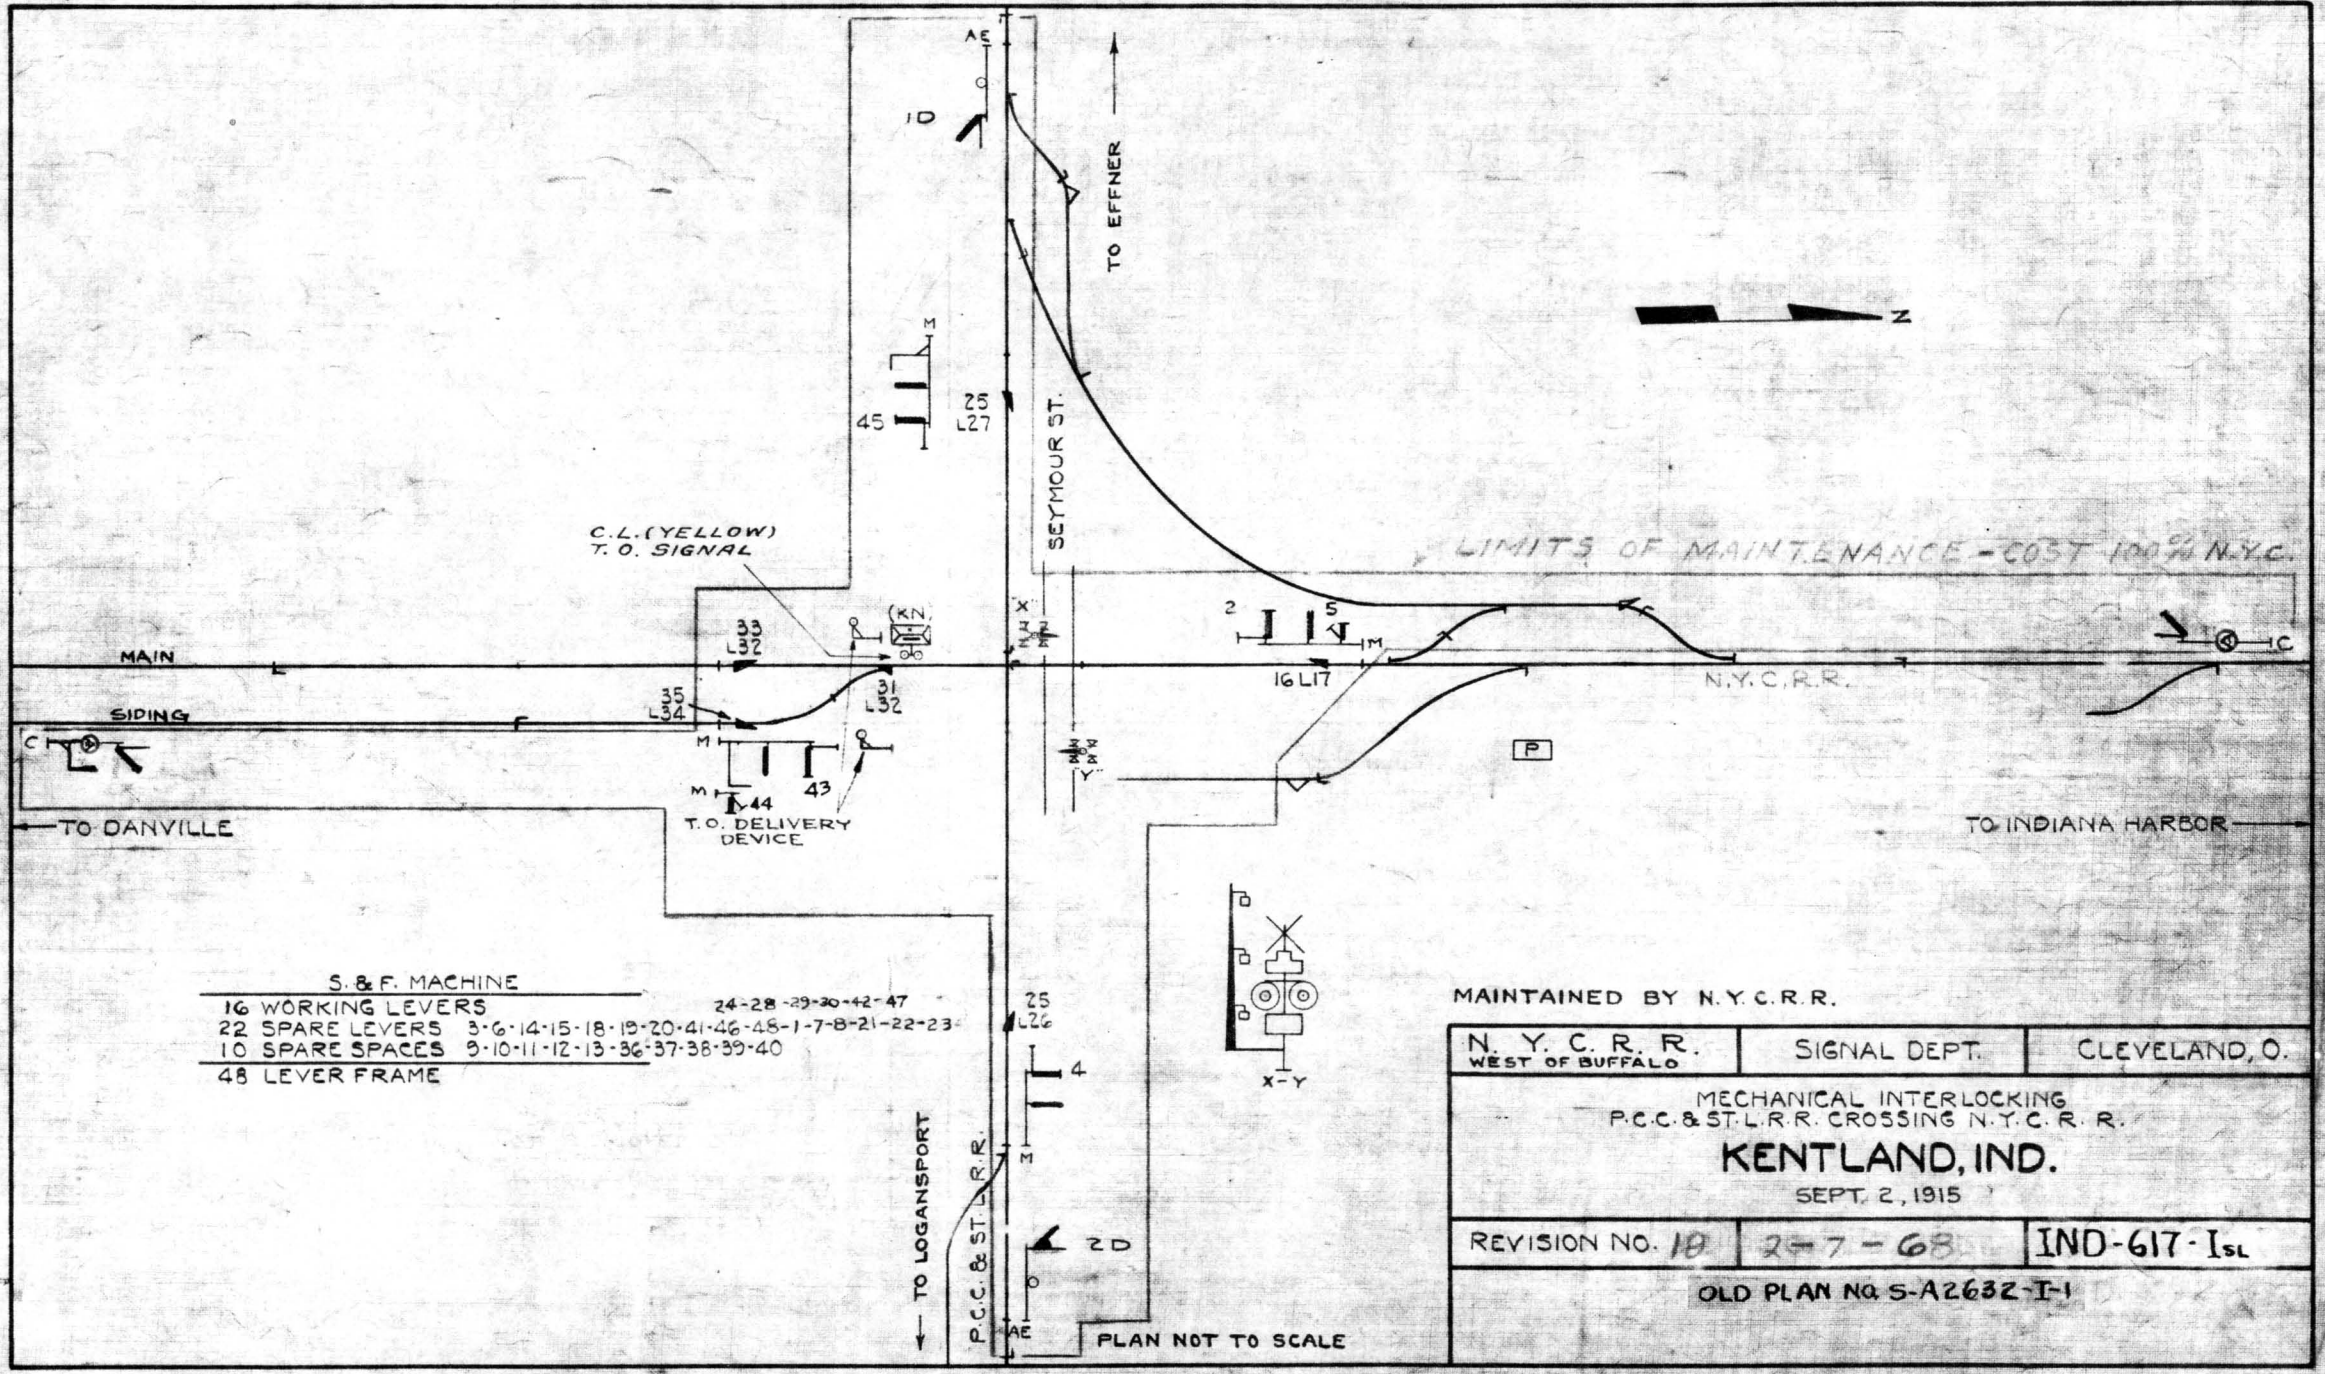

S. & F. MACHINE

16 WORKING LEVERS	24-28-29-30-42-47
22 SPARE LEVERS	3-6-14-15-18-19-20-41-46-48-1-7-8-21-22-23
10 SPARE SPACES	9-10-11-12-13-36-37-38-39-40
48 LEVER FRAME	

MAINTAINED BY N.Y.C.R.R.

N. Y. C. R. R. WEST OF BUFFALO	SIGNAL DEPT.	CLEVELAND, O.

MECHANICAL INTERLOCKING
P.C.C. & ST.L.R.R. CROSSING N.Y.C.R.R.

KENTLAND, IND.


SEPT. 2, 1915

REVISION NO. 10	2-7-68	IND-617-ISL


OLD PLAN NO S-A2632-I-1

CP-2

SWITCHES & SIGNALS REMOTELY CONTROLLED
FROM INDIANAPOLIS

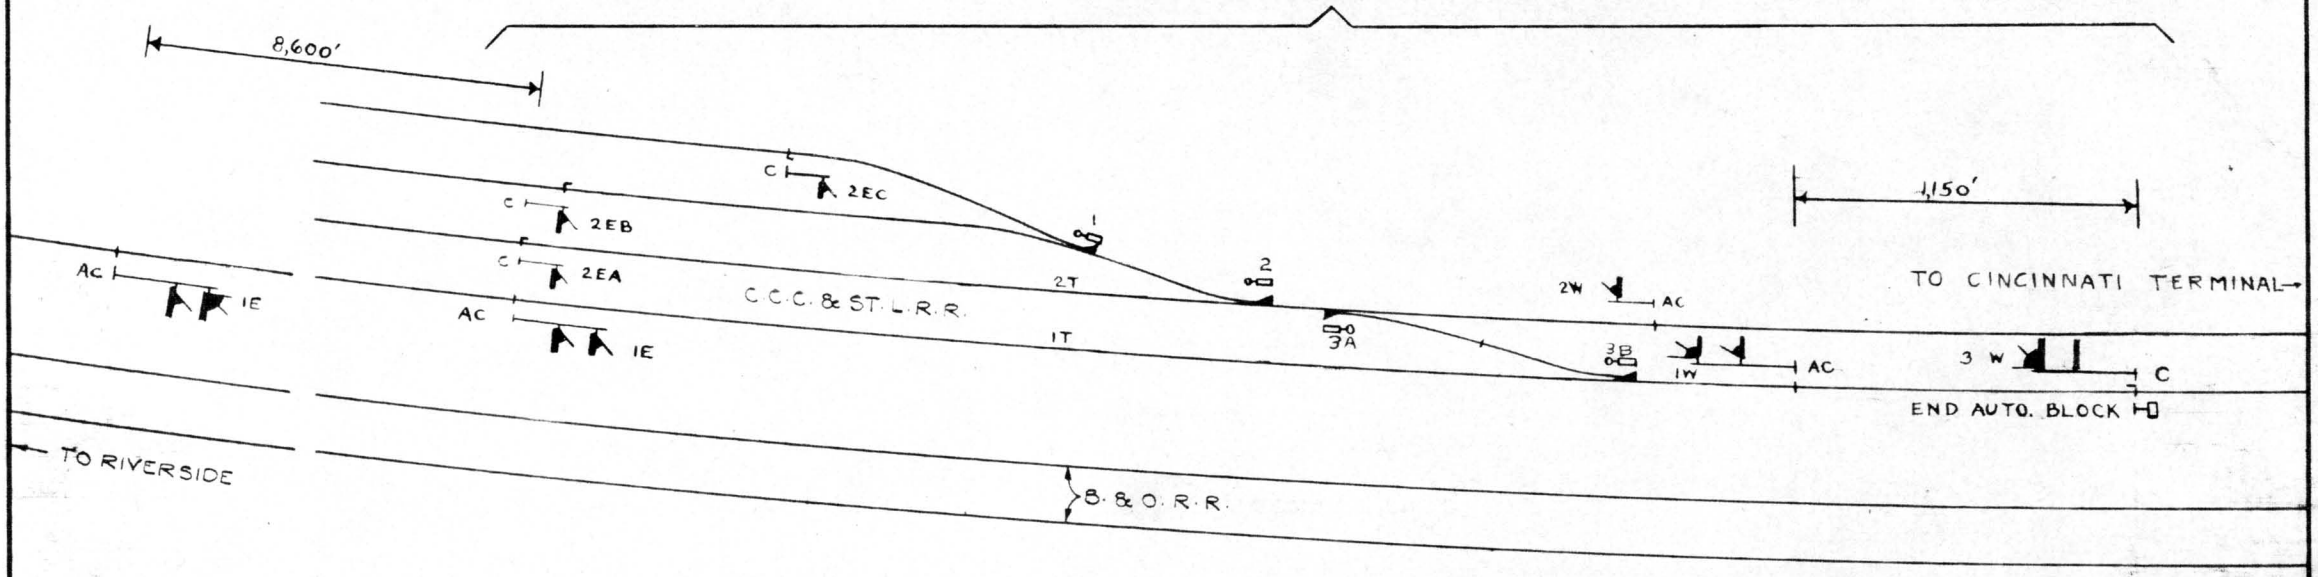


C. C. C. & ST. L. RY. N.Y.C.R.R.CO.-LESSEE	SIGNAL DEPT.	INDIANAPOLIS, IND.
SIGNAL PLAN CP 2 - KING, OHIO JANUARY 13, 1939		
REVISION 10	DATE 8-25-67	IN-30-I&L
		SIGNAL ENGINEER

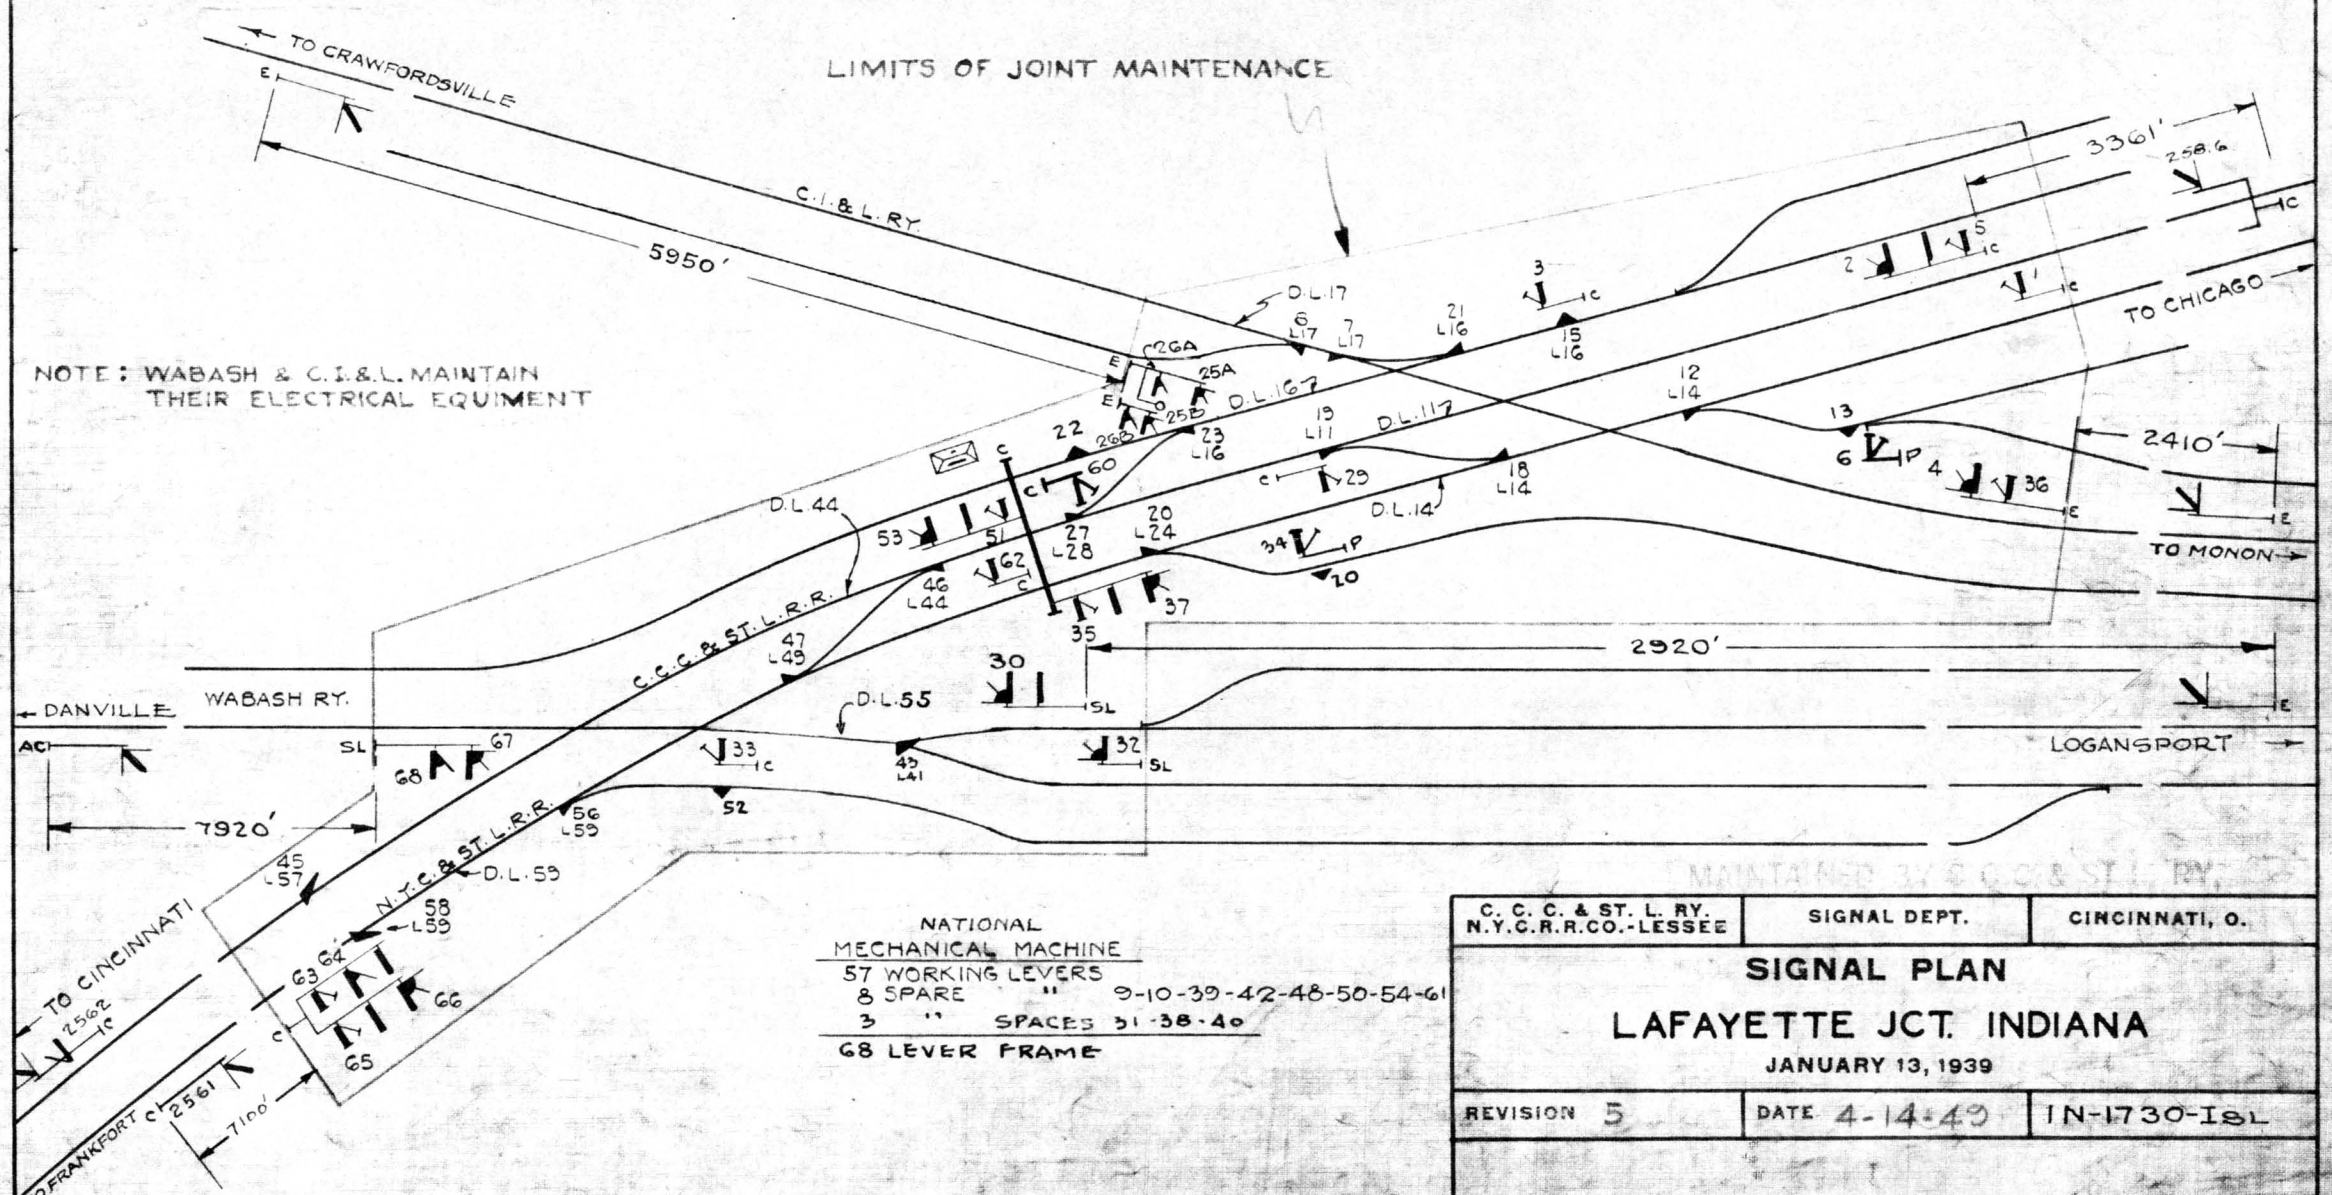

NATIONAL
MECHANICAL MACHINE
57 WORKING LEVERS
8 SPARE " 9-10-39-42-48-50-54-61
3 " SPACES 31-38-40
68 LEVER FRAME


C. C. C. & ST. L. RY. N.Y.C.R.R.CO.-LESSEE	SIGNAL DEPT.	CINCINNATI, O.
SIGNAL PLAN		
LAFAYETTE JCT. INDIANA		
JANUARY 13, 1939		
REVISION 5	DATE 4-14-43	IN-1730-I&L

ASST. SIGNAL ENGINEER

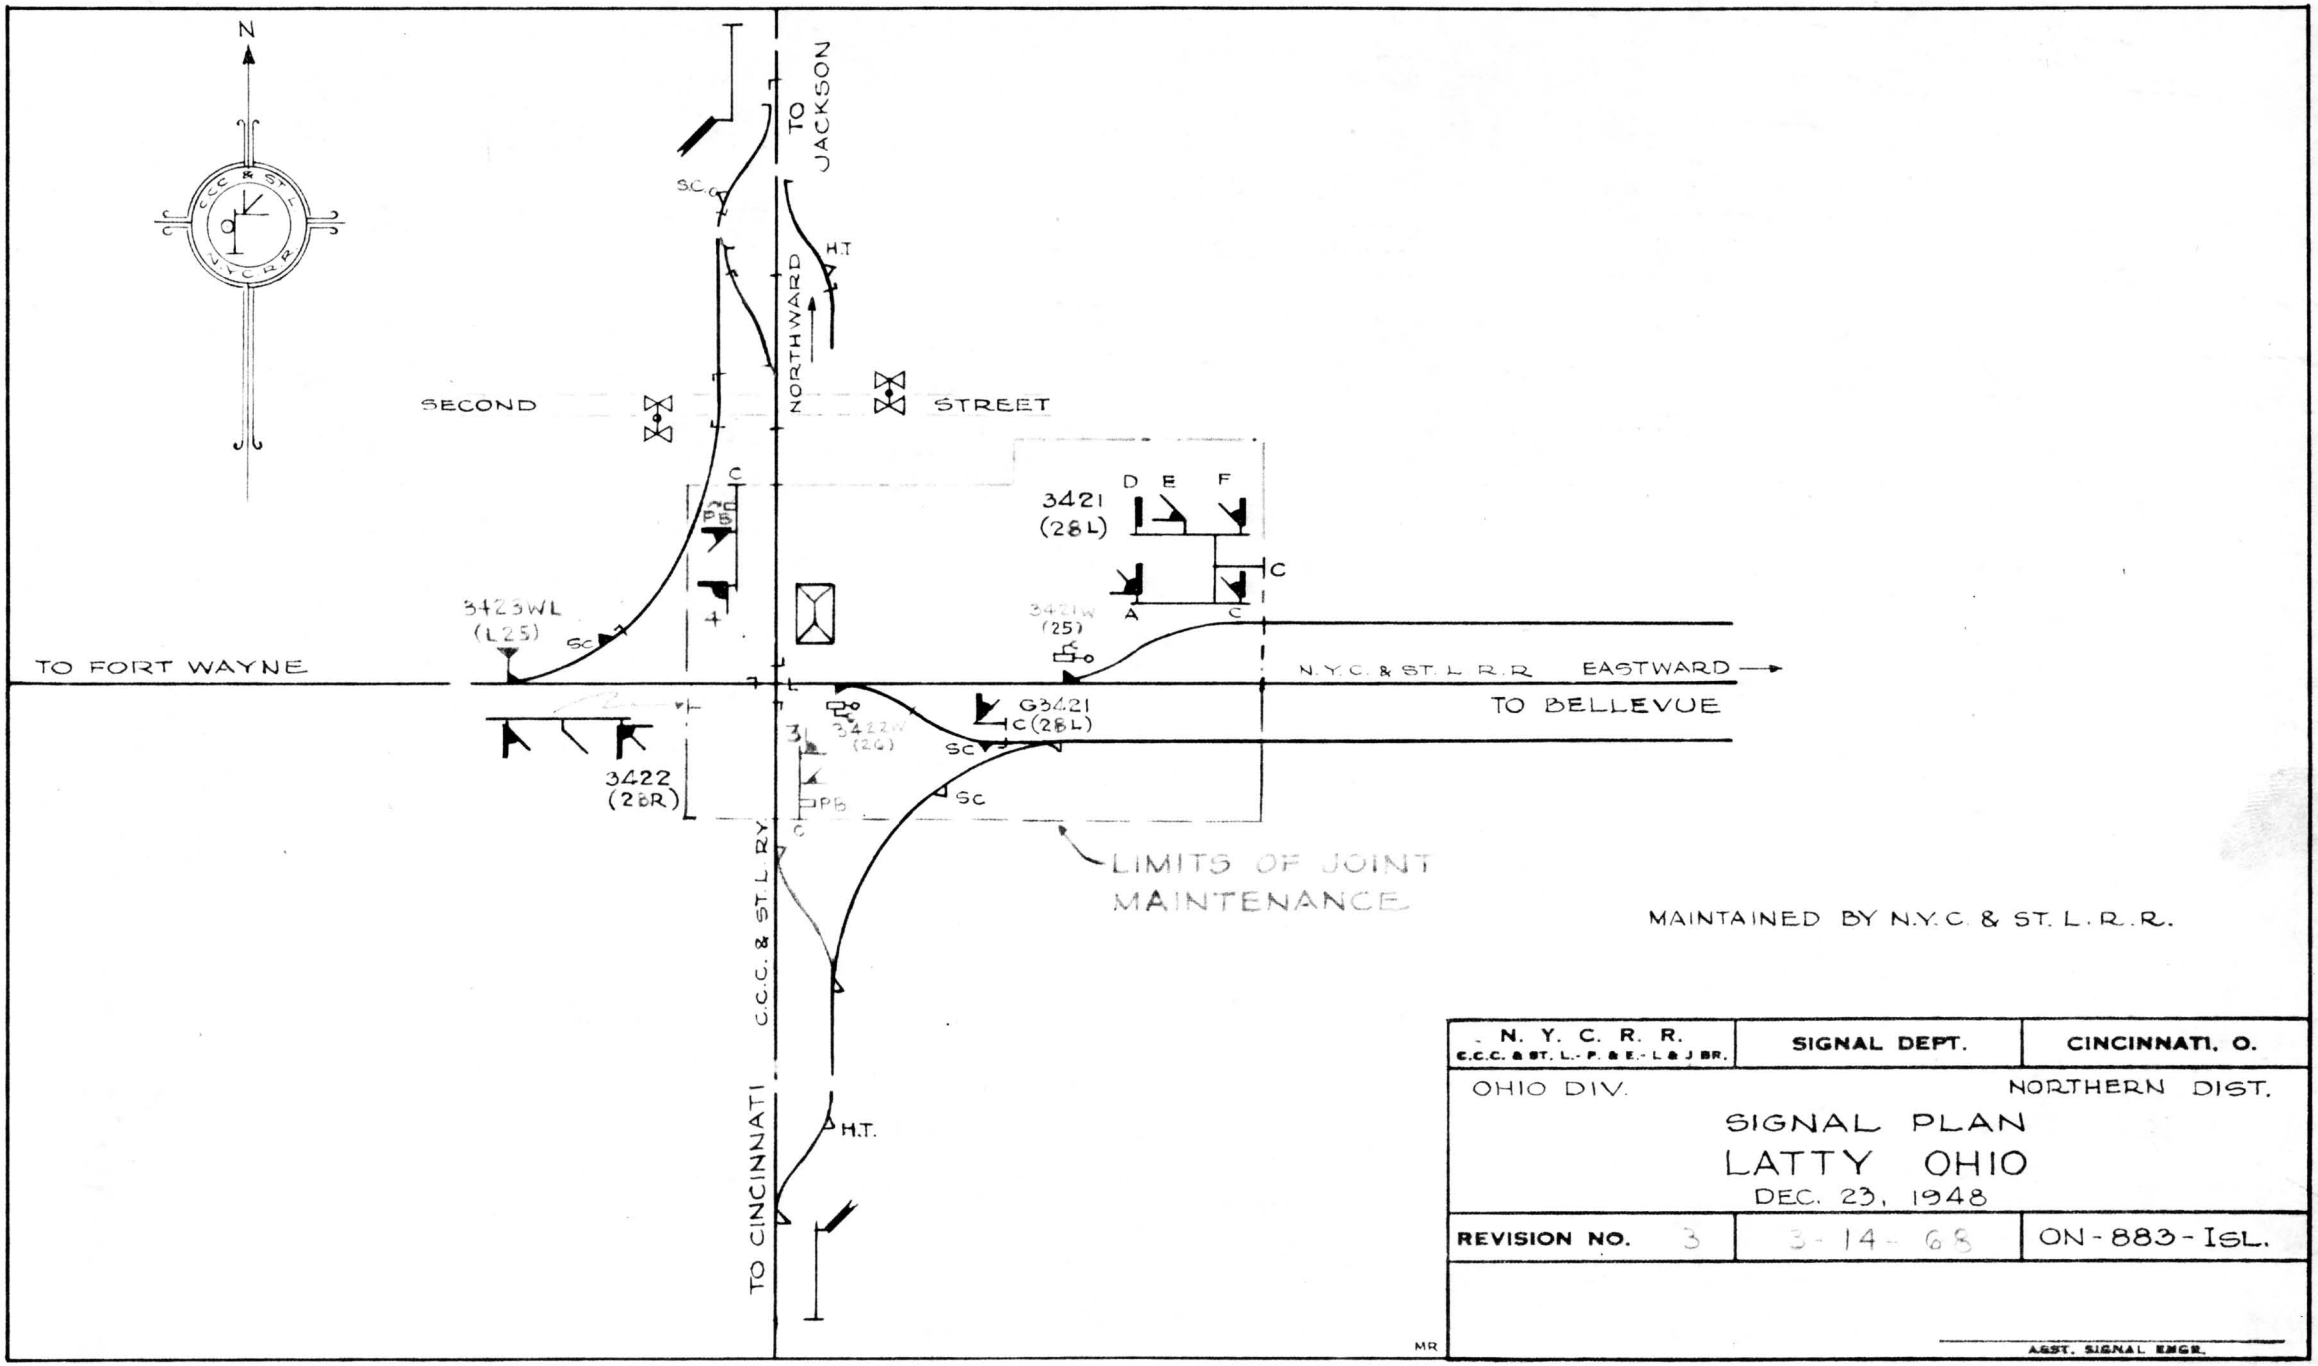


N. Y. C. R. R. C.C.C. & ST. L.- P. & E.- L & J BR.	SIGNAL DEPT.	CINCINNATI, O.
OHIO DIV.		NORTHERN DIST.
SIGNAL PLAN LATTY OHIO DEC. 23, 1948		
REVISION NO. 3	3-14-68	ON-883-ISL.

ASST. SIGNAL ENGR.

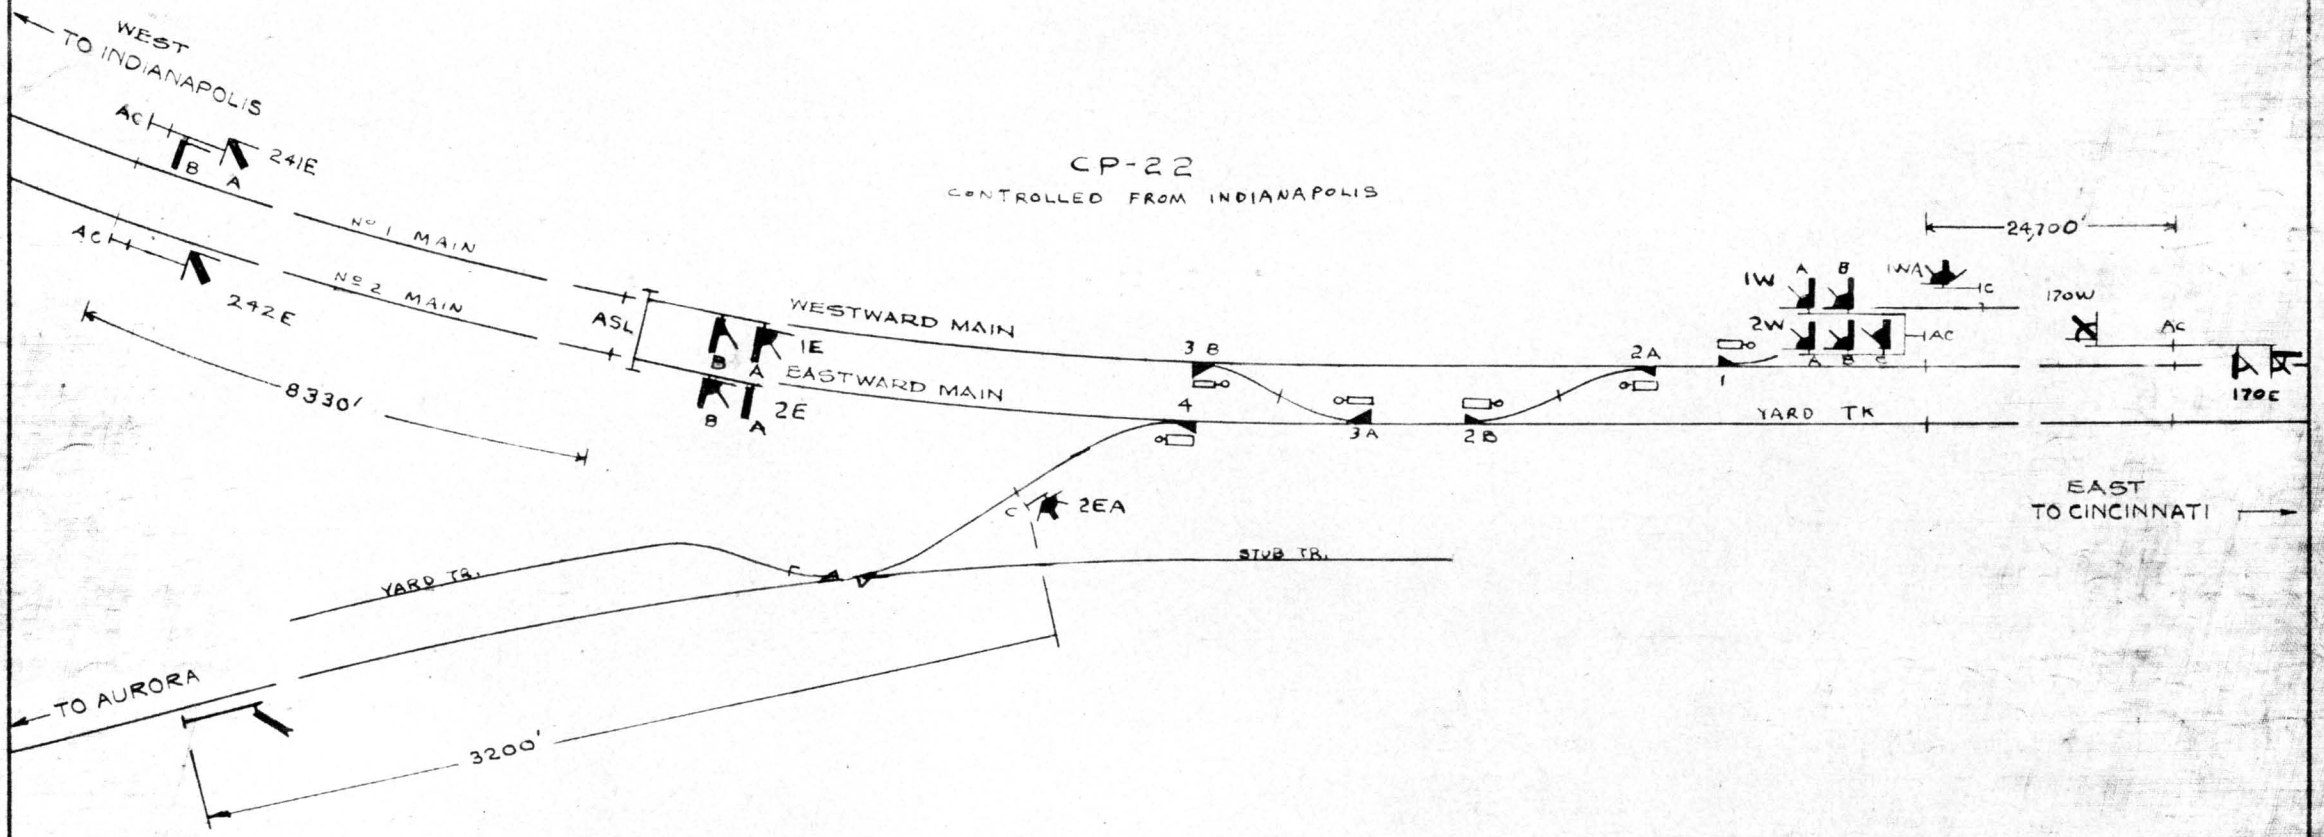

C. C. C. & ST. L. RY. N.Y.C.R.R.CO.-LESSEE	SIGNAL DEPT.	CINCINNATI, O.
INDIANA DIVISION	**SIGNAL PLAN**	
CP 22 - LAWRENCEBURG JCT., IND.		
JANUARY 13, 1939		
REVISION 8	DATE 8-15-67	IN-223-I&L

ASST. SIGNAL ENGINEER

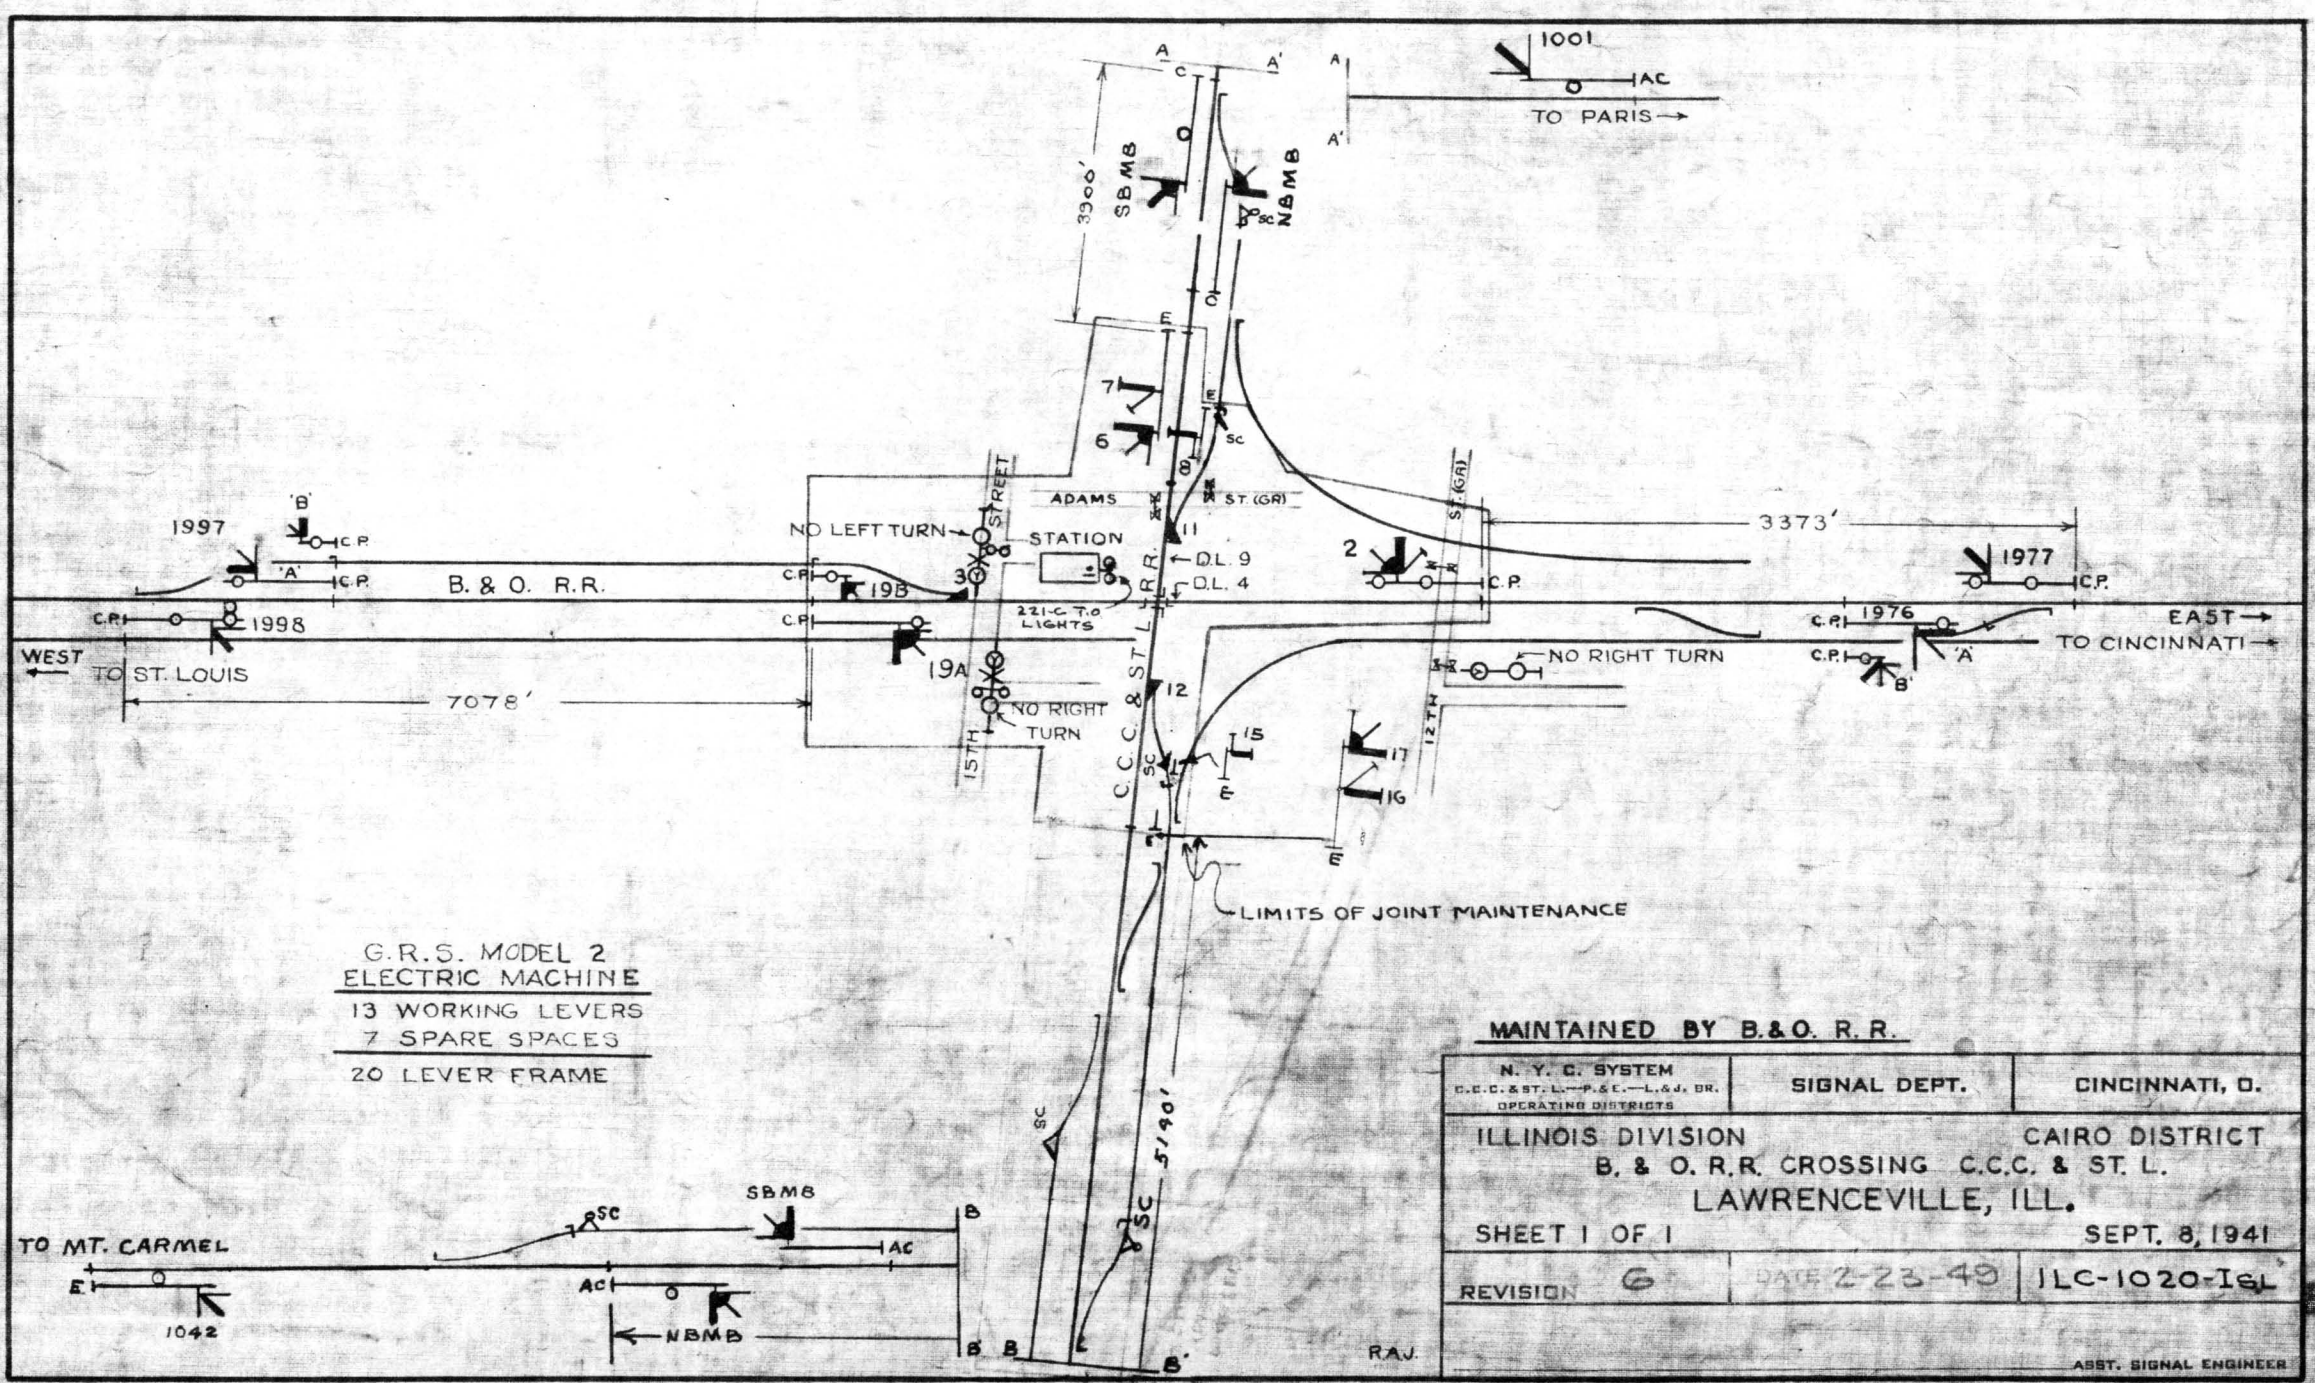

G.R.S. MODEL 2
ELECTRIC MACHINE
13 WORKING LEVERS
7 SPARE SPACES
20 LEVER FRAME


MAINTAINED BY B.&O. R.R.

N. Y. C. SYSTEM C.C.C.&ST.L.—P.&E.—L.&J. BR. OPERATING DISTRICTS	SIGNAL DEPT.	CINCINNATI, O.

ILLINOIS DIVISION — CAIRO DISTRICT
B. & O. R.R. CROSSING C.C.C. & ST. L.
LAWRENCEVILLE, ILL.
SHEET 1 OF 1 — SEPT. 8, 1941


REVISION 6	DATE 2-23-49	ILC-1020-I&L

ASST. SIGNAL ENGINEER

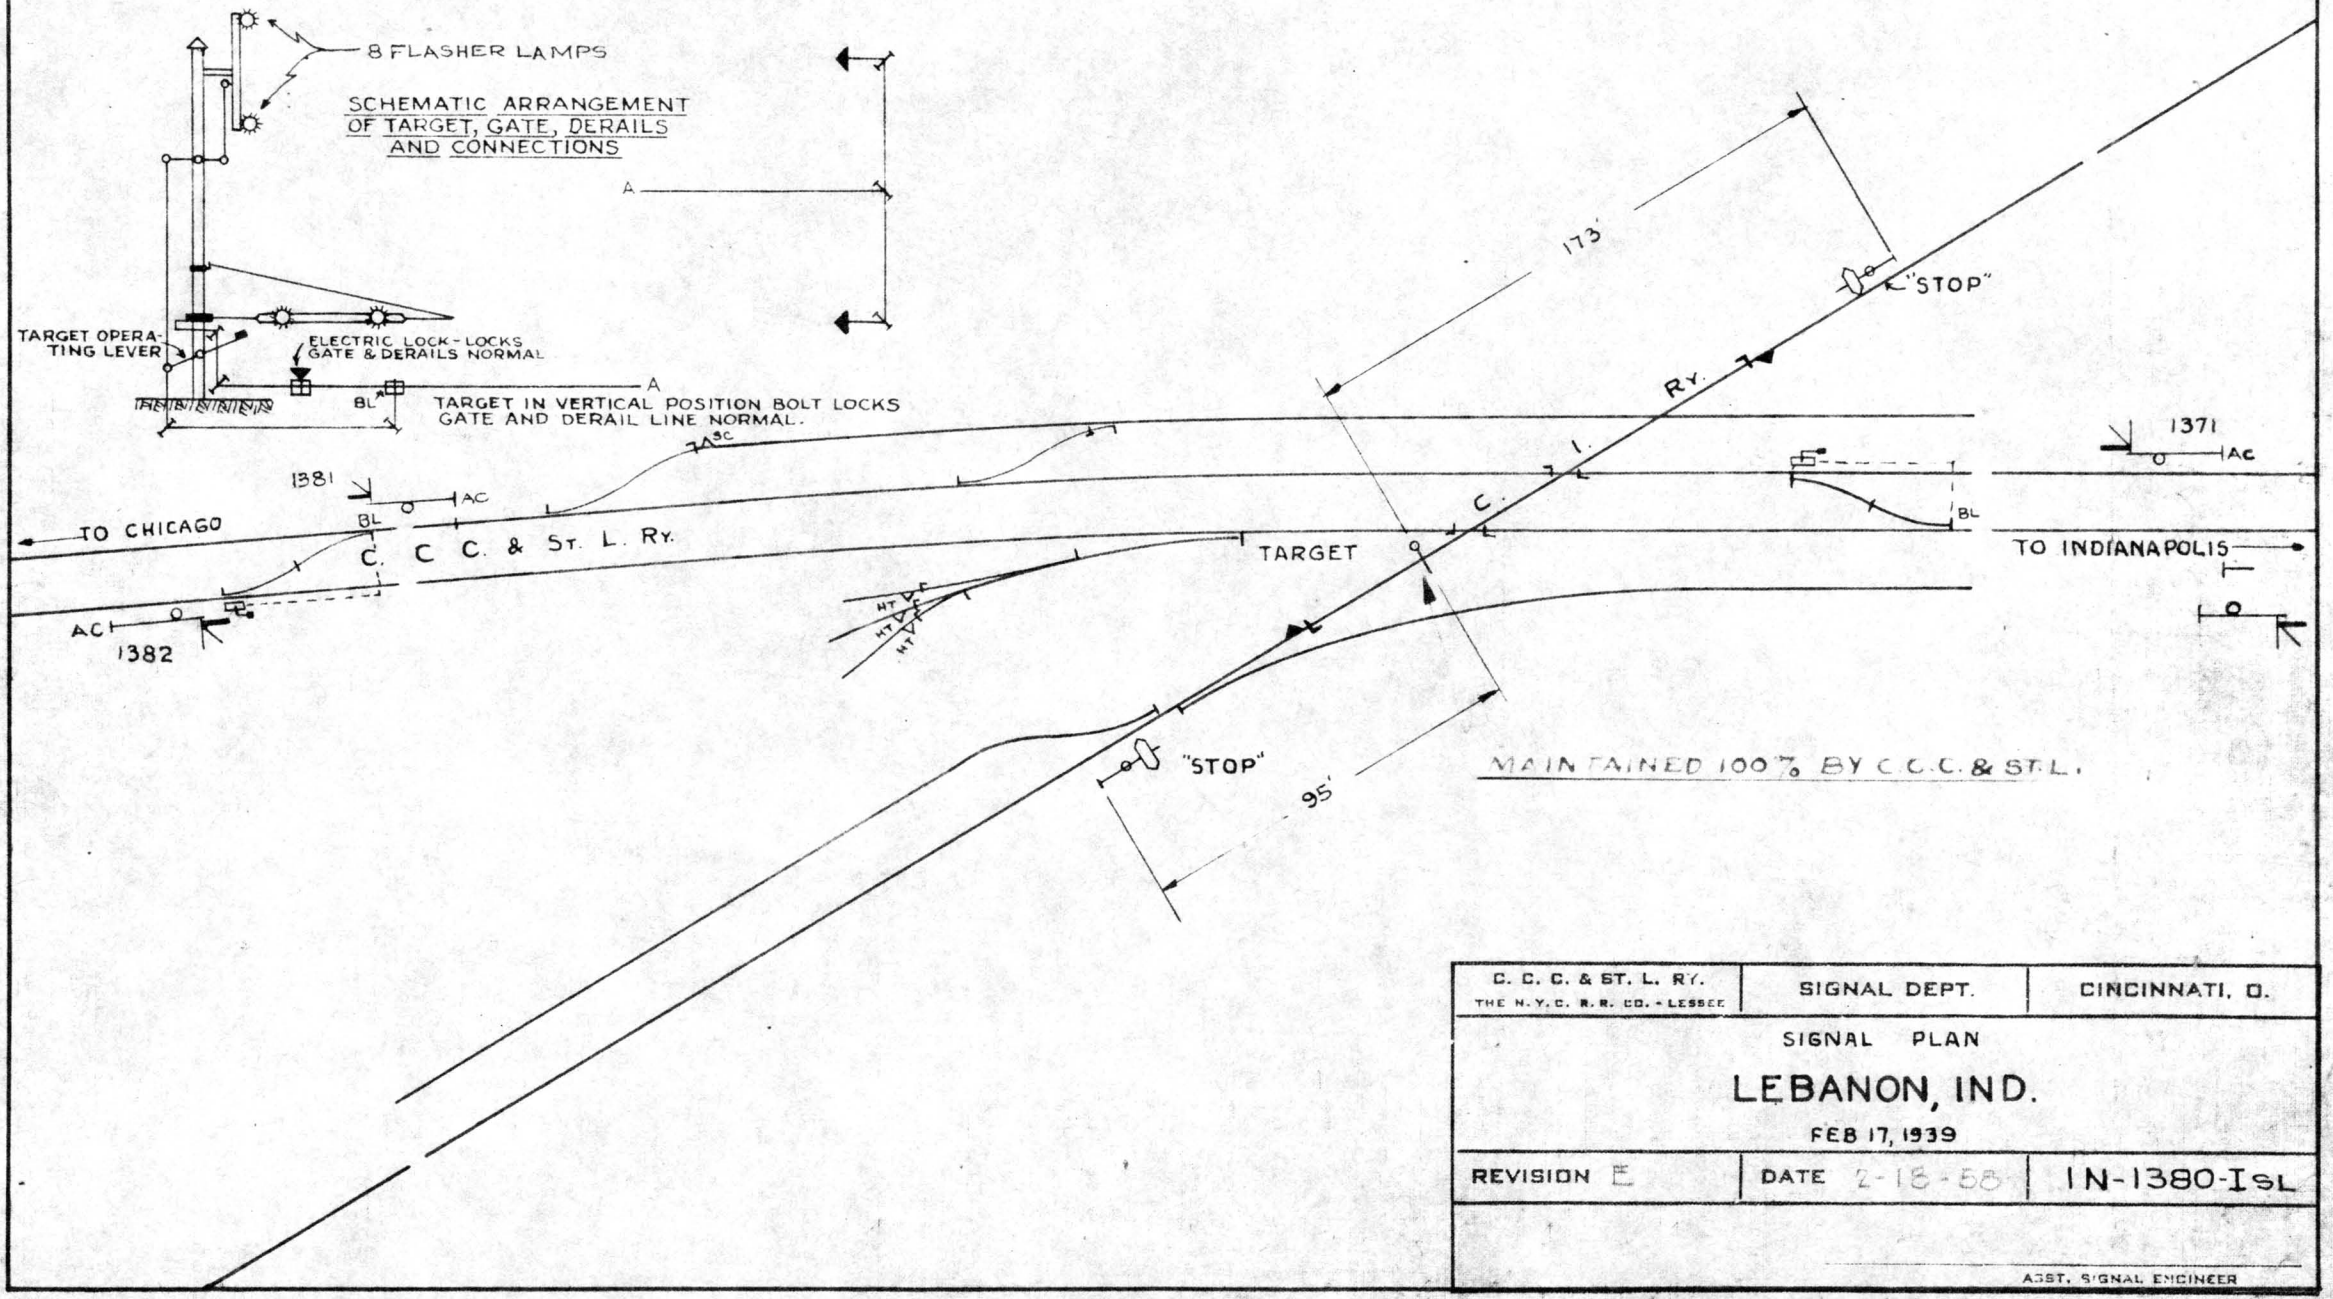


C. C. C. & ST. L. RY. THE N.Y.C. R.R. CO. - LESSEE	SIGNAL DEPT.	CINCINNATI, O.
SIGNAL PLAN		
LEBANON, IND.		
FEB 17, 1939		
REVISION E	DATE 2-16-58	IN-1380-ISL

ASST. SIGNAL ENGINEER

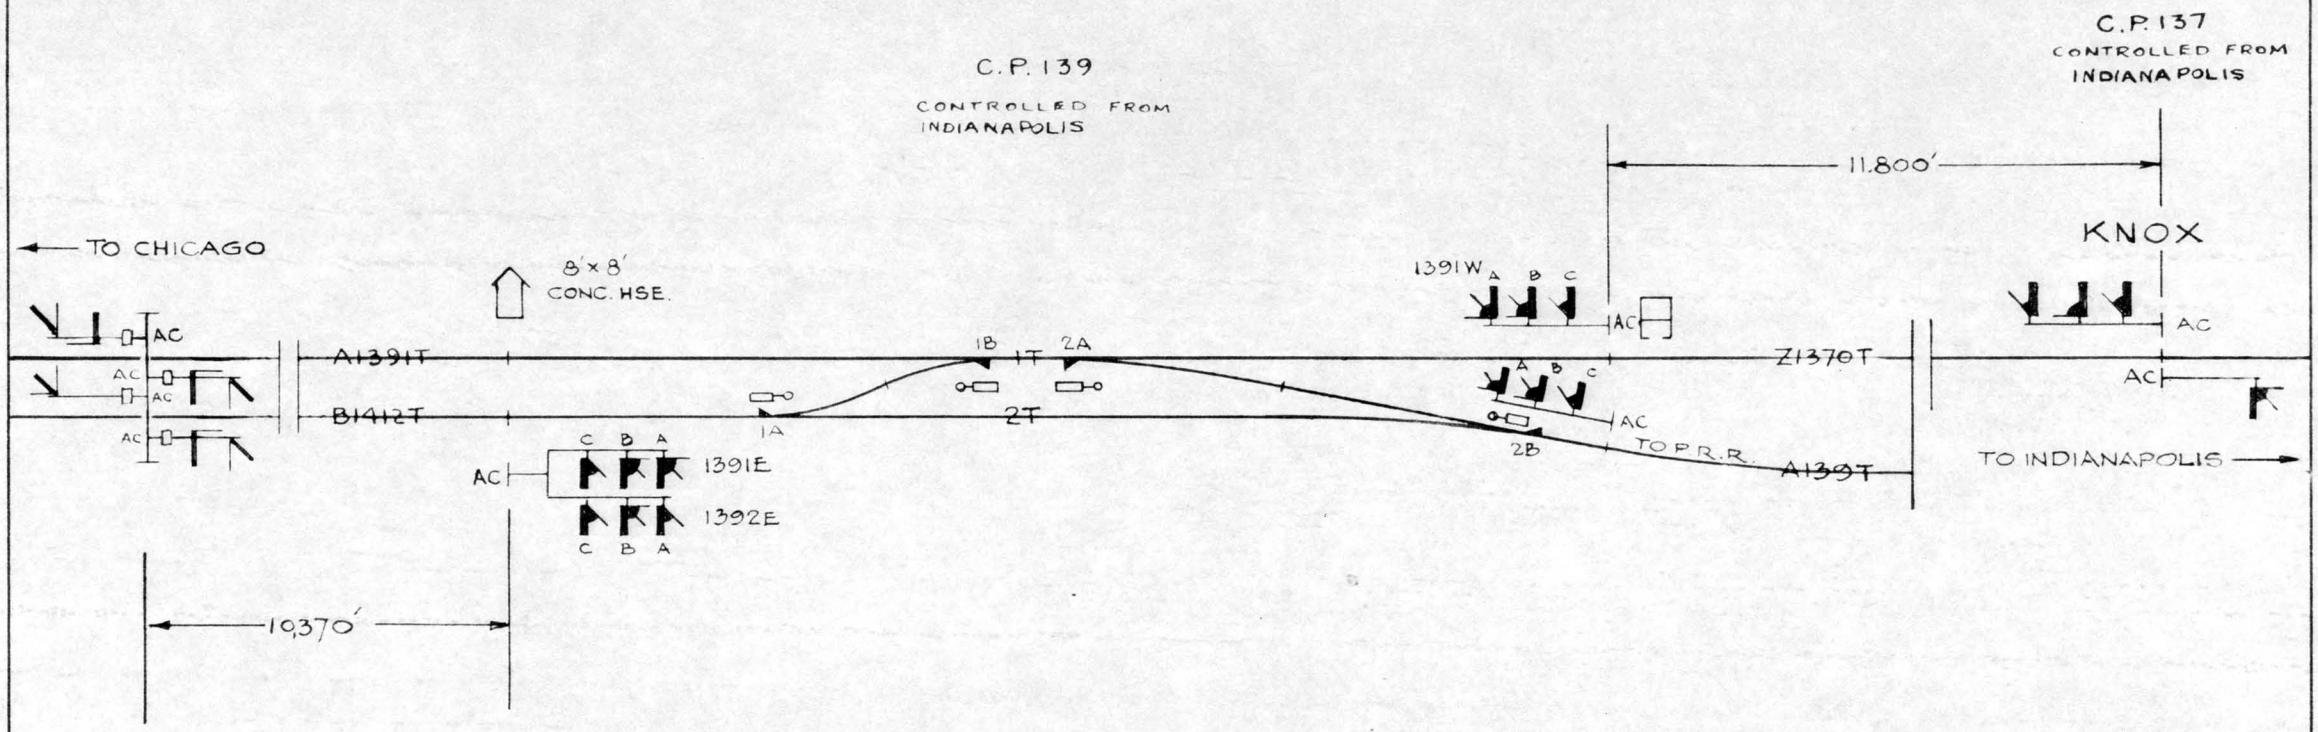

N. Y. C. R. R. SOUTHERN DISTRICT	SIGNAL DEPT.	INDIANAPOLIS, IND.
SIGNAL PLAN CONN INTERLOCKING WEST OF LEBANON NOV. 7, 1960		
REV. Nº 3	2-5-67	IN-1395-ISL

DISTRICT SIGNAL ENGINEER

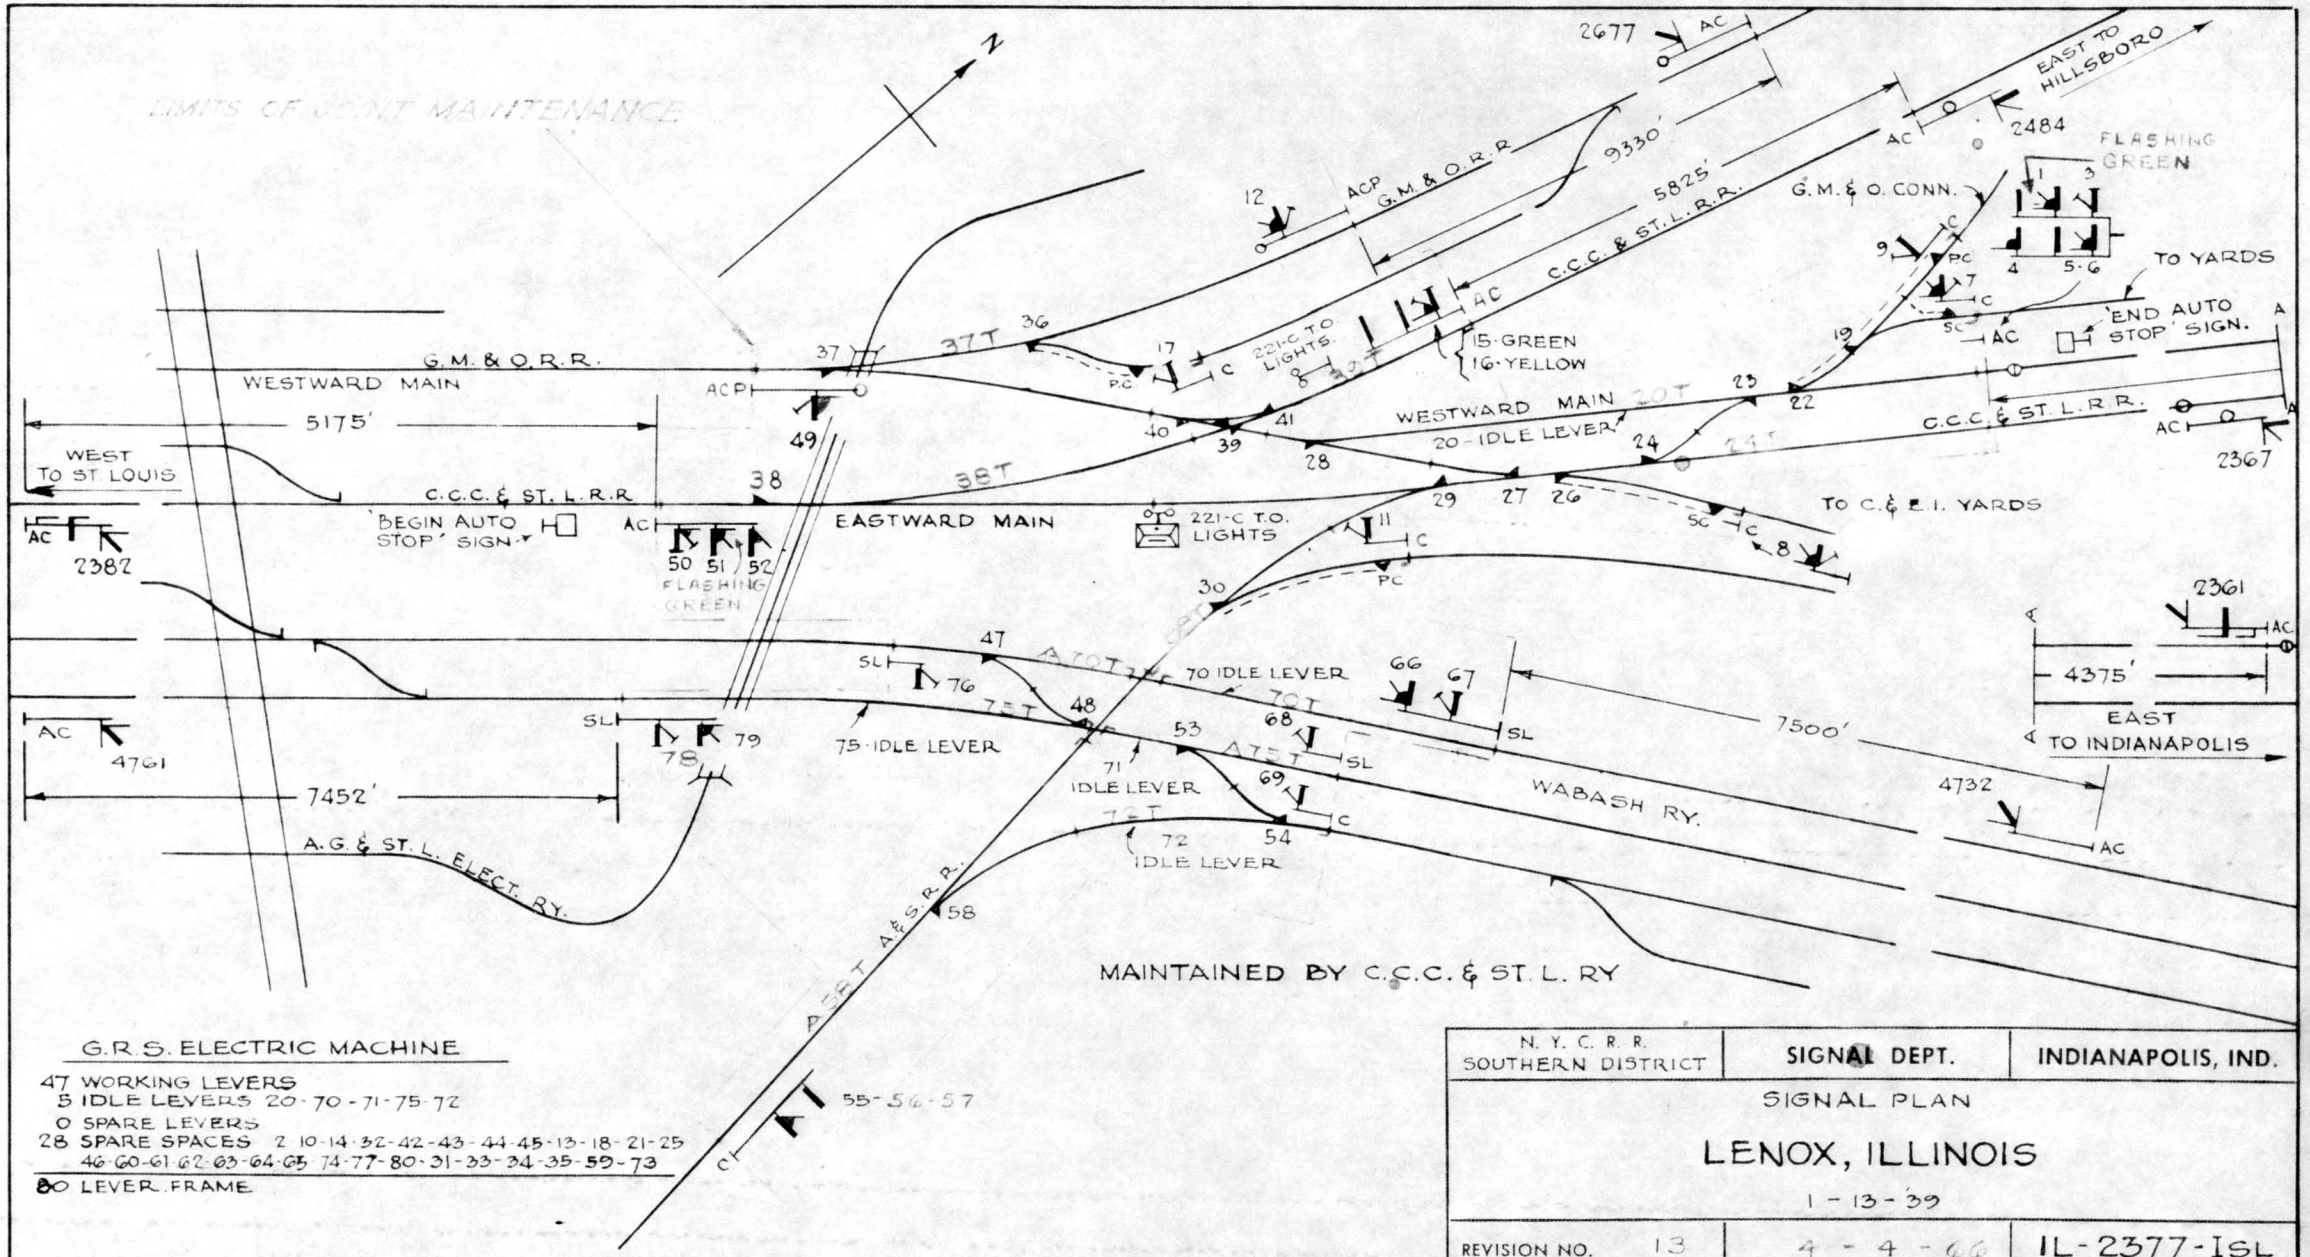


G.R.S. ELECTRIC MACHINE

47 WORKING LEVERS
5 IDLE LEVERS 20-70-71-75-72
0 SPARE LEVERS
28 SPARE SPACES 2-10-14-32-42-43-44-45-13-18-21-25-46-60-61-62-63-64-65-74-77-80-31-33-34-35-59-73

80 LEVER FRAME

N. Y. C. R. R. SOUTHERN DISTRICT	SIGNAL DEPT.	INDIANAPOLIS, IND.
SIGNAL PLAN		
LENOX, ILLINOIS		
1-13-39		
REVISION NO. 13	4-4-66	IL-2377-ISL

SIGNAL ENGR.

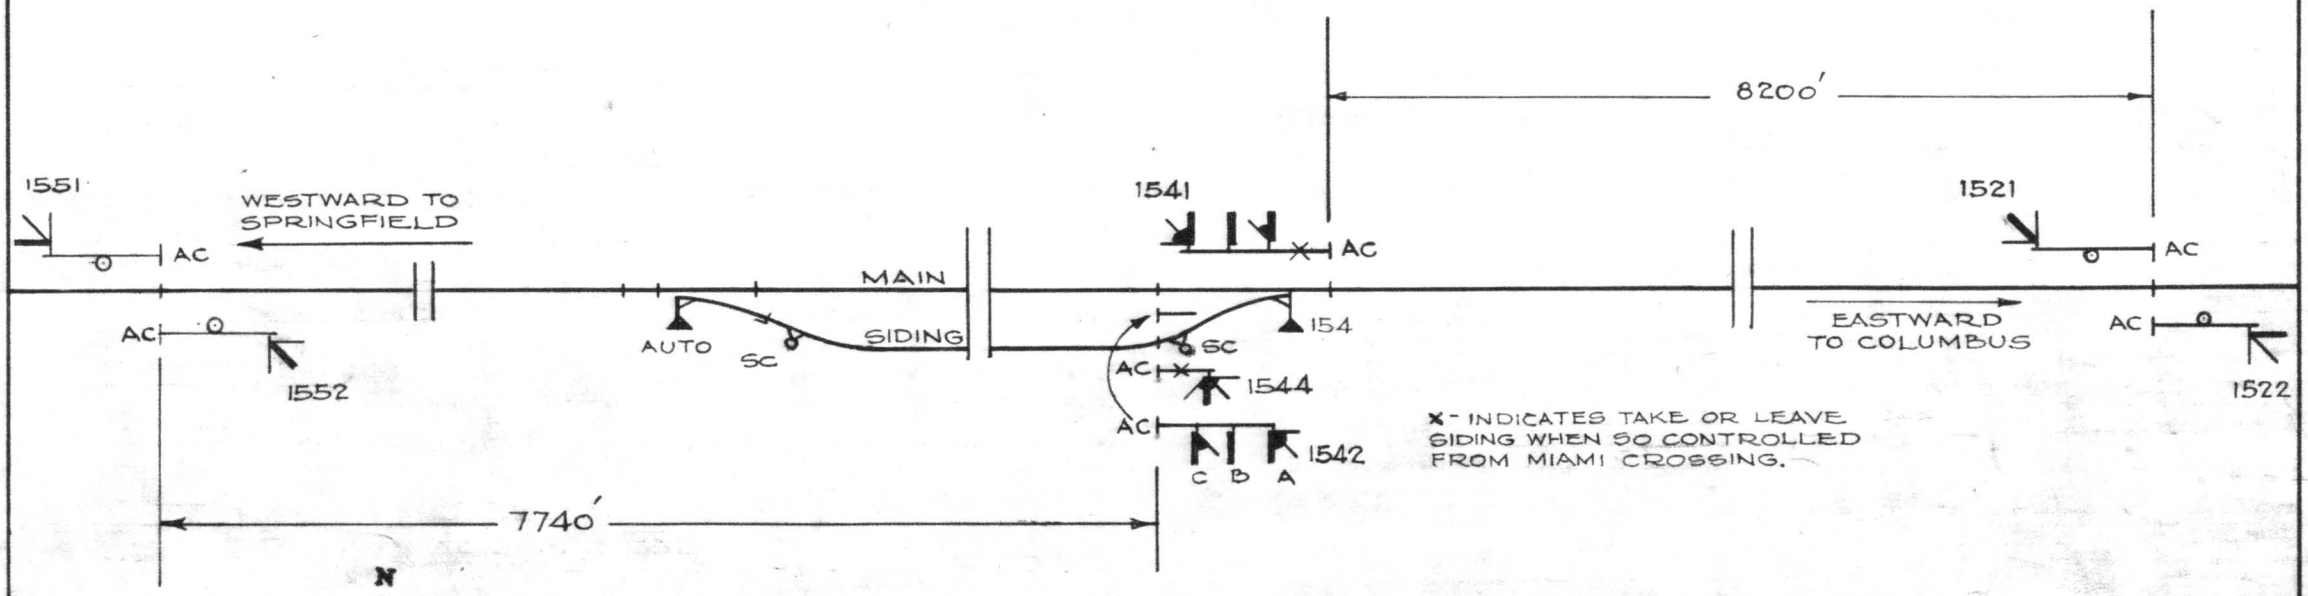

X - INDICATES TAKE OR LEAVE SIDING WHEN SO CONTROLLED FROM MIAMI CROSSING.



REMOTELY CONTROLLED FROM MIAMI CROSSING

MAINTAINED BY C.C.C. & ST.L. RY.

N. Y. C. R. R. C.C.C. & ST. L.- P. & E.- L & J BR.	SIGNAL DEPT.	CINCINNATI, O.

OHIO DIV.


SIGNAL PLAN

EAST END OF SIDING LILLY CHAPEL, OHIO

NOV 4TH, 1947

REVISION NO.		056-1544-ISL


ASST. SIGNAL ENGR.

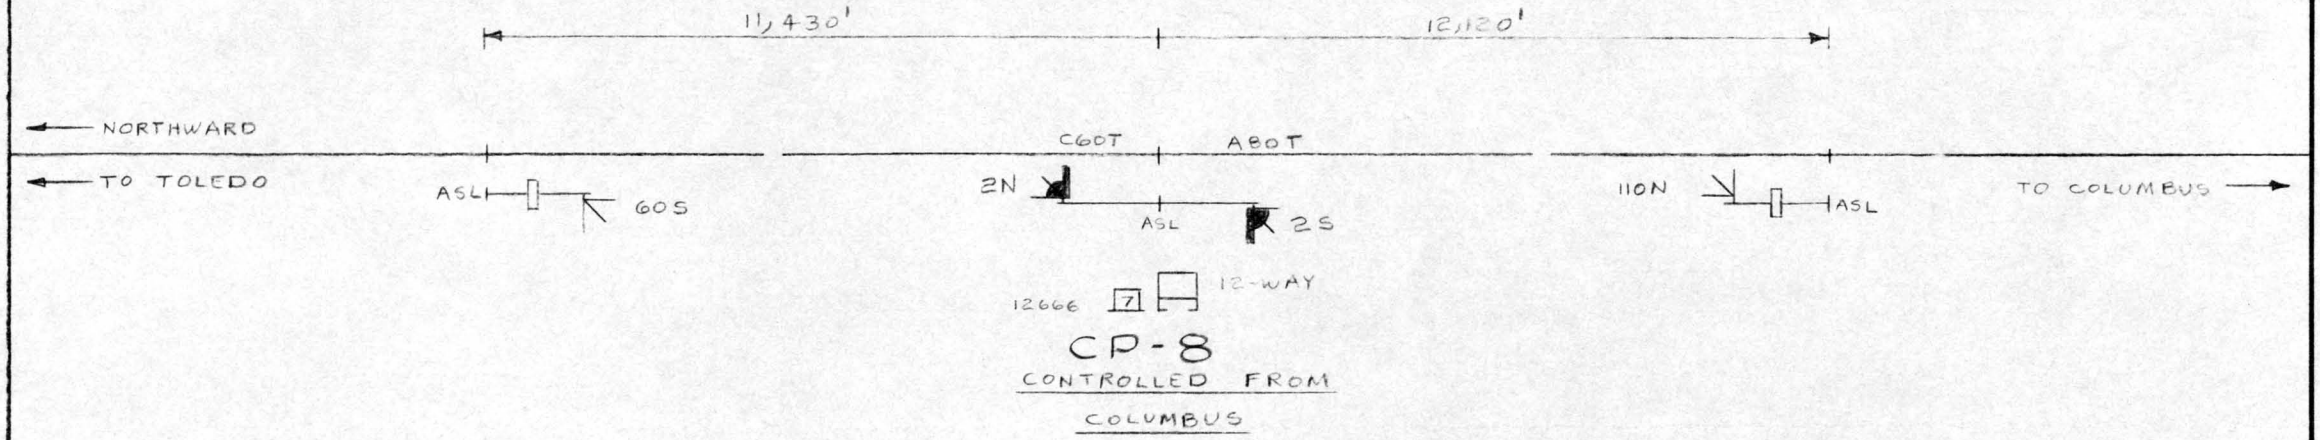


CP-8

CONTROLLED FROM COLUMBUS

N. Y. C. R. R. SOUTHERN DISTRICT	COMM. & SIG. DEPT.	INDIANAPOLIS, IND.
SIGNAL PLAN REMOTE CONTROLLED HOLDING SIGNALS CP-8 LIME CITY, OHIO JAN. 5, 1966		
REVISION NO. 1	12-15-67	OCW-88-ISL
		DIST. ENGR. of C&S

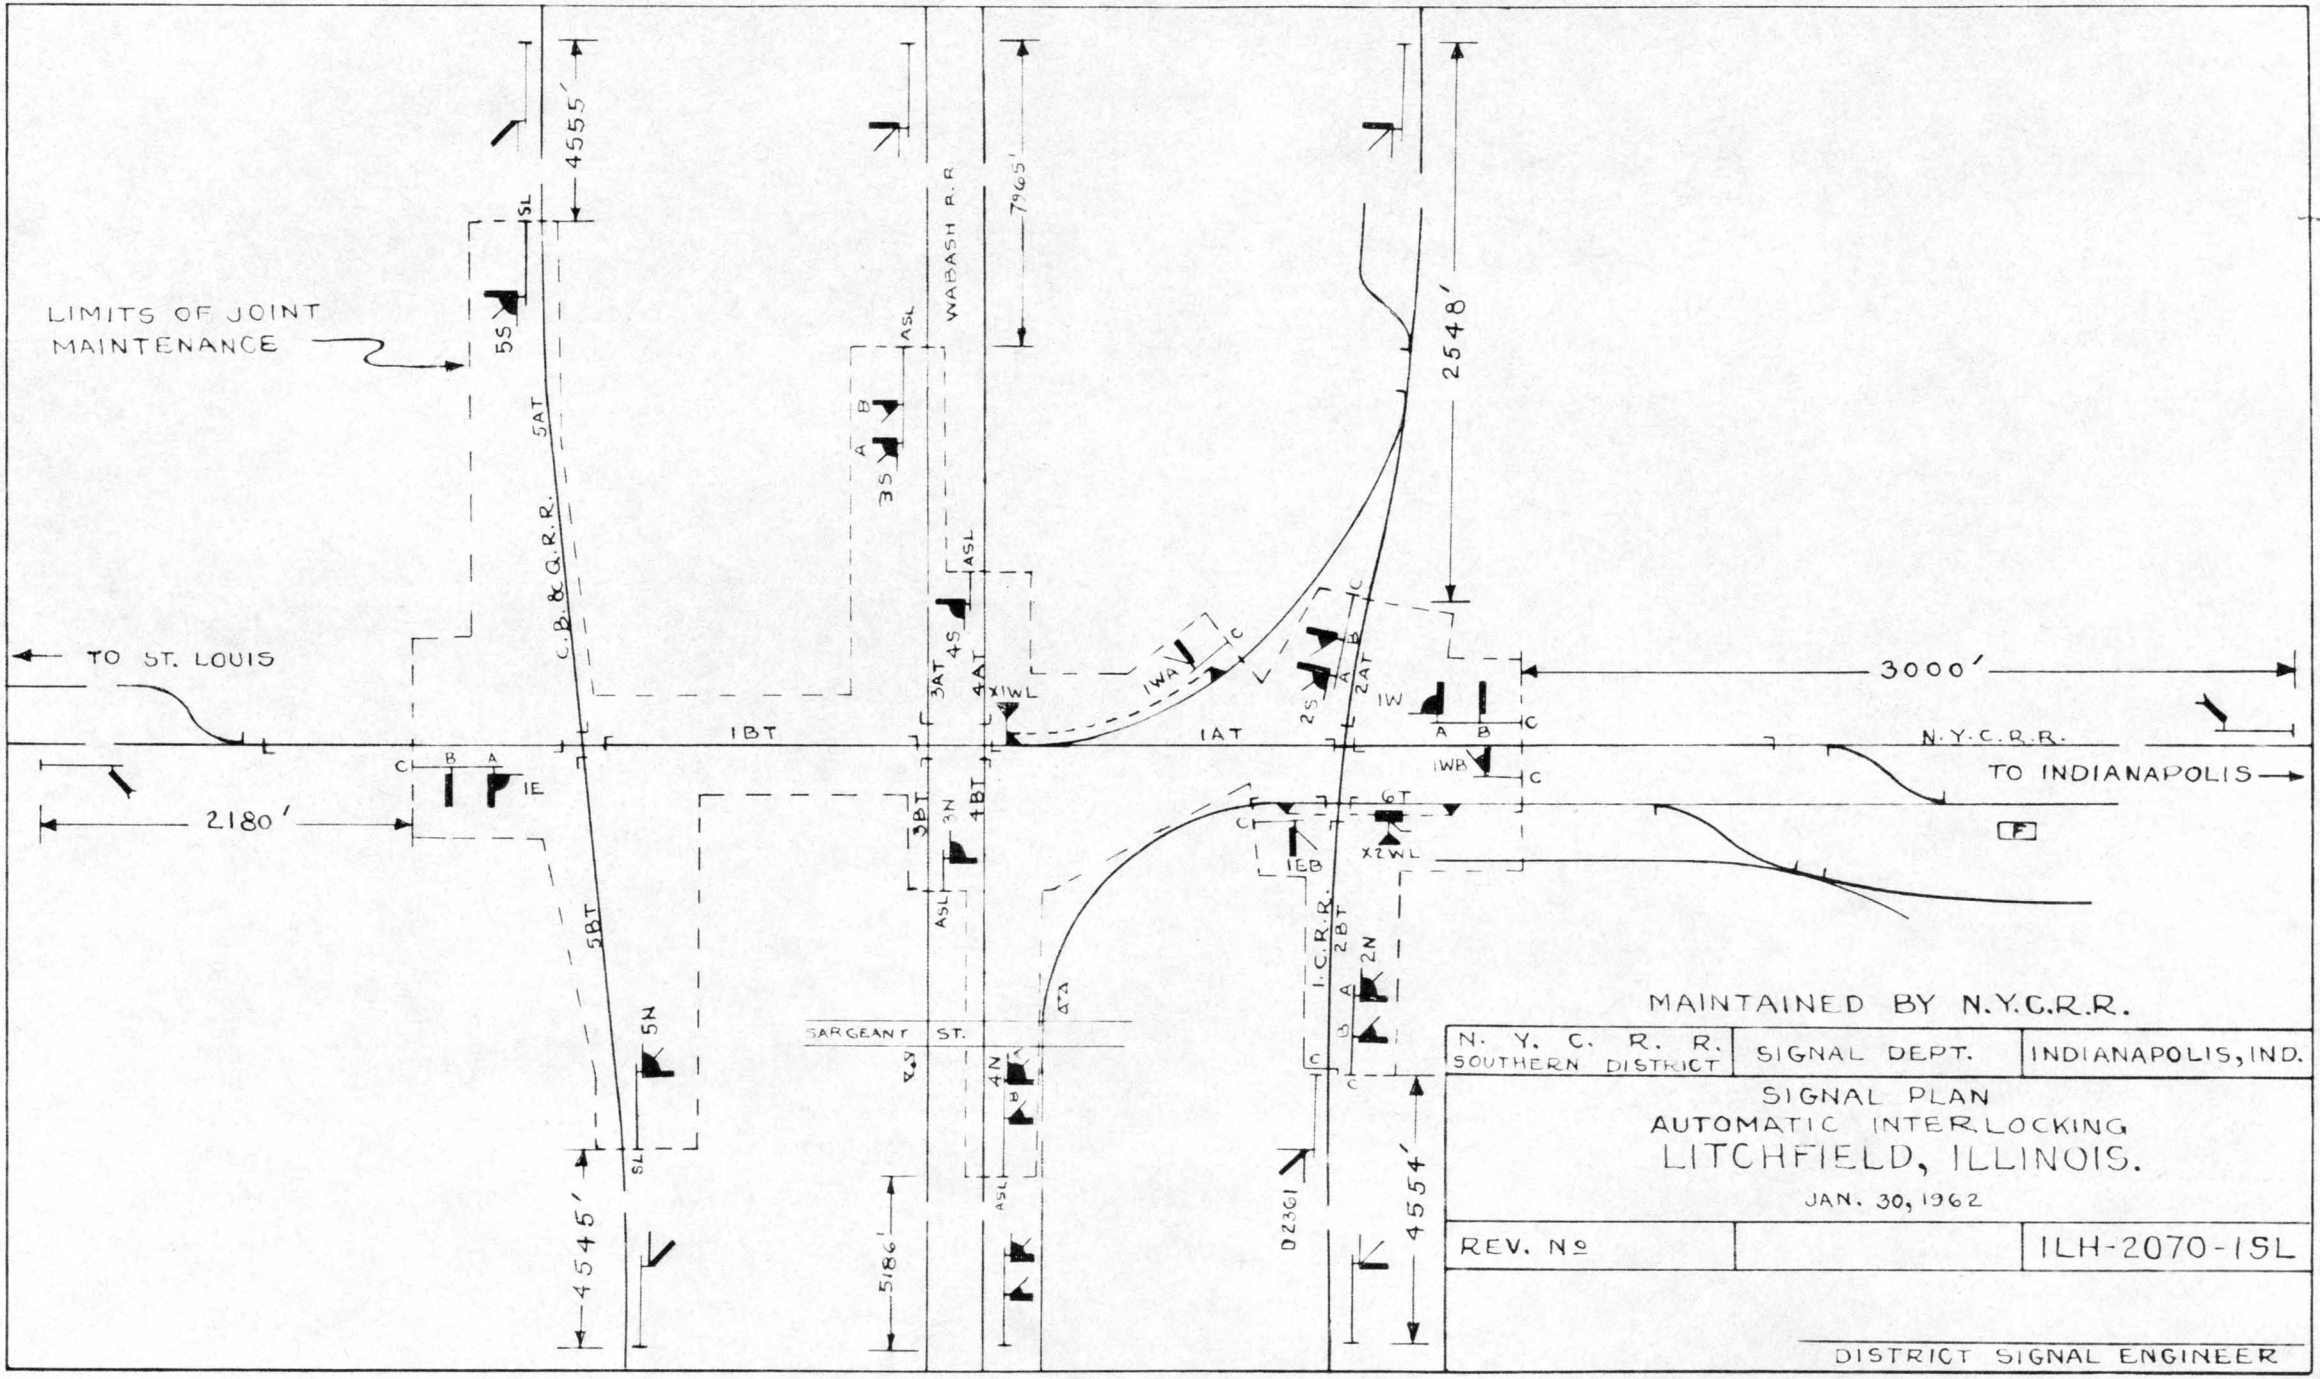
LIMITS OF JOINT MAINTENANCE
TO ST. LOUIS
TO INDIANAPOLIS
C.B. & Q.R.R.
WABASH R.R.
N.Y.C.R.R.
I.C.R.R.
SARGEANT ST.
4555'
7965'
2548'
3000'
2180'
4545'
5186'
4554'
MAINTAINED BY N.Y.C.R.R.
N. Y. C. R. R. SOUTHERN DISTRICT
SIGNAL DEPT.
INDIANAPOLIS, IND.
SIGNAL PLAN
AUTOMATIC INTERLOCKING
LITCHFIELD, ILLINOIS.
JAN. 30, 1962
REV. No
ILH-2070-ISL
DISTRICT SIGNAL ENGINEER

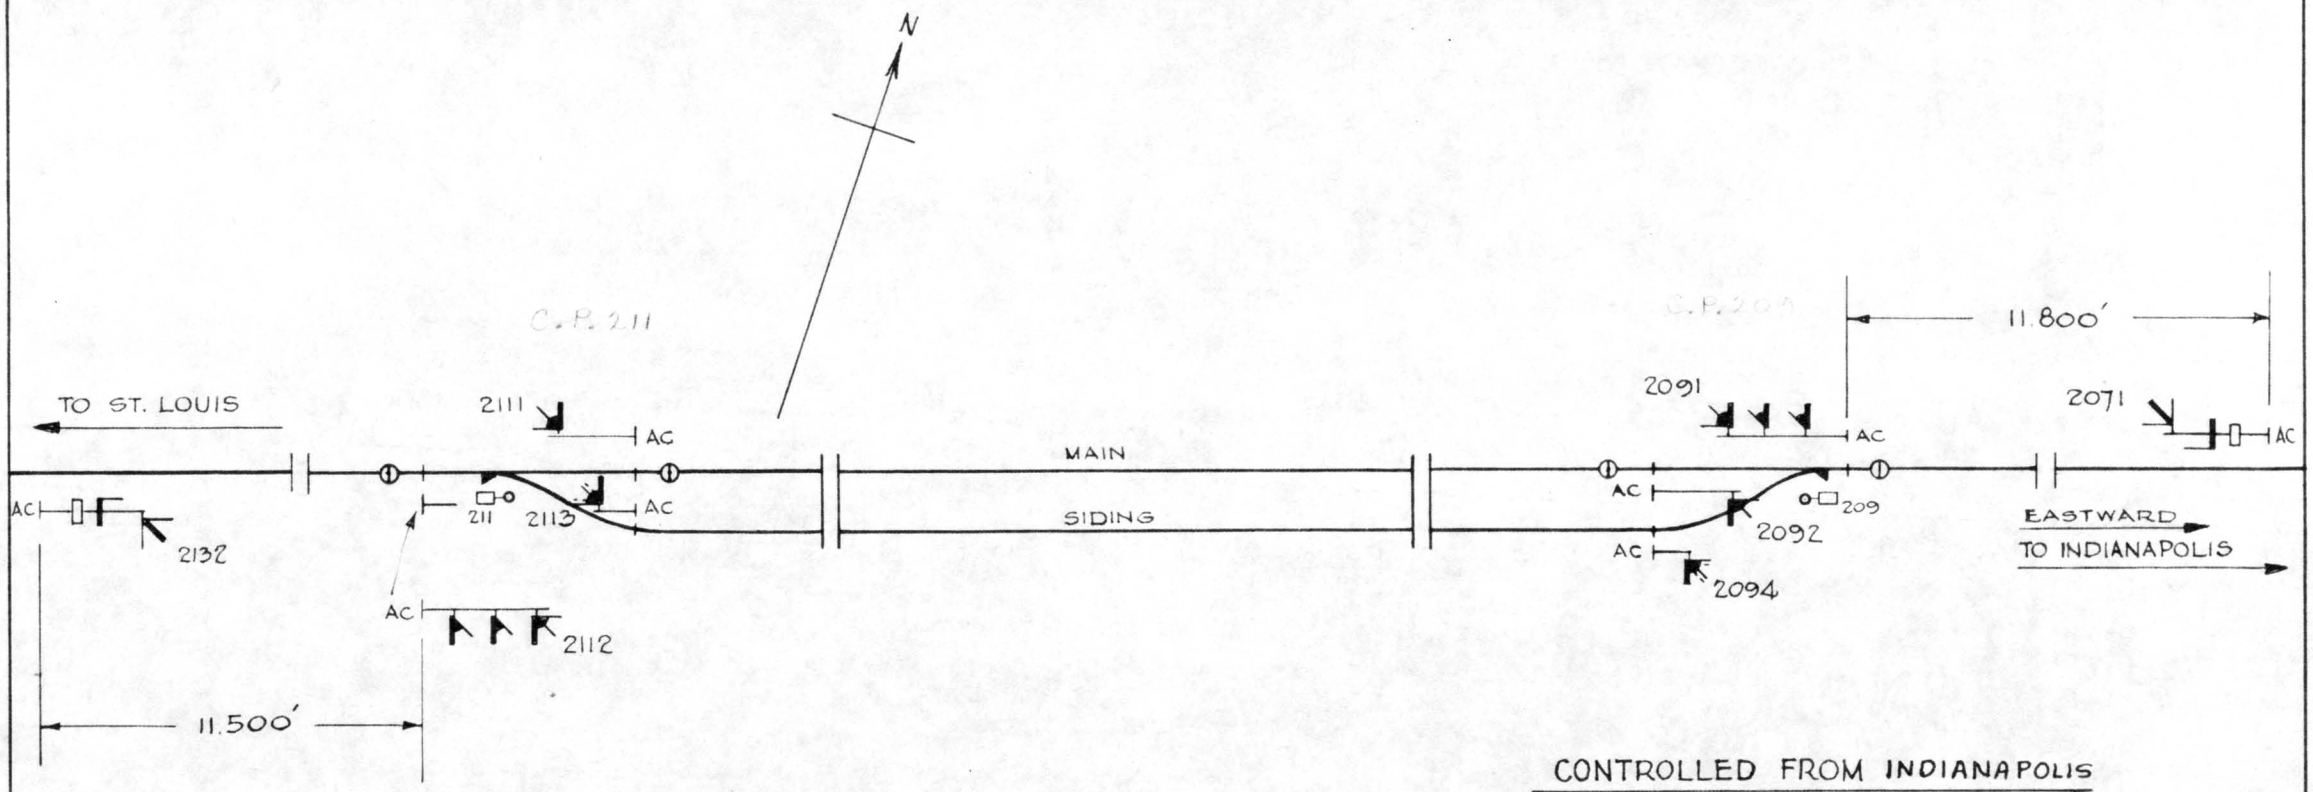

CONTROLLED FROM INDIANAPOLIS

N. Y. C. R. R. SOUTHERN DISTRICT	SIGNAL DEPT.	INDIANAPOLIS, IND.


SIGNAL PLAN

LIVINGSTON, ILLINOIS

6-27-'58

REVISION NO. 1	12-28-65	IL-2095-ISL

SIGNAL ENGR.

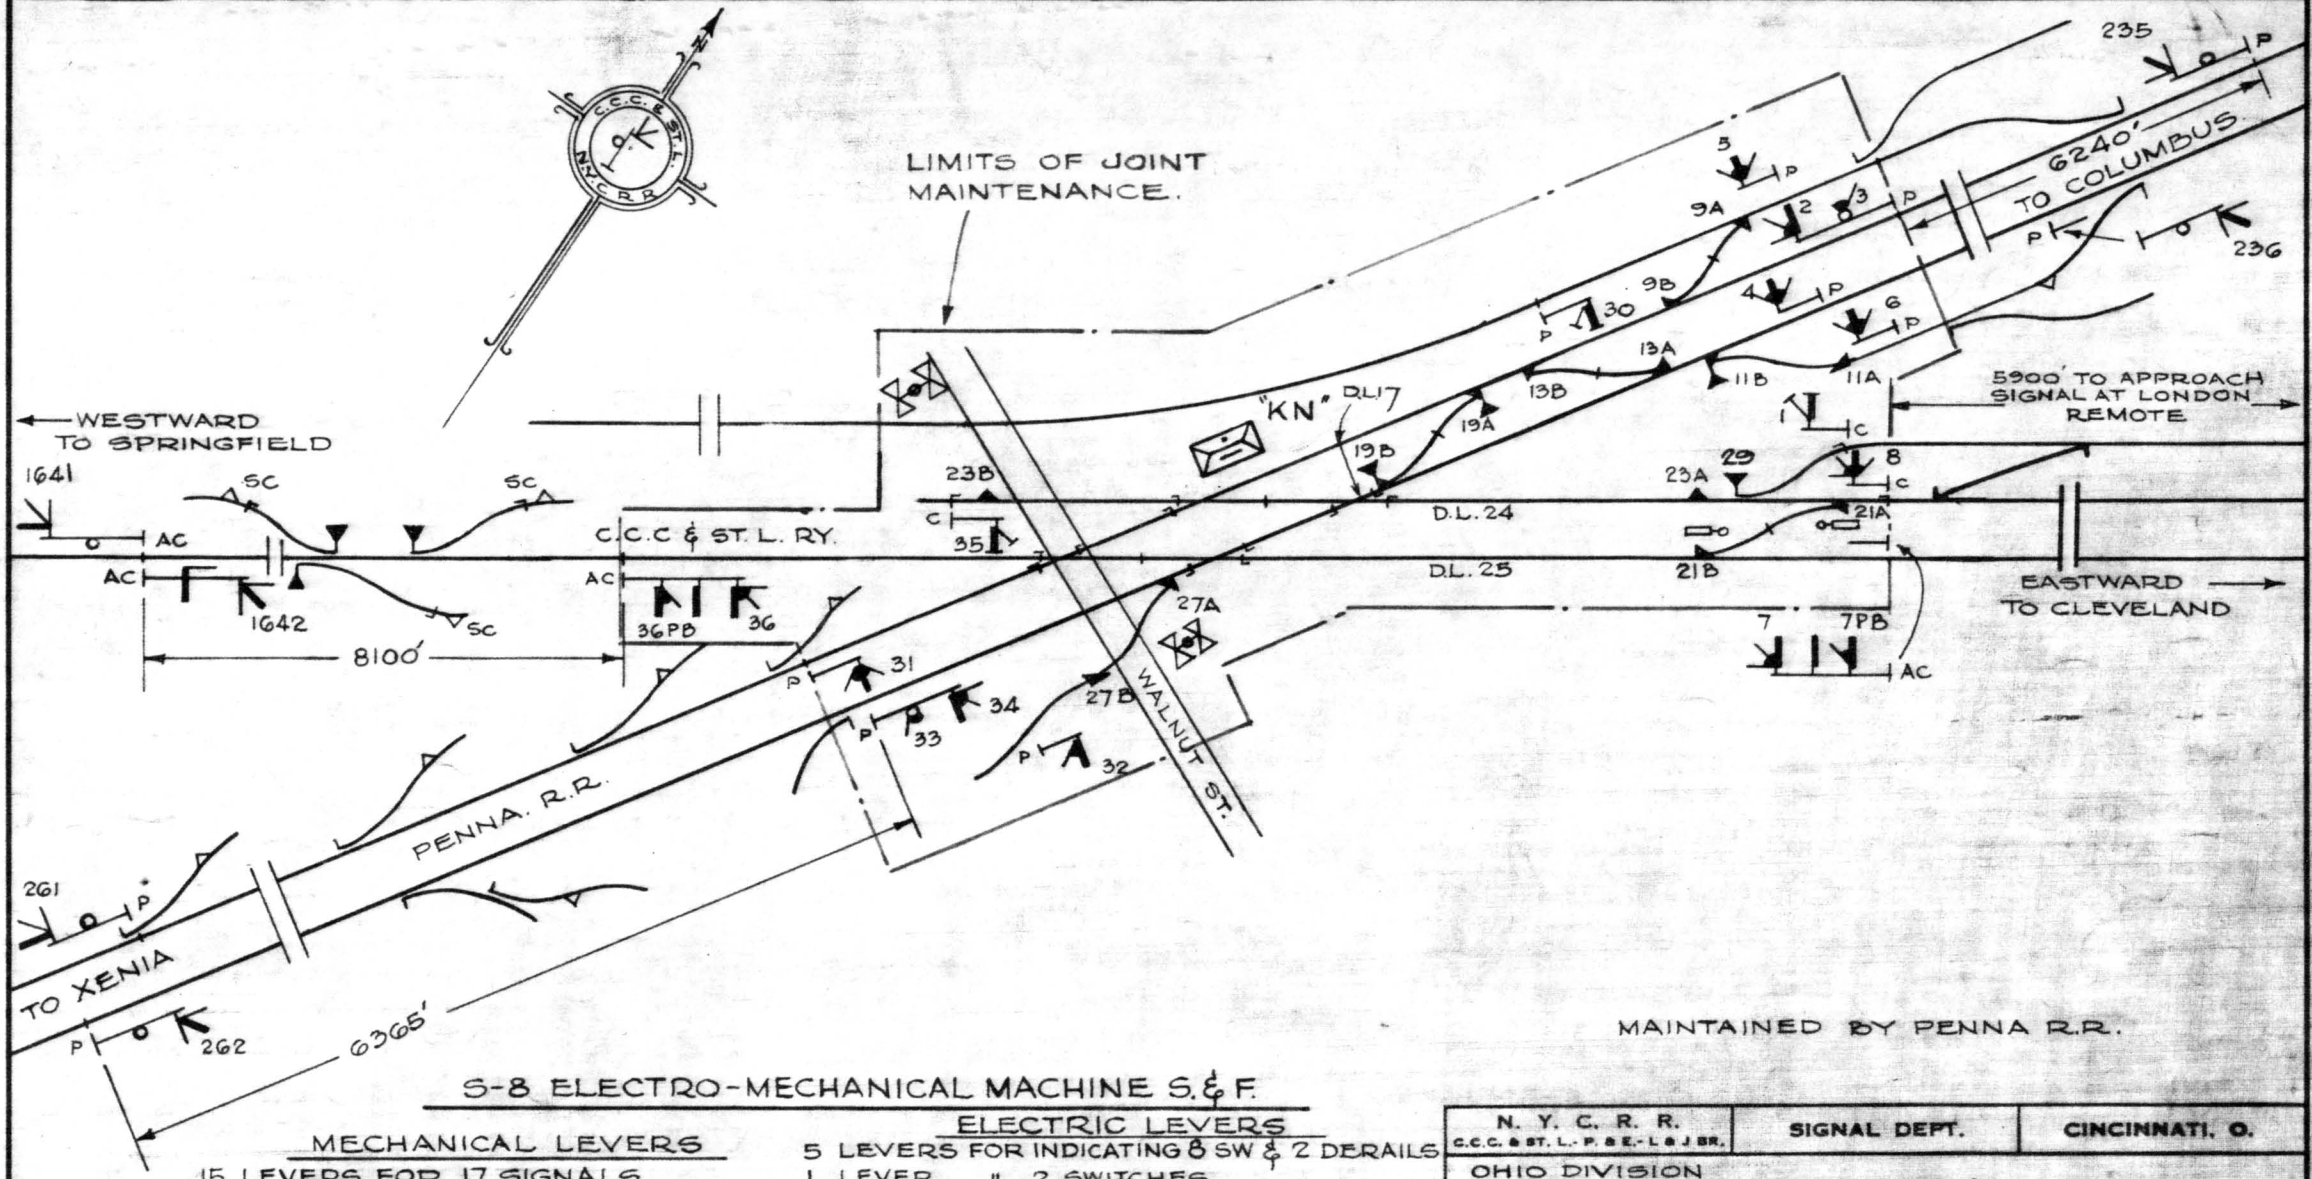

MAINTAINED BY PENNA R.R.

S-8 ELECTRO-MECHANICAL MACHINE S. & F.

MECHANICAL LEVERS

15 LEVERS FOR 17 SIGNALS
11 " " 8 SW. & 4 DERAILS
2 " " 2 DETECTOR LOCKS
1 " " 1 ELECT. SW. LOCK
29 WORKING LEVERS
7 SPARE LEVER
36 LEVER FRAME

ELECTRIC LEVERS

5 LEVERS FOR INDICATING 8 SW & 2 DERAILS
1 LEVER " 2 SWITCHES
1 " " DETECTOR LOCK
7 WORKING LEVERS
13 SPARE SPACES
20 LEVER SUPPORT
SWITCHES 9-11-13-19-27, & DERAILS
11-27 ARE GARBER S-L MOVEMENTS


N. Y. C. R. R. C.C.C. & ST. L.-P. & E.-L & J BR.	SIGNAL DEPT.	CINCINNATI, O.

OHIO DIVISION

SIGNAL PLAN
LONDON, OHIO
DEC. 2.- 1947

REVISION NO. 2	2-24-54	OSG-1634-ISL

ASST. SIGNAL ENGR.

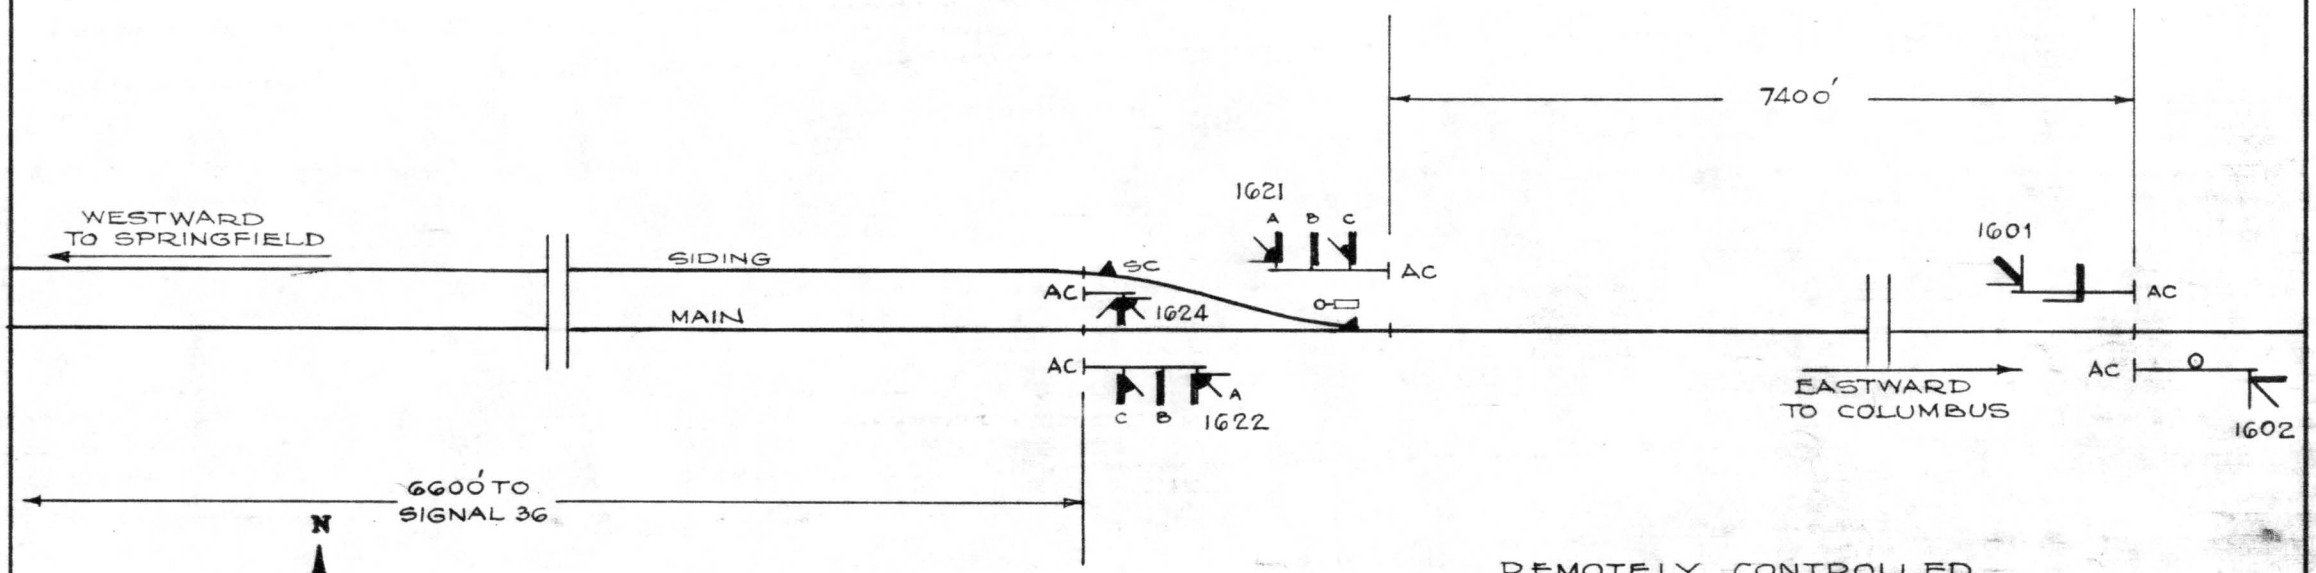




REMOTELY CONTROLLED
FROM LONDON, O.

MAINTAINED BY C.C.C. & ST. L. RY.

N. Y. C. R. R. C.C.C. & ST. L.- P. & E.- L & J BR.	SIGNAL DEPT.	CINCINNATI, O.
OHIO DIV.	SIGNAL PLAN EAST END OF SIDING LONDON, OHIO NOV. 4TH, 1947	
REVISION NO.		OSG-1622-ISL

ASST. SIGNAL ENGR.

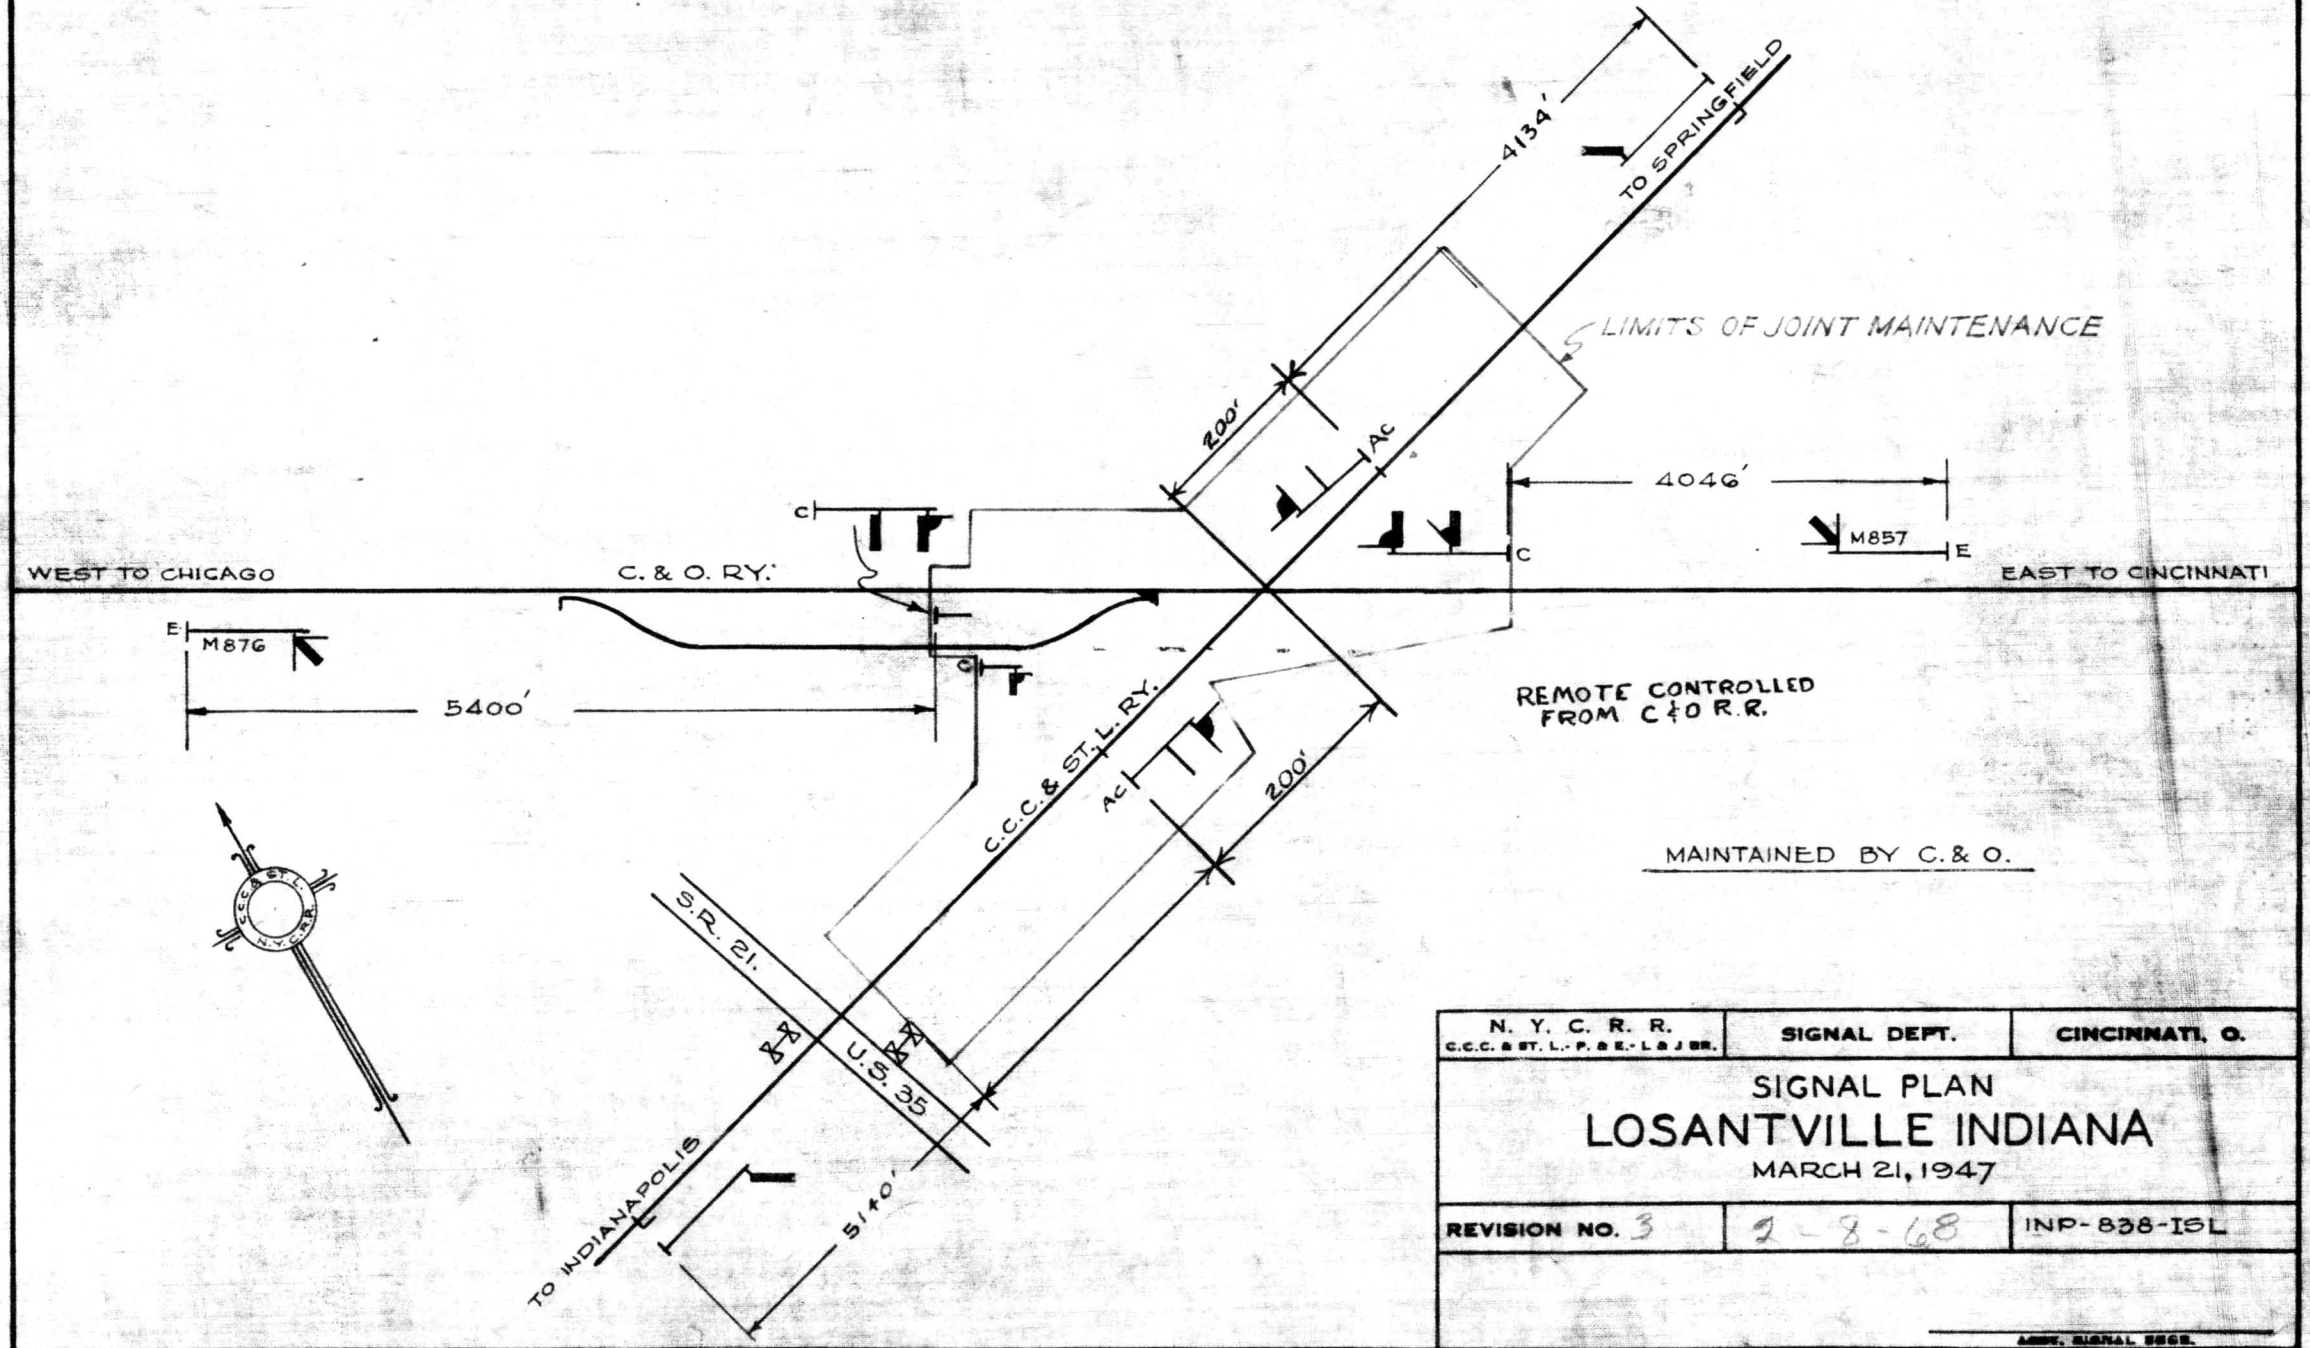


N. Y. C. R. R. C.C.C. & ST. L.- P. & E.- L & J BR.	SIGNAL DEPT.	CINCINNATI, O.


SIGNAL PLAN
LOSANTVILLE INDIANA
MARCH 21, 1947

REVISION NO. 3	2-8-68	INP-838-ISL

ASSN. SIGNAL ENGR.

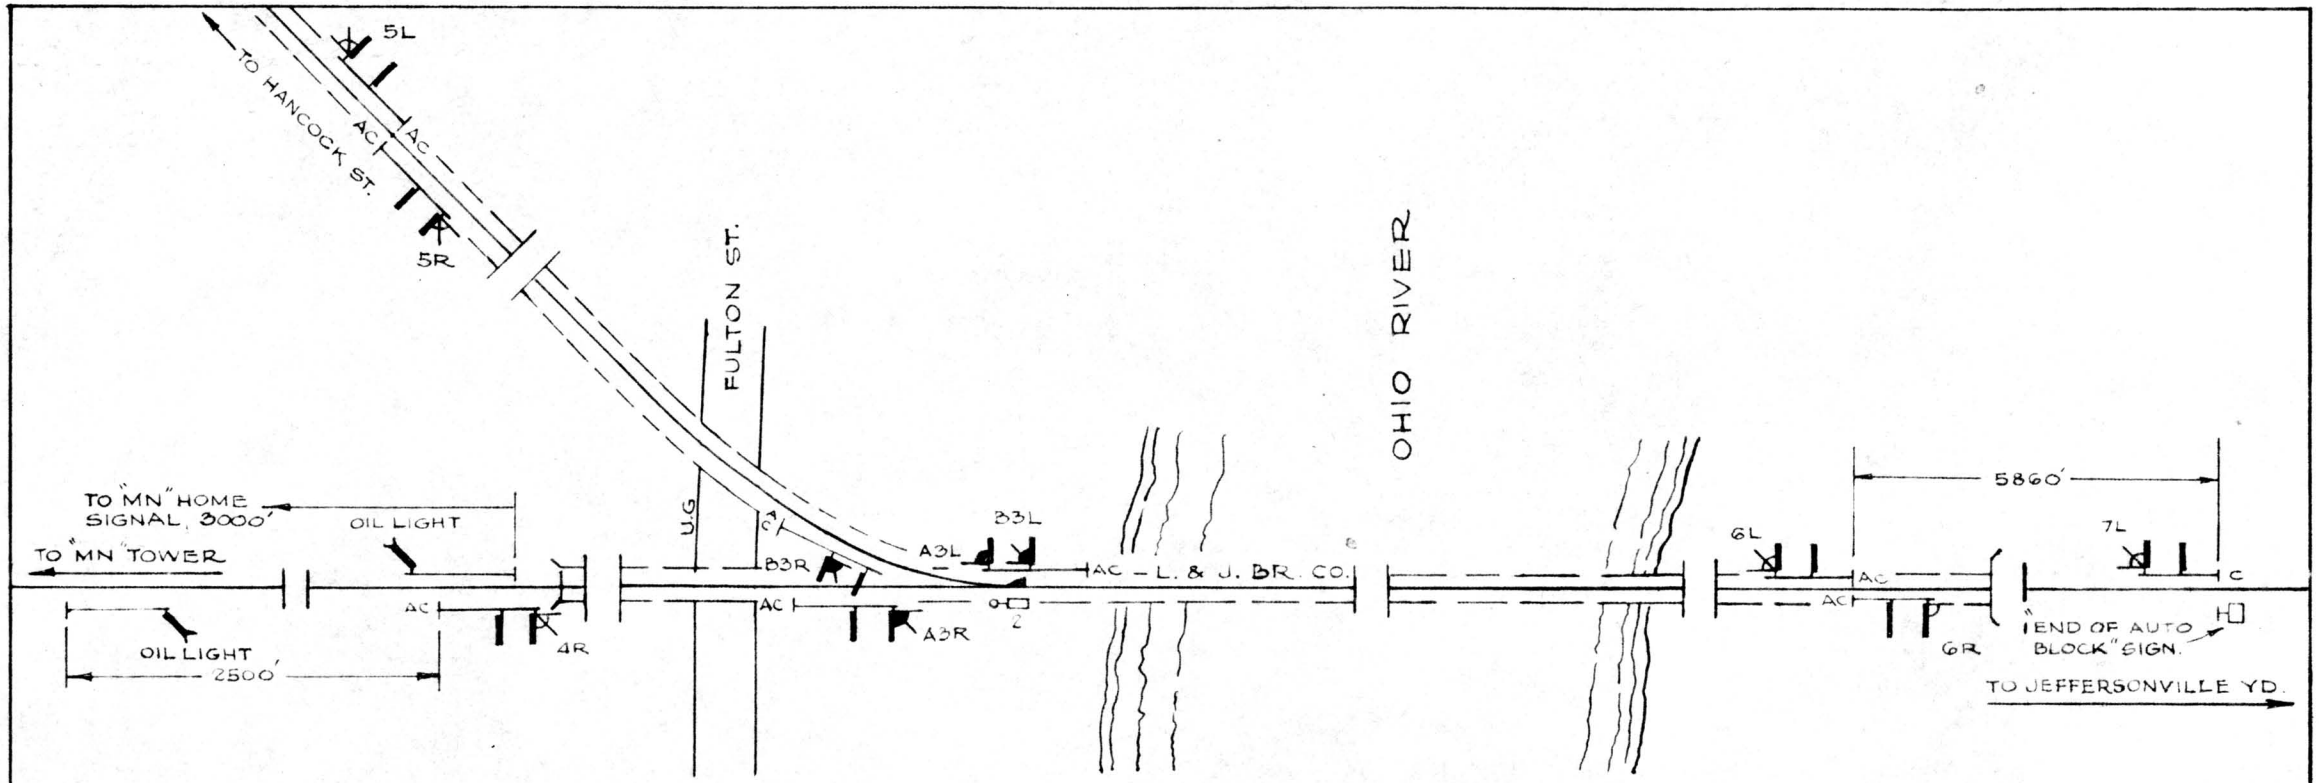


NOTE: ALL SWITCHES & SIGNALS ARE CONTROLLED FROM HANCOCK ST.

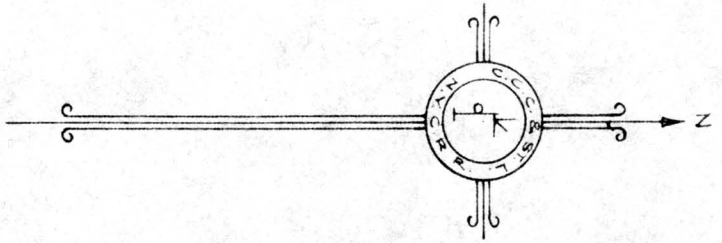

MAINTAINED BY C.C.C. & ST. L. RY.

N. Y. C. R. R. C.C.C. & ST.L. - P.& F. - L&J BR.	SIGNAL DEPT.	INDIANAPOLIS, IND.
SIGNAL PLAN FULTON ST. LOUISVILLE, KY. SEPT 1, 1954		
REVISION NO.	DATE	LJ - 30 - ISL
		A. M. Gilbert SIGNAL ENGR.

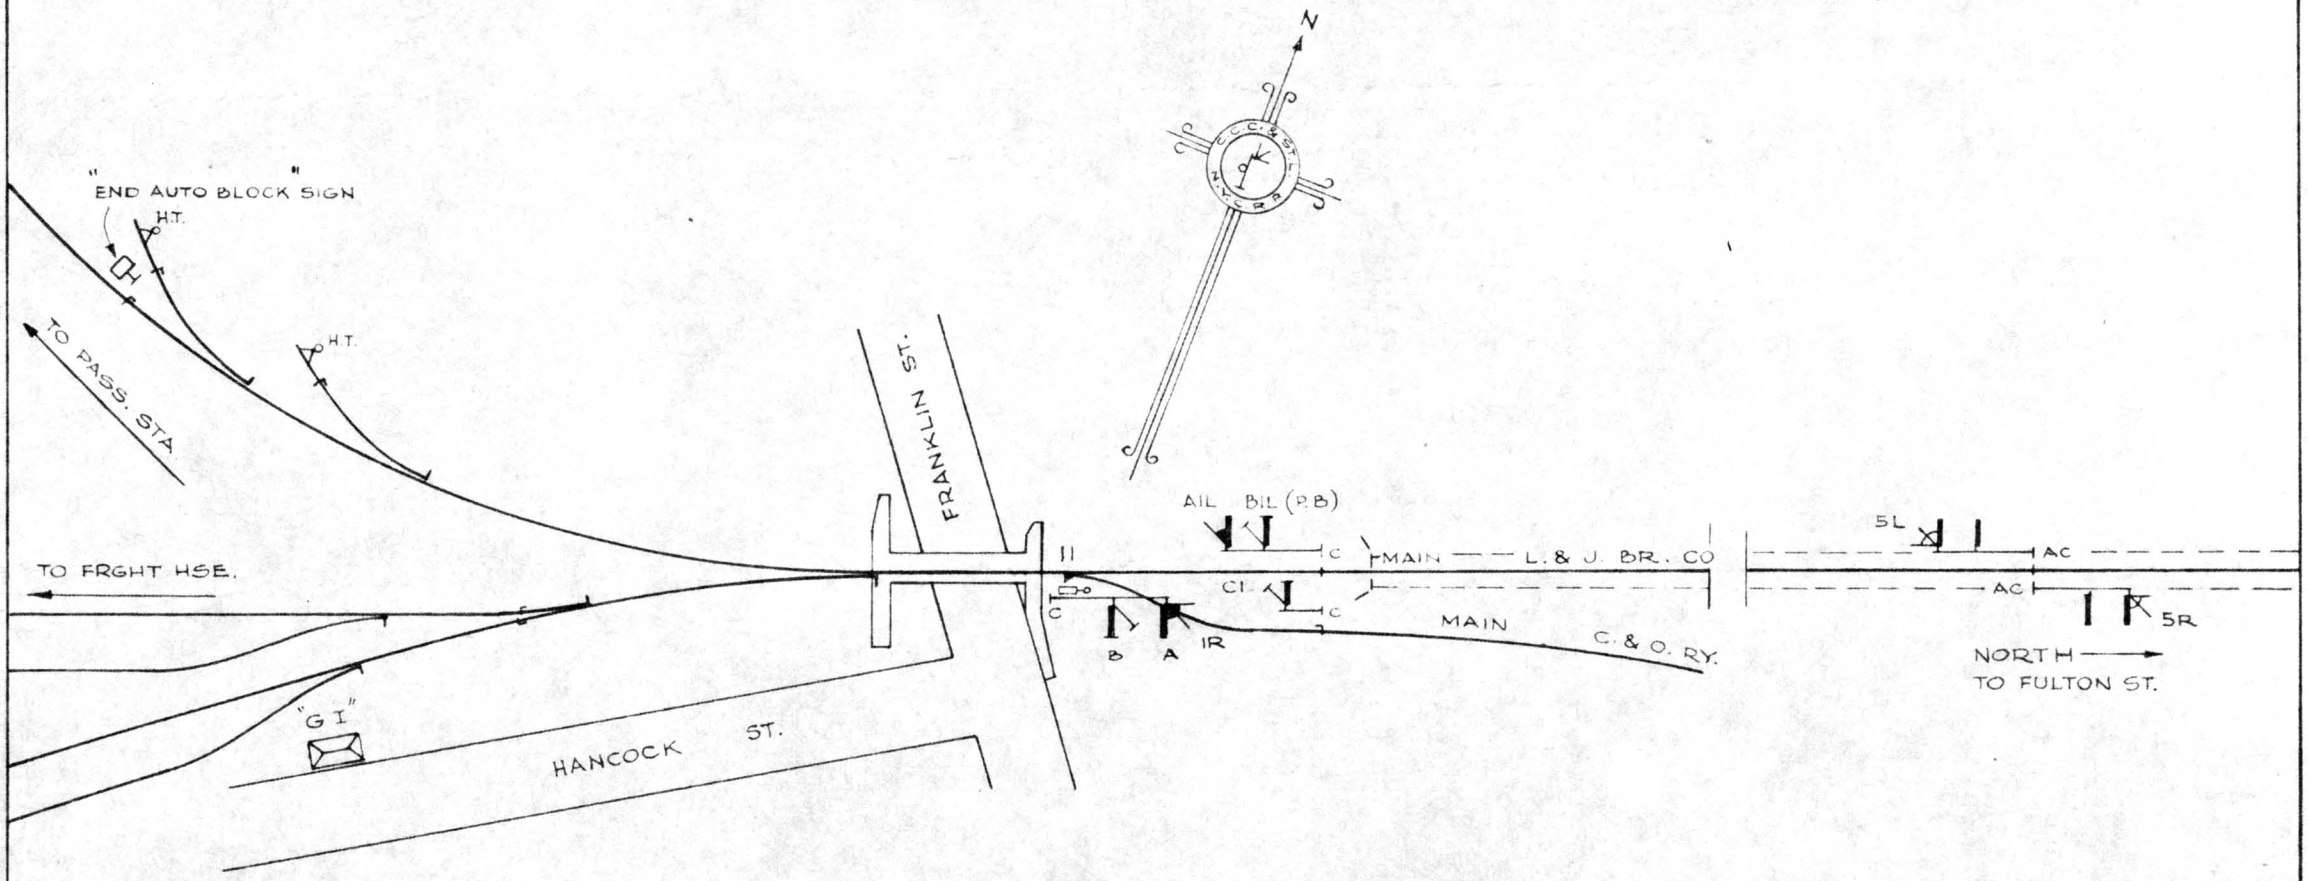


SIGNALS & ELECTRIC SWITCH CONTROLLED FROM C.T.C. CONTROL PANEL AT G.I TOWER, HANCOCK ST.

MAINTAINED BY C.C.C. & ST. L. RY

N. Y. C. R. R. C.C.C. & ST. L. - P. & E. - I. & J. BR.	SIGNAL DEPT.	INDIANAPOLIS, IND.
SIGNAL PLAN HANCOCK ST, LOUISVILLE, KY. SEPT. 1, 1954		
REVISION NO.		LJ - 33 - ISL

A. M. Gilbert
SIGNAL ENGR.

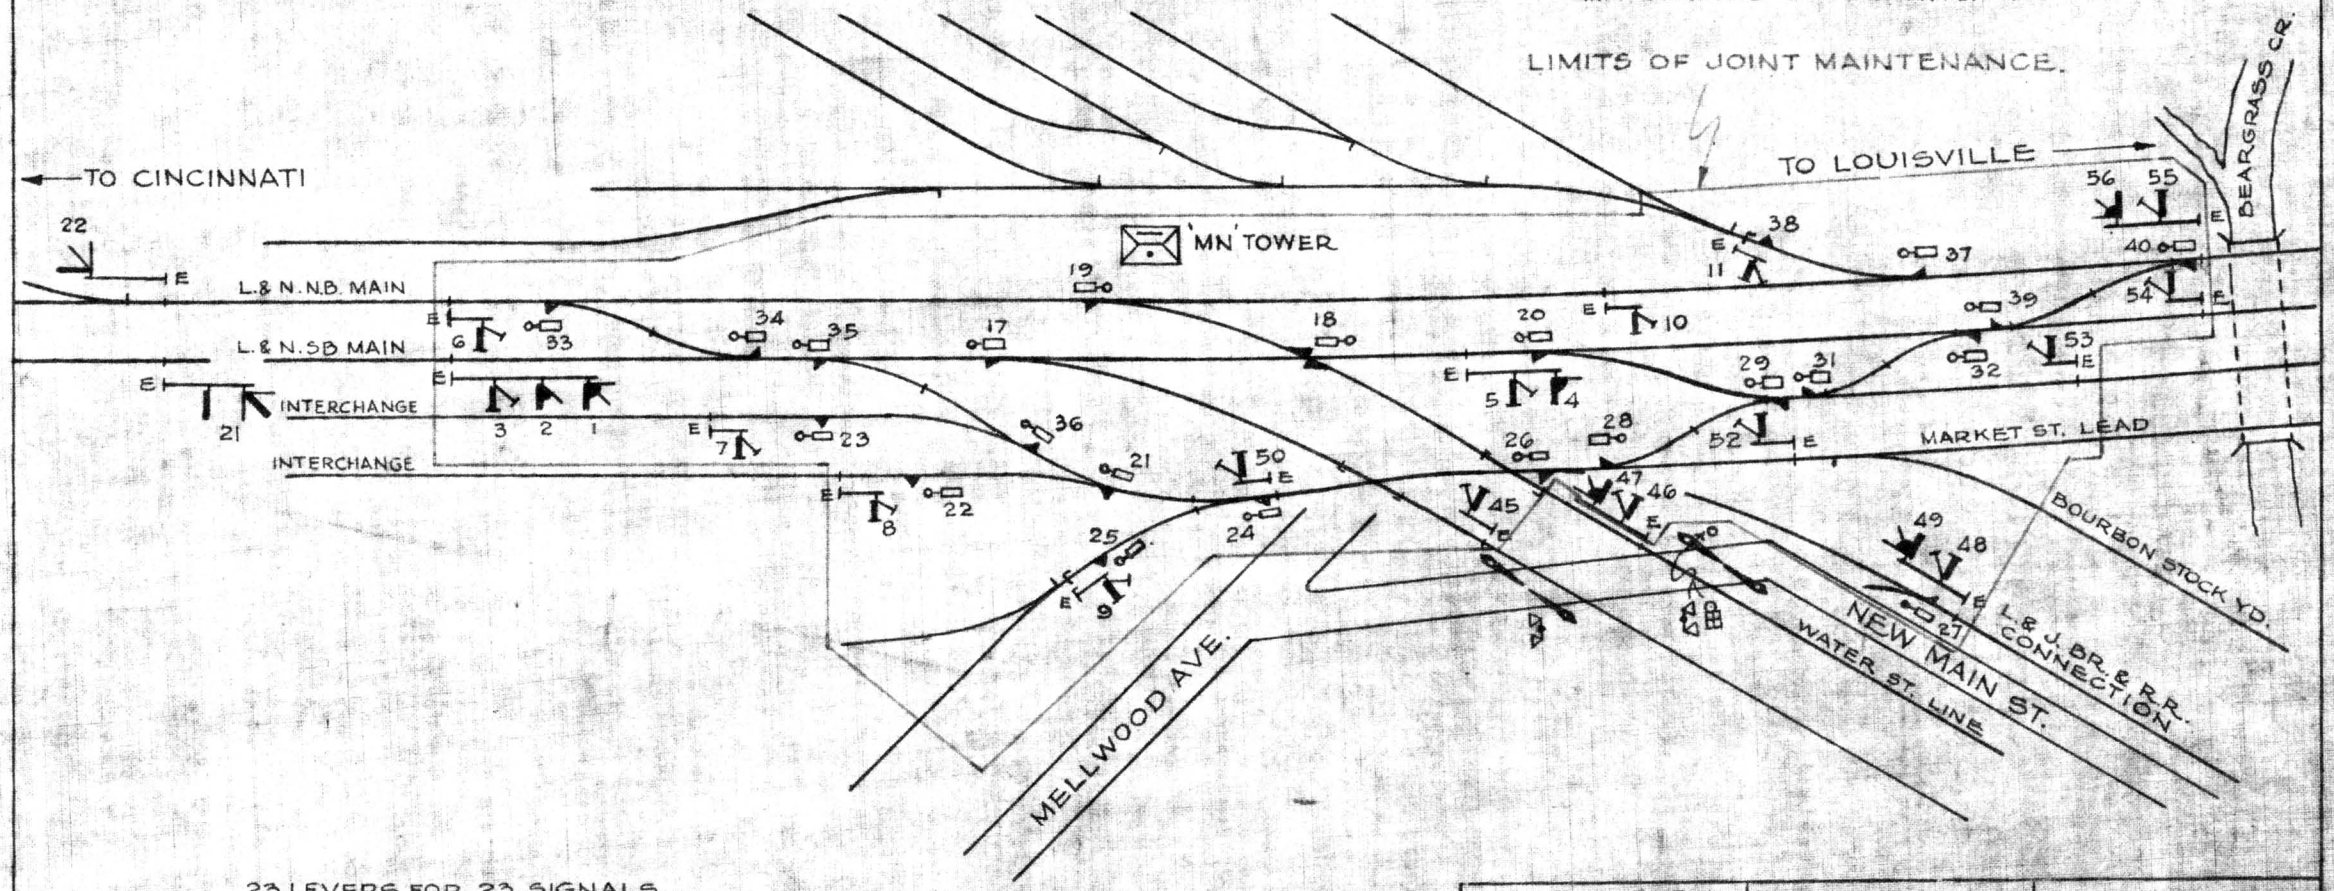

23 LEVERS FOR 23 SIGNALS
19 " " 18 SWITCHES & 1 M.P.F.
5 " " 5 DERAILS

47 WORKING LEVERS
9 SPARE SPACES, 12-13-14-15-16-41-42-43-44

56 LEVER FRAME


TIME LOCKS ON LEVERS 9-50 & 55
SET FOR 12 SECONDS.

N. Y. C. R. R. C.C.C. & ST. L.- P. & E.- L & J BR.	SIGNAL DEPT.	CINCINNATI, O.

SIGNAL PLAN
'MN' LOUISVILLE, KENTUCKY
DEC. 20, 1940

REVISION NO. 1	6-6-46	LJ-37-ISL

ASST. SIGNAL ENGR.

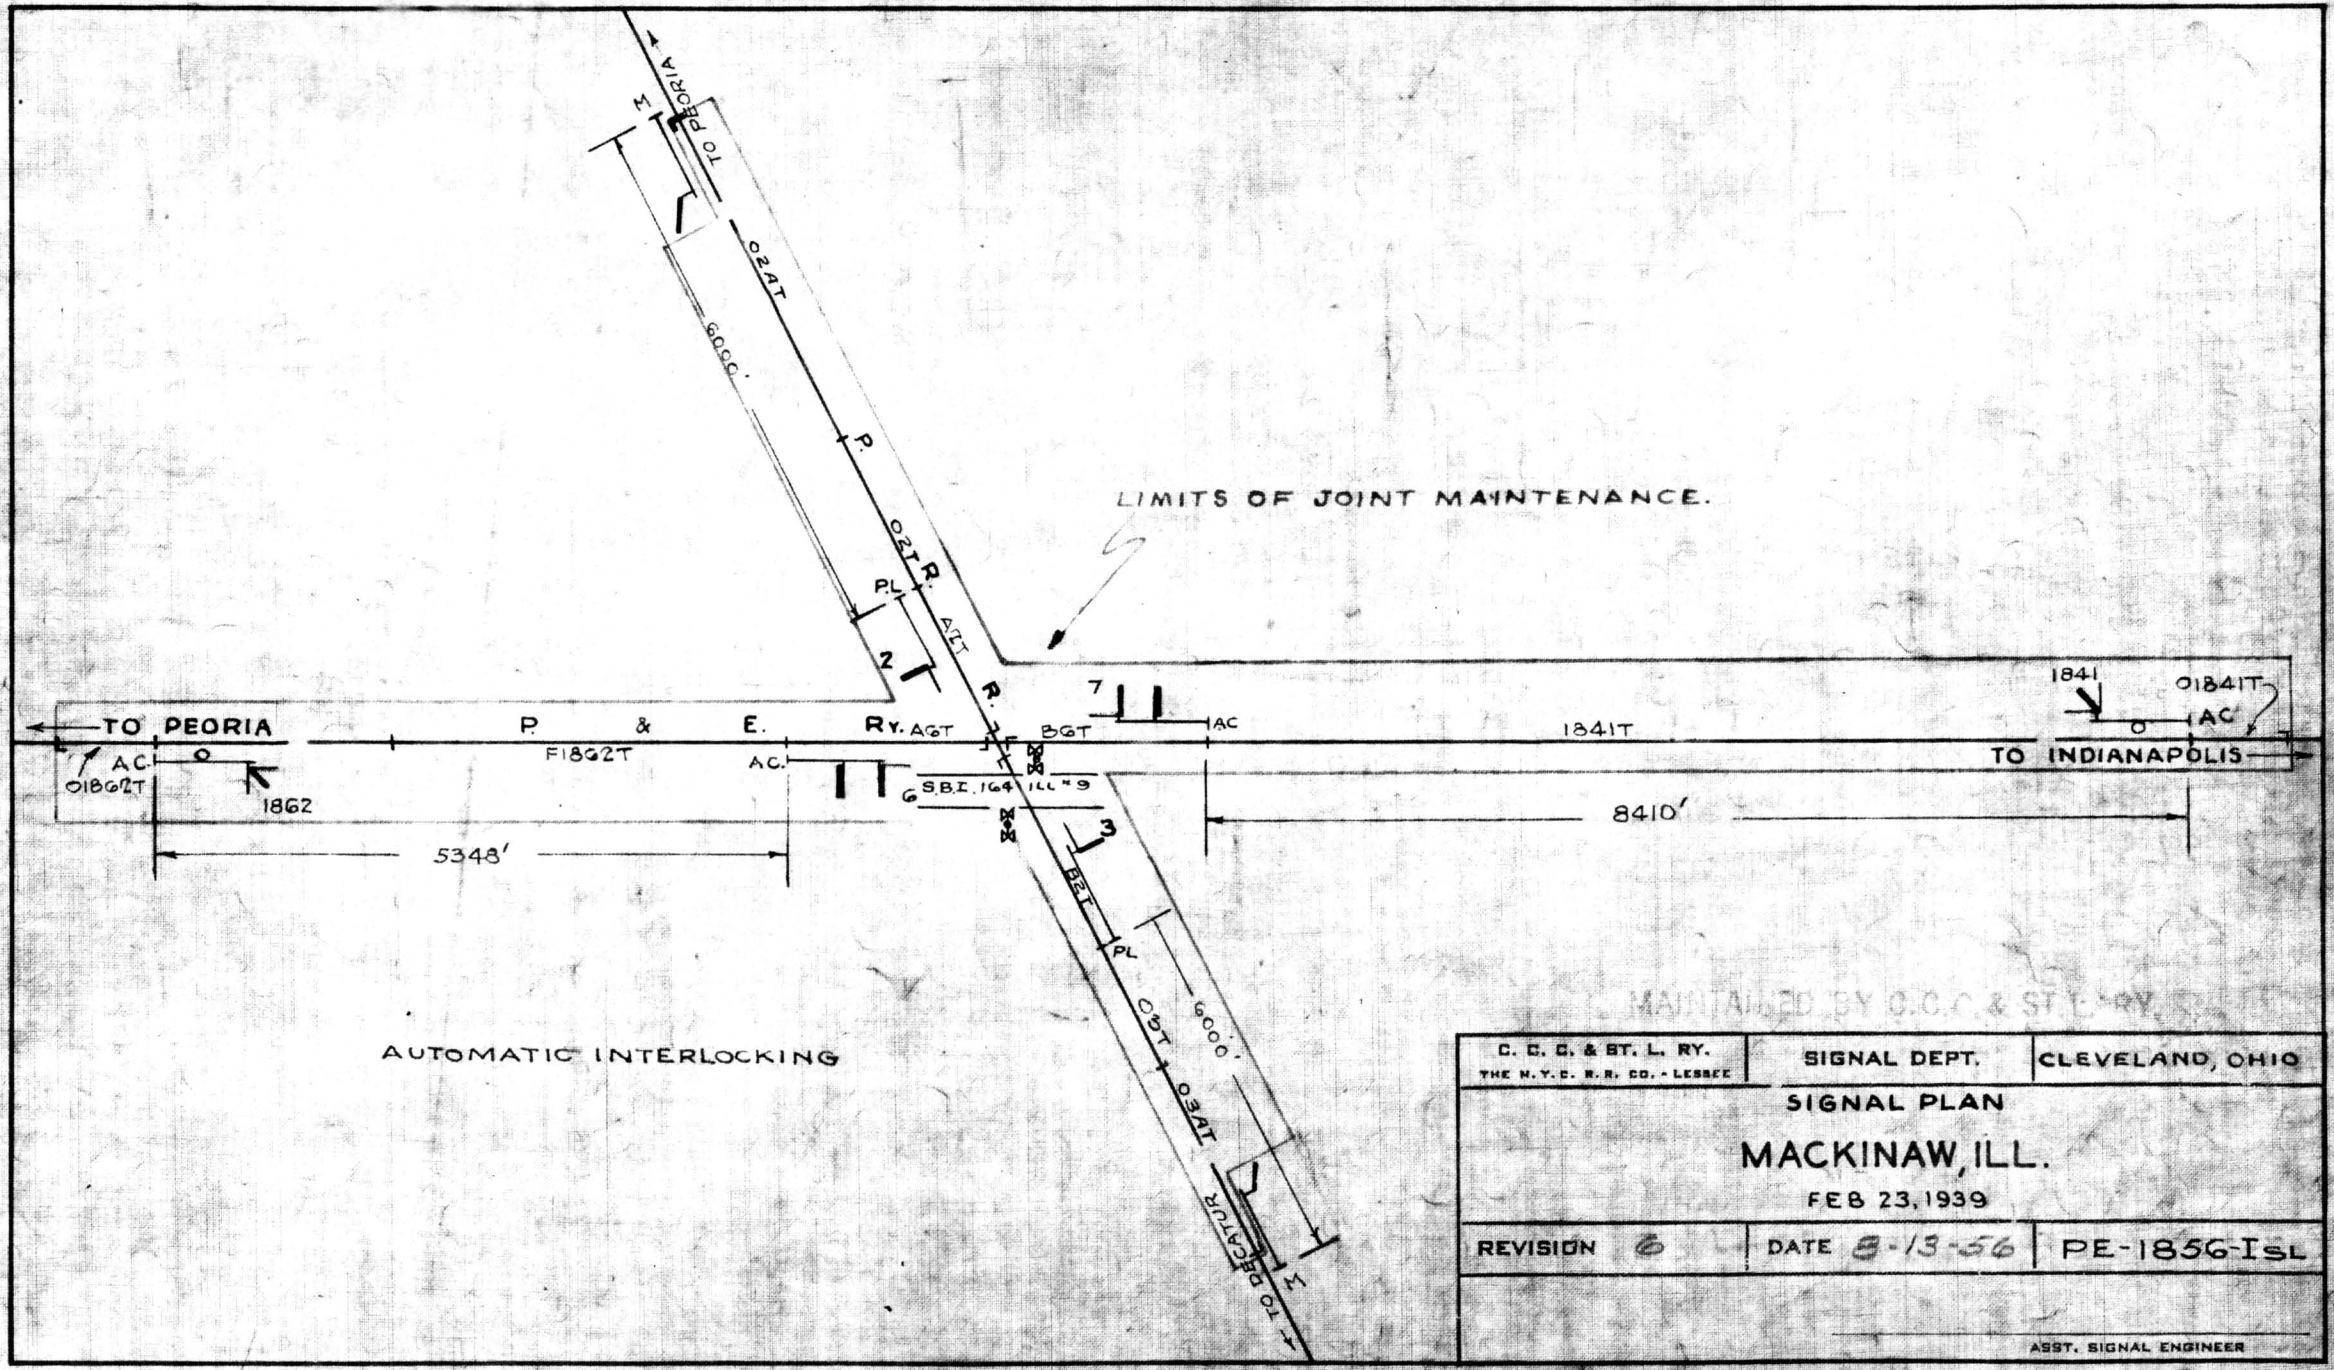


AUTOMATIC INTERLOCKING

MAINTAINED BY C.C.C. & ST. L. RY.

C. C. C. & ST. L. RY. THE N.Y.C. R.R. CO. - LESSEE	SIGNAL DEPT.	CLEVELAND, OHIO
SIGNAL PLAN		
MACKINAW, ILL.		
FEB 23, 1939		
REVISION 6	DATE 8-13-56	PE-1856-ISL

ASST. SIGNAL ENGINEER

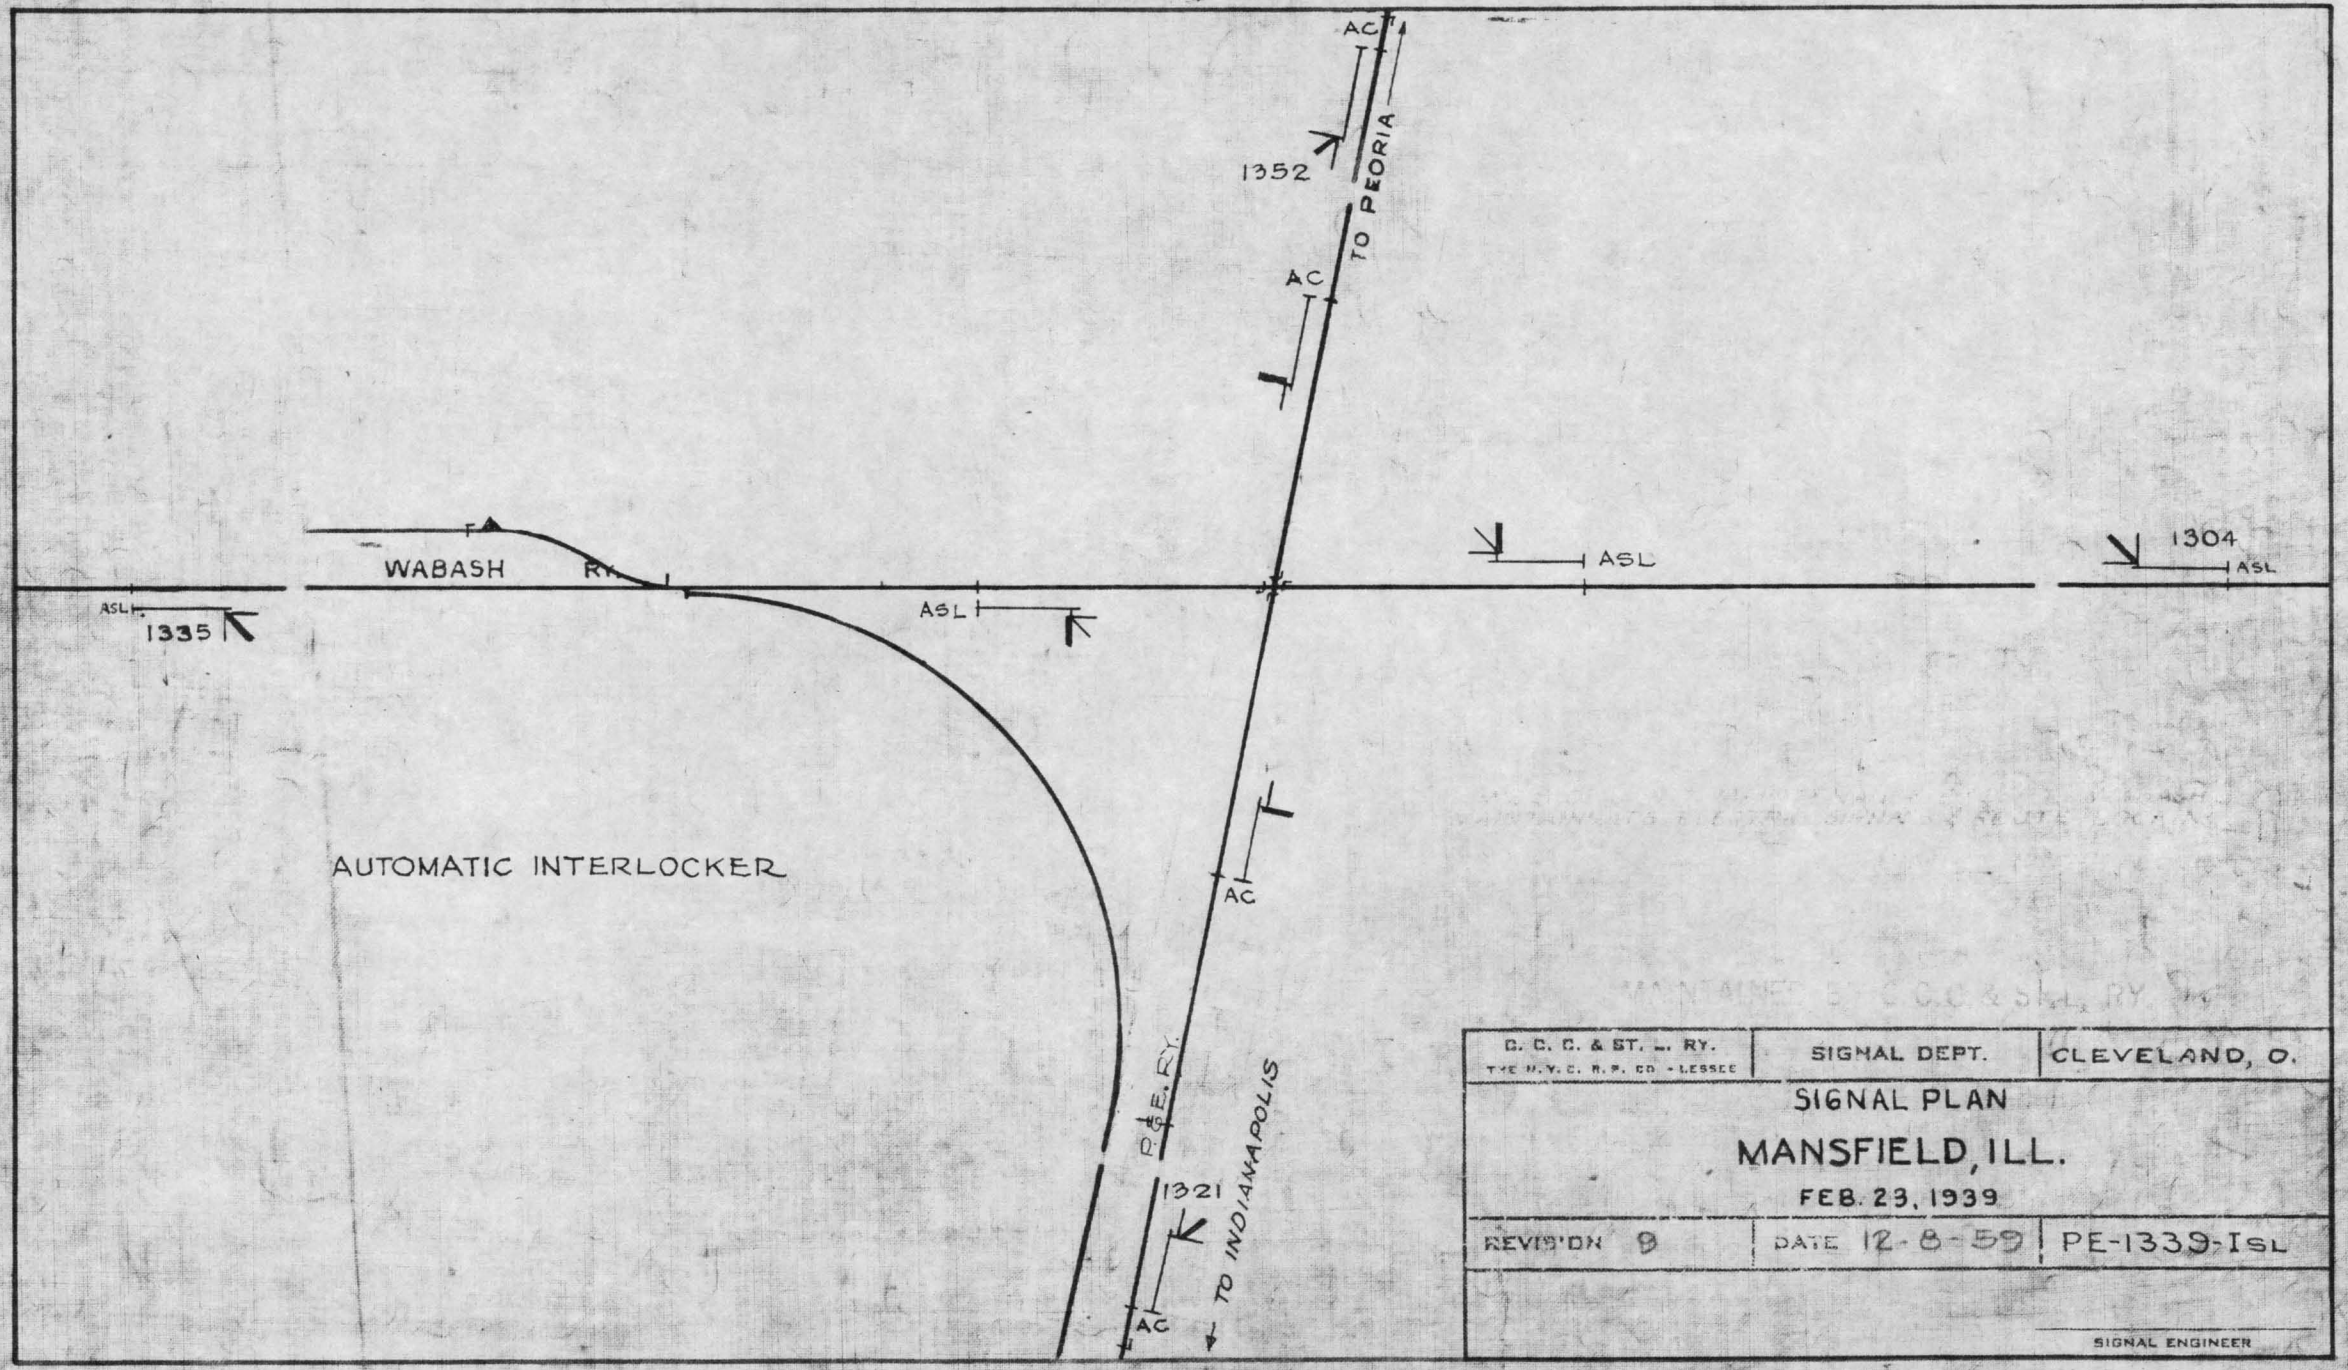

C. C. C. & ST. L. RY. THE N. Y. C. R. R. CO. - LESSEE	SIGNAL DEPT.	CLEVELAND, O.


SIGNAL PLAN


MANSFIELD, ILL.

FEB. 23, 1939

REVISION 9	DATE 12-8-59	PE-1339-ISL

SIGNAL ENGINEER

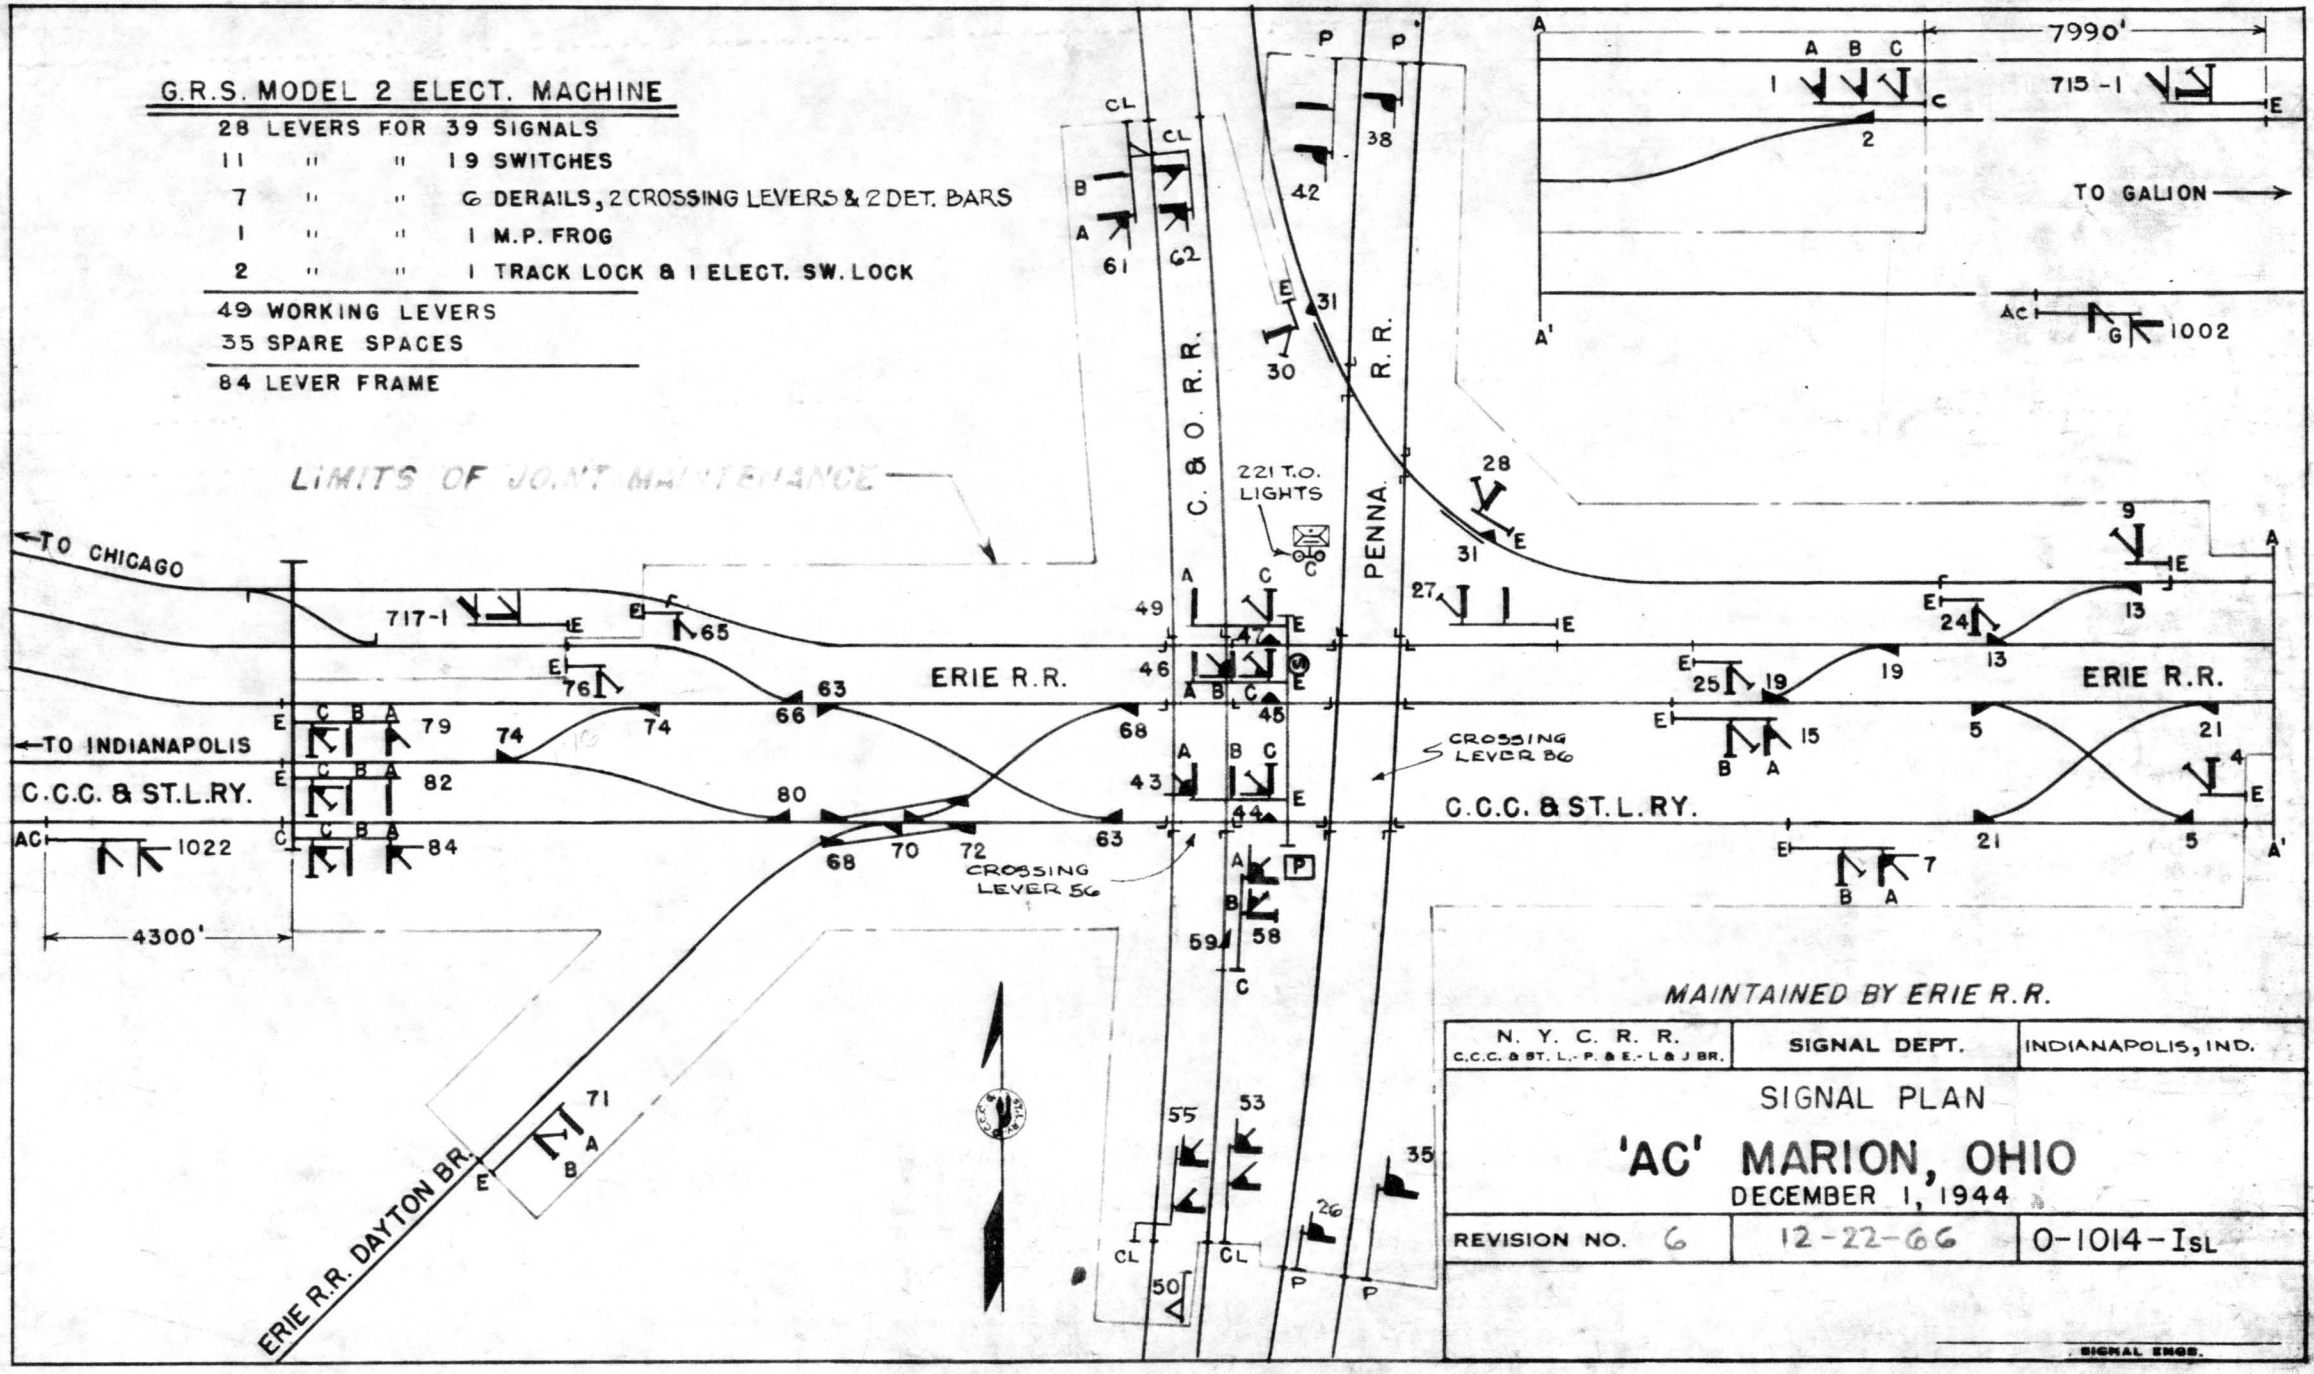
G.R.S. MODEL 2 ELECT. MACHINE
28 LEVERS FOR 39 SIGNALS
11 " " 19 SWITCHES
7 " " 6 DERAILS, 2 CROSSING LEVERS & 2 DET. BARS
1 " " 1 M.P. FROG
2 " " 1 TRACK LOCK & 1 ELECT. SW. LOCK
49 WORKING LEVERS
35 SPARE SPACES
84 LEVER FRAME
LIMITS OF JOINT MAINTENANCE
TO CHICAGO
TO INDIANAPOLIS
C.C.C. & ST.L.RY.
ERIE R.R.
ERIE R.R. DAYTON BR.
C. & O. R.R.
PENNA. R.R.
221 T.O. LIGHTS
CROSSING LEVER 56
CROSSING LEVER 86
4300'
7990'
TO GALION
1002
1022
MAINTAINED BY ERIE R.R.
N. Y. C. R. R.
C.C.C. & ST. L.- P. & E.- L & J BR.
SIGNAL DEPT.
INDIANAPOLIS, IND.
SIGNAL PLAN
'AC' MARION, OHIO
DECEMBER 1, 1944
REVISION NO. 6
12-22-66
0-1014-ISL
SIGNAL ENGR.

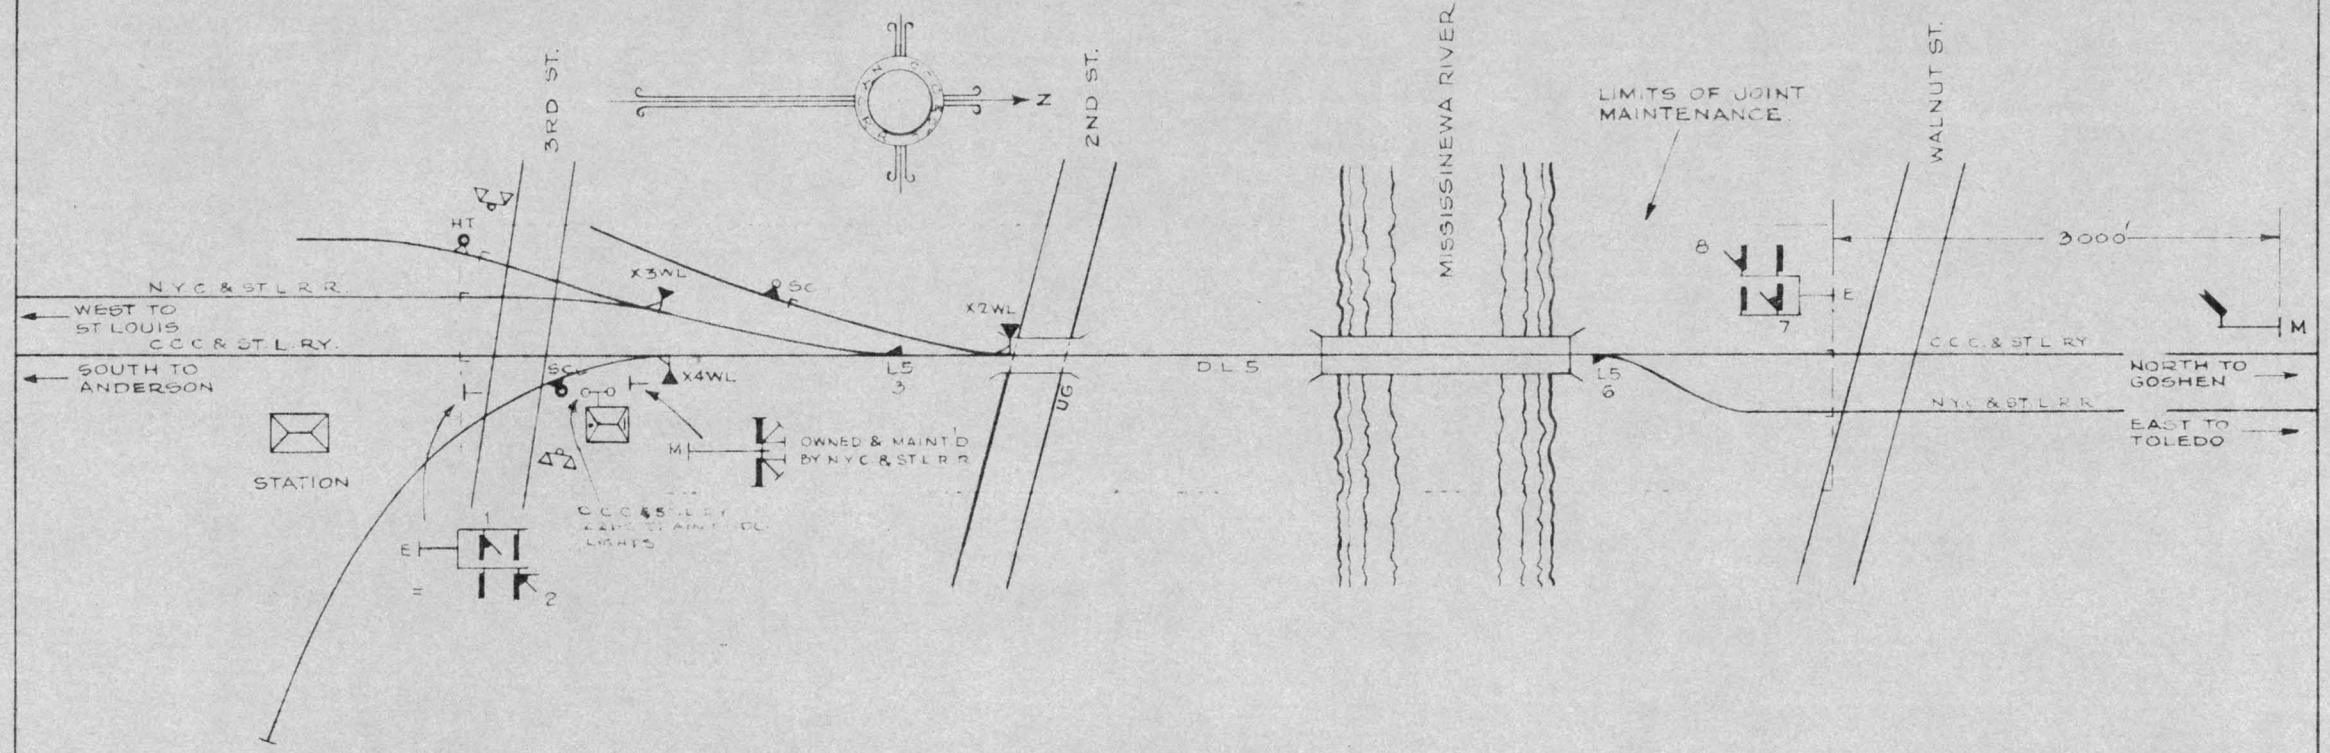

S. & F. MACHINE


7 - WORKING LEVERS

1 - SPARE - 4

8 - LEVER FRAME

MAINTAINED BY C.C.C. & ST.L.RY.

N.Y.C.R.R. C.C.C. & ST.L. P. & E. L. & J. BR.	SIGNAL DEPT.	INDIANAPOLIS, IND.
SIGNAL PLAN MARION, IND. FEB 15. 1939		
REVISION NO 4	DATE 1-3-47	INM-1326-ISL
		SIGNAL ENGR.

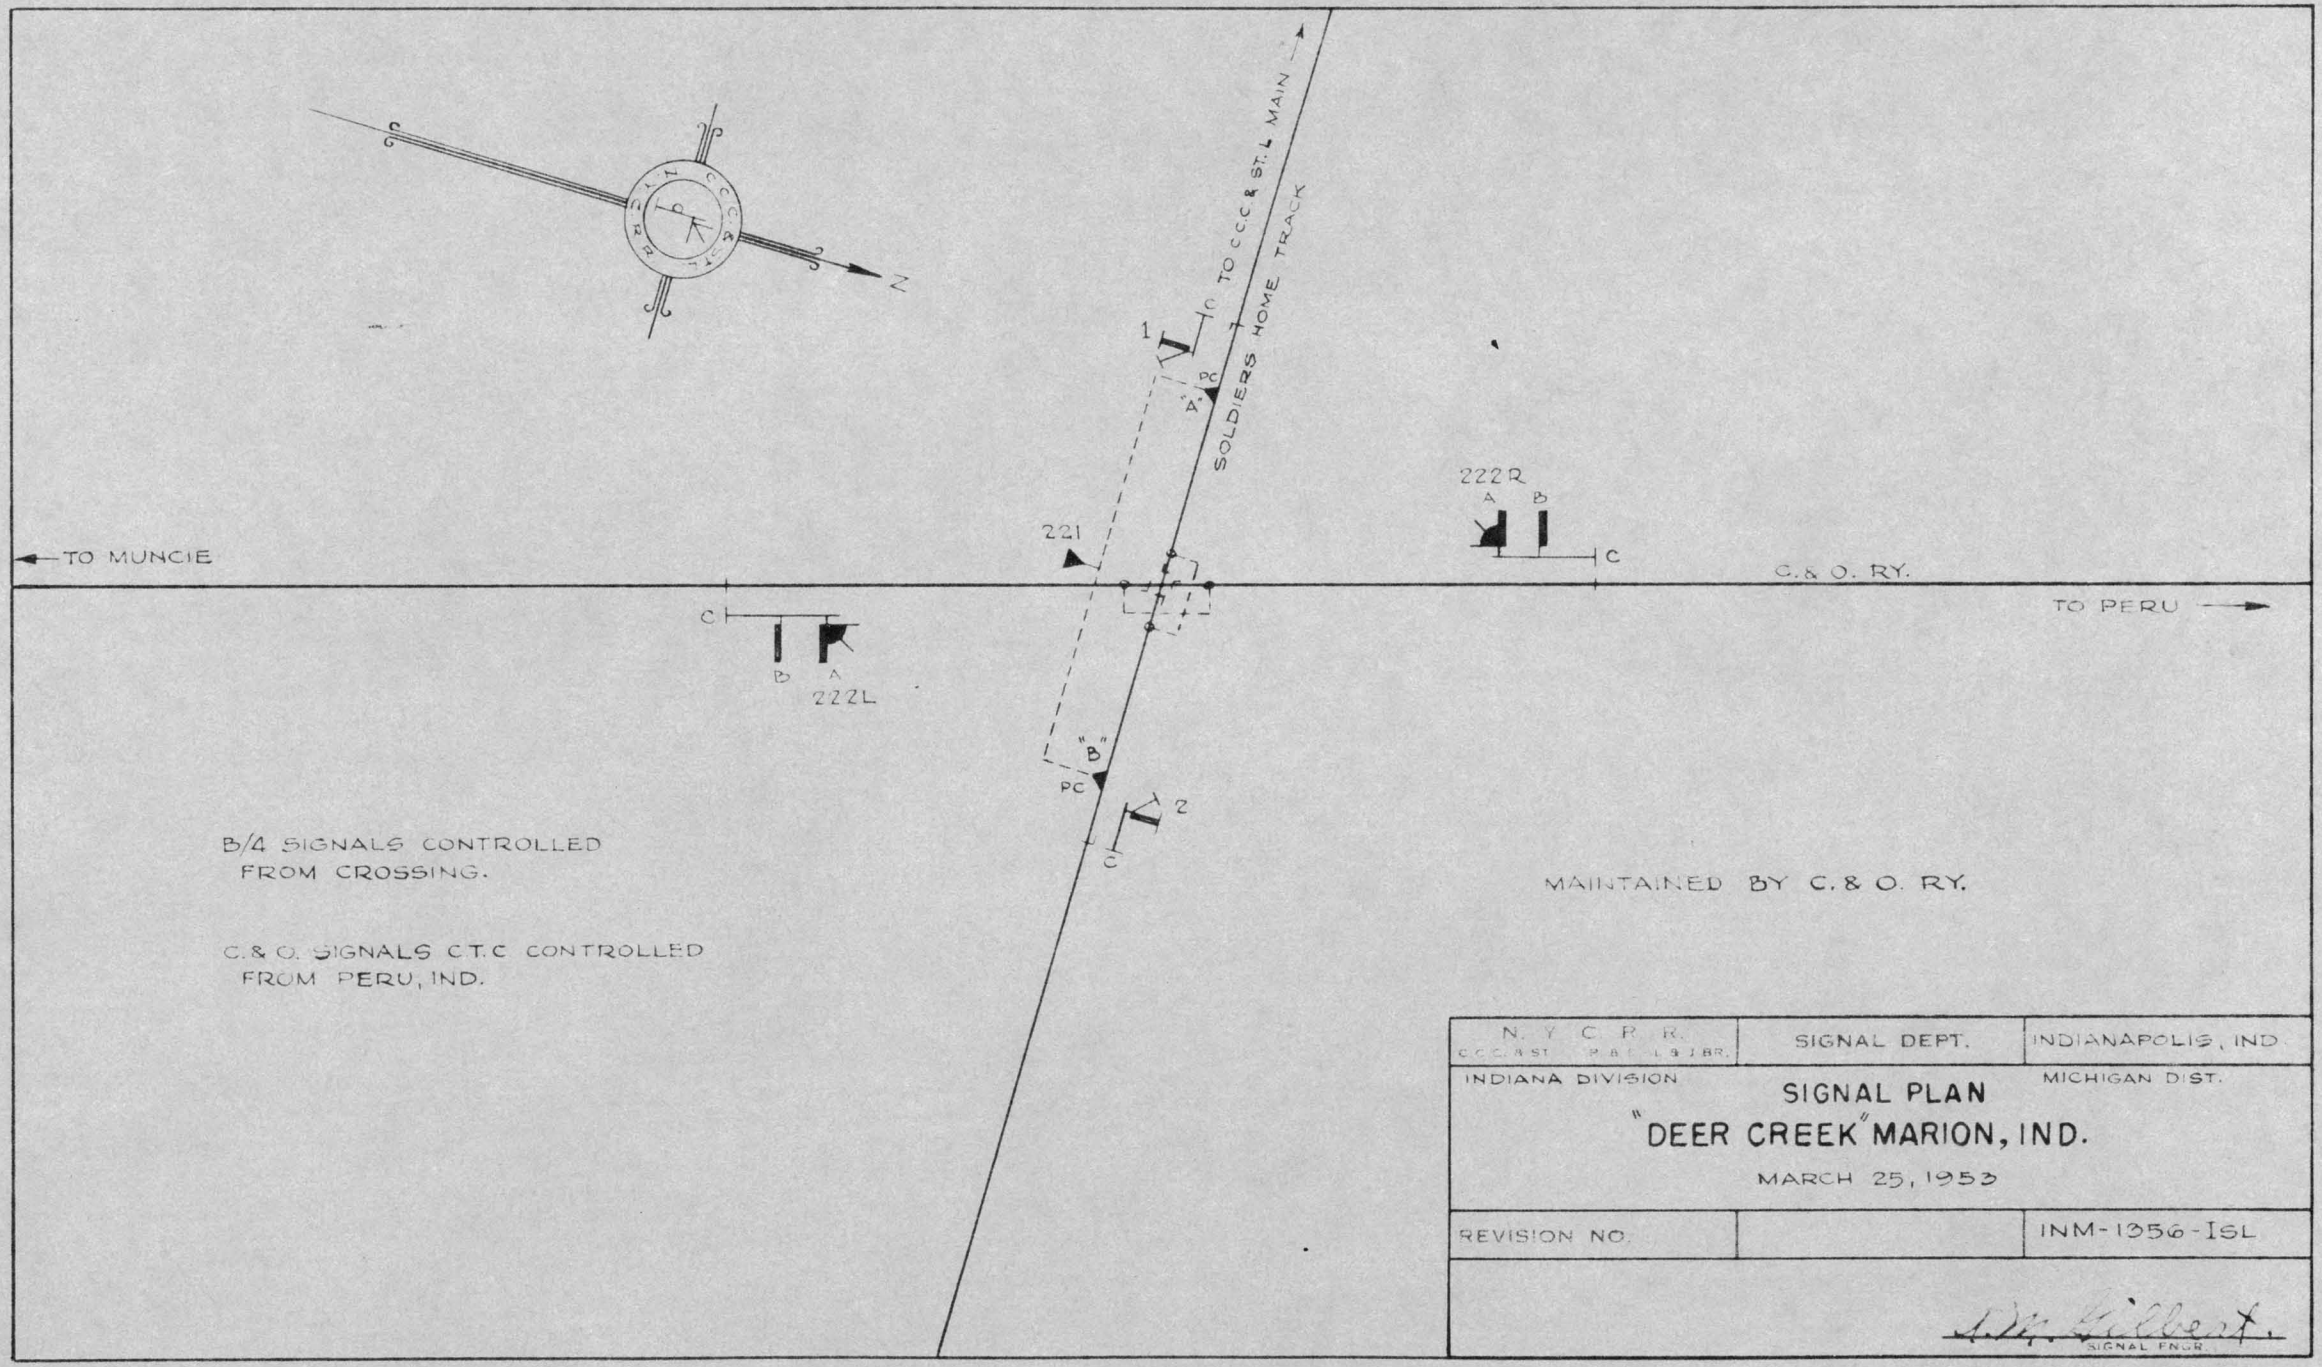

B/4 SIGNALS CONTROLLED FROM CROSSING.

C. & O. SIGNALS C.T.C CONTROLLED FROM PERU, IND.

MAINTAINED BY C. & O. RY.


N.Y.C.R.R. C.C.C.&St.L. P.&E. L.&I.BR.	SIGNAL DEPT.	INDIANAPOLIS, IND.
INDIANA DIVISION		MICHIGAN DIST.


SIGNAL PLAN
"DEER CREEK" MARION, IND.

MARCH 25, 1953

REVISION NO.		INM-1356-ISL

A. W. Gilbert
SIGNAL ENGR.

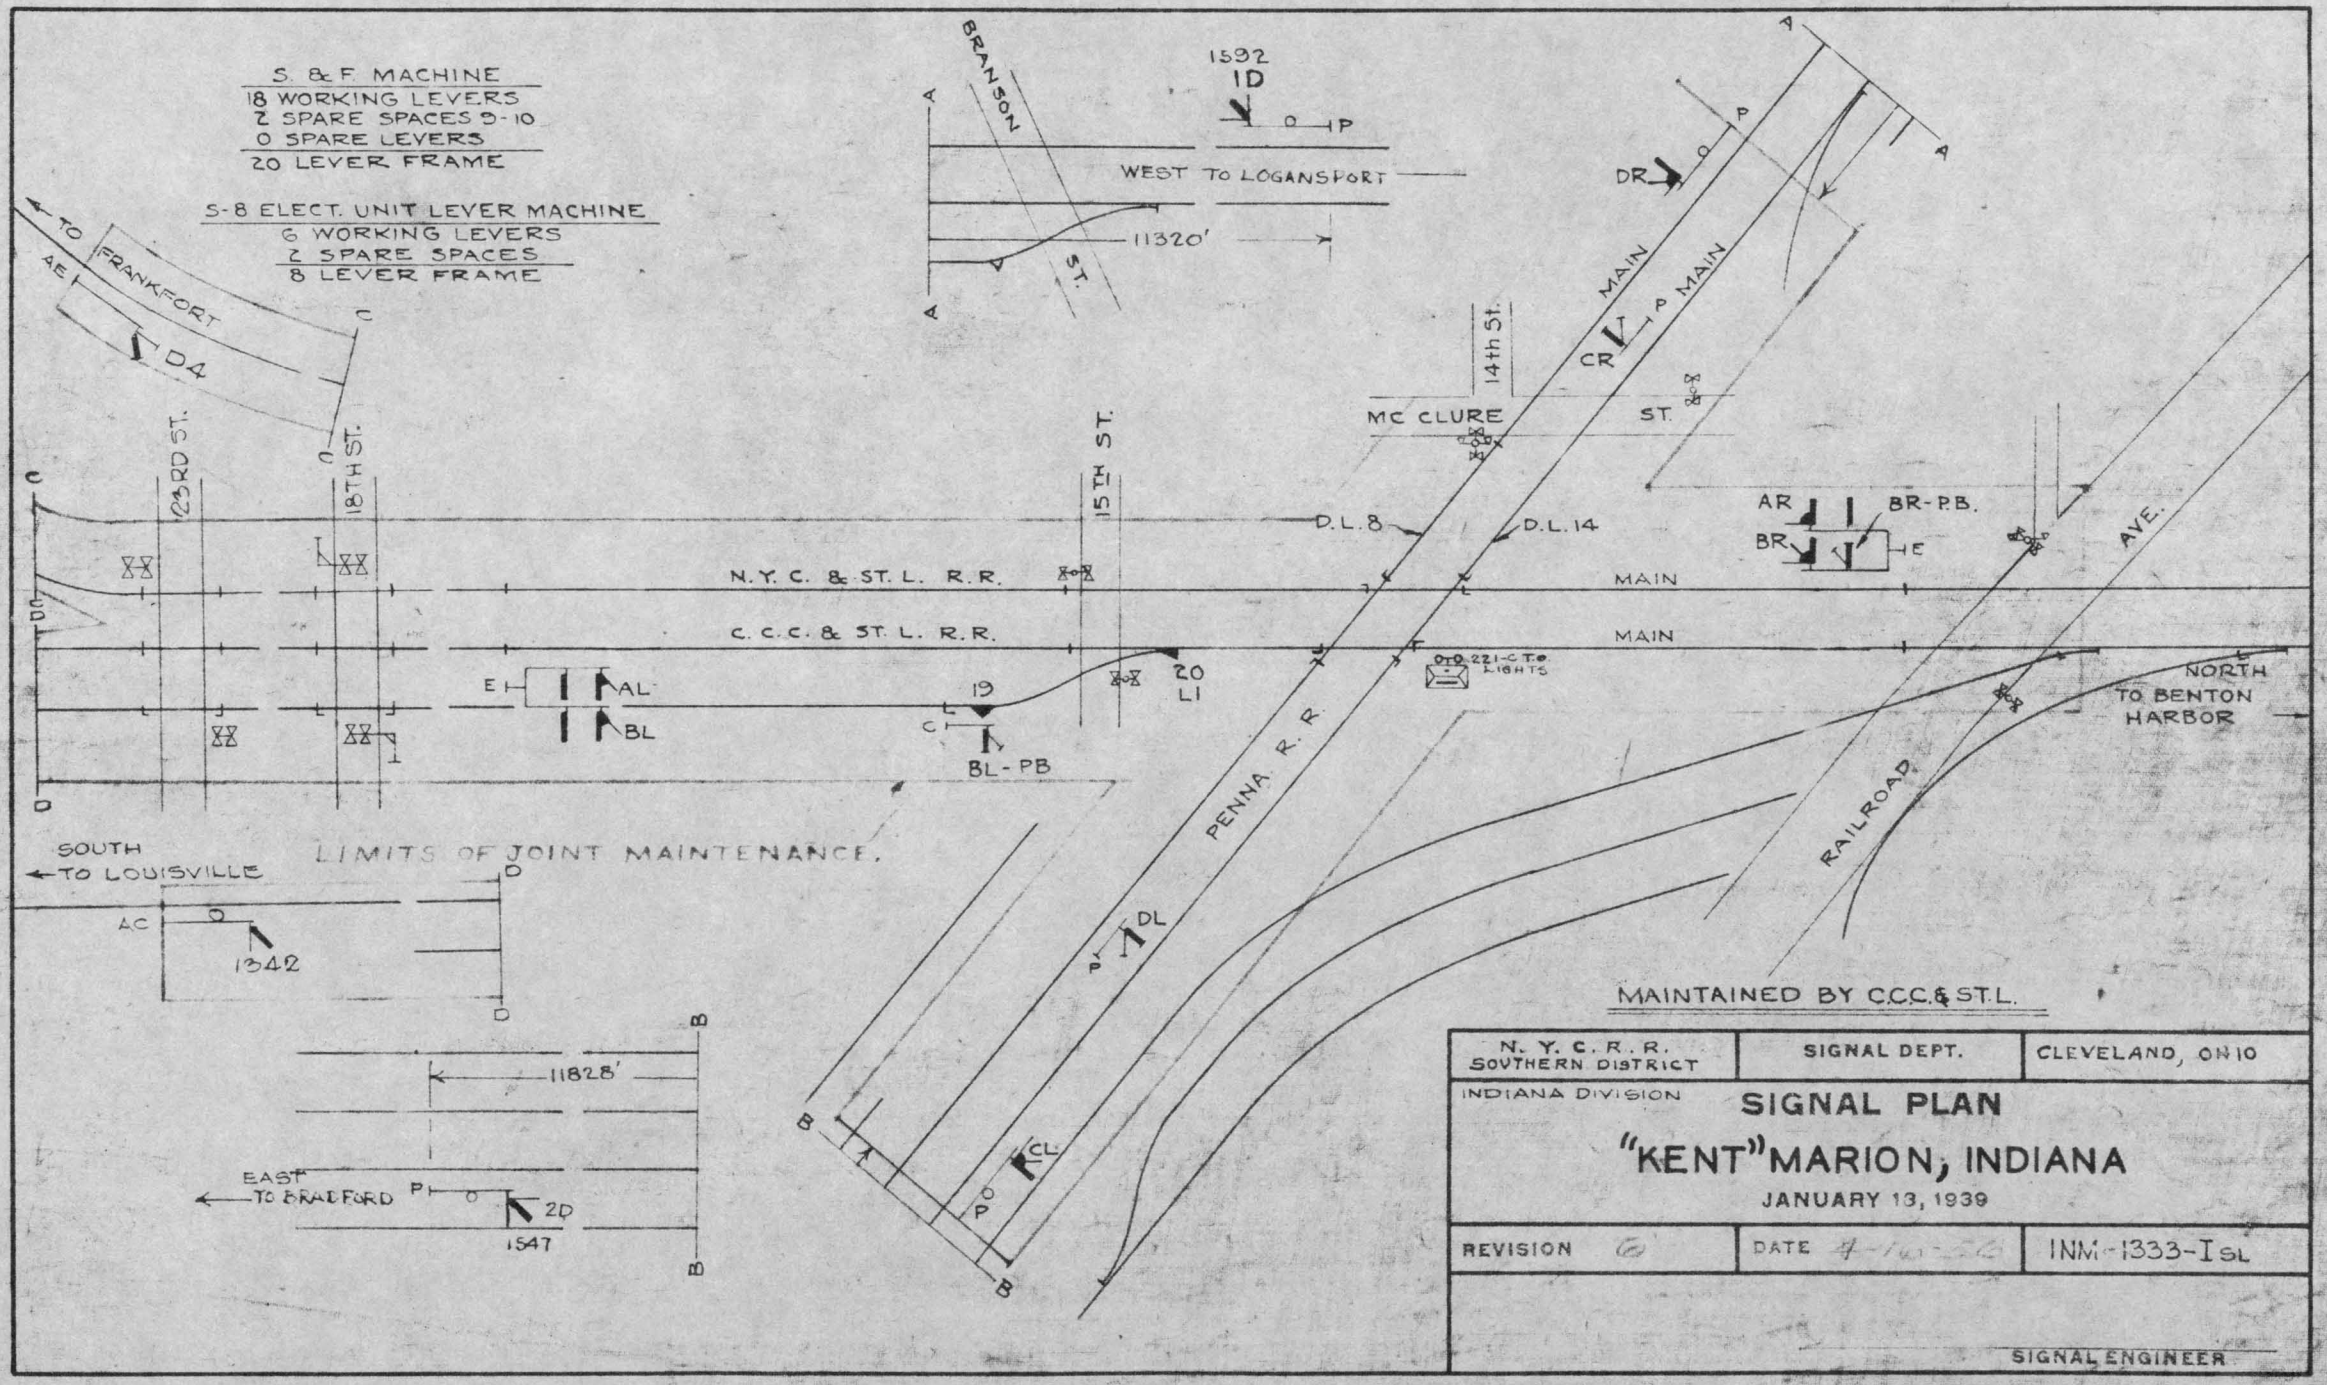
S. & F. MACHINE
18 WORKING LEVERS
2 SPARE SPACES 9-10
0 SPARE LEVERS
20 LEVER FRAME
S-8 ELECT. UNIT LEVER MACHINE
6 WORKING LEVERS
2 SPARE SPACES
8 LEVER FRAME
TO FRANKFORT
AE
D4
C
C
D
D
12RD ST.
18TH ST.
15TH ST.
BRANSON
A
A
1592
1D
P
WEST TO LOGANSPORT
11320'
ST.
14th St.
MC CLURE
ST.
MAIN
CR
P MAIN
DR
P
A
A
D.L. 8
D.L. 14
AR
BR-P.B.
BR
E
AVE.
N.Y.C. & ST.L. R.R.
MAIN
C.C.C. & ST.L. R.R.
MAIN
E
AL
BL
19
C
BL-PB
20
L1
221-C.T.C. LIGHTS
NORTH
TO BENTON HARBOR
PENNA R.R.
RAILROAD
DL
P
CL
P
B
B
SOUTH
TO LOUISVILLE
LIMITS OF JOINT MAINTENANCE.
AC
D
1342
D
B
B
11828'
EAST
TO BRADFORD
P
2D
1547
MAINTAINED BY C.C.C.& ST.L.
N. Y. C. R. R.
SOUTHERN DISTRICT
SIGNAL DEPT.
CLEVELAND, OHIO
INDIANA DIVISION
SIGNAL PLAN
"KENT" MARION, INDIANA
JANUARY 13, 1939
REVISION
DATE
INM-1333-ISL
SIGNAL ENGINEER

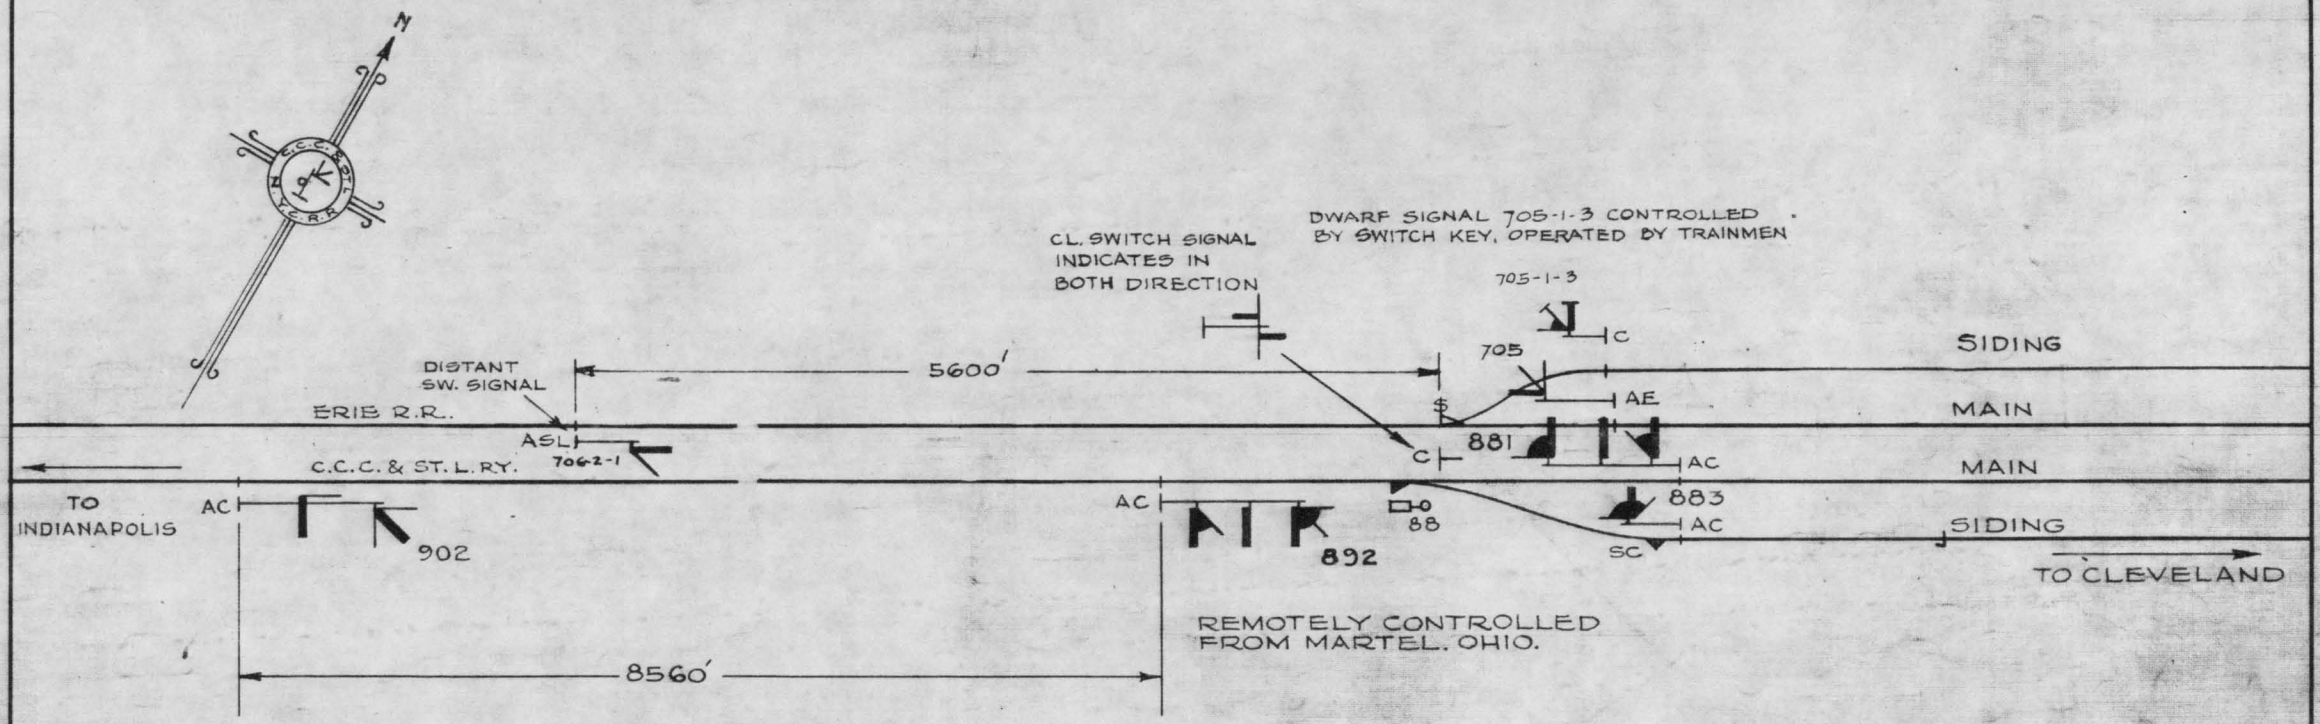


MAINTAINED BY C.C.C.&ST.L. RY.

N. Y. C. R. R. C.C.C. & ST. L.- P. & E.- L & J BR.	SIGNAL DEPT.	INDIANAPOLIS, IND.

SIGNAL PLAN
MARTEL OHIO REMOTE
DATE: NOV. 30, 1945

REVISION NO. 3	6-1-49	0-889-ISL

SIGNAL ENGR.

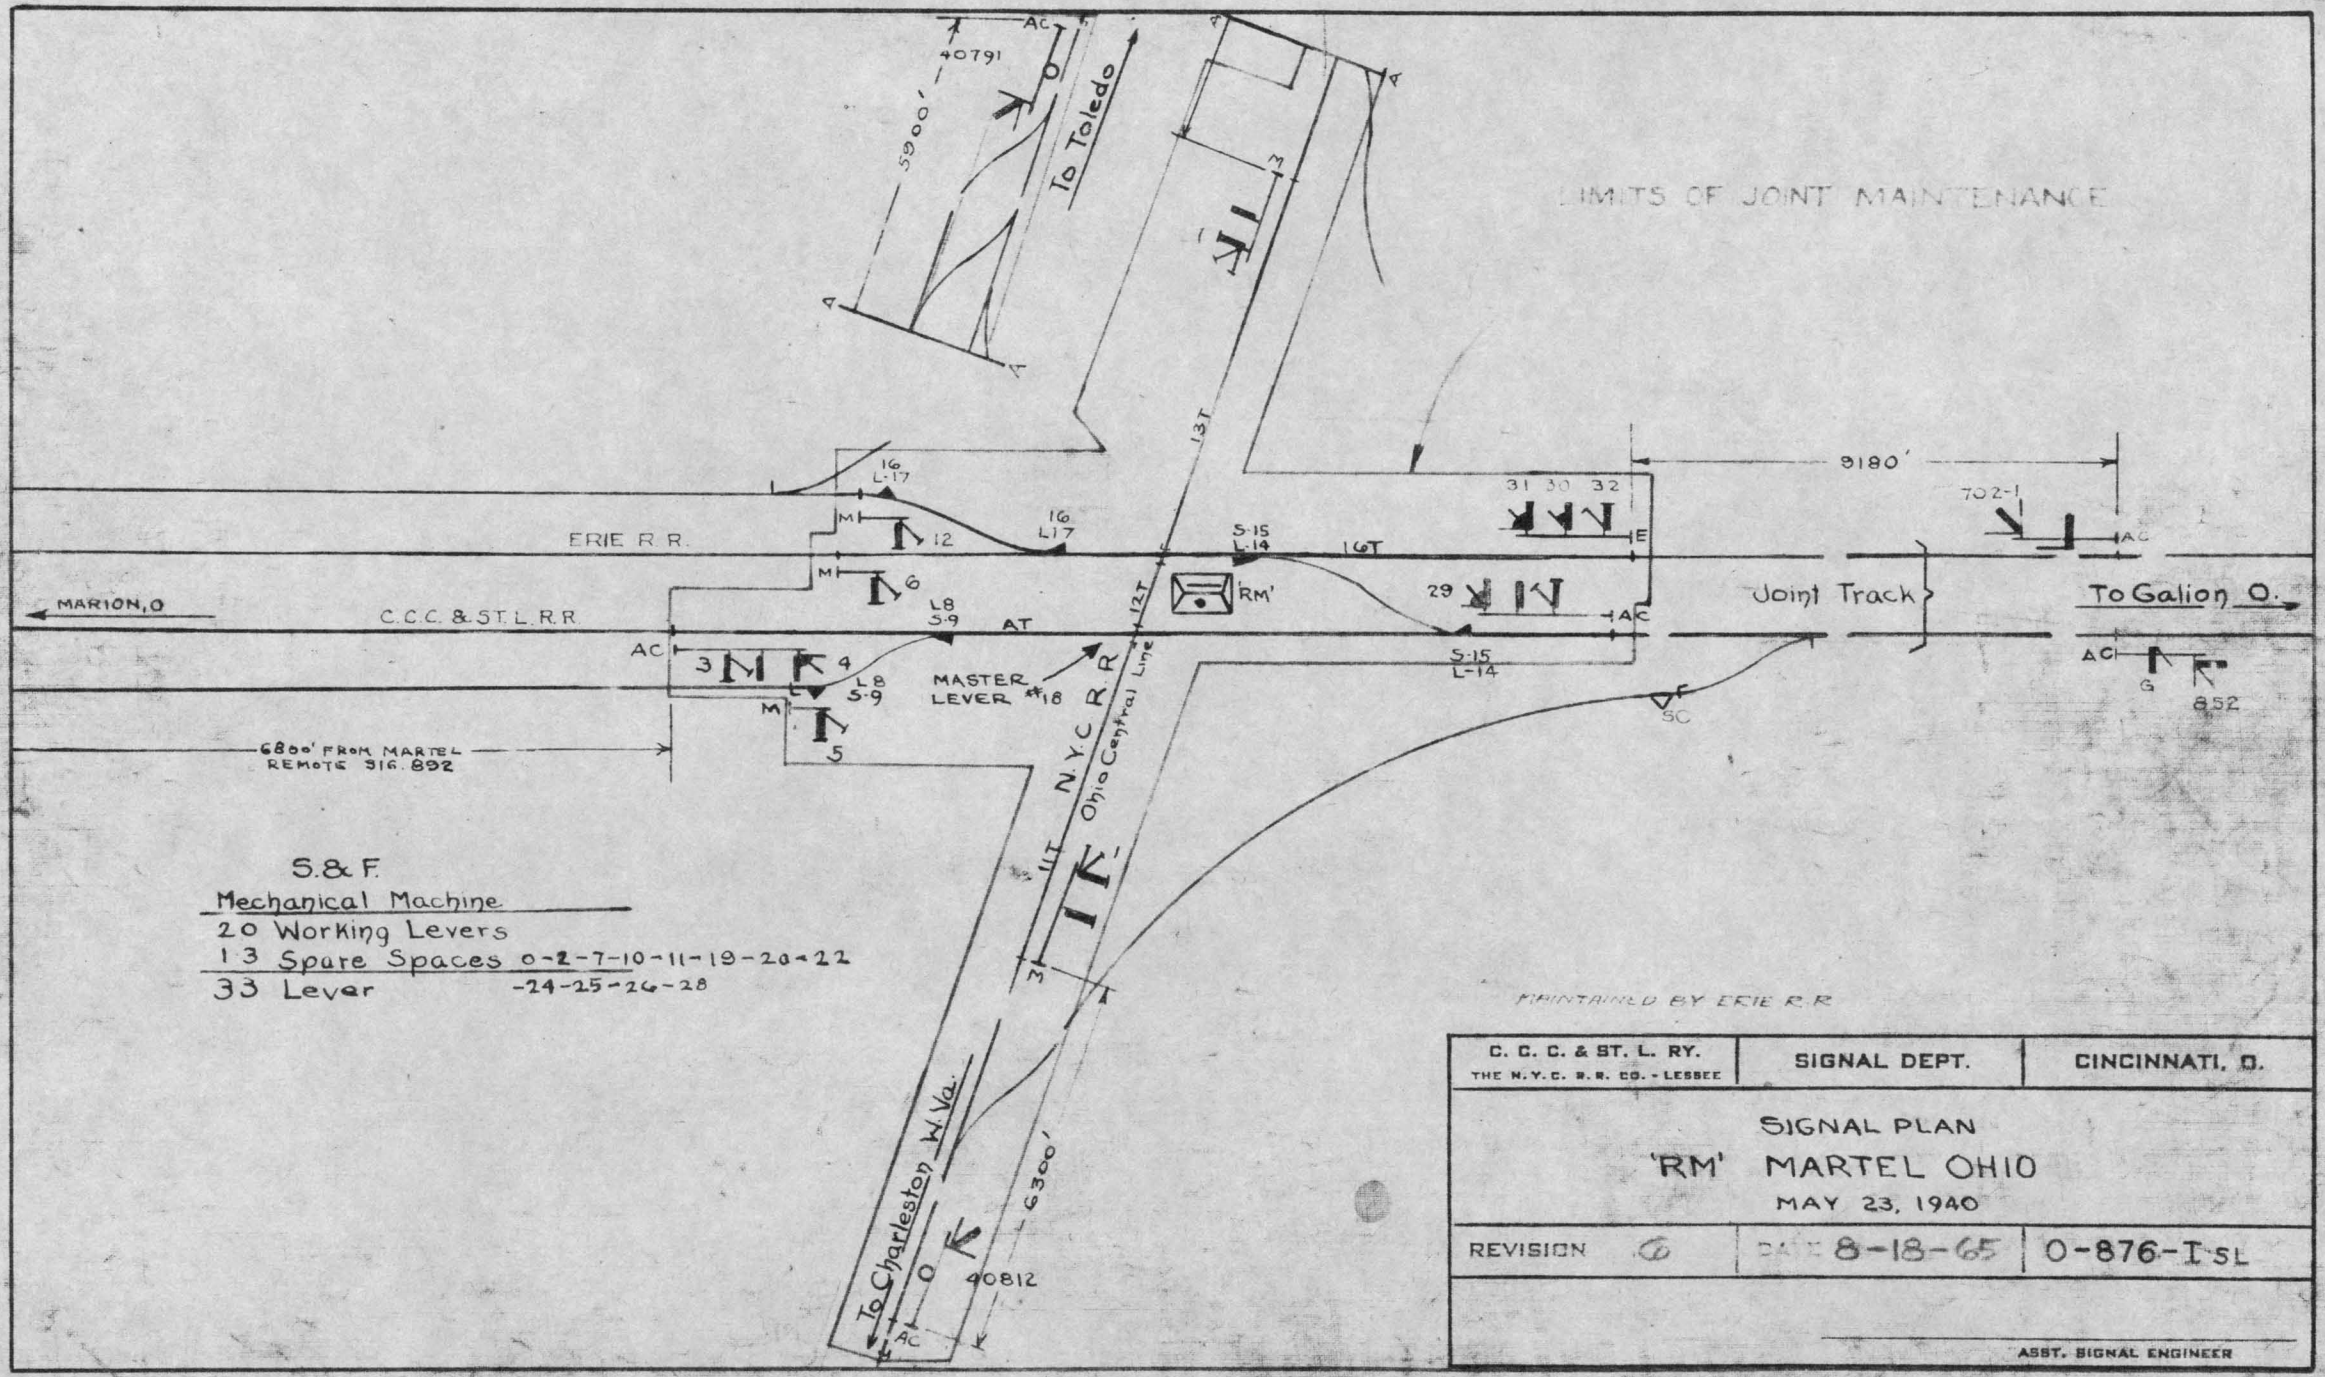

S.& F.


Mechanical Machine

20 Working Levers

13 Spare Spaces 0-2-7-10-11-19-20-22

33 Lever -24-25-26-28

C. C. C. & ST. L. RY. THE N.Y.C. R.R. CO. - LESSEE	SIGNAL DEPT.	CINCINNATI, O.
SIGNAL PLAN 'RM' MARTEL OHIO MAY 23, 1940		
REVISION 6	DATE 8-18-65	0-876-I SL
		ASST. SIGNAL ENGINEER

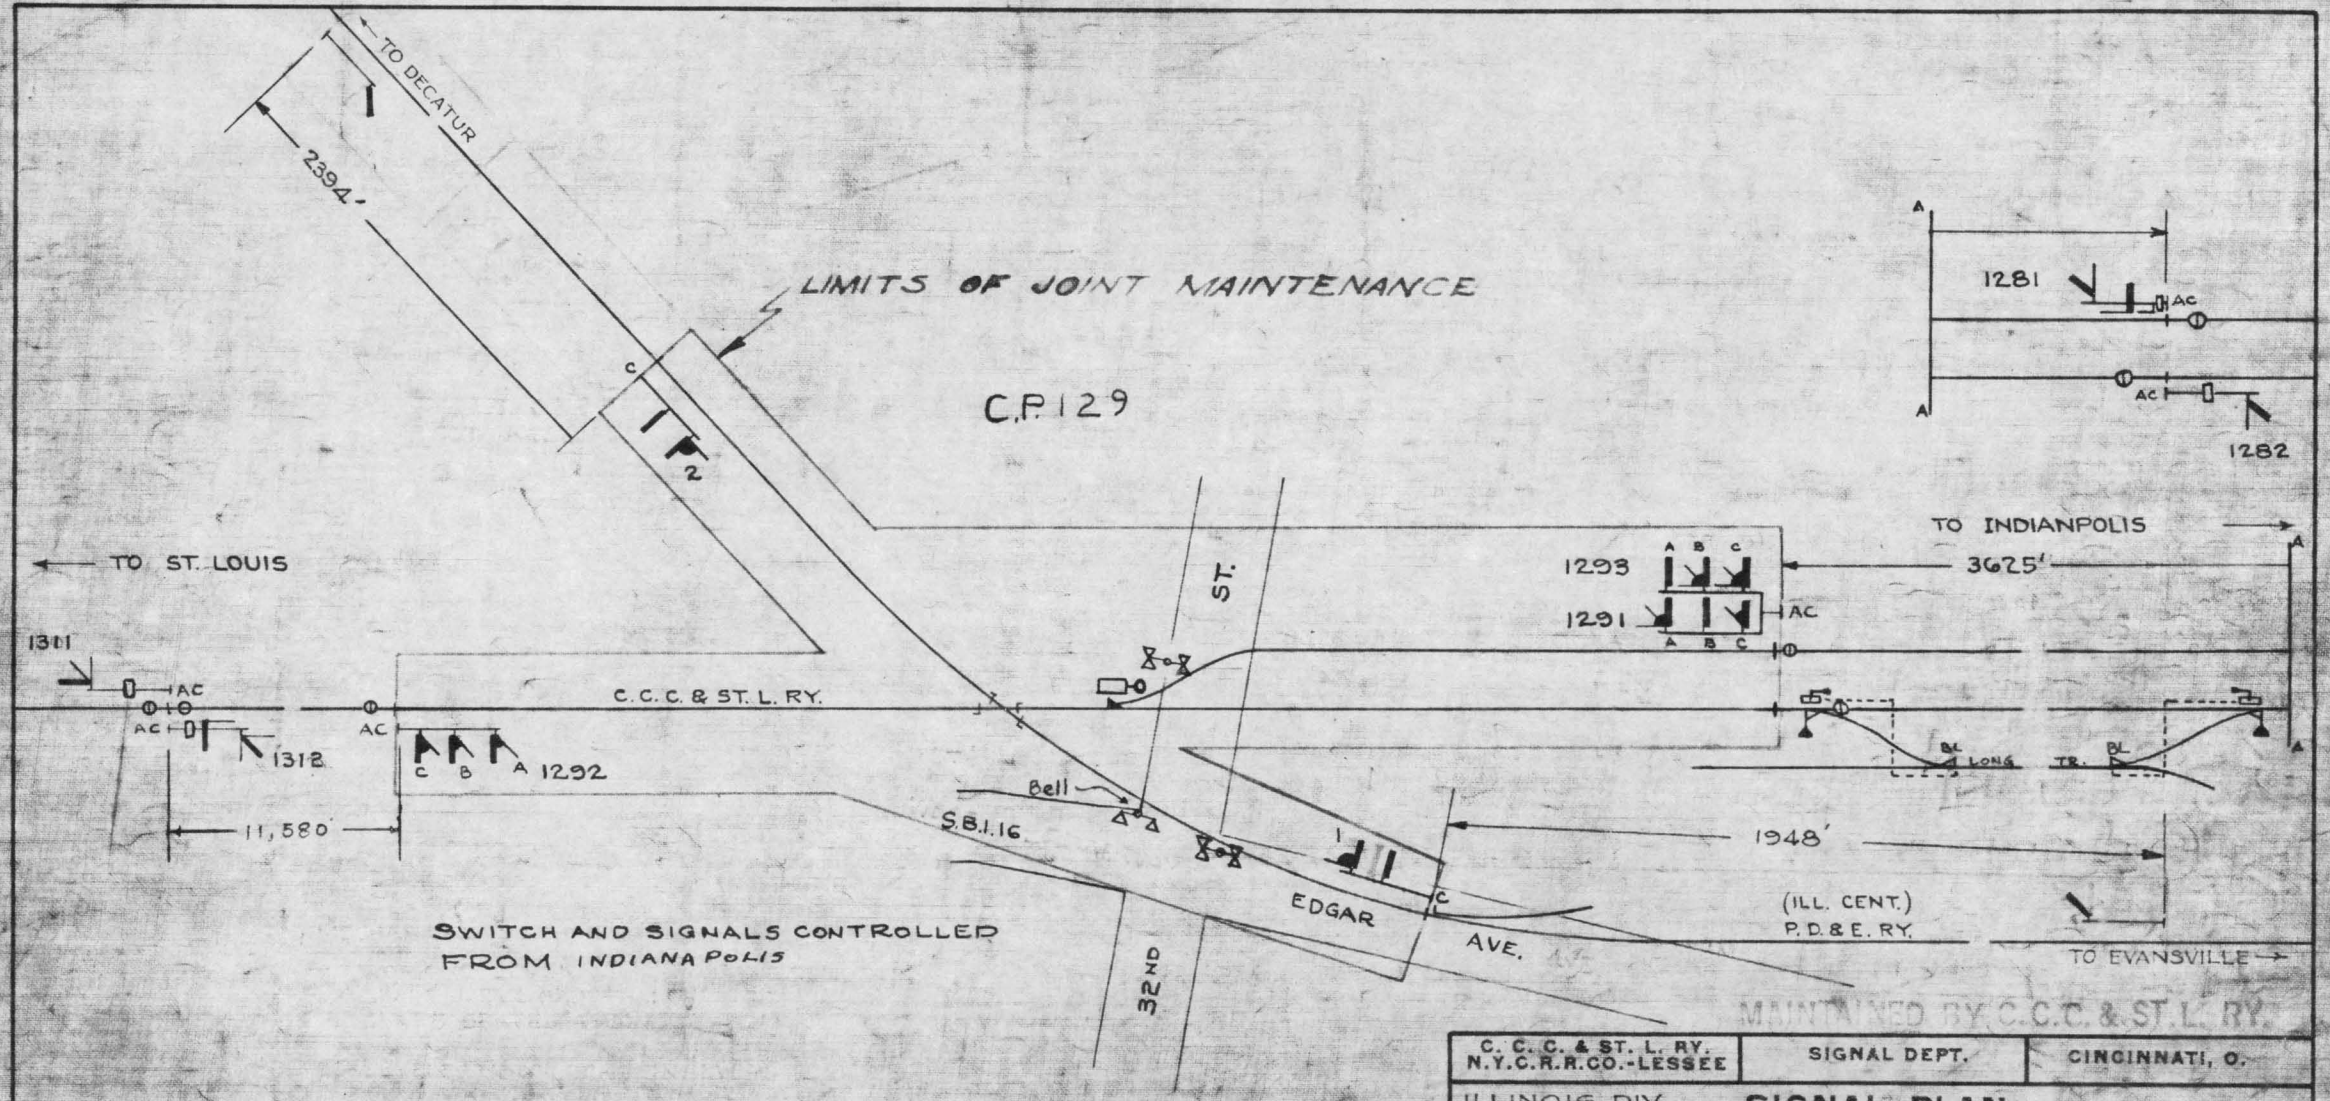

C. C. C. & ST. L. RY. N.Y.C.R.R.CO.-LESSEE	SIGNAL DEPT.	CINCINNATI, O.

ILLINOIS DIV.


SIGNAL PLAN

"KARL" MATTOON, ILLINOIS

JANUARY 13, 1939

REVISION 12	DATE 12-28-65	IL-1293-I&L


ASST. SIGNAL ENGINEER

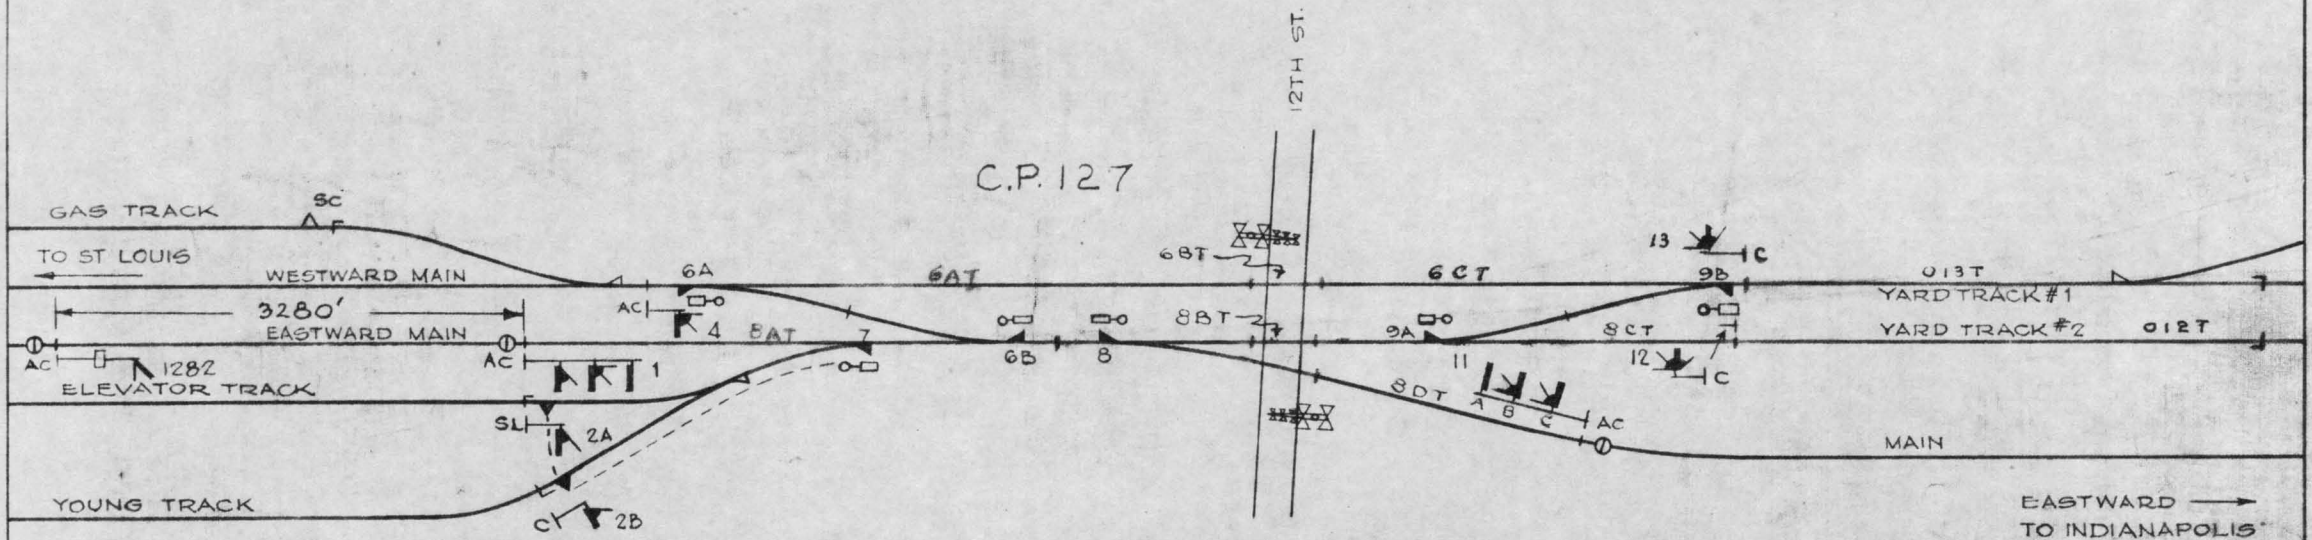

CONTROLLED FROM INDIANAPOLIS

N. Y. C. R. R. C.C.C. & ST. L.- P. & E.- L & J BR.	SIGNAL DEPT.	CINCINNATI, O.
ILLINOIS DIVISION	SIGNAL PLAN 12TH STREET MATTOON - ILL. MAY 19, 1952	
REVISION NO. 3	12-28-65	IL-1278-1SL

ASST. SIGNAL ENGR.

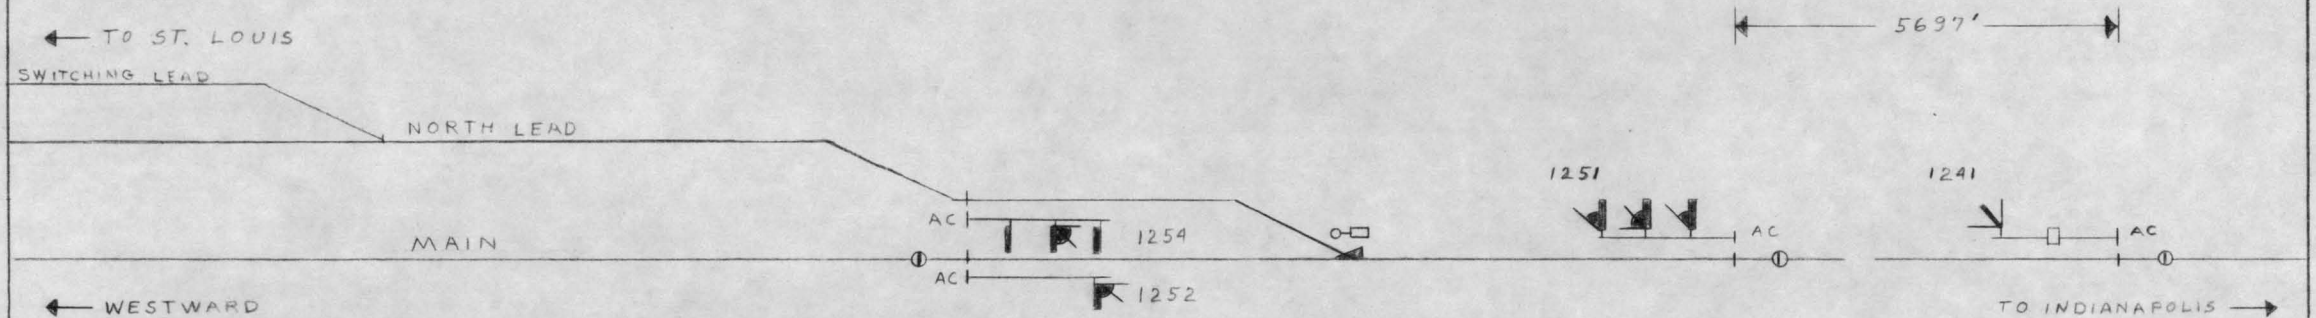


C.P. 125

REMOTELY CONTROLLED
FROM DISPATCHER'S OFFICE
INDIANAPOLIS, INDIANA

N. Y. C. R. R. SOUTHERN DISTRICT	C&S DEPT.	INDIANAPOLIS, IND.
SIGNAL PLAN EAST STARR 3 MI. EAST OF MATTOON, ILL. DEC. 28, 1964		
REV. No 1	11-16-66	IL-1264-1SL

DISTRICT ENGINEER C&S

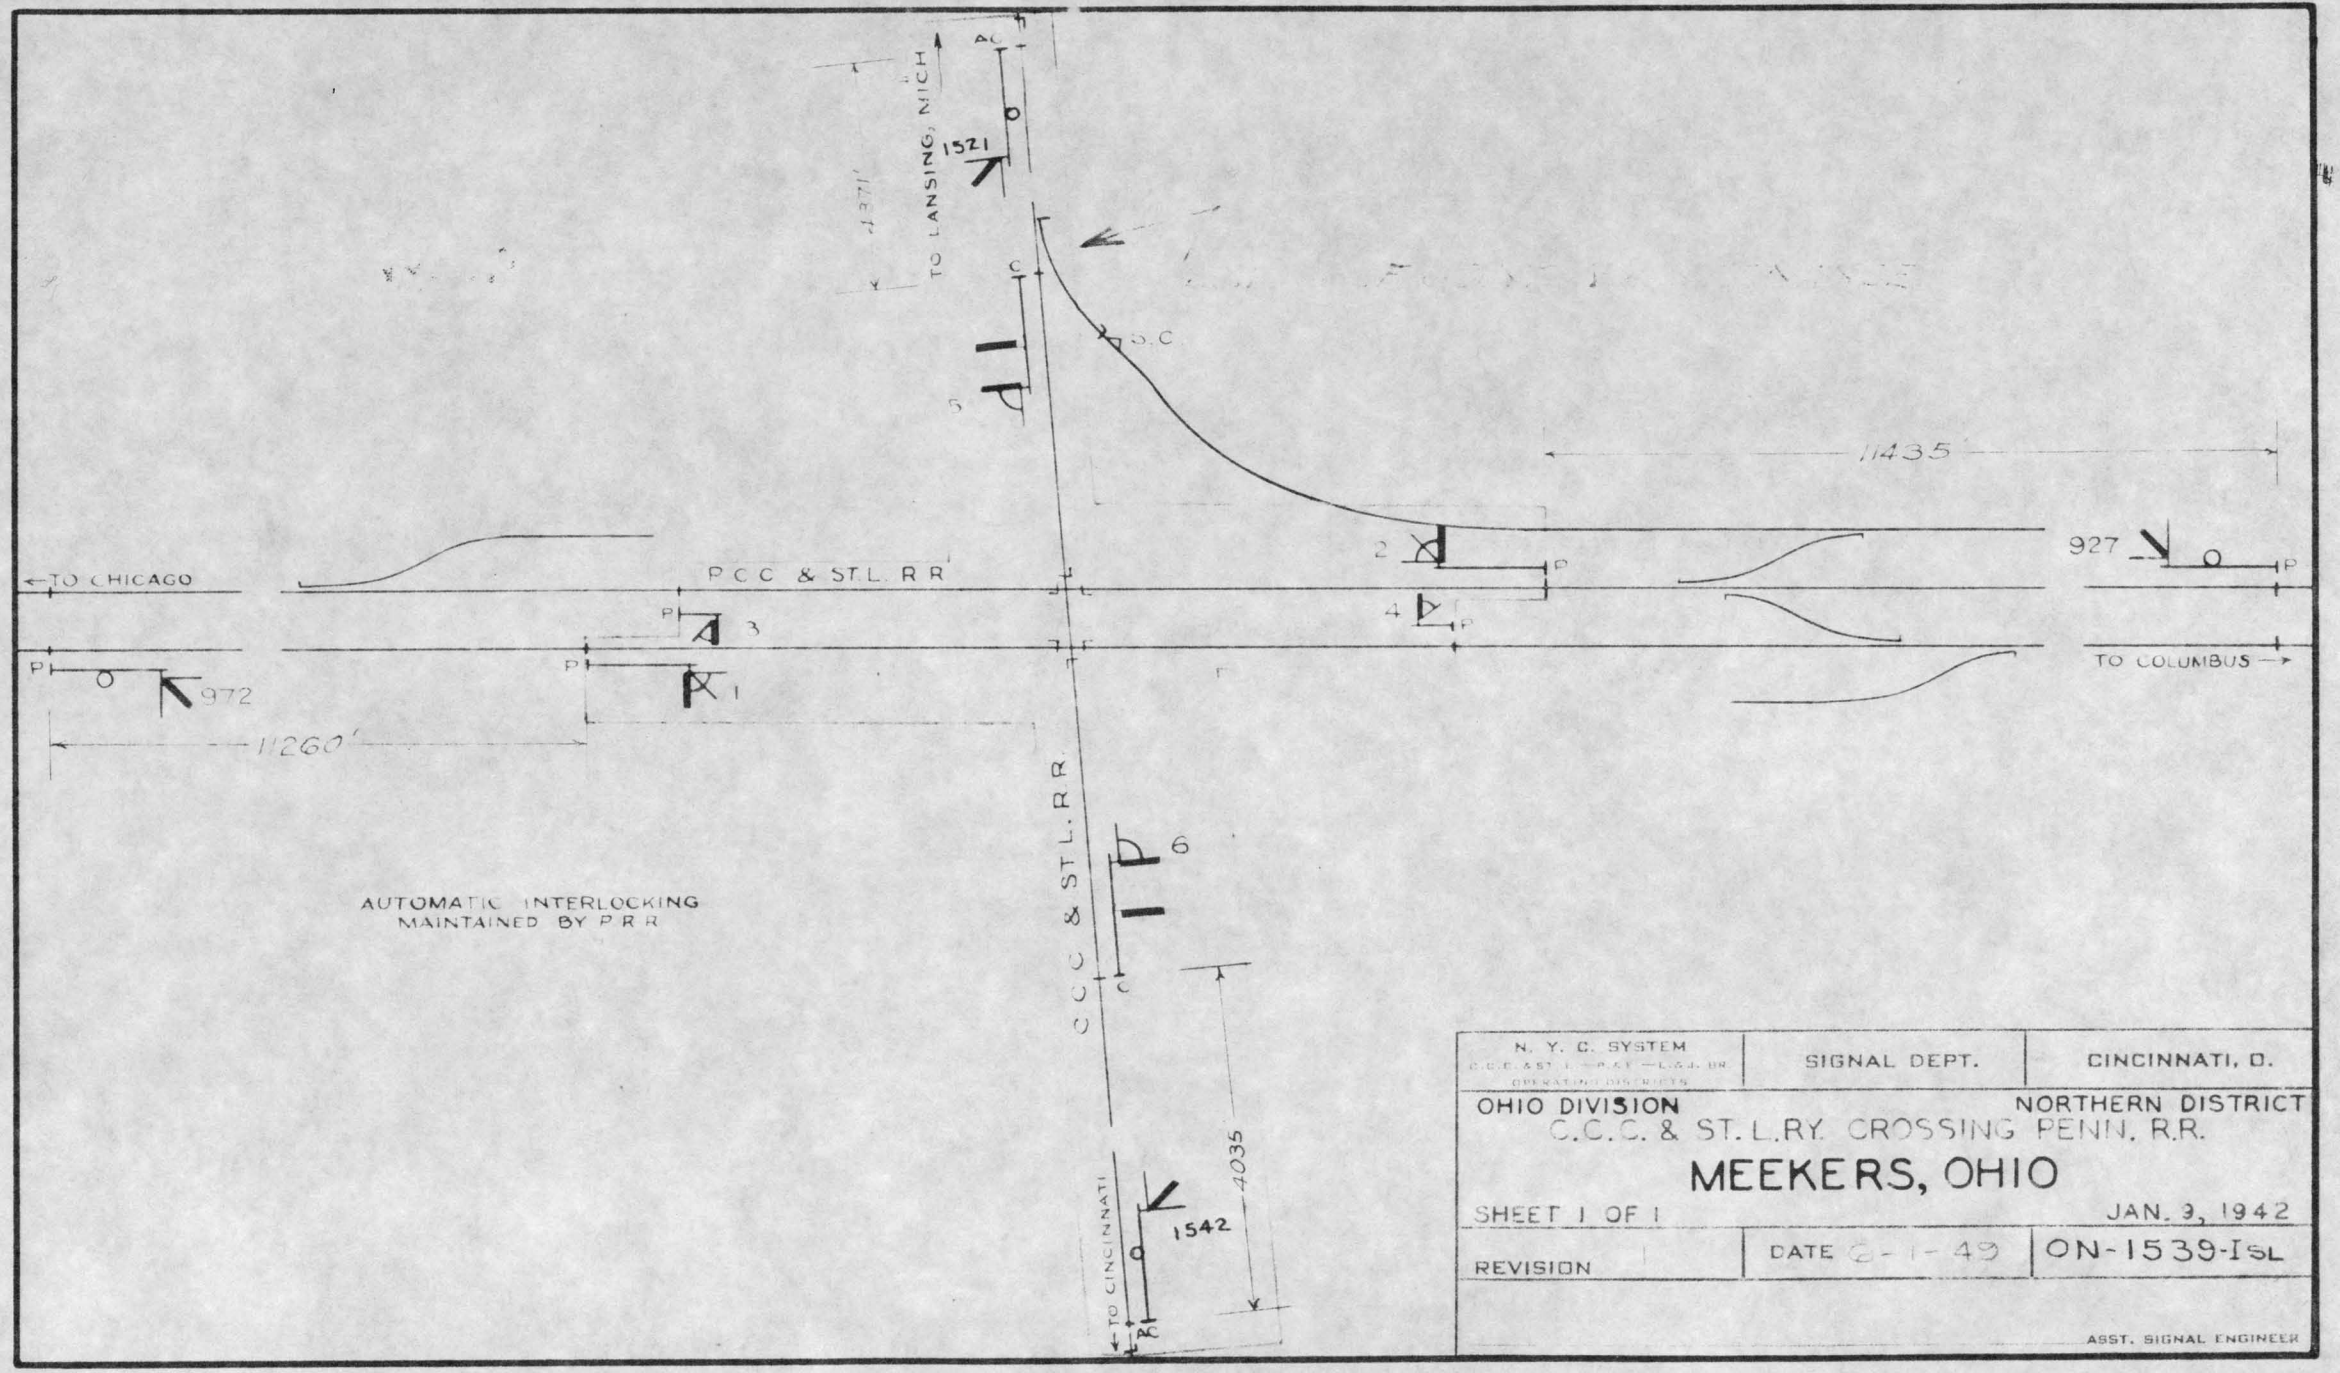

AUTOMATIC INTERLOCKING
MAINTAINED BY P R R

N. Y. C. SYSTEM C.C.C. & ST. L. — P.C.C. — L.S.I. DIV. OPERATING DISTRICTS	SIGNAL DEPT.	CINCINNATI, O.

OHIO DIVISION — NORTHERN DISTRICT


C.C.C. & ST. L.RY. CROSSING PENN. R.R.

MEEKERS, OHIO

SHEET 1 OF 1 — JAN. 3, 1942

REVISION	DATE 2-1-49	ON-1539-ISL

ASST. SIGNAL ENGINEER

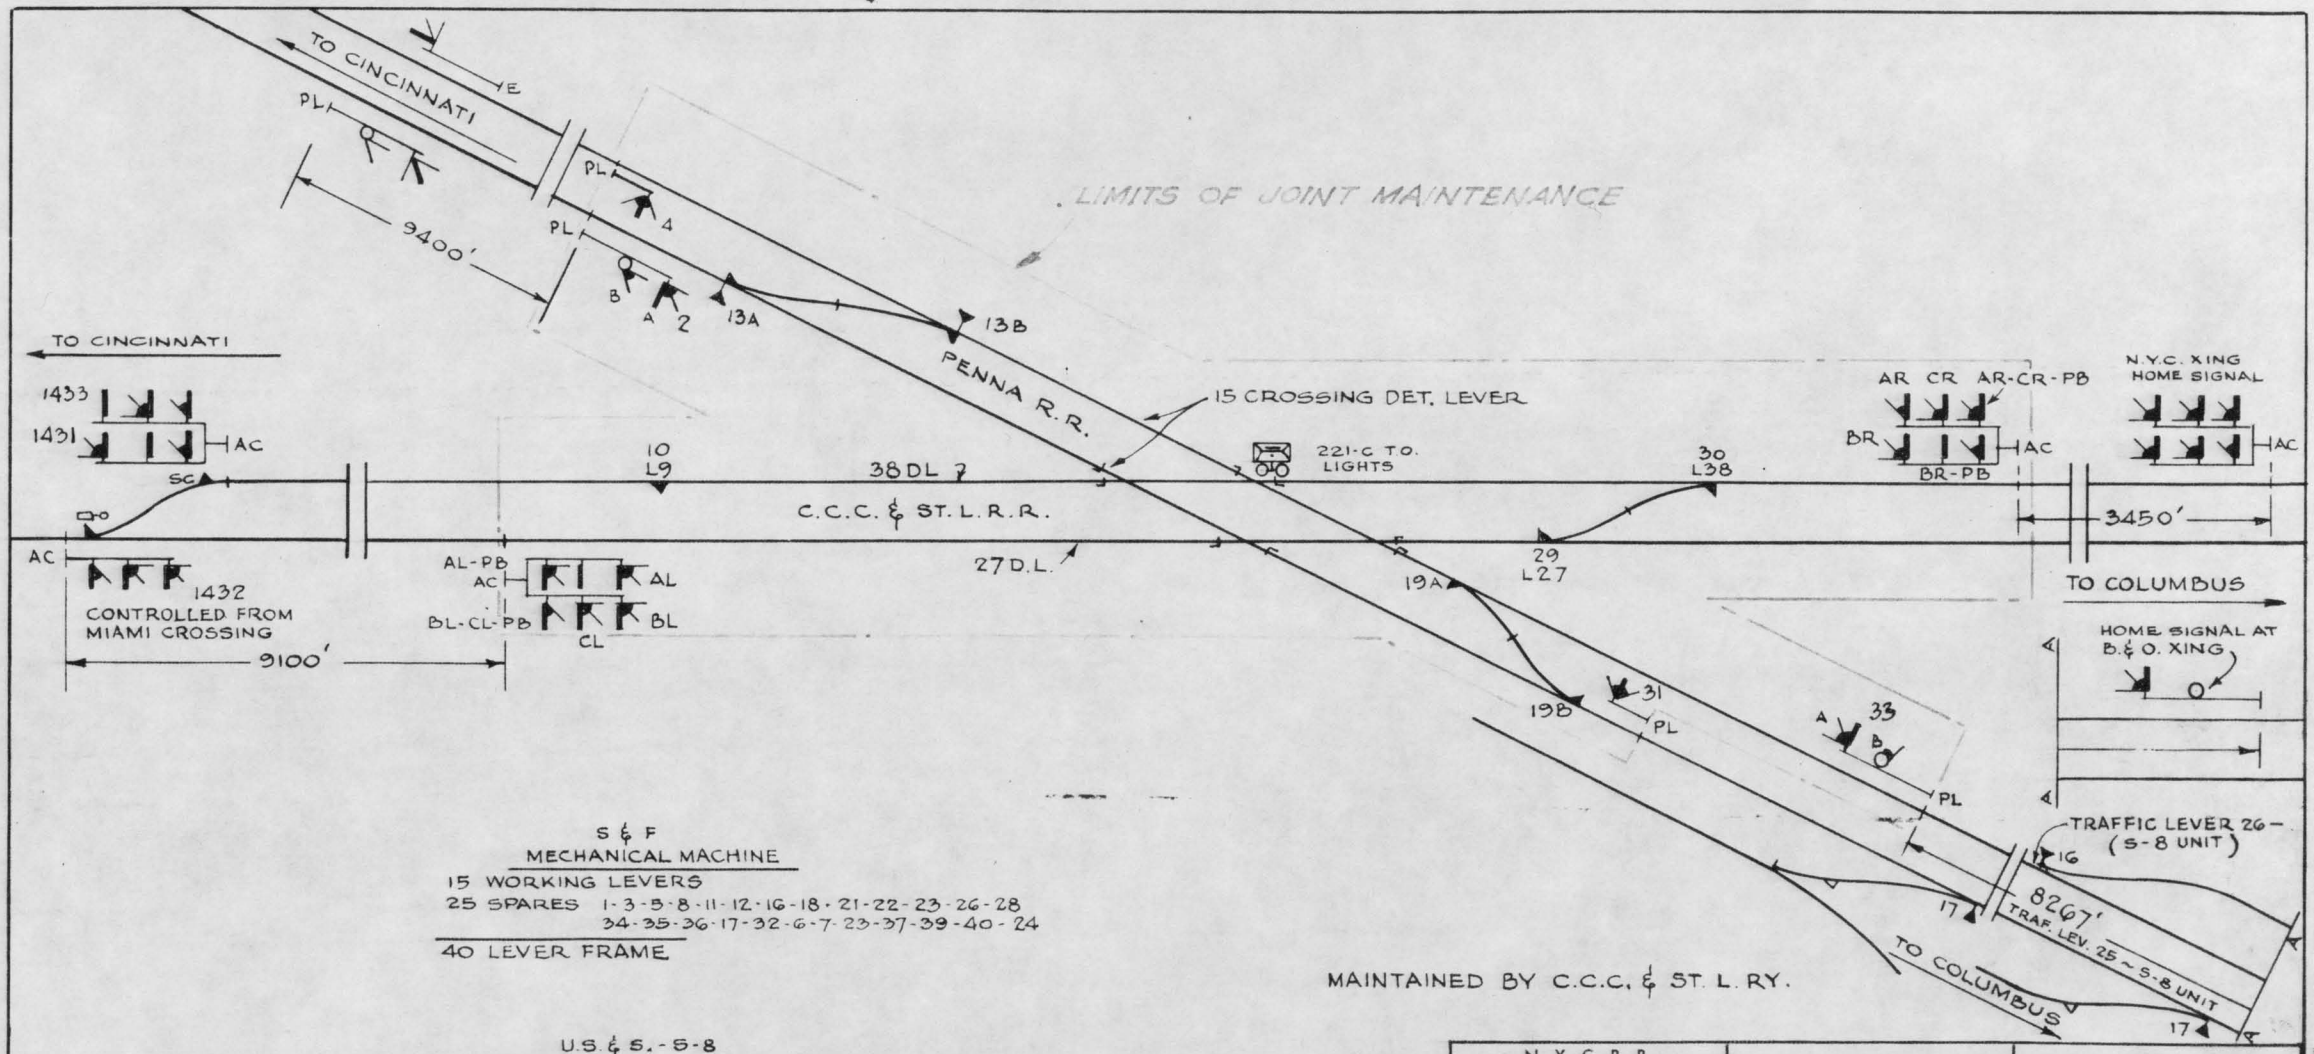

S & F
MECHANICAL MACHINE

15 WORKING LEVERS
25 SPARES 1-3-5-8-11-12-16-18-21-22-23-26-28
34-35-36-17-32-6-7-23-37-39-40-24

40 LEVER FRAME

MAINTAINED BY C.C.C. & ST. L. RY.

U.S. & S.-S-8
ELECTRIC UNIT LEVER MACHINE

3 LEVERS FOR SIGNAL (BIG 4)
3 LEVERS FOR SW. IND. & DET. LOCKS (PENNA.)
2 " " ELECTRIC SW. " "
2 " " TRAFFIC LEVERS "

N. Y. C. R. R. SOUTHERN DISTRICT	SIGNAL DEPT.	INDIANAPOLIS, IND.


SIGNAL PLAN

MIAMI CROSSING, OHIO

1-13-39

REVISION NO. 11	3-7-58	OSG-1415-ISL

DIST. SIGNAL ENGR.

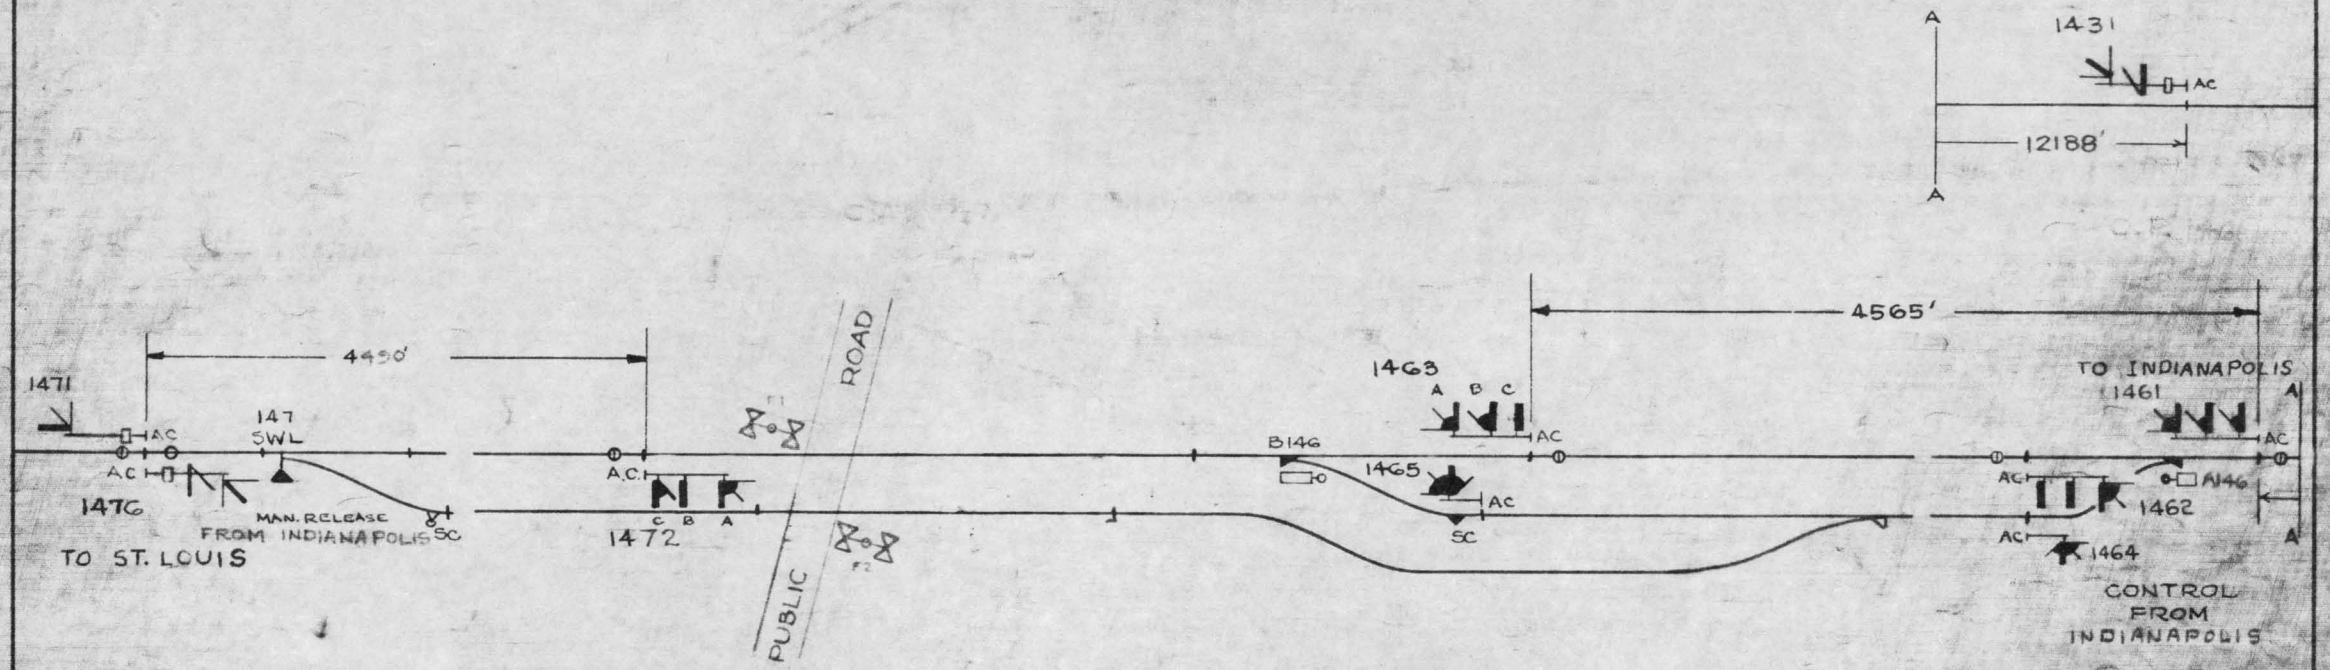

C. P. 147

SWITCHES AND SIGNALS
CONTROLLED FROM INDIANAPOLIS

C. P. 146


MAINTAINED BY C.C.C. & ST.L. RY.

C. C. C. & ST. L. RY. N.Y.C.R.R.CO.-LESSEE	SIGNAL DEPT.	INDIANAPOLIS, IND.
ILLINOIS DIV.	**SIGNAL PLAN**	
MIDDLESWORTH, ILLINOIS		
JANUARY 13, 1939		
REVISION 12	DATE 2-27-67	IL-1470-ISL

SIGNAL ENGINEER

S-8 ELECTRIC UNIT LEVER MACHINE
3 WORKING LEVERS
4 SPARE SPACES
12 LEVER FRAME


S. & F. MACHINE
20 WORKING LEVERS
3 SPARE SPACES 17-23-30
17 SPARE LEVERS 1-2-4-9-22-6-11-18-19-20-21-24-26-37-38-39-40
40 LEVER FRAME

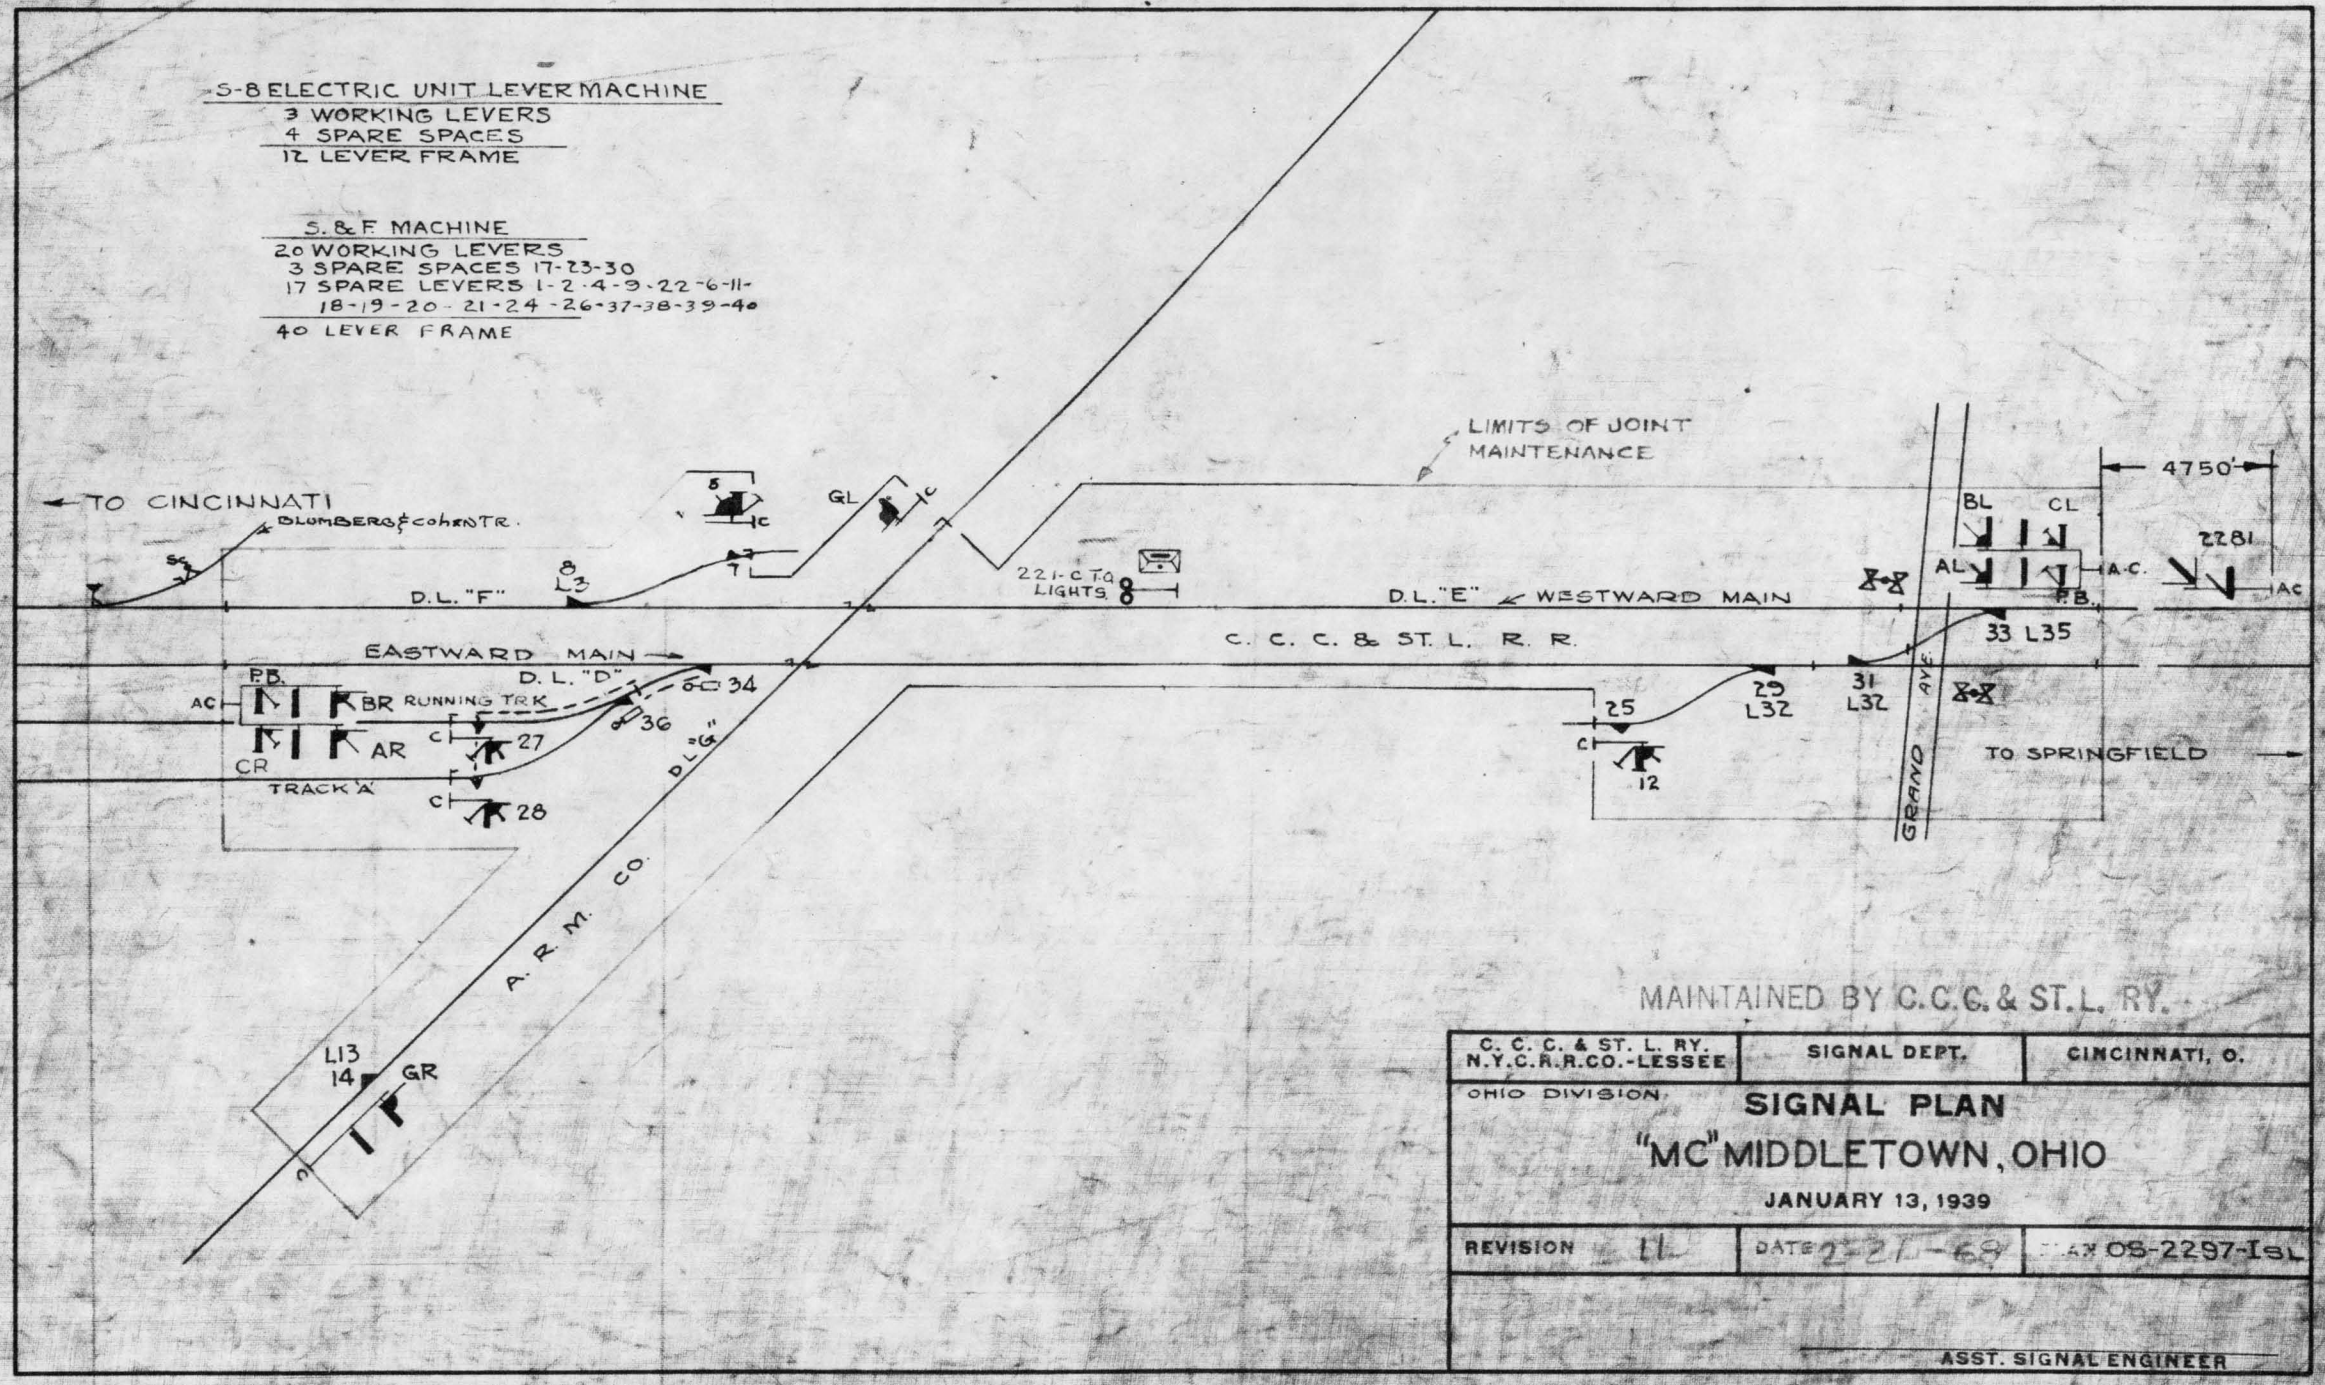

MAINTAINED BY C.C.C. & ST.L. RY.

C. C. C. & ST. L. RY. N.Y.C.R.R.CO.-LESSEE	SIGNAL DEPT.	CINCINNATI, O.
OHIO DIVISION.	**SIGNAL PLAN** "MC" MIDDLETOWN, OHIO JANUARY 13, 1939	
REVISION 11	DATE 2-21-69	PLAN OS-2297-ISL

ASST. SIGNAL ENGINEER

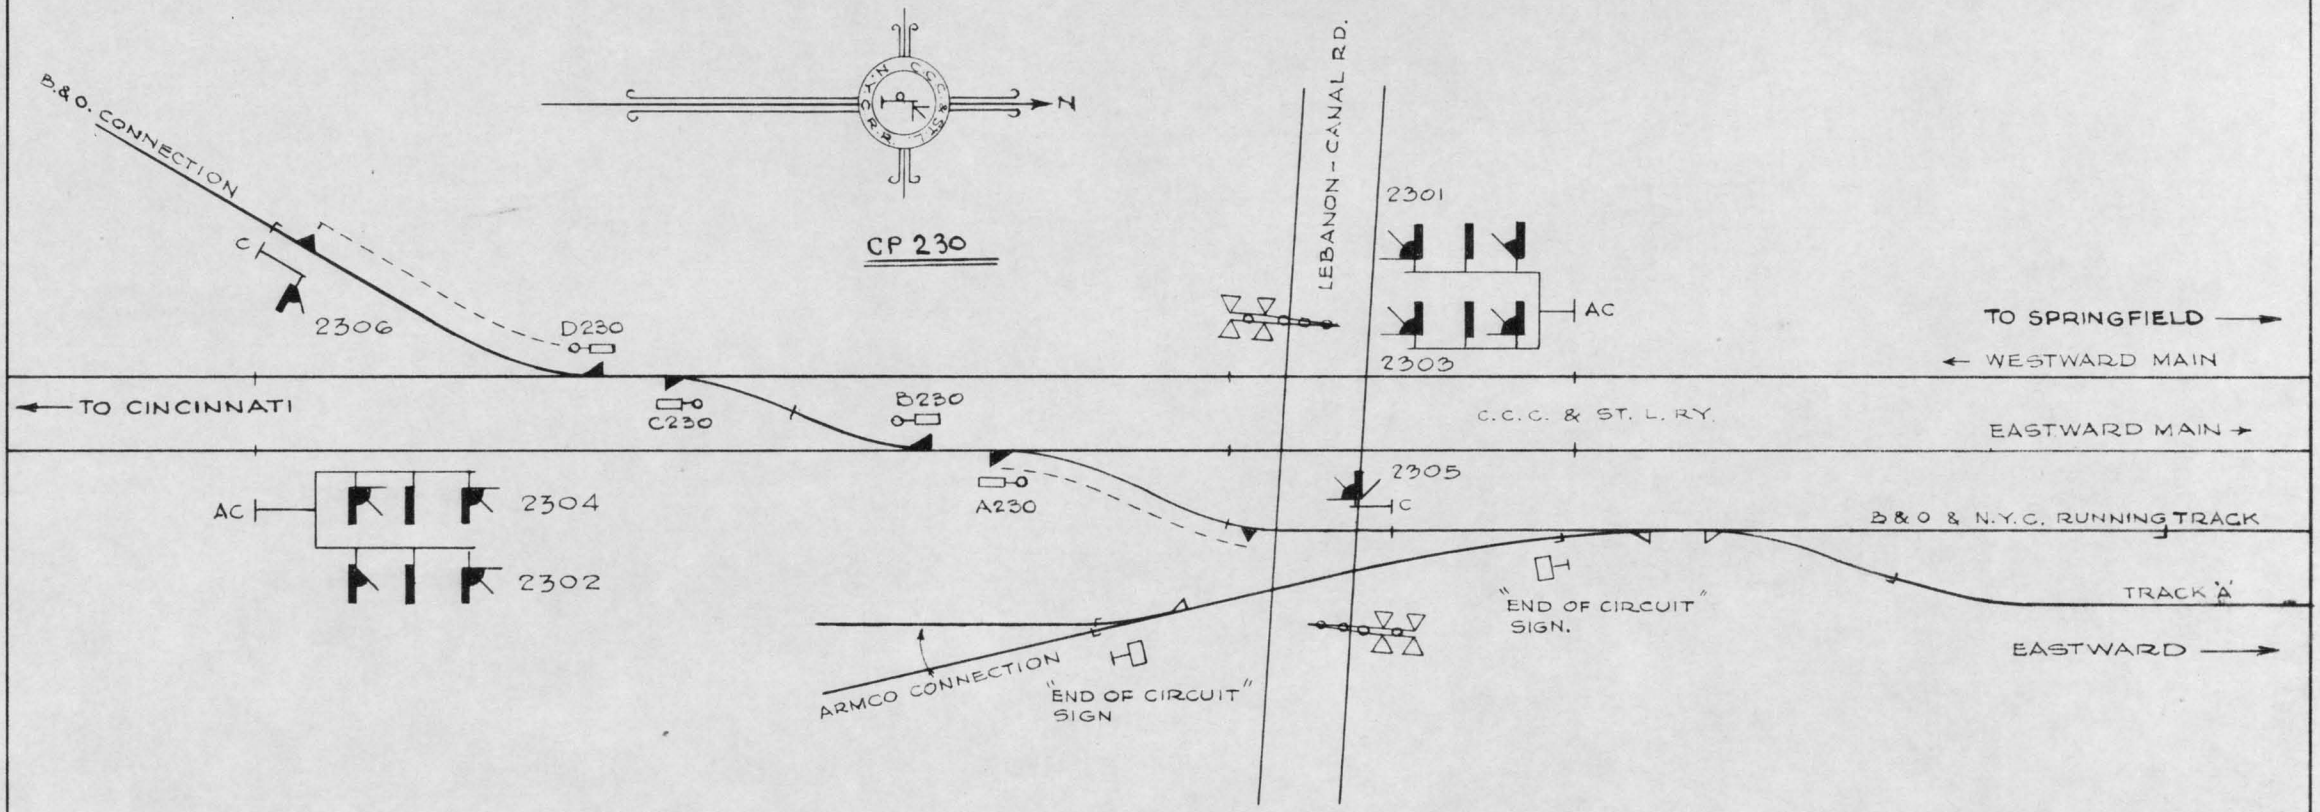

N. Y. C. R. R. C.C.C. & ST. L. - P. & E. - L. & J. BR.	SIGNAL DEPT.	CINCINNATI, O.

OHIO DIVISION

SIGNAL PLAN

REMOTE INTERLOCKING


CONTROLLED FROM "MC" JUNCTION

MIDDLETOWN – OHIO

DEC. 18 – 1952

REVISION NO. 1	12-15-67	OS-2307-1SL

ASST. SIGNAL ENGR.

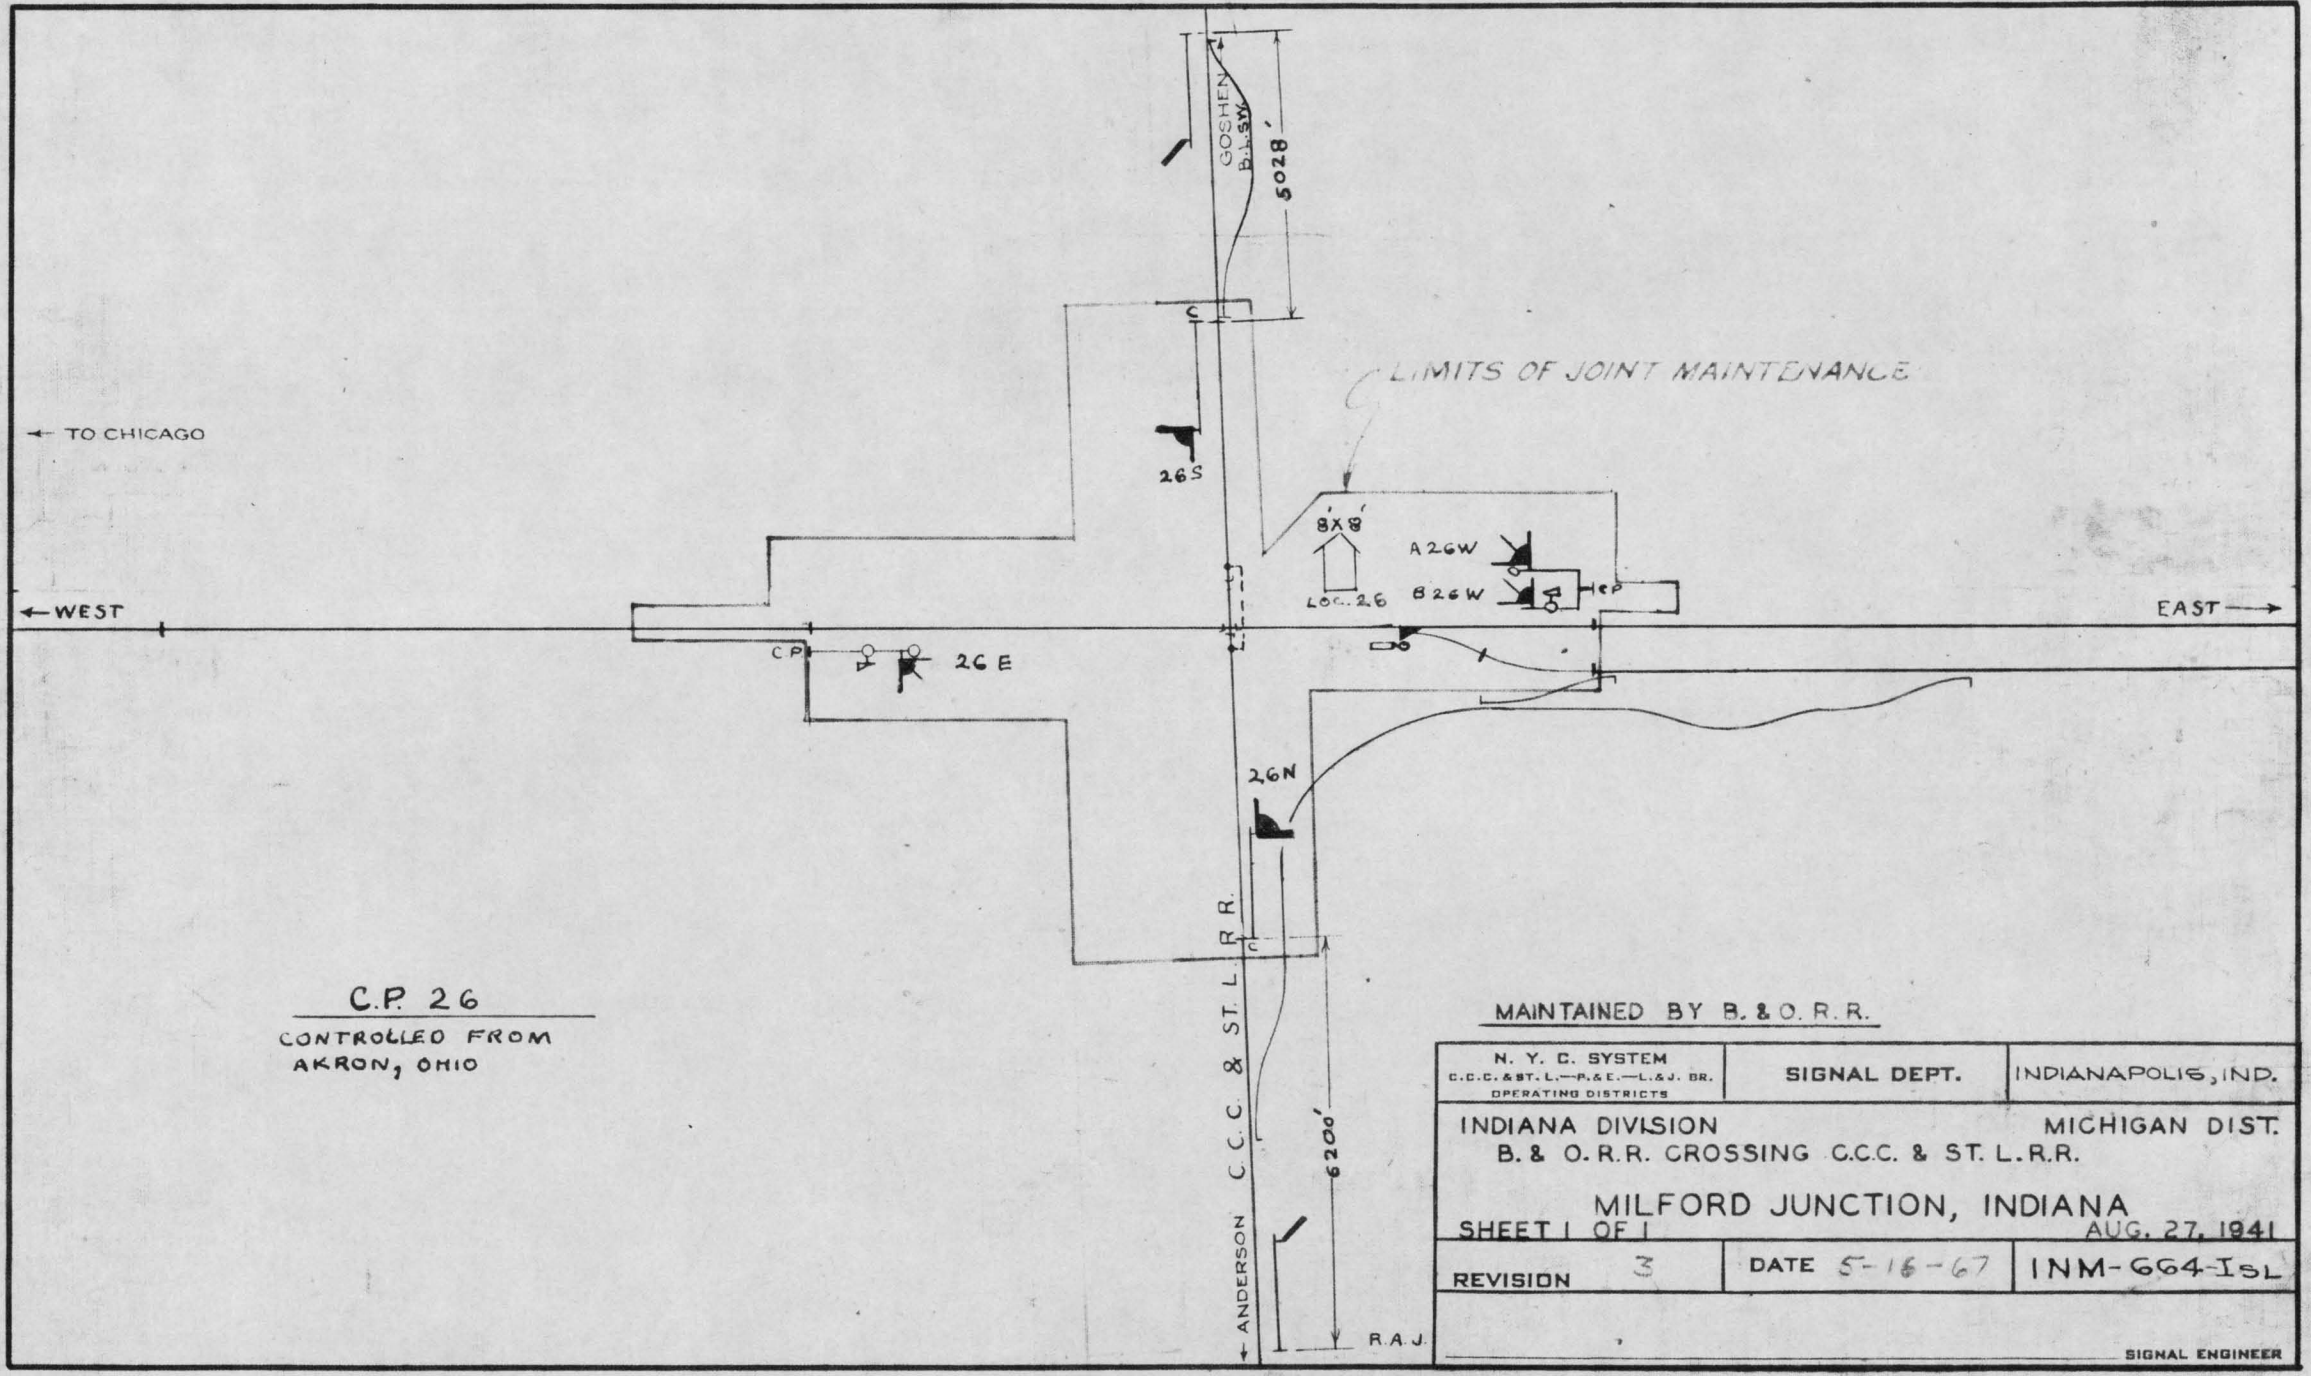

C.P. 26

CONTROLLED FROM AKRON, OHIO

MAINTAINED BY B. & O. R. R.

N. Y. C. SYSTEM C.C.C. & ST. L.—P. & E.—L. & J. BR. OPERATING DISTRICTS	SIGNAL DEPT.	INDIANAPOLIS, IND.

INDIANA DIVISION — MICHIGAN DIST.


B. & O. R.R. CROSSING C.C.C. & ST. L. R.R.

MILFORD JUNCTION, INDIANA


SHEET 1 OF 1 — AUG. 27, 1941

REVISION 3	DATE 5-16-67	INM-664-ISL

SIGNAL ENGINEER

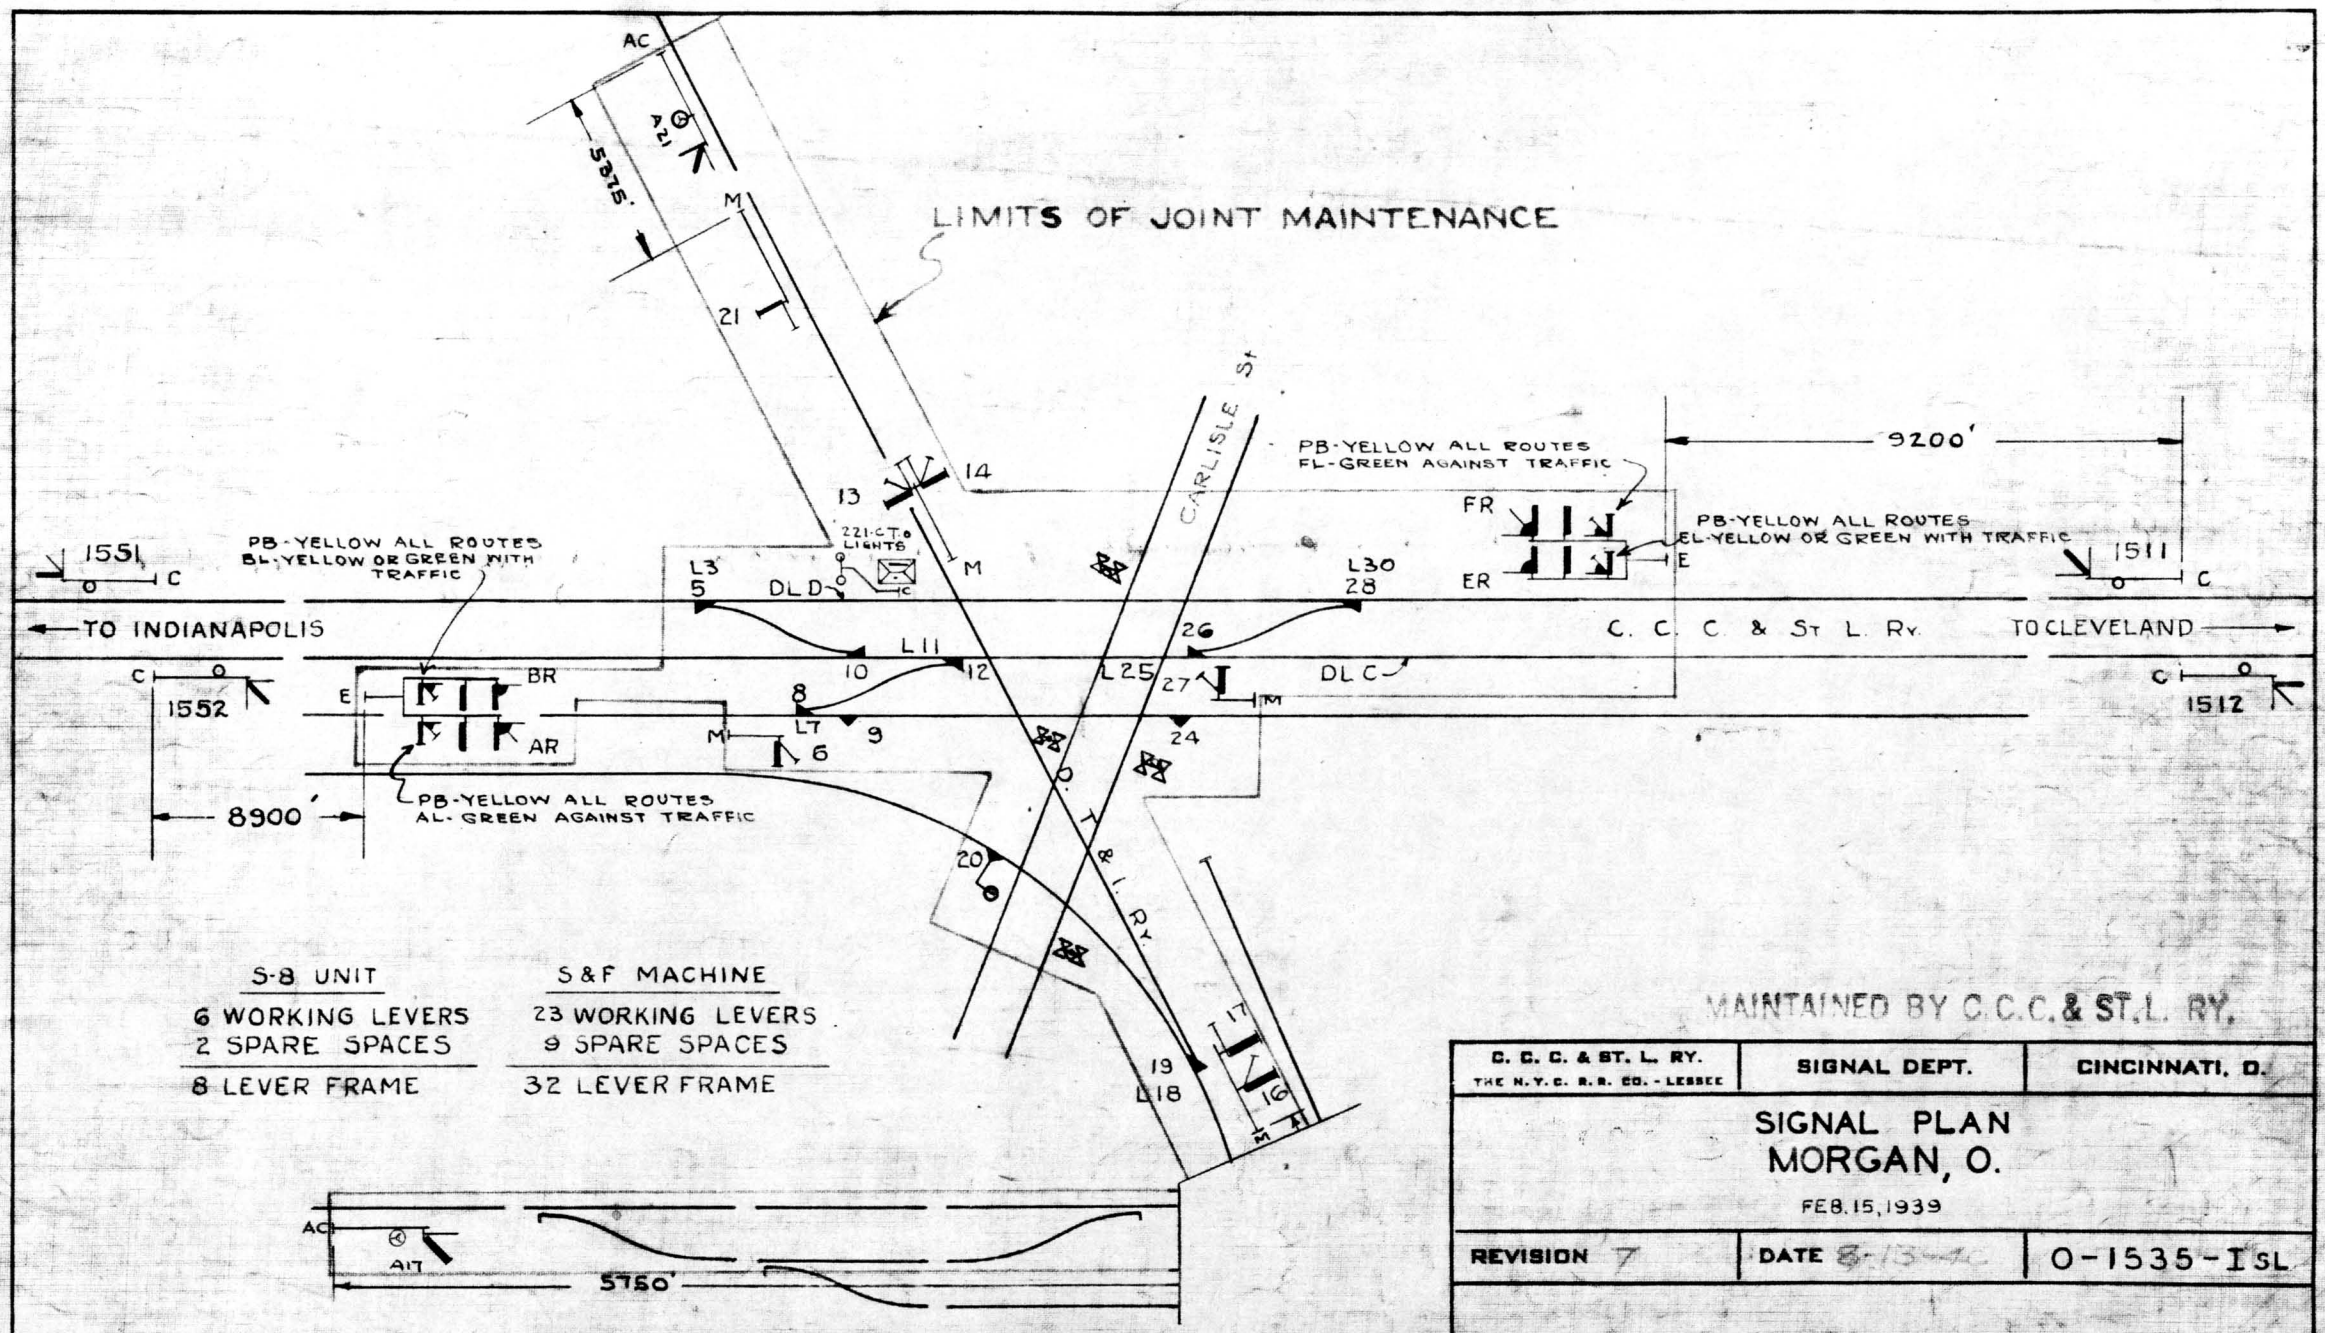

C. C. C. & ST. L. RY. THE N.Y.C. R.R. CO. - LESSEE	SIGNAL DEPT.	CINCINNATI, O.
SIGNAL PLAN MORGAN, O. FEB. 15, 1939		
REVISION 7	DATE 8-13-40	O-1535-I SL
		ASST. SIGNAL ENGINEER

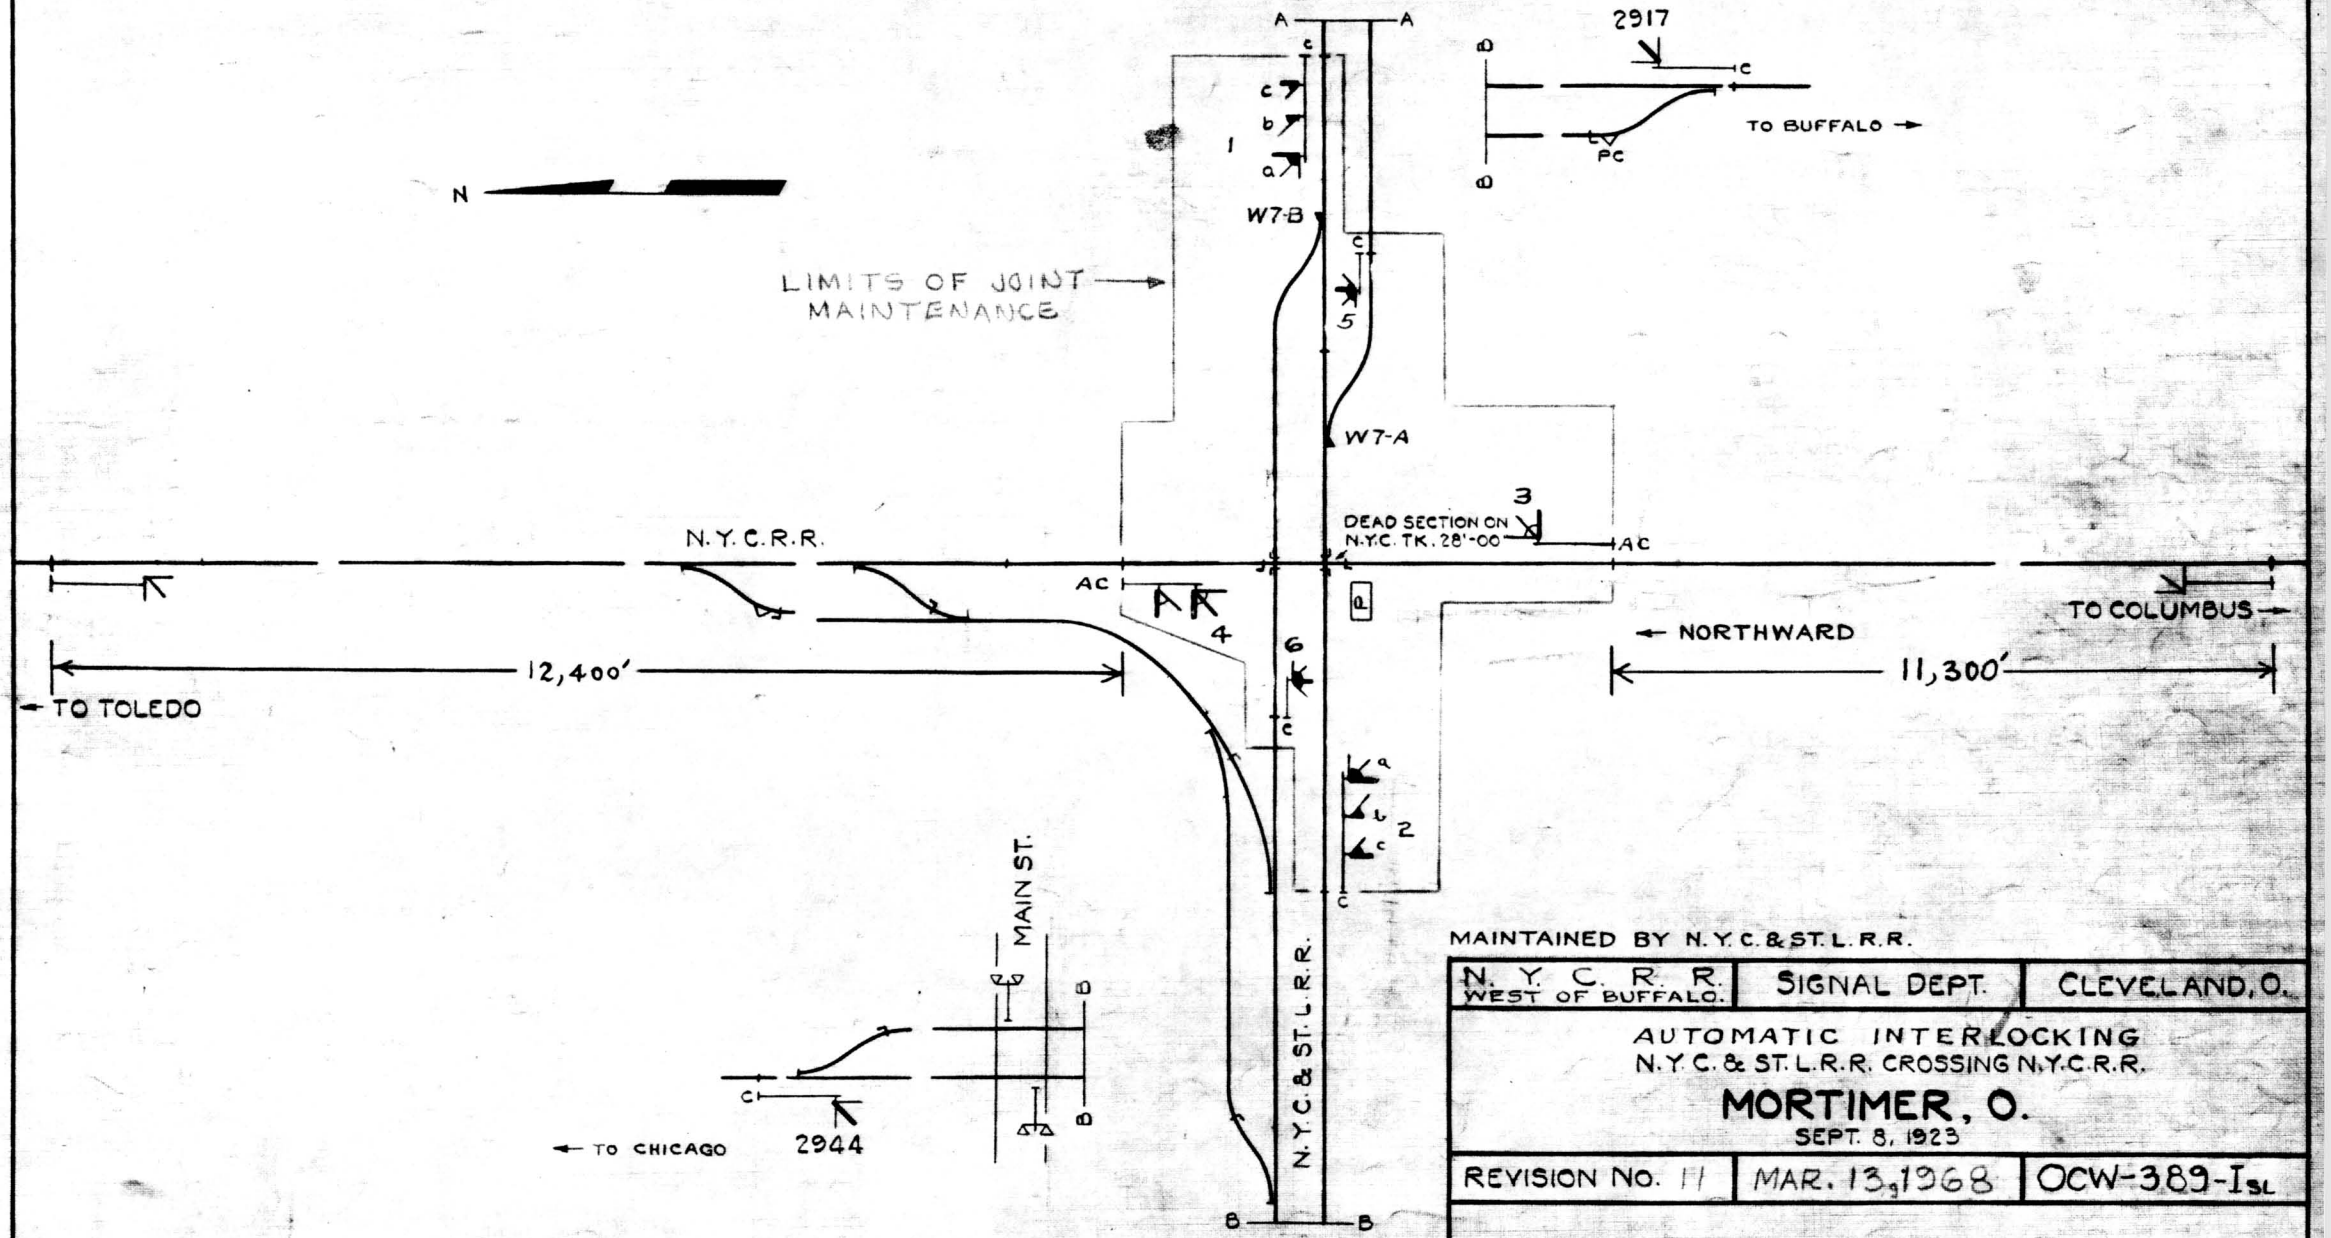

MAINTAINED BY N.Y.C. & ST.L.R.R.


N.Y.C.R.R. WEST OF BUFFALO.	SIGNAL DEPT.	CLEVELAND, O.

AUTOMATIC INTERLOCKING
N.Y.C. & ST.L.R.R. CROSSING N.Y.C.R.R.

MORTIMER, O.

SEPT. 8, 1923


REVISION NO. 11	MAR. 13, 1968	OCW-389-I$_{SL}$

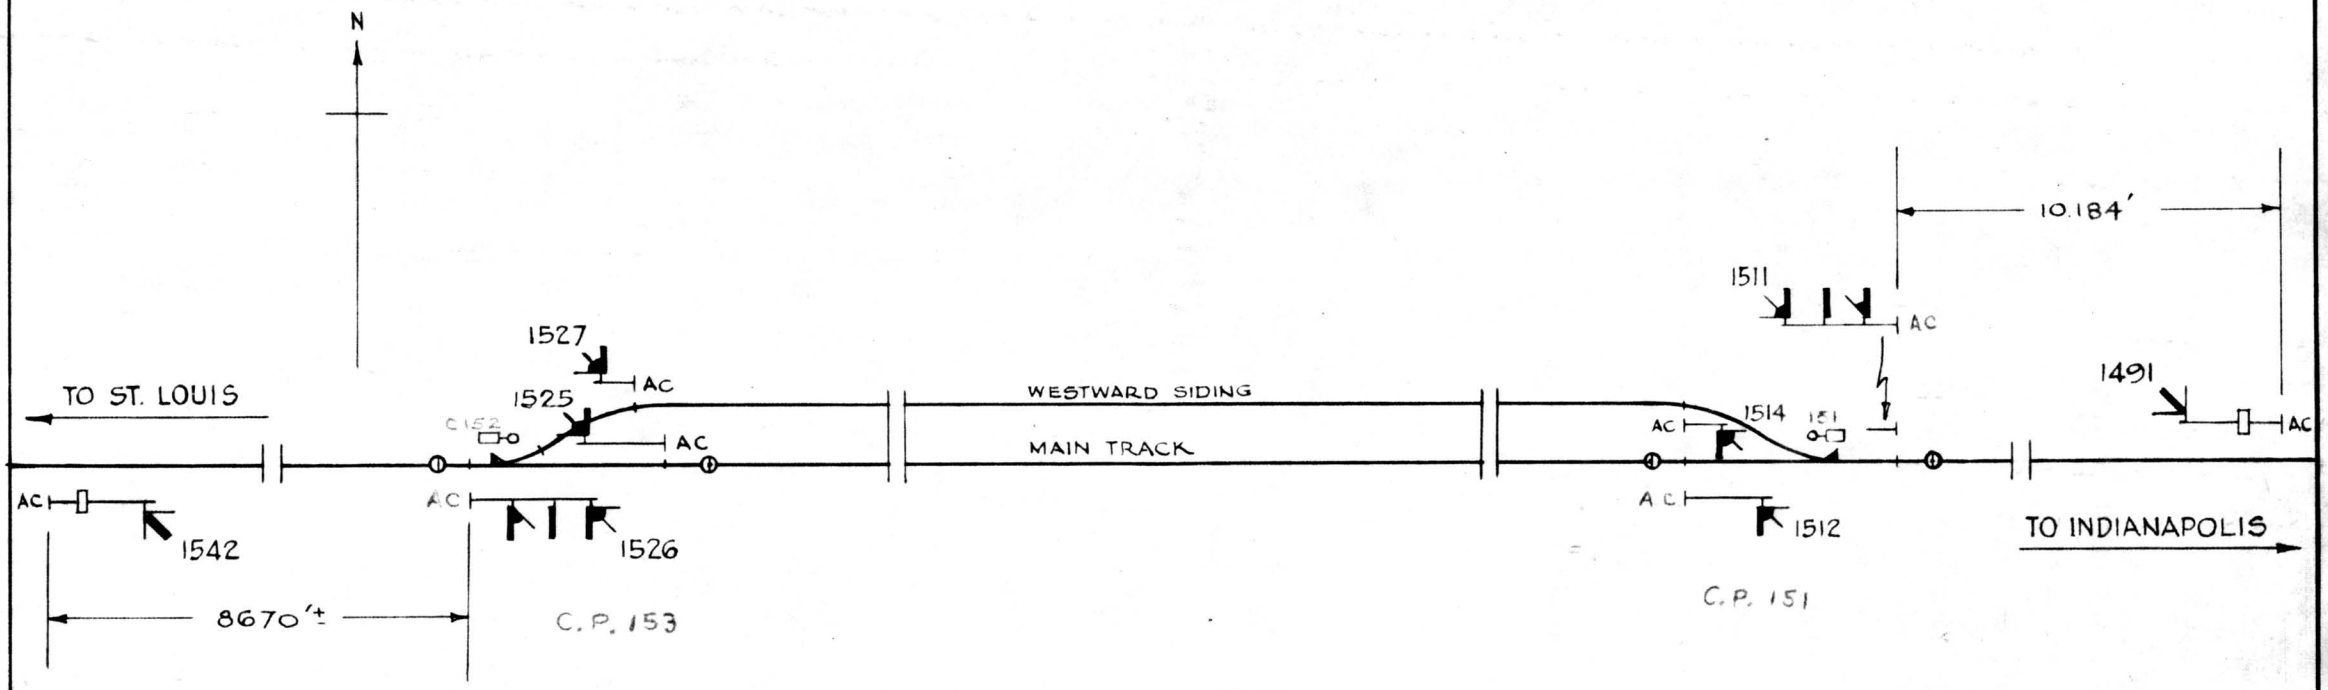

MAINTAINED BY C.C.C. & ST. L. RY.

SWITCHES & SIGNALS CONTROLLED FROM INDIANAPOLIS

N. Y. C. R. R. SOUTHERN DISTRICT	SIGNAL DEPT.	INDIANAPOLIS, IND.
SIGNAL PLAN MOULTON, ILLINOIS JAN. 13, 1939		
REVISION NO. 10	2-27-67	IL-1520-ISL
		DIST. SIGNAL ENGR.

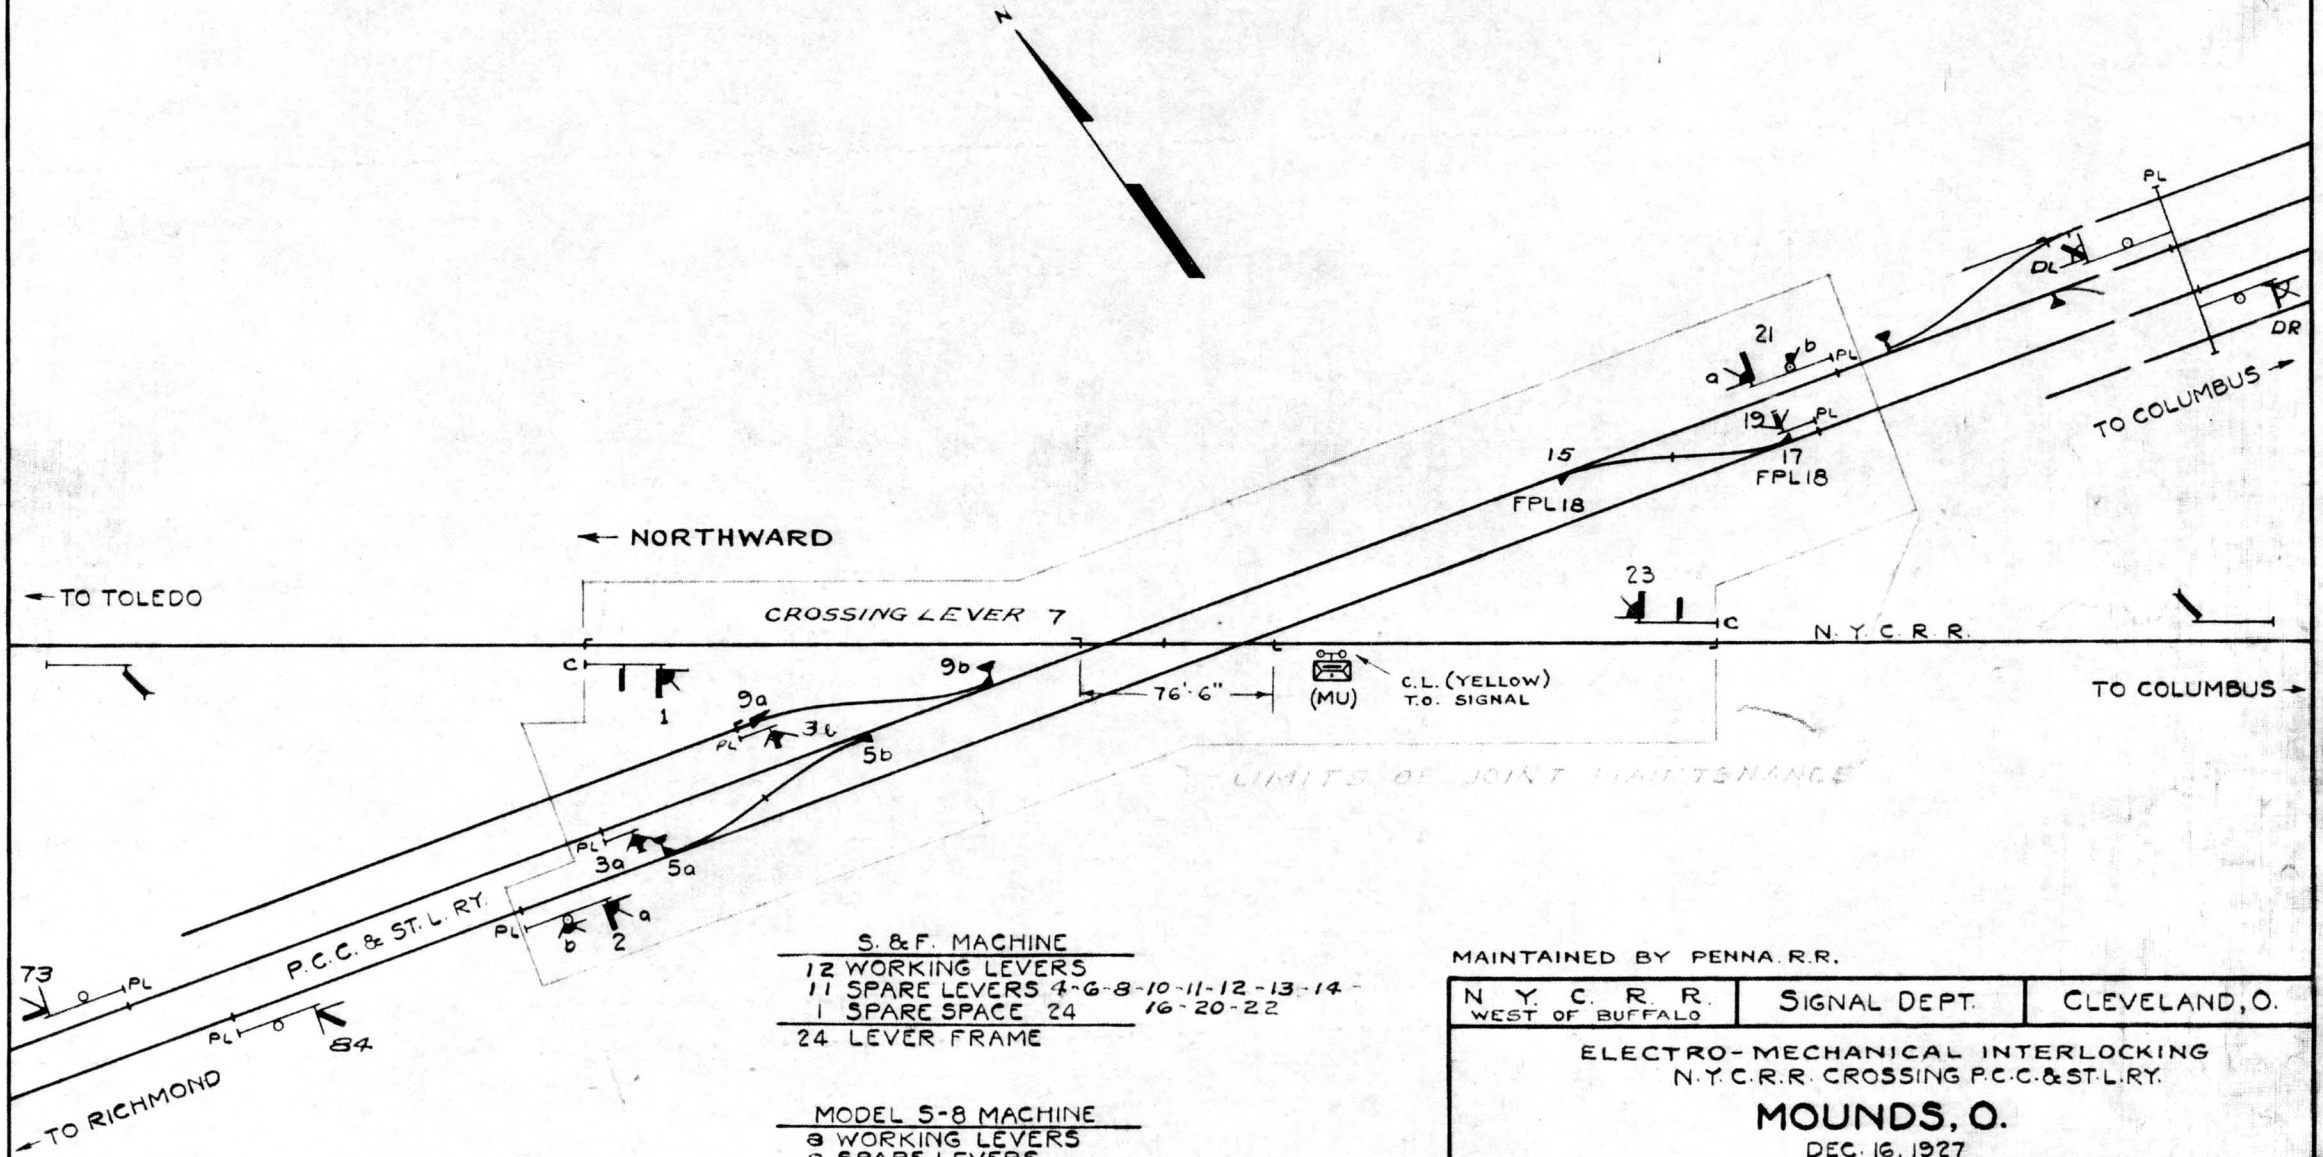

S. & F. MACHINE
12 WORKING LEVERS
11 SPARE LEVERS 4-6-8-10-11-12-13-14-16-20-22
1 SPARE SPACE 24
24 LEVER FRAME

MODEL 5-8 MACHINE
8 WORKING LEVERS
0 SPARE LEVERS
0 SPARE SPACES
8 TOTAL LEVERS

PLAN NOT TO SCALE

MAINTAINED BY PENNA. R.R.


N.Y.C.R.R. WEST OF BUFFALO	SIGNAL DEPT.	CLEVELAND, O.

ELECTRO-MECHANICAL INTERLOCKING
N.Y.C.R.R. CROSSING P.C.C. & ST.L.RY.

MOUNDS, O.

DEC. 16, 1927

REVISION NO. 8	MARCH 13, 1968	OCW-1263-ISL

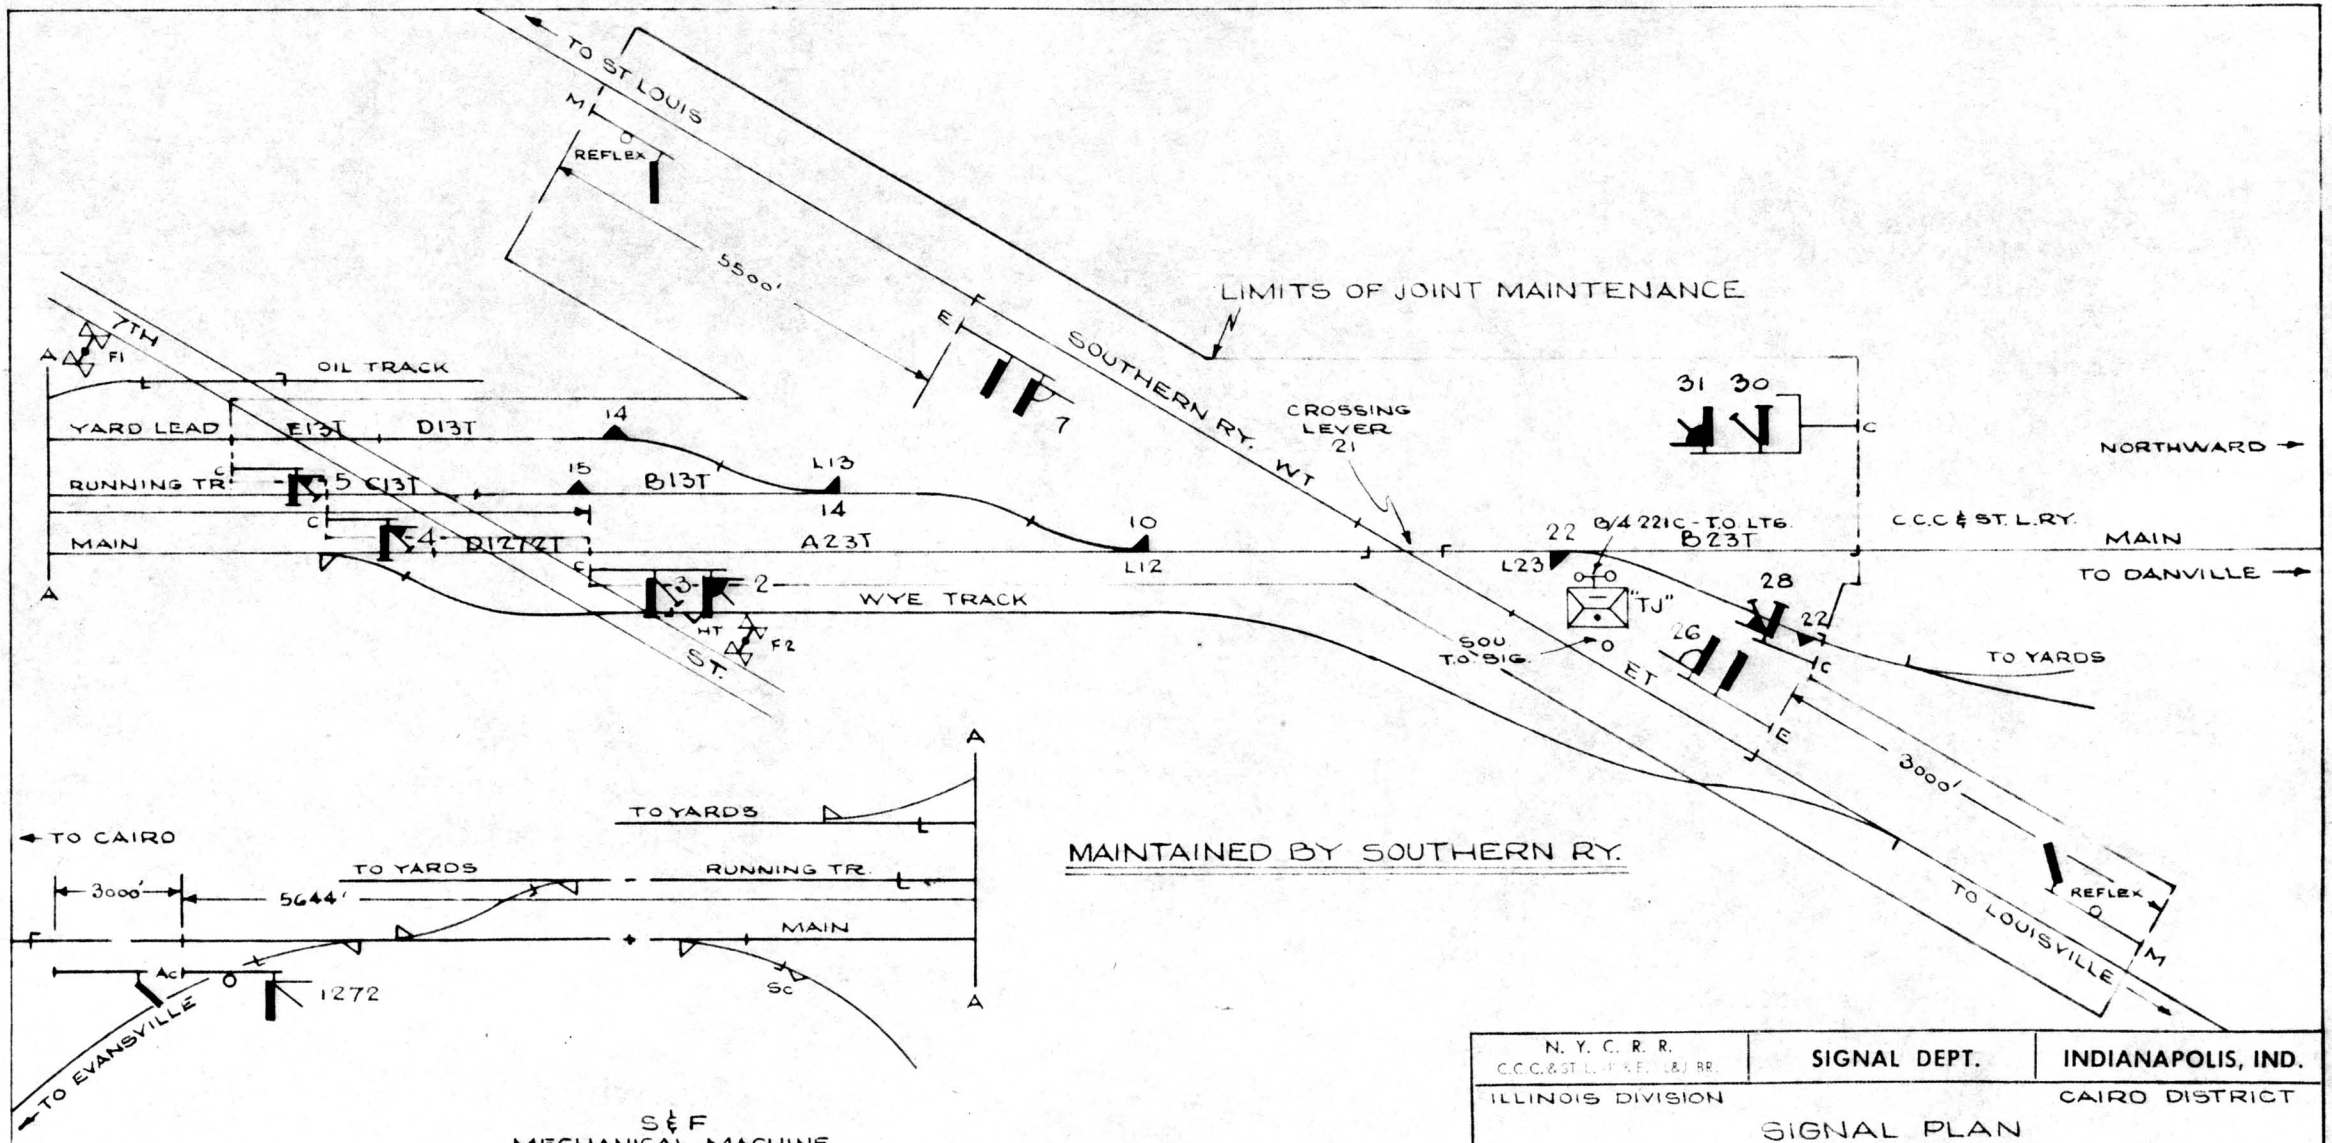

S & F
MECHANICAL MACHINE


20 WORKING LEVERS
12 SPARE SPACES
32 LEVER FRAME

N. Y. C. R. R. C.C.C.&ST.L.-P.R.R.-L&J RR.	SIGNAL DEPT.	INDIANAPOLIS, IND.
ILLINOIS DIVISION		CAIRO DISTRICT

SIGNAL PLAN
"TJ" MT. CARMEL, ILLINOIS
MAY 18, 1940


REVISION NO. 6	8-13-64	ILC-1263-ISL

SIGNAL ENGR.

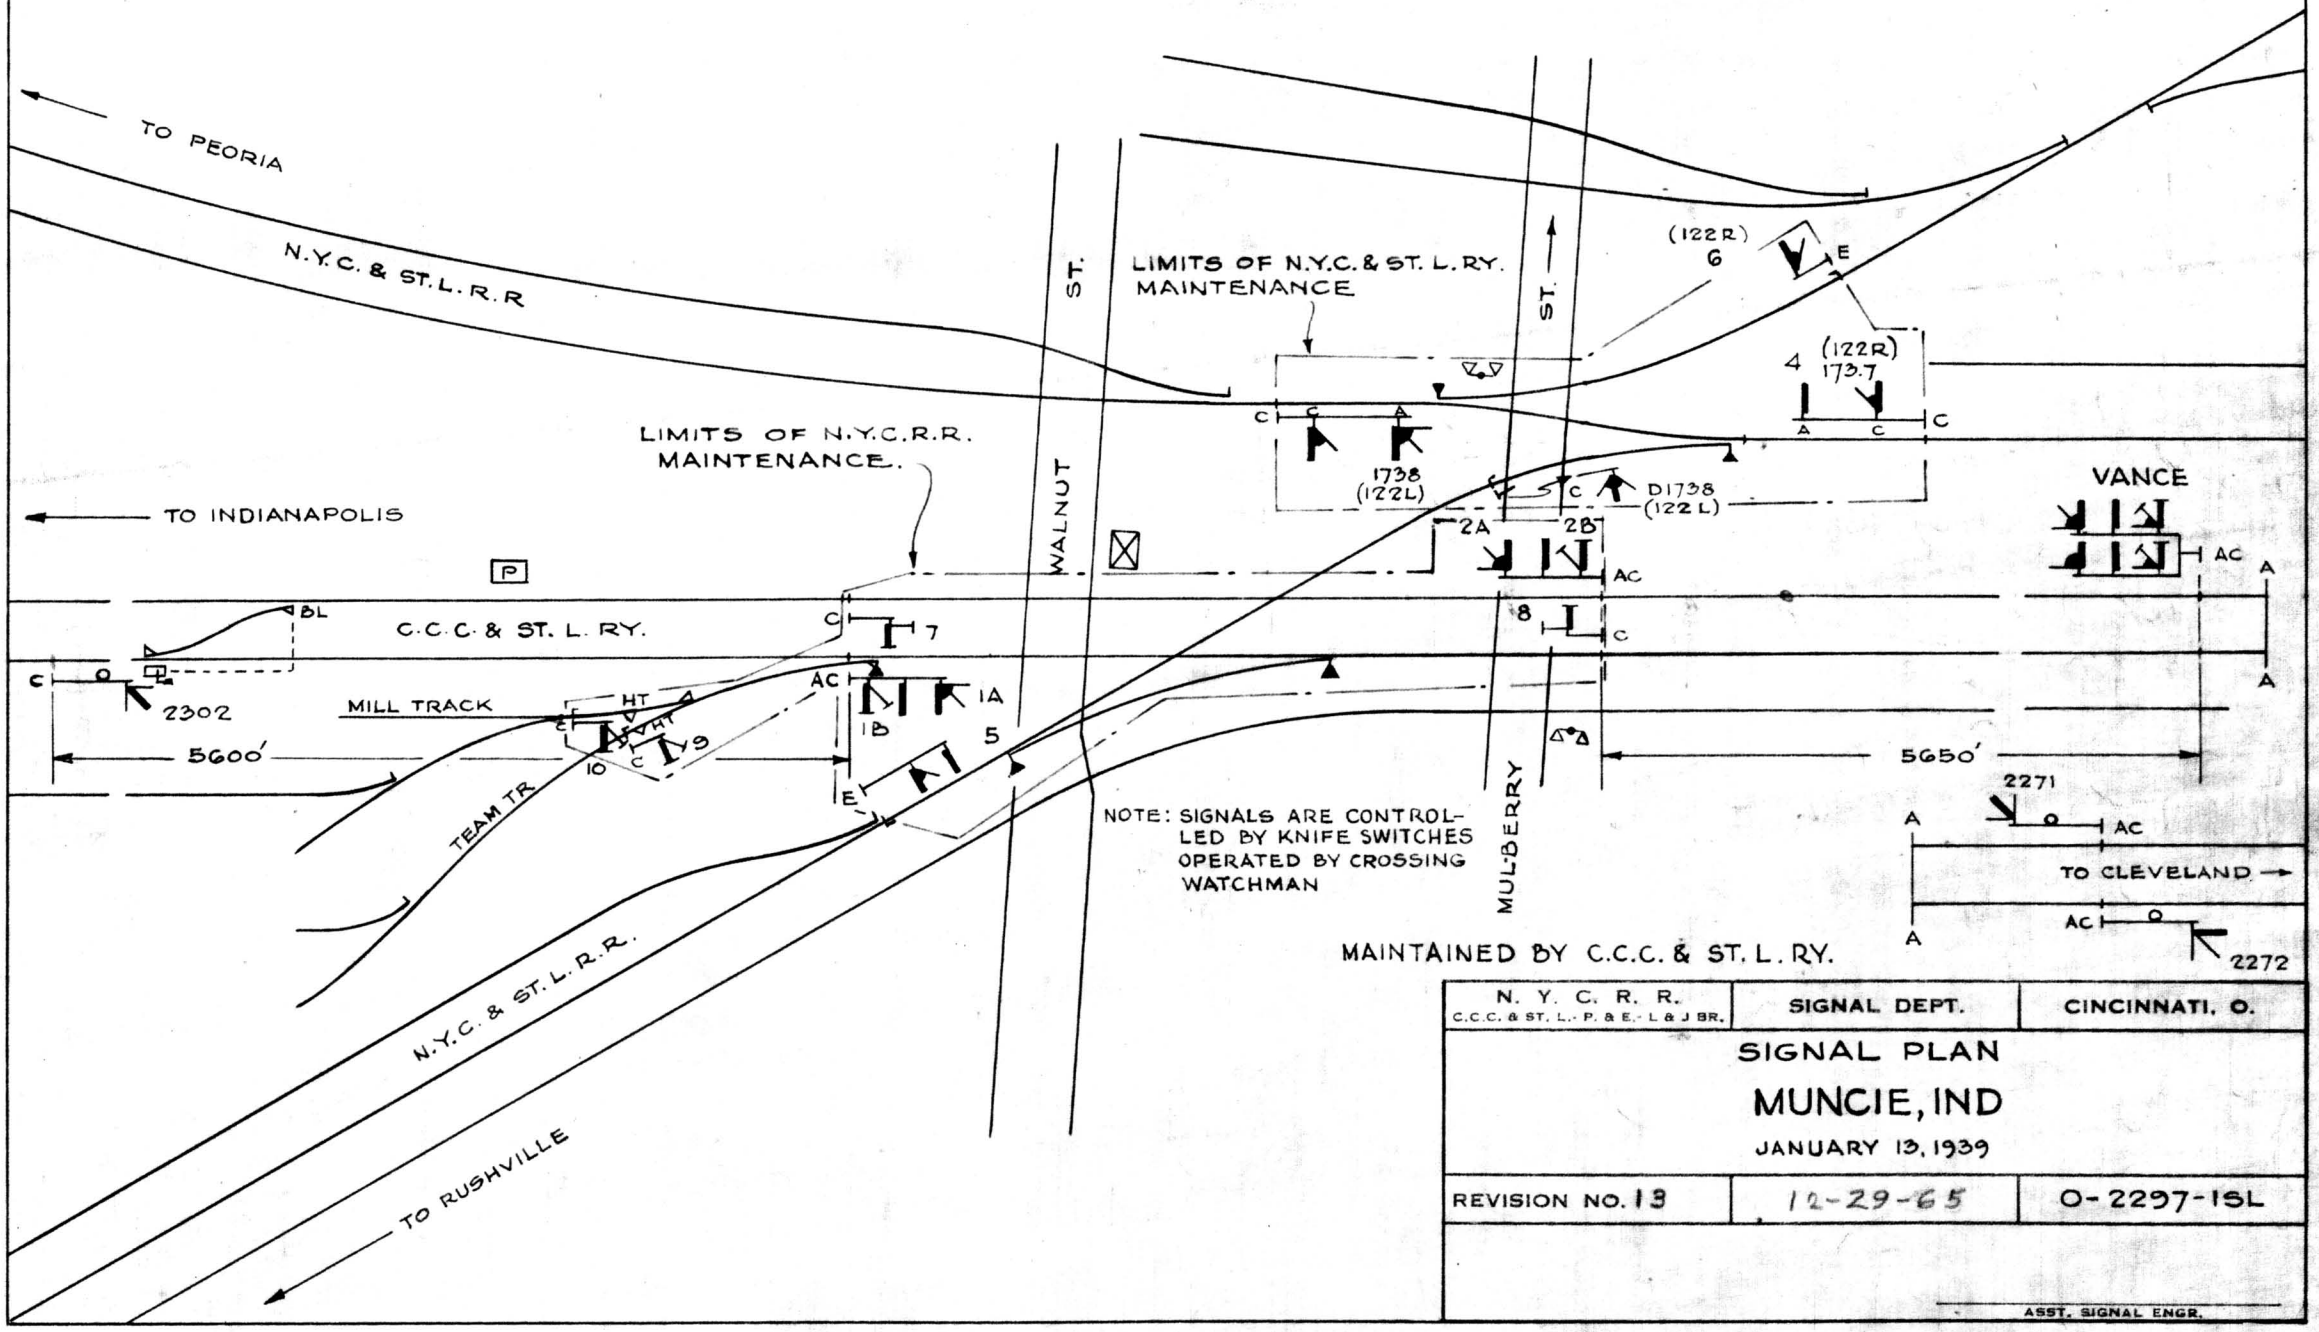

N. Y. C. R. R. C.C.C. & ST. L.- P. & E.- L & J BR.	SIGNAL DEPT.	CINCINNATI, O.
SIGNAL PLAN MUNCIE, IND JANUARY 13, 1939		
REVISION NO. 13	12-29-65	O-2297-ISL

ASST. SIGNAL ENGR.

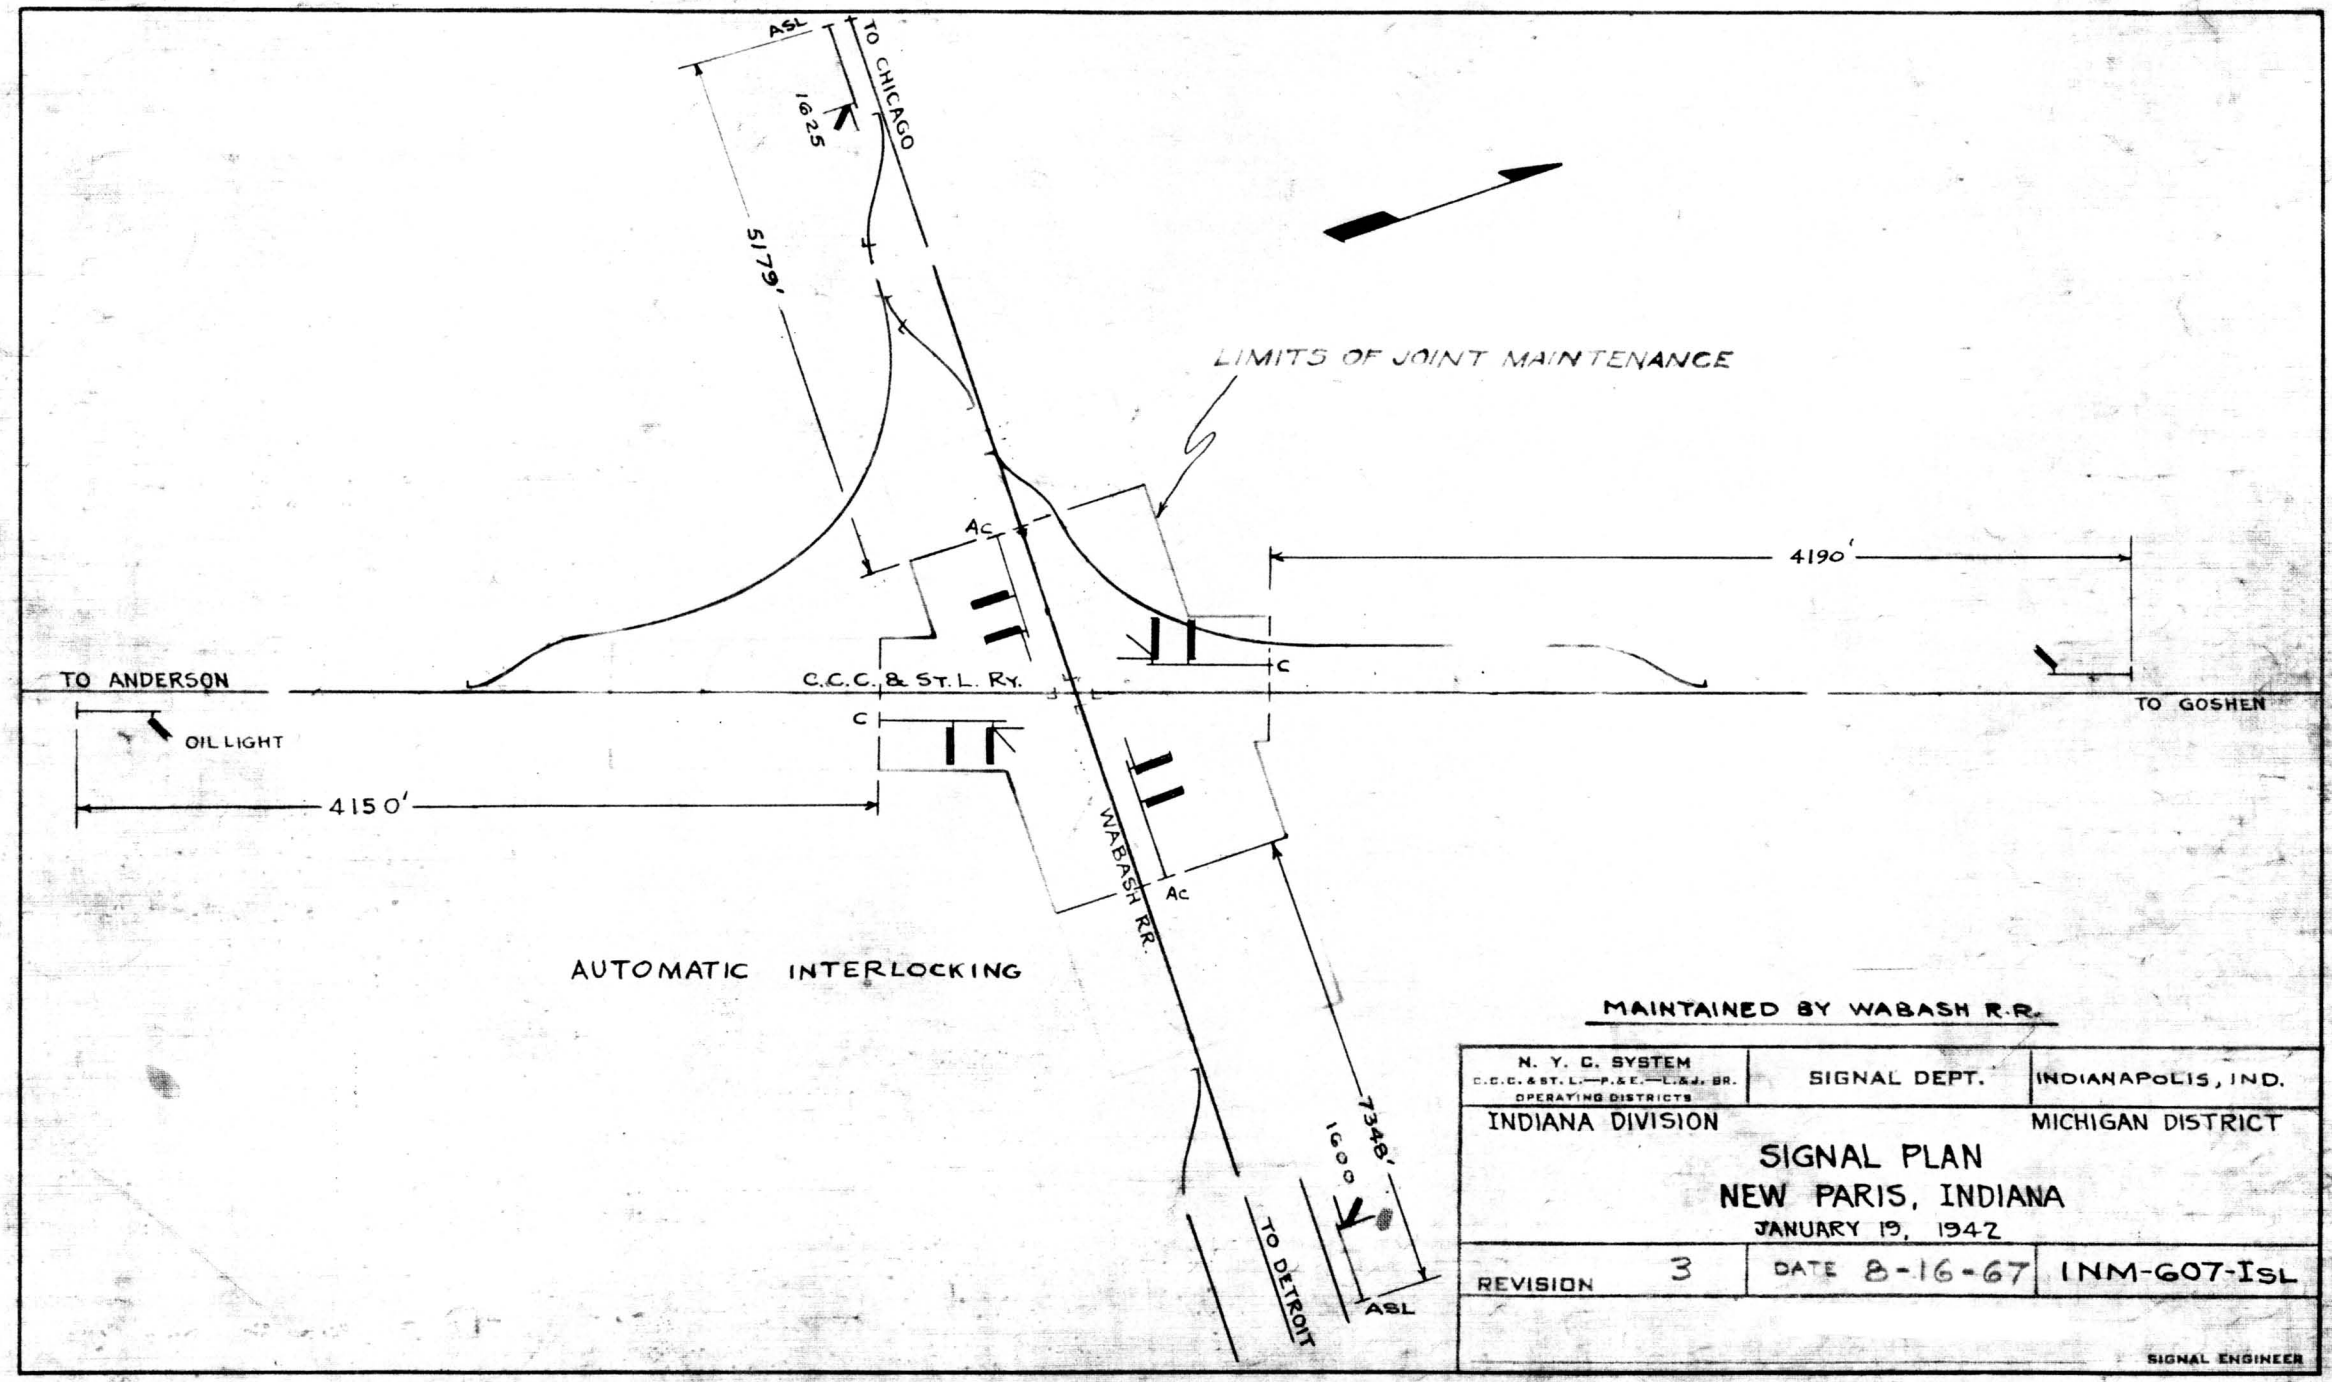


MAINTAINED BY WABASH R.R.

N. Y. C. SYSTEM C.C.C. & ST. L.—P. & E.—L. & J. BR. OPERATING DISTRICTS	SIGNAL DEPT.	INDIANAPOLIS, IND.
INDIANA DIVISION		MICHIGAN DISTRICT


SIGNAL PLAN
NEW PARIS, INDIANA
JANUARY 19, 1942

REVISION 3	DATE 8-16-67	INM-607-ISL

SIGNAL ENGINEER

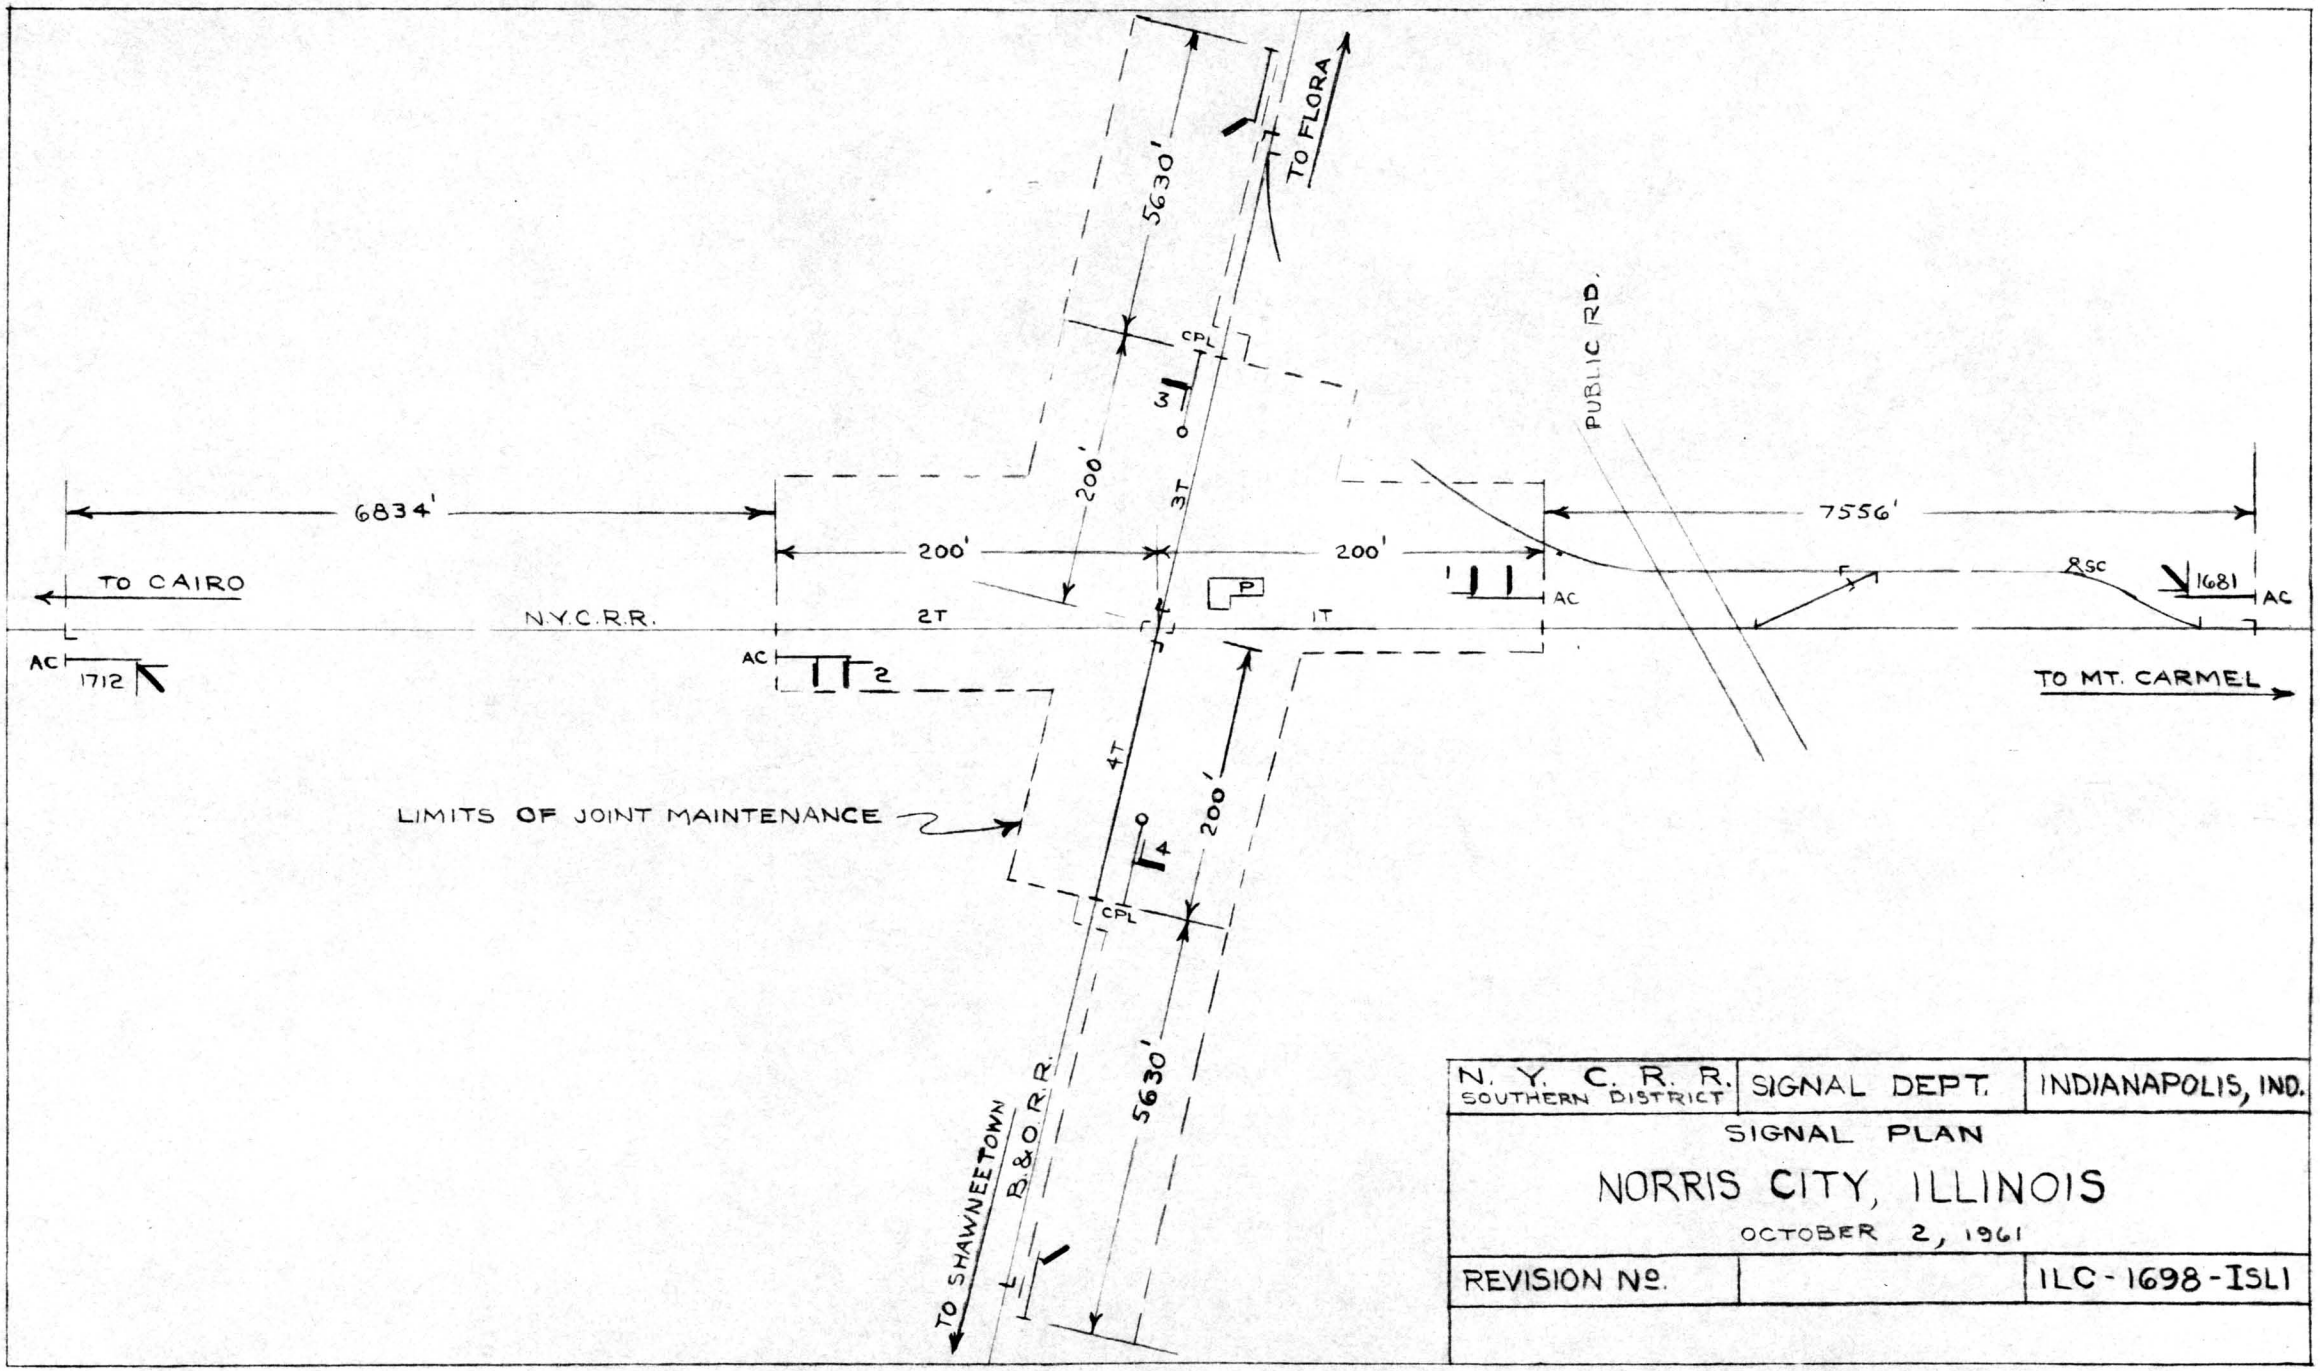

N. Y. C. R. R. SOUTHERN DISTRICT	SIGNAL DEPT.	INDIANAPOLIS, IND.
SIGNAL PLAN		
NORRIS CITY, ILLINOIS		
OCTOBER 2, 1961		
REVISION No.		ILC-1698-ISL1

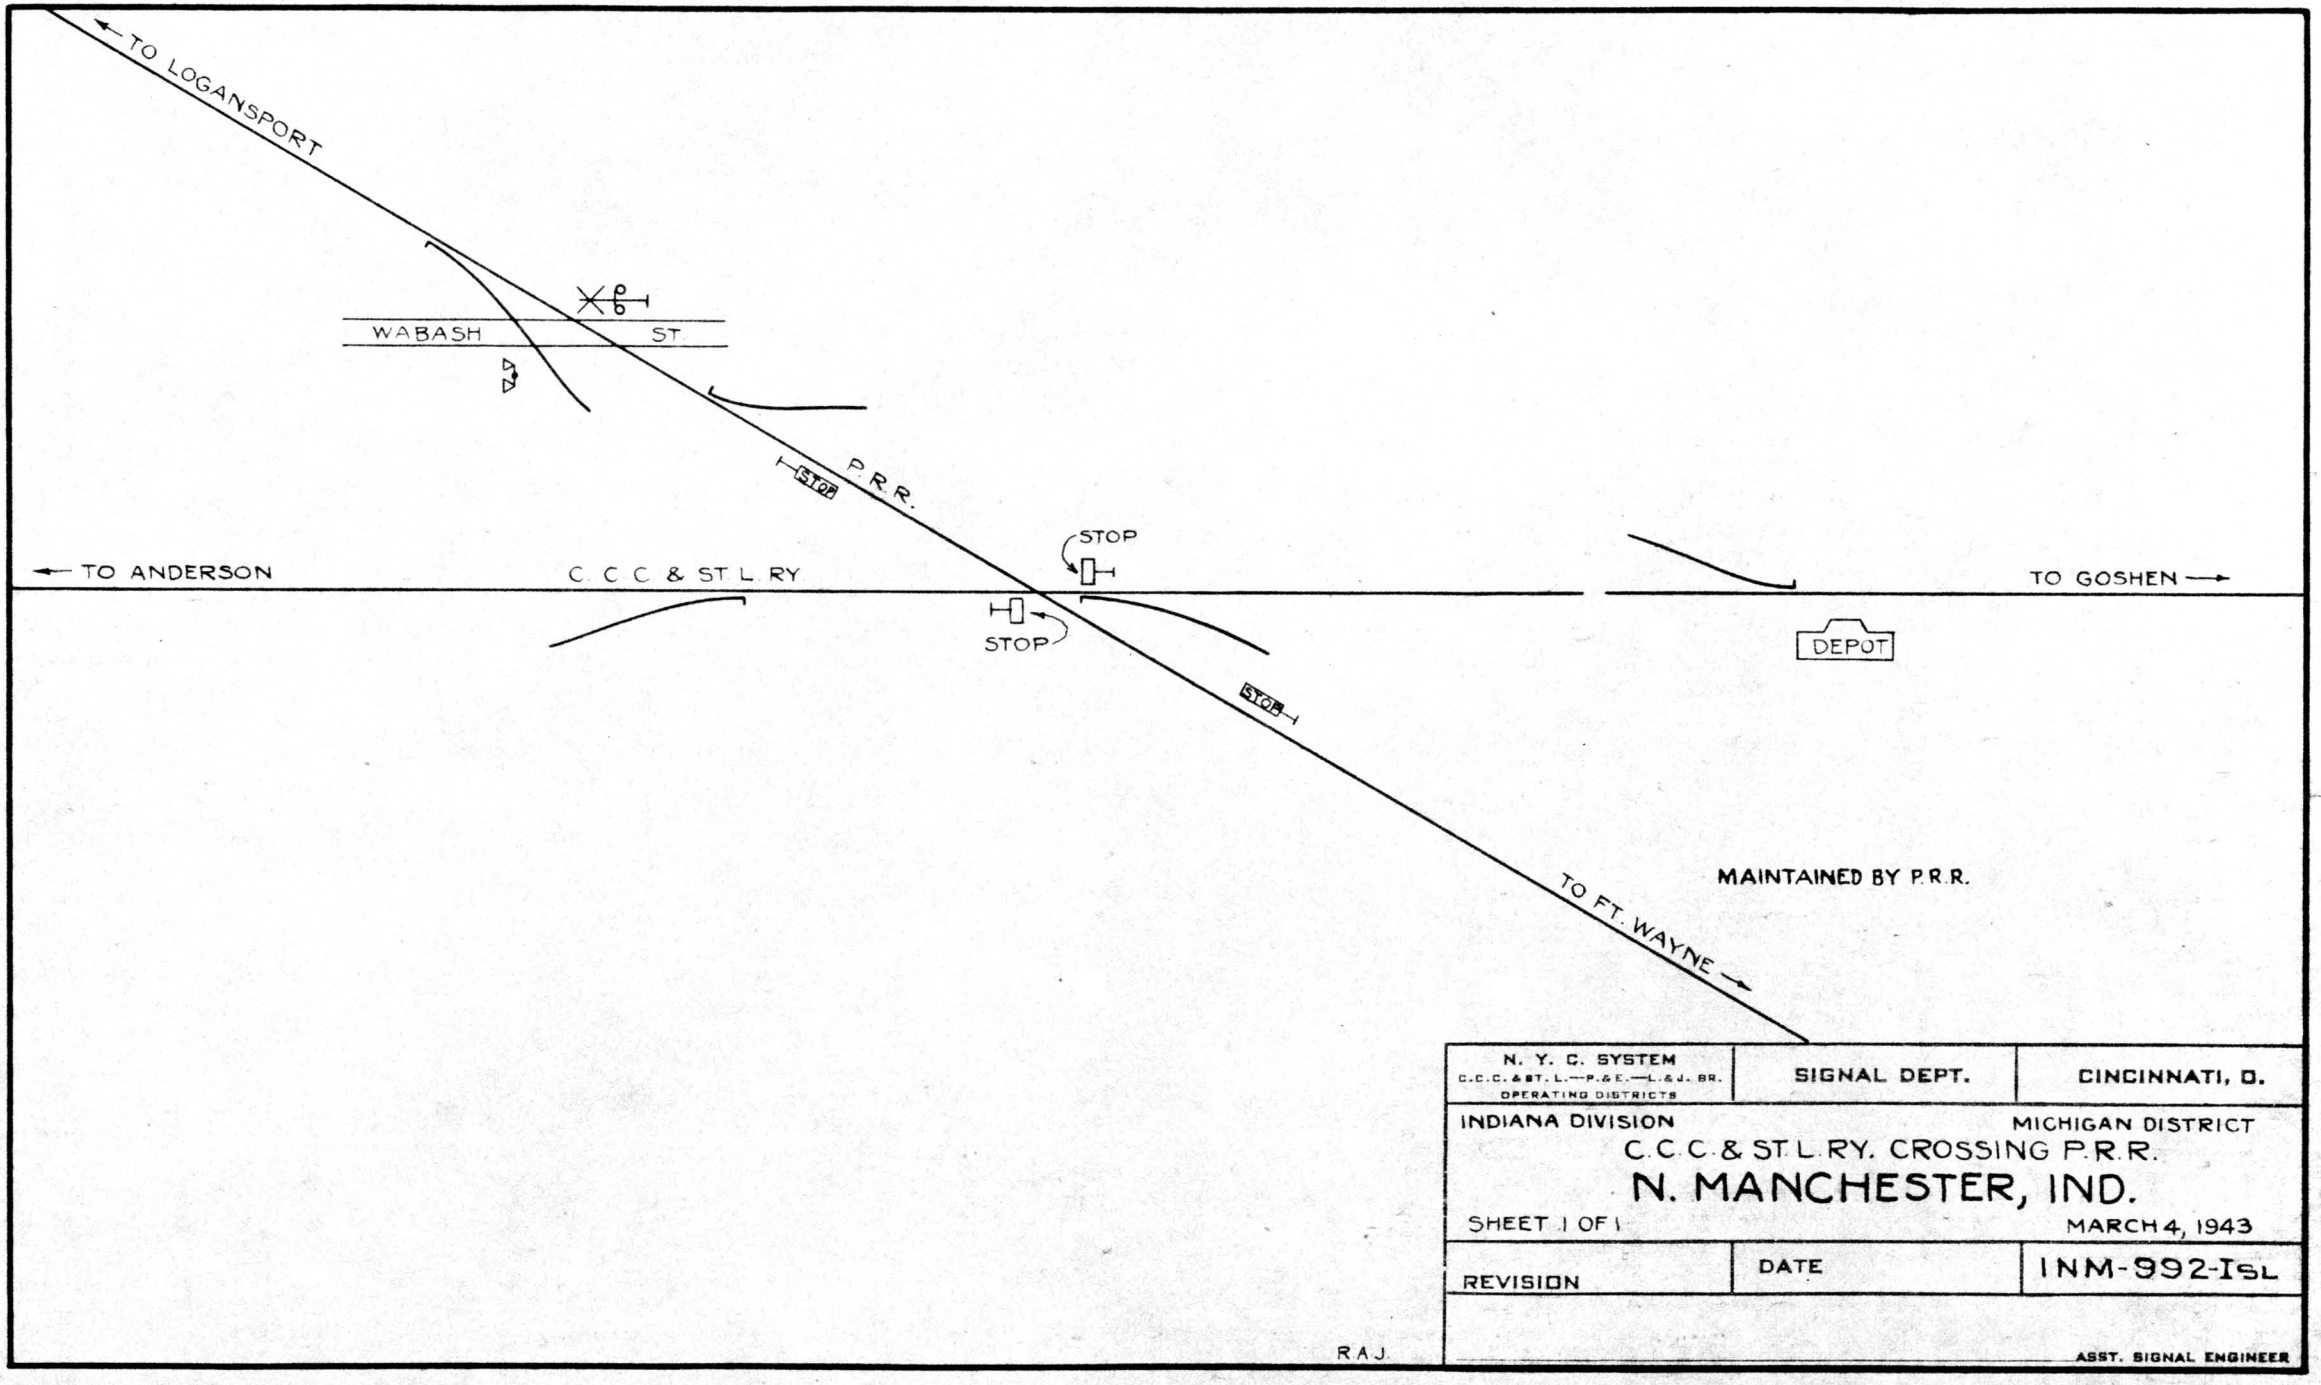

N. Y. C. SYSTEM C.C.C. & ST. L.—P. & E.—L. & J. BR. OPERATING DISTRICTS	SIGNAL DEPT.	CINCINNATI, O.

INDIANA DIVISION — MICHIGAN DISTRICT


C. C. C. & ST. L. RY. CROSSING P. R. R.
N. MANCHESTER, IND.

SHEET 1 OF 1 — MARCH 4, 1943

REVISION	DATE	INM-992-ISL

R. A. J.

ASST. SIGNAL ENGINEER

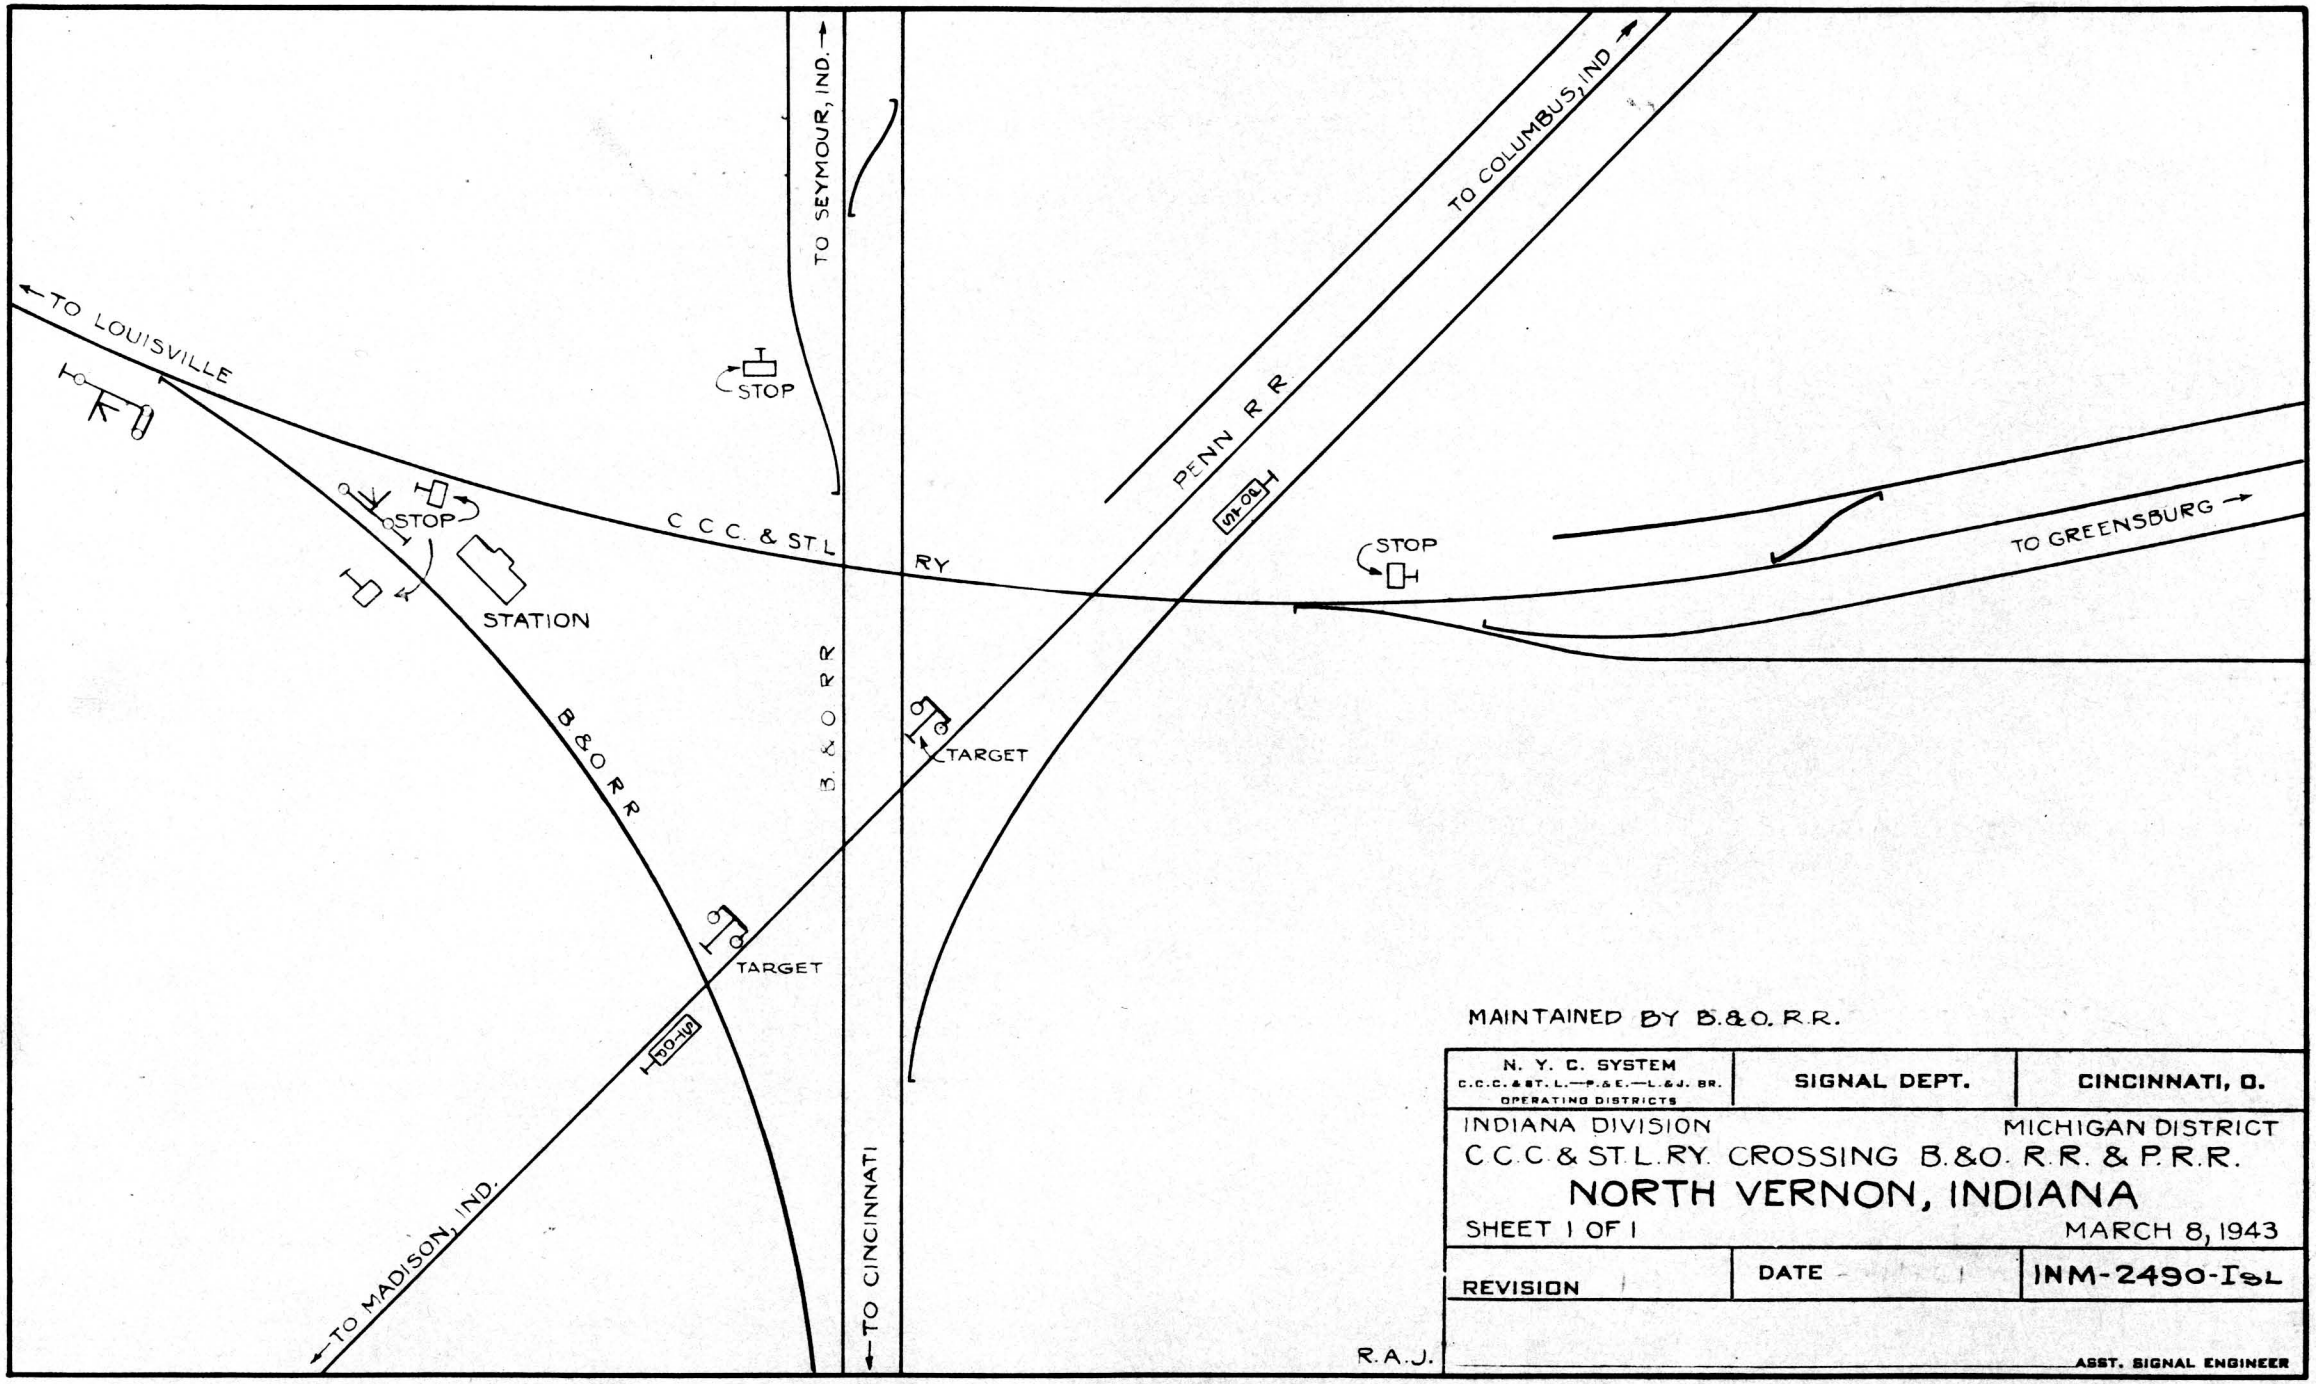

MAINTAINED BY B.&O. R.R.

N. Y. C. SYSTEM C.C.C. & ST. L.—P. & E.—L. & J. BR. OPERATING DISTRICTS	SIGNAL DEPT.	CINCINNATI, O.

INDIANA DIVISION — MICHIGAN DISTRICT

C.C.C. & ST.L.RY. CROSSING B.&O. R.R. & P.R.R.


NORTH VERNON, INDIANA

SHEET 1 OF 1 — MARCH 8, 1943

REVISION	DATE	INM-2490-ISL

R.A.J.

ASST. SIGNAL ENGINEER

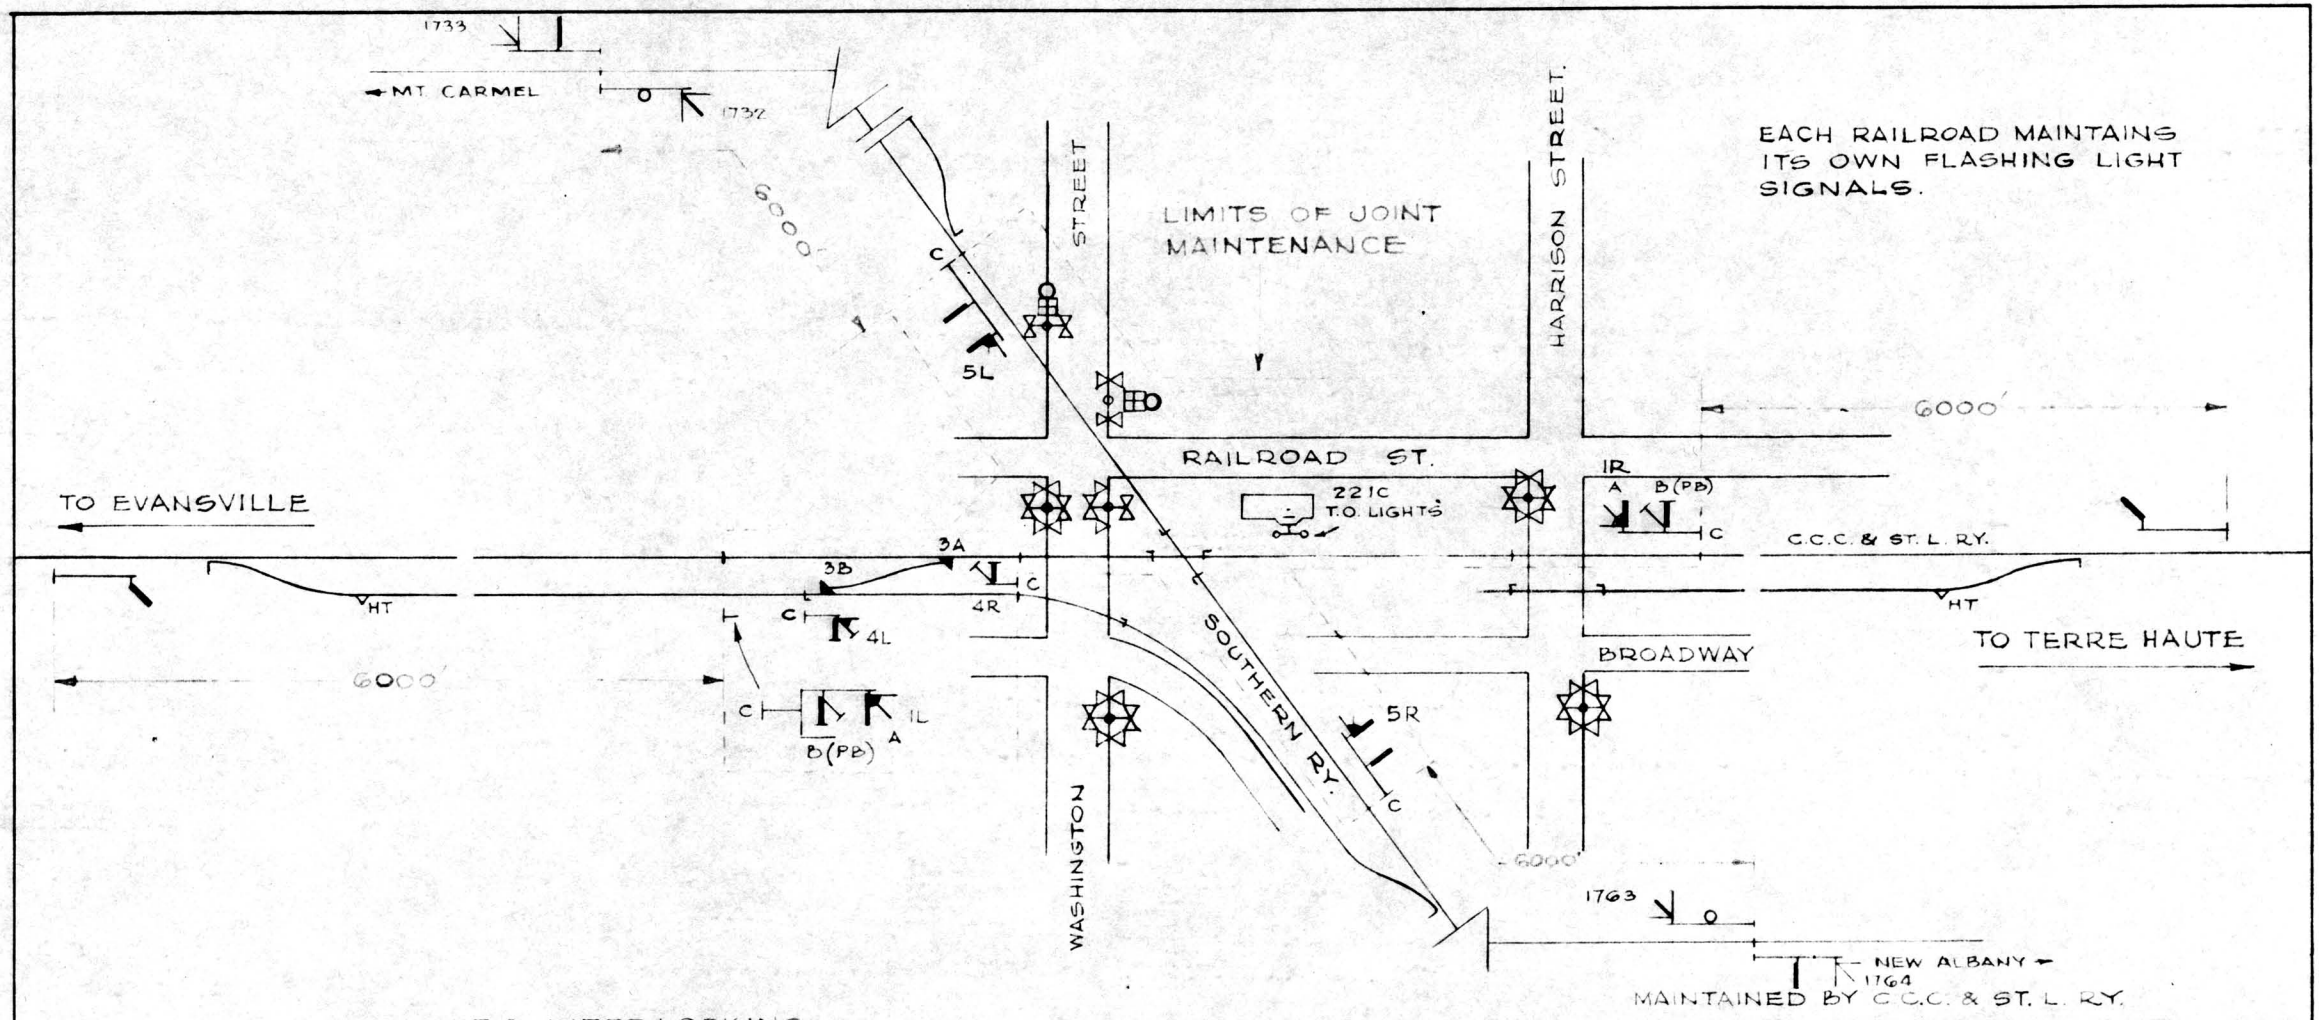

C.T.C. INTERLOCKING

DESK CONTROL PANEL.

5 LEVERS FOR 3 SWITCHES, 1 DERAIL & 7 SIGNALS

N. Y. C. R. R. C.C.C. & ST. L. - P. & E. - L. & J. BR.	SIGNAL DEPT.	CINCINNATI, O.

SIGNAL PLAN


OAKLAND CITY

INDIANA

JUNE 1. 1951

REVISION NO.		ILEI-1062-1SL

ASST. SIGNAL ENGR.

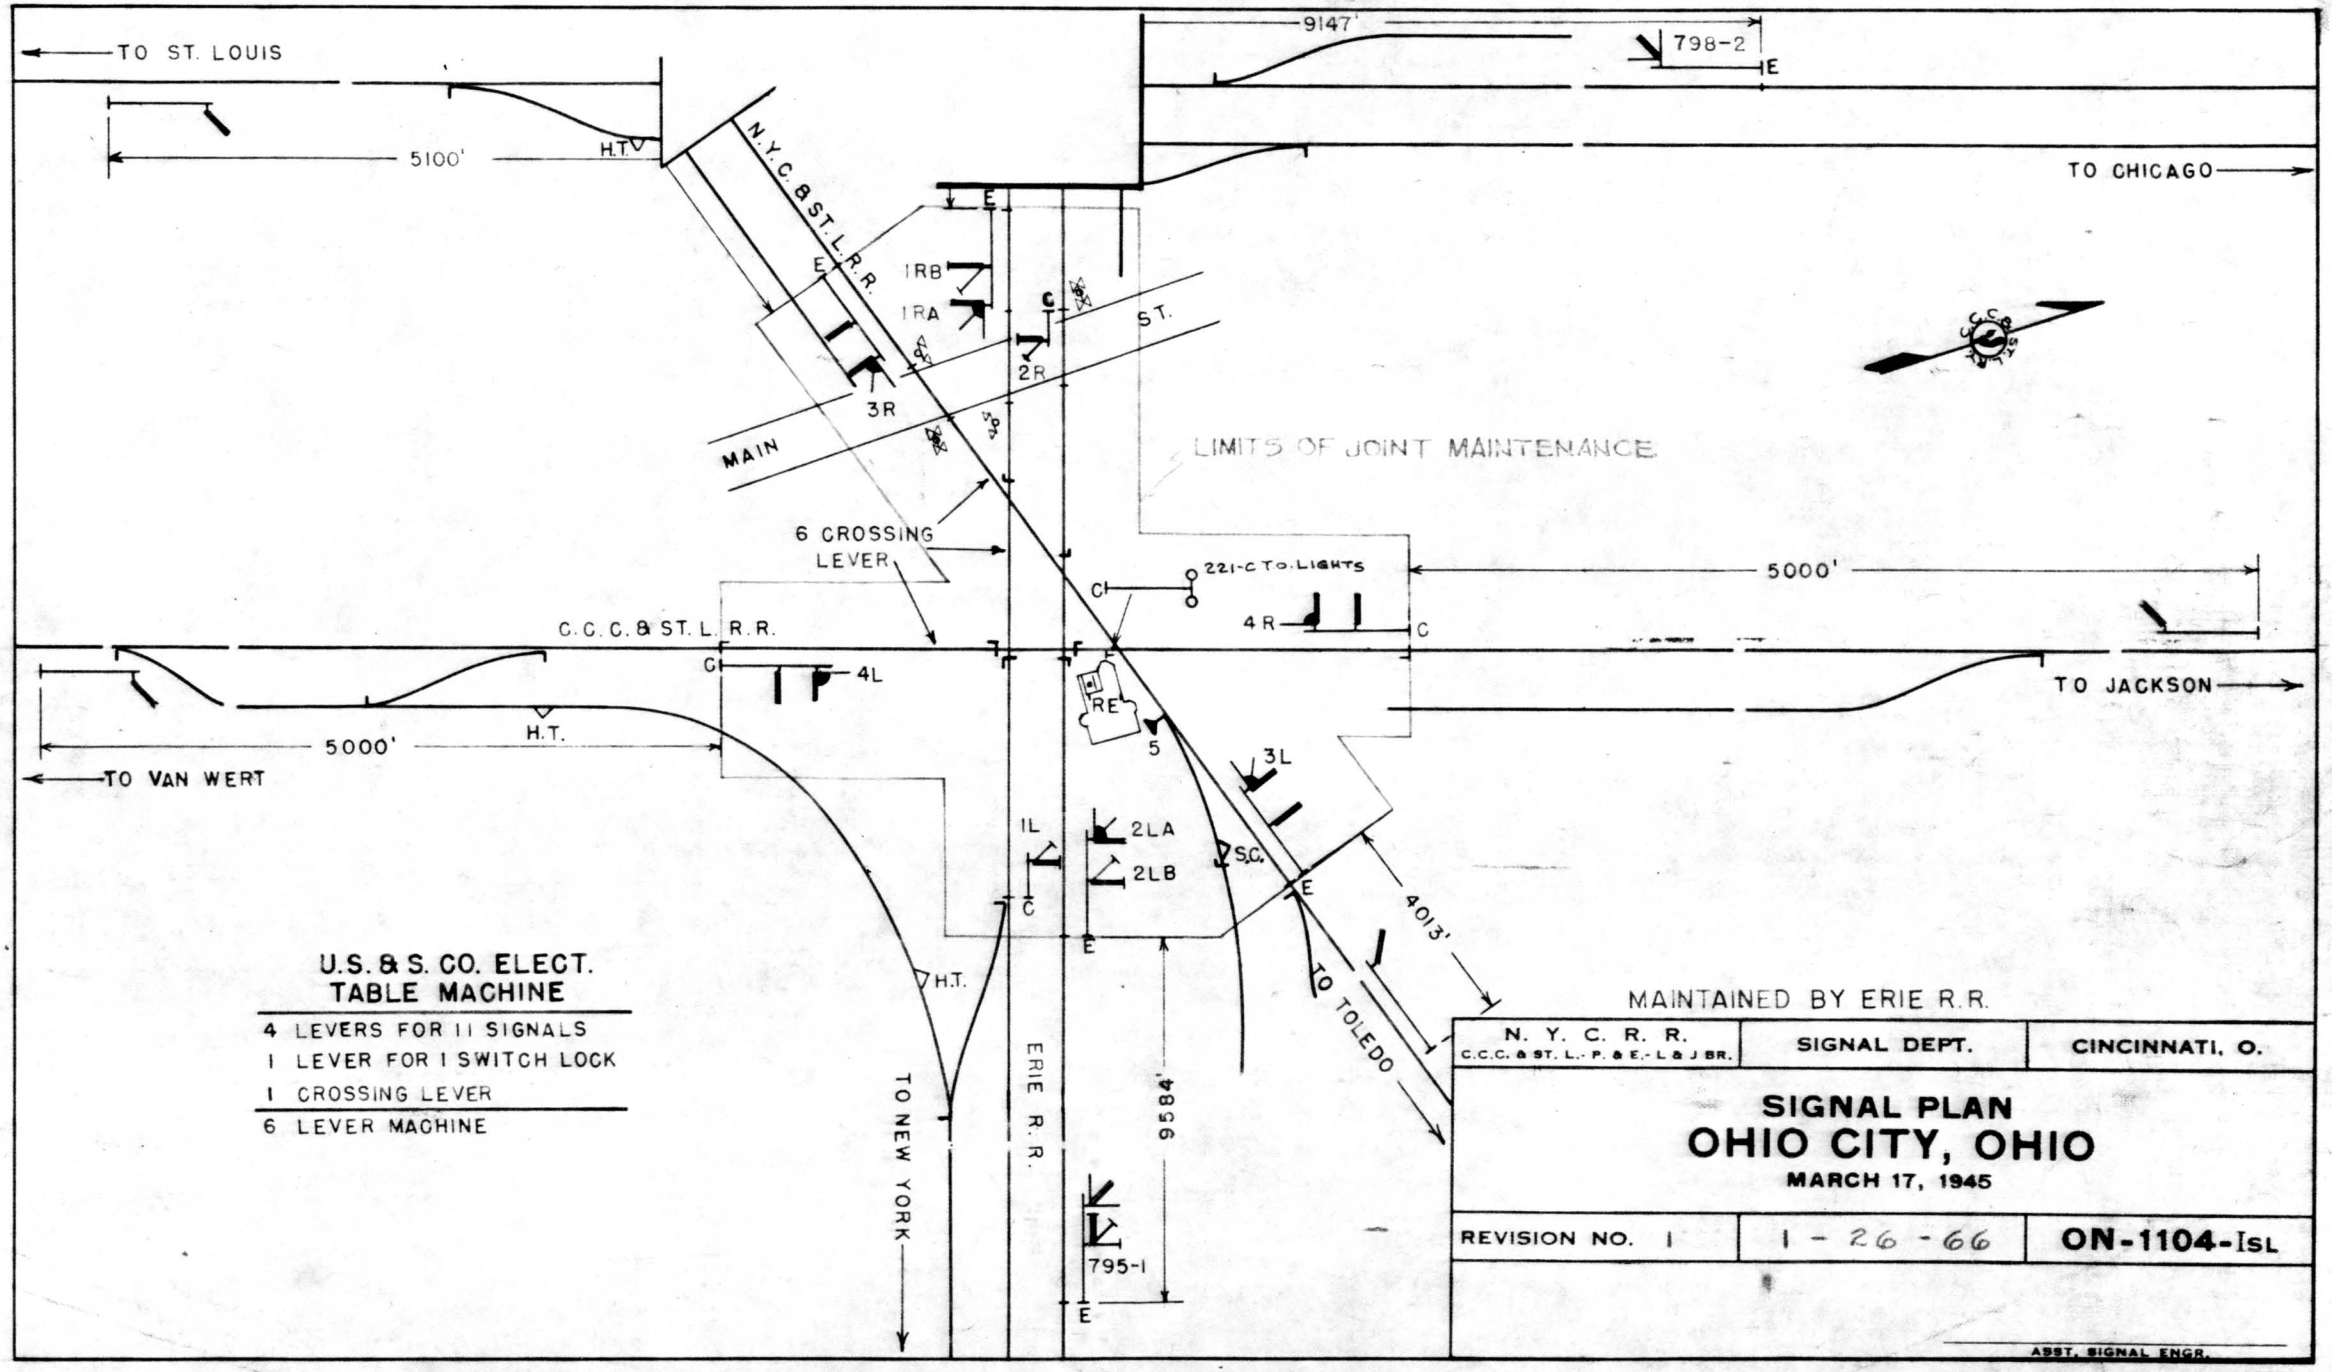

U.S. & S. CO. ELECT. TABLE MACHINE


4 LEVERS FOR 11 SIGNALS
1 LEVER FOR 1 SWITCH LOCK
1 CROSSING LEVER
6 LEVER MACHINE

N. Y. C. R. R. C.C.C. & ST. L.- P. & E.- L & J BR.	SIGNAL DEPT.	CINCINNATI, O.

SIGNAL PLAN
OHIO CITY, OHIO
MARCH 17, 1945

REVISION NO. 1	1 - 26 - 66	ON-1104-ISL


ASST. SIGNAL ENGR.

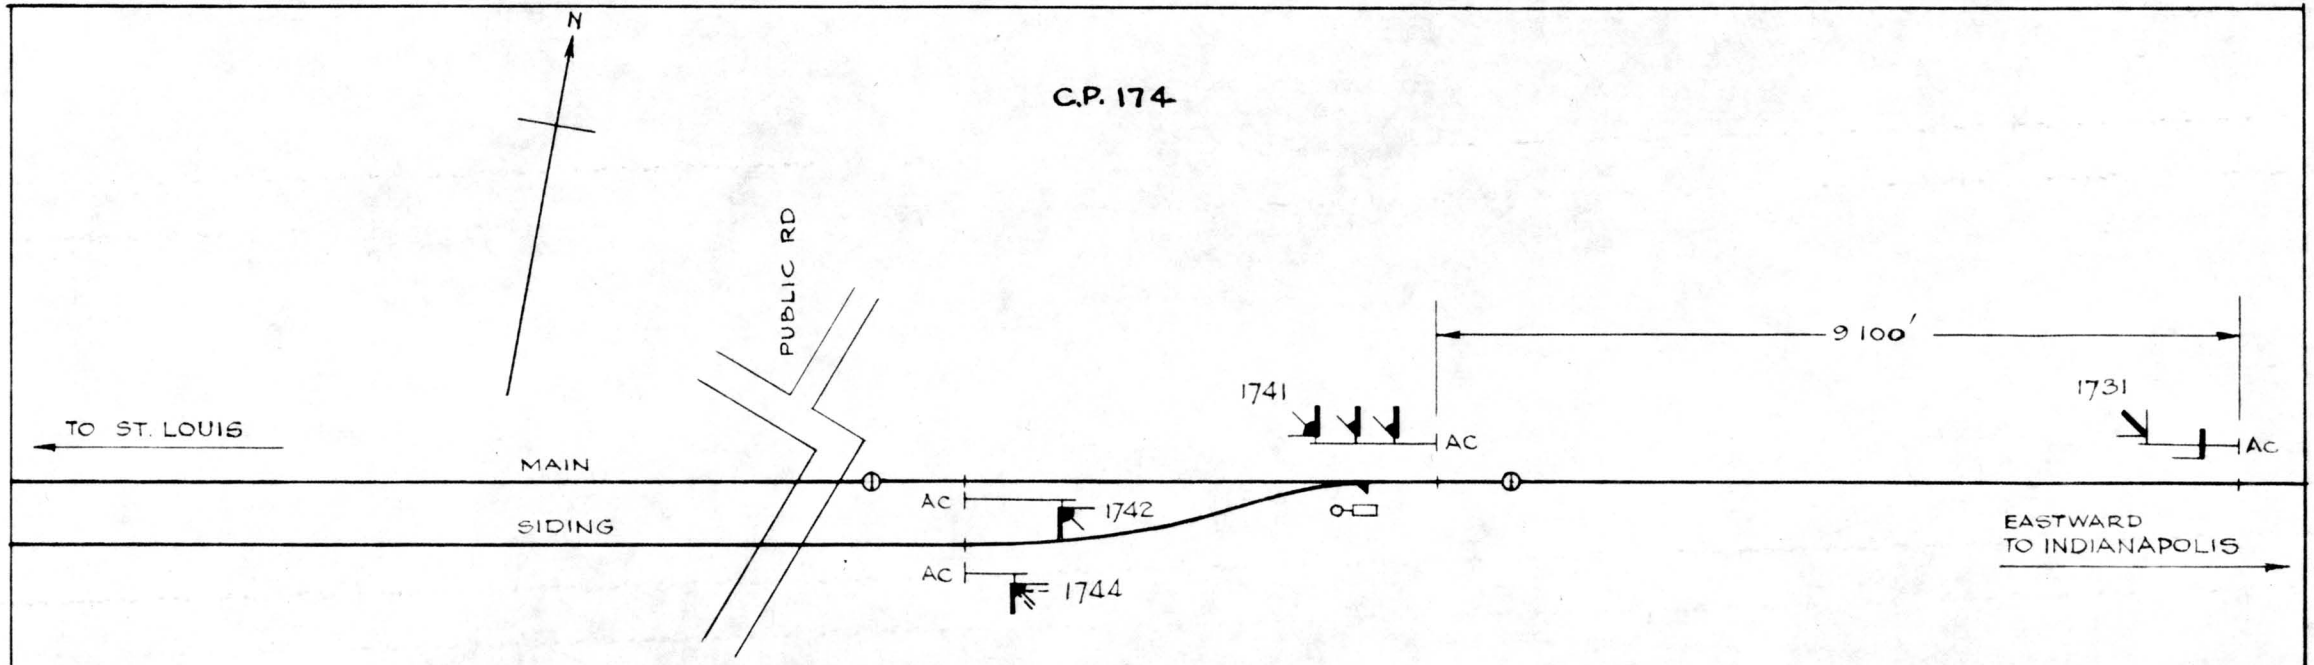

CONTROLLED FROM INDIANAPOLIS

N. Y. C. R. R. SOUTHERN DISTRICT	SIGNAL DEPT.	INDIANAPOLIS, IND.
SIGNAL PLAN EAST END REMOTE OHLMAN ILLINOIS JULY 15. 1958		
REVISION NO. 1	12-27-65	IL-1749-1SL


SIGNAL ENGR.

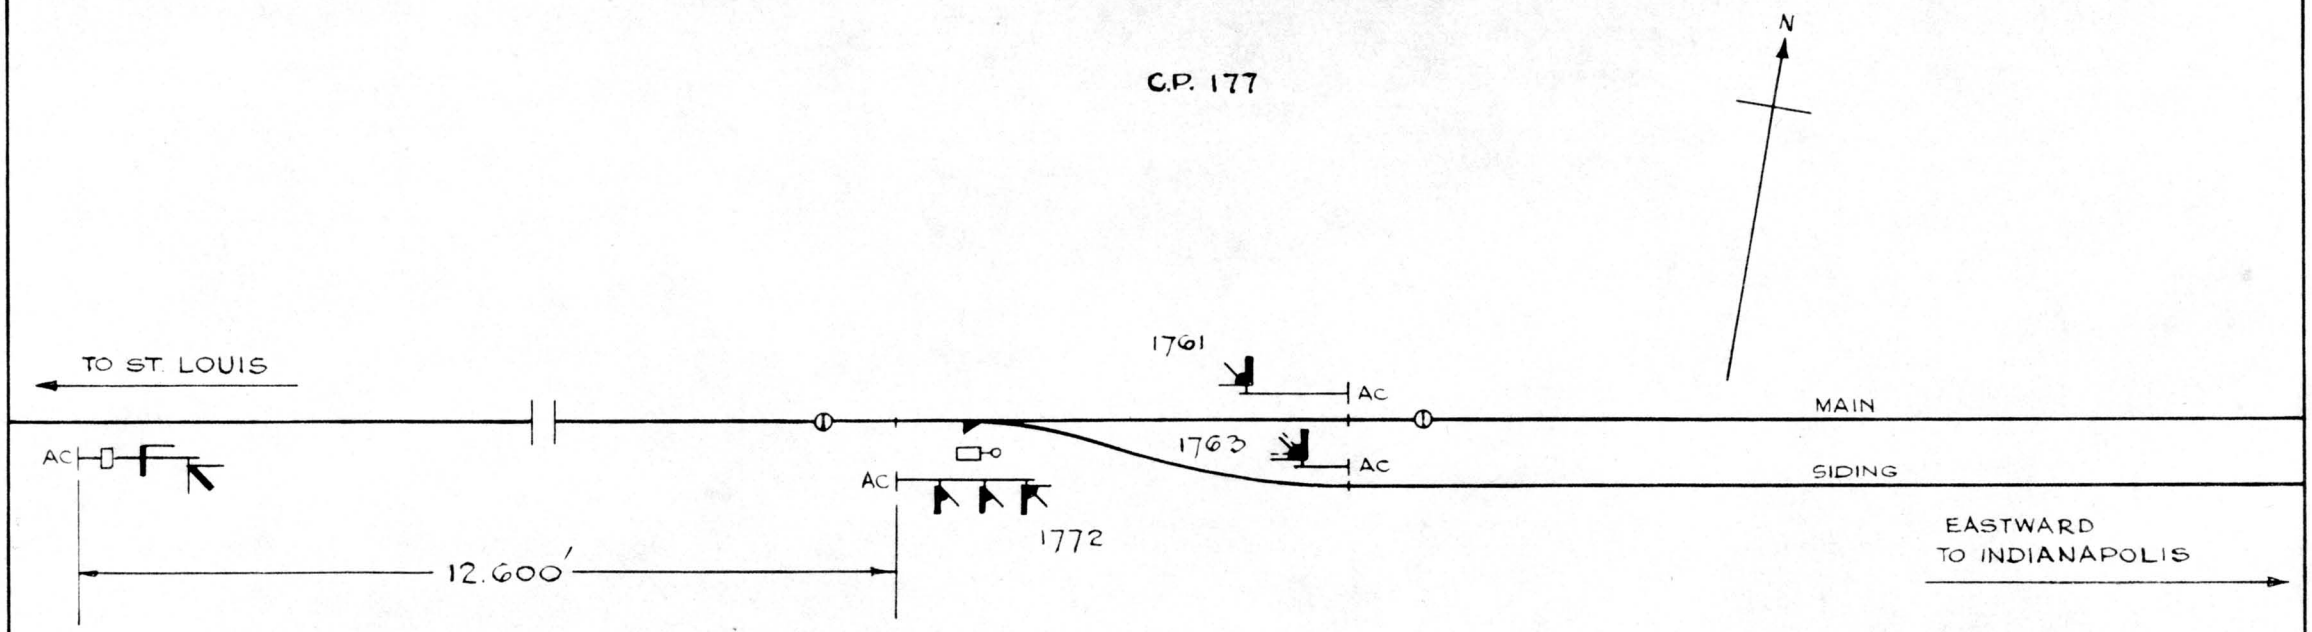

CONTROLLED FROM INDIANAPOLIS


N. Y. C. R. R. SOUTHERN DISTRICT	SIGNAL DEPT.	INDIANAPOLIS, IND.
SIGNAL PLAN WEST END REMOTE OHLMAN, ILLINOIS JULY 16, 1958		
REVISION NO. 1	12-30-65	IL-1770-ISL

SIGNAL ENGR.

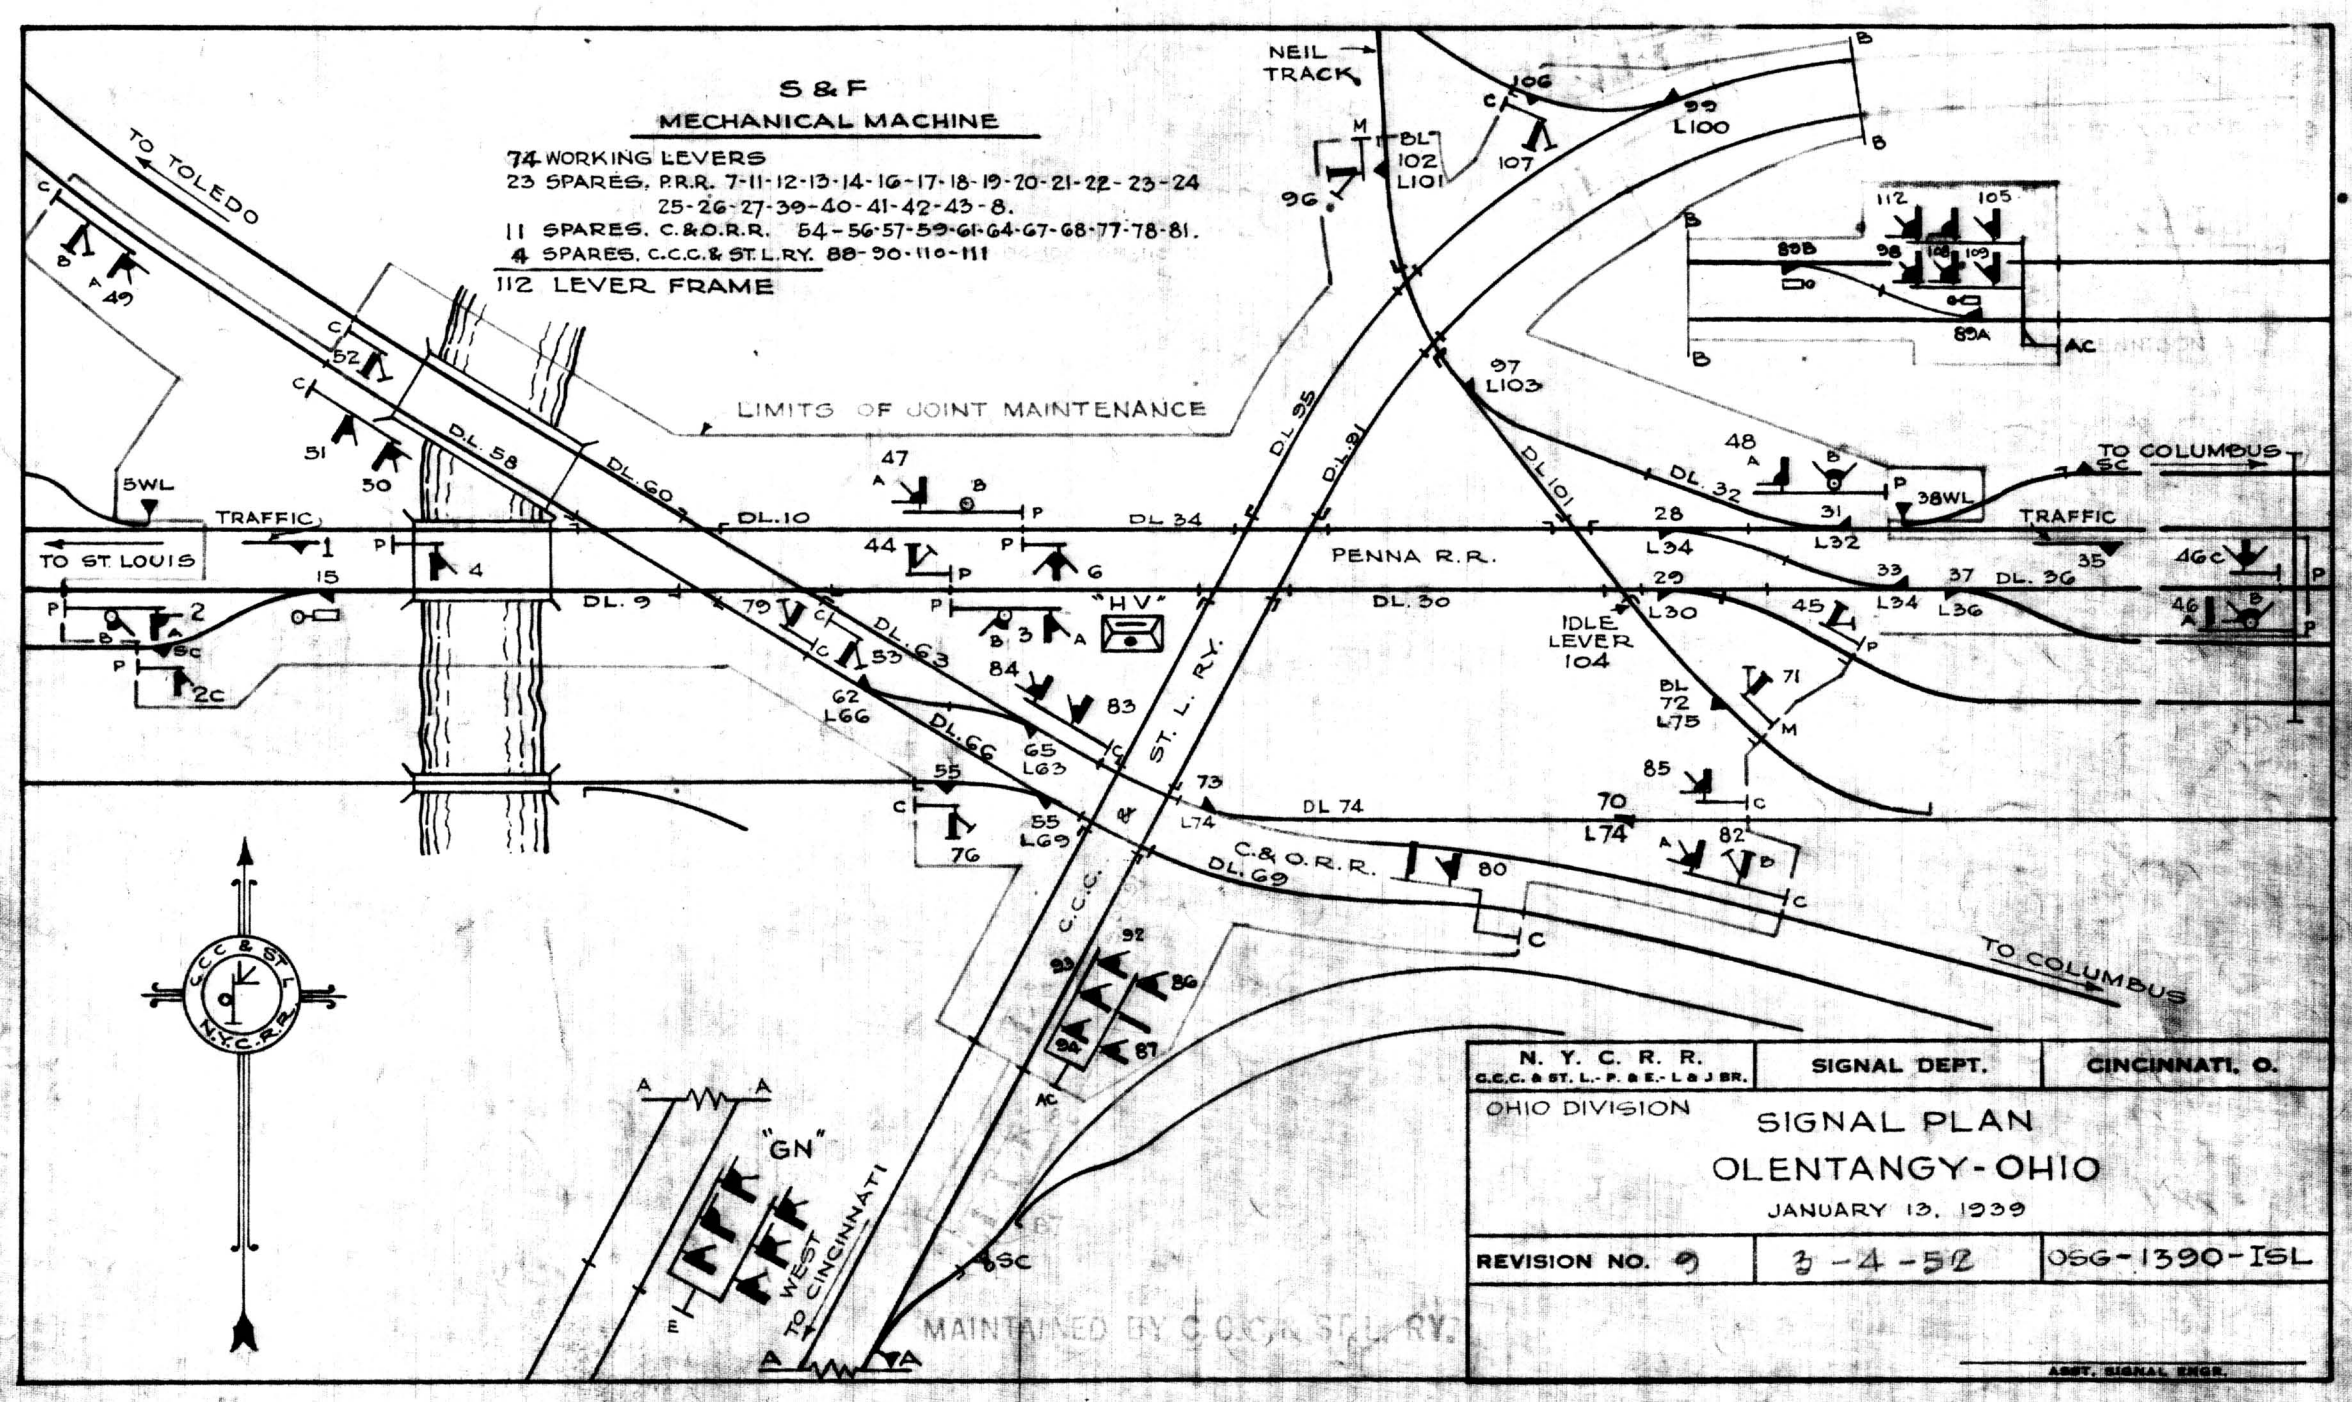

N. Y. C. R. R. C.C.C. & ST. L. - P. & E. - L & J BR.	SIGNAL DEPT.	CINCINNATI, O.
OHIO DIVISION	SIGNAL PLAN OLENTANGY - OHIO JANUARY 13, 1939	
REVISION NO. 9	3-4-52	OSG-1390-ISL

ASST. SIGNAL ENGR.

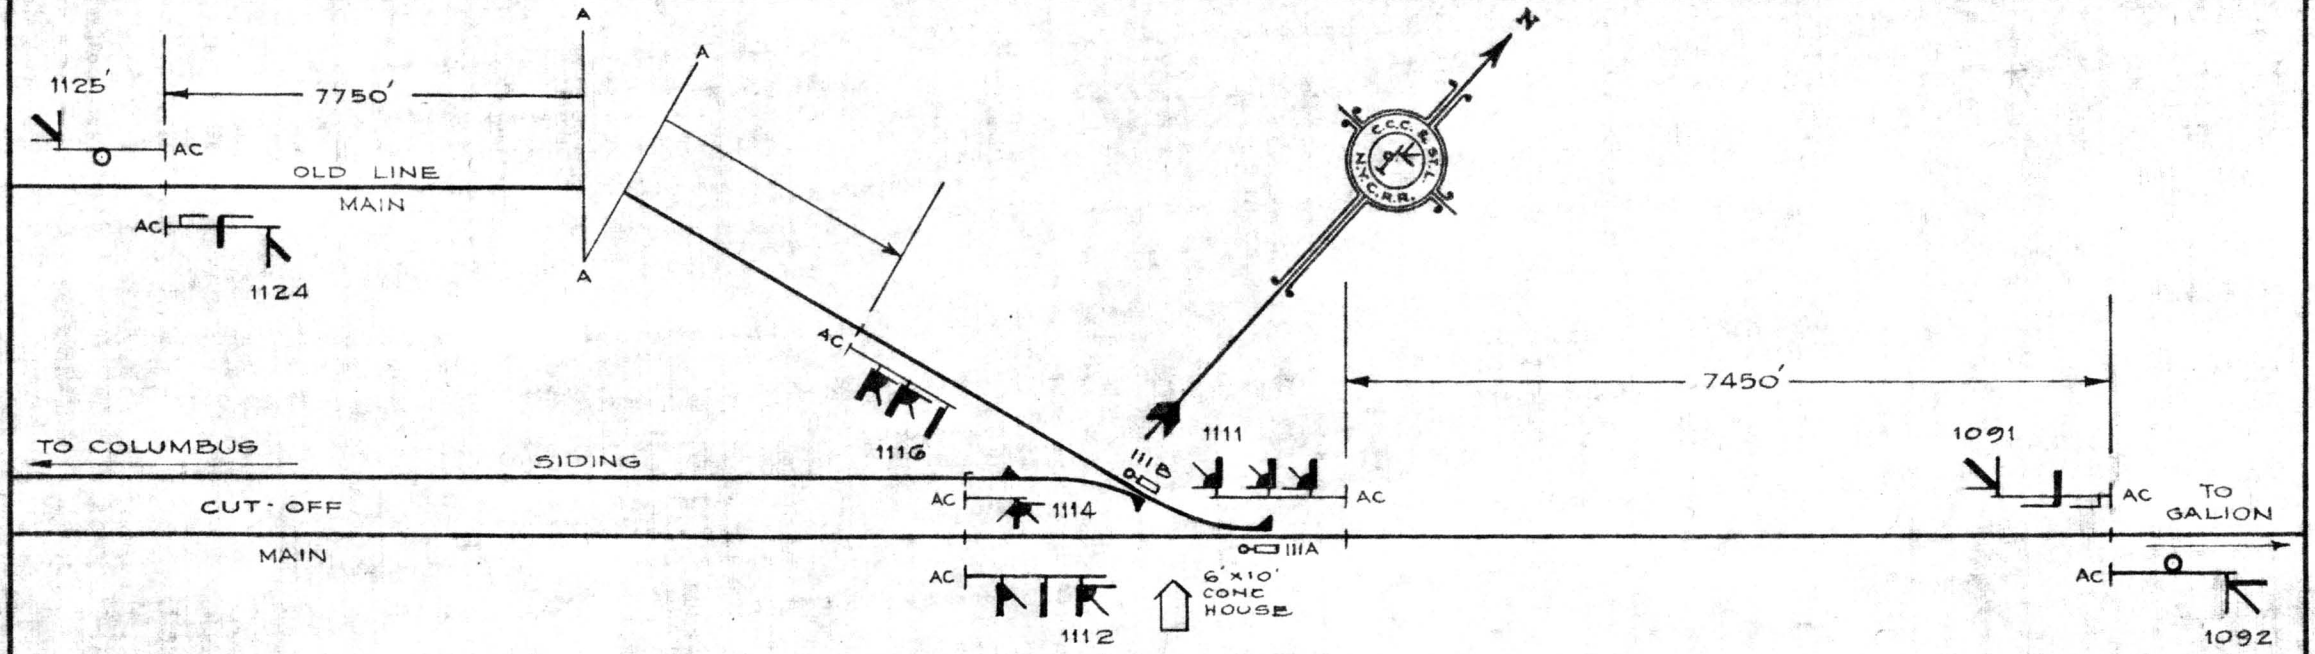


REMOTELY CONTROLLED
FROM COLUMBUS

MAINTAINED BY C.C.C. & ST.L. RY.

N. Y. C. R. R. C.C.C. & ST. L. - P. & E. - L & J BR.	SIGNAL DEPT.	CINCINNATI, O.
SIGNAL PLAN C.P. 111 - PAGET - OHIO DATE: JULY 25, 1946		
REVISION NO. 2	DEC. 21, 1966	OSG-1112-ISL


ASST. SIGNAL ENGR.

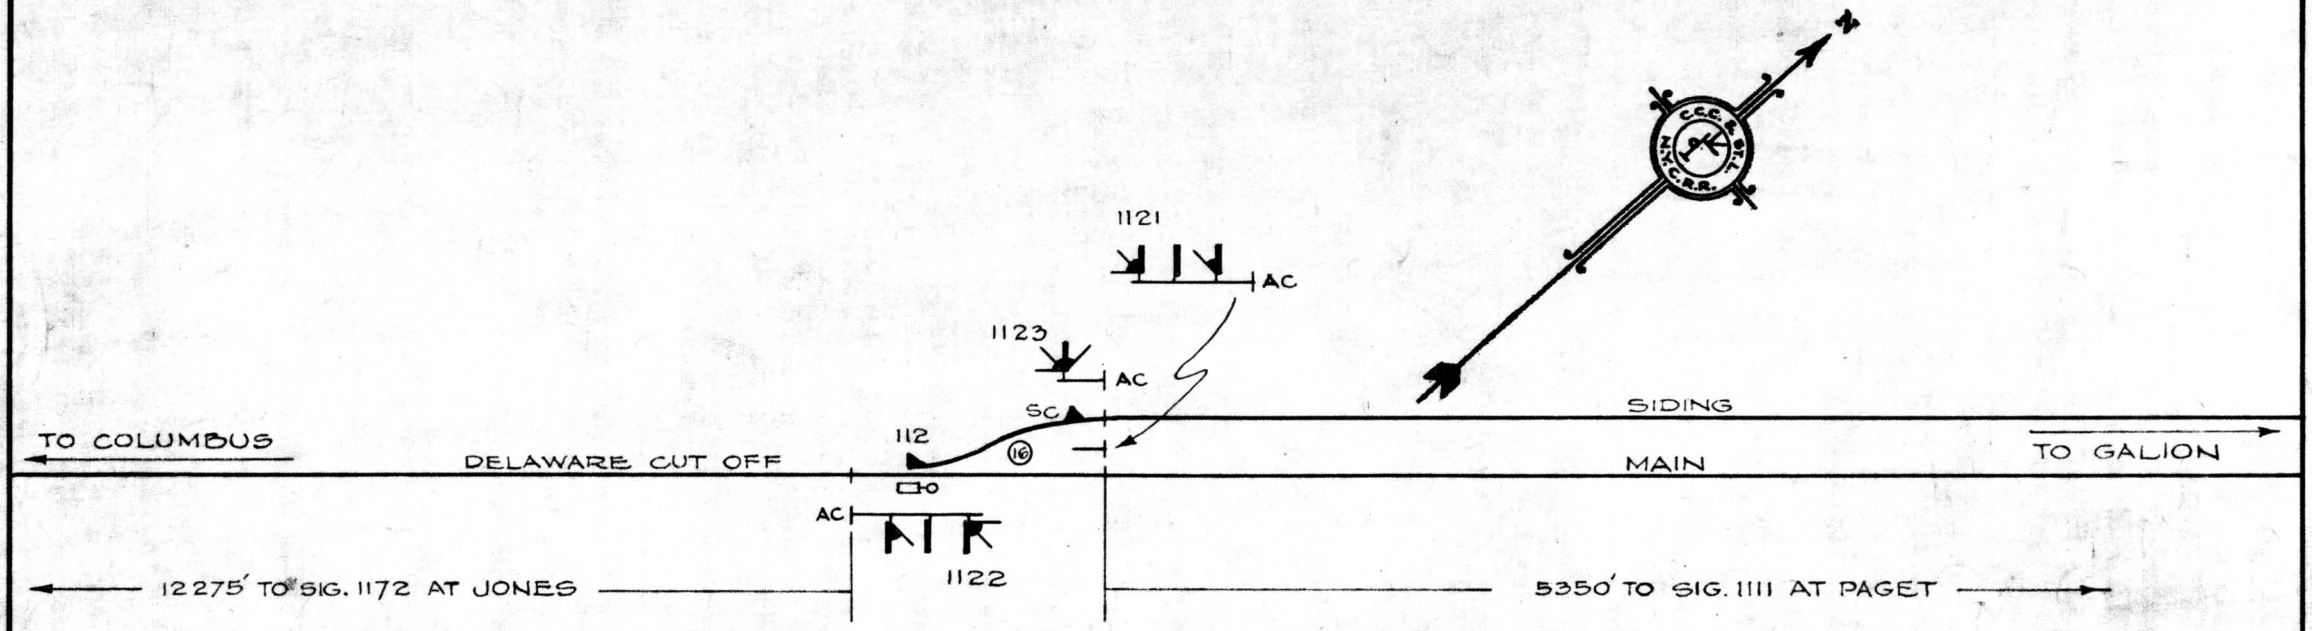

REMOTELY CONTROLLED
FROM COLUMBUS

MAINTAINED BY C.C.C.& ST.L. RY.

N.Y.C.R.R. C.C.C.& ST.L.-P.& E.-L.& J. DR.	SIGNAL DEPT.	CINCINNATI. O.
SIGNAL PLAN C.P. 112 - WEST END OF SIDING PAGET, OHIO DATE - JULY 29. 1946		
REV. NO. 1	DEC. 21, 1966	OSG-1122-ISL

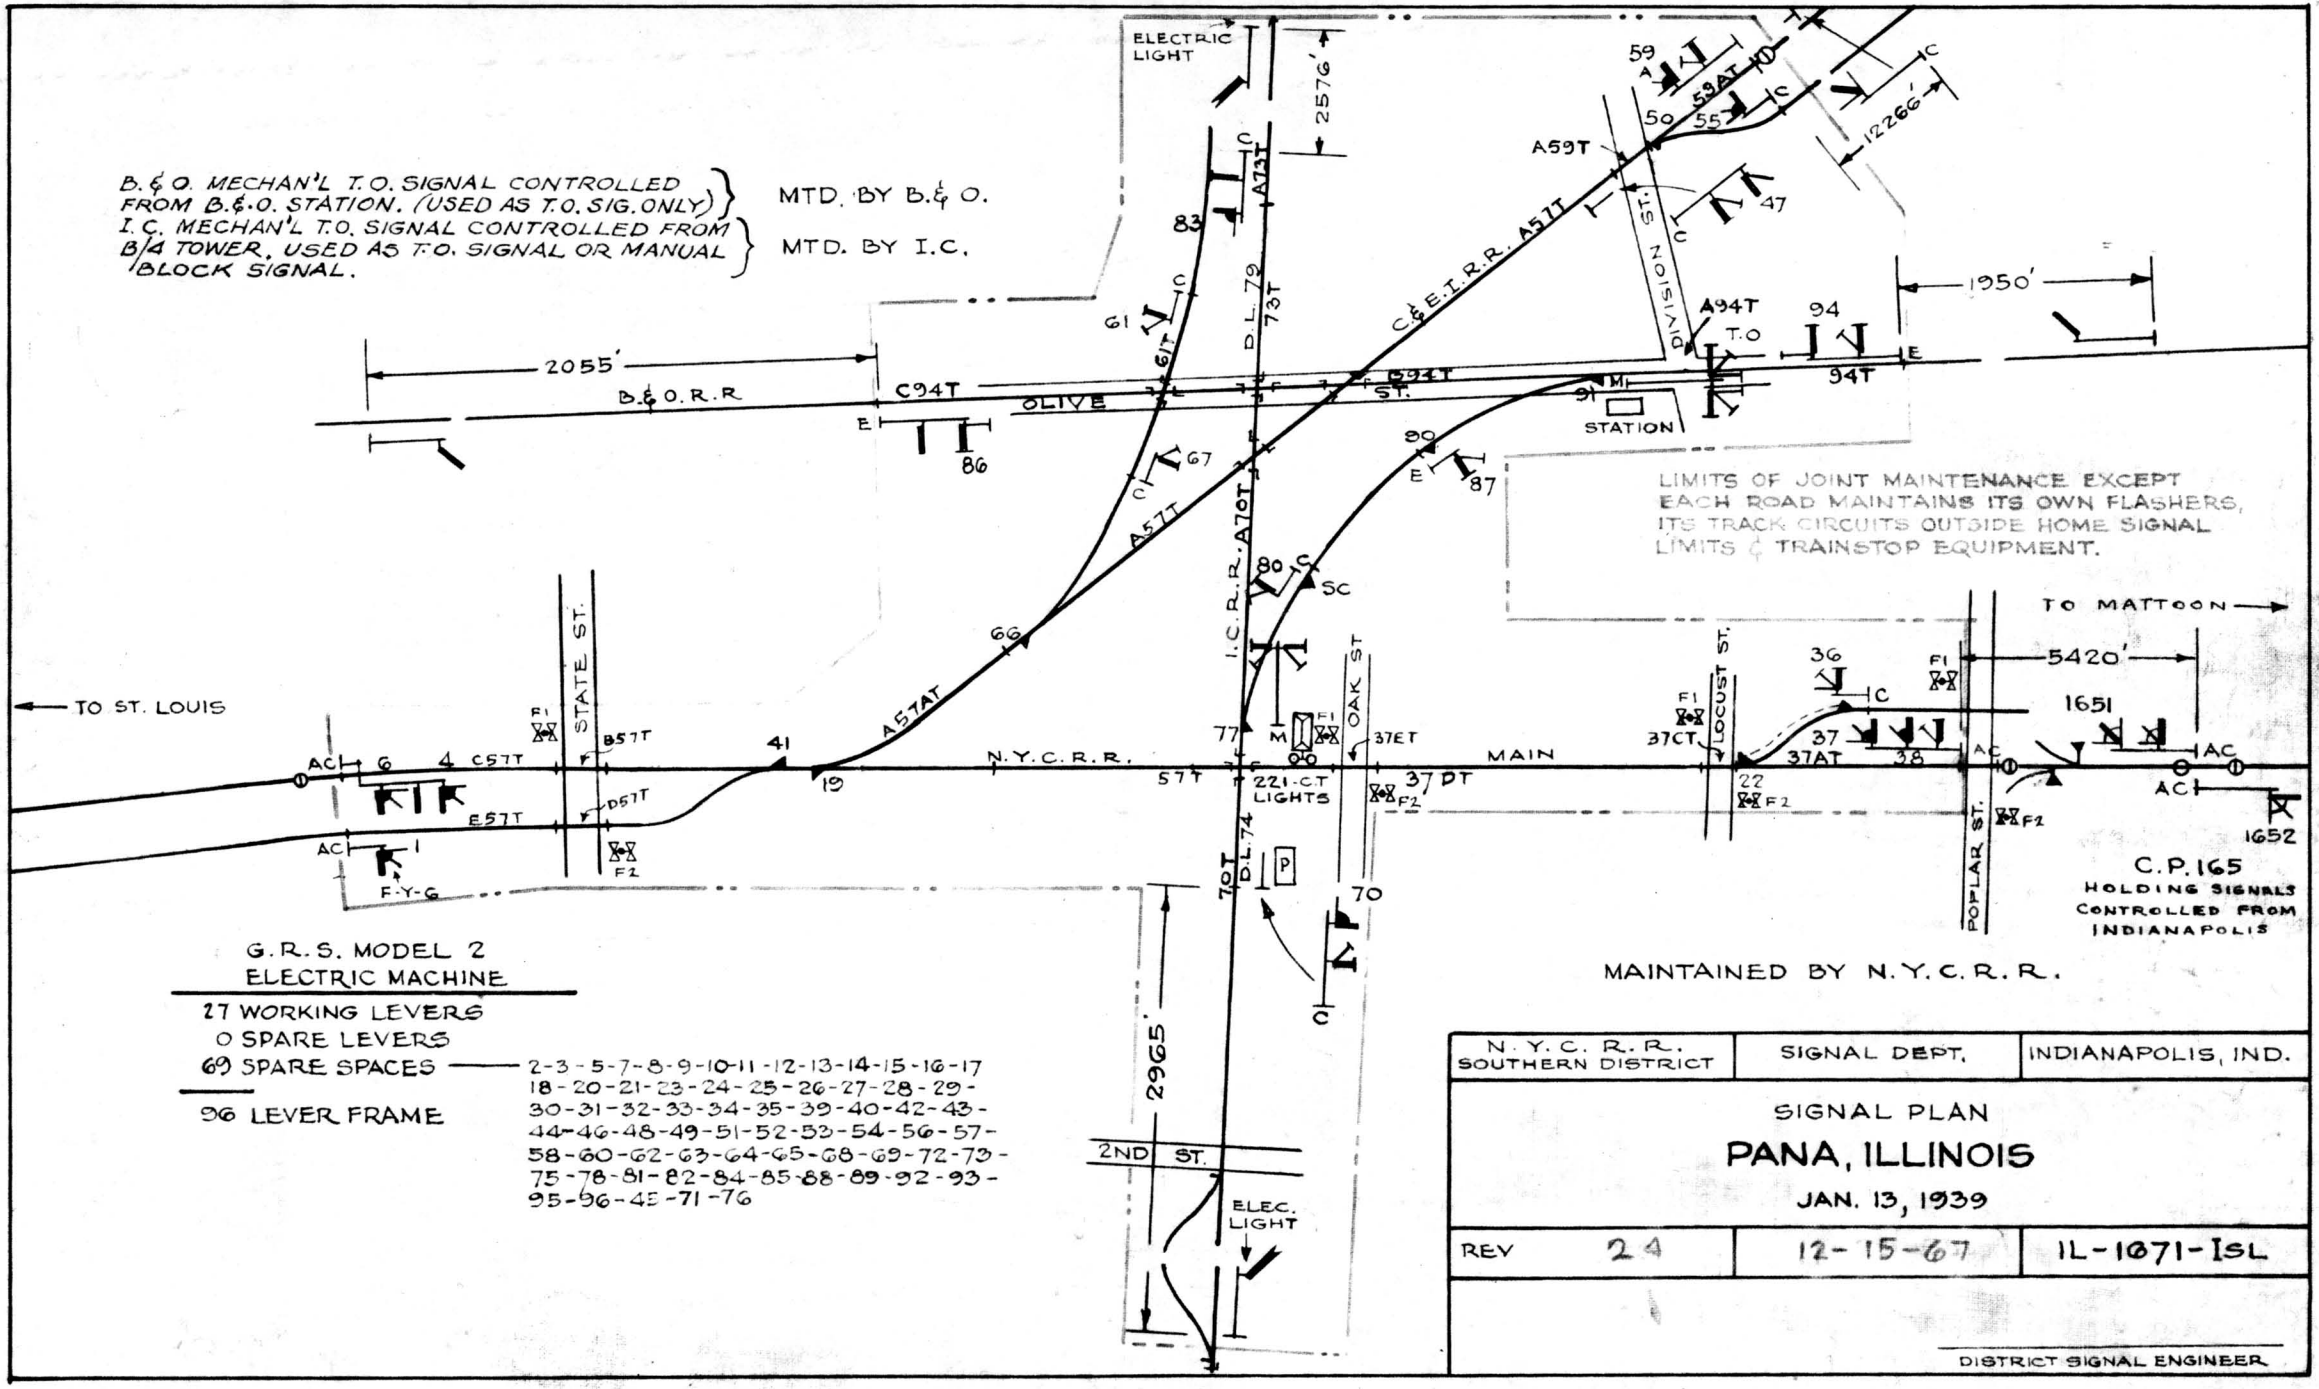

N.Y.C.R.R. SOUTHERN DISTRICT	SIGNAL DEPT.	INDIANAPOLIS, IND.


SIGNAL PLAN

PANA, ILLINOIS

JAN. 13, 1939


REV 24	12-15-67	IL-1071-ISL


DISTRICT SIGNAL ENGINEER

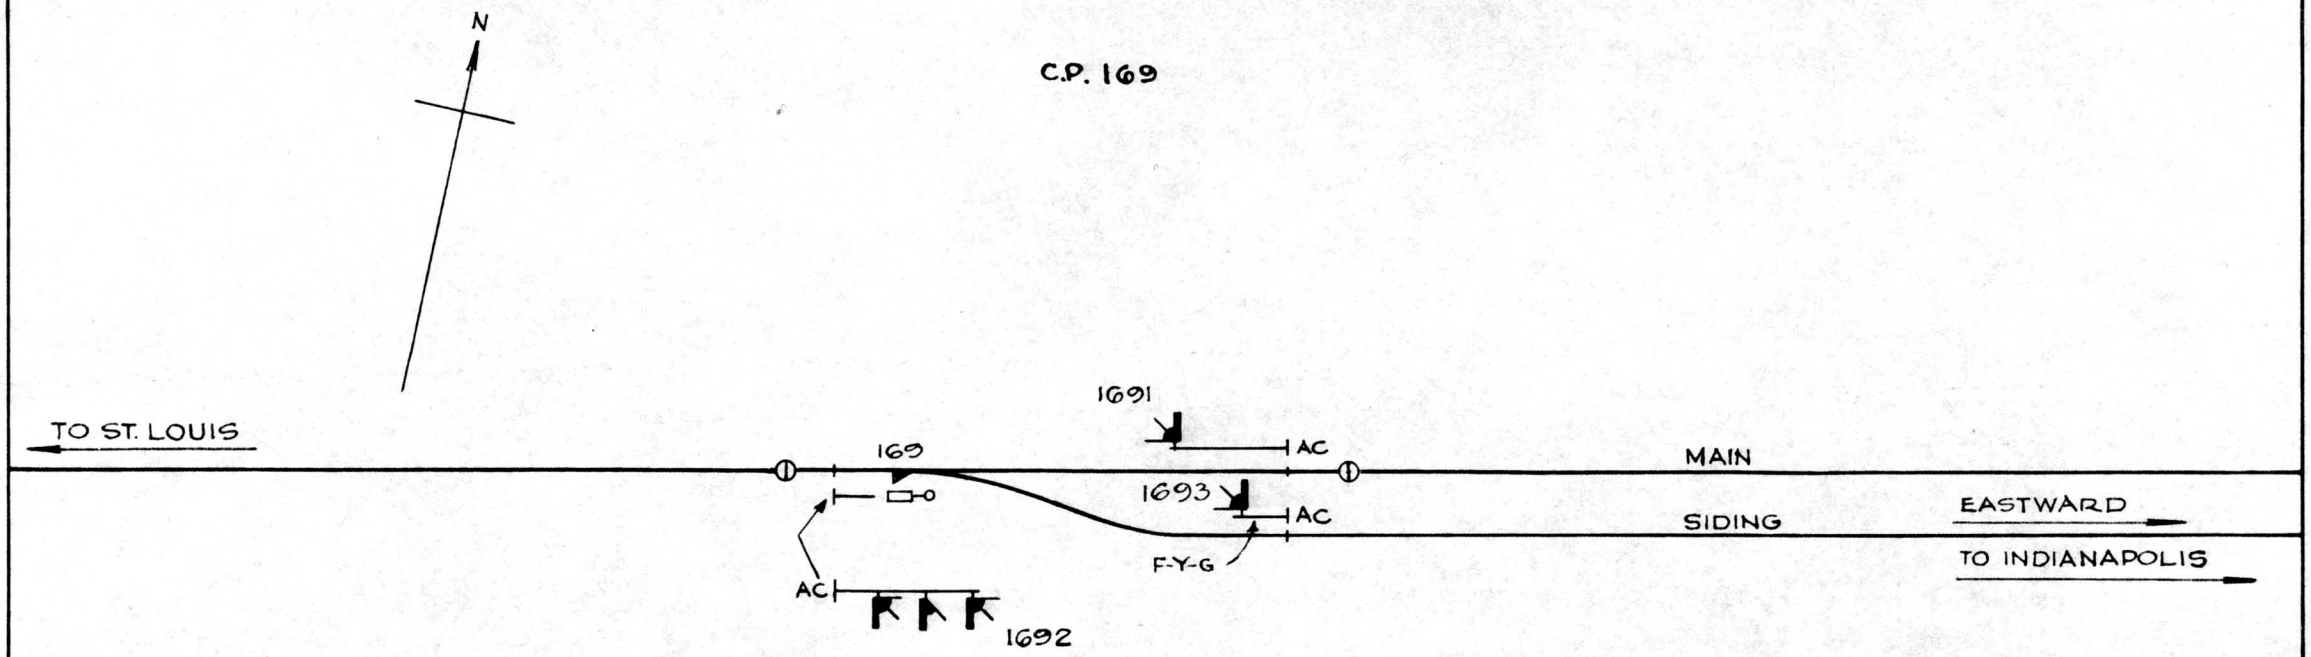

CONTROLLED FROM INDIANAPOLIS

N. Y. C. R. R. SOUTHERN DISTRICT	SIGNAL DEPT.	INDIANAPOLIS, IND.
SIGNAL PLAN WEST END REMOTE PANA ILLINOIS 6-30-58		
REVISION NO. 1	12-27-65	IL-1690-1SL
		SIGNAL ENGR.

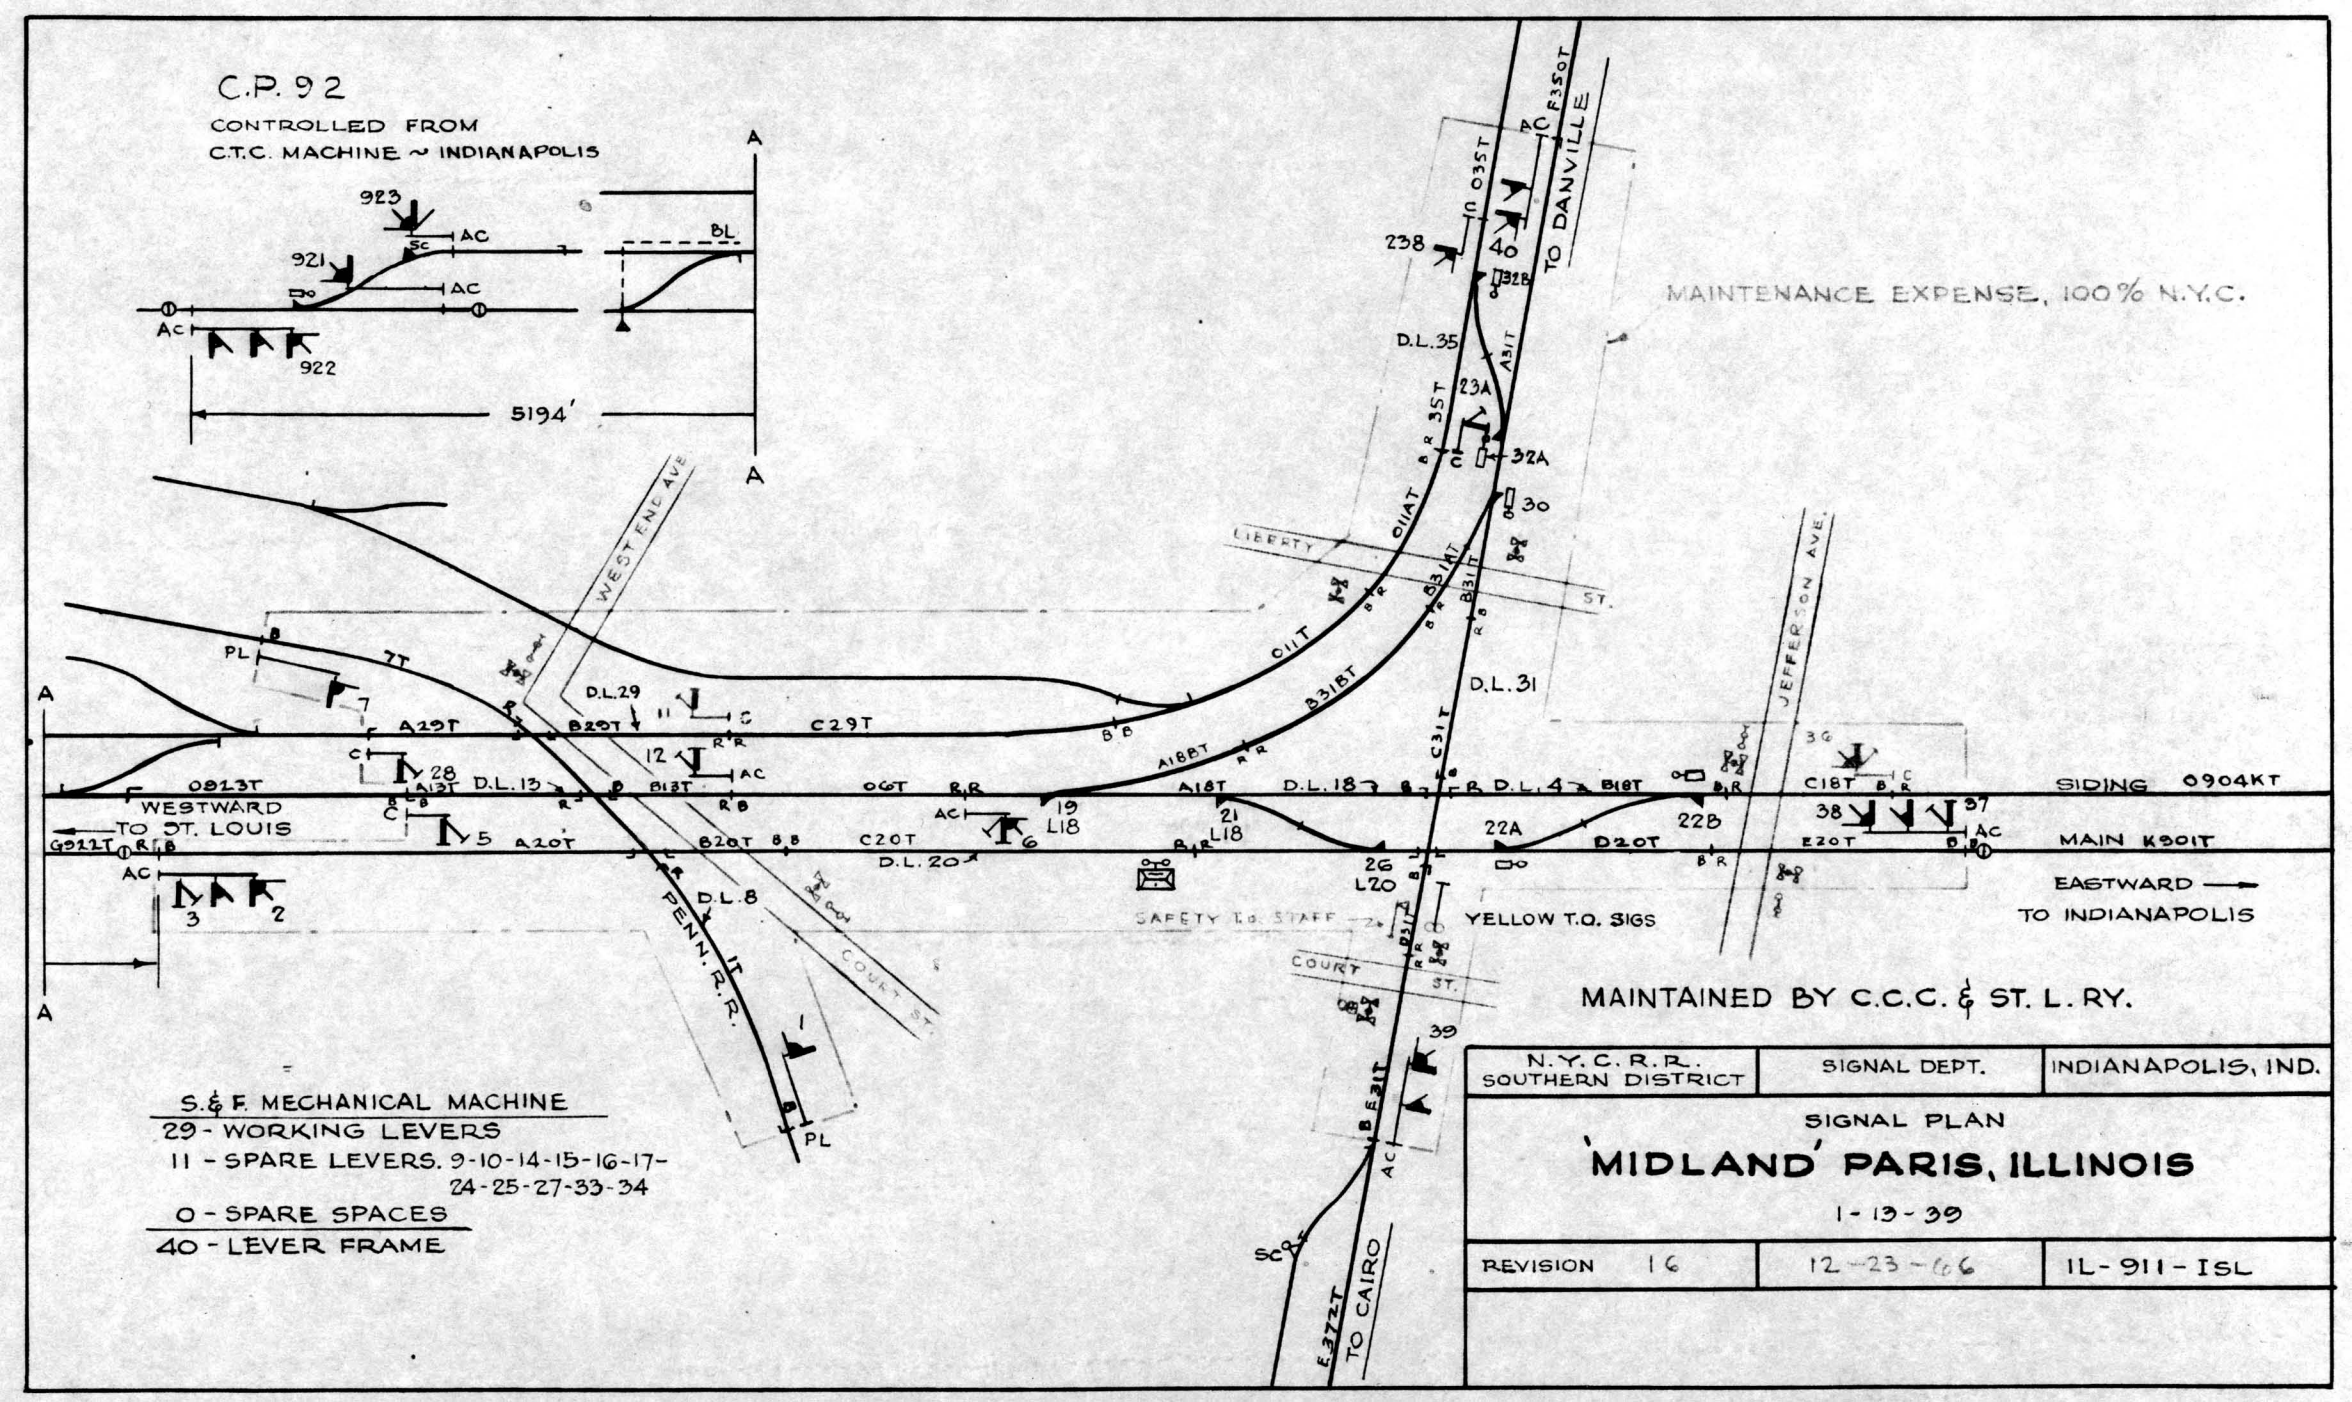
C.P. 92
CONTROLLED FROM
C.T.C. MACHINE ~ INDIANAPOLIS
923
921
922
AC
BL
5194'
TO DANVILLE
MAINTENANCE EXPENSE, 100% N.Y.C.
WEST END AVE
LIBERTY ST.
JEFFERSON AVE.
COURT ST.
PENN. R.R.
D.L.35
D.L.31
D.L.29
D.L.13
D.L.18
D.L.4
D.L.20
D.L.8
SIDING 0904KT
MAIN K901T
WESTWARD
TO ST. LOUIS
EASTWARD
TO INDIANAPOLIS
SAFETY T.O. STAFF
YELLOW T.O. SIGS
TO CAIRO
MAINTAINED BY C.C.C. & ST. L. RY.
S. & F. MECHANICAL MACHINE
29 - WORKING LEVERS
11 - SPARE LEVERS. 9-10-14-15-16-17-24-25-27-33-34
0 - SPARE SPACES
40 - LEVER FRAME
N.Y.C.R.R. SOUTHERN DISTRICT
SIGNAL DEPT.
INDIANAPOLIS, IND.
SIGNAL PLAN
'MIDLAND' PARIS, ILLINOIS
1-13-39
REVISION 16
12-23-06
IL-911-ISL

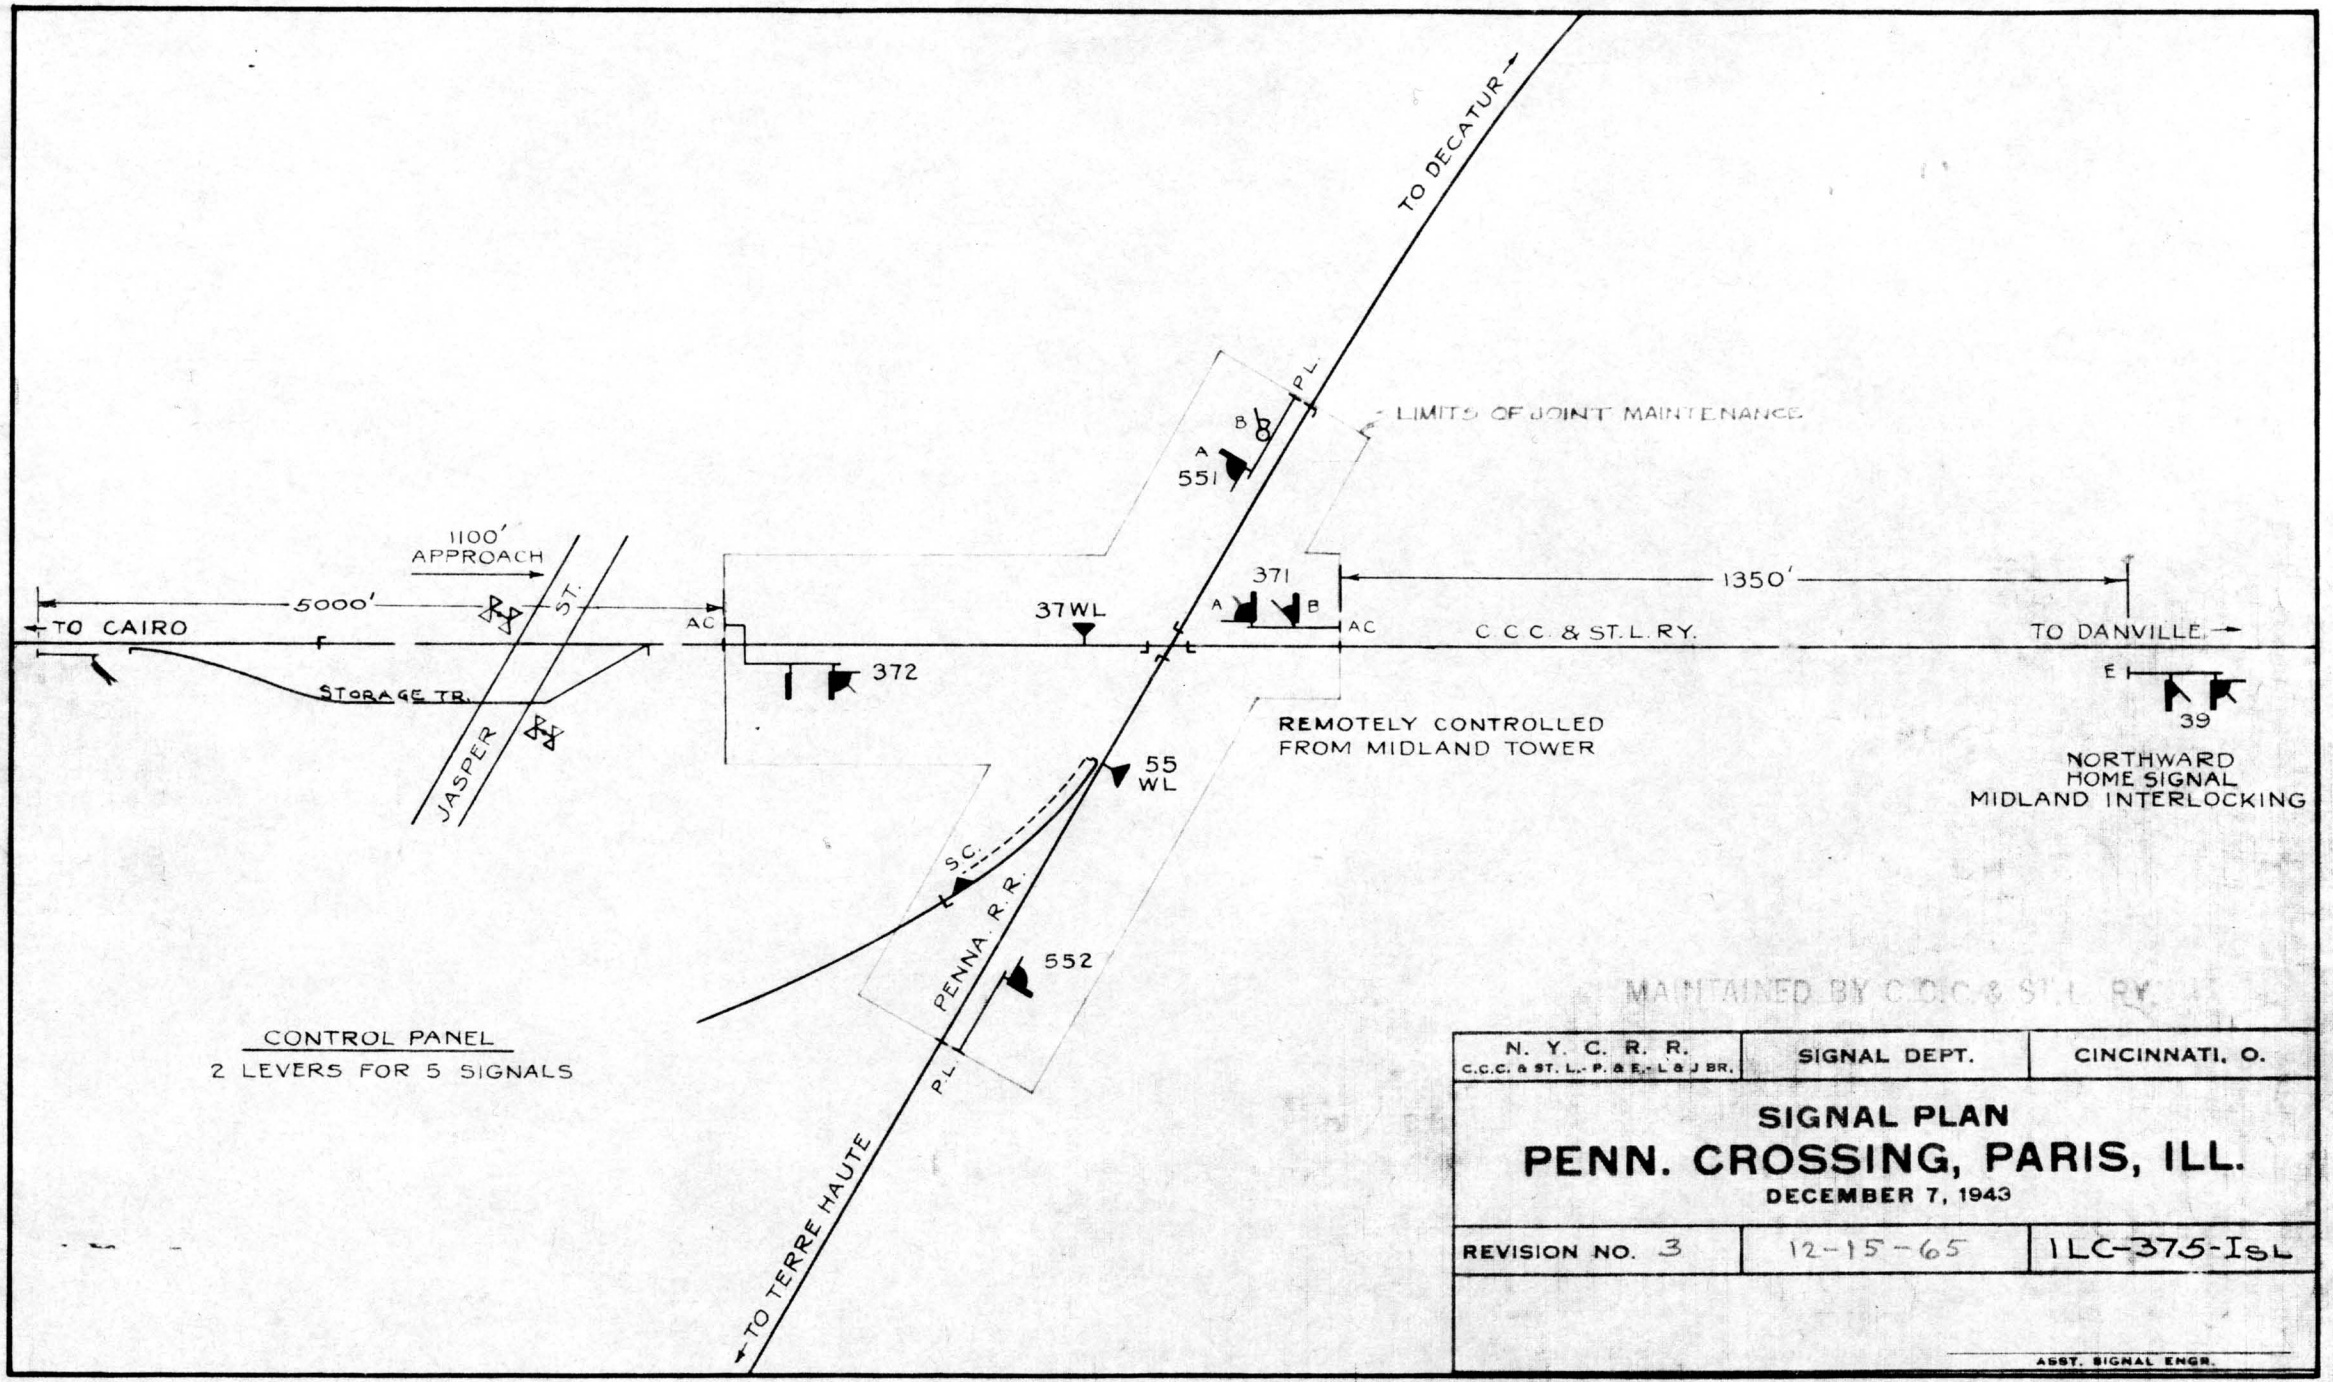

CONTROL PANEL
2 LEVERS FOR 5 SIGNALS


MAINTAINED BY C.C.C. & ST. L. RY.

N. Y. C. R. R. C.C.C. & ST. L. - P. & E. - L. & J. BR.	SIGNAL DEPT.	CINCINNATI, O.

SIGNAL PLAN
PENN. CROSSING, PARIS, ILL.
DECEMBER 7, 1943

REVISION NO. 3	12-15-65	ILC-375-Isl

ASST. SIGNAL ENGR.

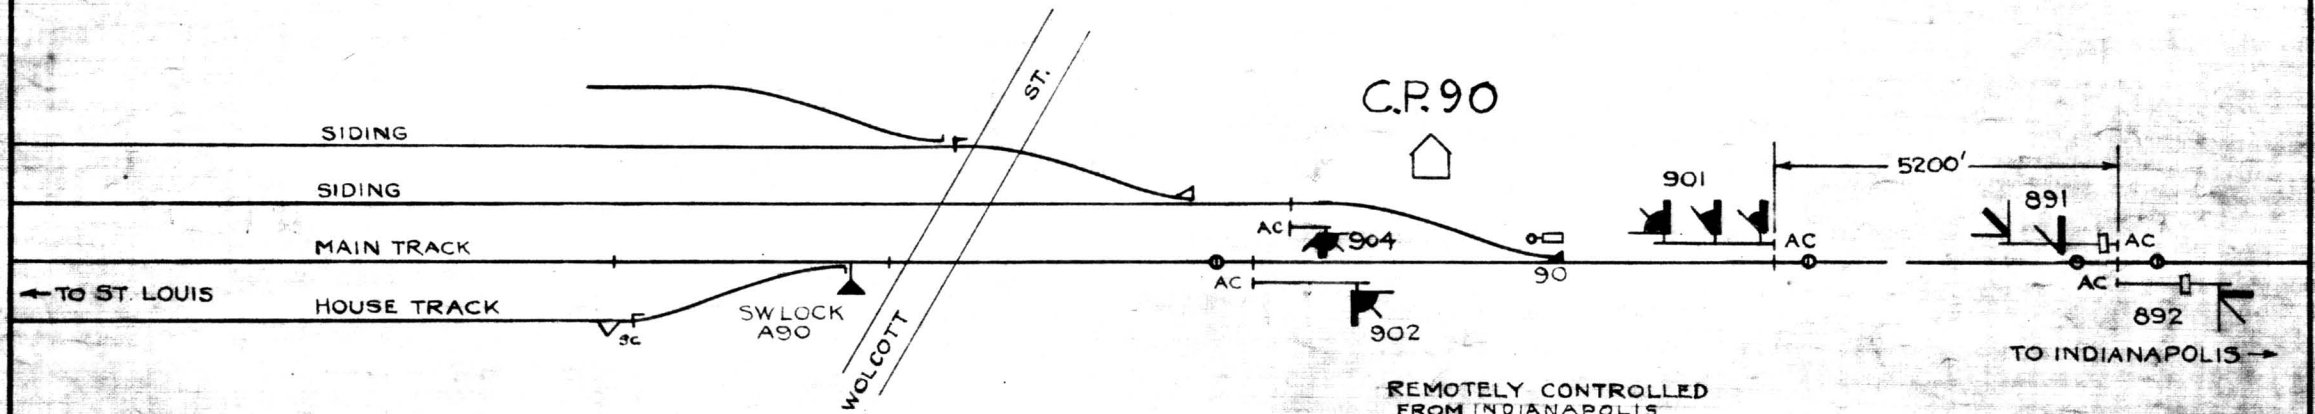

MAINTAINED BY C.C.C.& ST.L. RY.

N. Y. C. R. R. C.C.C. & ST. L.-P. & E.-L & J BR.	SIGNAL DEPT.	CINCINNATI, O.

SIGNAL PLAN
EAST END OF PARIS, ILL.

JULY 14, 1943


REVISION NO. 6	2-27-67	IL-901-I&L

ASST. SIGNAL ENGR.

C.P. 93


CONTROLLED FROM

INDIANAPOLIS

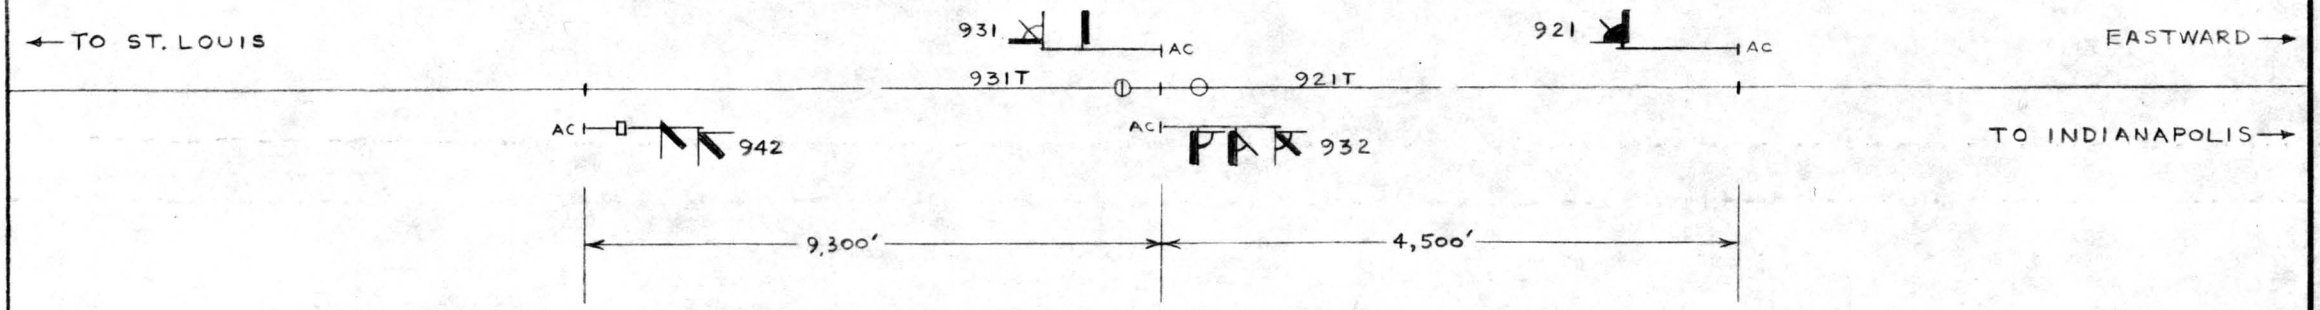

N. Y. C. R. R. SOUTHERN DISTRICT	COMM. & SIG. DEPT.	INDIANAPOLIS, IND.
SIGNAL PLAN C.P. 93 - HOLDING SIGS. 931-932 2.1 MI. WEST OF PARIS, ILLINOIS DEC. 15, 1967		
REVISION NO.		IL - 932 - ISL

DIST. ENGR. of C&S

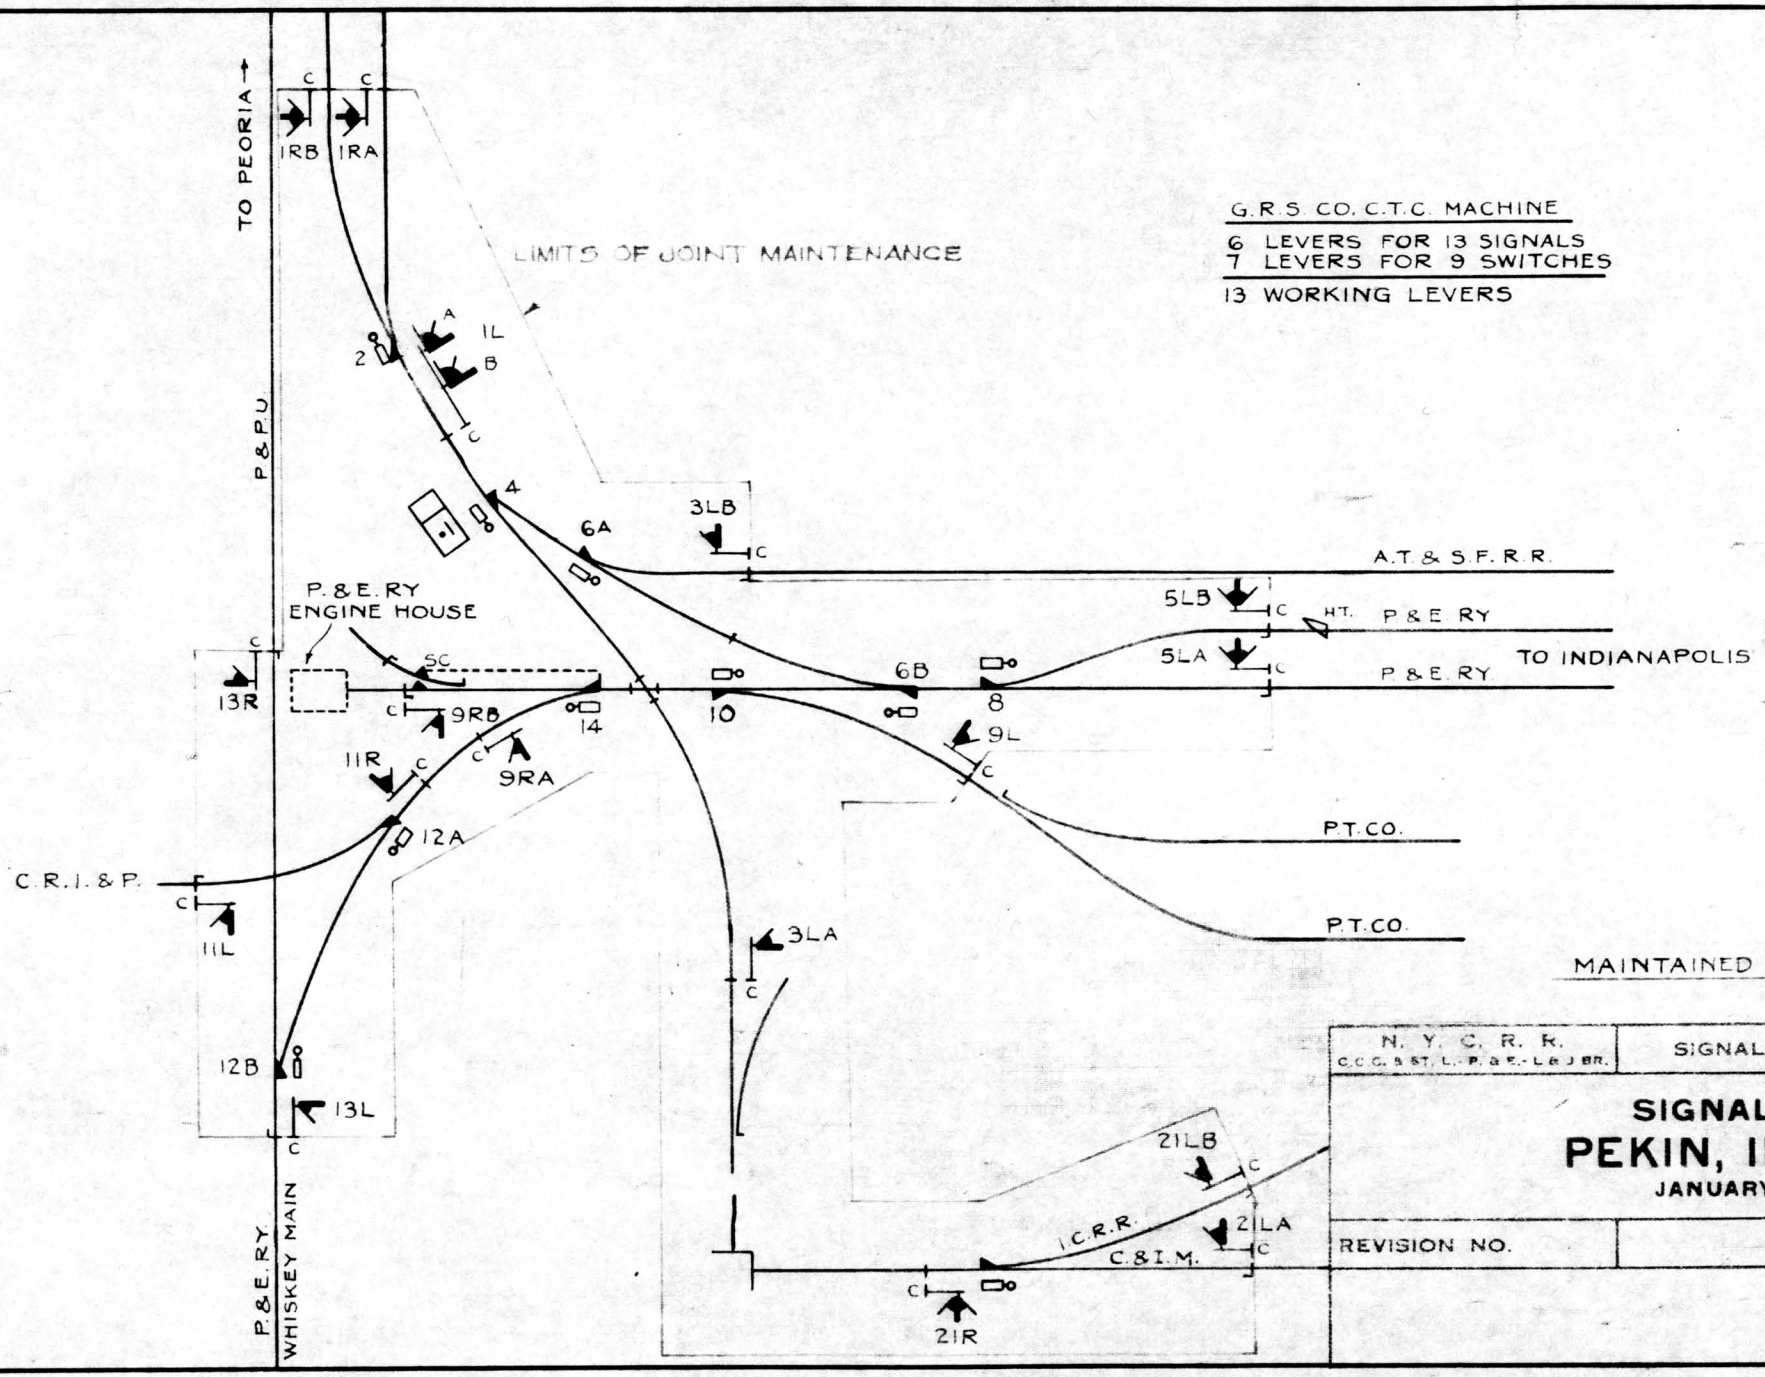

G.R.S. CO. C.T.C. MACHINE

6 LEVERS FOR 13 SIGNALS
7 LEVERS FOR 9 SWITCHES

13 WORKING LEVERS

MAINTAINED BY P.&P.U. RY.


N. Y. C. R. R. C.C.C. & ST. L. - P. & E. - L. & J. BR.	SIGNAL DEPT.	CINCINNATI, O.

SIGNAL PLAN
PEKIN, ILLINOIS

JANUARY 6, 1944

REVISION NO.		PE-2027-ISL

ASST. SIGNAL ENGR.

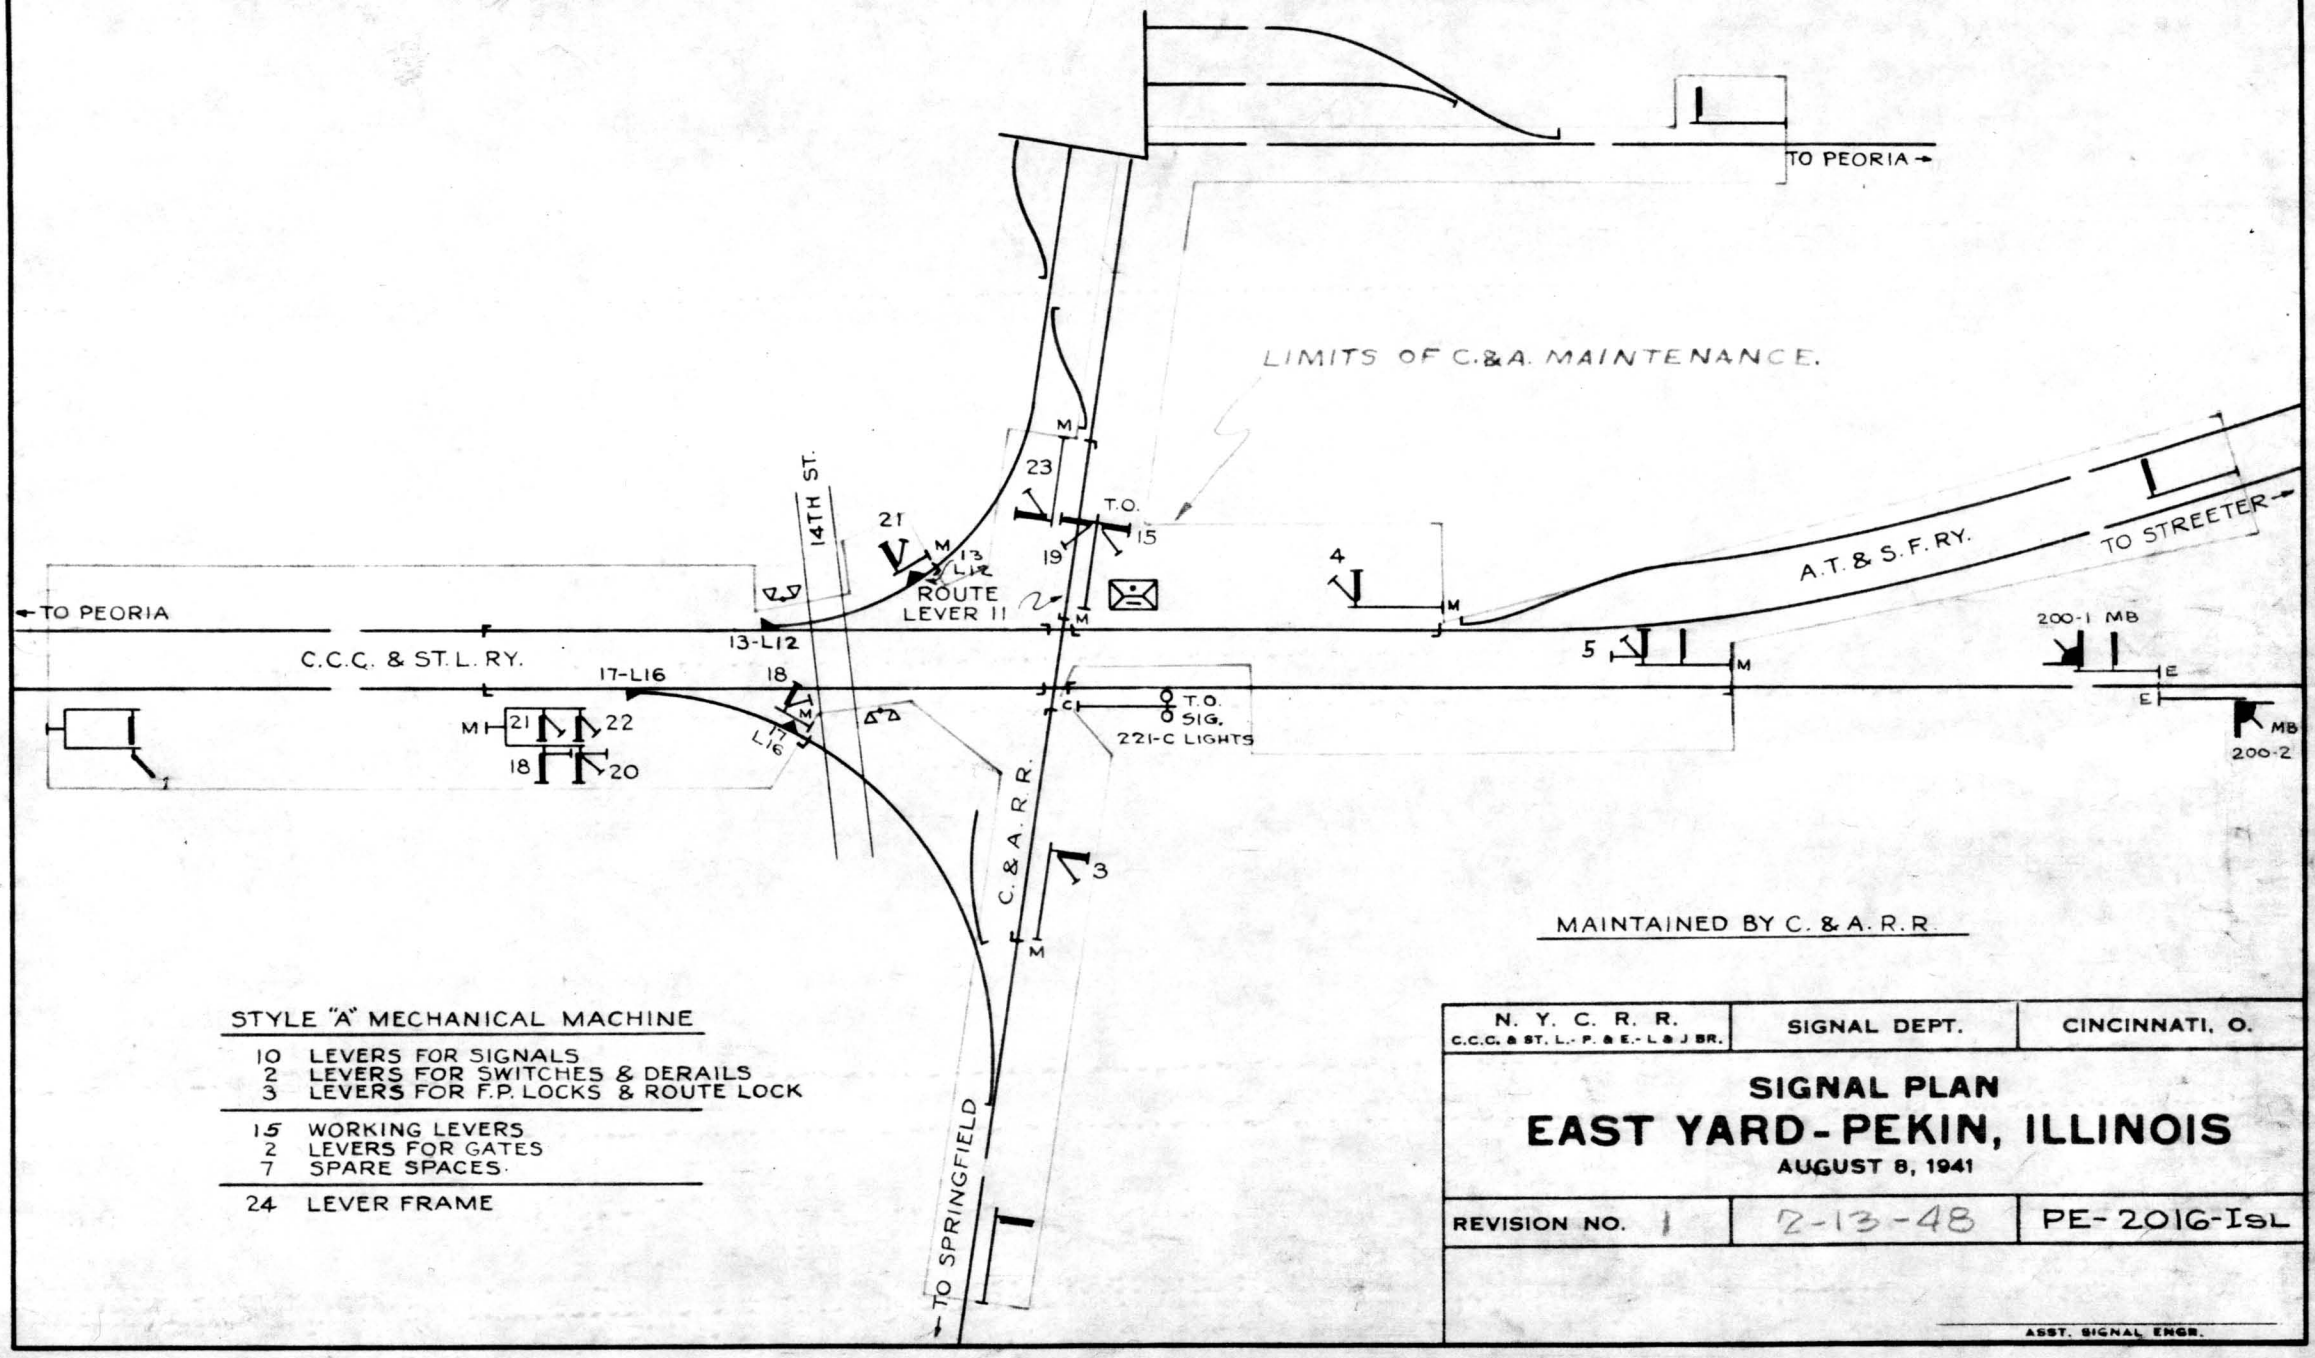

MAINTAINED BY C. & A. R. R.

STYLE "A" MECHANICAL MACHINE


10	LEVERS FOR SIGNALS
2	LEVERS FOR SWITCHES & DERAILS
3	LEVERS FOR F.P. LOCKS & ROUTE LOCK
15	WORKING LEVERS
2	LEVERS FOR GATES
7	SPARE SPACES.
24	LEVER FRAME

N. Y. C. R. R. C.C.C. & ST. L.- P. & E.- L & J BR.	SIGNAL DEPT.	CINCINNATI, O.

SIGNAL PLAN
EAST YARD - PEKIN, ILLINOIS
AUGUST 8, 1941


REVISION NO. 1	2-13-48	PE-2016-ISL

ASST. SIGNAL ENGR.

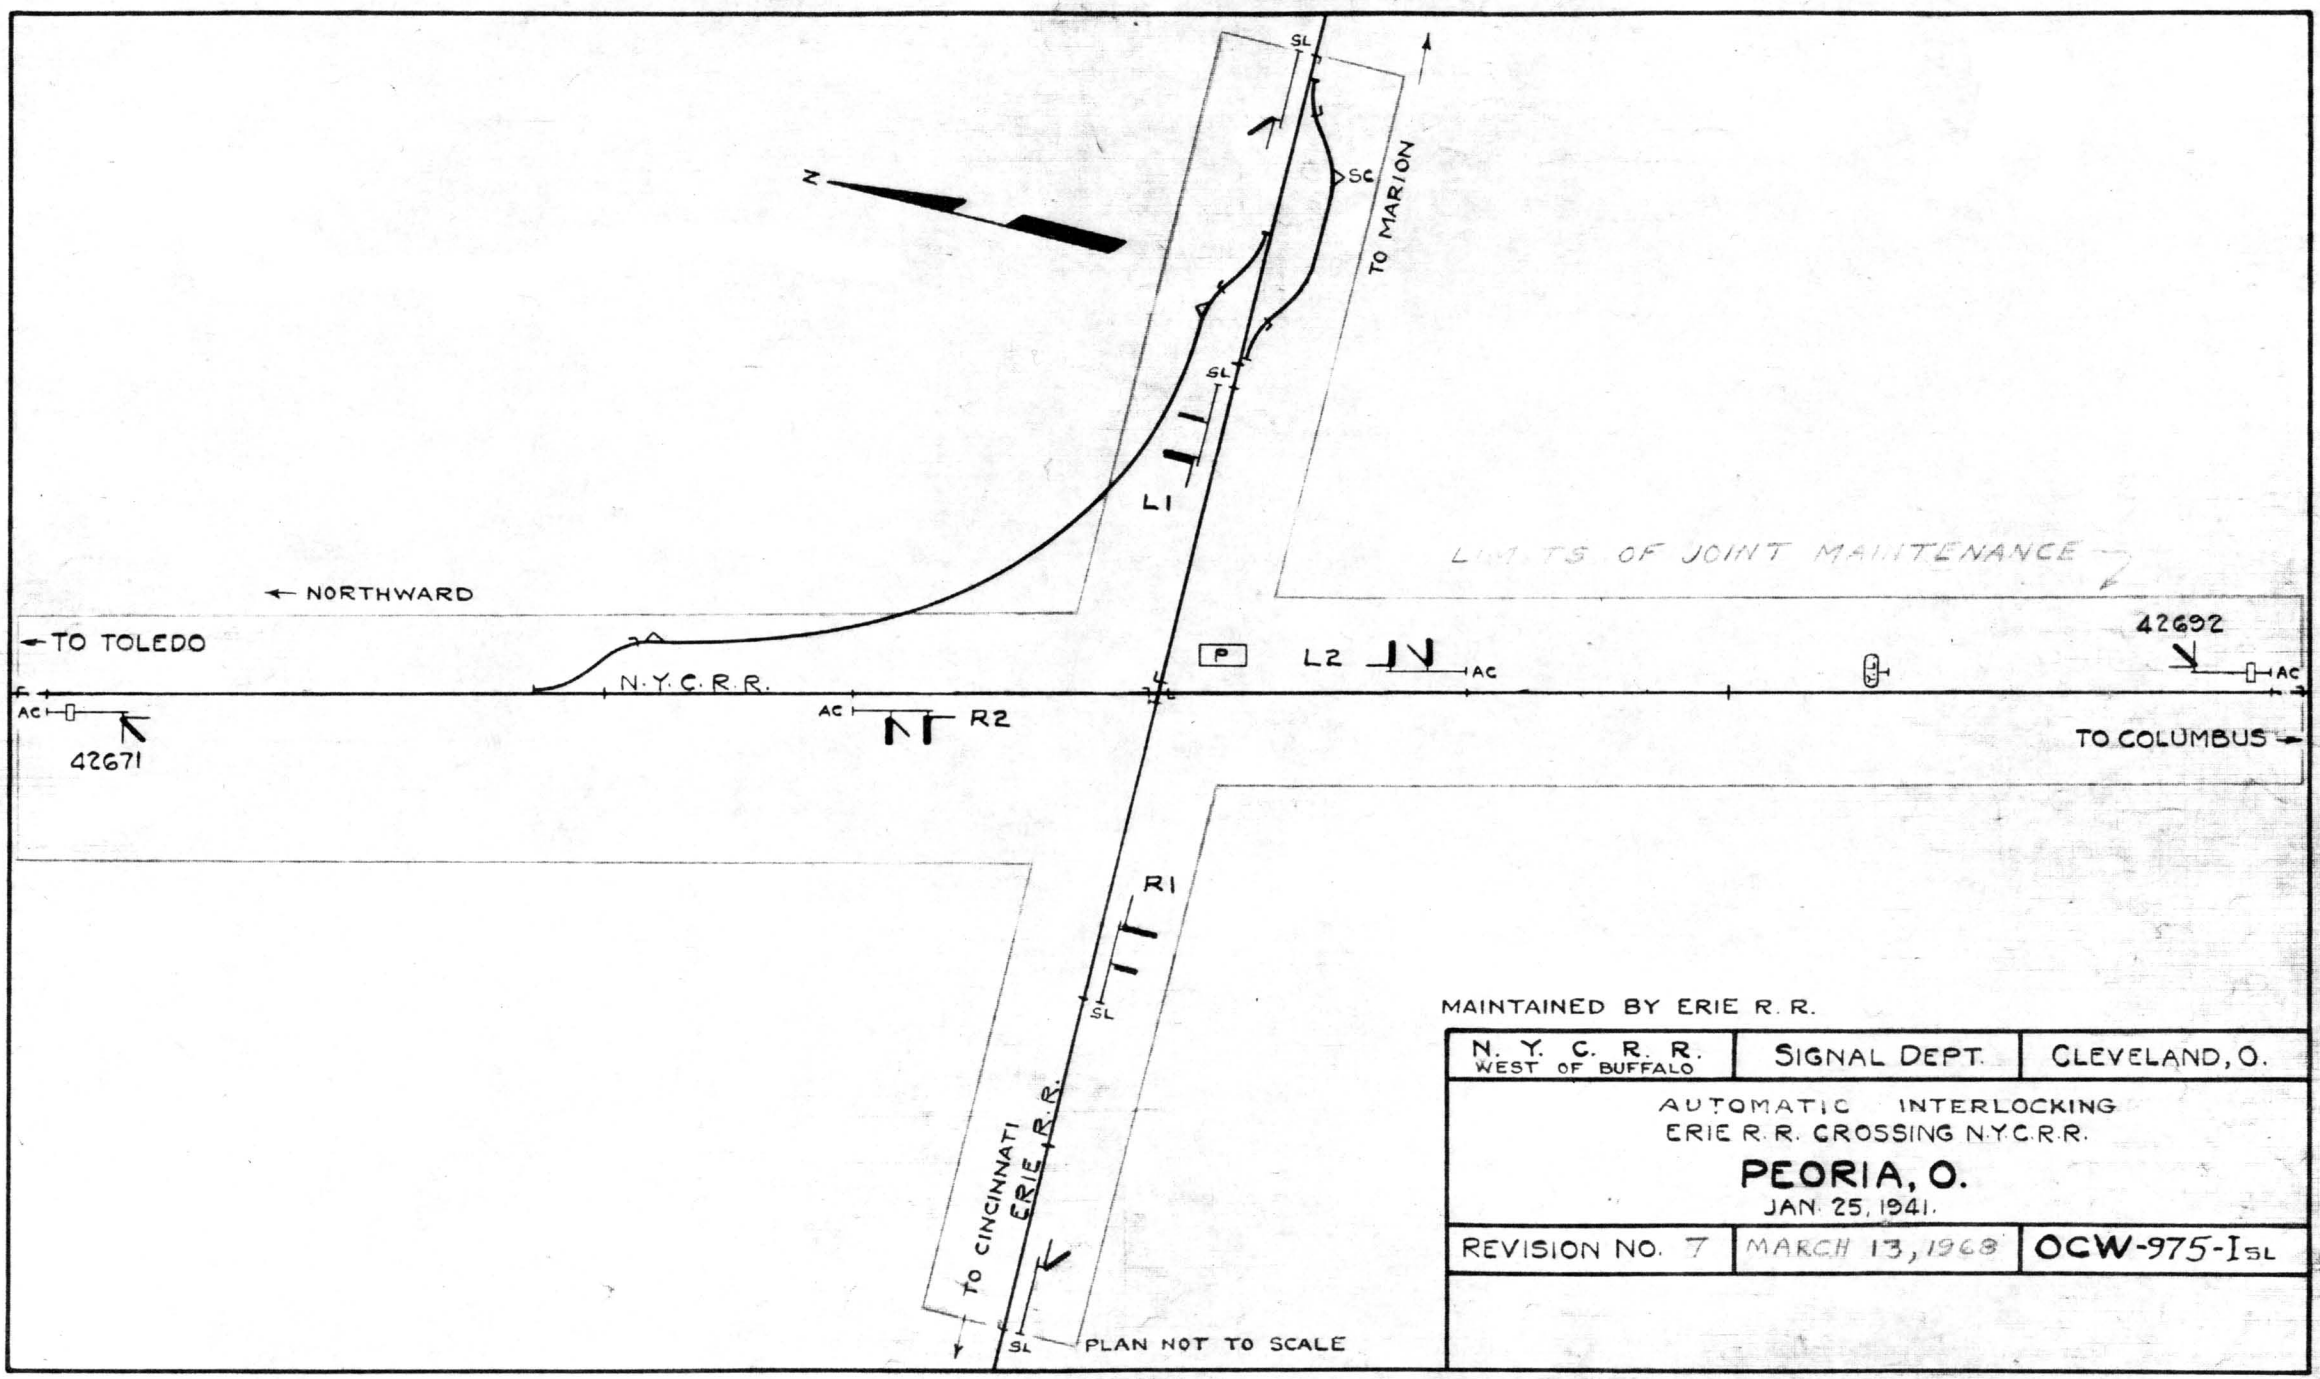


MAINTAINED BY ERIE R. R.

N. Y. C. R. R. WEST OF BUFFALO	SIGNAL DEPT.	CLEVELAND, O.
AUTOMATIC INTERLOCKING ERIE R. R. CROSSING N.Y.C.R.R. **PEORIA, O.** JAN. 25, 1941.		
REVISION NO. 7	MARCH 13, 1968	OCW-975-I SL

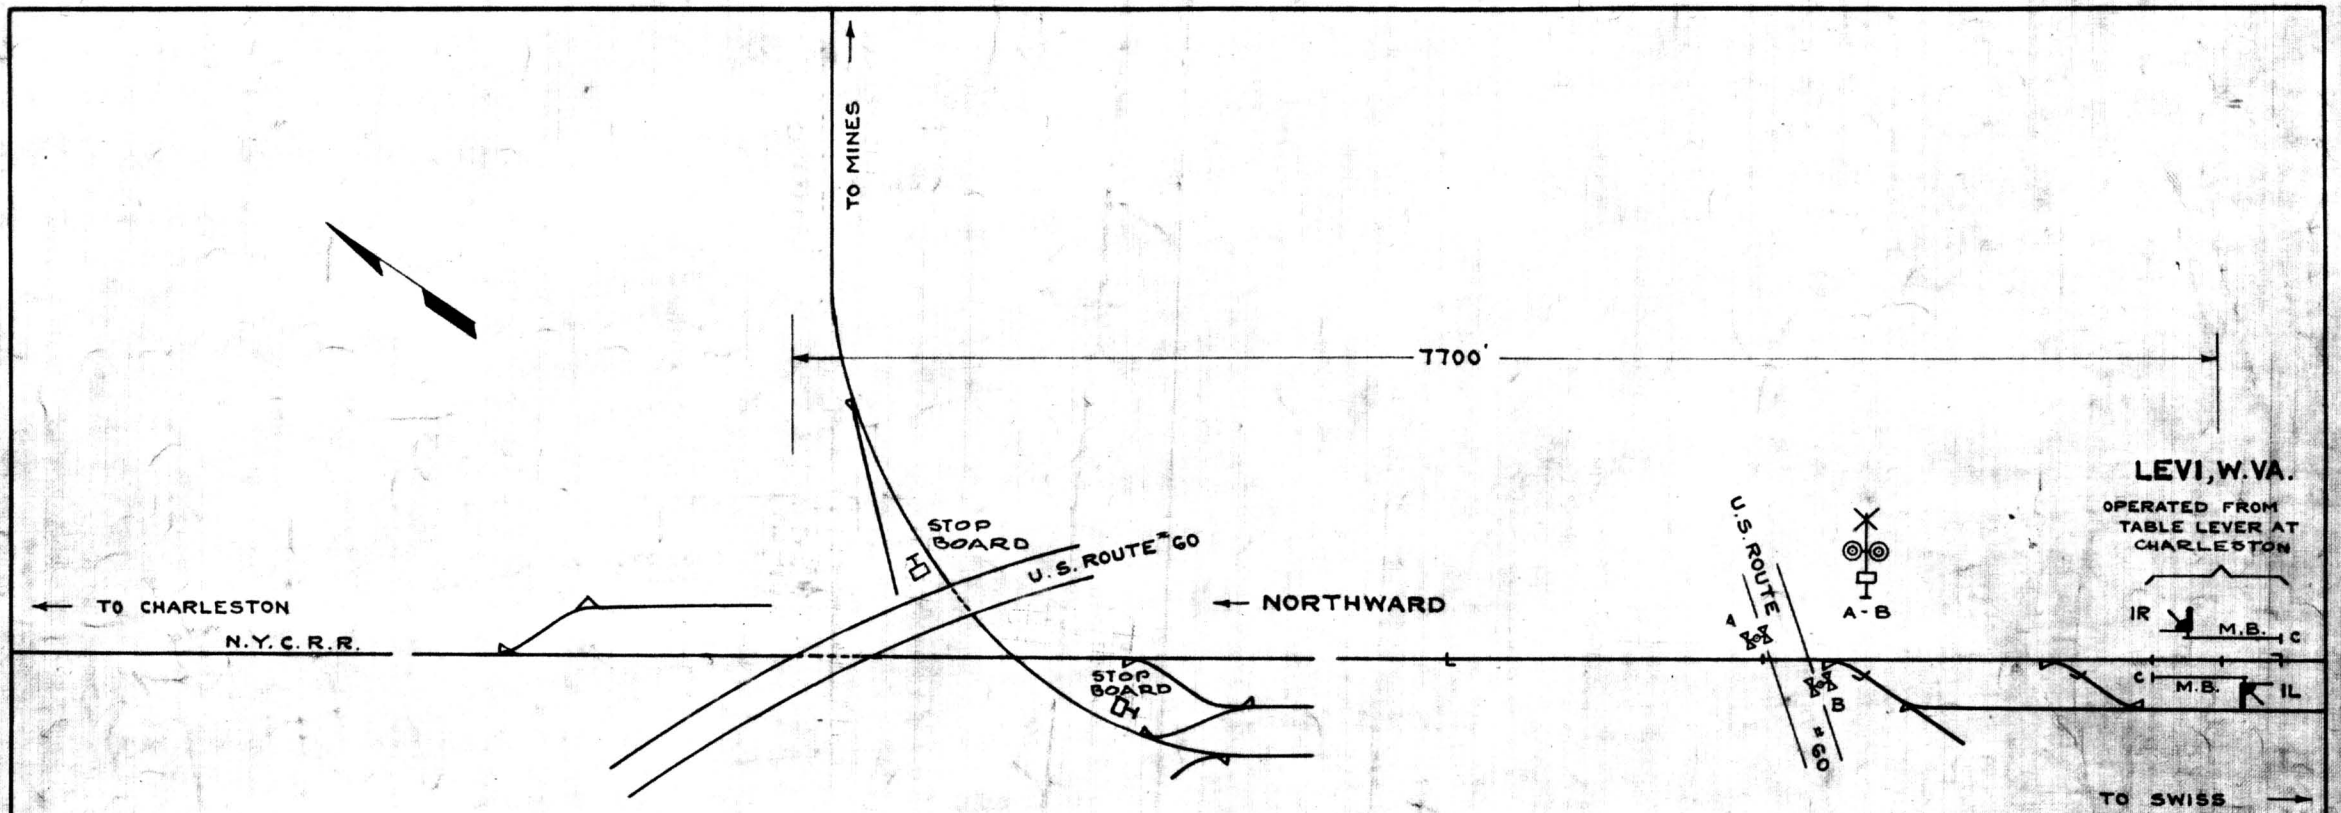

PLAN NOT TO SCALE


N. Y. C. R. R. WEST OF BUFFALO	SIGNAL DEPT.	CLEVELAND, O.
PORT AMHERST, W.VA. JUNE 2, 1943.		
REVISION NO. 6	8-13-68	OCS-1310-ISL

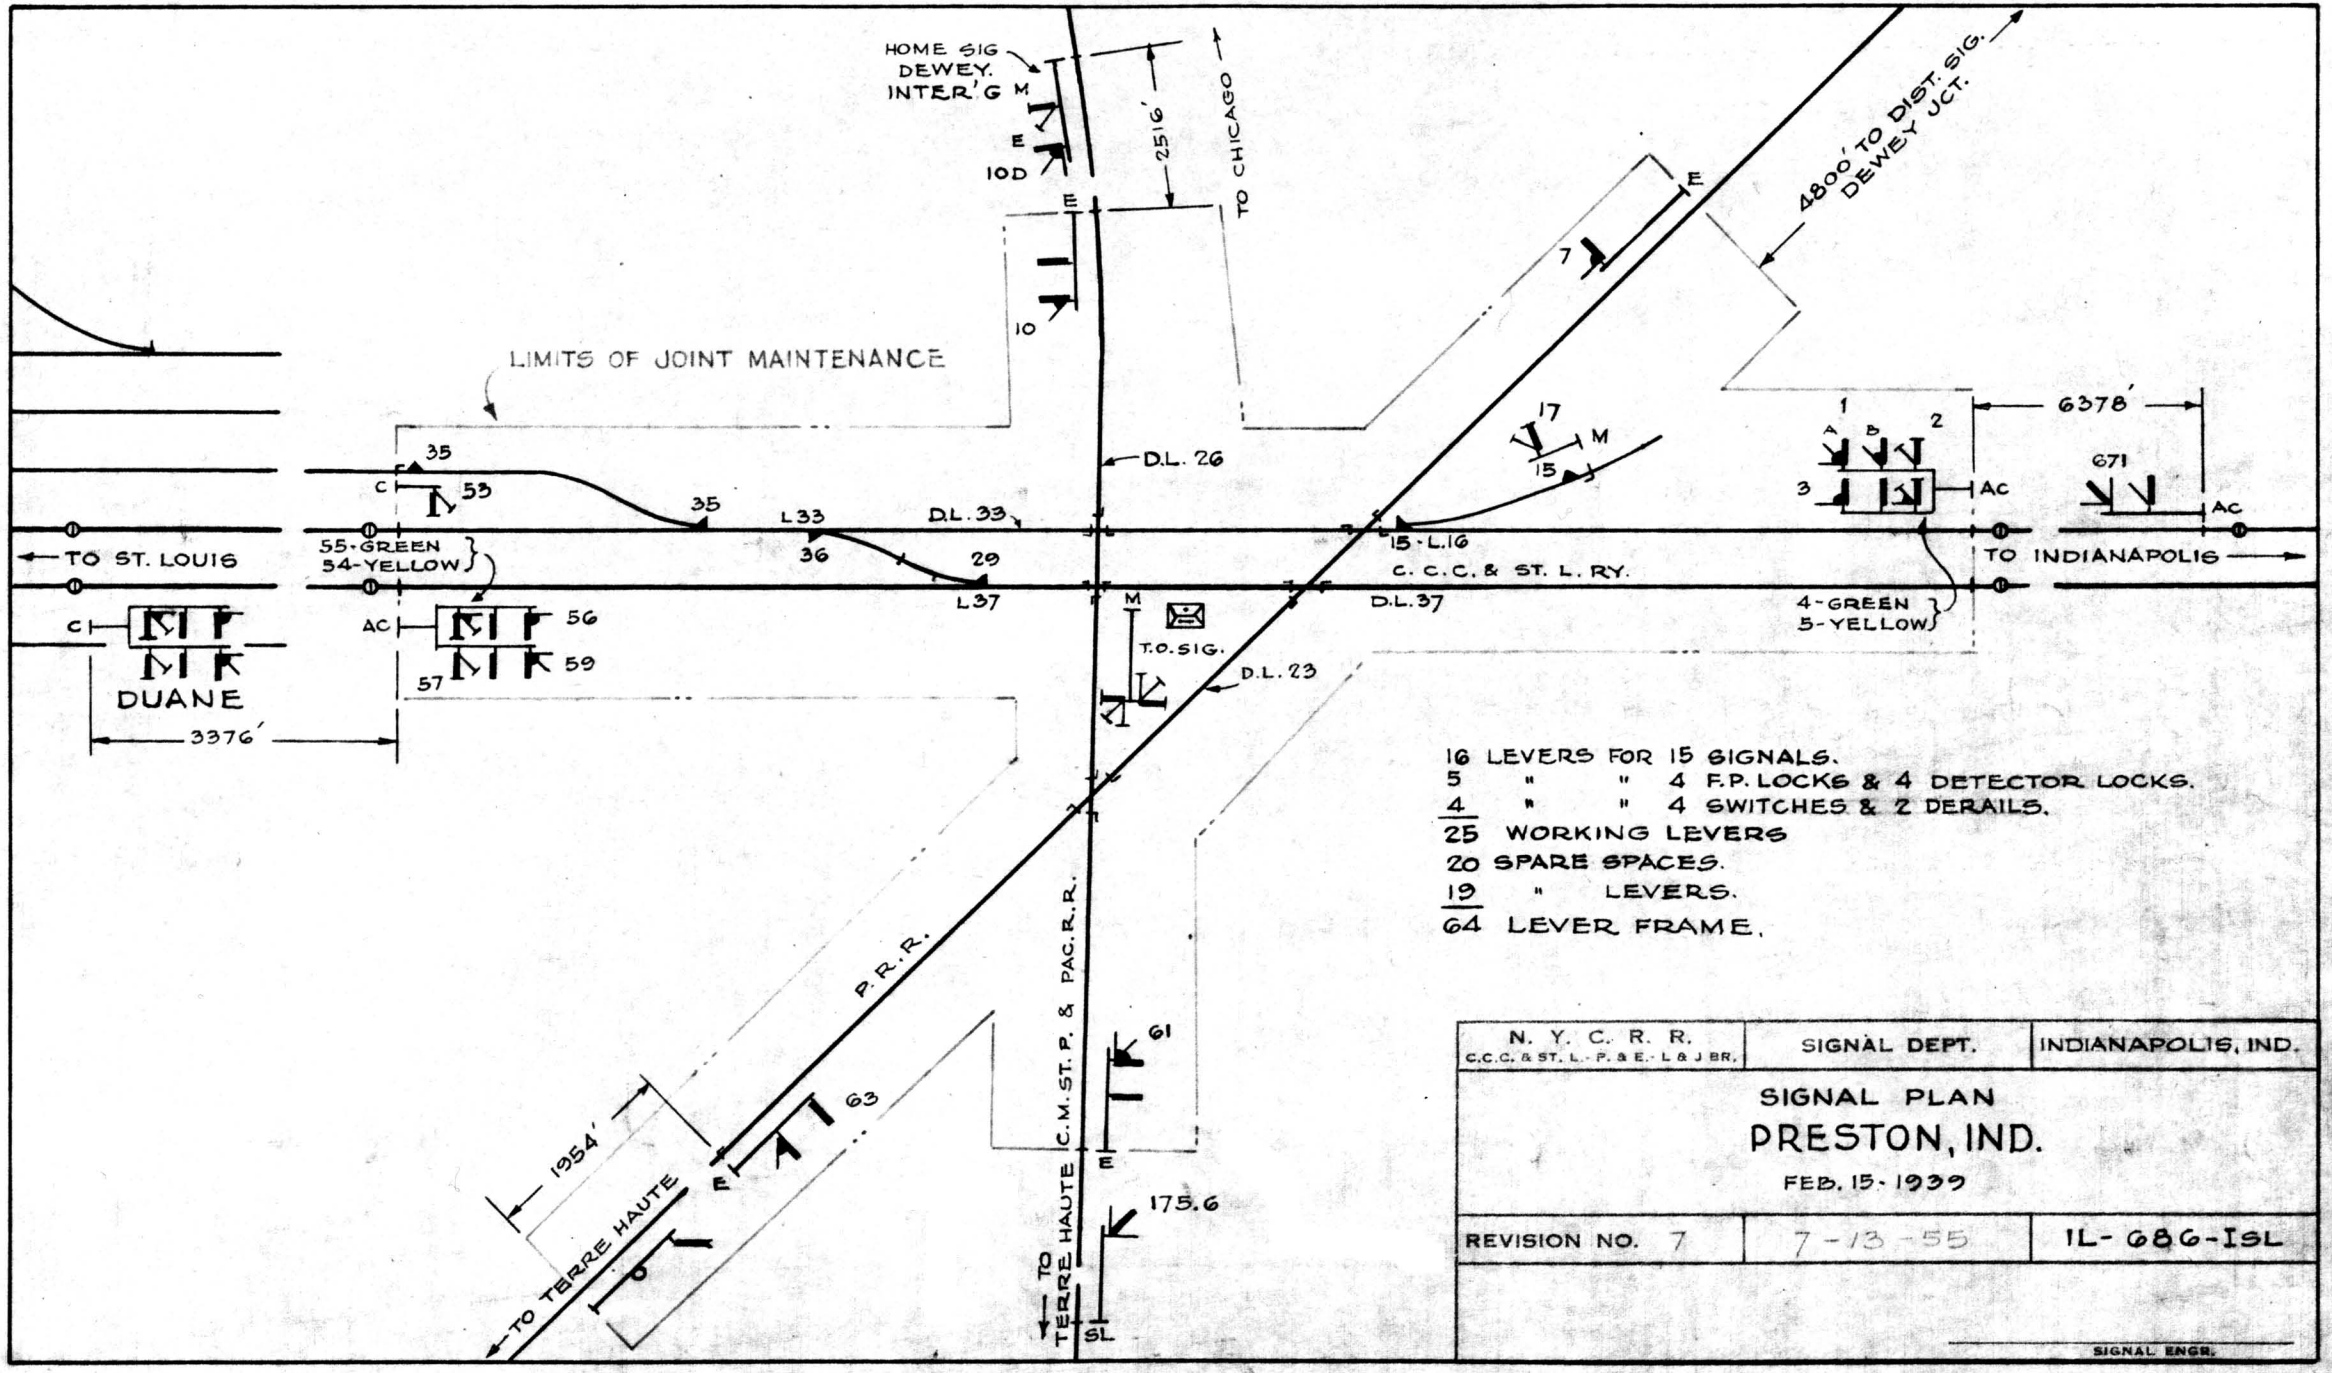


16 LEVERS FOR 15 SIGNALS.
5 " " 4 F.P. LOCKS & 4 DETECTOR LOCKS.
4 " " 4 SWITCHES & 2 DERAILS.
25 WORKING LEVERS
20 SPARE SPACES.
19 " LEVERS.
64 LEVER FRAME.

N. Y. C. R. R. C.C.C. & ST. L. - P. & E. - L & J BR.	SIGNAL DEPT.	INDIANAPOLIS, IND.
SIGNAL PLAN PRESTON, IND. FEB. 15 - 1939		
REVISION NO. 7	7-13-55	IL-686-ISL

SIGNAL ENGR.

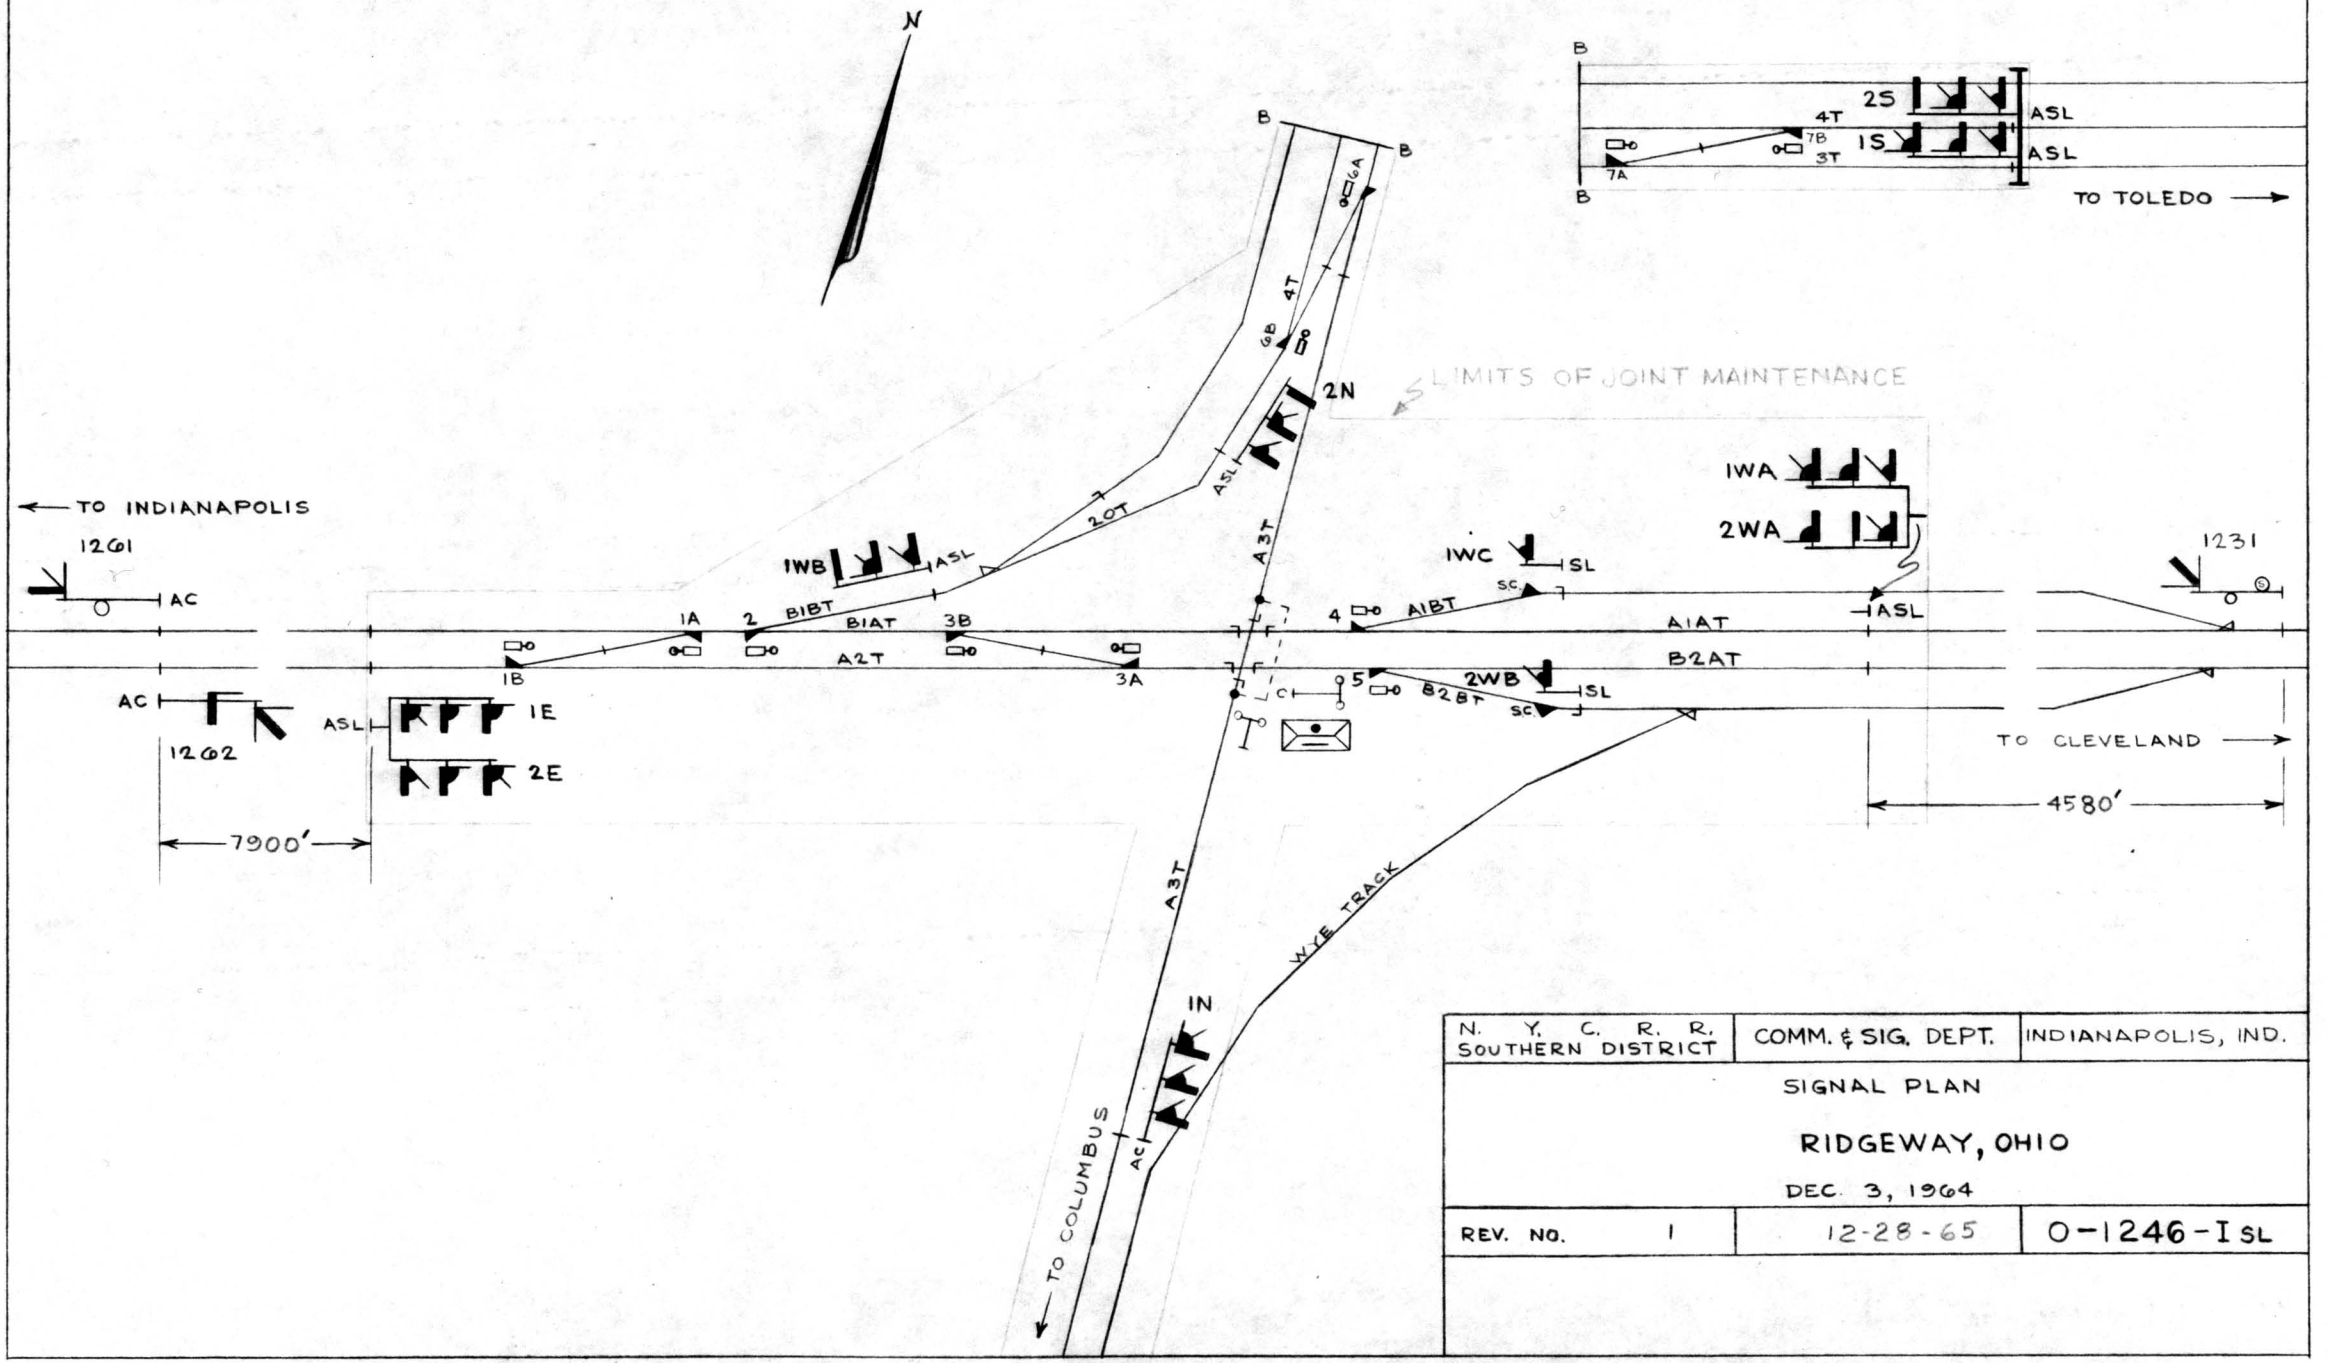

N. Y. C. R. R. SOUTHERN DISTRICT	COMM. & SIG. DEPT.	INDIANAPOLIS, IND.
SIGNAL PLAN RIDGEWAY, OHIO DEC. 3, 1964		
REV. NO. 1	12-28-65	O-1246-I SL

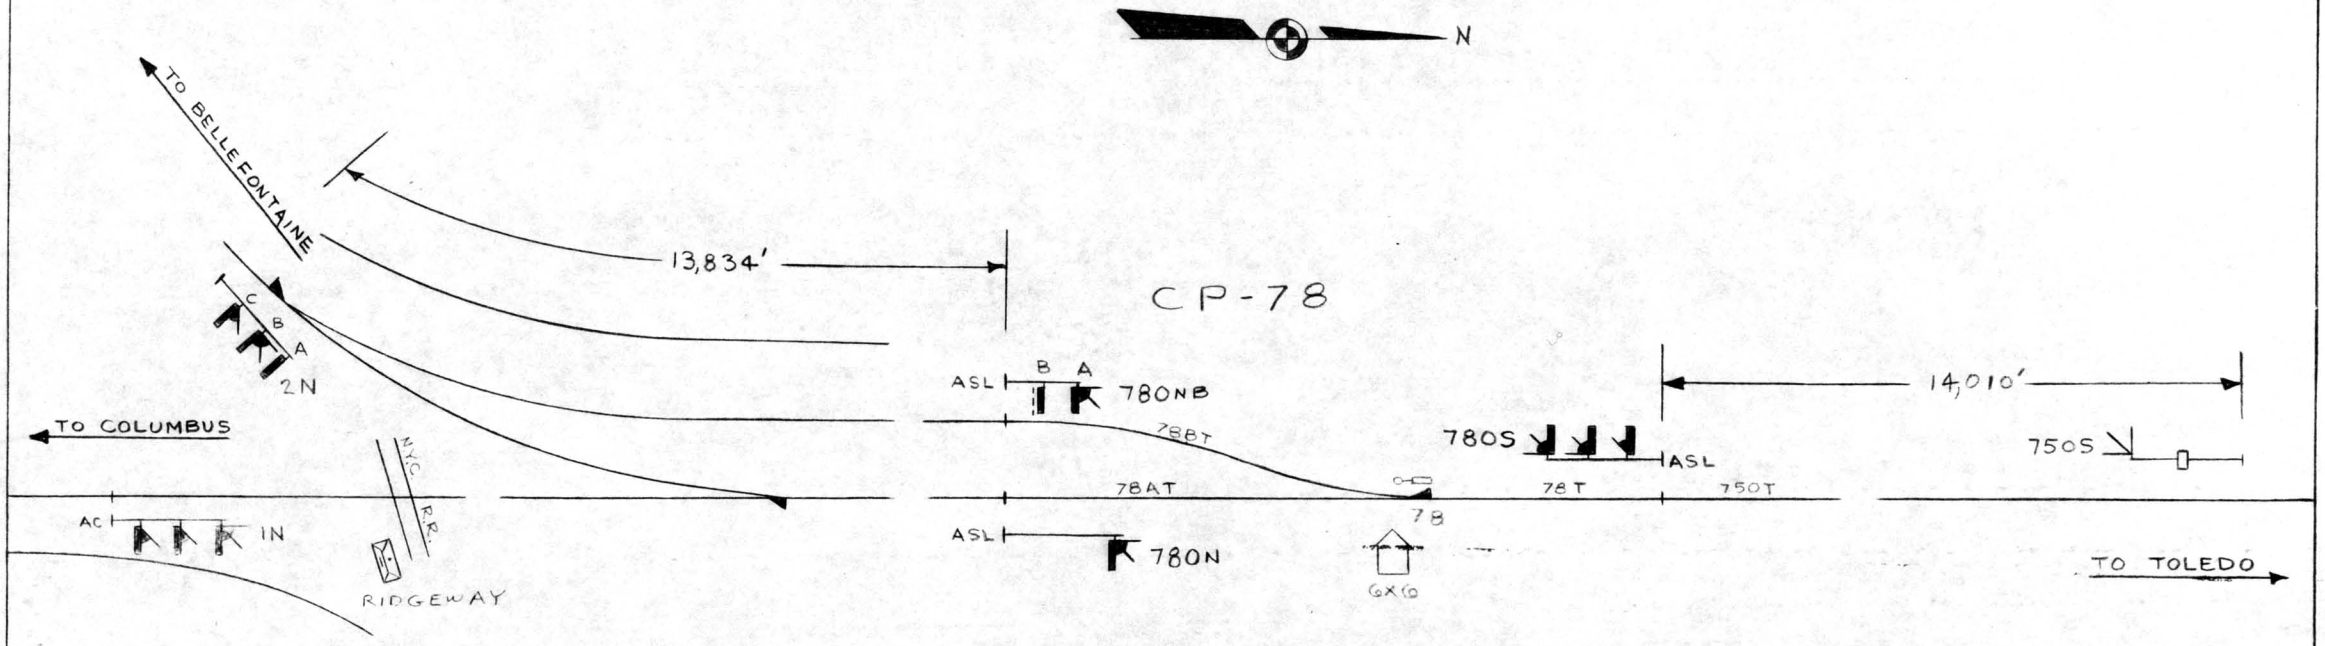

CONTROLLED FROM
RIDGEWAY, OHIO


PLAN NOT TO SCALE

N. Y. C. R. R. SOUTHERN DISTRICT	SIGNAL DEPT.	INDIANAPOLIS, IND.

SIGNAL PLAN
REMOTELY CONTROLLED SIGNALS
CP-78, 2.8 MI. NORTH OF RIDGEWAY, OHIO
APRIL 24, 1964

REVISION Nº 1	12-27-65	OCW-784-ISL

DISTRICT SIGNAL ENGINEER

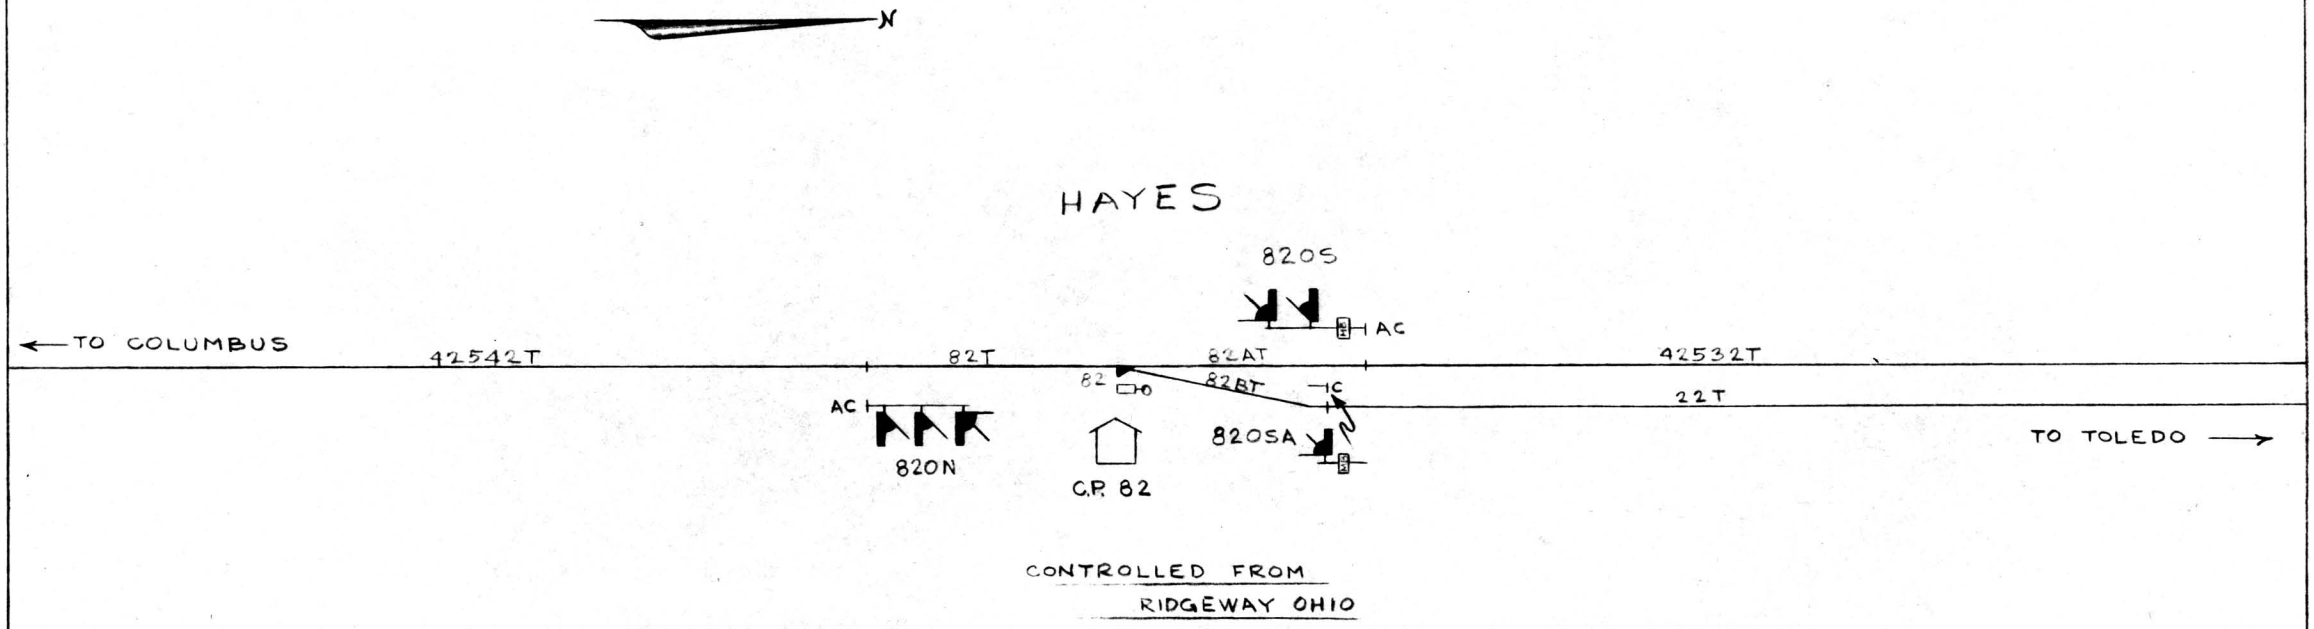


CONTROLLED FROM
RIDGEWAY OHIO

N. Y. C. R. R. SOUTHERN DISTRICT	COMM. & SIG. DEPT.	INDIANAPOLIS, IND.

SIGNAL PLAN
REMOTELY CONTROLLED SWITCH & SIGNALS
1 MI. SOUTH OF RIDGEWAY, OHIO
DEC. 4, 1964

REV. NO. 1	12-29-65	OCW-823-ISL

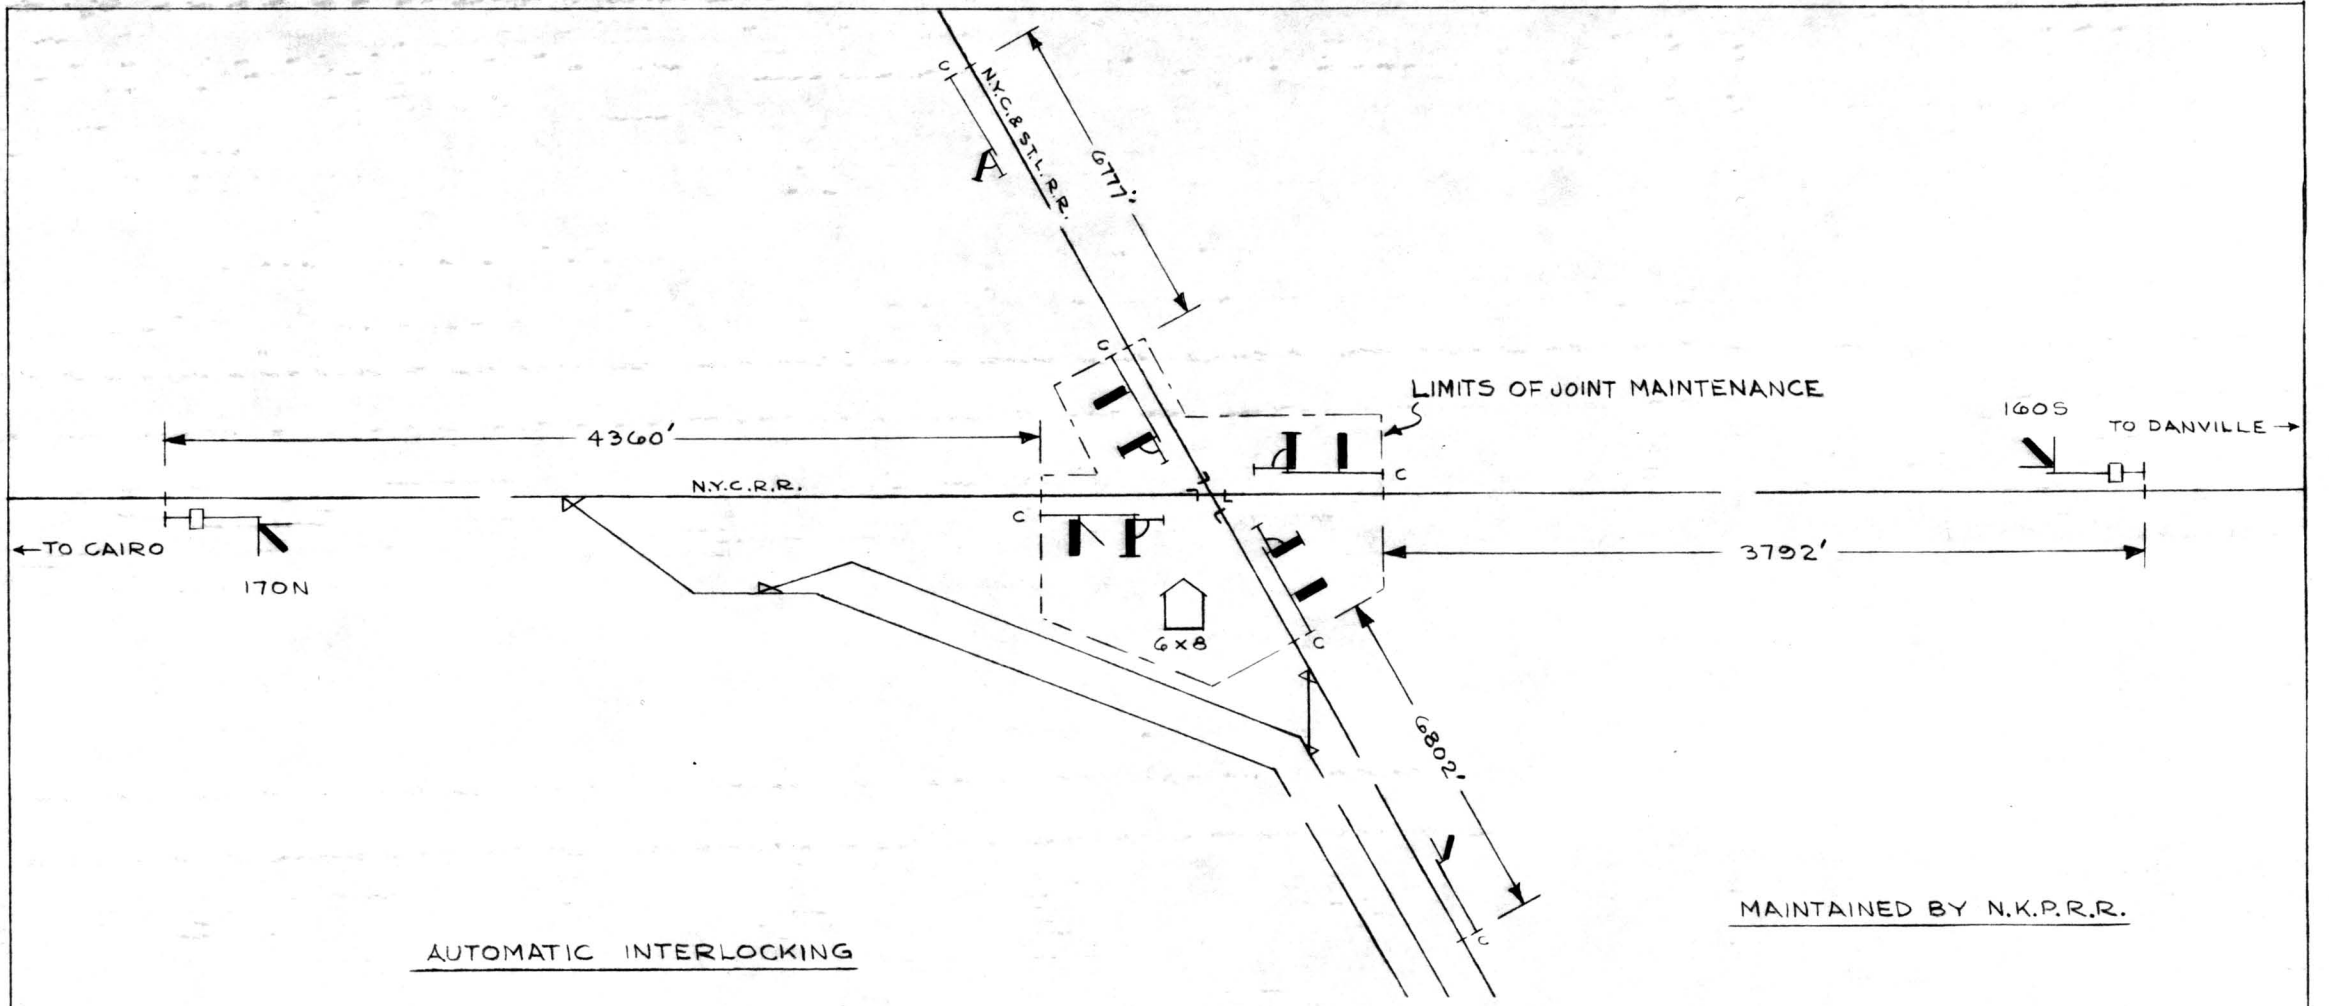


AUTOMATIC INTERLOCKING

N. Y. C. R. R. SOUTHERN DISTRICT	SIGNAL	INDIANAPOLIS, IND.

SIGNAL PLAN
AUTOMATIC INTERLOCKING
RIDGE FARM ILL.
NOV. 29, 1963

REV. Nº		ILC-168-1SL

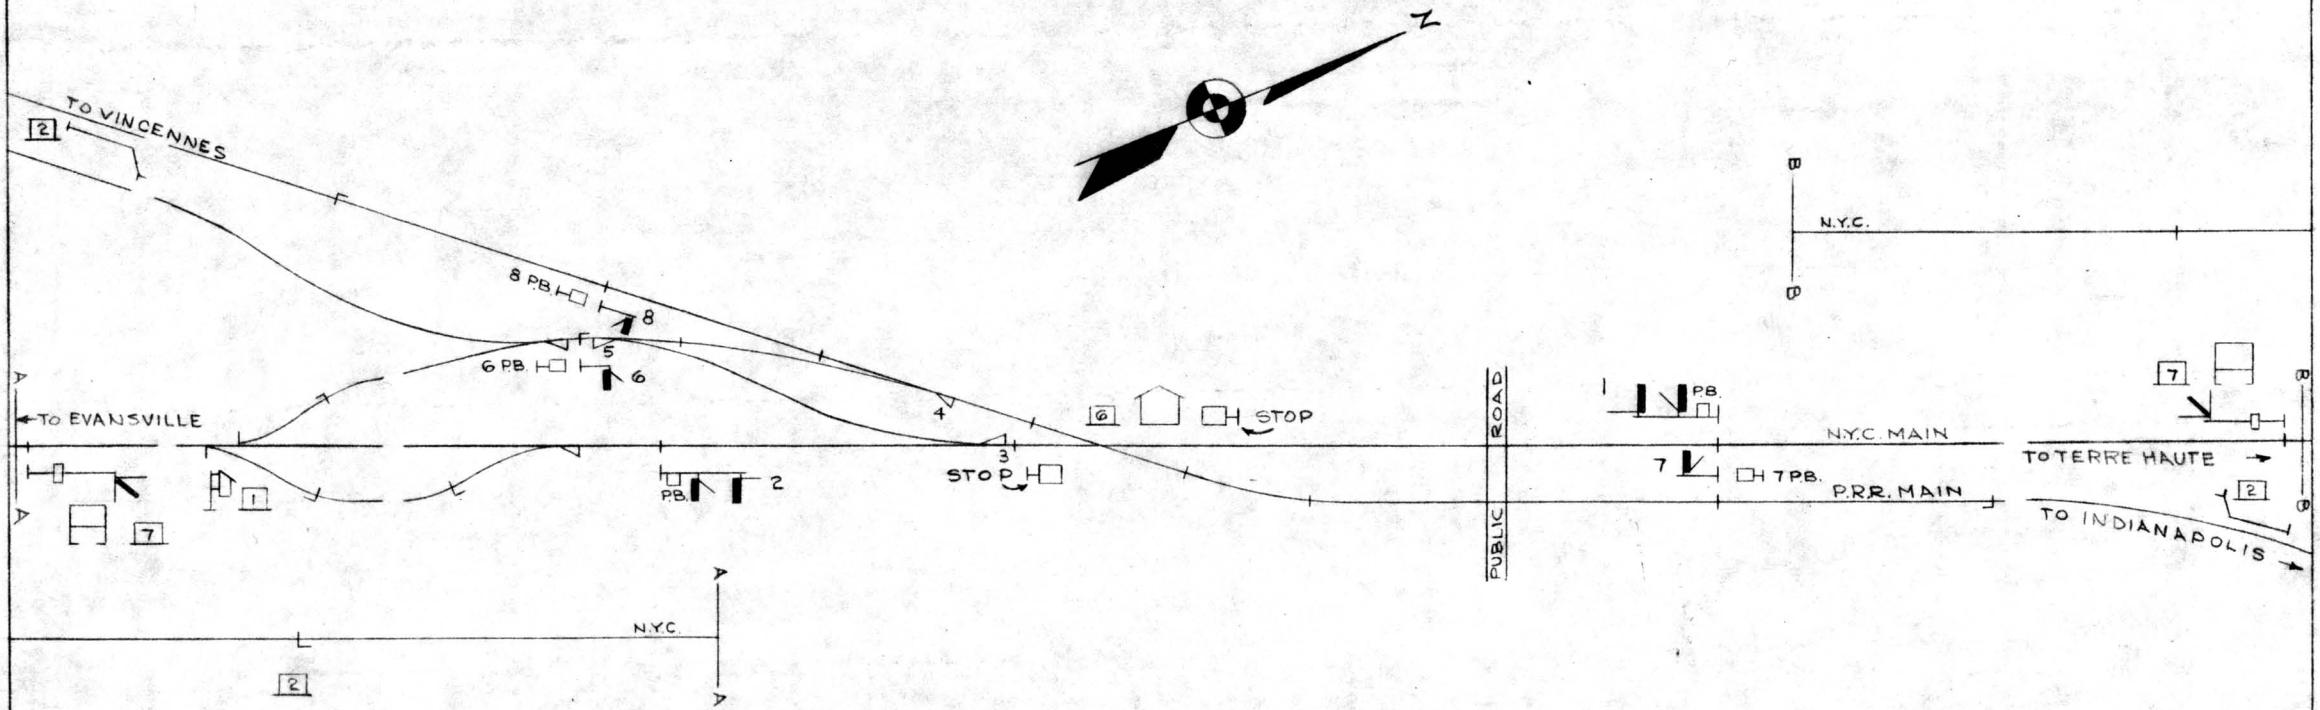

PROPOSED


3-22-63

AUTOMATIC INTERLOCKING

GREEN = IN

RED = OUT

N. Y. C. R. R. SOUTHERN DISTRICT	SIGNAL DEPT.	INDIANAPOLIS, IND.
SIGNAL PLAN RINCON JCT.		
REV NO.	DATE 3-22-63	ILEI-413-ISL.

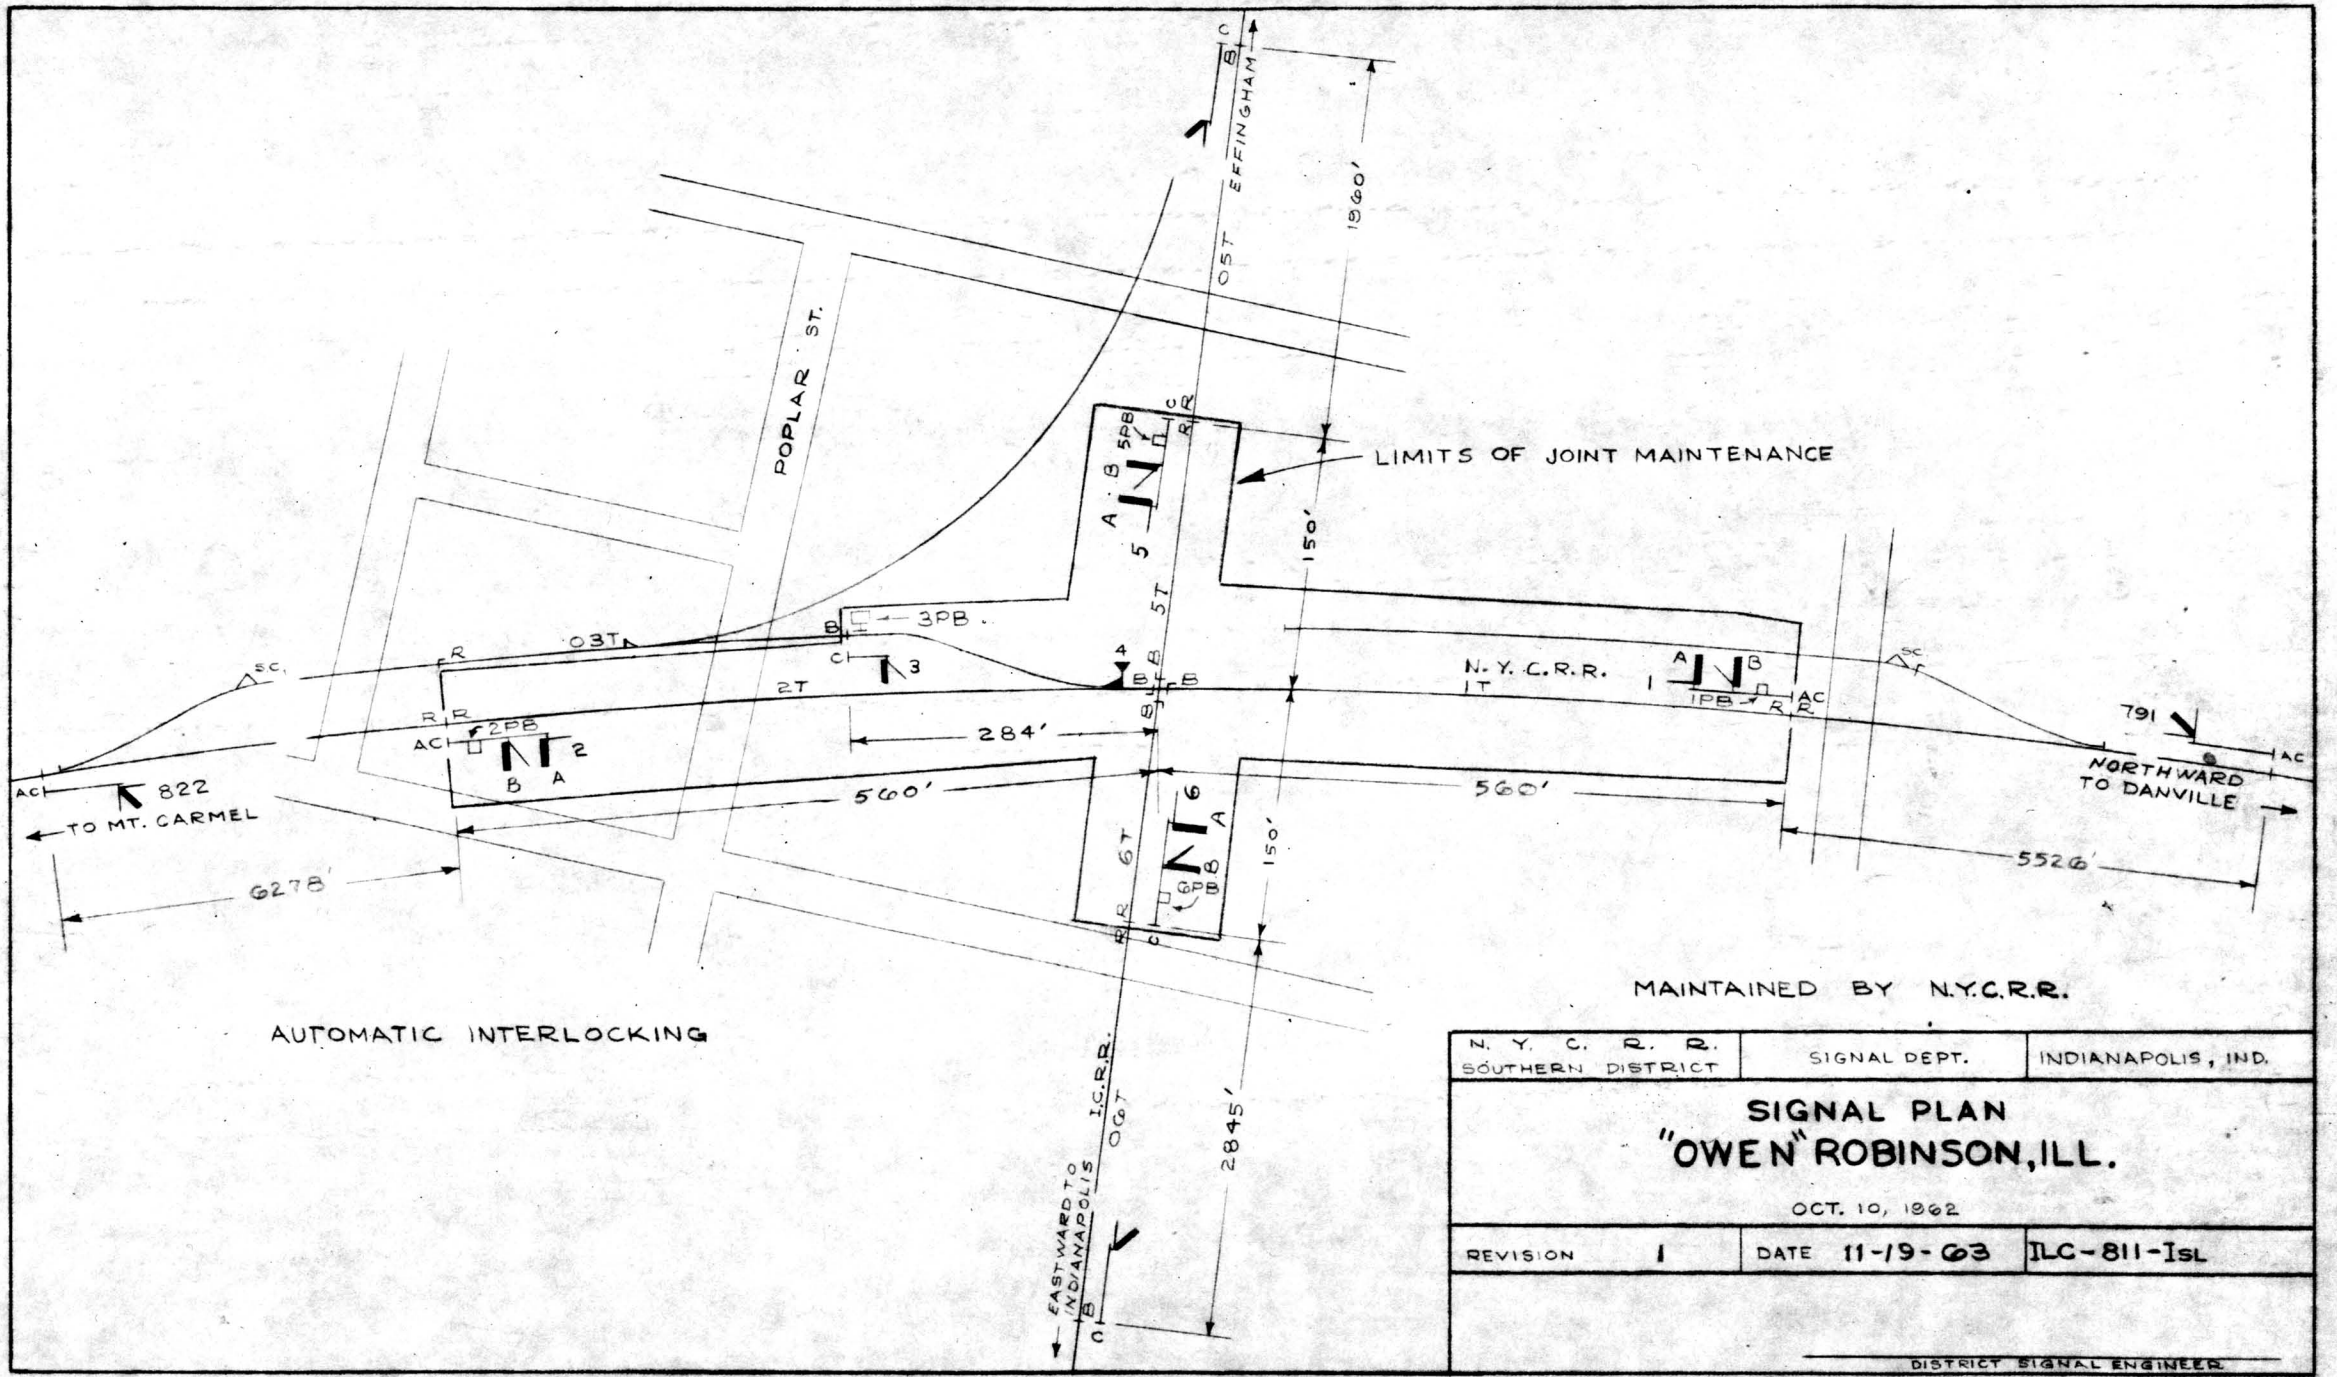


N. Y. C. R. R. SOUTHERN DISTRICT	SIGNAL DEPT.	INDIANAPOLIS, IND.

SIGNAL PLAN
"OWEN" ROBINSON, ILL.

OCT. 10, 1962

REVISION 1	DATE 11-19-63	ILC-811-Isl

DISTRICT SIGNAL ENGINEER

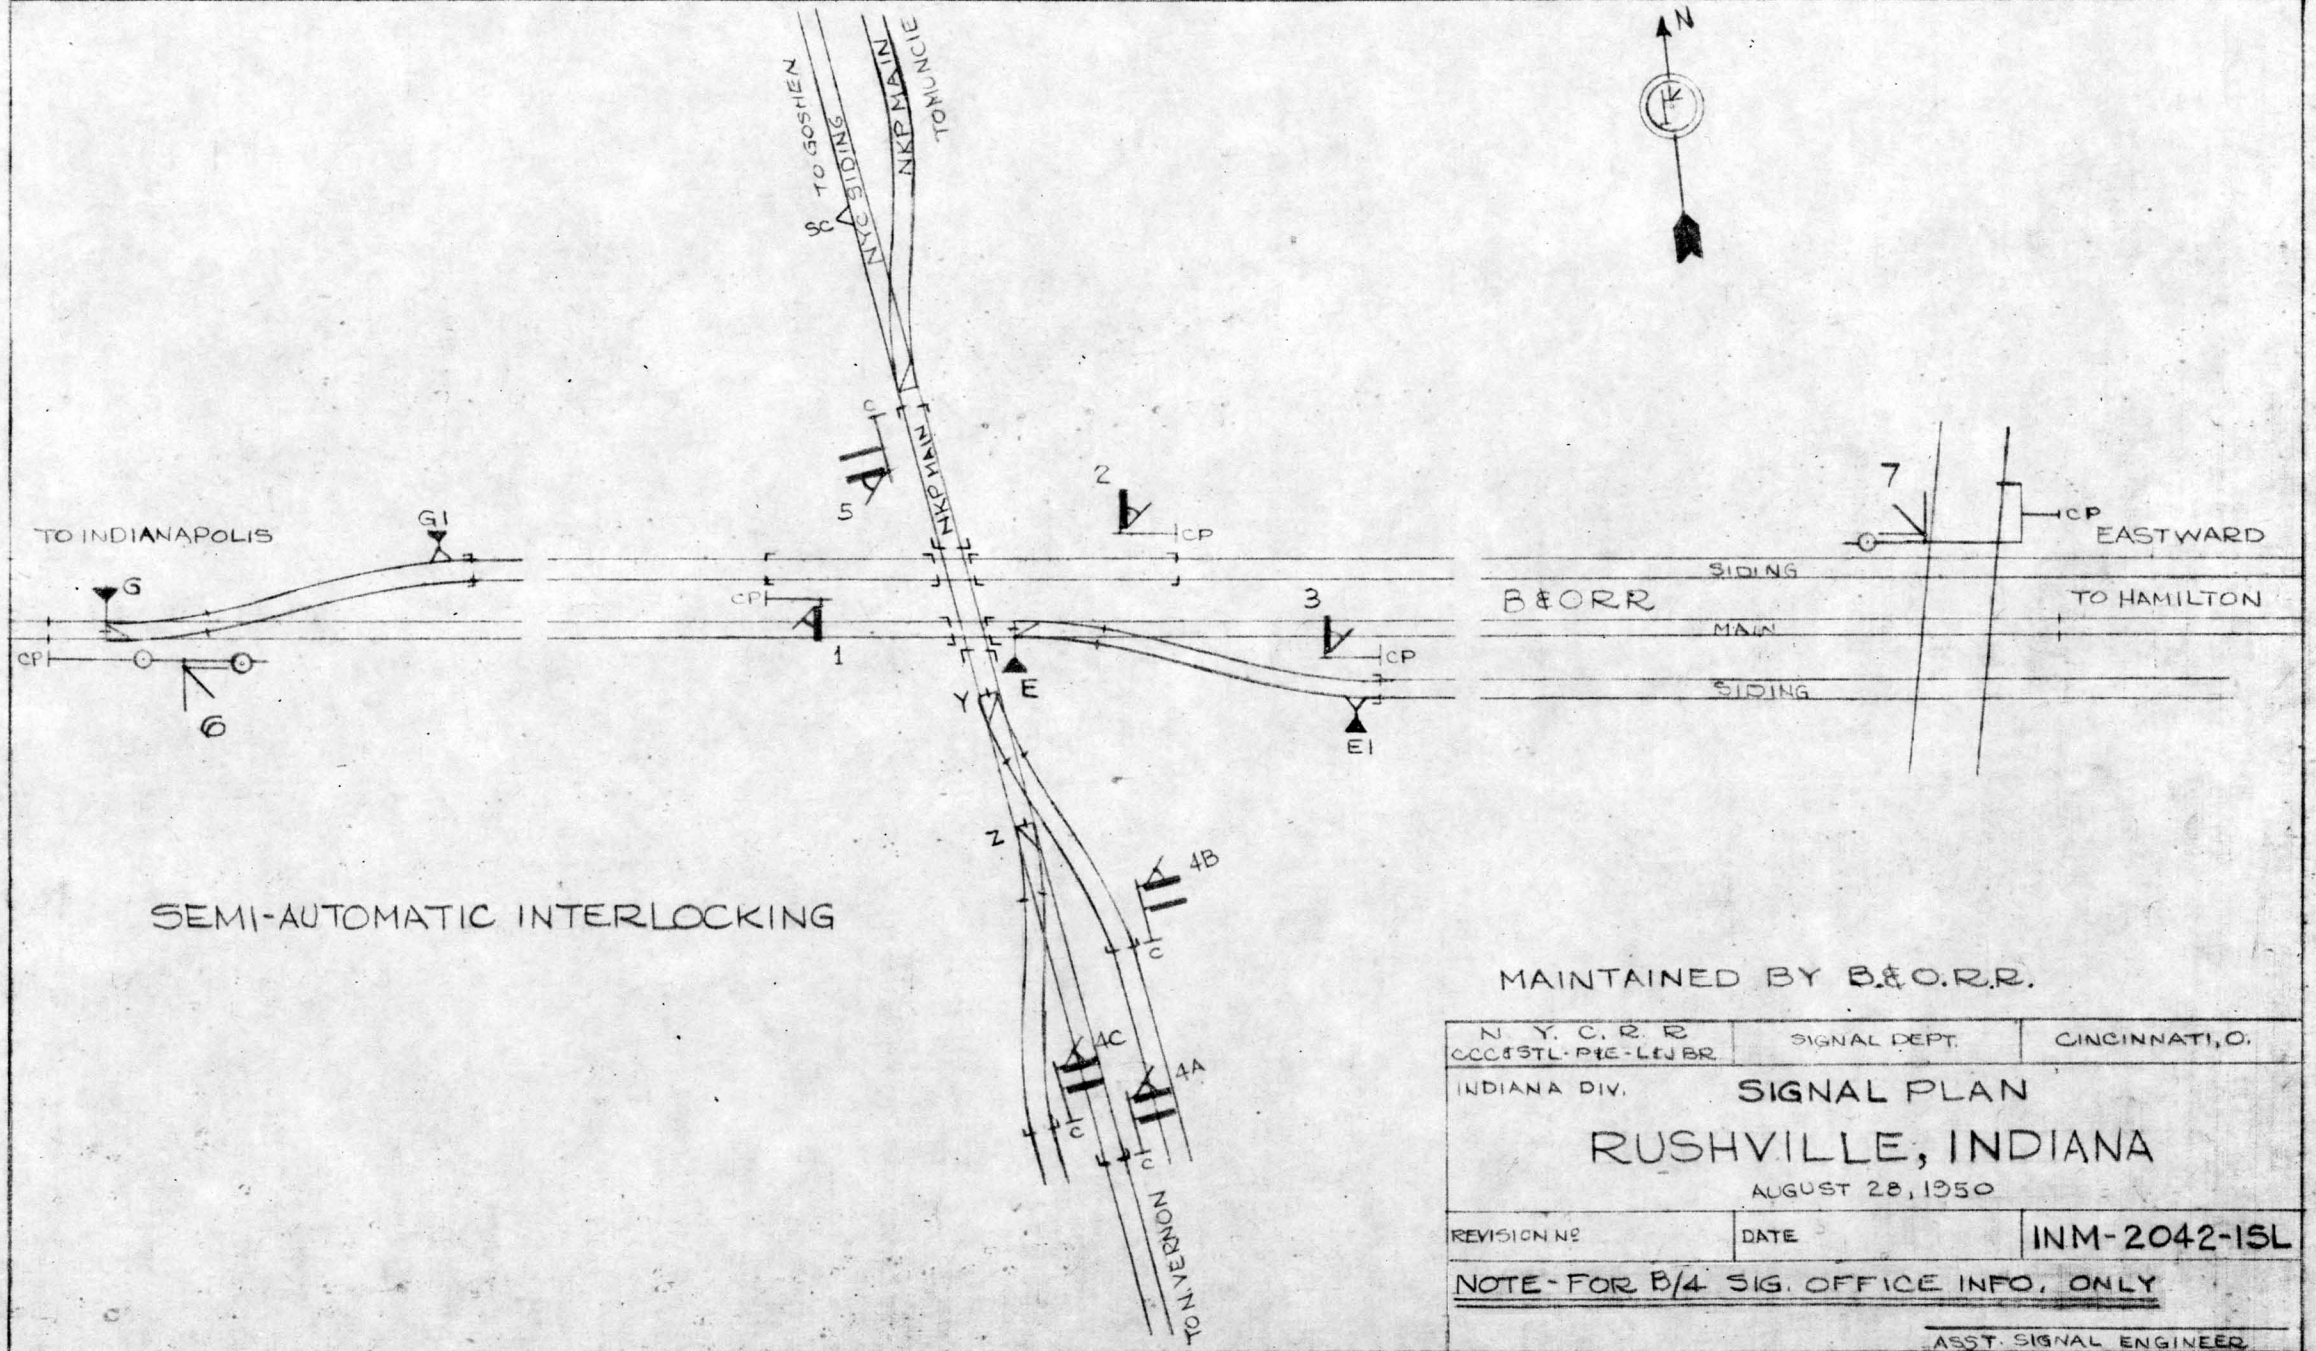


SEMI-AUTOMATIC INTERLOCKING

MAINTAINED BY B.&O.R.R.

N. Y. C. R. R. C.C.C.&St.L.-P.C.C.-L.E.&W.BR.	SIGNAL DEPT.	CINCINNATI, O.
INDIANA DIV.	SIGNAL PLAN	
RUSHVILLE, INDIANA		
AUGUST 28, 1950		
REVISION No.	DATE	INM-2042-15L

NOTE - FOR B/4 SIG. OFFICE INFO. ONLY


ASST. SIGNAL ENGINEER

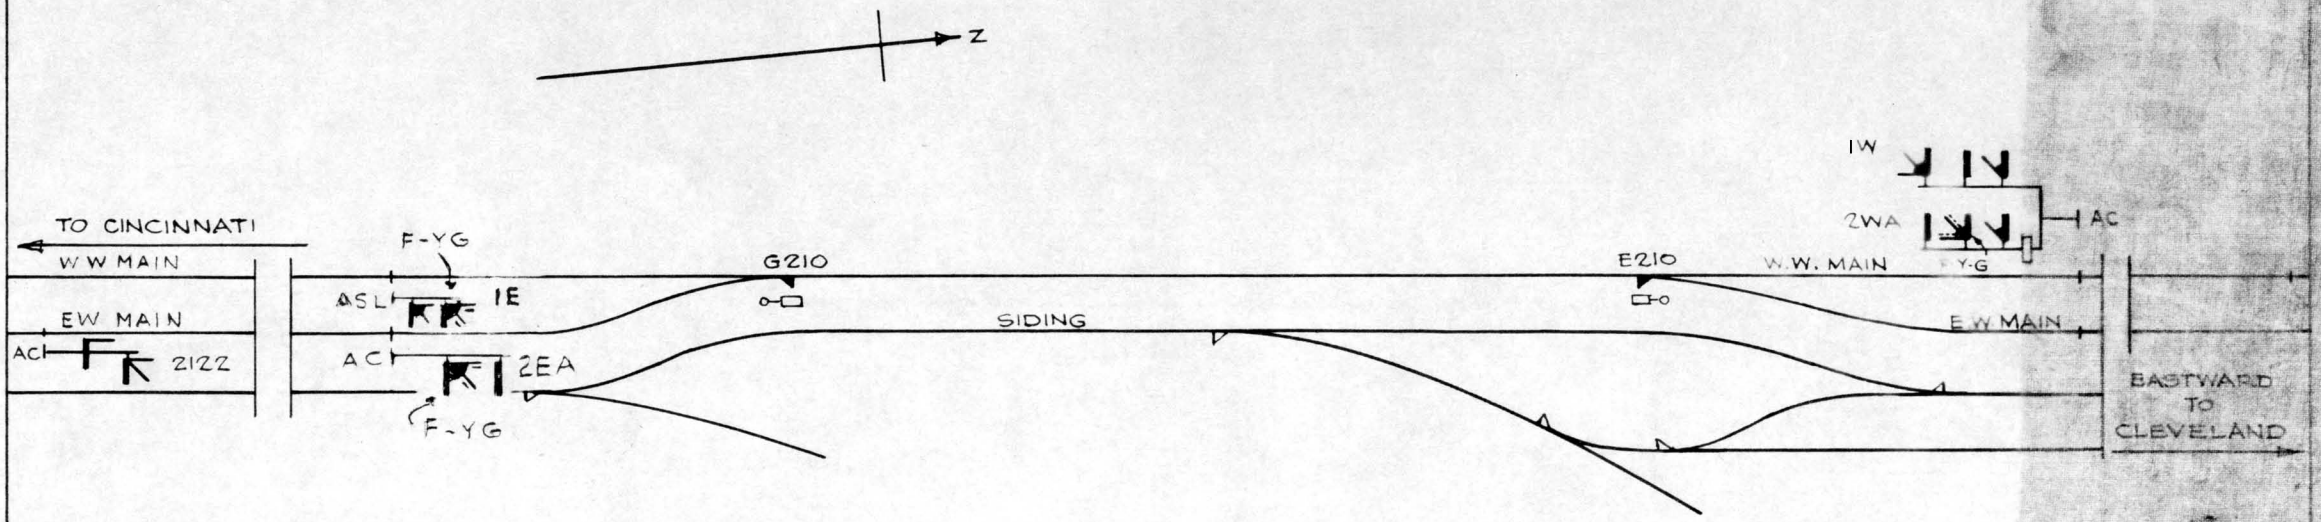

CONTROLLED FROM TATES POINT

N.Y.C.R.R. SOUTHERN DISTRICT	SIGNAL DEPT	INDIANAPOLIS IND.
SIGNAL PLAN SAND CUT ~ OHIO DEC. 1, 1958		
REV. 2	1 ~ 3 ~ 58	05-2108-ISL

DISTRICT SIGNAL ENG'R

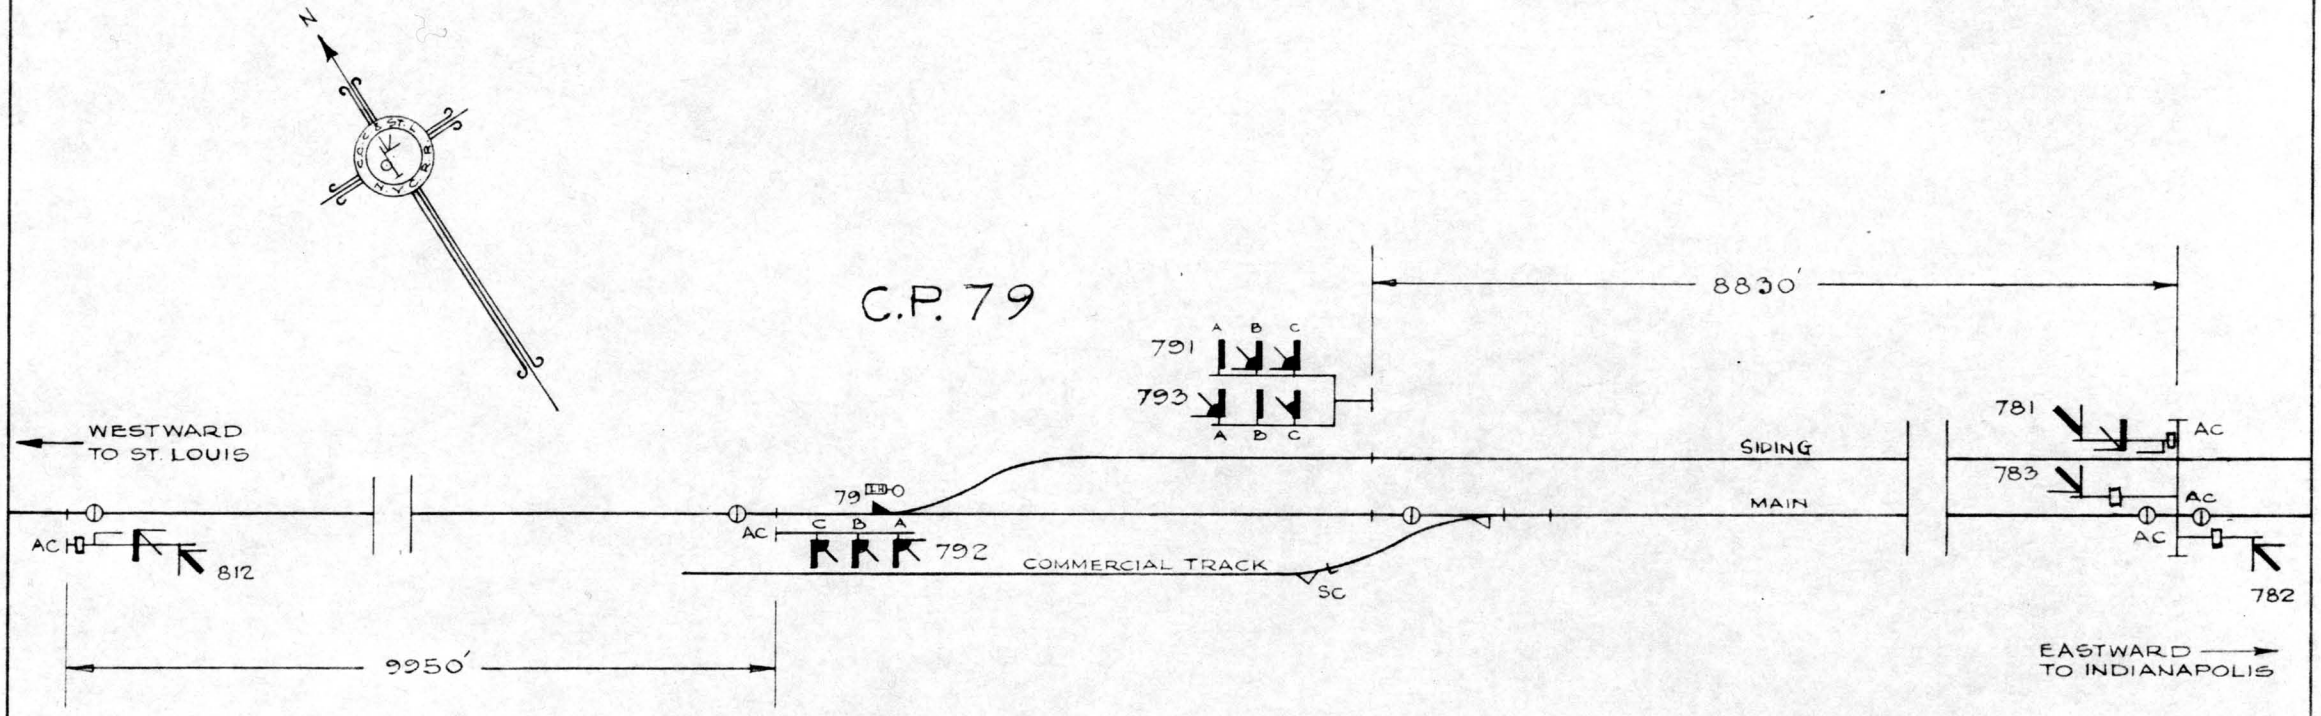


SWITCHES & SIGNALS CONTROLLED
FROM INDIANAPOLIS

N. Y. C. R. R. C.C.C. & ST.L.-P. & E.-L&J BR.	SIGNAL DEPT.	CINCINNATI, O.
SIGNAL PLAN SANDFORD - INDIANA MAY - 12 - 1953		
REV. 2	DATE 1-19-68	IL-799-ISL

G. R. S. MODEL 2 MACHINE

73 WORKING LEVERS
47 SPARE SPACES 9-10-11-12-17-21-38-39-40-41-42-48-55-57-58-59-61-64-65-66-68-71-72-73-77-78-79-80-82-83-84-85-86-87-88-89-90-94-95-96-98-99-103-108-109-116-117
0 SPARE LEVERS

120 LEVER FRAME

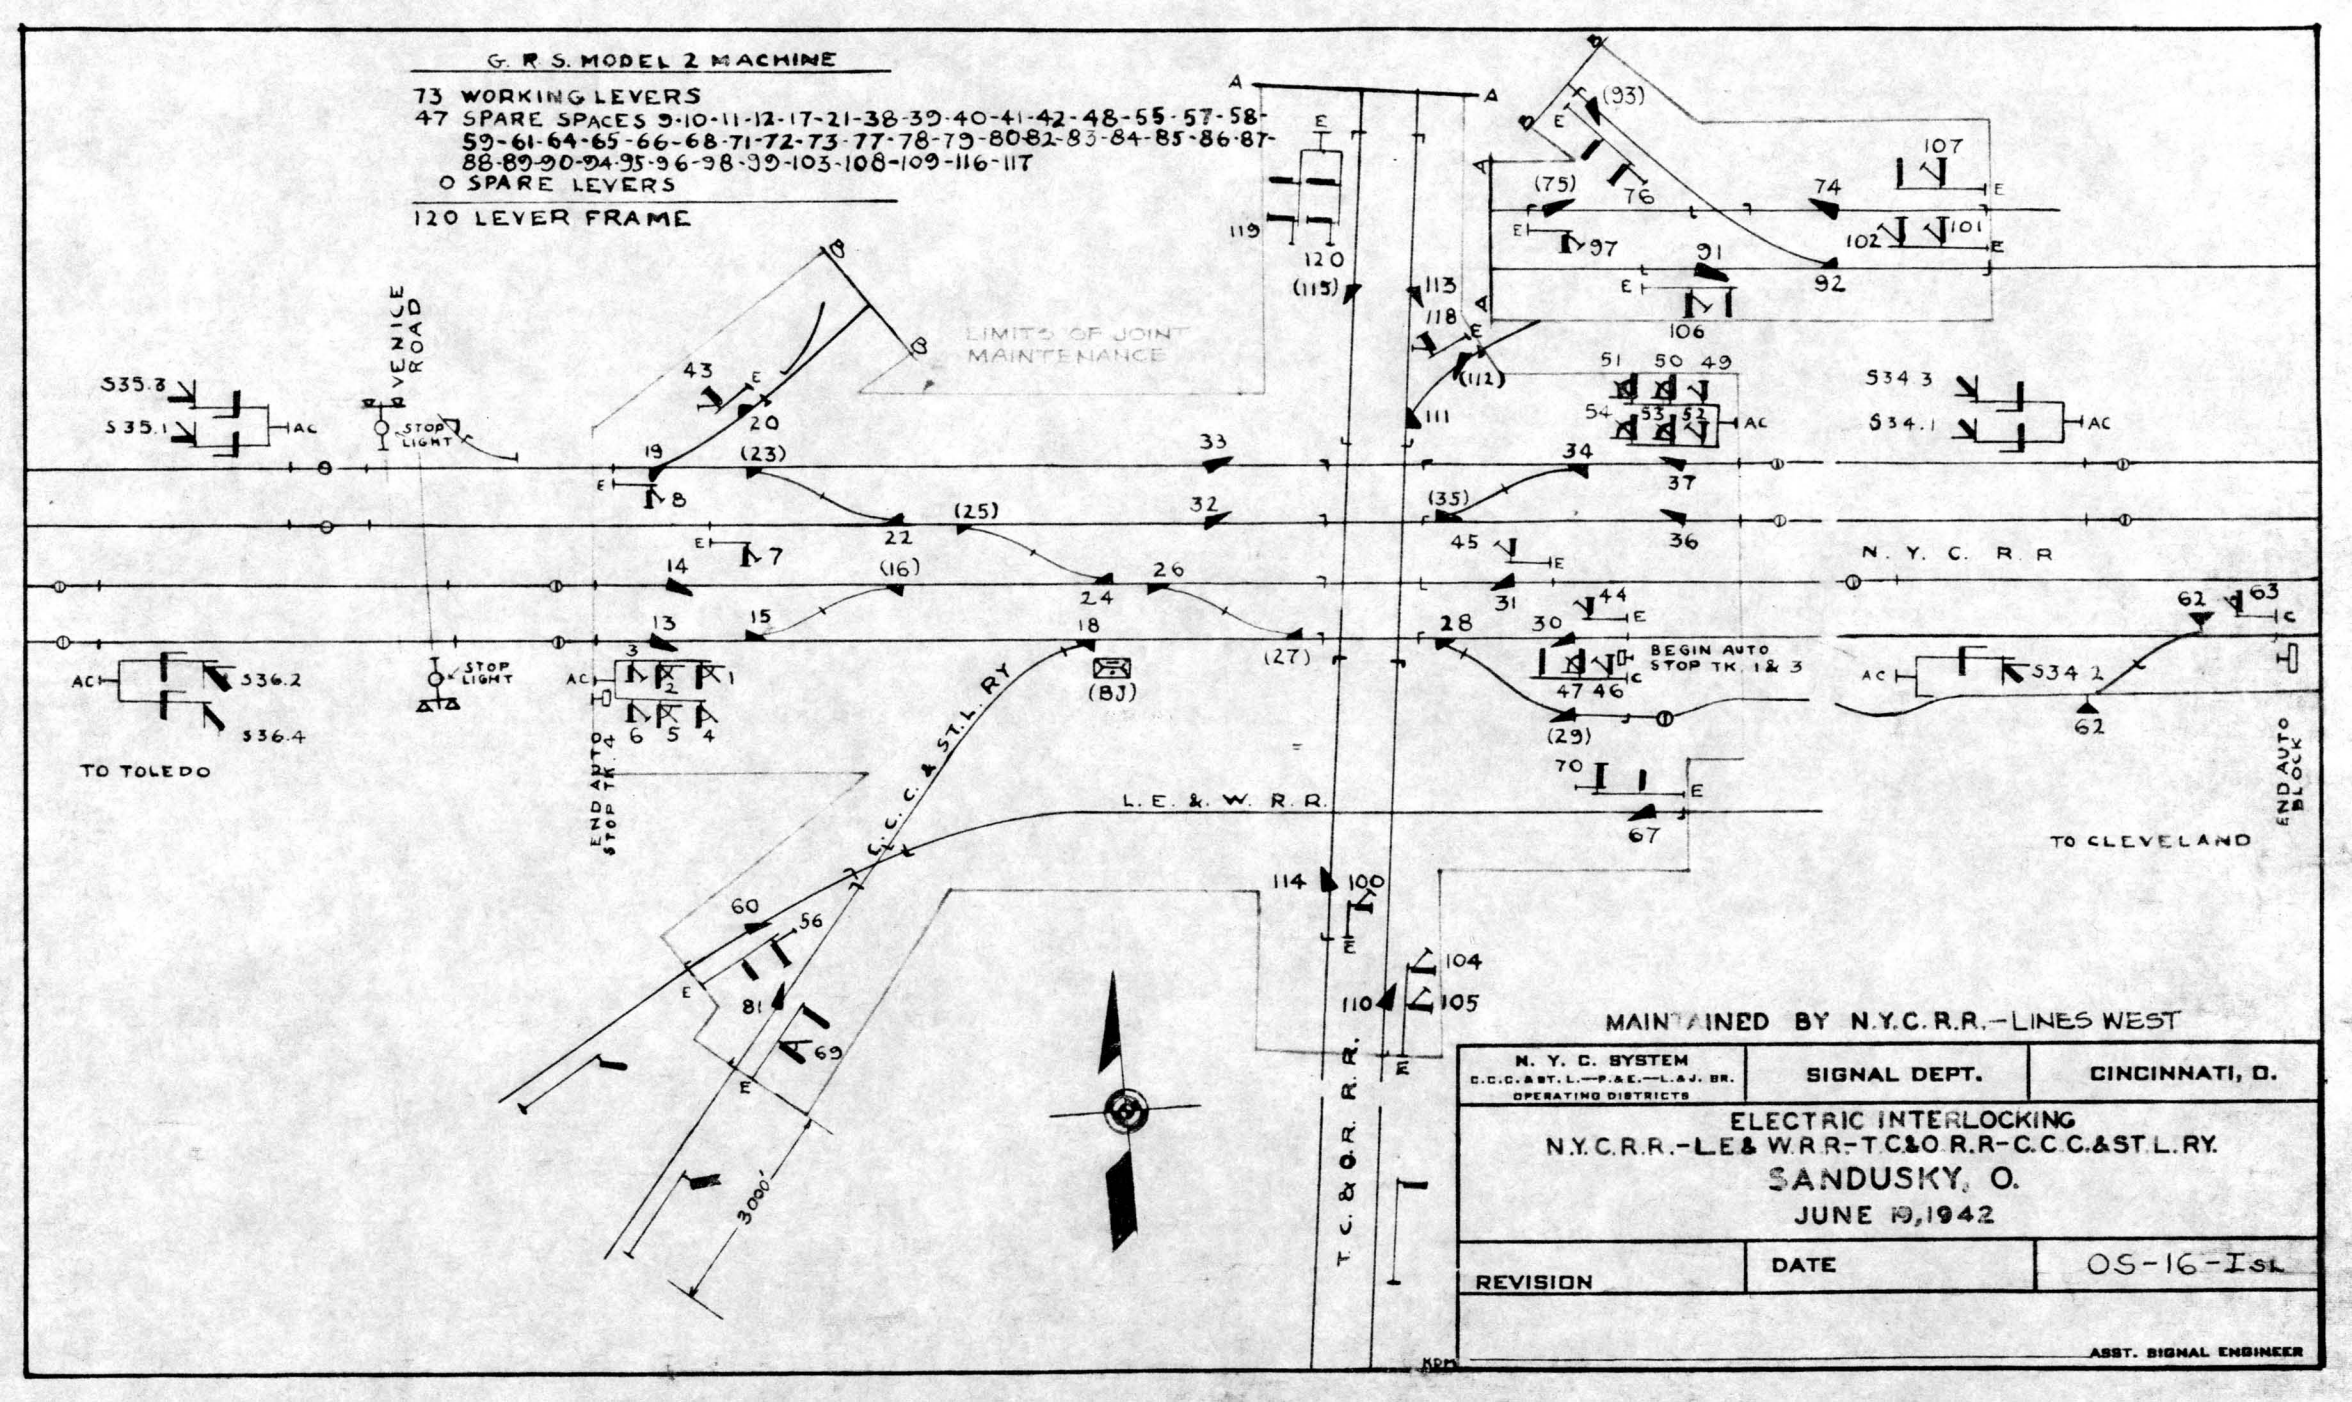


MAINTAINED BY N.Y.C.R.R.—LINES WEST

N. Y. C. SYSTEM C.C.C. & ST. L.—P.& E.—L.& J. BR. OPERATING DISTRICTS	SIGNAL DEPT.	CINCINNATI, O.

ELECTRIC INTERLOCKING
N.Y.C.R.R.-L.E.& W.R.R-T.C.&O.R.R-C.C.C.&ST.L.RY.
SANDUSKY, O.
JUNE 19, 1942

REVISION	DATE	05-16-Isl

ASST. SIGNAL ENGINEER

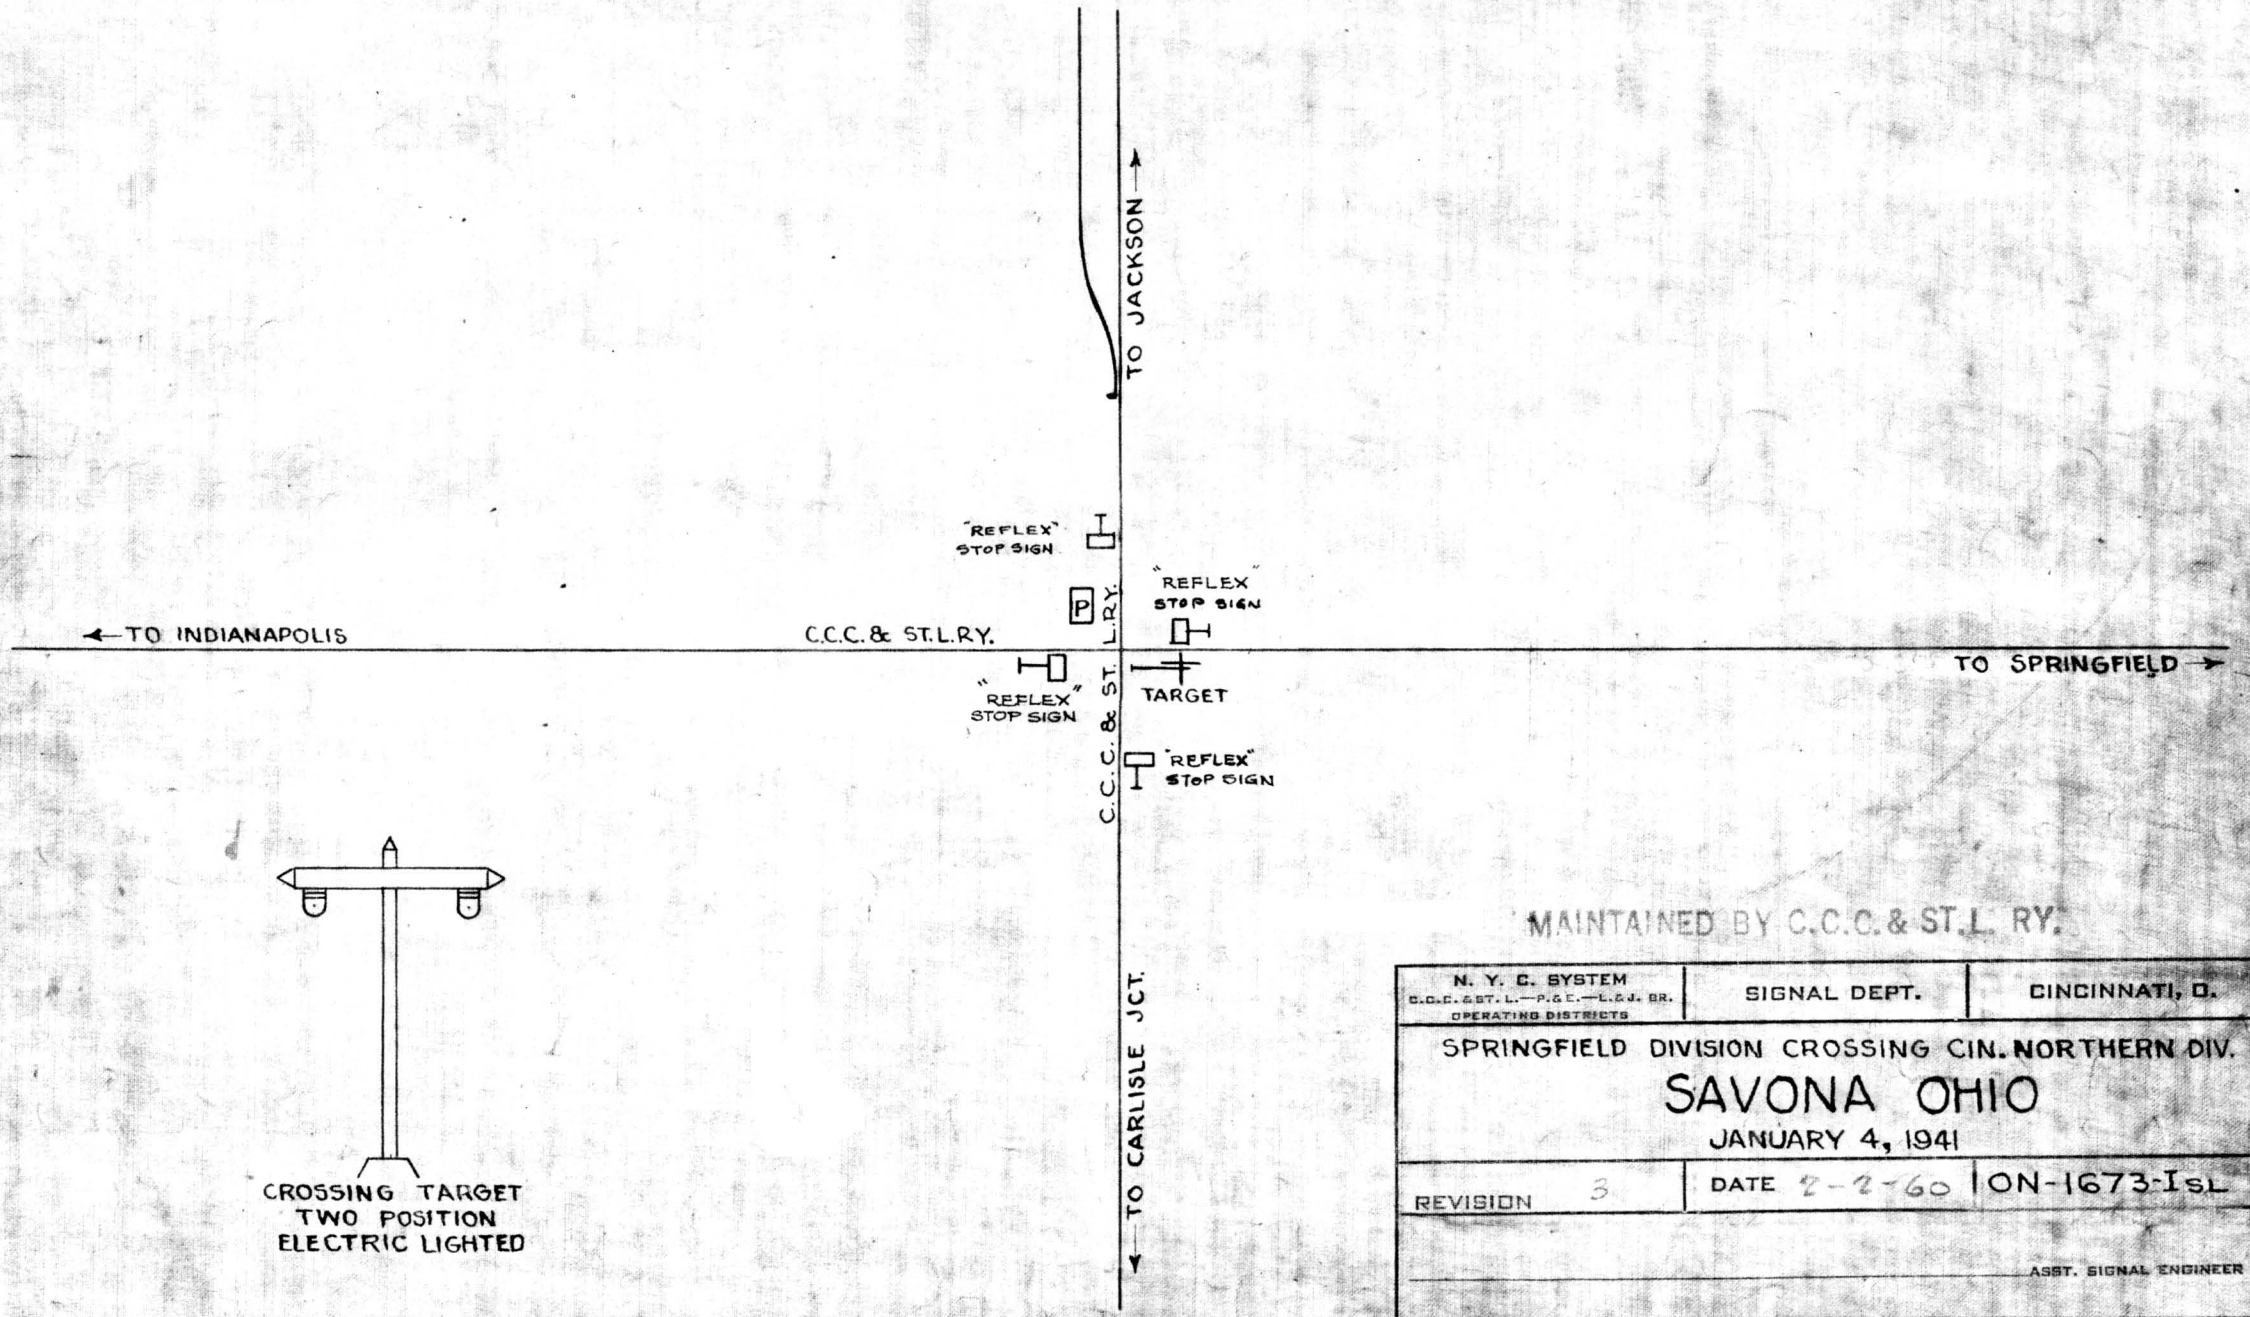

CROSSING TARGET
TWO POSITION
ELECTRIC LIGHTED

MAINTAINED BY C.C.C. & ST.L. RY.

N. Y. C. SYSTEM C.C.C. & ST. L.—P. & E.—L. & J. BR. OPERATING DISTRICTS	SIGNAL DEPT.	CINCINNATI, O.


SPRINGFIELD DIVISION CROSSING CIN. NORTHERN DIV.

SAVONA OHIO

JANUARY 4, 1941

REVISION 3	DATE 2-2-60	ON-1673-ISL

ASST. SIGNAL ENGINEER

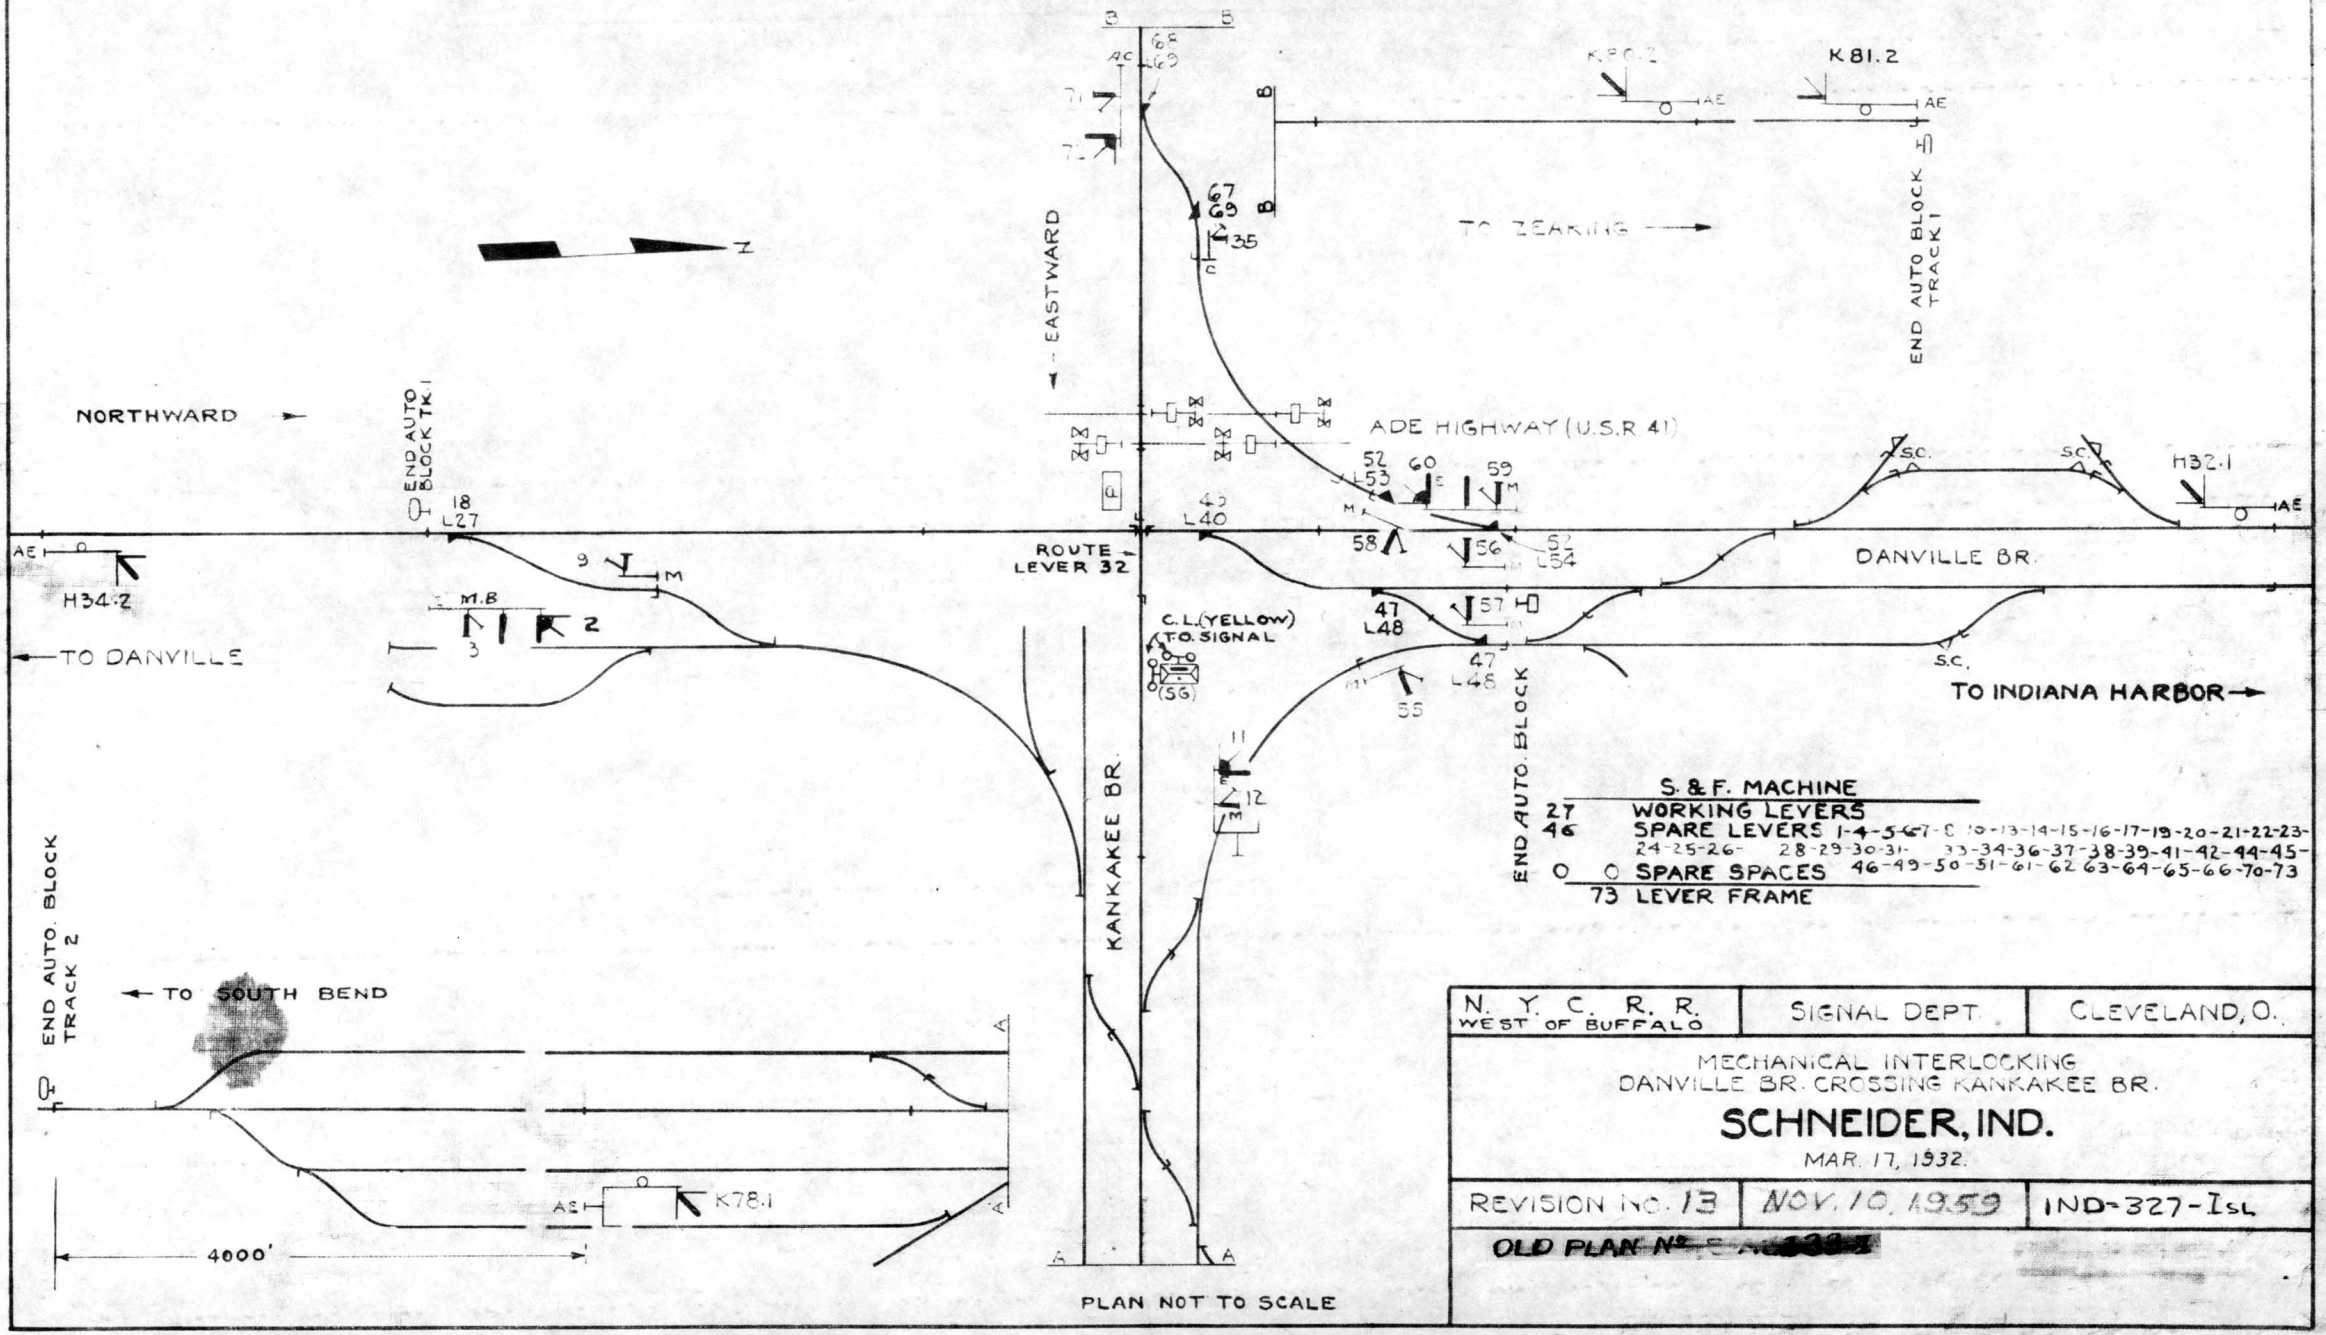

S. & F. MACHINE

27 WORKING LEVERS

46 SPARE LEVERS 1-4-5-6-7-8-10-13-14-15-16-17-19-20-21-22-23-24-25-26- 28-29-30-31- 33-34-36-37-38-39-41-42-44-45-

0 0 SPARE SPACES 46-49-50-51-61-62 63-64-65-66-70-73

73 LEVER FRAME

N. Y. C. R. R. WEST OF BUFFALO	SIGNAL DEPT.	CLEVELAND, O.


MECHANICAL INTERLOCKING
DANVILLE BR. CROSSING KANKAKEE BR.


SCHNEIDER, IND.


MAR. 17, 1932.


REVISION NO. 13	NOV. 10, 1959	IND-327-Isl

OLD PLAN No. E-A-6331

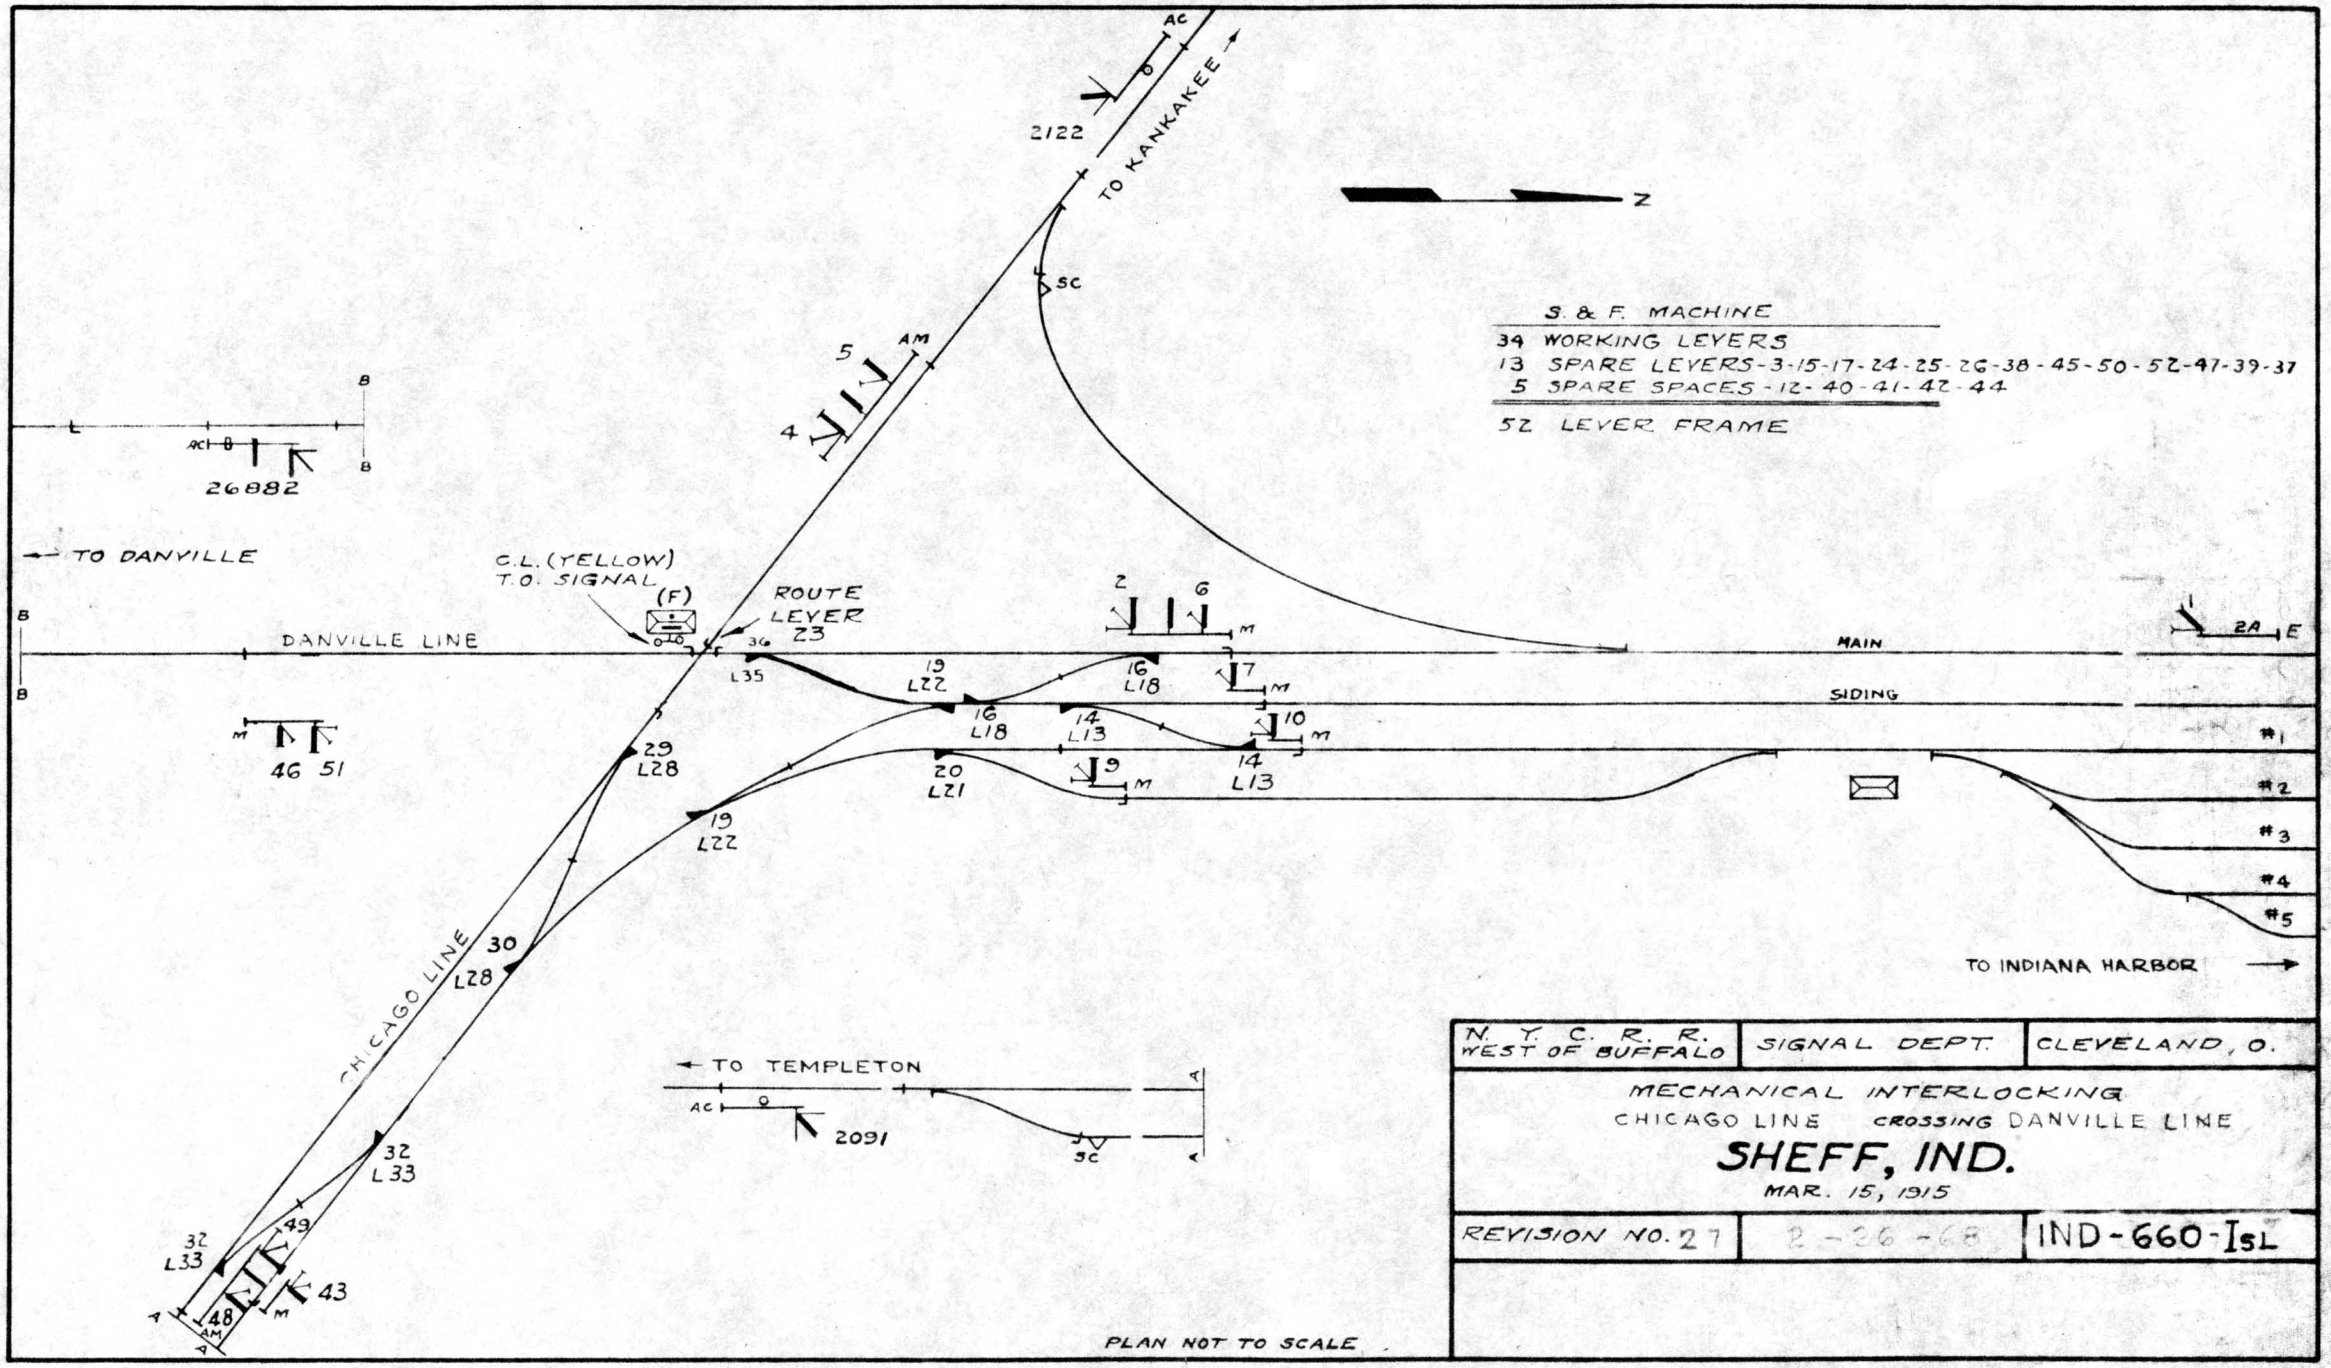

AC
2122
TO KANKAKEE
Z
SC
5
AM
4
S. & F. MACHINE
34 WORKING LEVERS
13 SPARE LEVERS - 3-15-17-24-25-26-38-45-50-52-47-39-37
5 SPARE SPACES - 12-40-41-42-44
52 LEVER FRAME
B
AC
B
26882
B
TO DANVILLE
C.L. (YELLOW) T.O. SIGNAL
(F)
ROUTE LEVER 23
DANVILLE LINE
36
L35
19
L22
16
L18
2
6
M
7
M
MAIN
SIDING
1
2A
E
#1
#2
#3
#4
#5
16
L18
14
L13
10
M
14
L13
9
M
20
L21
29
L28
19
L22
M
46
51
CHICAGO LINE
30
L28
TO INDIANA HARBOR
TO TEMPLETON
AC
2091
SC
32
L33
32
L33
49
43
48
AM
M
PLAN NOT TO SCALE
N. Y. C. R. R. WEST OF BUFFALO
SIGNAL DEPT.
CLEVELAND, O.
MECHANICAL INTERLOCKING
CHICAGO LINE CROSSING DANVILLE LINE
SHEFF, IND.
MAR. 15, 1915
REVISION NO. 27
2-26-68
IND-660-ISL

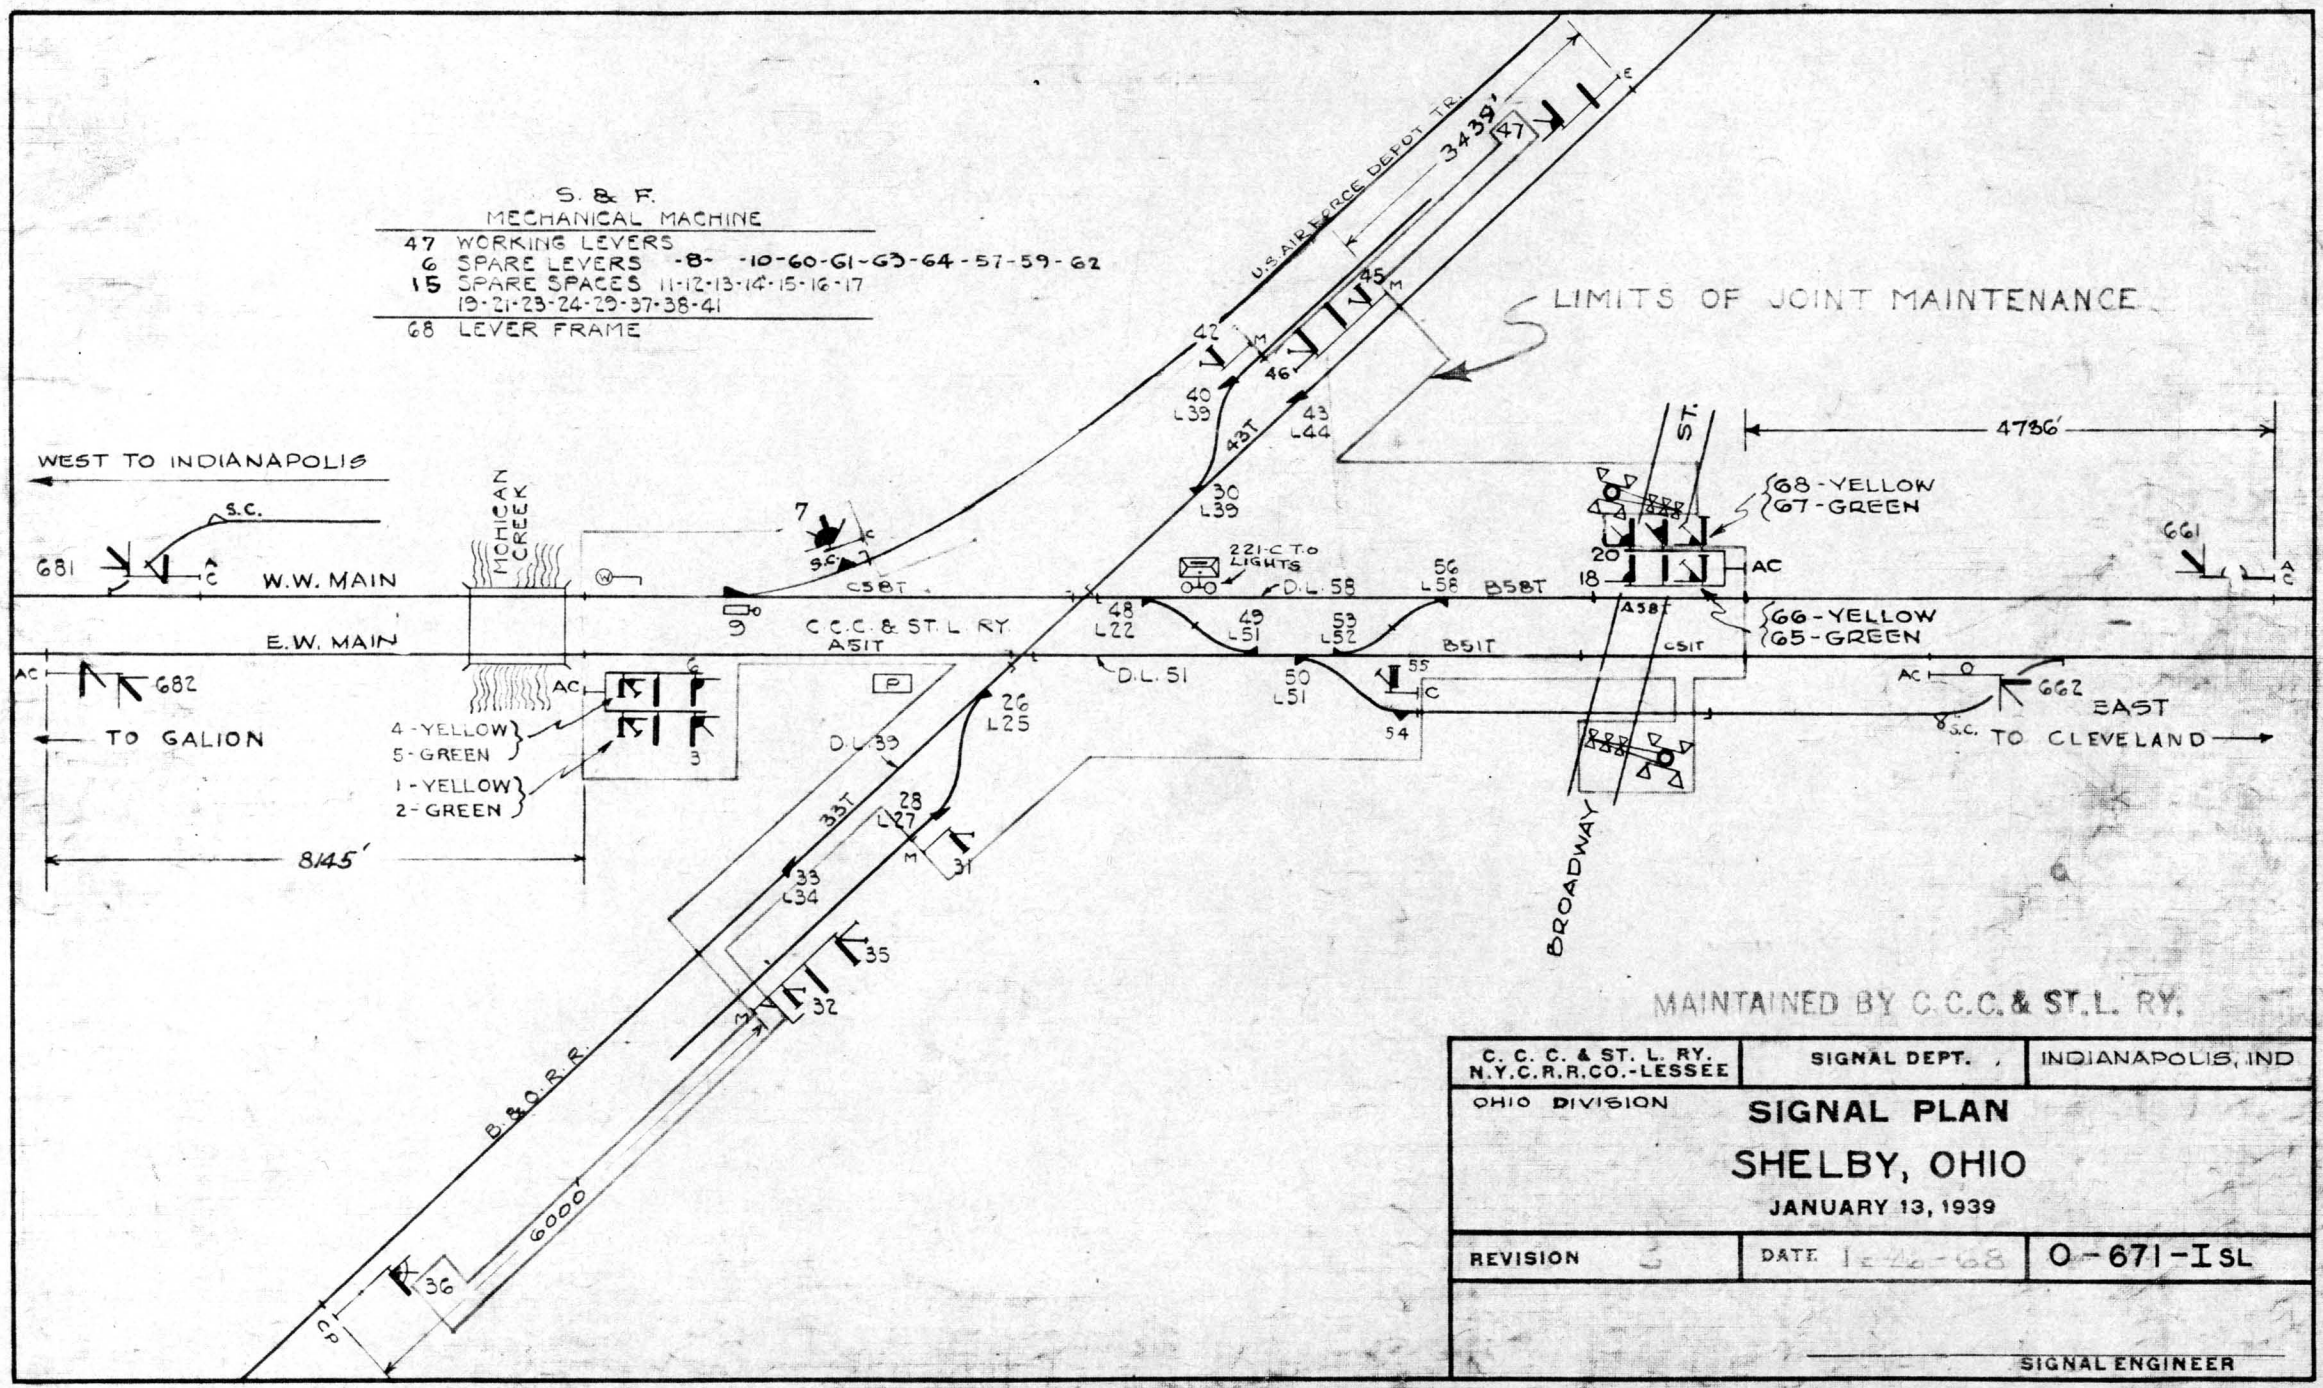
S. & F.
MECHANICAL MACHINE
47 WORKING LEVERS
6 SPARE LEVERS -8- -10-60-61-63-64-57-59-62
15 SPARE SPACES 11-12-13-14-15-16-17
19-21-23-24-29-37-38-41
68 LEVER FRAME
WEST TO INDIANAPOLIS
LIMITS OF JOINT MAINTENANCE
U.S. AIR FORCE DEPOT TR.
3439'
4786'
8145'
6000'
MICHIGAN CREEK
W.W. MAIN
E.W. MAIN
C.C.C. & ST. L. RY.
B&O.R.R.
BROADWAY
ST.
TO GALION
EAST
TO CLEVELAND
221-C.T.O LIGHTS
68-YELLOW
67-GREEN
66-YELLOW
65-GREEN
4-YELLOW
5-GREEN
1-YELLOW
2-GREEN
D.L. 58
D.L. 51
D.L. 33
681
682
661
662
A5IT
B5IT
C5IT
B5BT
C5BT
A5BT
43T
33T
MAINTAINED BY C.C.C. & ST.L. RY.
C. C. C. & ST. L. RY.
N.Y.C.R.R.CO.-LESSEE
SIGNAL DEPT.
INDIANAPOLIS, IND
OHIO DIVISION
SIGNAL PLAN
SHELBY, OHIO
JANUARY 13, 1939
REVISION 3
DATE 12-26-68
O-671-ISL
SIGNAL ENGINEER

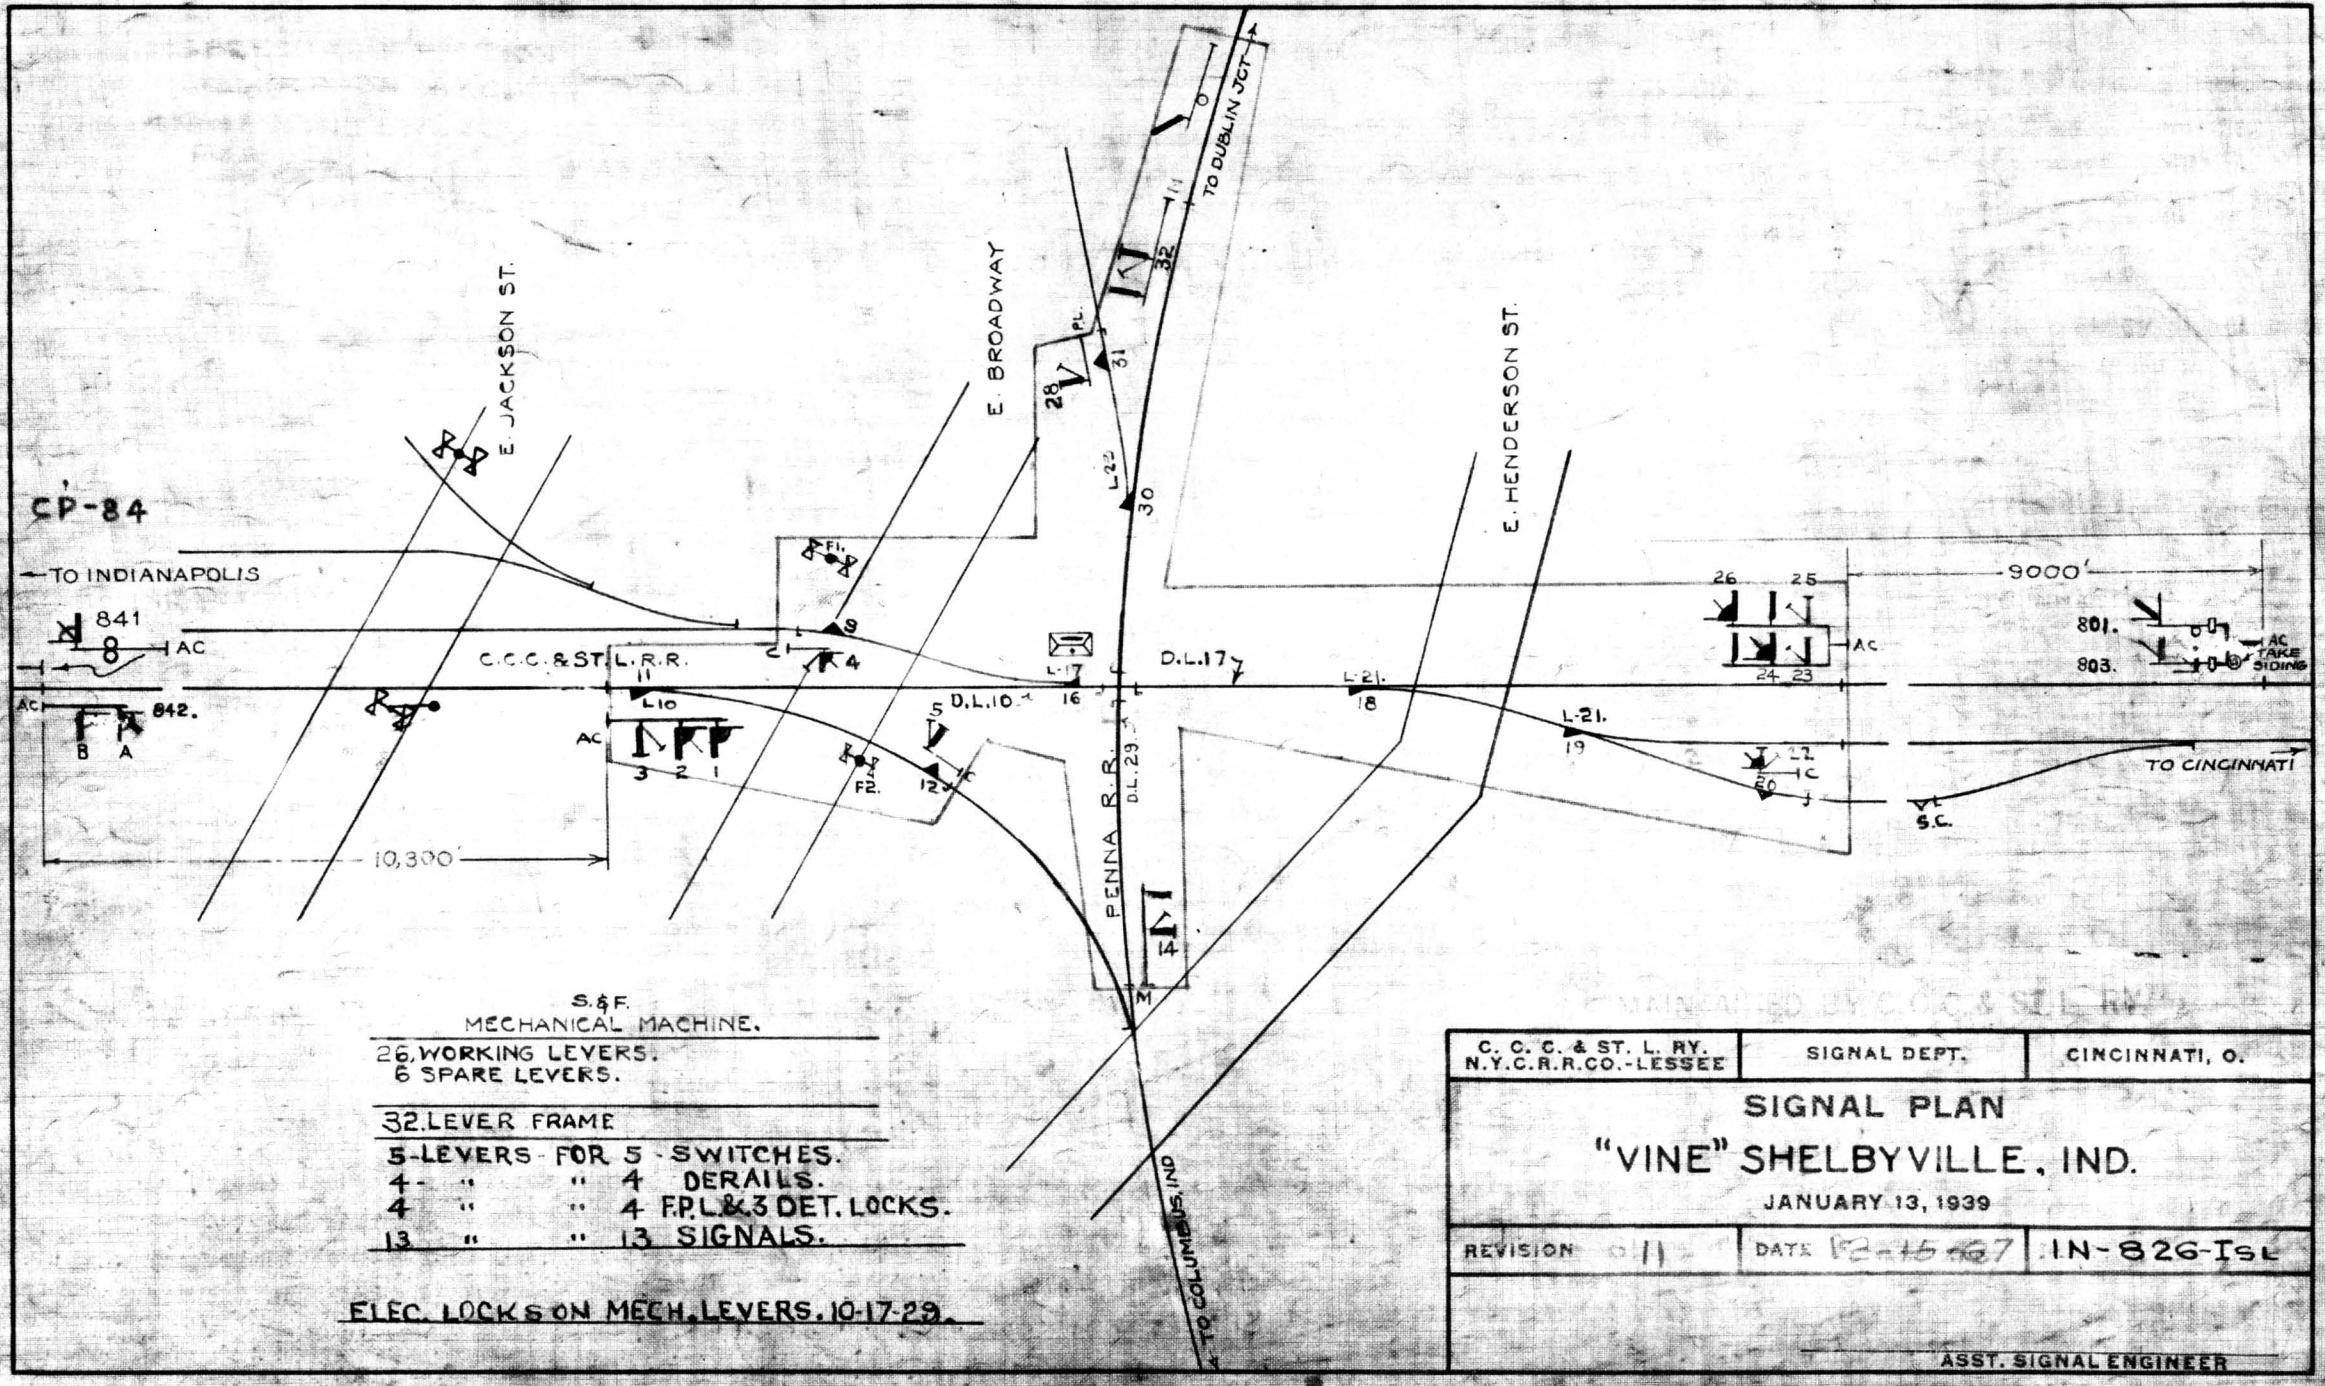
CP-84
TO INDIANAPOLIS
841
AC
842.
B
A
E. JACKSON ST.
C.C.C.&ST.L.R.R.
10,300'
E. BROADWAY
D.L.10
D.L.17
D.L.29
PENNA R.R.
TO DUBLIN JCT.
TO COLUMBUS, IND.
E. HENDERSON ST.
9000'
801.
803.
AC TAKE SIDING
TO CINCINNATI
S.C.
S.&F.
MECHANICAL MACHINE.
26, WORKING LEVERS.
6 SPARE LEVERS.
32 LEVER FRAME
5-LEVERS - FOR 5 - SWITCHES.
4- " " 4 DERAILS.
4 " " 4 F.P.L.&3 DET. LOCKS.
13 " " 13 SIGNALS.
ELEC. LOCKS ON MECH. LEVERS. 10-17-29.
C. C. C. & ST. L. RY.
N.Y.C.R.R.CO.-LESSEE
SIGNAL DEPT.
CINCINNATI, O.
SIGNAL PLAN
"VINE" SHELBYVILLE, IND.
JANUARY 13, 1939
REVISION 11
DATE 12-15-37
IN-826-ISL
ASST. SIGNAL ENGINEER

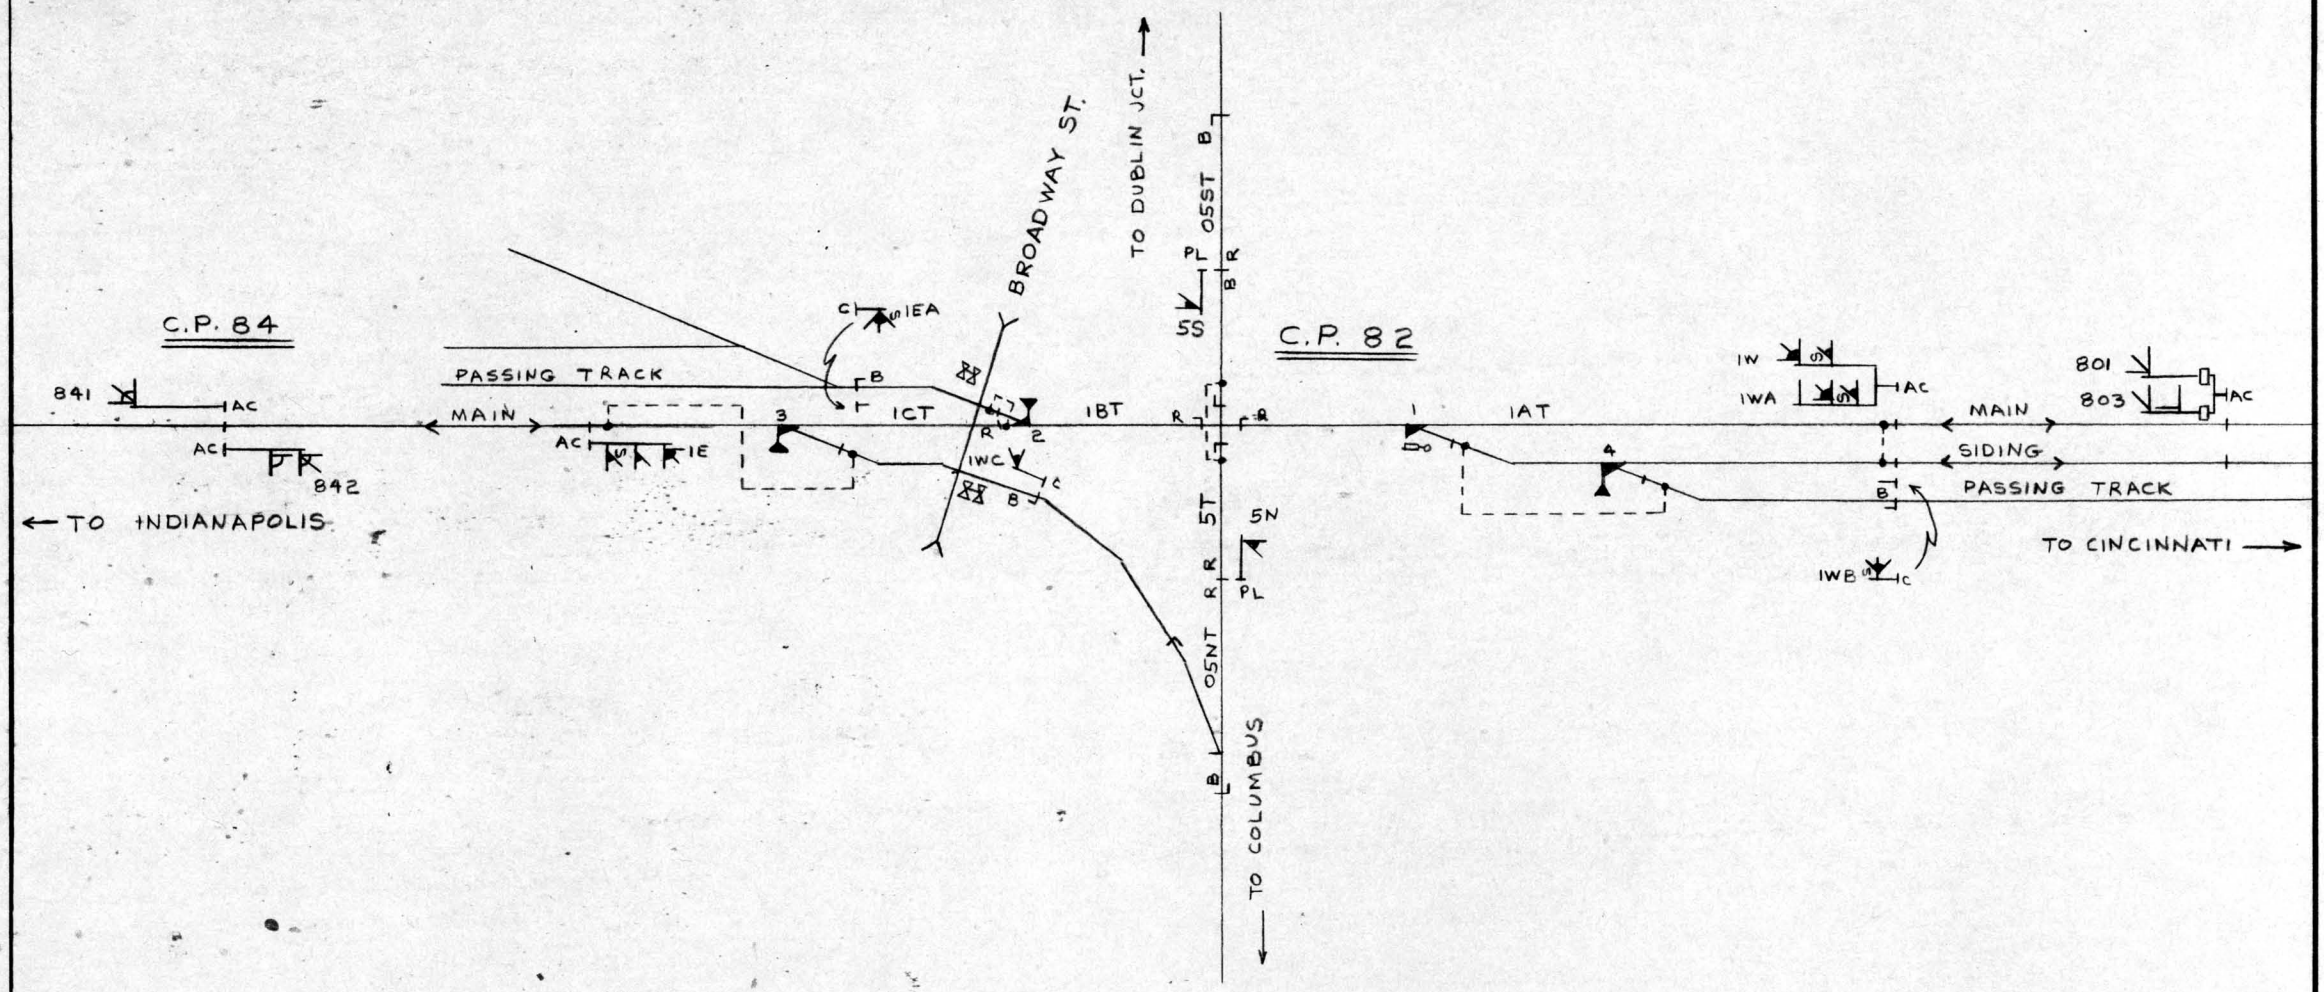


PENN CENTRAL SOUTHERN REGION	COMM. & SIG. DEPT.	INDIANAPOLIS, IND.
SIGNAL PLAN C.P. 82 AND C.P. 84 - SHELBYVILLE, IND FEB. 17, 1967		
REVISION NO. 1	4 - 9 - 68	IN-826-ISL
		REG. ENGR. of C&S

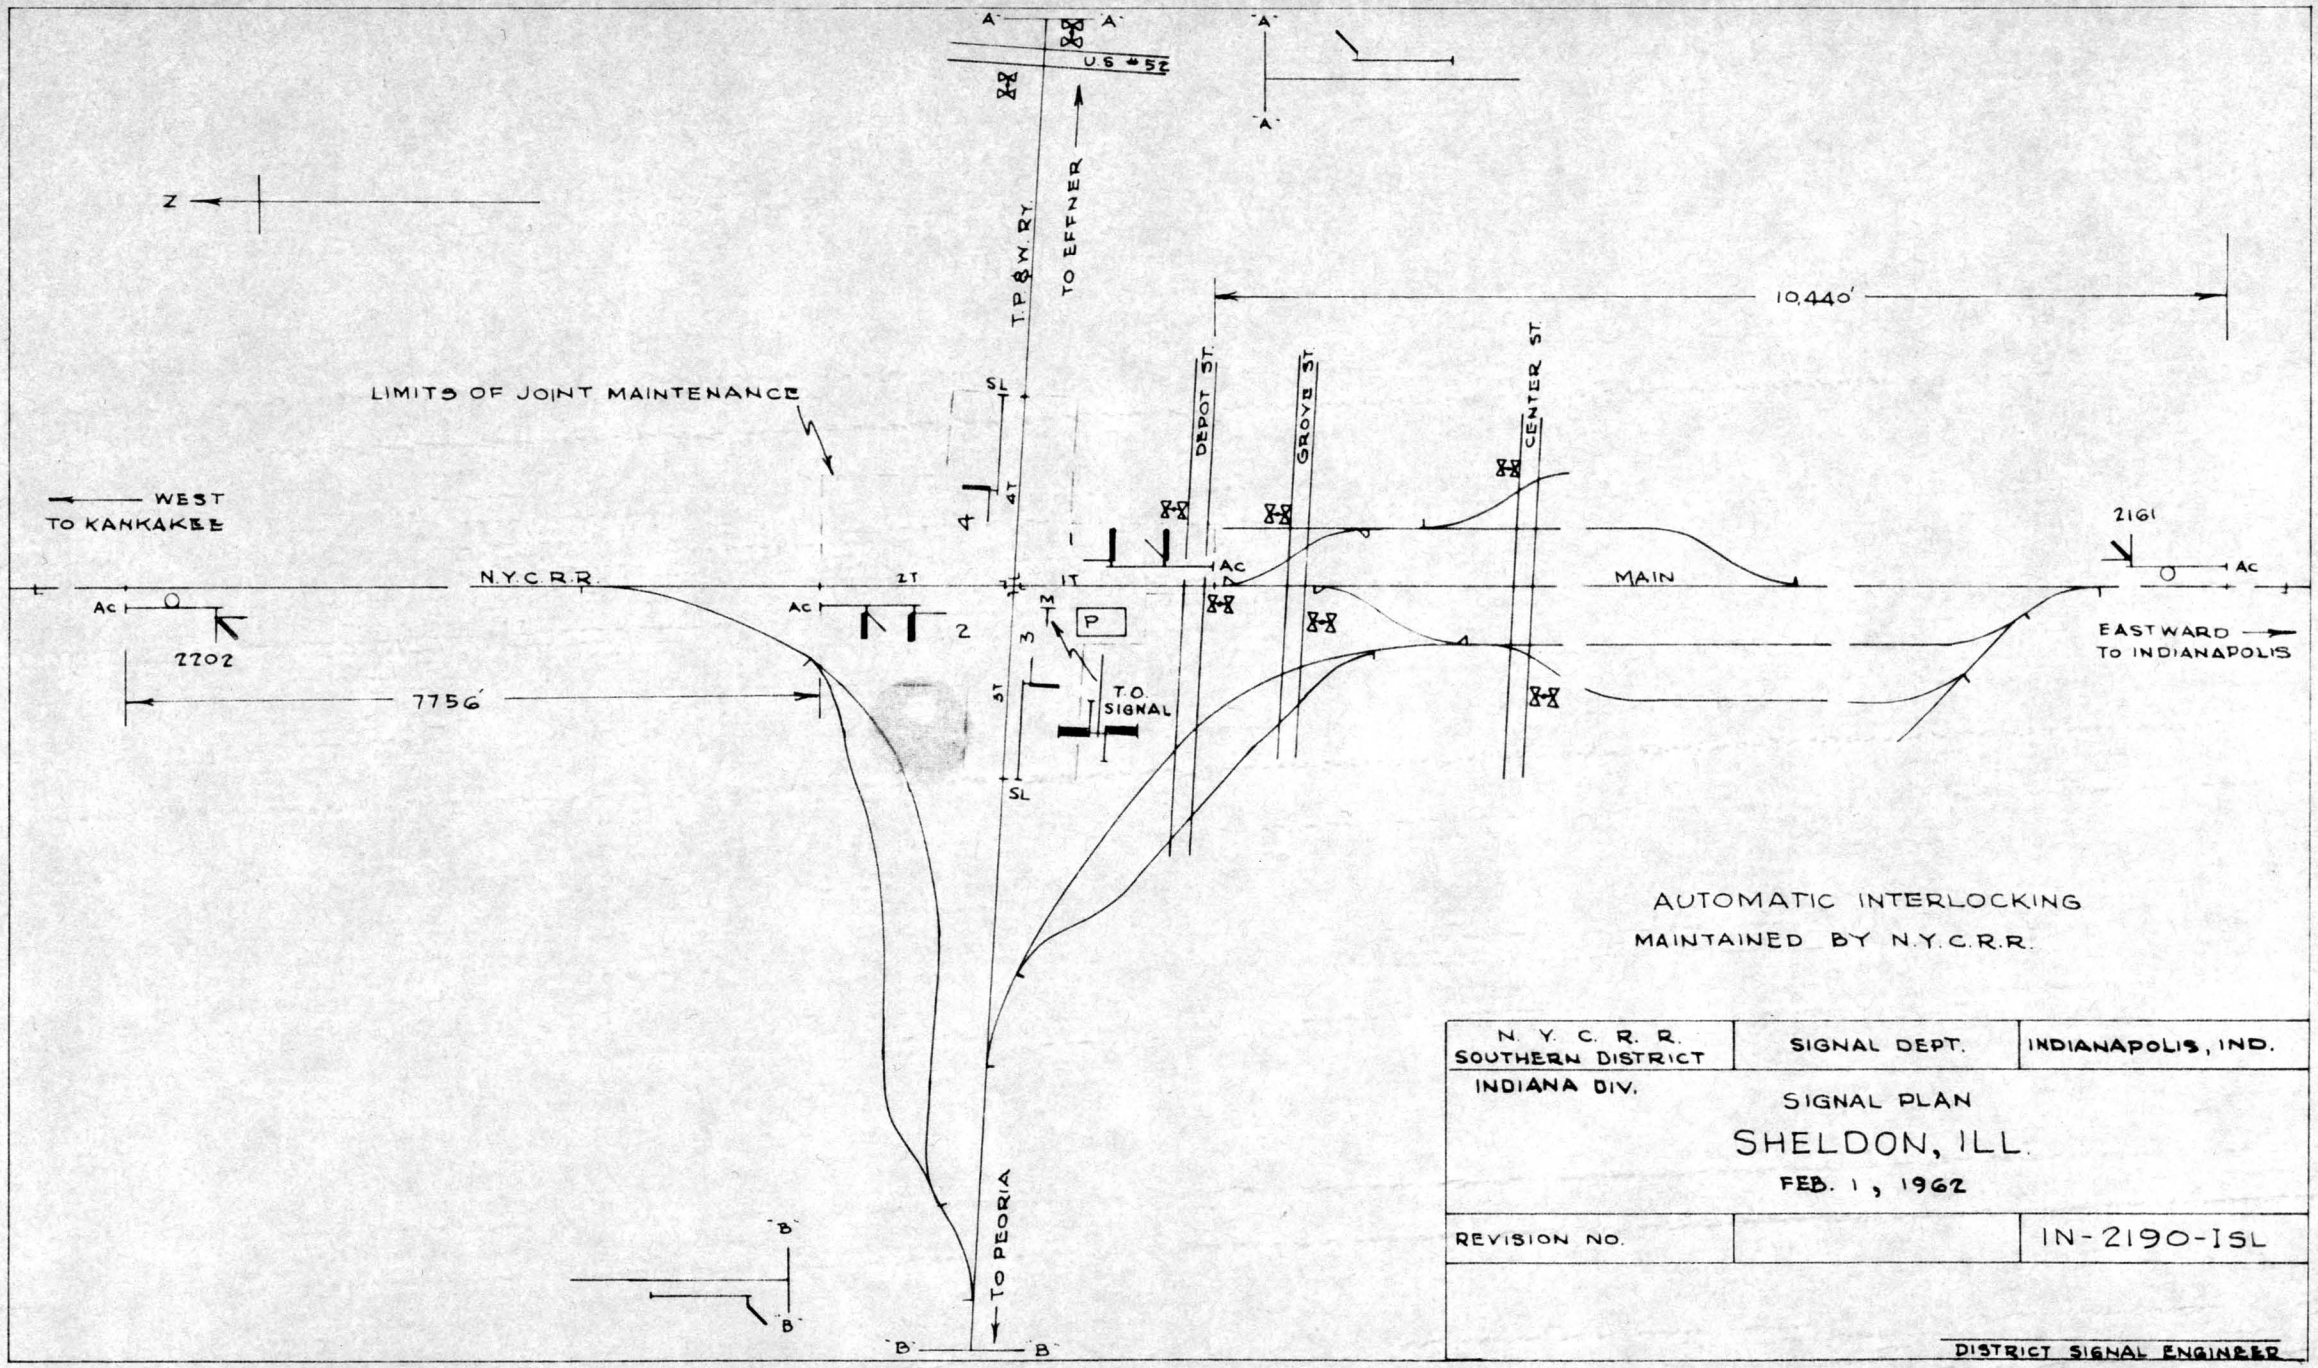


AUTOMATIC INTERLOCKING
MAINTAINED BY N.Y.C.R.R.

N. Y. C. R. R. SOUTHERN DISTRICT	SIGNAL DEPT.	INDIANAPOLIS, IND.
INDIANA DIV.	SIGNAL PLAN SHELDON, ILL. FEB. 1, 1962	
REVISION NO.		IN-2190-ISL

DISTRICT SIGNAL ENGINEER

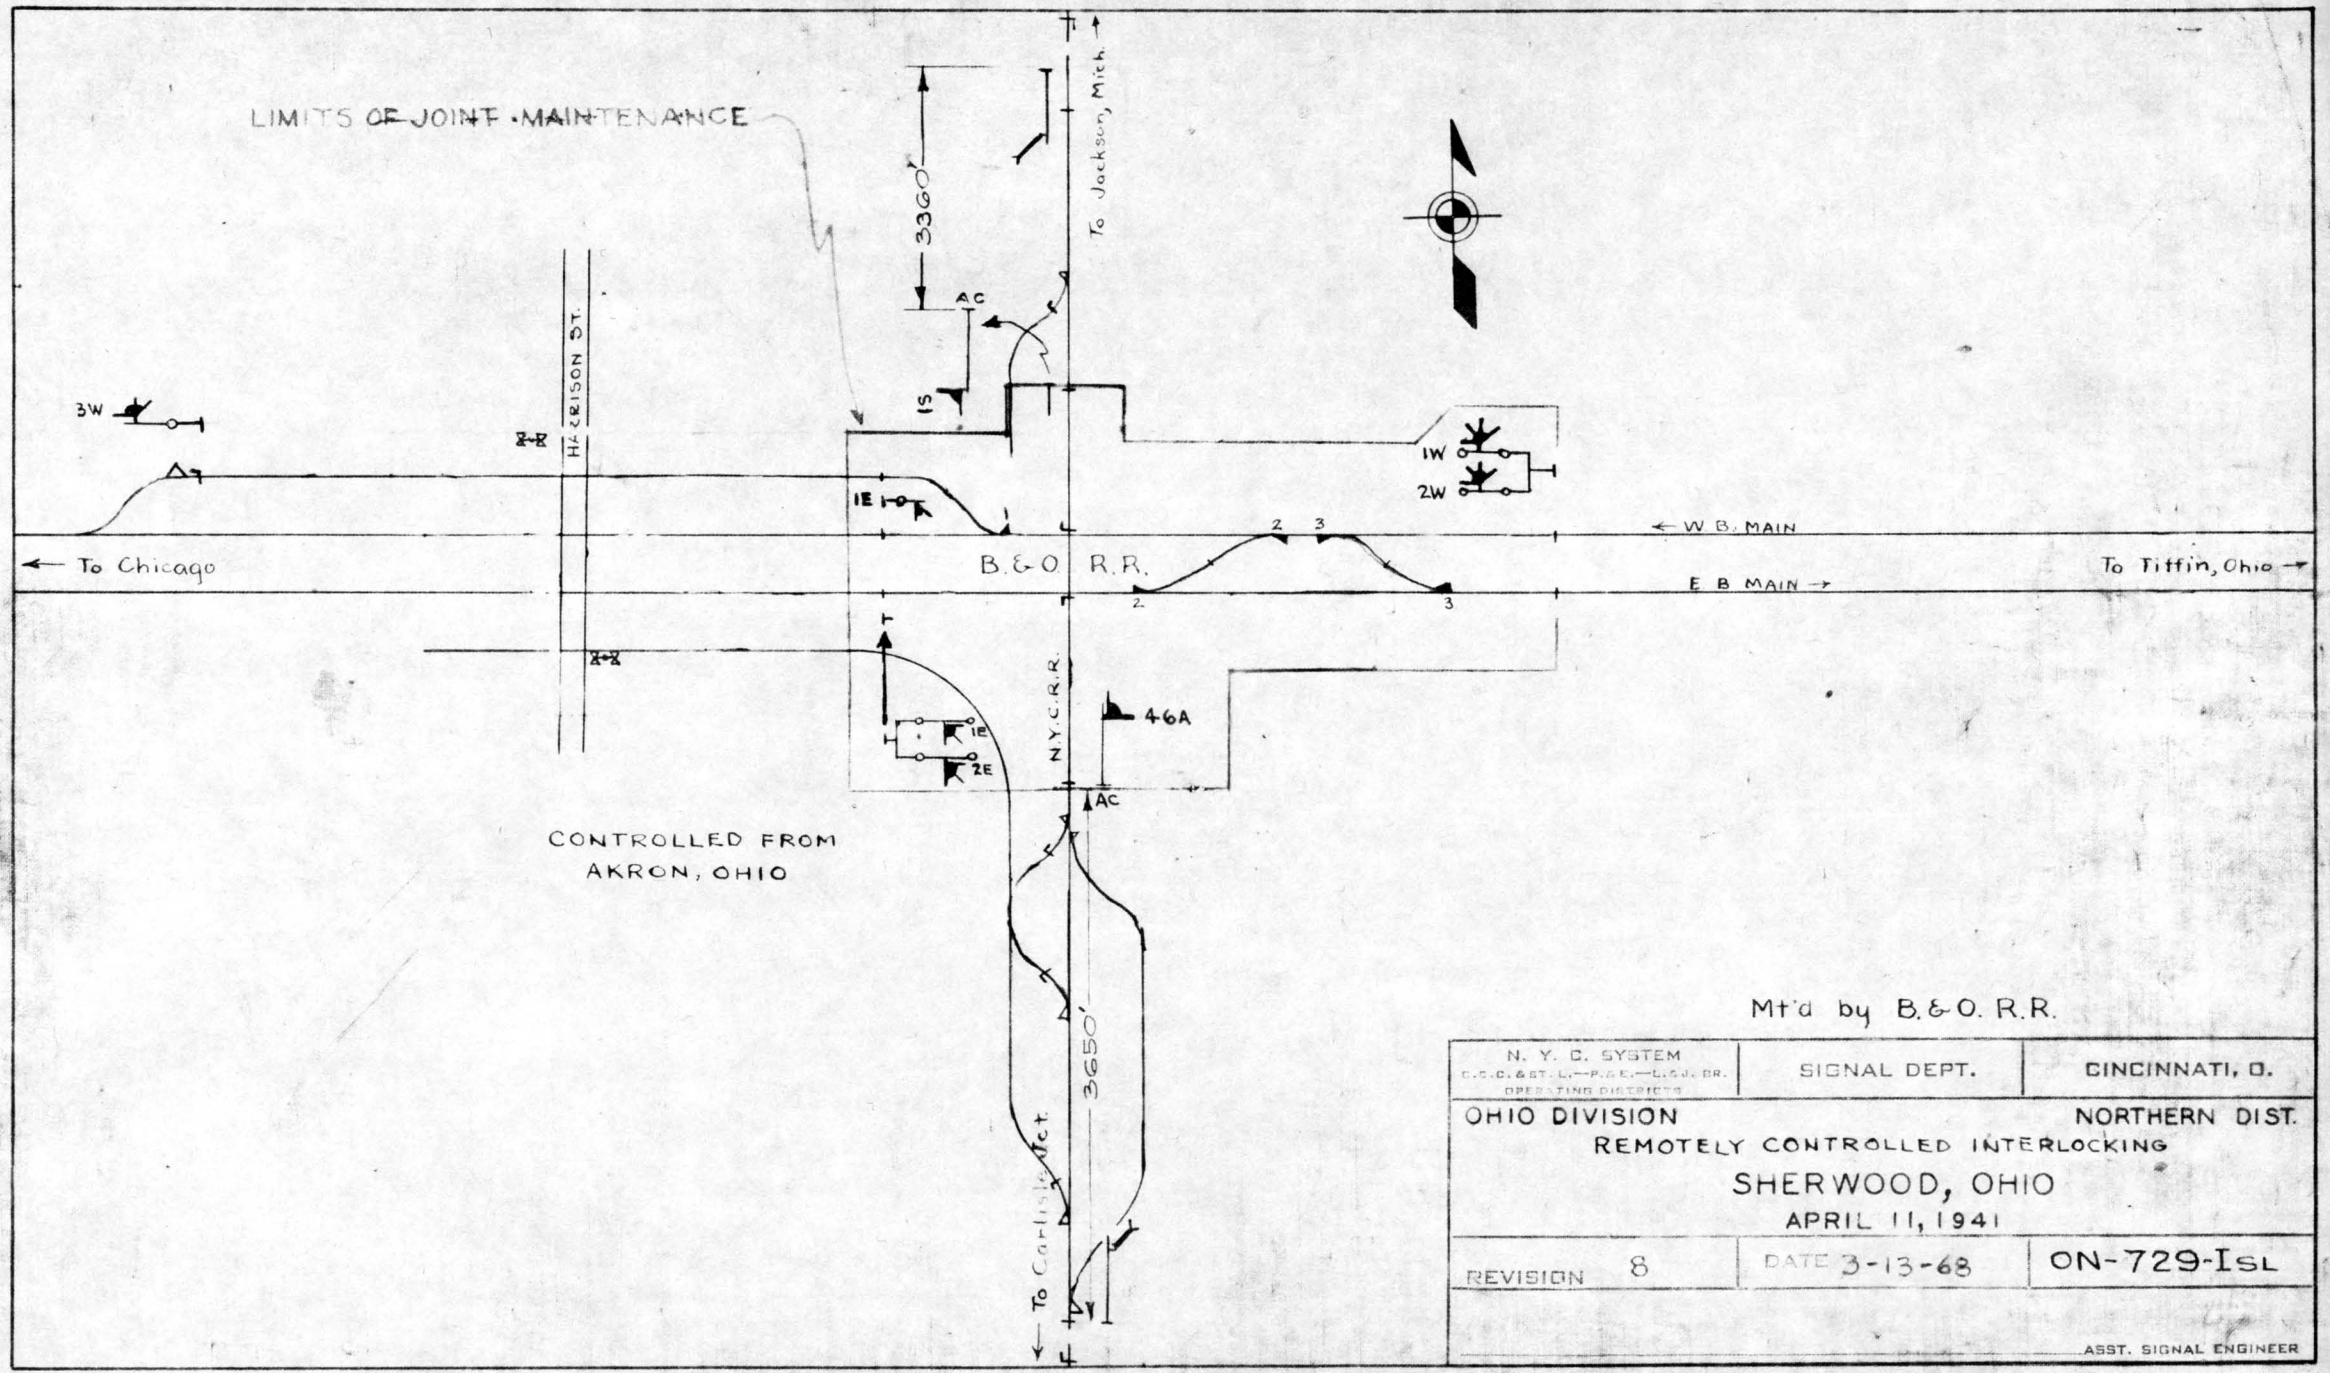
LIMITS OF JOINT MAINTENANCE
3360'
To Jackson, Mich.
AC
1S
3W
HARRISON ST.
2-R
1E
1W
2W
← W.B. MAIN
← To Chicago
B. & O. R.R.
E.B. MAIN →
To Tiffin, Ohio →
2
3
2
3
2-L
N.Y.C.R.R.
46A
1E
2E
AC
CONTROLLED FROM
AKRON, OHIO
3650'
To Carlisle Act.
Mt'd by B. & O. R.R.
N. Y. C. SYSTEM
C.C.C. & St. L. — P. & E. — L. S. & M. BR.
OPERATING DISTRICTS
SIGNAL DEPT.
CINCINNATI, O.
OHIO DIVISION
NORTHERN DIST.
REMOTELY CONTROLLED INTERLOCKING
SHERWOOD, OHIO
APRIL 11, 1941
REVISION 8
DATE 3-13-68
ON-729-ISL
ASST. SIGNAL ENGINEER

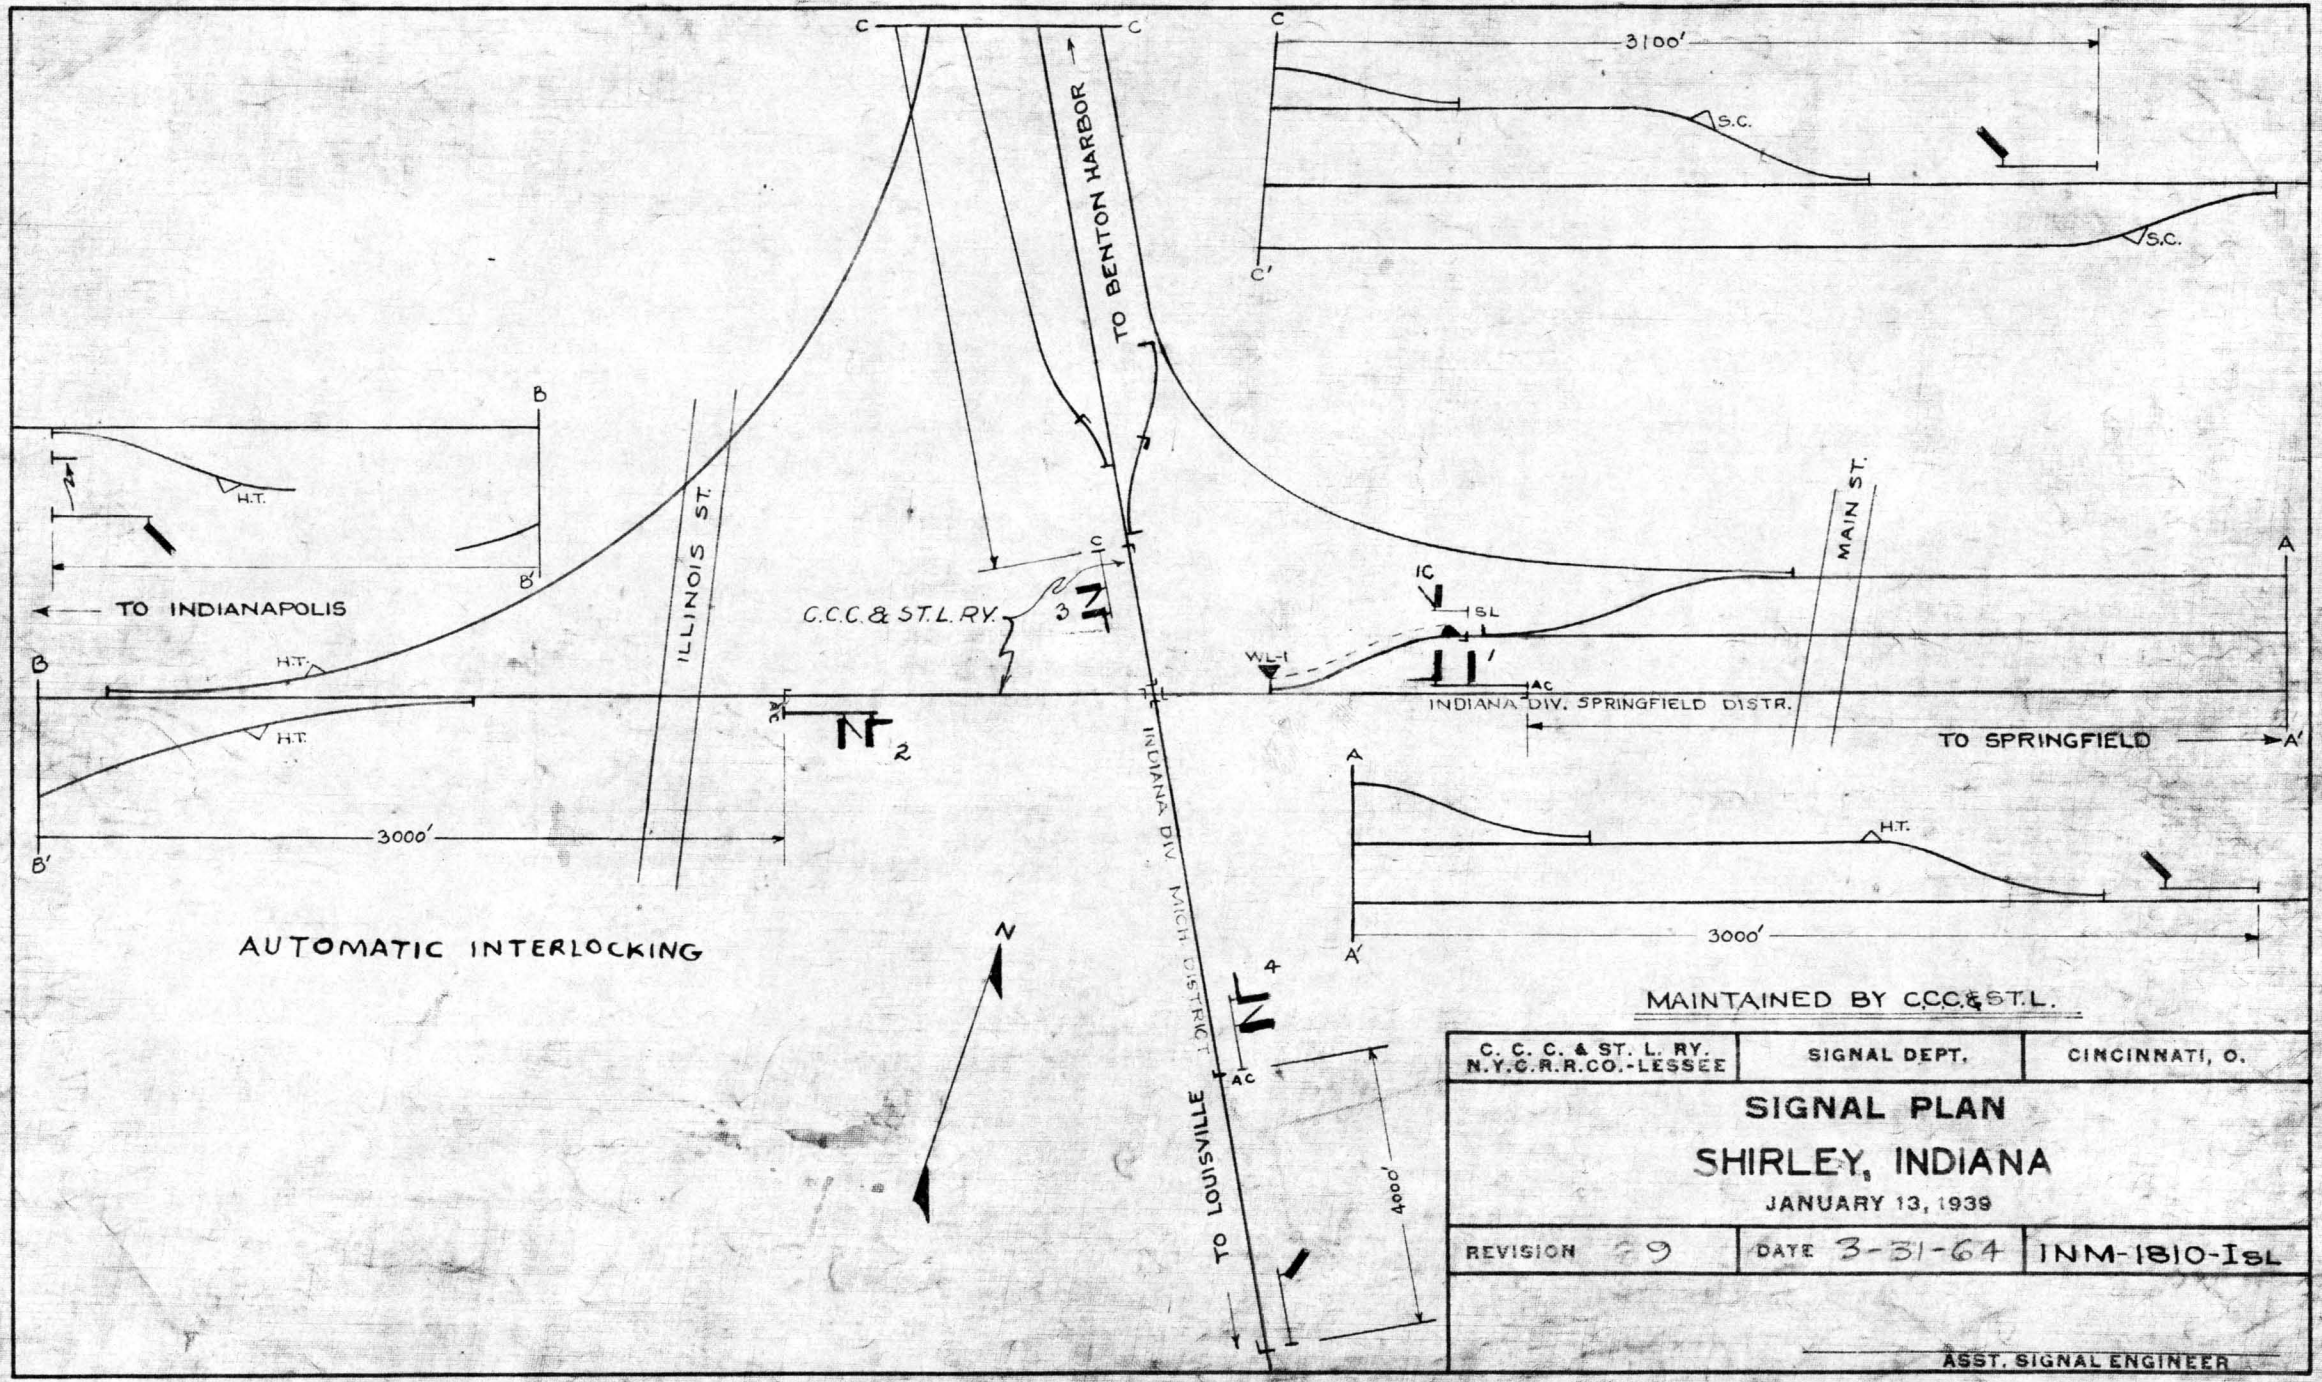

C. C. C. & ST. L. RY. N.Y.C.R.R.CO.-LESSEE	SIGNAL DEPT.	CINCINNATI, O.


SIGNAL PLAN

SHIRLEY, INDIANA

JANUARY 13, 1939

REVISION 9	DATE 3-31-64	INM-1810-ISL

ASST. SIGNAL ENGINEER

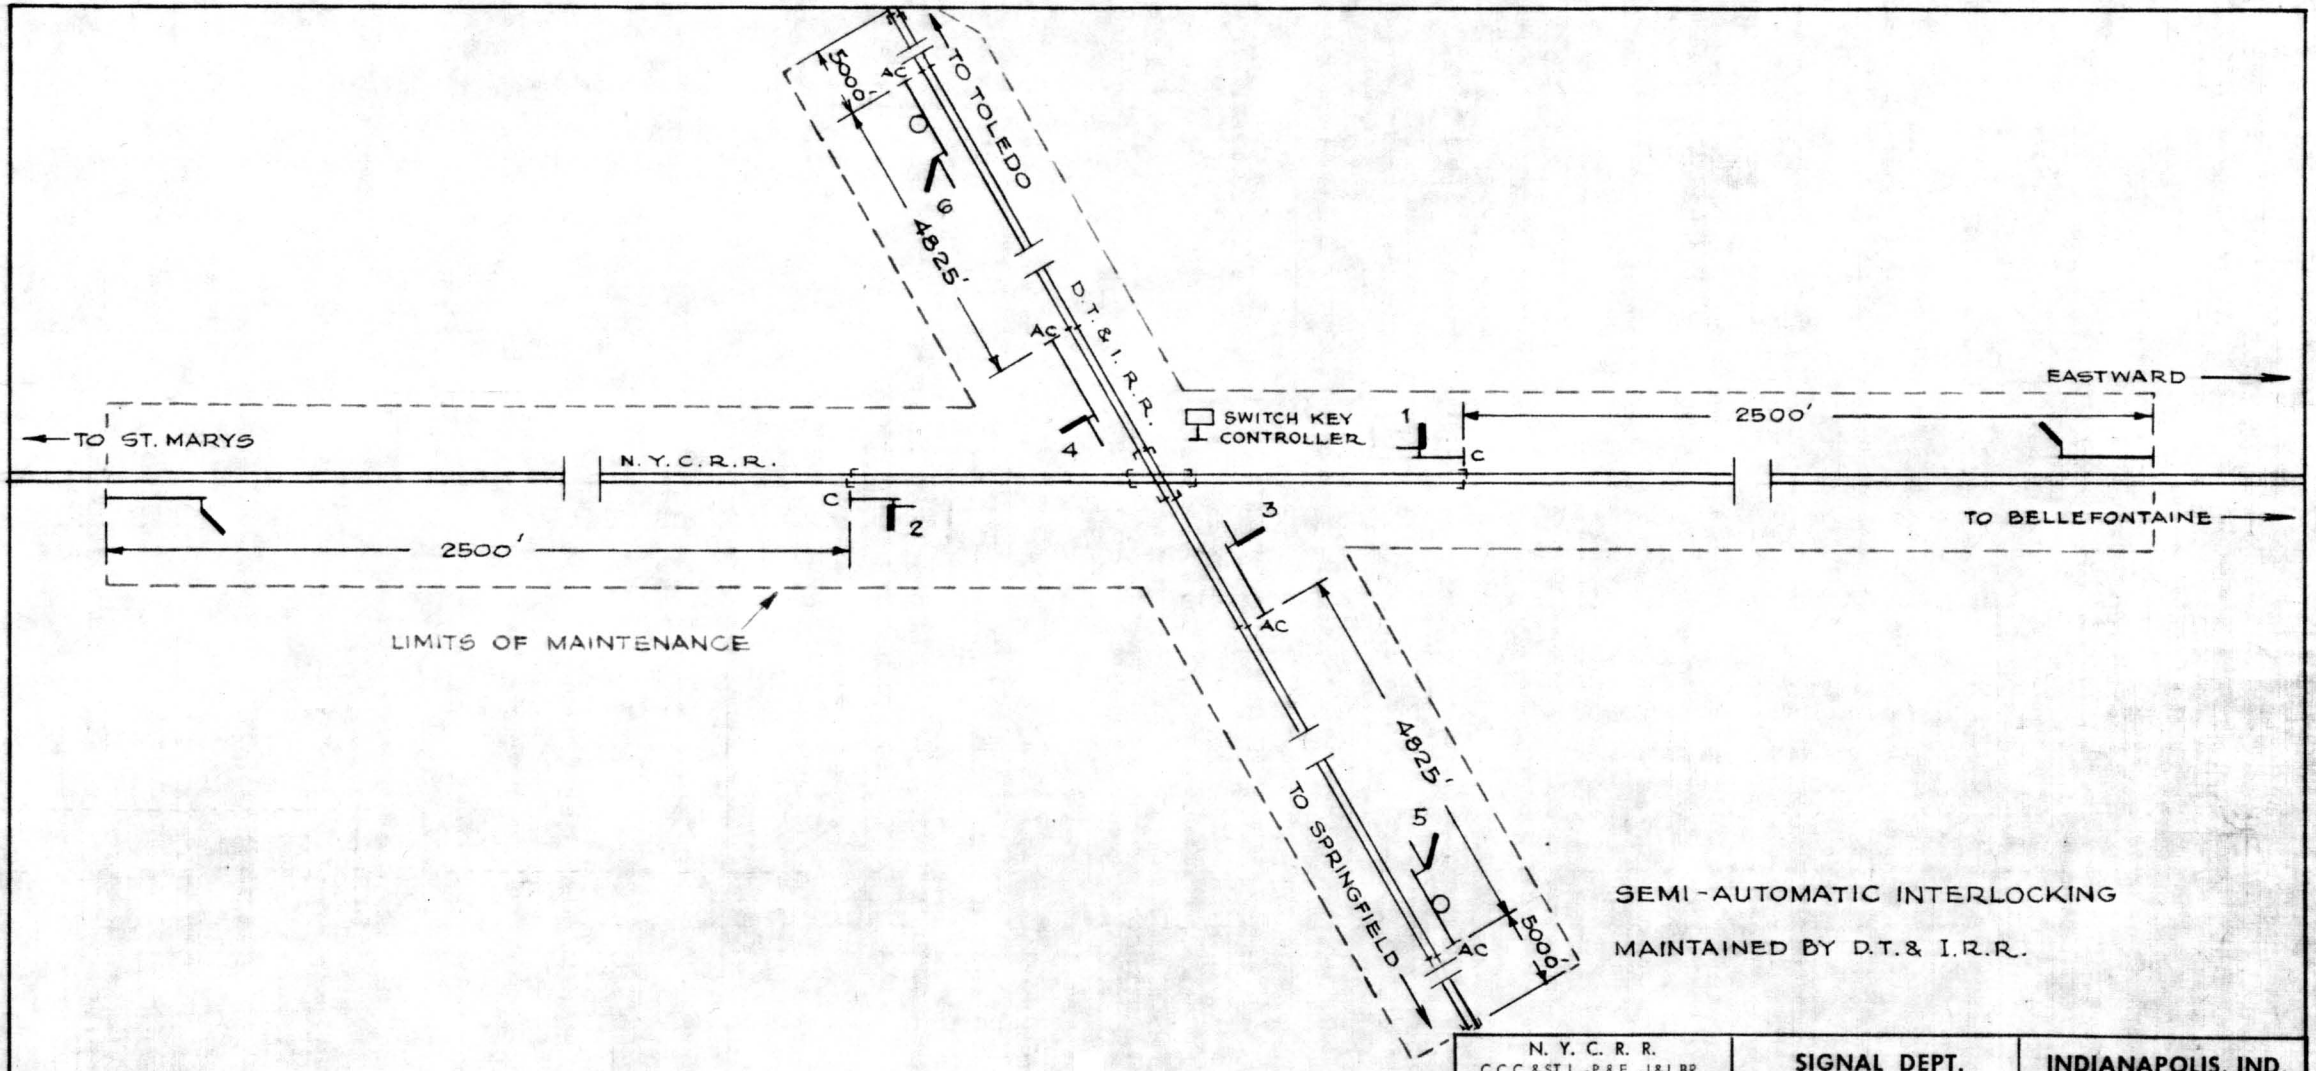

N. Y. C. R. R. C.C.C. & ST.L. - P.& E. - L&J BR.	SIGNAL DEPT.	INDIANAPOLIS, IND.
OHIO DIVISION	SIGNAL PLAN	ST. MARYS BRANCH


N.Y.C.R.R. CROSSING DETROIT, TOLEDO & IRONTON R.R.

SLATER - OHIO

JULY 21, 1955

REVISION NO.		OSM-755-ISL


A.M. Gilbert
SIGNAL ENGR.

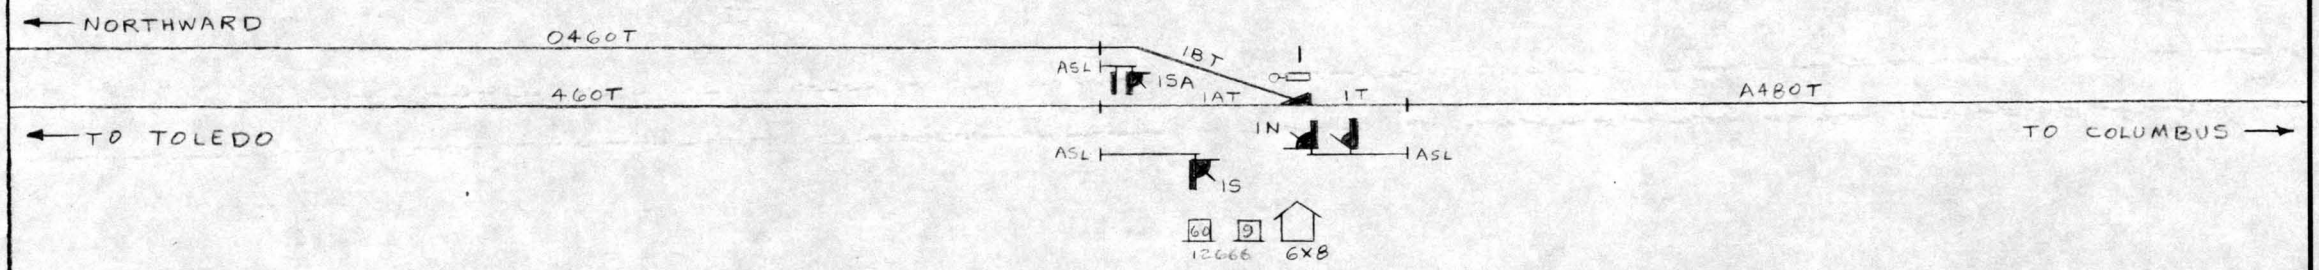

CONTROLLED FROM
COLUMBUS

N. Y. C. R. R. SOUTHERN DISTRICT	COMM. & SIG. DEPT.	INDIANAPOLIS, IND.
SIGNAL PLAN REMOTE CONTROLLED SWITCH & SIGNALS C.P. 48 SOUTH HANCOCK, OHIO DEC. 29, 965		
REVISION NO.		OCW-482-1SL

DIST. ENGR. of C&S

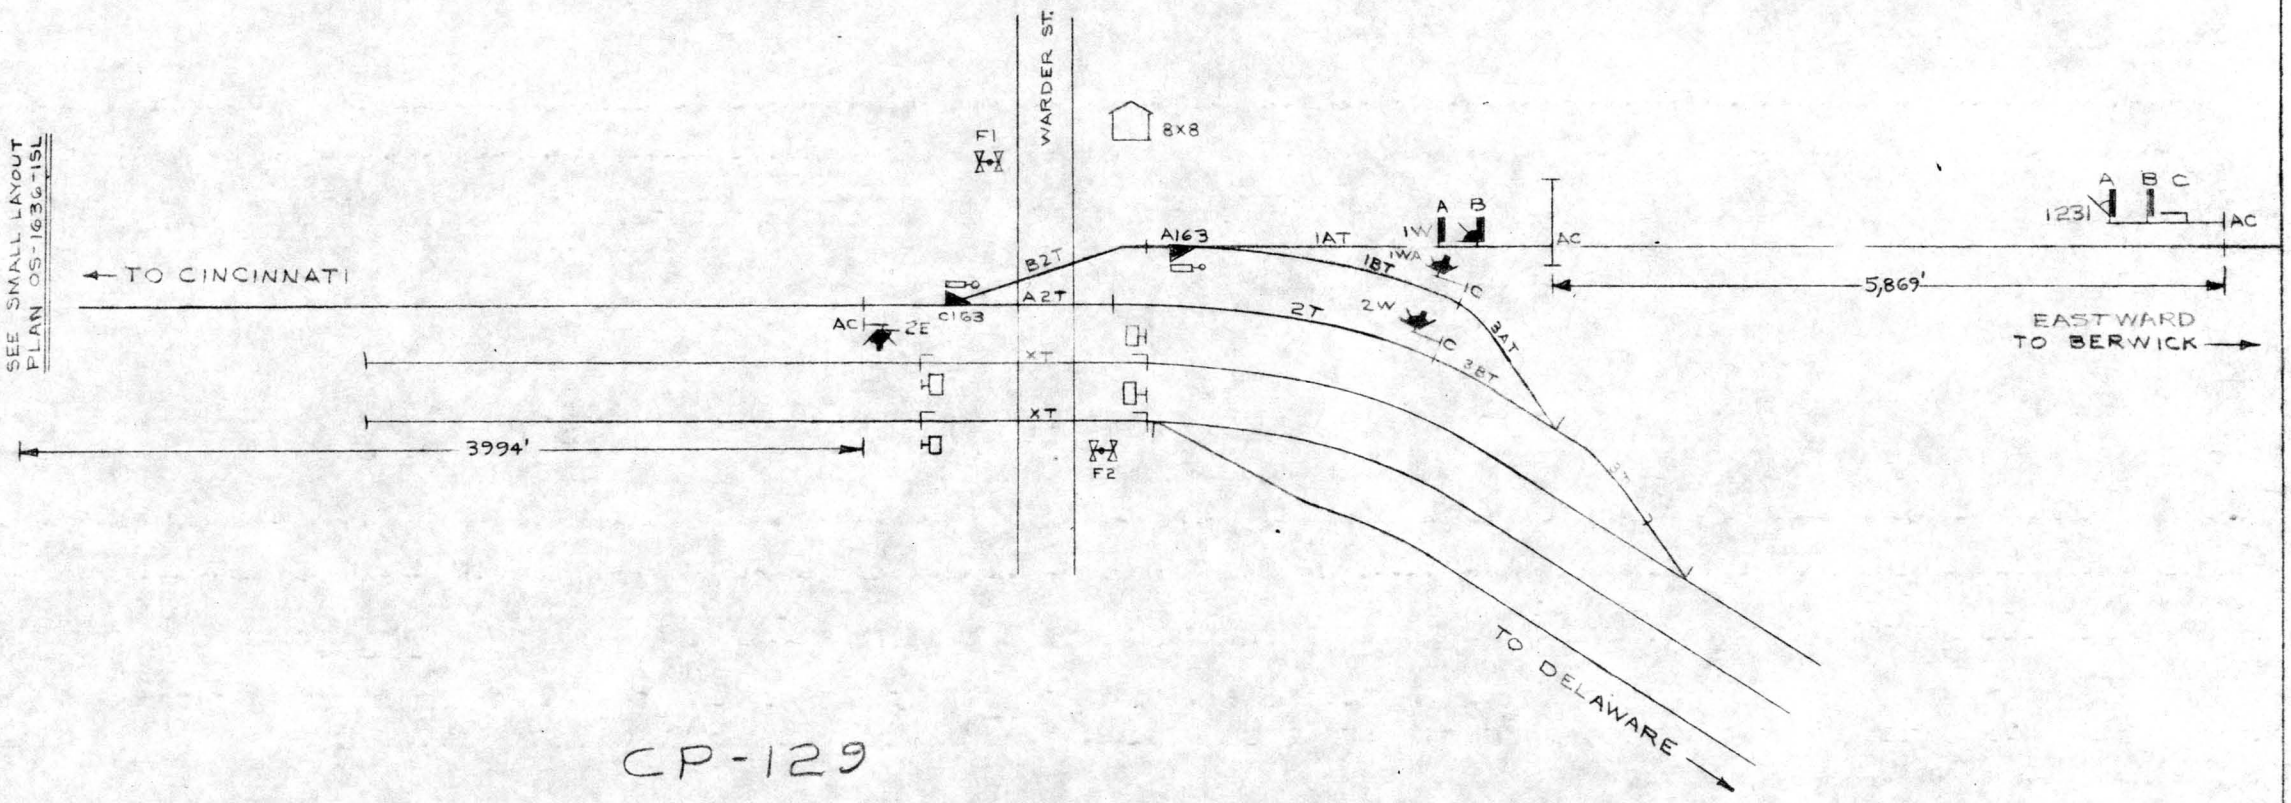

CP-129

CONTROLLED FROM COLD SPRINGS


END OF CIRCUIT SIGN

N. Y. C. R. R. SOUTHERN DISTRICT	SIGNAL DEPT.	INDIANAPOLIS, IND.

SIGNAL PLAN
CP-129
SPRINGFIELD YARD
SPRINGFIELD, OHIO
NOVEMBER 19, 1963

REVISION NO 3	12-15-67	OS-1630-ISL

DISTRICT SIGNAL ENGINEER

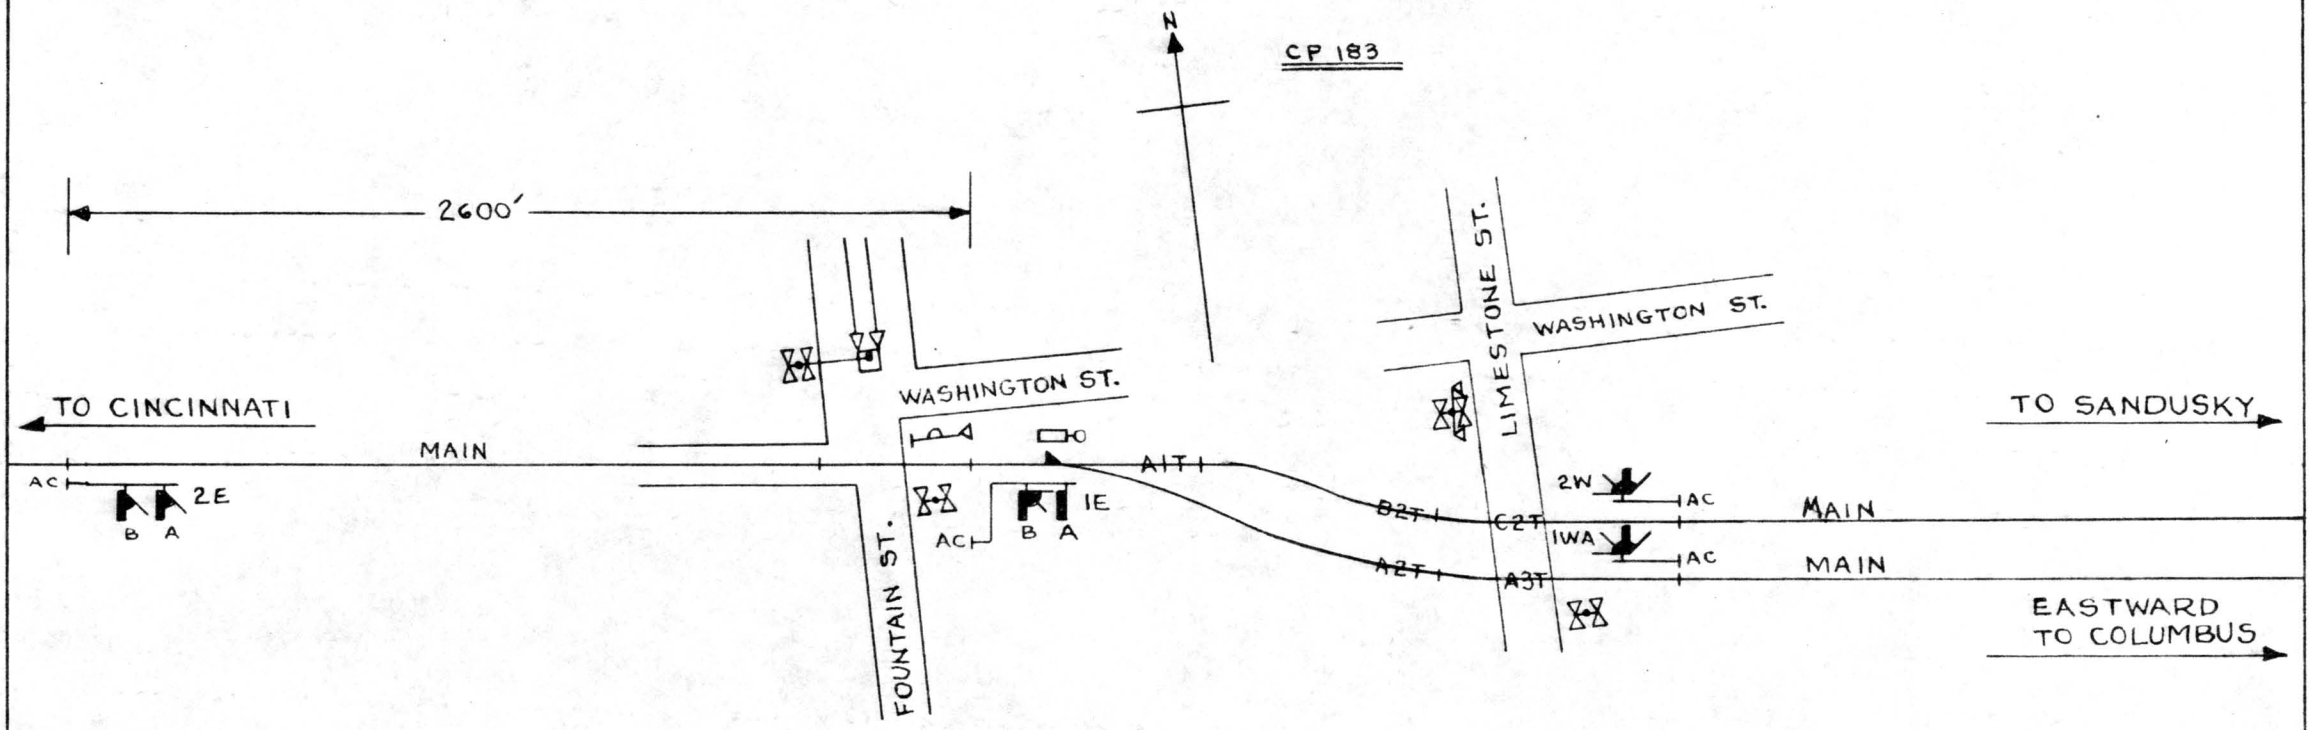

CONTROLLED FROM COLD SPRINGS

N. Y. C. R. R. SOUTHERN DISTRICT	SIGNAL DEPT.	INDIANAPOLIS, IND.


SIGNAL PLAN

FOUNTAIN ST. REMOTE
SPRINGFIELD, OHIO.

NOV. 22, 1961

REV. Nº 2	12-15-67	OS-1832-15L

DISTRICT SIGNAL ENGINEER

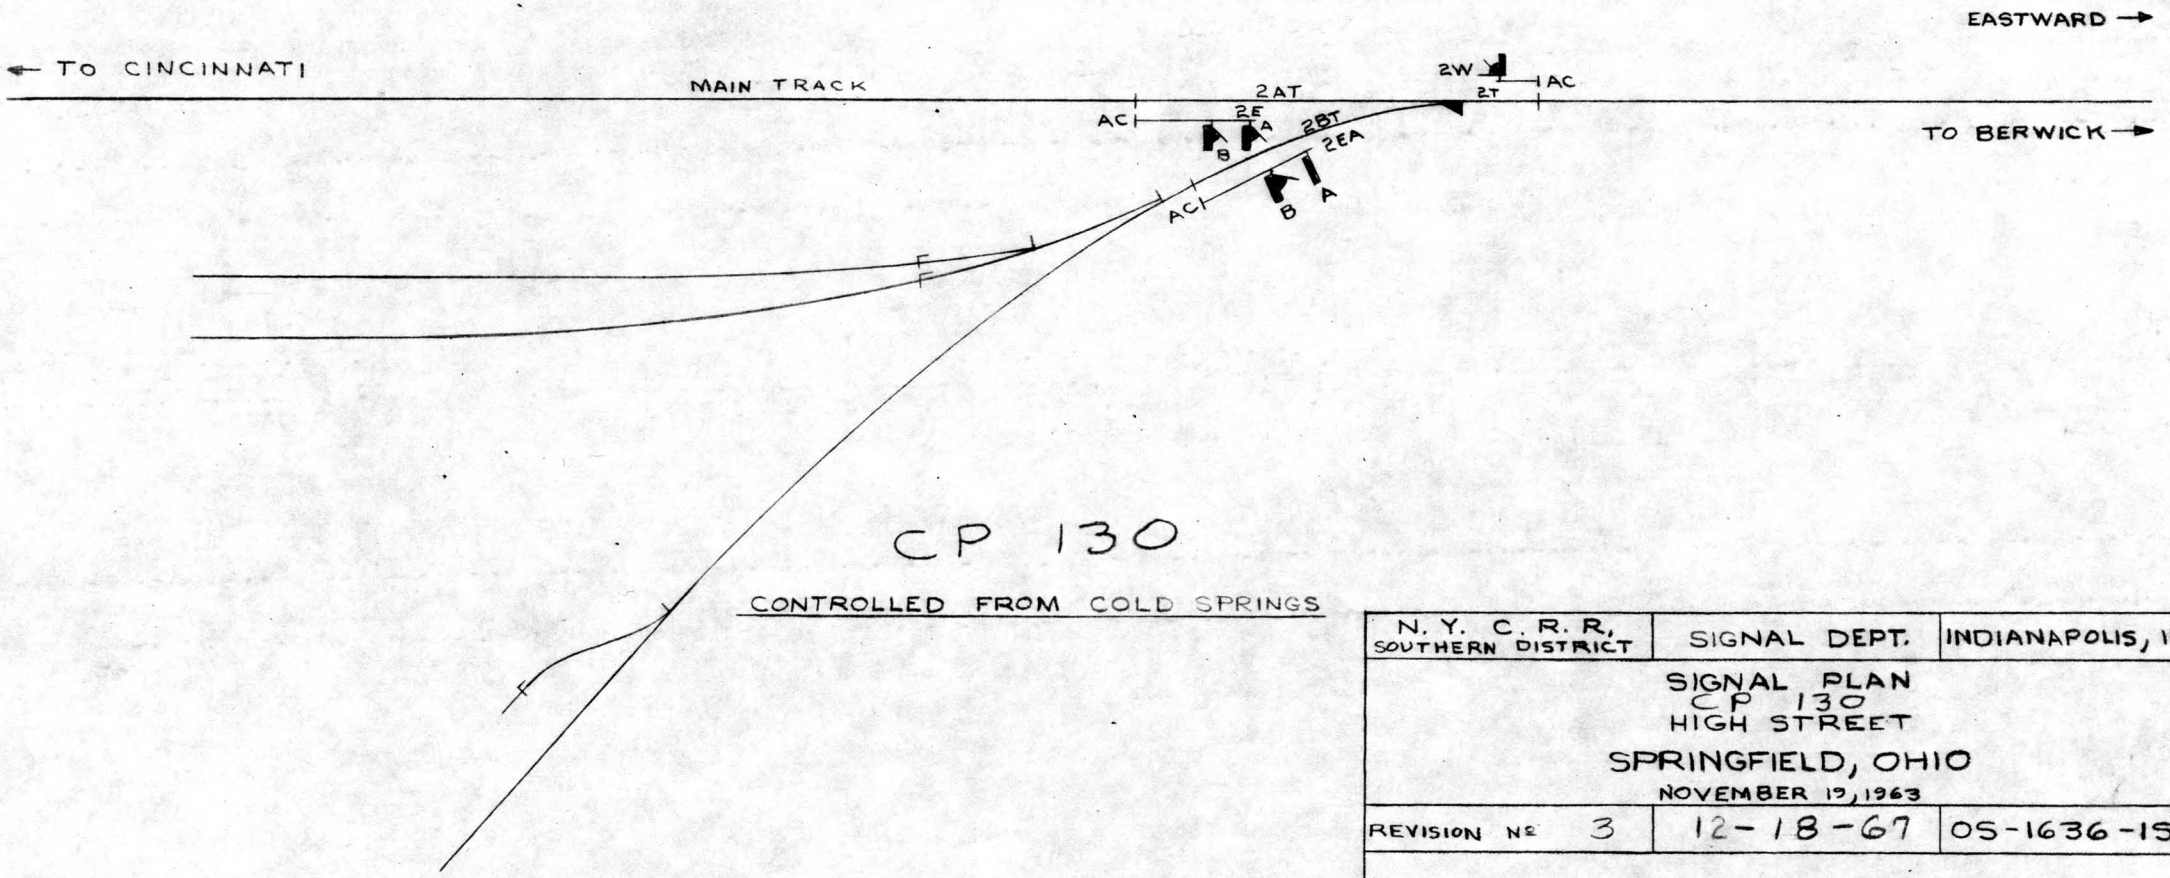


CP 130

CONTROLLED FROM COLD SPRINGS

N. Y. C. R. R, SOUTHERN DISTRICT	SIGNAL DEPT.	INDIANAPOLIS, IND.
SIGNAL PLAN CP 130 HIGH STREET SPRINGFIELD, OHIO NOVEMBER 19, 1963		
REVISION Nº 3	12-18-67	OS-1636-ISL

DISTRICT SIGNAL ENGINEER

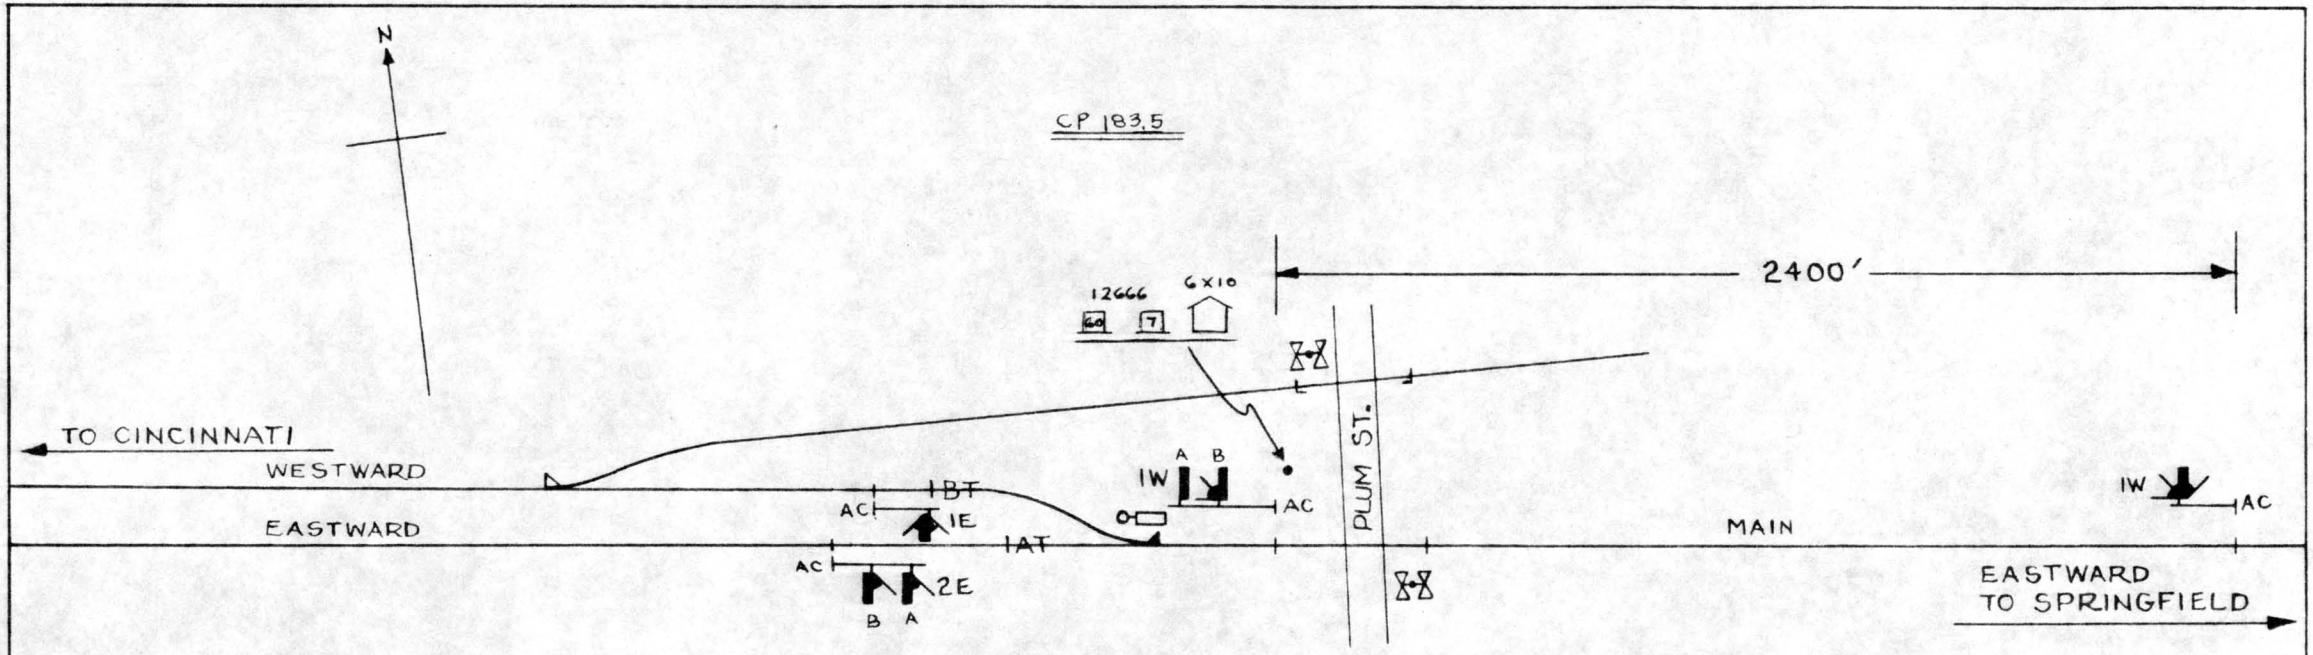


CONTROLLED FROM COLD SPRINGS

N. Y. C. R. R. SOUTHERN DISTRICT	SIGNAL DEPT.	INDIANAPOLIS, IND.
SIGNAL PLAN PLUM ST. REMOTE SPRINGFIELD, OHIO. NOV. 21, 1961		
REV. No 2	12-15-67	OS-1837-1SL
		DISTRICT SIGNAL ENGINEER

REMOTELY CONTROLLED
FROM COLD SPRINGS

CP 184

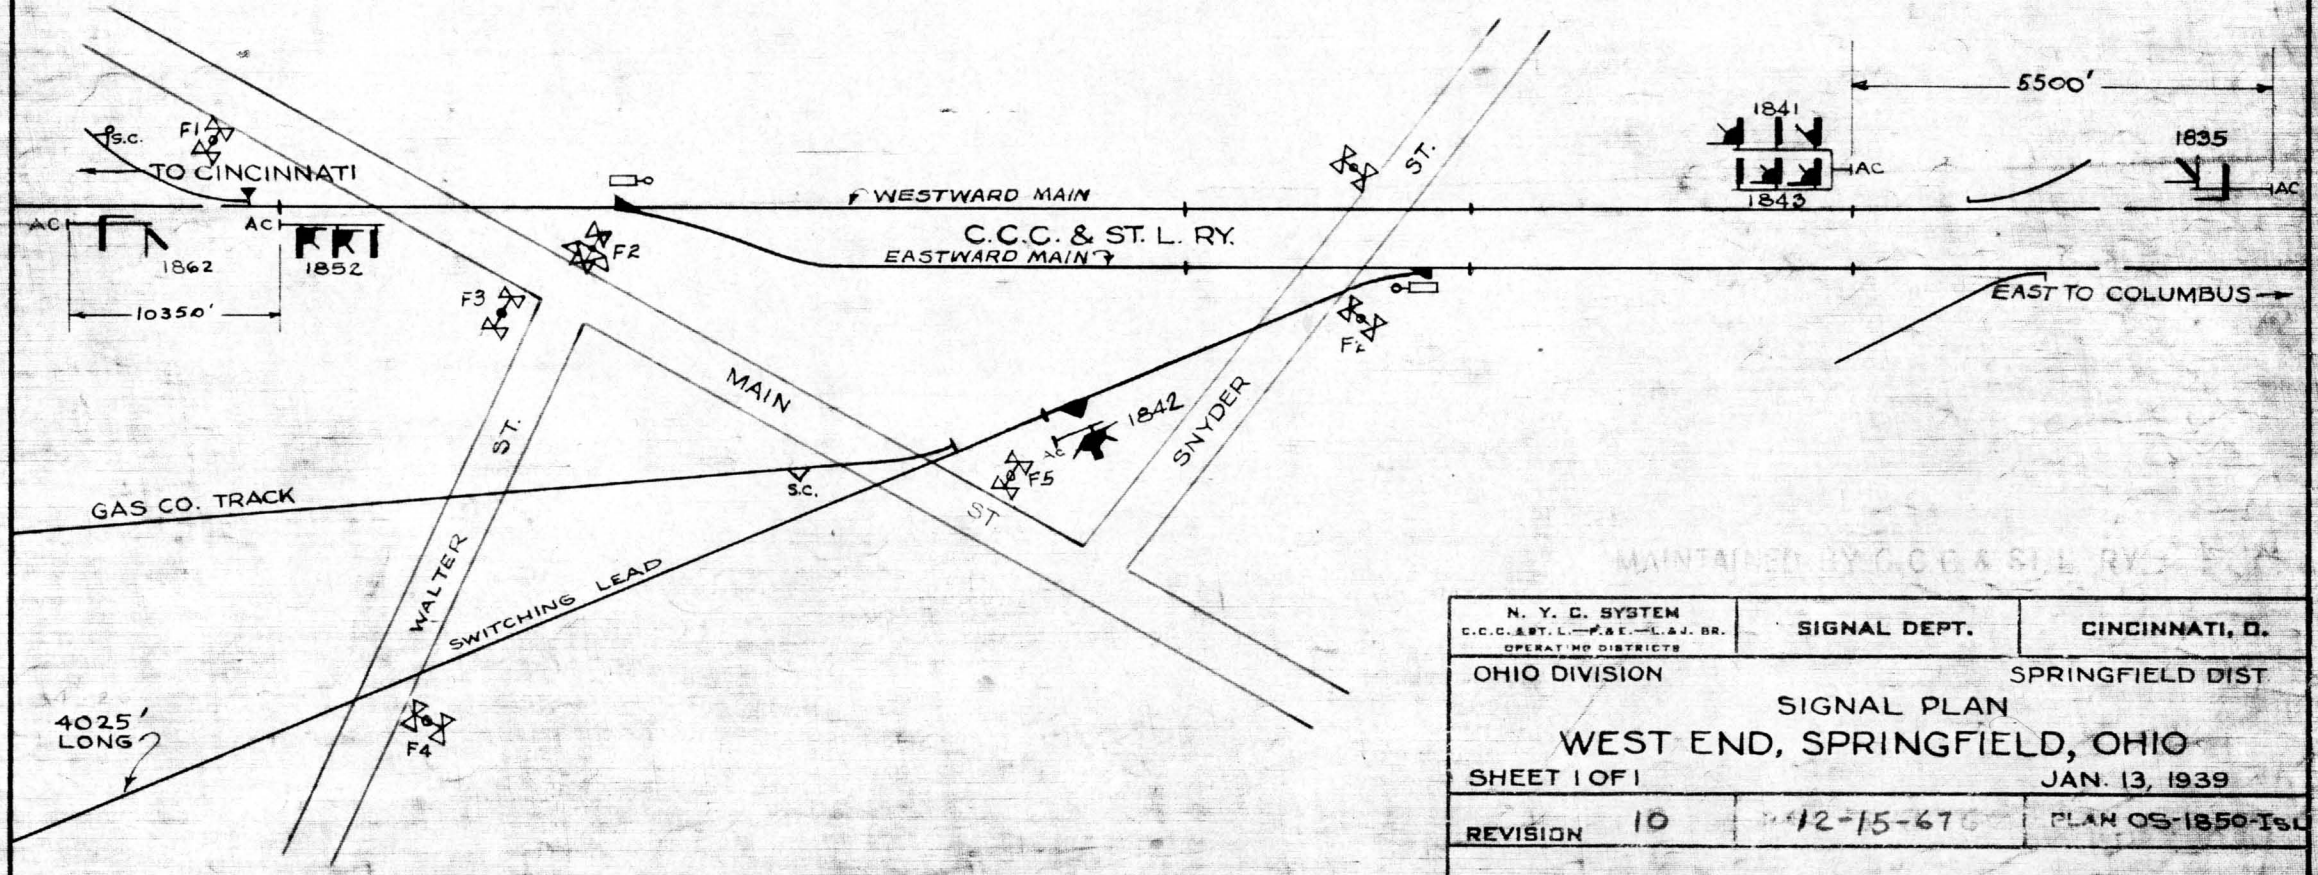

N. Y. C. SYSTEM C.C.C. & ST. L.—P. & E.—L. & J. BR. OPERATING DISTRICTS	SIGNAL DEPT.	CINCINNATI, O.
OHIO DIVISION		SPRINGFIELD DIST.


SIGNAL PLAN

WEST END, SPRINGFIELD, OHIO

SHEET 1 OF 1 JAN. 13, 1939

REVISION 10	12-15-67	PLAN OS-1850-Isl

ASST. SIGNAL ENGINEER

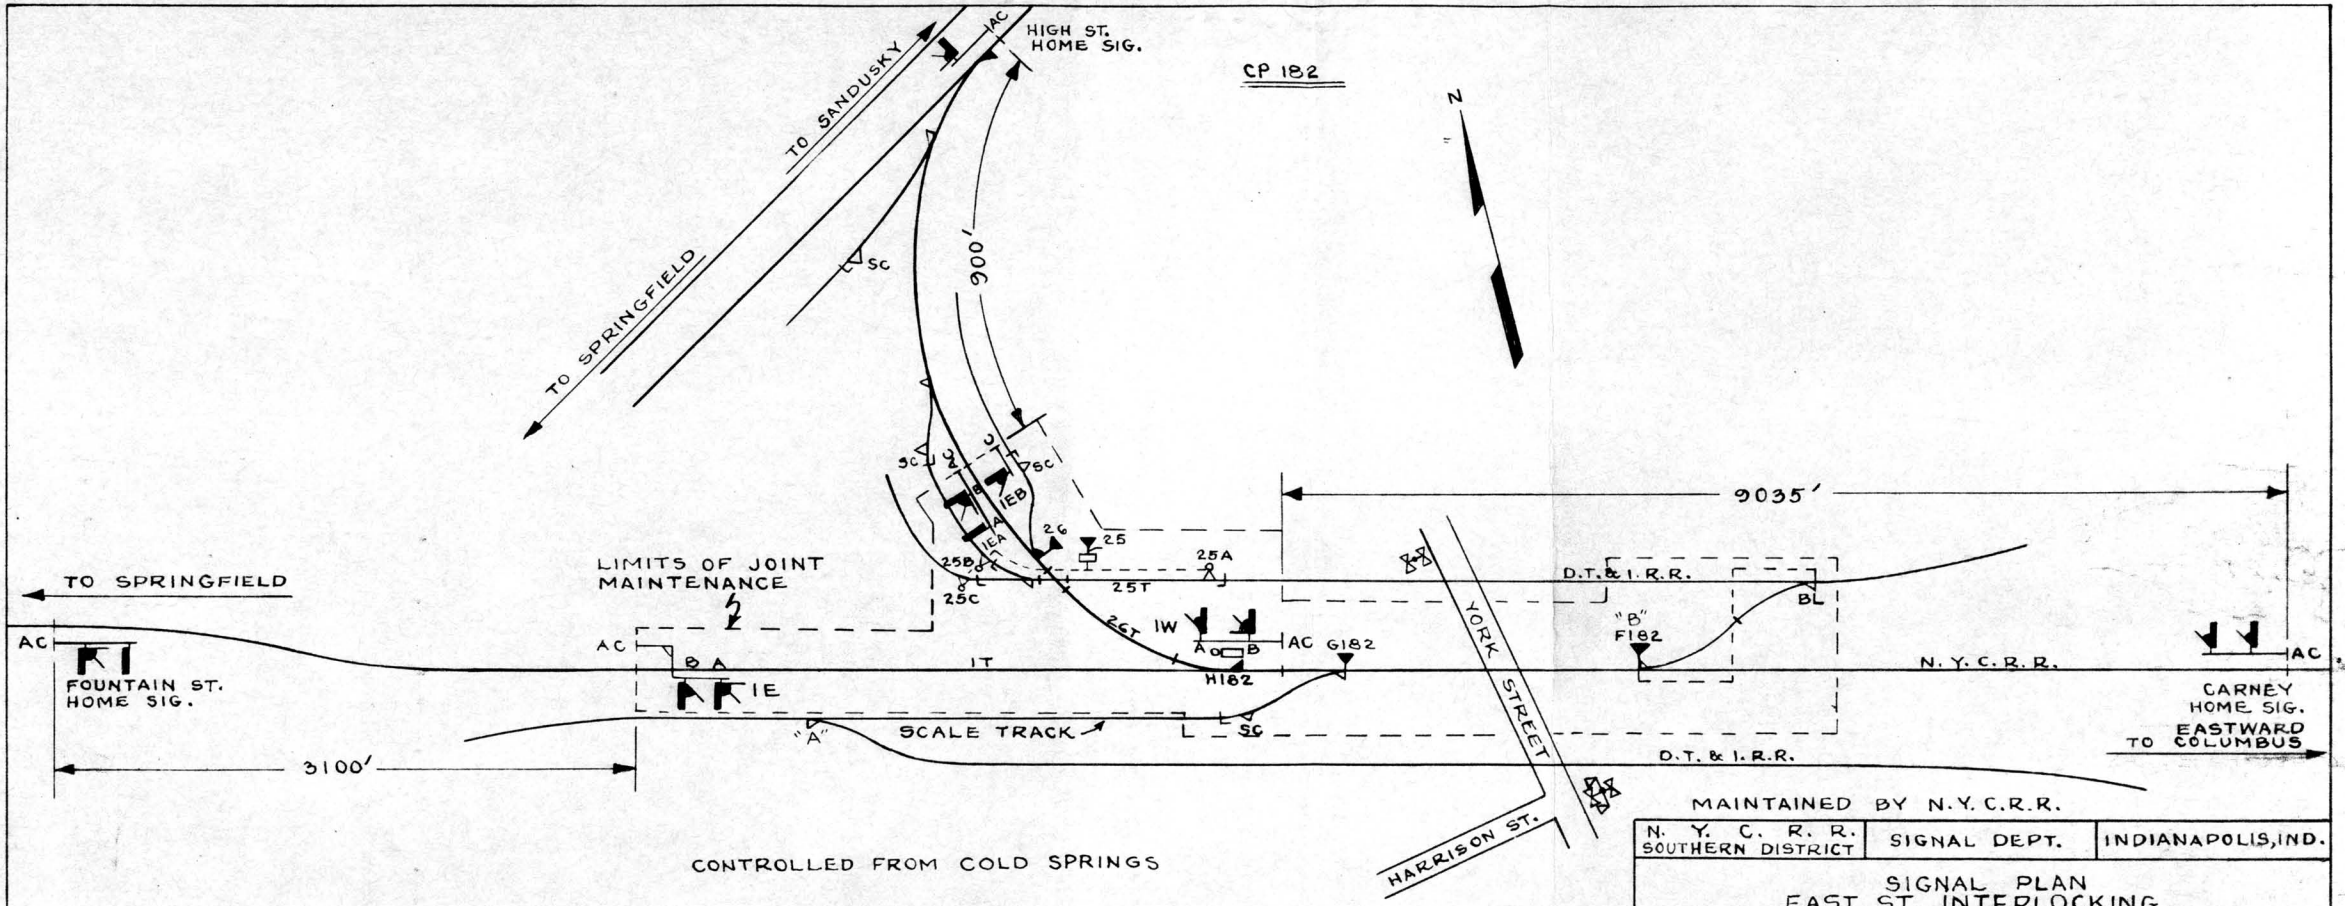


N. Y. C. R. R. SOUTHERN DISTRICT	SIGNAL DEPT.	INDIANAPOLIS, IND.

SIGNAL PLAN
EAST ST. INTERLOCKING
SPRINGFIELD, OHIO.

APR. 30, 1962

REV. Nº 2	12-15-67	OSG-1825-ISL

DISTRICT SIGNAL ENGINEER

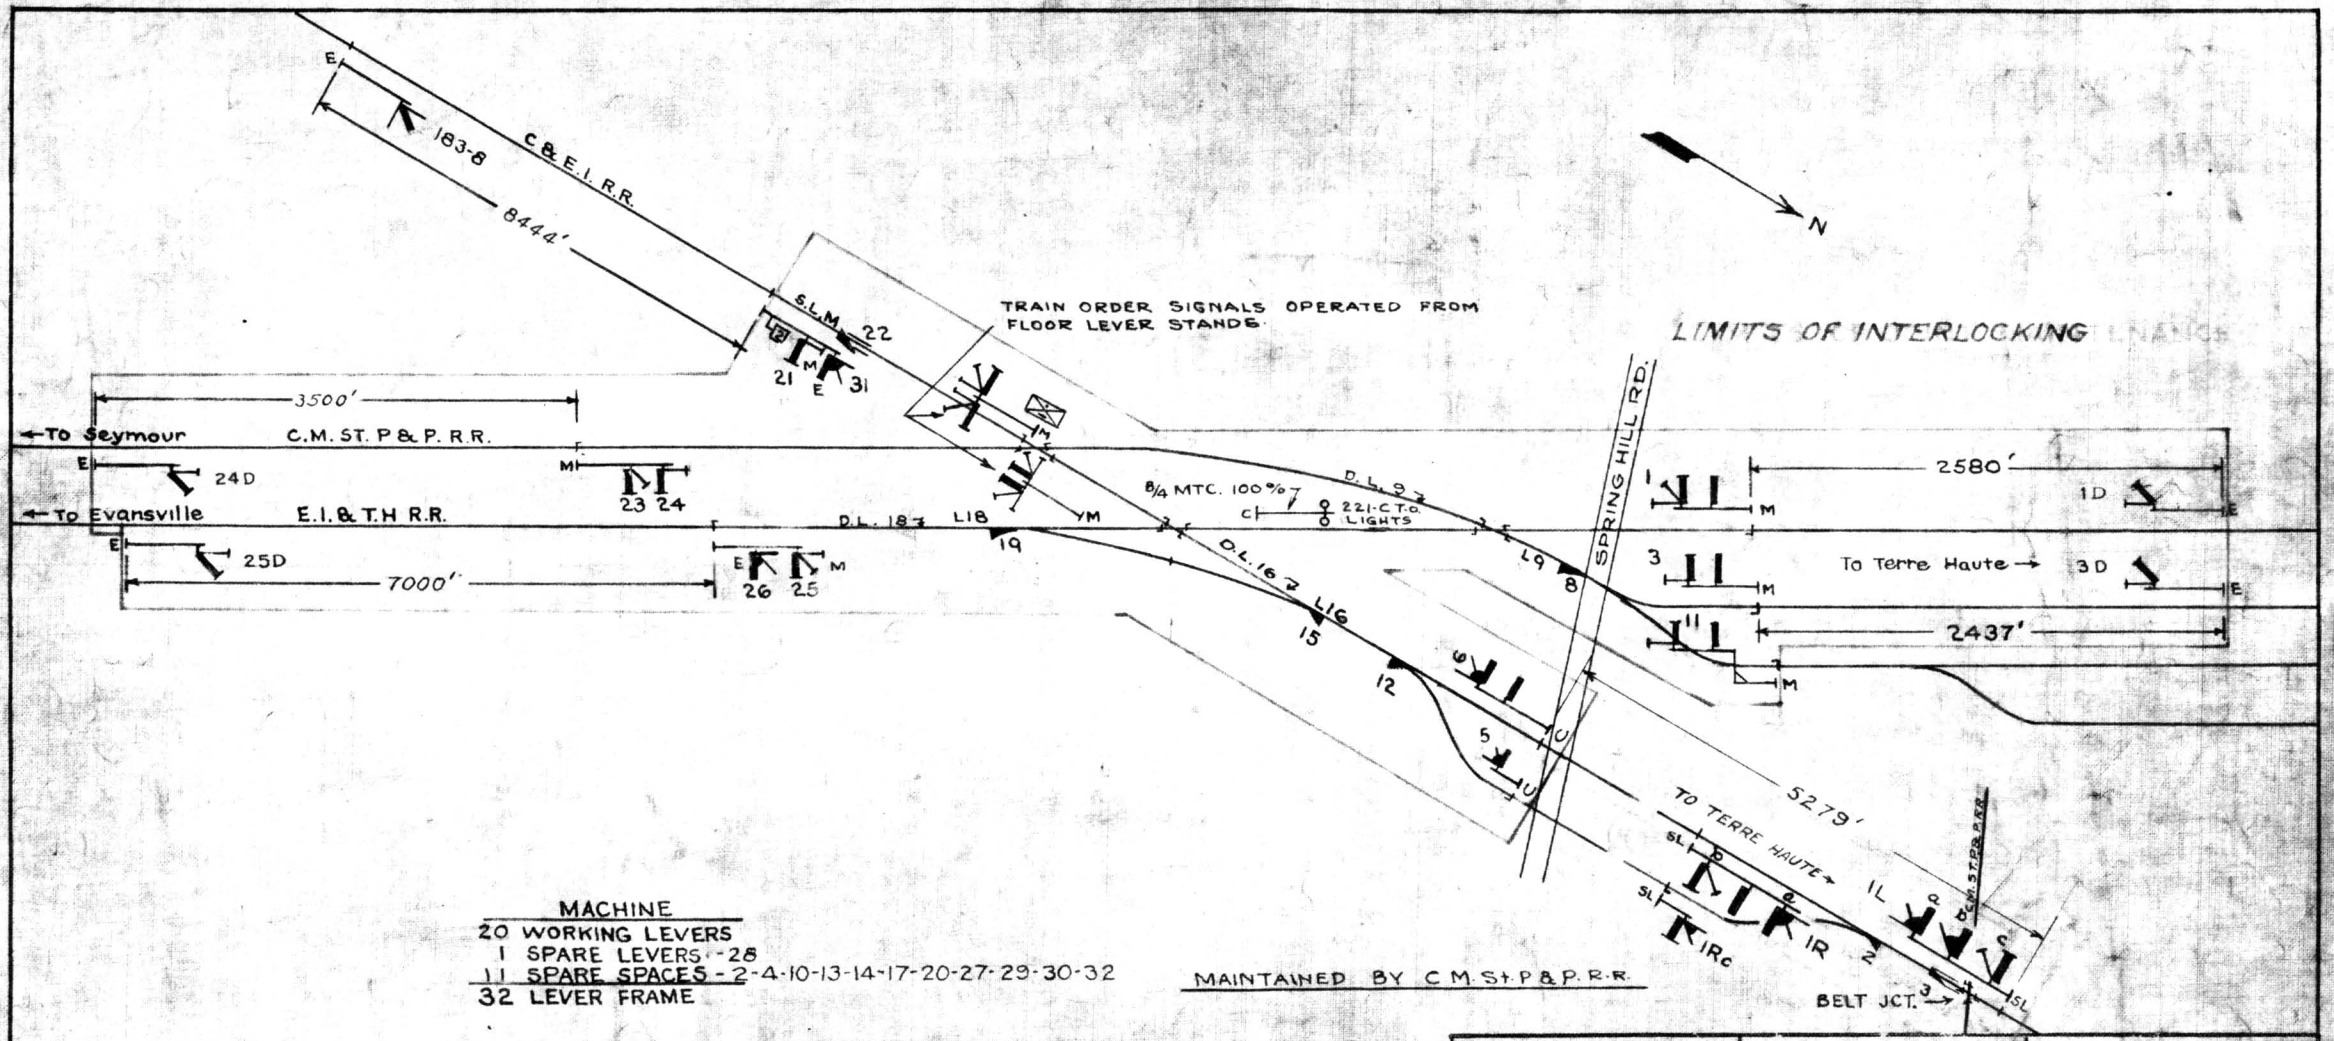

MACHINE
20 WORKING LEVERS
1 SPARE LEVERS - 28
11 SPARE SPACES - 2-4-10-13-14-17-20-27-29-30-32
32 LEVER FRAME


MAINTAINED BY C.M. St. P & P. R.R.


C. C. C. & ST. L. RY. THE N.Y.C. R.R. CO. - LESSEE	SIGNAL DEPT.	CINCINNATI, O.

SIGNAL PLAN
SPRING HILL, IND.
FEBRUARY. 19, 1940

REVISION 4	DATE 4-10-44	ILEI-50-16L

ASST. SIGNAL ENGINEER

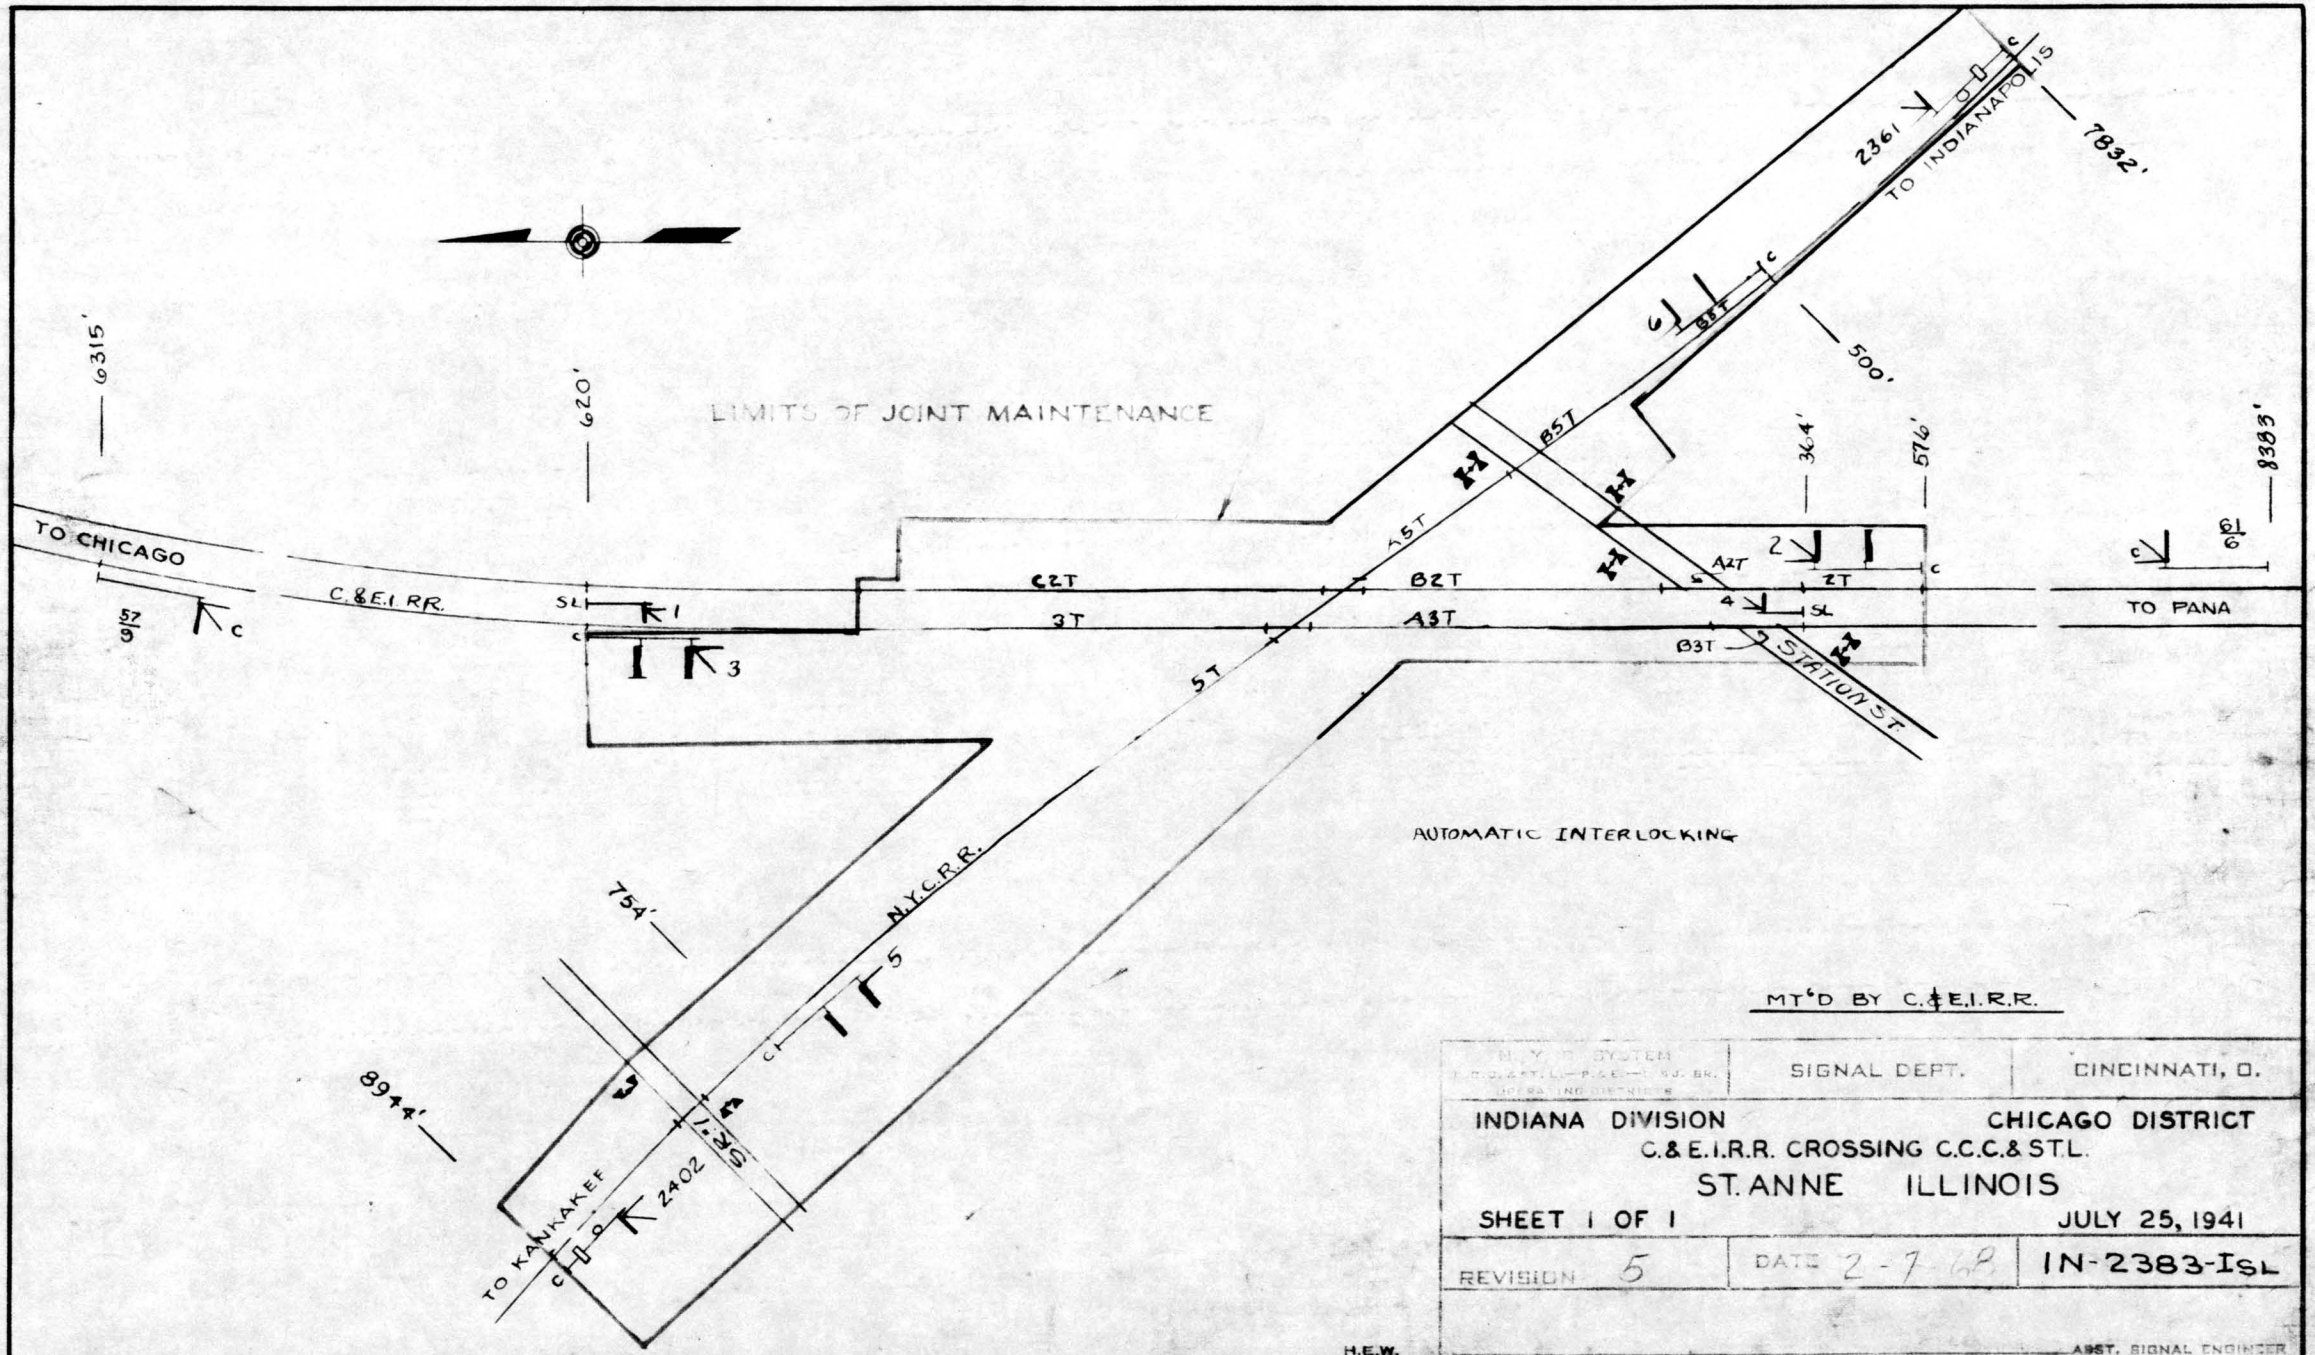
6315'
620'
LIMITS OF JOINT MAINTENANCE
TO CHICAGO
C.&E.I. RR.
SL
C2T
3T
B2T
A3T
A5T
B5T
A2T
B3T
5T
2361
TO INDIANAPOLIS
7832'
500'
364'
576'
8383'
TO PANA
STATION ST.
AUTOMATIC INTERLOCKING
754'
N.Y.C.R.R.
8944'
TO KANKAKEE
2402
MT'D BY C.&E.I.R.R.
N.Y.C. SYSTEM
SIGNAL DEPT.
CINCINNATI, O.
INDIANA DIVISION
CHICAGO DISTRICT
C.&E.I.R.R. CROSSING C.C.C.&ST.L.
ST. ANNE ILLINOIS
SHEET 1 OF 1
JULY 25, 1941
REVISION 5
DATE 2-7-68
IN-2383-ISL
H.E.W.
ASST. SIGNAL ENGINEER

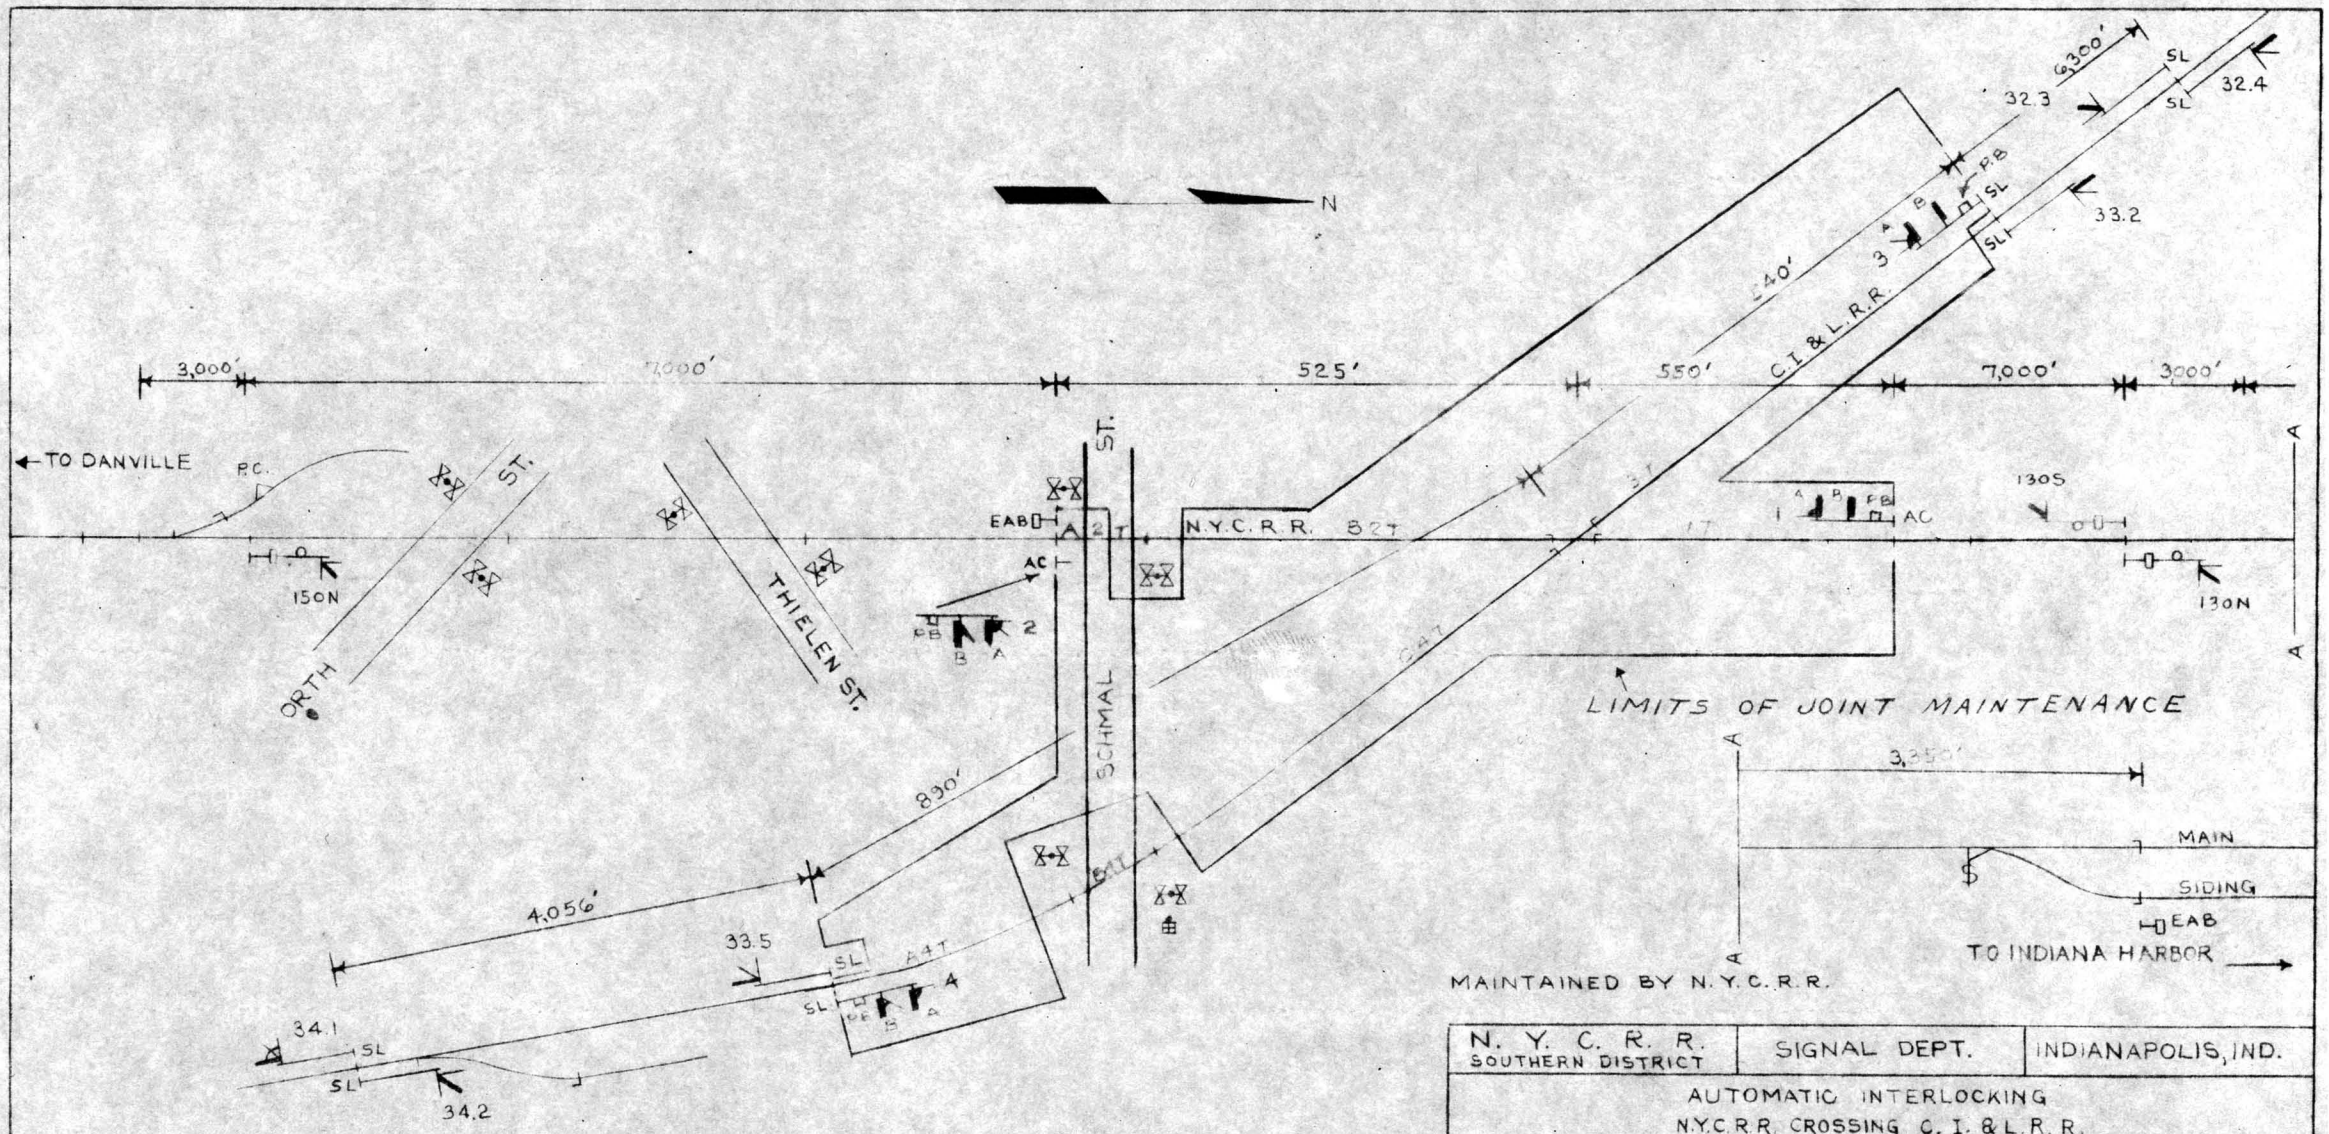


N. Y. C. R. R. SOUTHERN DISTRICT	SIGNAL DEPT.	INDIANAPOLIS, IND.

AUTOMATIC INTERLOCKING
N.Y.C.R.R. CROSSING C. I. & L. R. R.

ST. JOHN, IND.

MAR. 19, 1962

REVISION No.		IND-145-ISL

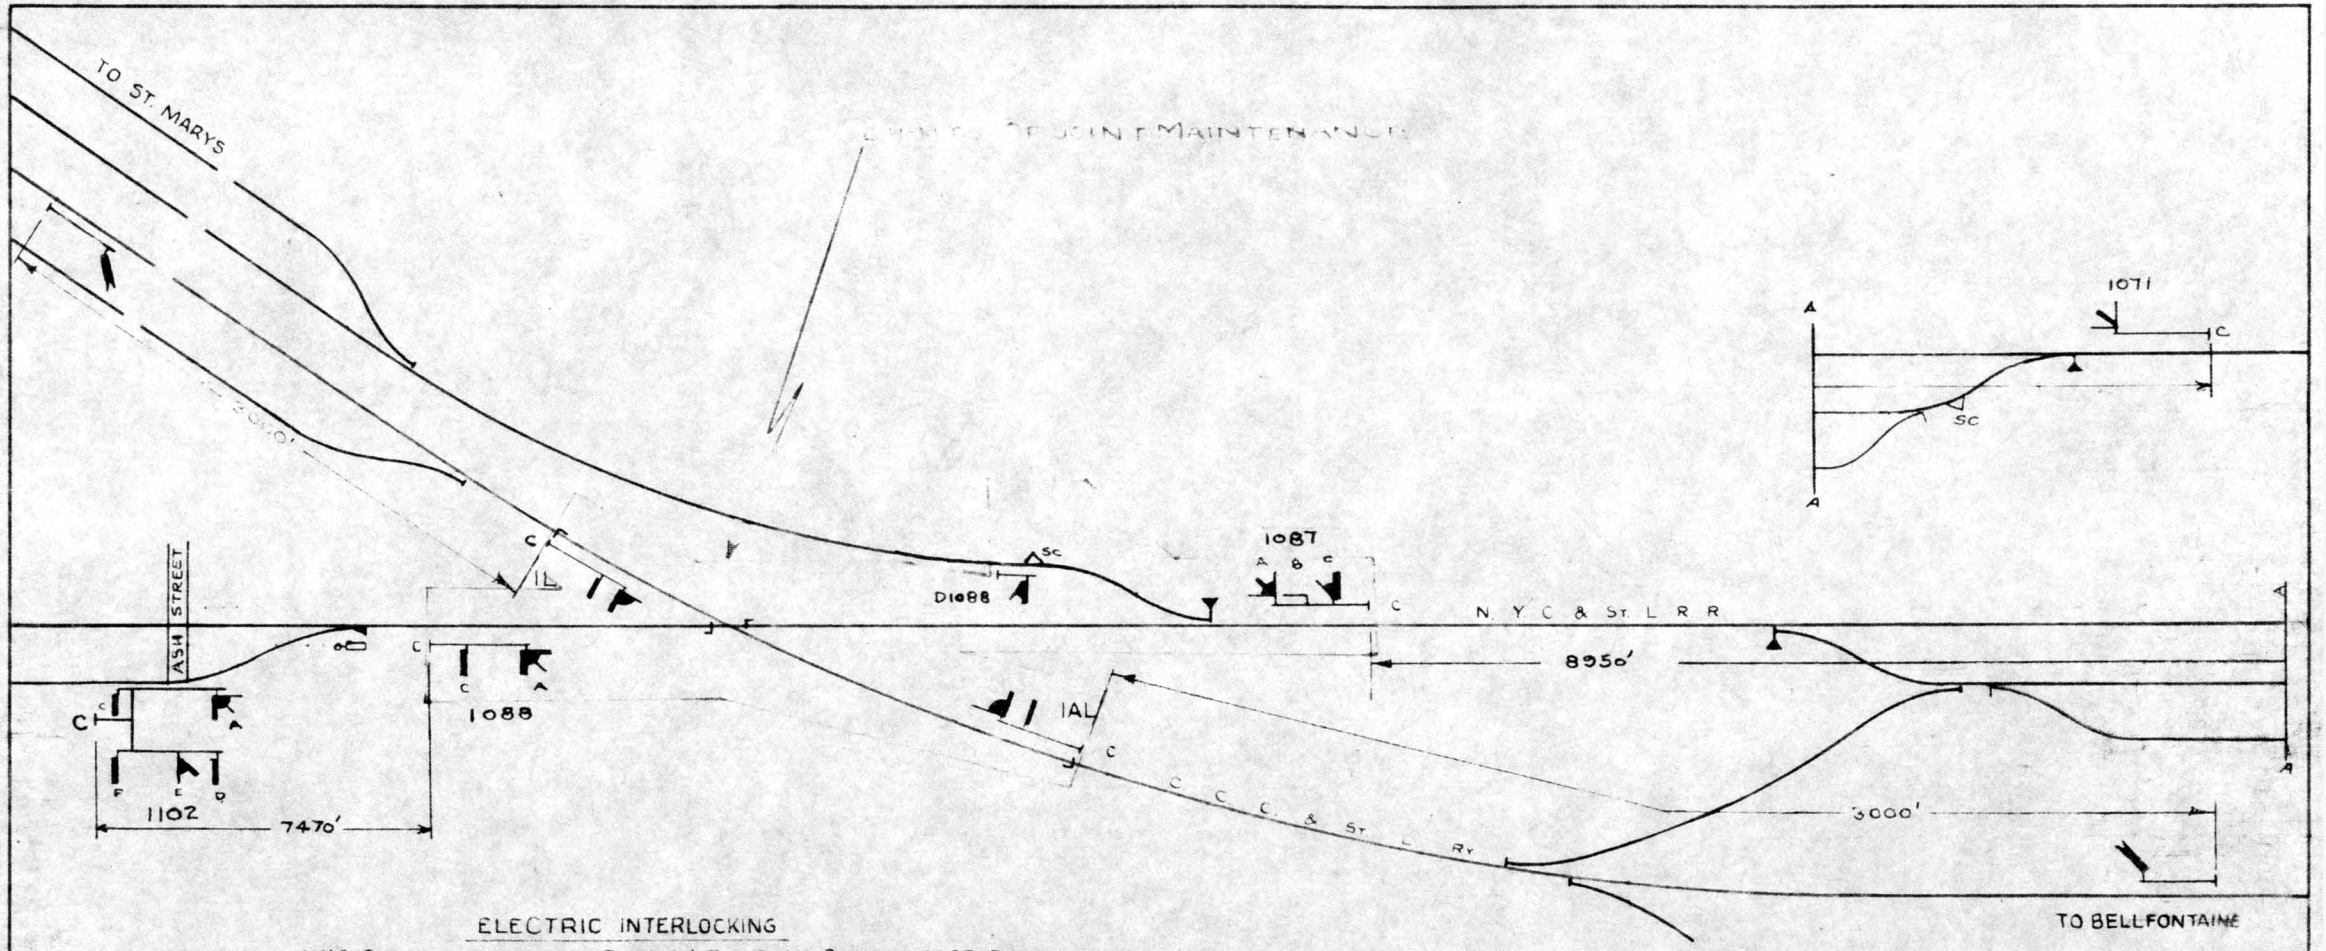


ELECTRIC INTERLOCKING

NYC SIGNALS CONTROLLED BY LEVER AT CROSSING OPERATED BY NYC TRAINMEN.
NKP SIGNALS CONTROLLED BY NKP DISPATCHER AT SOUTH LIMA, OHIO.

MAINTAINED BY N.Y.C. & ST.L.RR.

C. C. C. & ST. L. RY. THE N.Y.C. R.R. CO. - LESSEE	SIGNAL DEPT.	CLEVELAND, OHIO
SIGNAL PLAN ST. MARYS, OHIO FEB. 15, 1939		
REVISION E	DATE 9-14-56	OSM-920-I SL
		ASST. SIGNAL ENGINEER

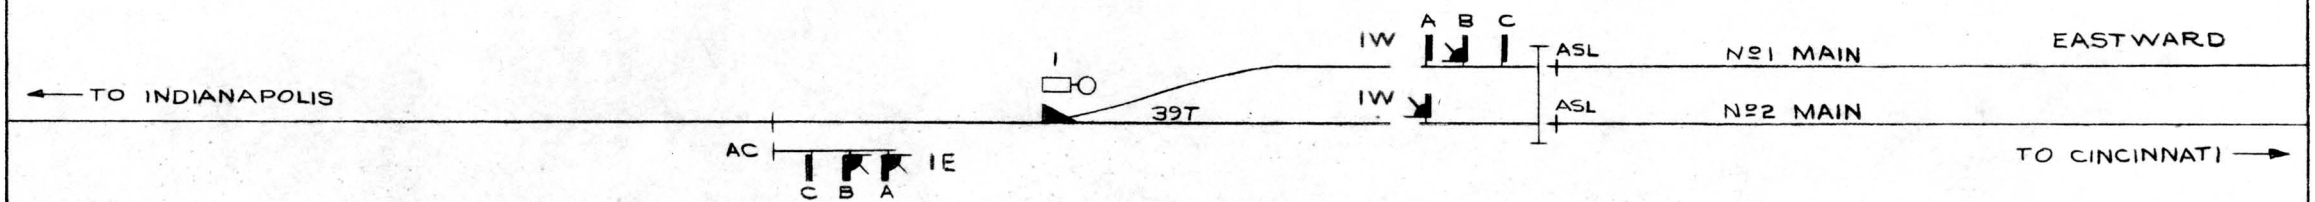


CONTROLLED FROM INDIANAPOLIS

PLAN NOT TO SCALE

N. Y. C. R. R. SOUTHERN DISTRICT	SIGNAL DEPT.	INDIANAPOLIS, IND.
SIGNAL PLAN CONTROL POINT 39 SUNMAN, INDIANA NOVEMBER 19, 1963		
REVISION № 1	12-22-66	IN-397-1SL

DISTRICT SIGNAL ENGINEER

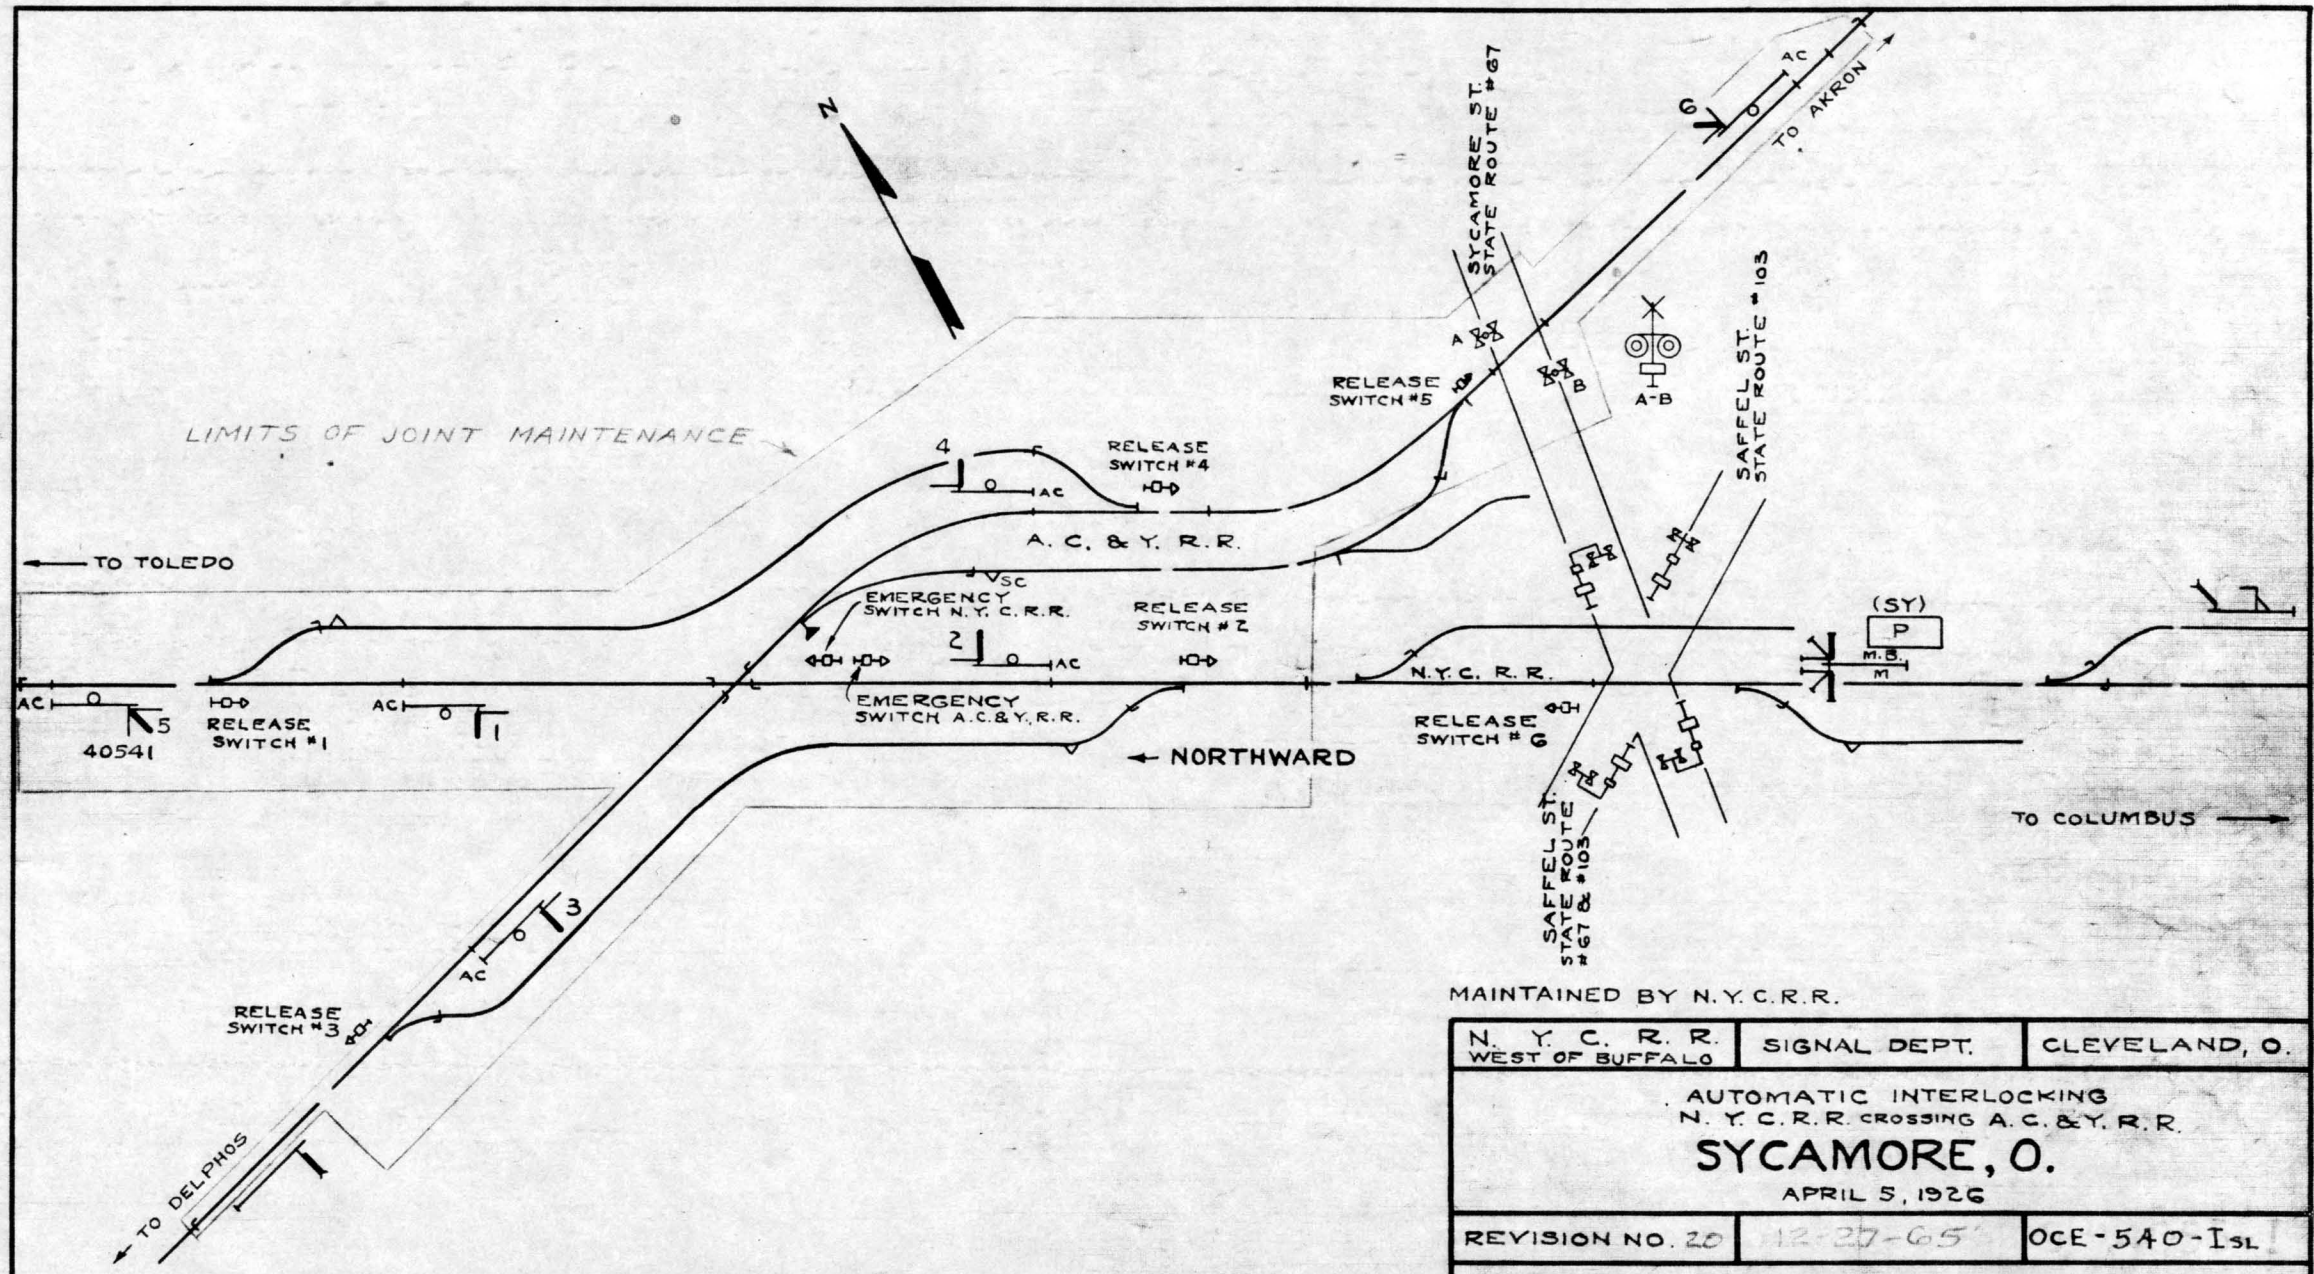

MAINTAINED BY N.Y.C.R.R.

PLAN NOT TO SCALE


N. Y. C. R. R. WEST OF BUFFALO	SIGNAL DEPT.	CLEVELAND, O.

AUTOMATIC INTERLOCKING
N. Y. C. R. R. CROSSING A. C. & Y. R. R.

SYCAMORE, O.

APRIL 5, 1926

REVISION NO. 20	12-27-65	OCE-540-Isl

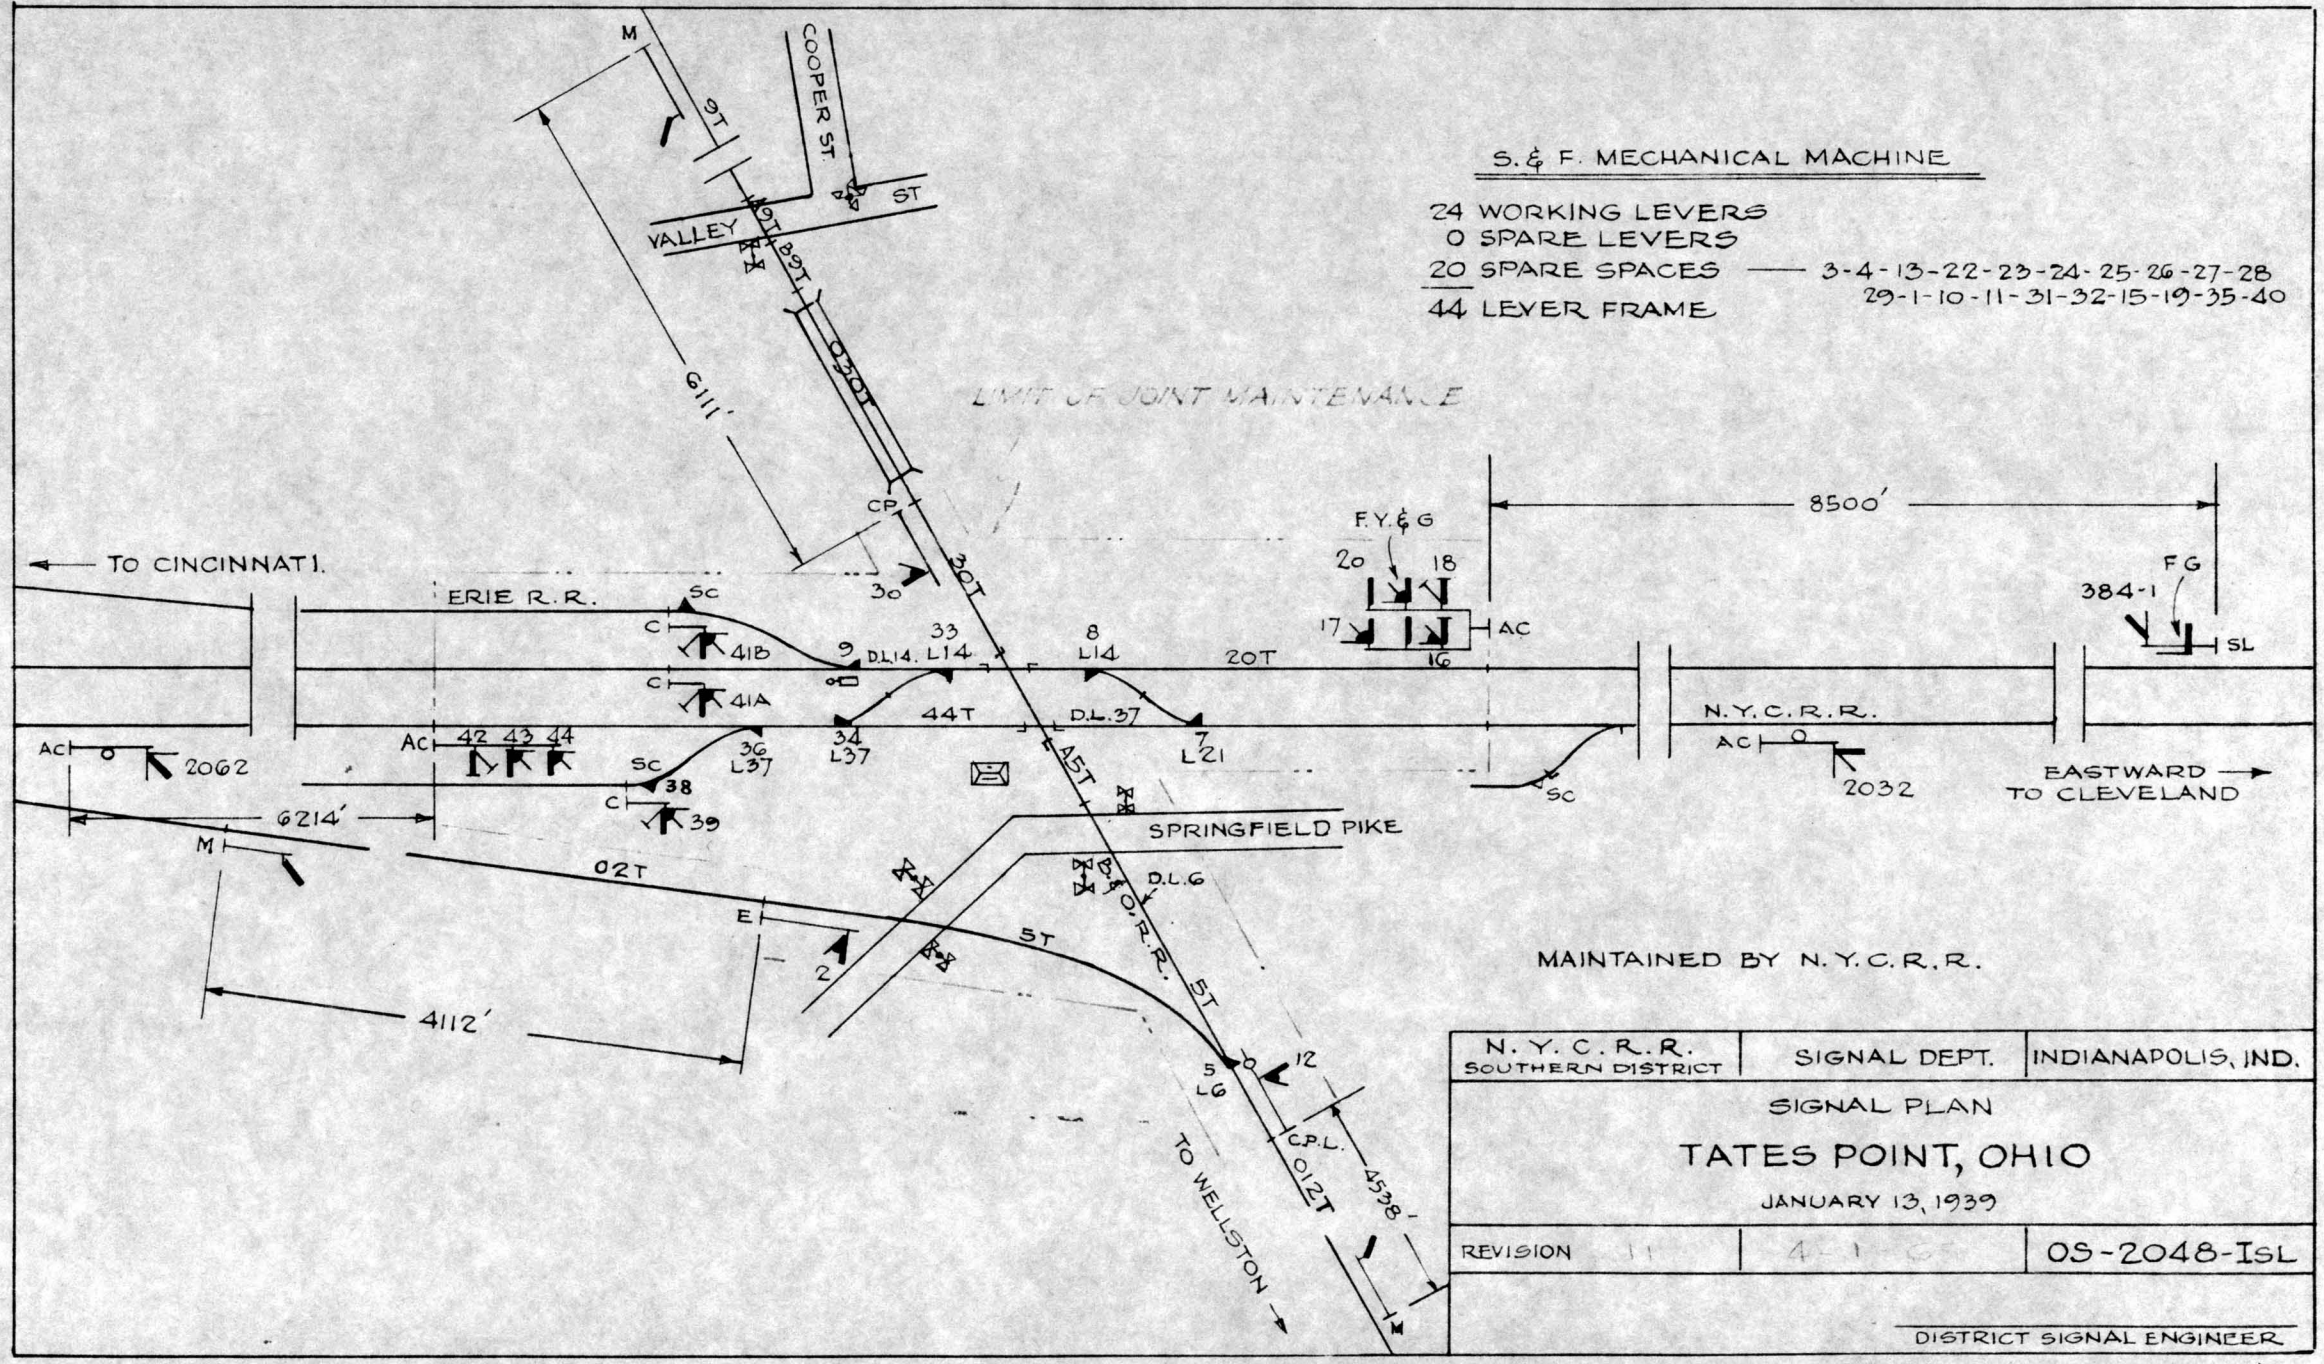


S. & F. MECHANICAL MACHINE

24 WORKING LEVERS
0 SPARE LEVERS
20 SPARE SPACES — 3-4-13-22-23-24-25-26-27-28-29-1-10-11-31-32-15-19-35-40
44 LEVER FRAME

MAINTAINED BY N.Y.C.R.R.

N.Y.C.R.R. SOUTHERN DISTRICT	SIGNAL DEPT.	INDIANAPOLIS, IND.
SIGNAL PLAN		
TATES POINT, OHIO		
JANUARY 13, 1939		
REVISION		OS-2048-ISL

DISTRICT SIGNAL ENGINEER

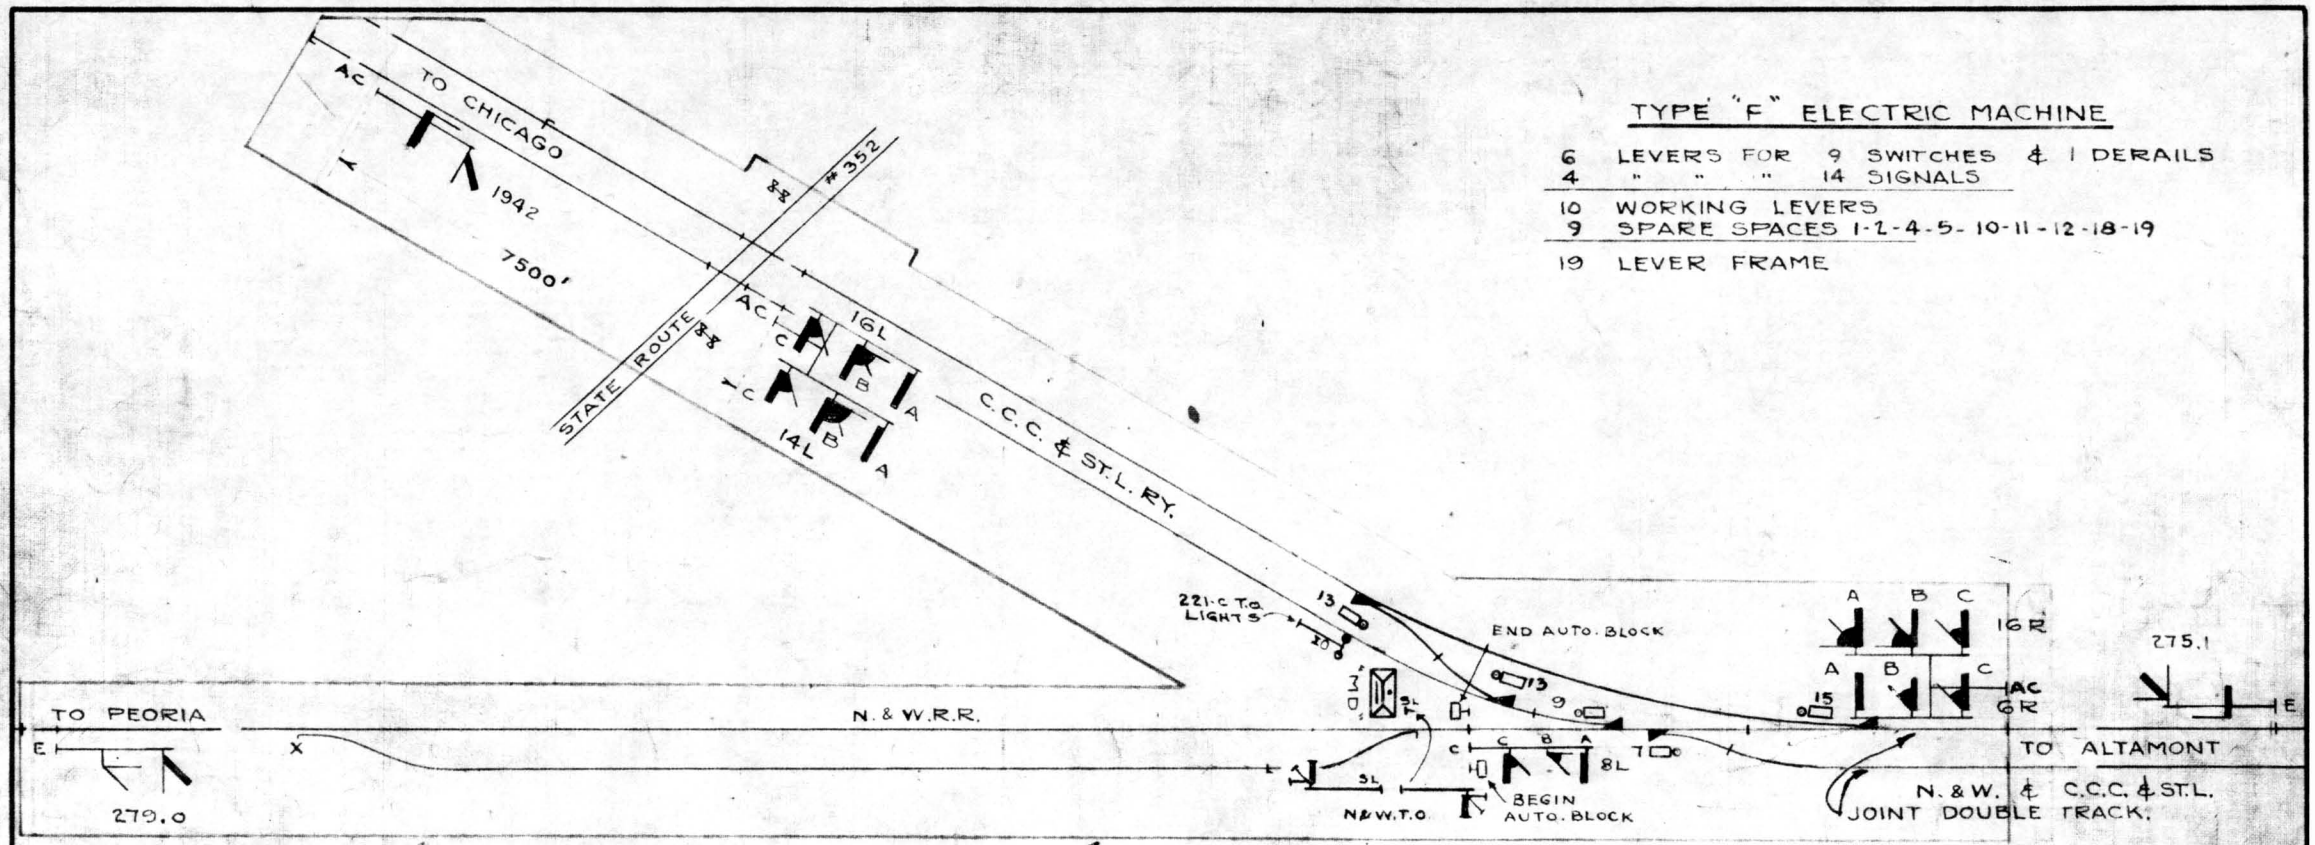

LIMITS OF JOINT MAINTENANCE

TYPE "F" ELECTRIC MACHINE

6	LEVERS FOR 9 SWITCHES & 1 DERAILS
4	" " " 14 SIGNALS
10	WORKING LEVERS
9	SPARE SPACES 1-2-4-5-10-11-12-18-19
19	LEVER FRAME

MT'D. BY N. & W. R.R.

N. Y. C. SYSTEM C.C.C. & ST. L. — P. C. C. & St. L. — L. S. & M. S. OPERATING DISTRICTS	SIGNAL DEPT.	CINCINNATI, O.

INDIANA DIVISION — CHICAGO DISTRICT

N. & W.R.R. JCT. WITH C.C.C. & ST.L. RY.


TEMPLETON, INDIANA

SHEET 1 OF 1 — JULY 31, 1941

REVISION 7	DATE 1-3-67	IN-1926-ISL

H.E.W.

ASST. SIGNAL ENGINEER

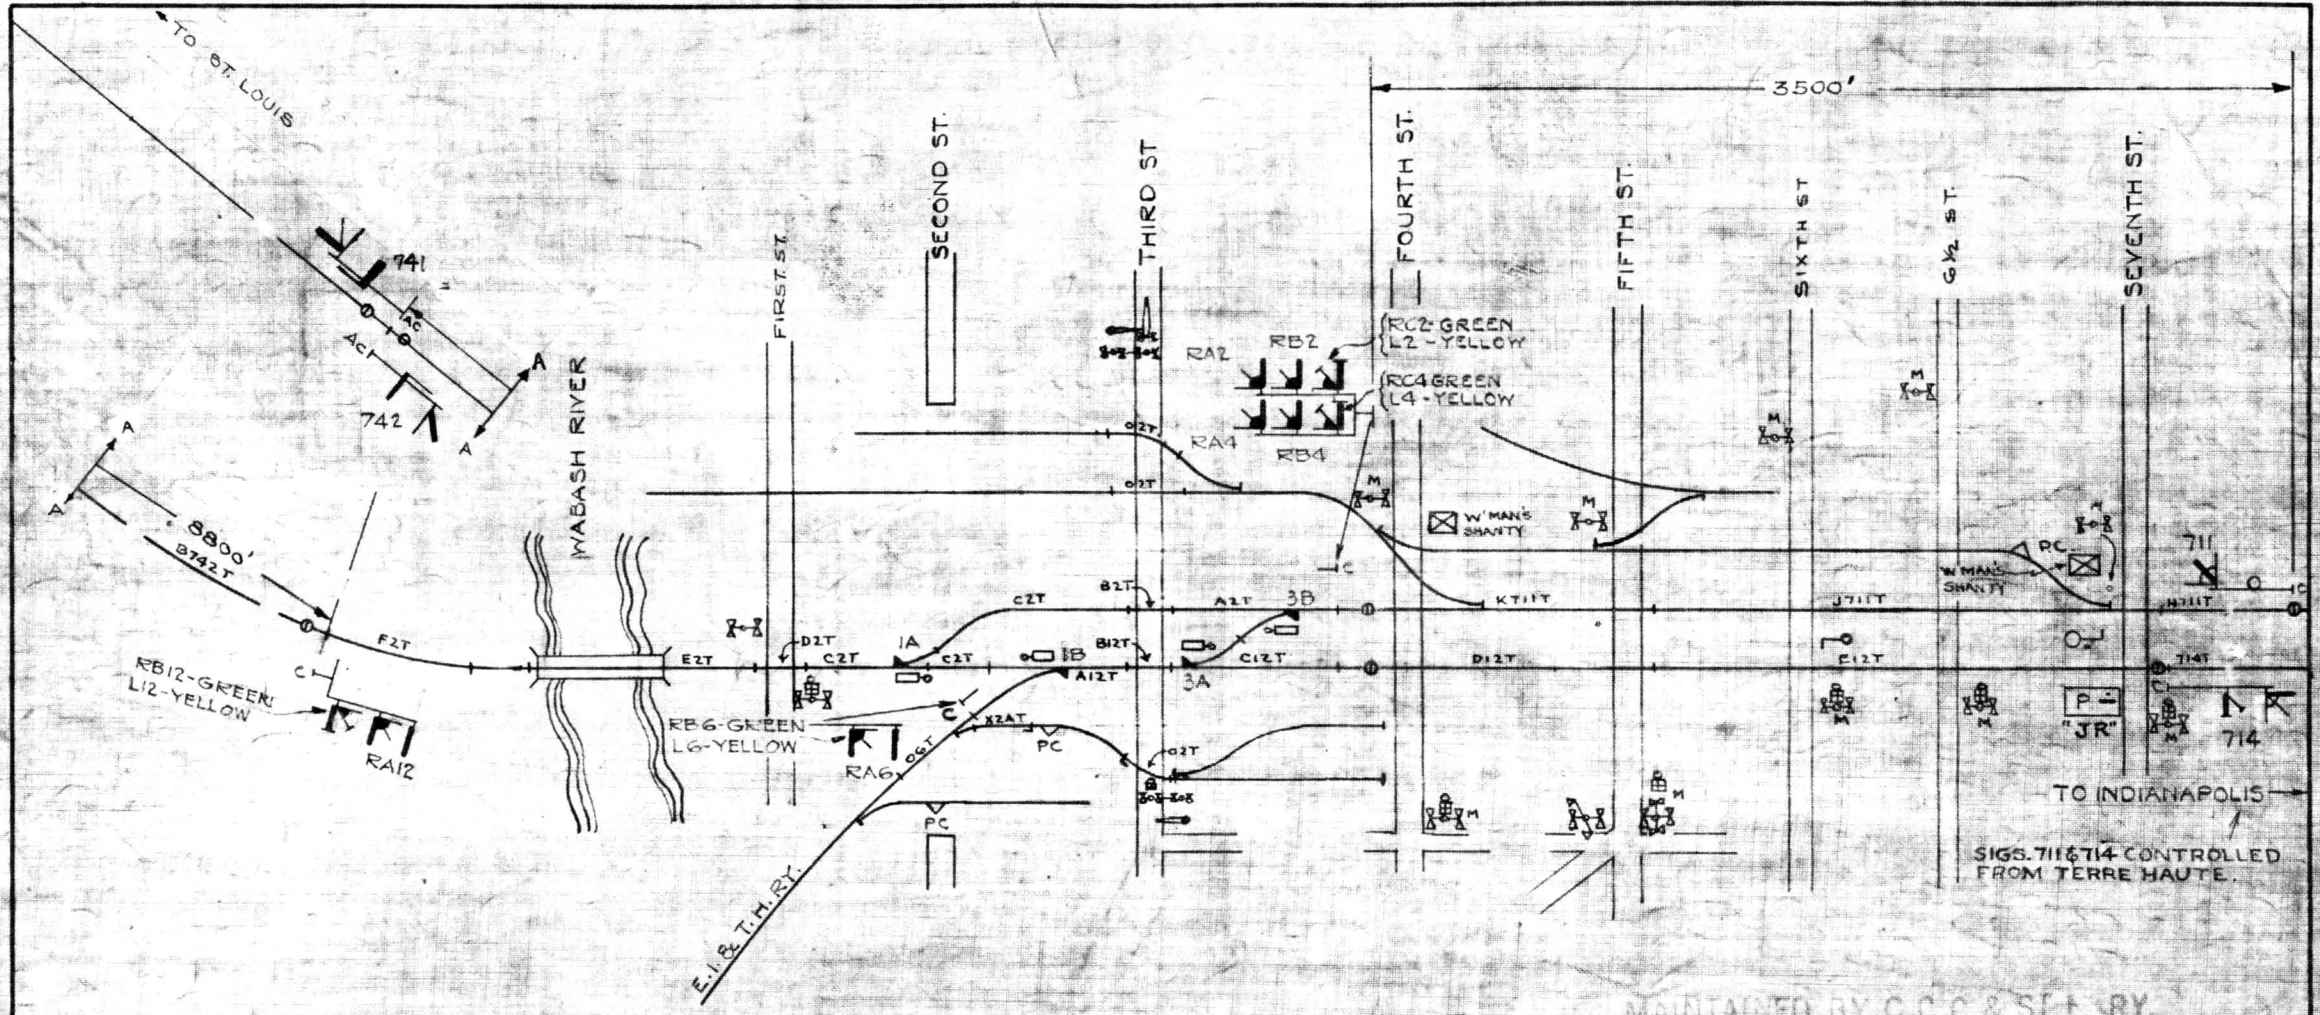

MAINTAINED BY C.C.C.& ST.L.RY.

CROSSING PROTECTION AT 1ST, 3RD, 4TH & 5TH STS. MANUALLY CONTROLLED FROM 4TH ST.
CROSSING WATCHMAN AT 7TH ST. MANUALLY CONTROLS PROTECTION AT 6TH, 6½TH, 7TH, 8TH, 9TH & ELM STS.

U.S.&S.Co. TYPE "F" ELECTRIC MACHINE


8 WORKING LEVERS
0 SPARE LEVERS
7 SPARE SPACES 5-7-8-9-11-13-10
15 LEVER FRAME

C. C. C. & ST. L. RY. N.Y.C.R.R.CO.-LESSEE	SIGNAL DEPT.	CINCINNATI, O.

SIGNAL PLAN
TERRE HAUTE, INDIANA
JANUARY 13, 1939

REVISION 9	DATE 12-15-67	IL-720-ISL

ASST. SIGNAL ENGINEER

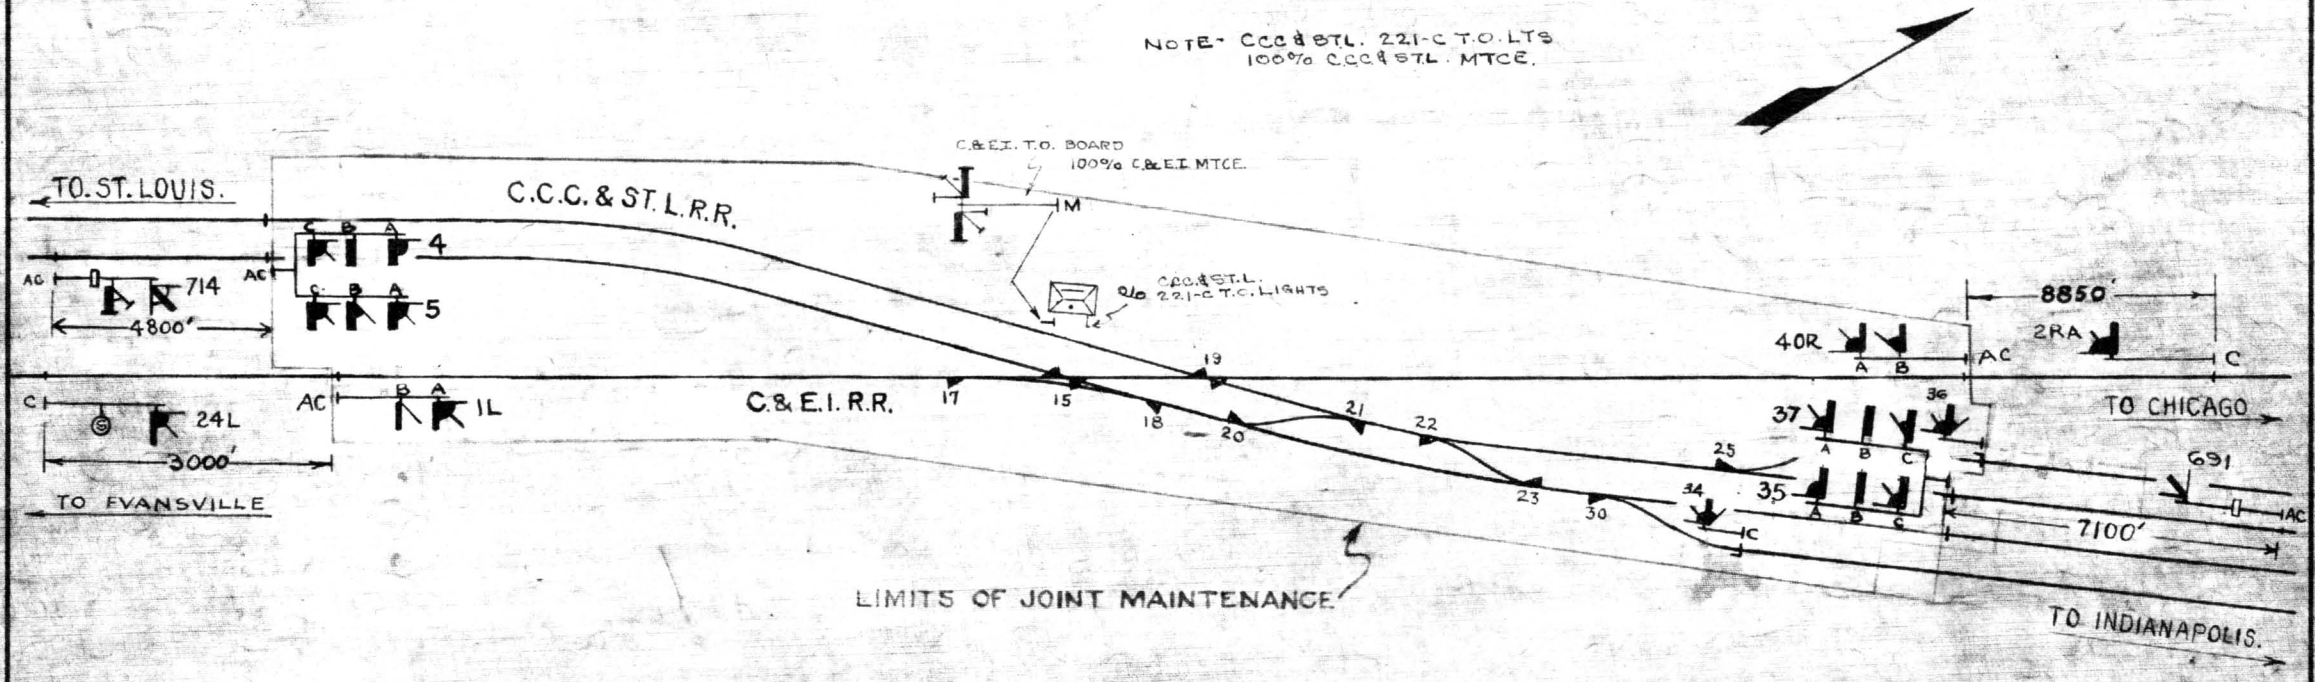

40 LEVER ELECTRIC MACHINE
G.R.S.CO. MODEL 2
22 WORKING LEVERS
18 SPARE SPACES

MAINTAINED BY C.& E.I.R.R.

N. Y. C. SYSTEM C.C.C.&ST.L.—P.&E.—L.&J. RR. OPERATING DISTRICTS	SIGNAL DEPT.	CINCINNATI, O.

ILLINOIS DIVISION — ST. LOUIS DISTRICT


C.C.C.& ST.L.R.R. CROSSING C.& E.I.R.R.

"HALEY" TERRE HAUTE INDIANA

SHEET 1 OF 1 — MAY 16, 1942

REVISION 13	DATE 12-12-67	IL-706-ISL

ASST. SIGNAL ENGINEER

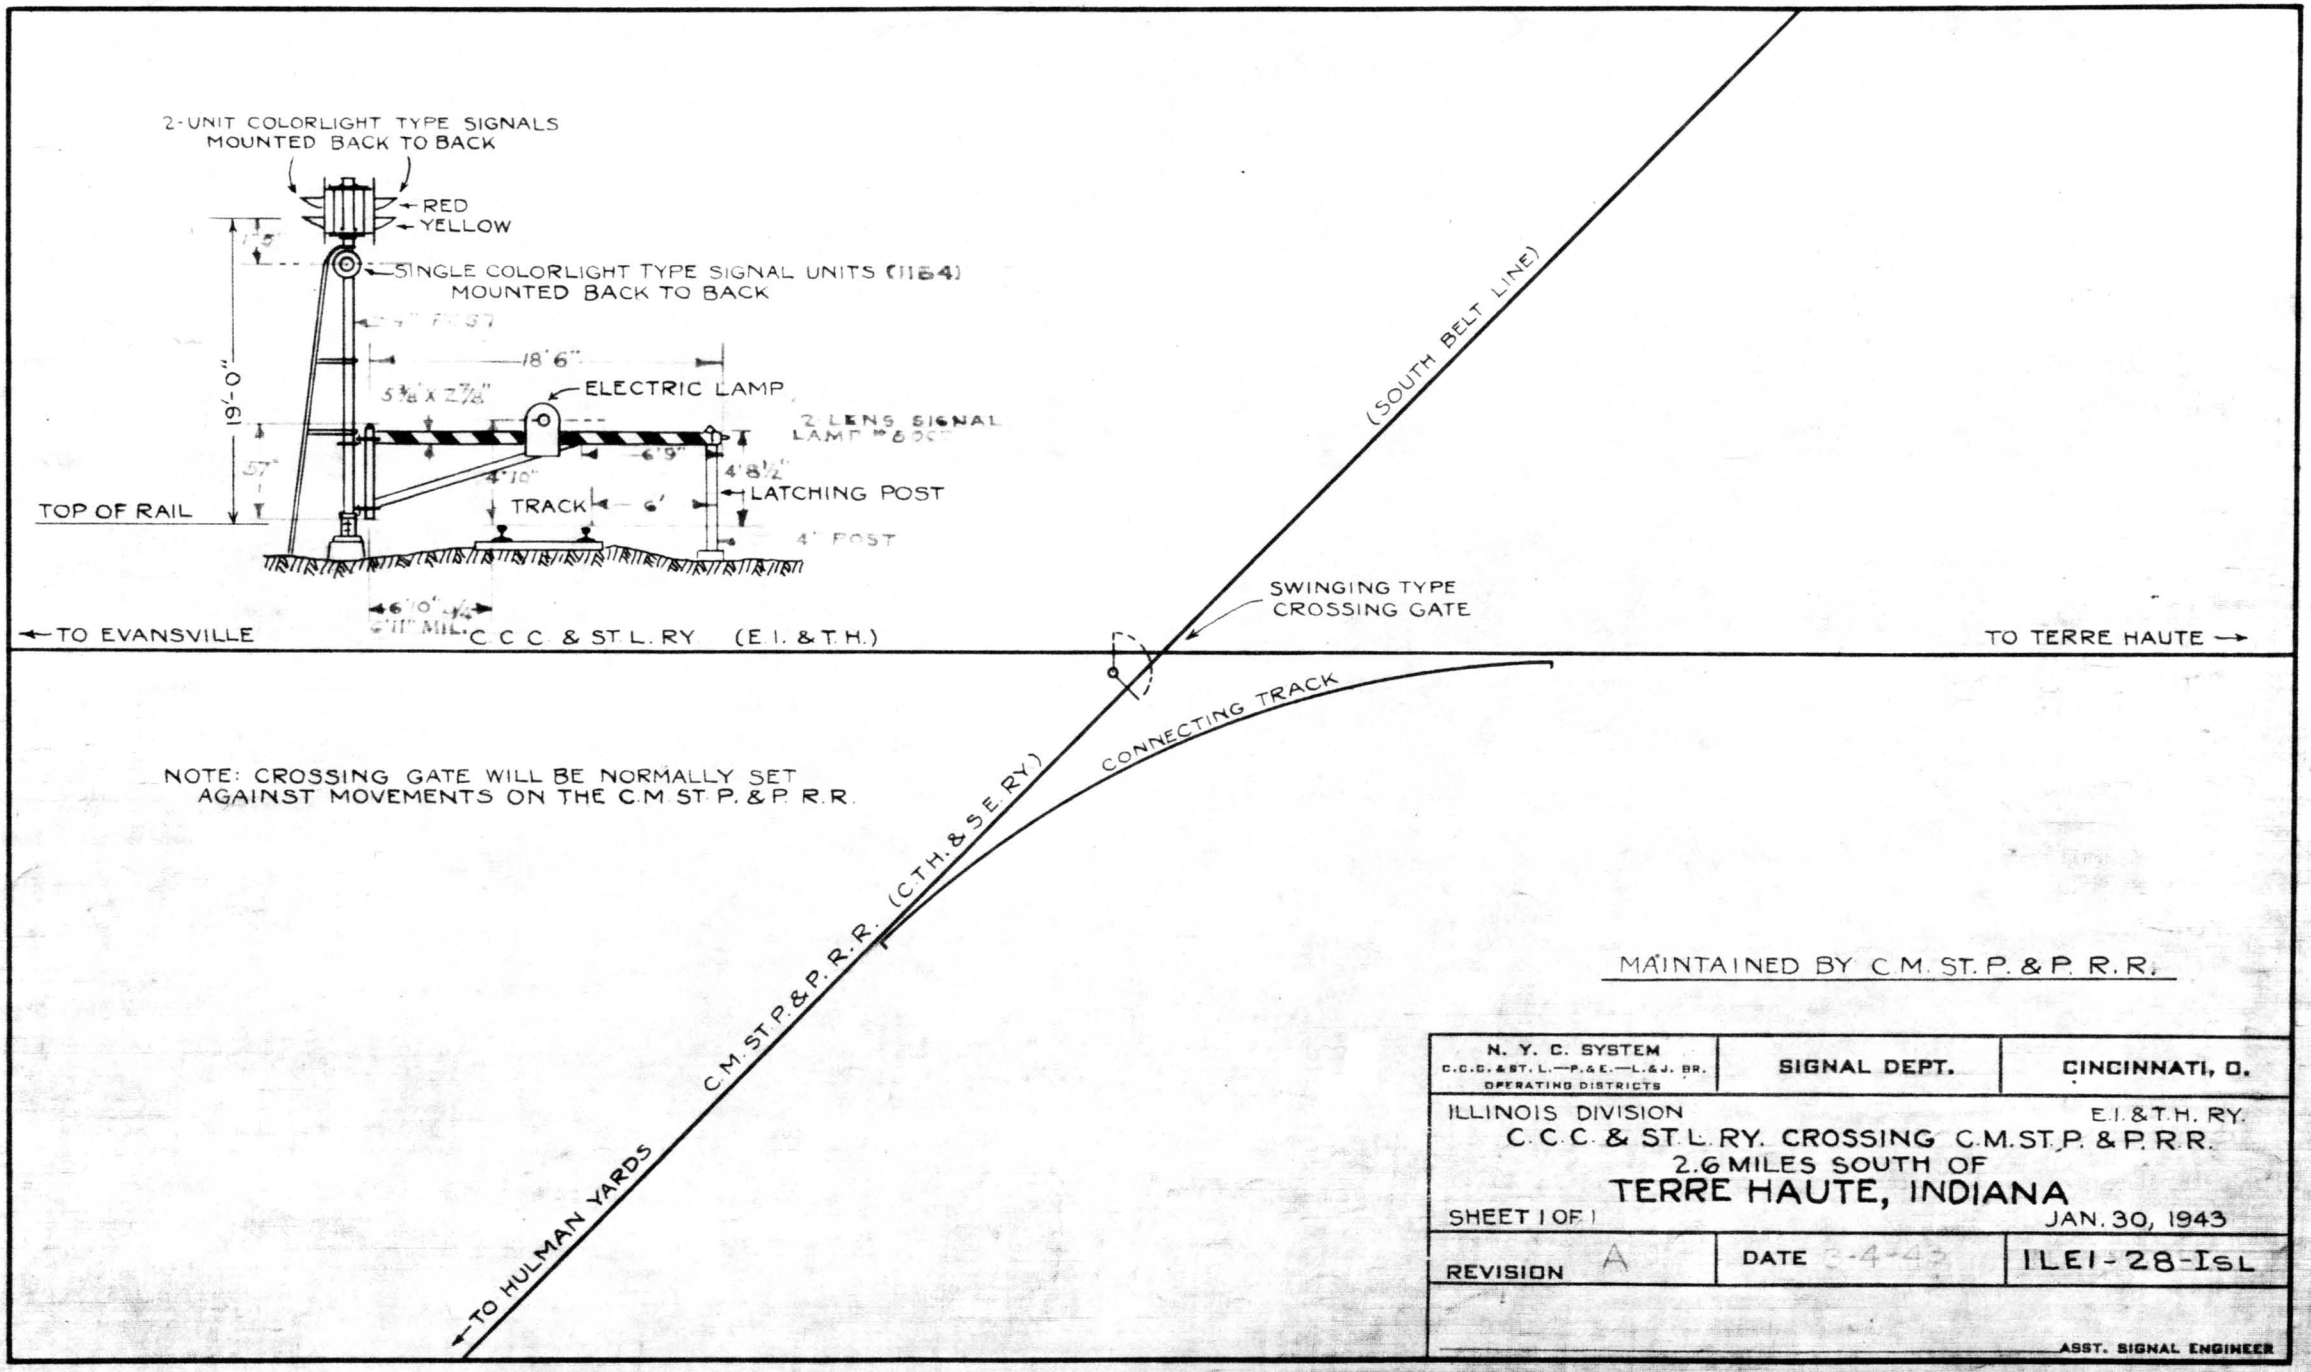

NOTE: CROSSING GATE WILL BE NORMALLY SET AGAINST MOVEMENTS ON THE C.M. ST. P. & P. R.R.

MAINTAINED BY C.M. ST. P. & P. R.R.

N. Y. C. SYSTEM C.C.C. & ST. L.—P. & E.—L. & J. BR. OPERATING DISTRICTS	SIGNAL DEPT.	CINCINNATI, O.

ILLINOIS DIVISION — E.I. & T.H. RY.

C.C.C. & ST.L.RY. CROSSING C.M.ST.P. & P.R.R.


2.6 MILES SOUTH OF

TERRE HAUTE, INDIANA

SHEET 1 OF 1 — JAN. 30, 1943

REVISION A	DATE 3-4-43	ILEI-28-ISL


ASST. SIGNAL ENGINEER

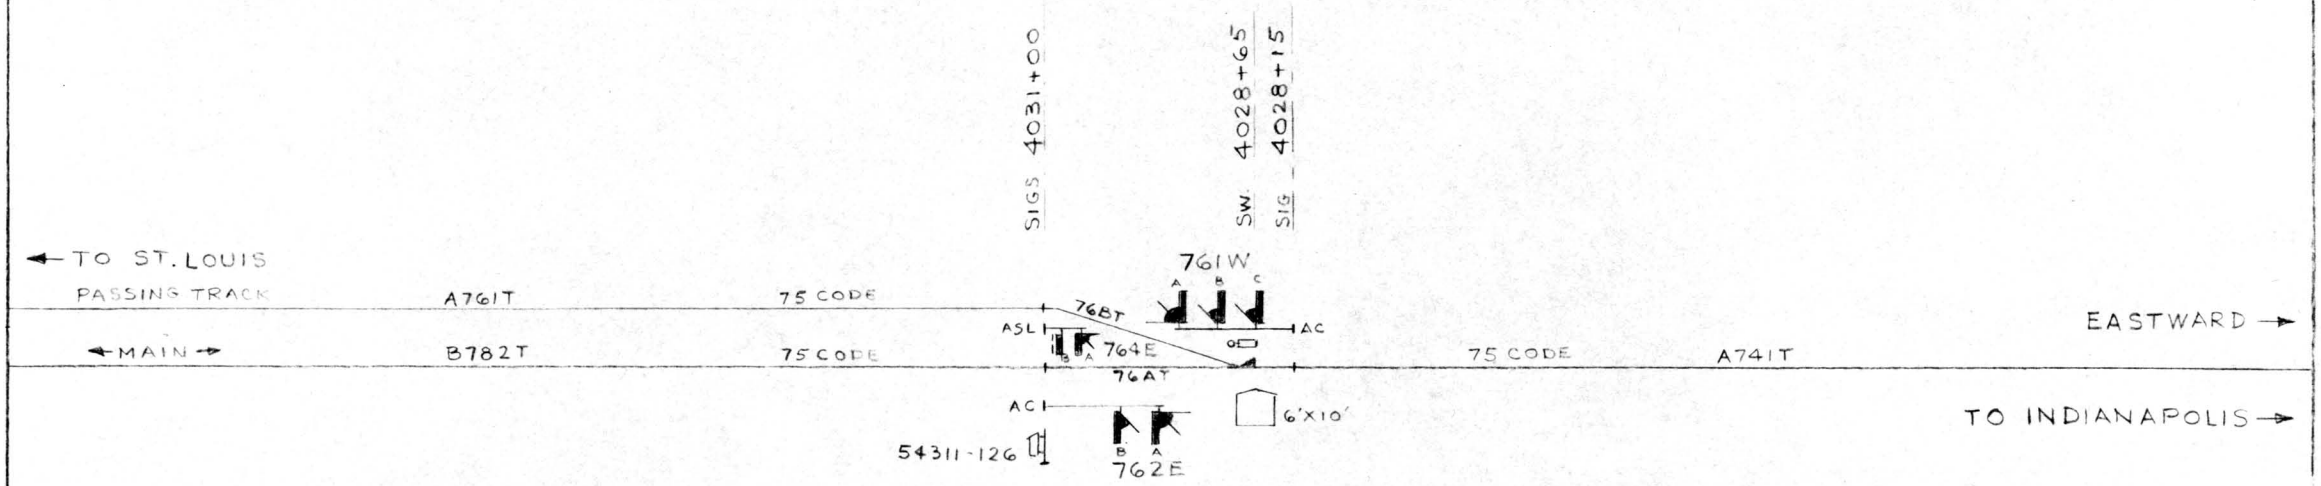

CONTROLLED FROM
INDIANAPOLIS

N.Y.C.R.R. SOUTHERN DISTRICT	C.&S. DEPT.	INDIANAPOLIS, IND.
SIGNAL PLAN C.P. 76 4MI. WEST OF TERRE HAUTE, IND. MARCH 16, 1967		
REVISION NO.		IL-762-ISL

DIST ENGR. OF C.&S.

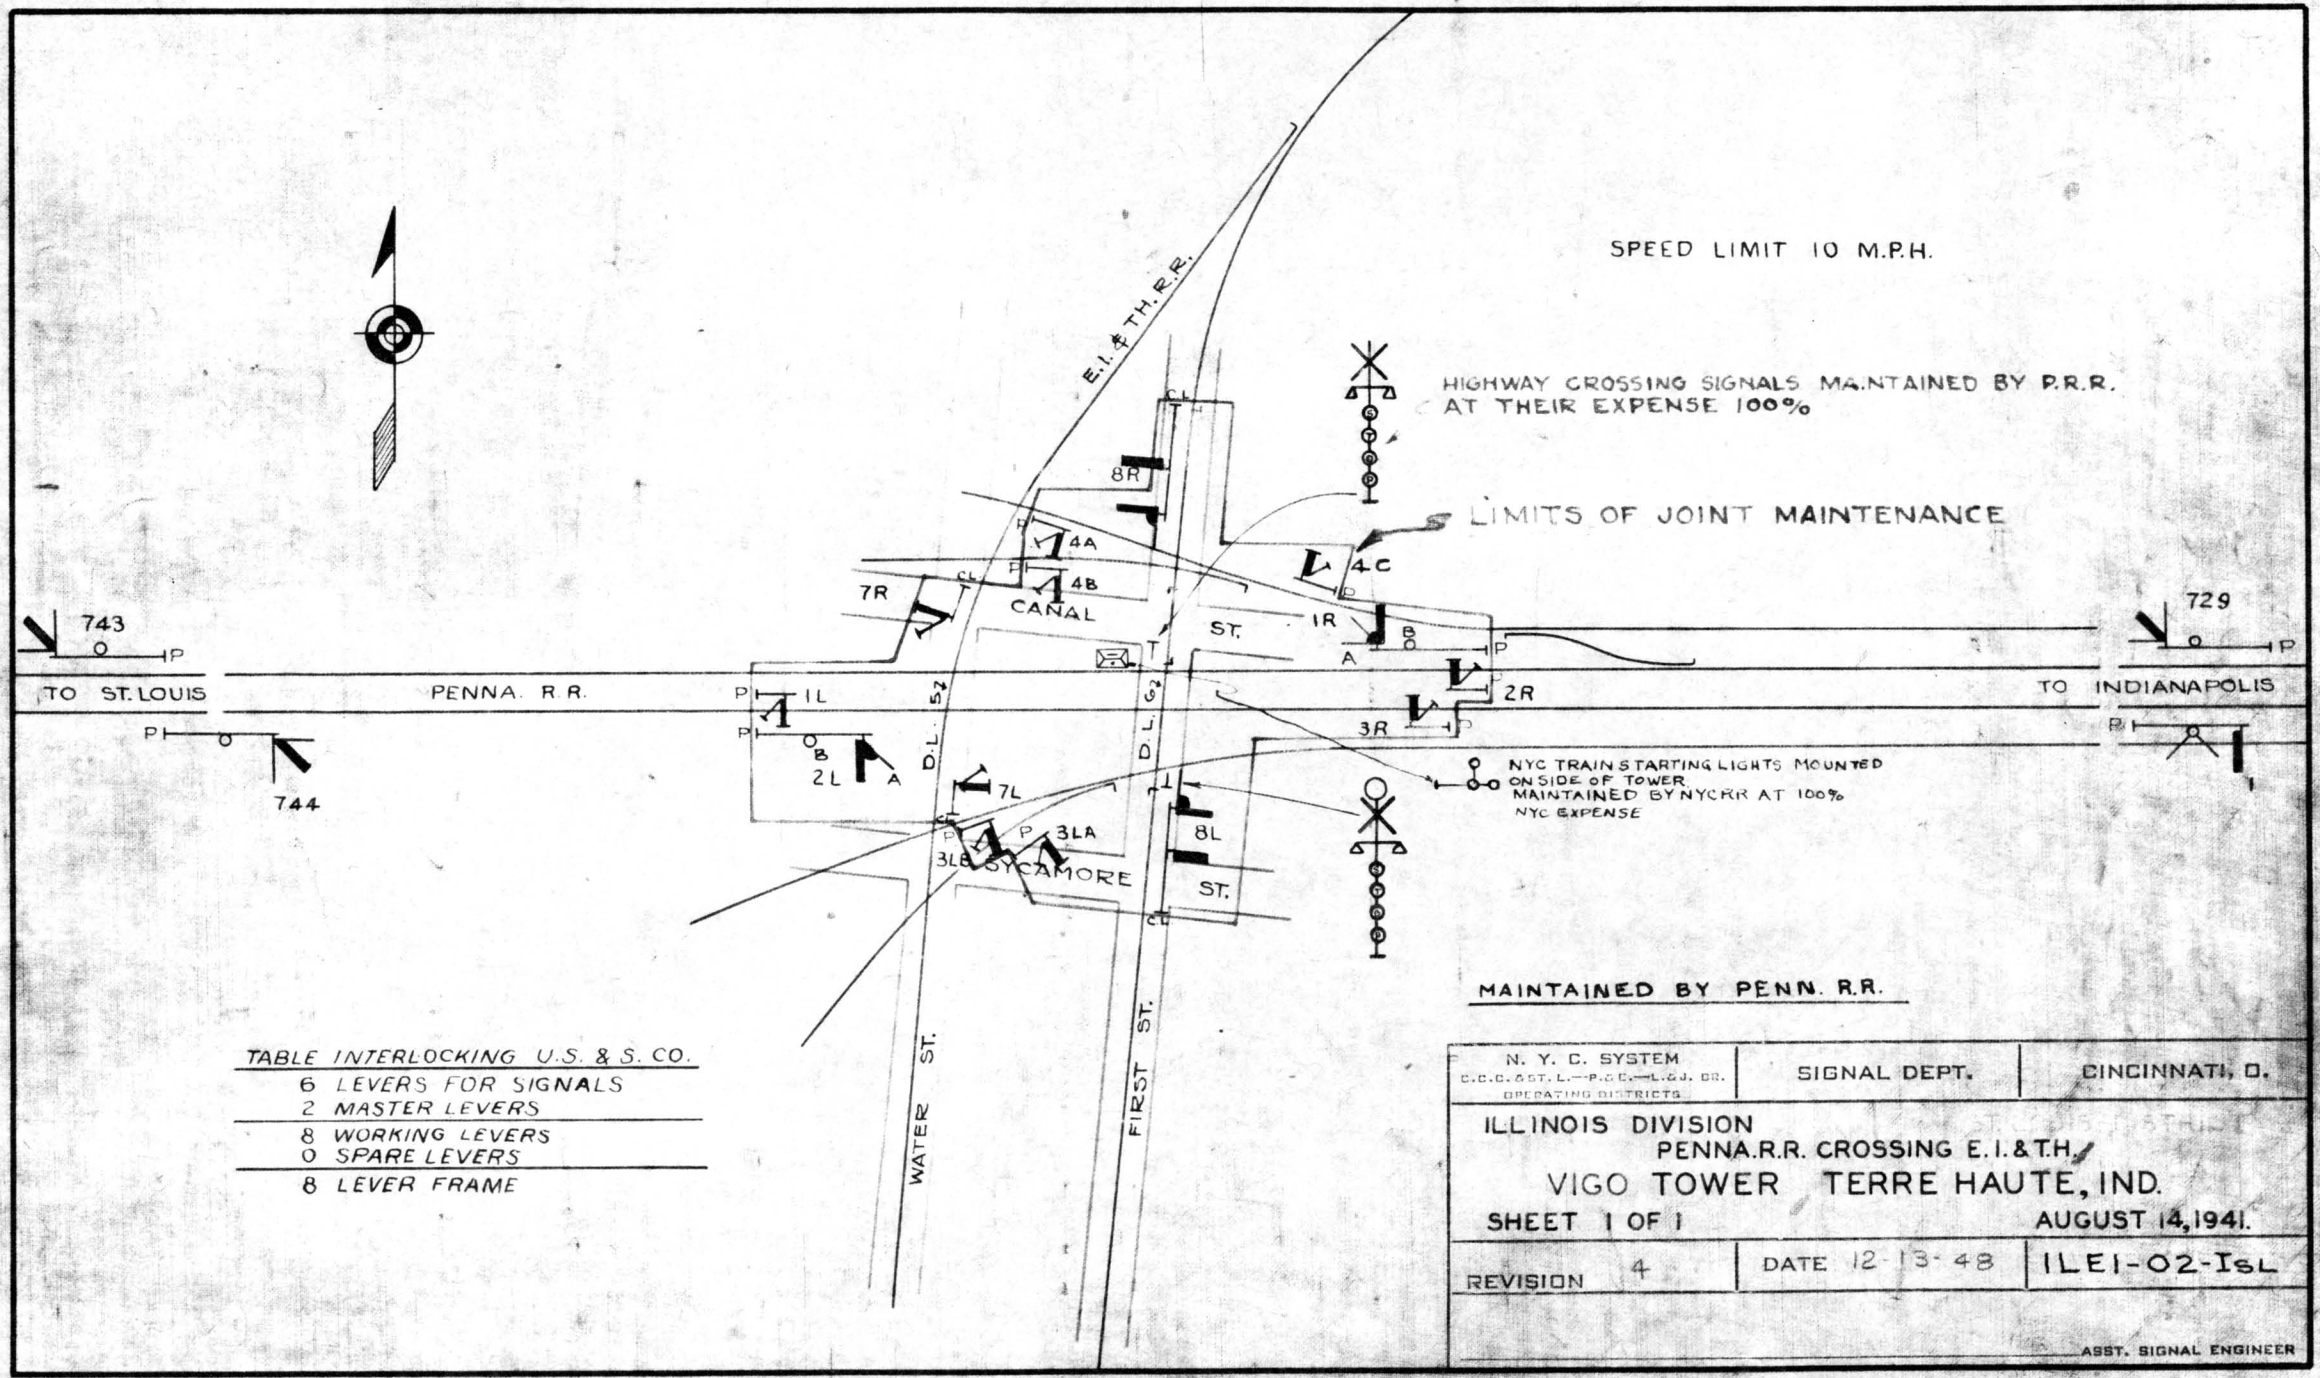

MAINTAINED BY PENN. R.R.


TABLE INTERLOCKING U.S. & S. CO.
6 LEVERS FOR SIGNALS
2 MASTER LEVERS
8 WORKING LEVERS
0 SPARE LEVERS
8 LEVER FRAME

N. Y. C. SYSTEM C.C.C.&ST.L.—P.C.C.—L.E.J. OR. OPERATING DISTRICTS	SIGNAL DEPT.	CINCINNATI, O.

ILLINOIS DIVISION
PENNA.R.R. CROSSING E.I.&T.H.
VIGO TOWER TERRE HAUTE, IND.
SHEET 1 OF 1 AUGUST 14,1941.

REVISION 4	DATE 12-13-48	ILEI-02-ISL

ASST. SIGNAL ENGINEER

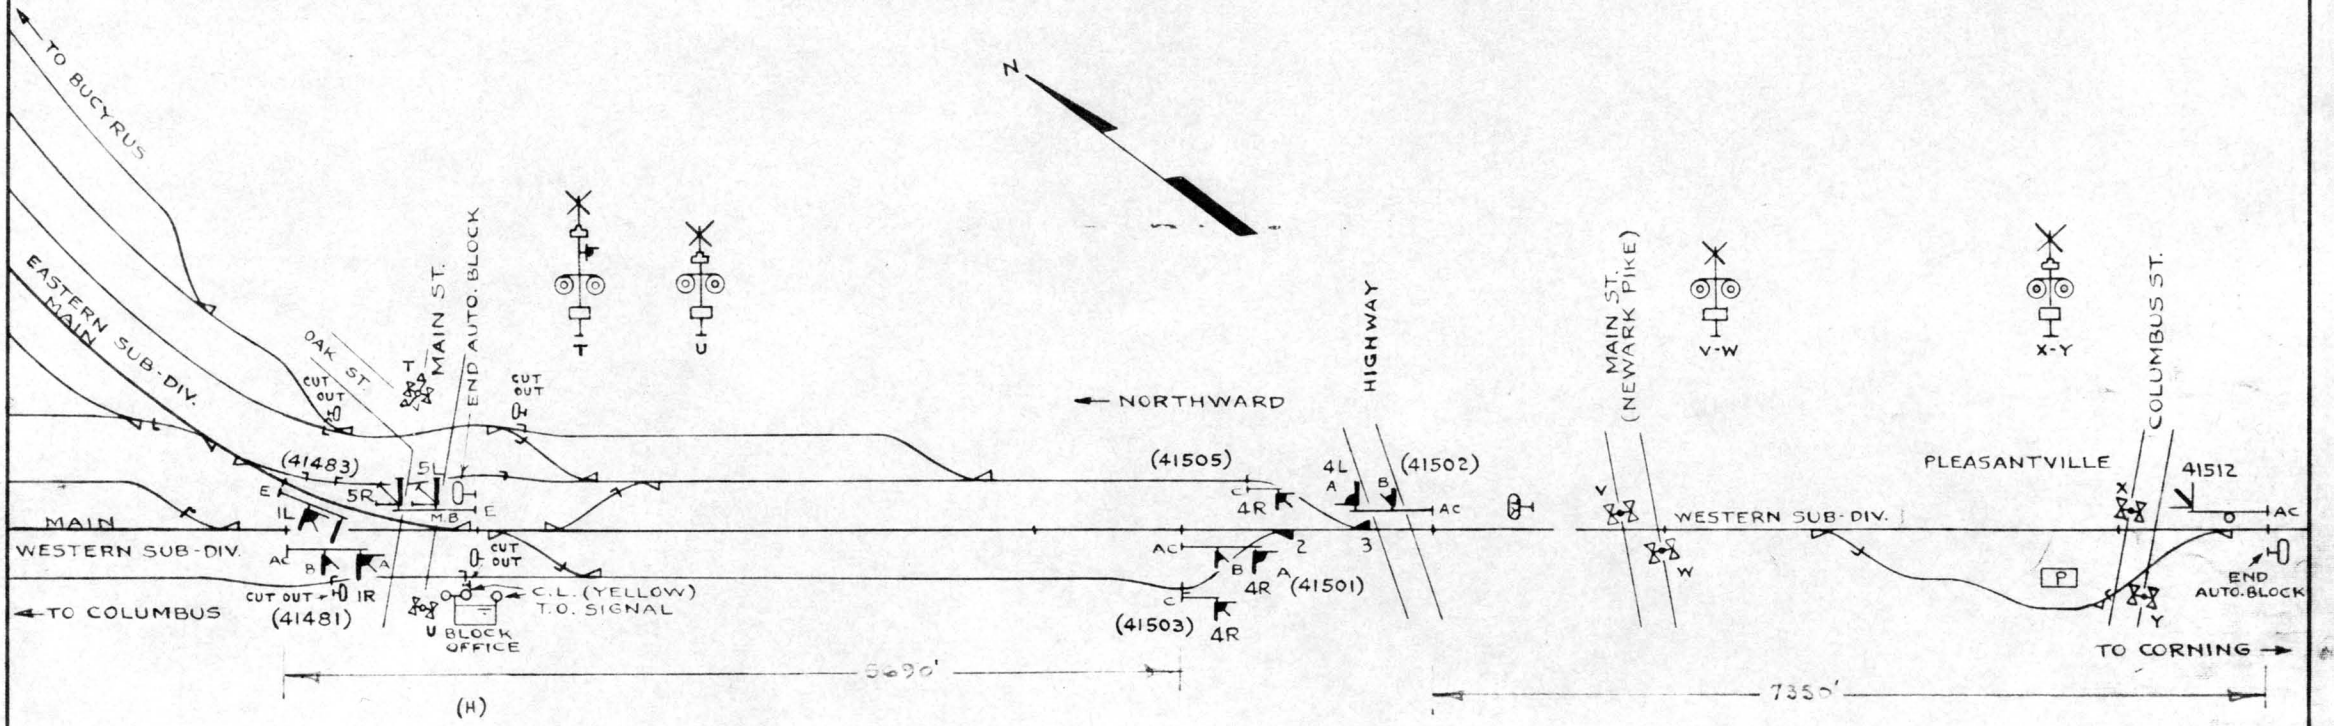

G.R.S. TYPE "A" TABLE INTERLOCKER

5	WORKING LEVERS
0	SPARE LEVERS
0	SPARE SPACES
5	LEVER FRAME

PLAN NOT TO SCALE


N. Y. C. R. R. WEST OF BUFFALO.	SIGNAL DEPT.	CLEVELAND, O.

REMOTE CONTROL OF SWITCHES AND SIGNALS
SOUTH END OF PASSING TRACKS

THURSTON, OHIO.

APRIL 29, 1946.

REVISION NO. 5	MARCH 17, 1948	OCE-1610-1sL

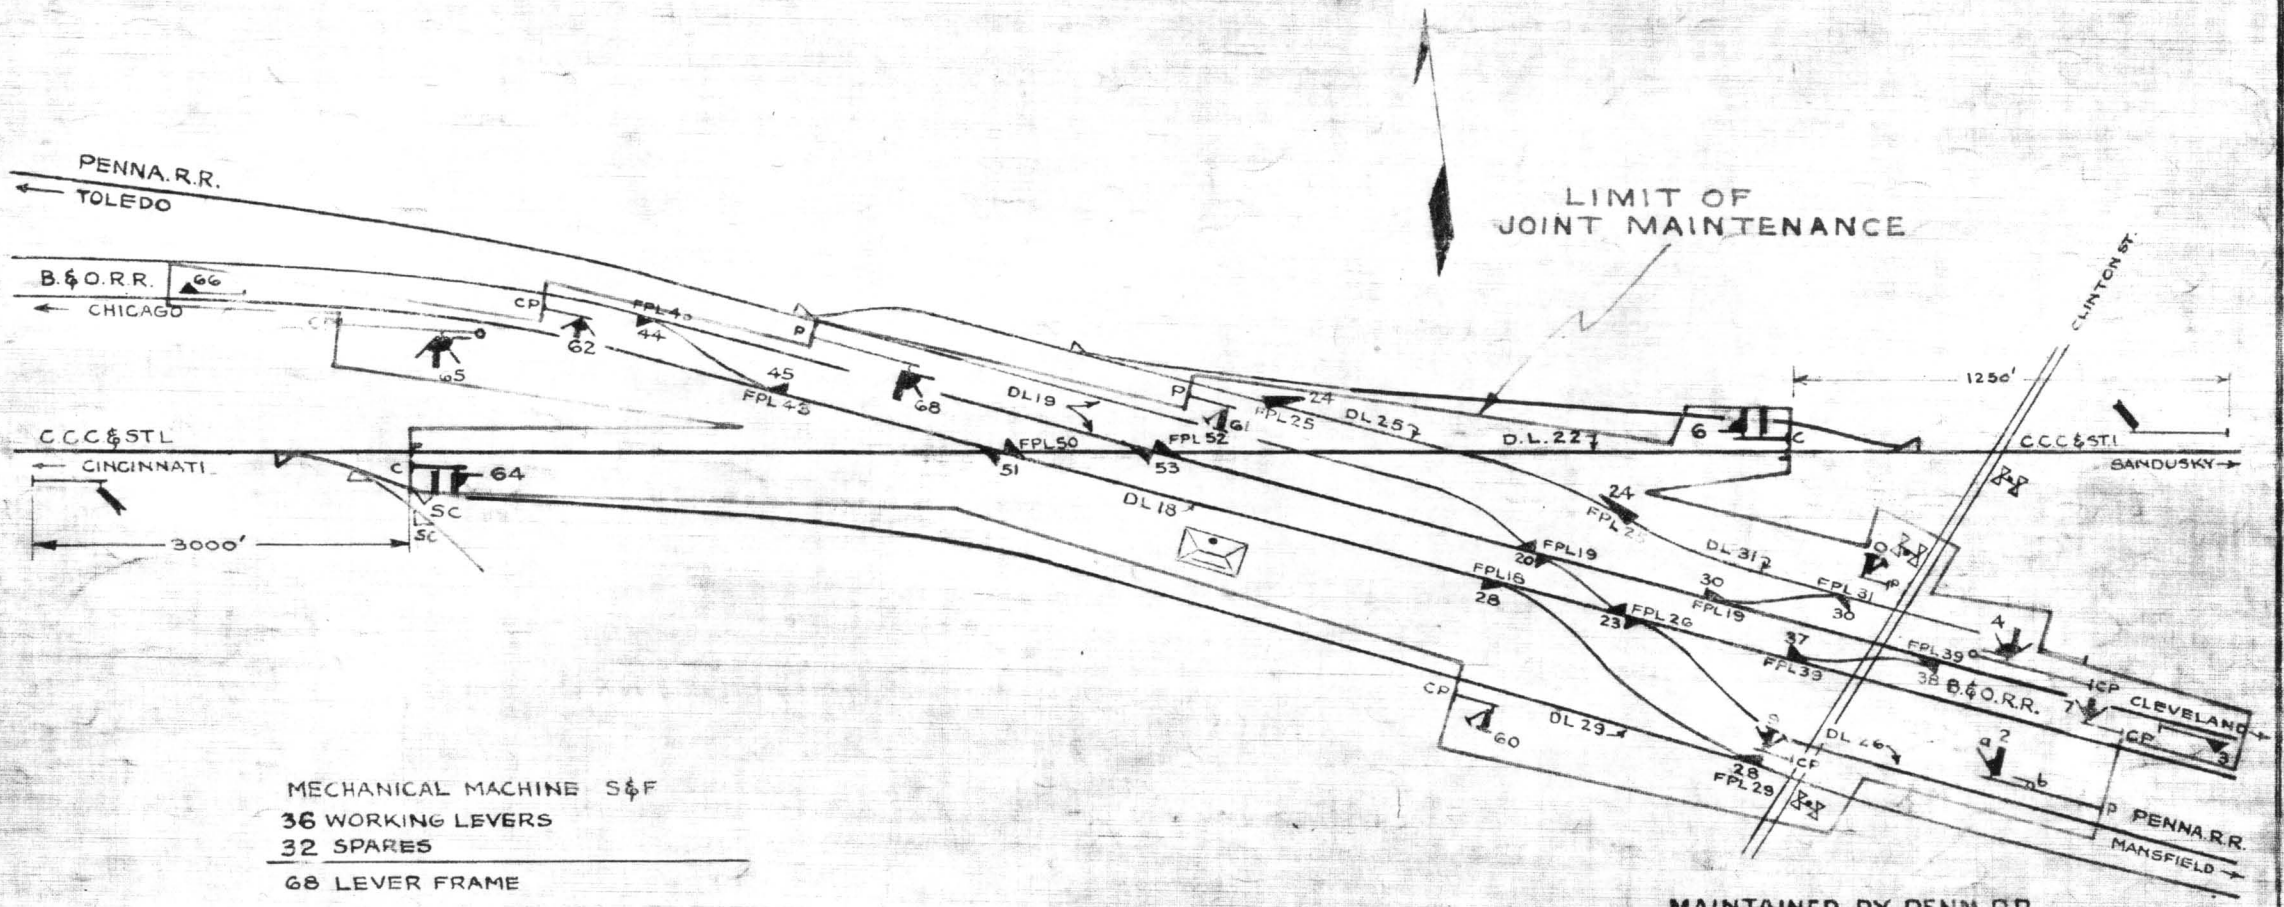


MECHANICAL MACHINE S&F
36 WORKING LEVERS
32 SPARES
68 LEVER FRAME

MAINTAINED BY PENN. R.R.


N. Y. C. SYSTEM C.C.C. & ST. L.—P. & E.—L. & J. BR. OPERATING DISTRICTS	SIGNAL DEPT.	CINCINNATI, O.
OHIO DIVISION		SANDUSKY DIST.
C.C.C. & ST.L.R.R. CROSSING B & O. & PENNA. RYS.		
TIFFIN OHIO		
SHEET 1 OF 1		MAY 27, 1942
REVISION 6	DATE 3-24-49	OS-337-ISL

ASST. SIGNAL ENGINEER

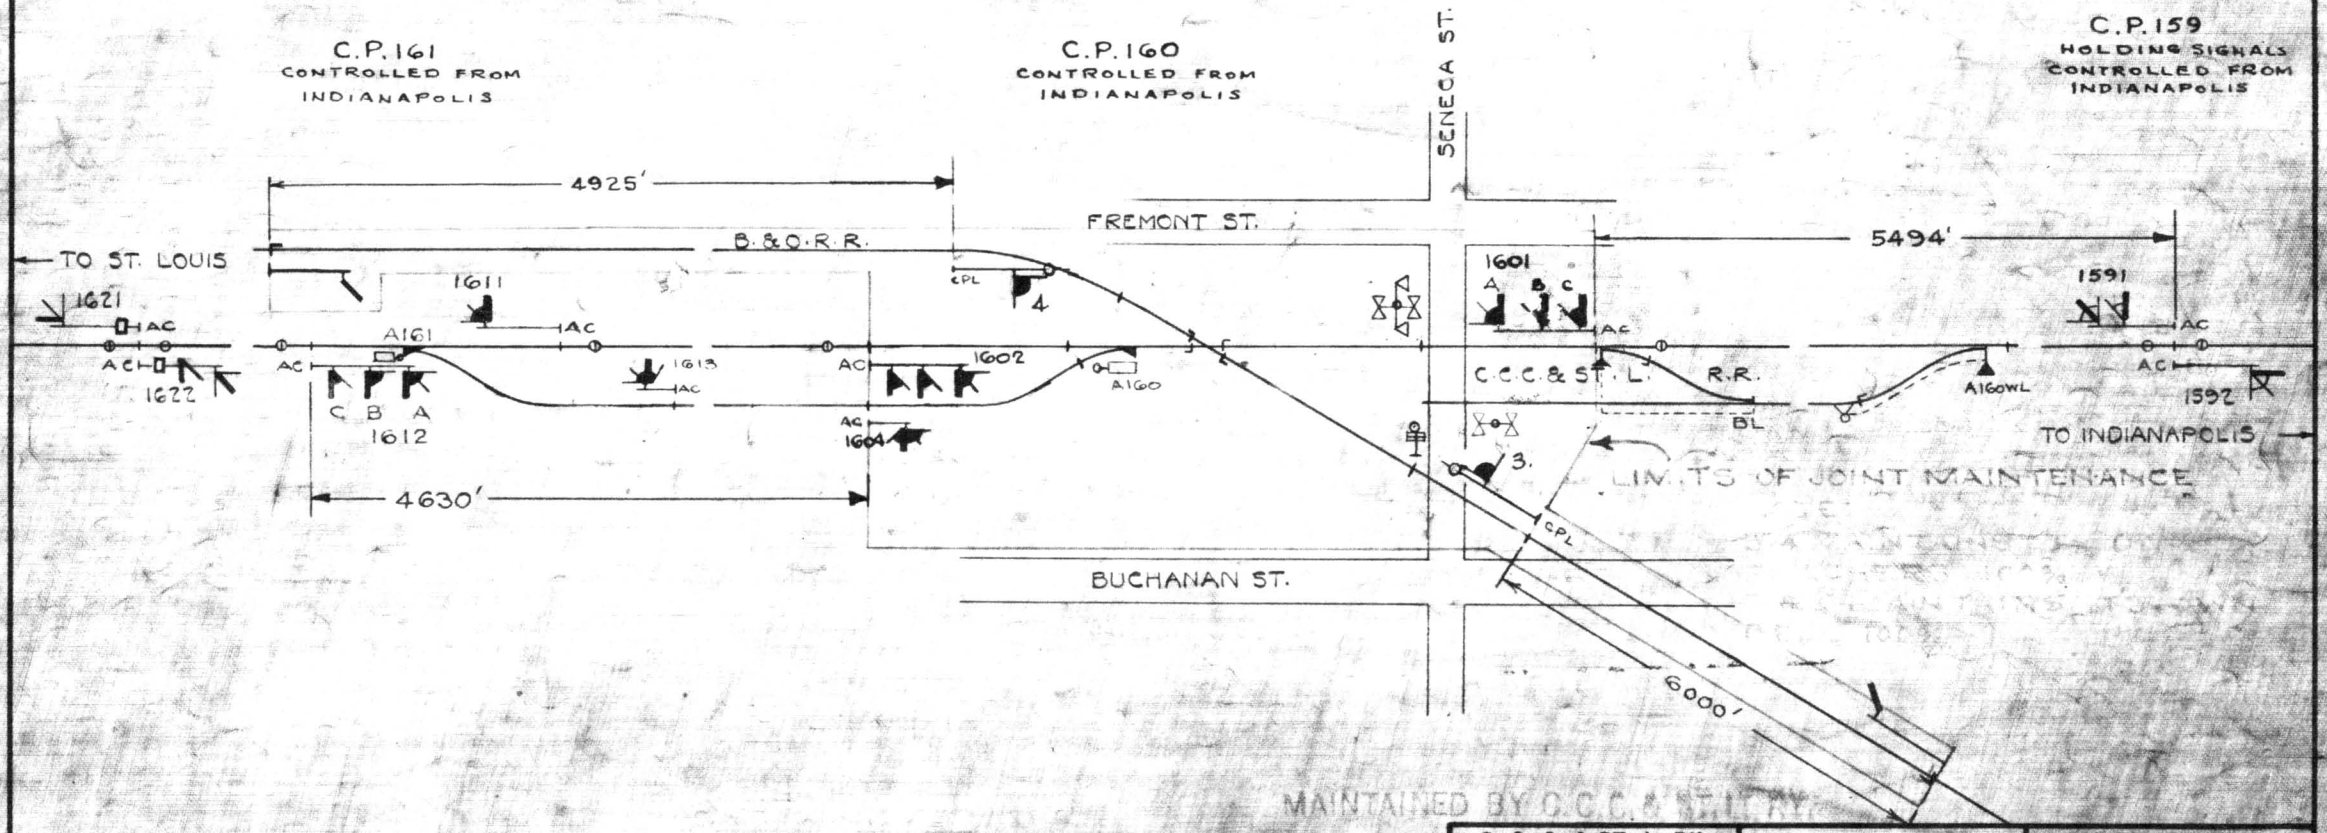


C. C. C. & ST. L. RY. N.Y.C.R.R.CO.-LESSEE	SIGNAL DEPT.	CINCINNATI, O.
ILLINOIS DIV.	**SIGNAL PLAN**	
TOWER HILL, ILLINOIS		
JANUARY 13, 1939		
REVISION 14	DATE 12-15-67	IL-1607-191

ASST. SIGNAL ENGINEER

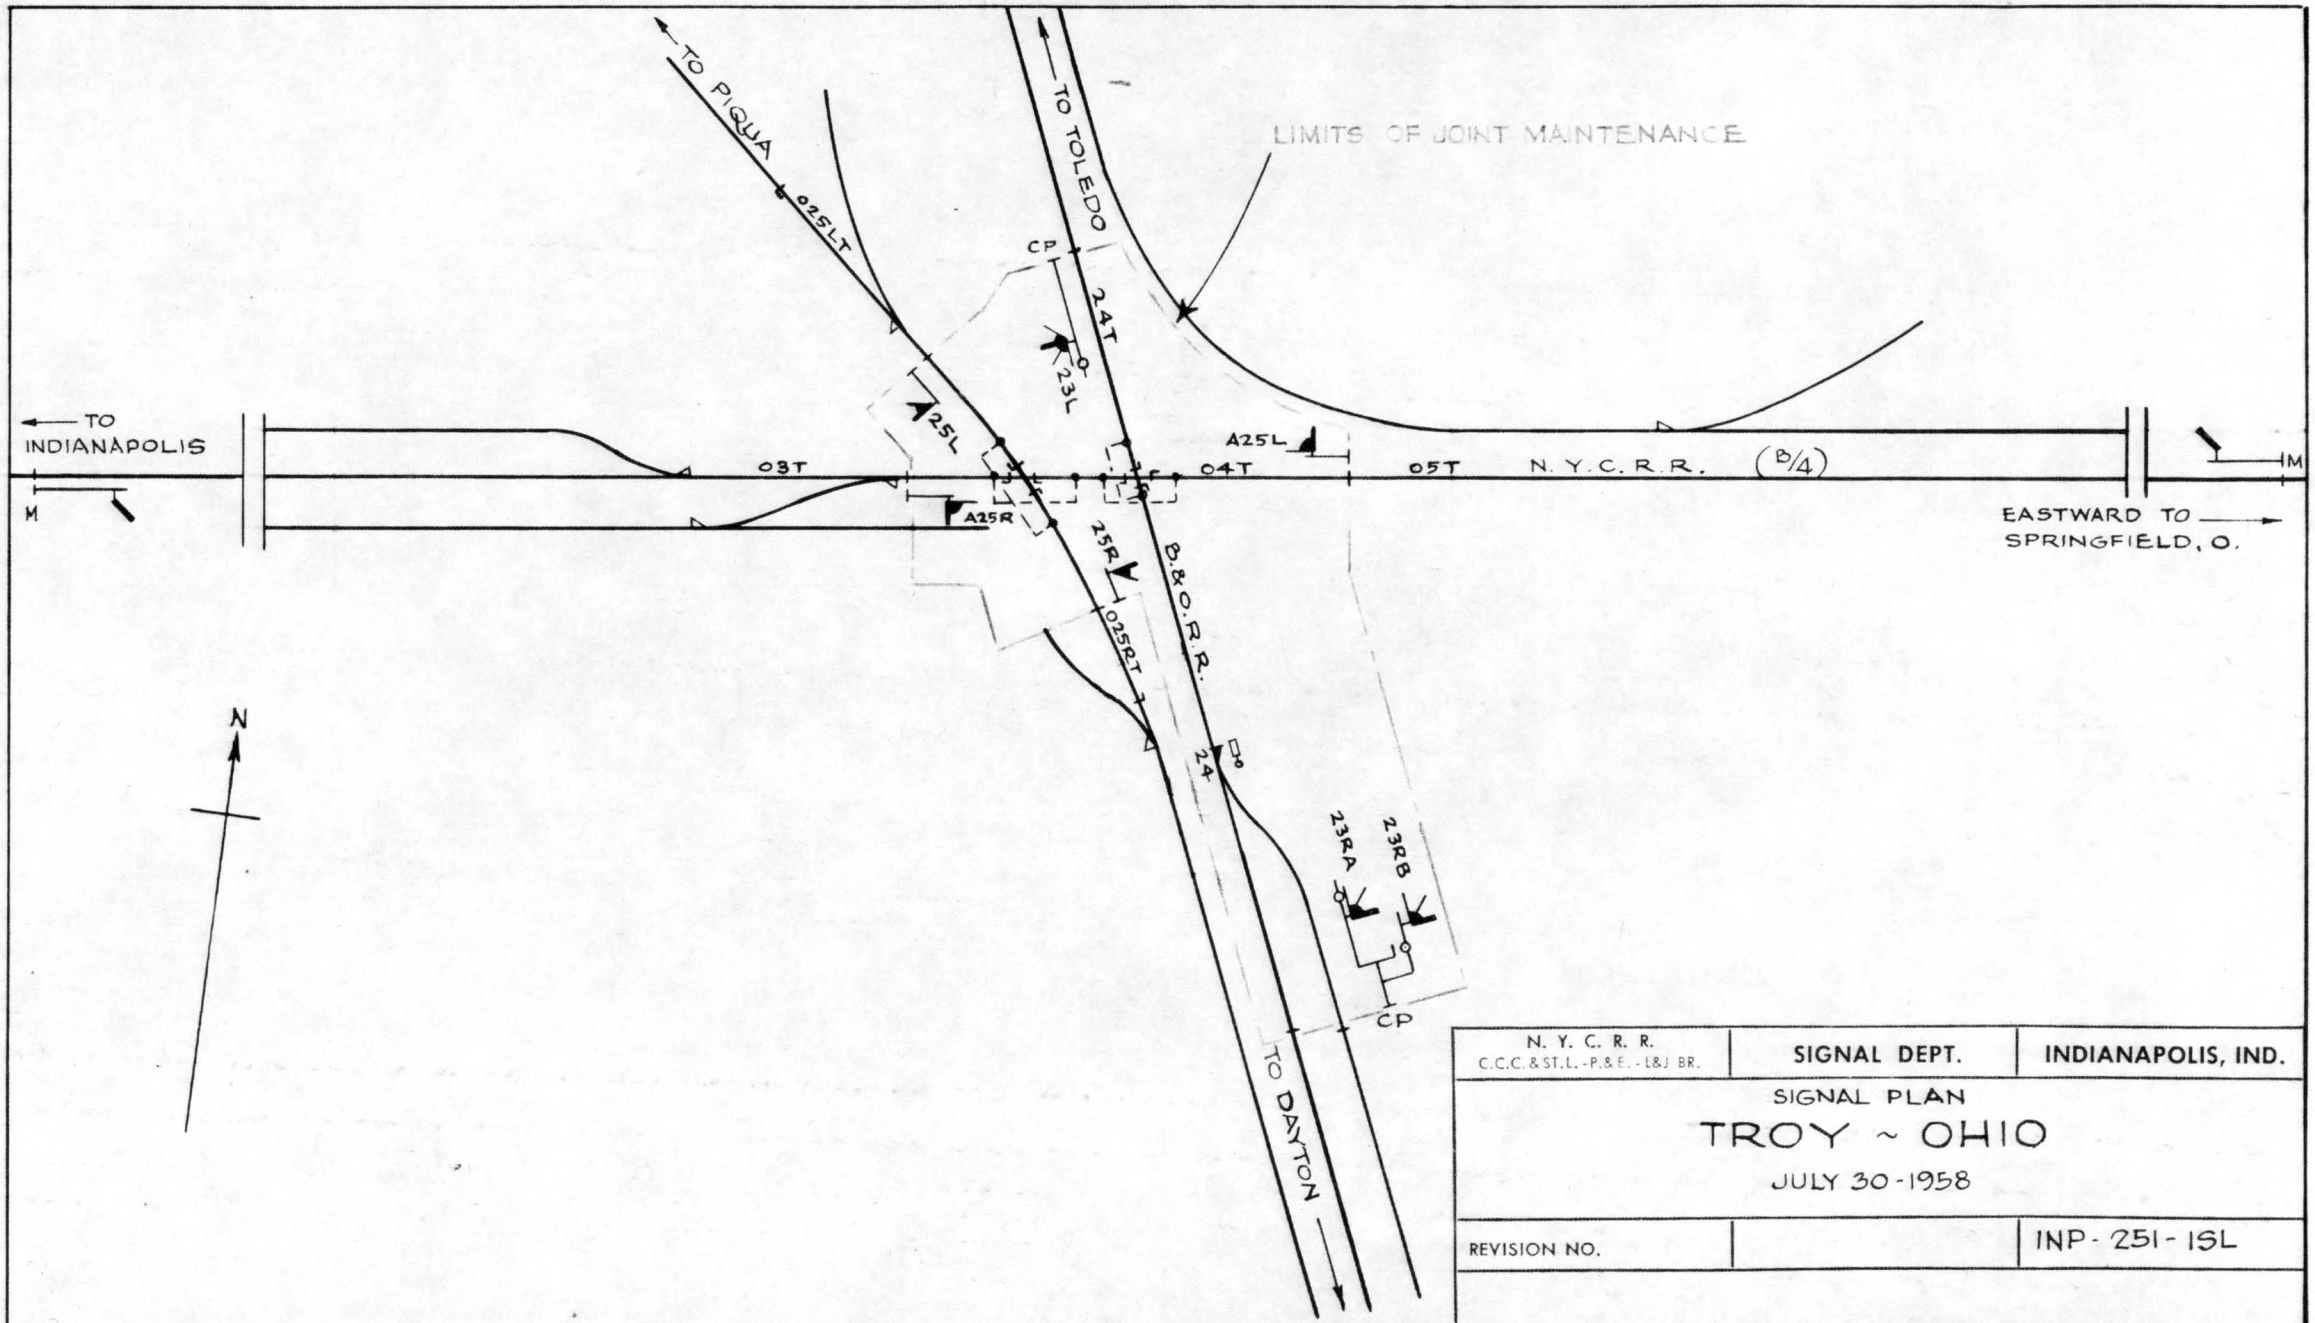

N. Y. C. R. R. C.C.C. & ST.L. - P.& E. - L&J BR.	SIGNAL DEPT.	INDIANAPOLIS, IND.
SIGNAL PLAN		
TROY ~ OHIO		
JULY 30 - 1958		
REVISION NO.		INP - 251 - 1SL

SIGNAL ENGR.

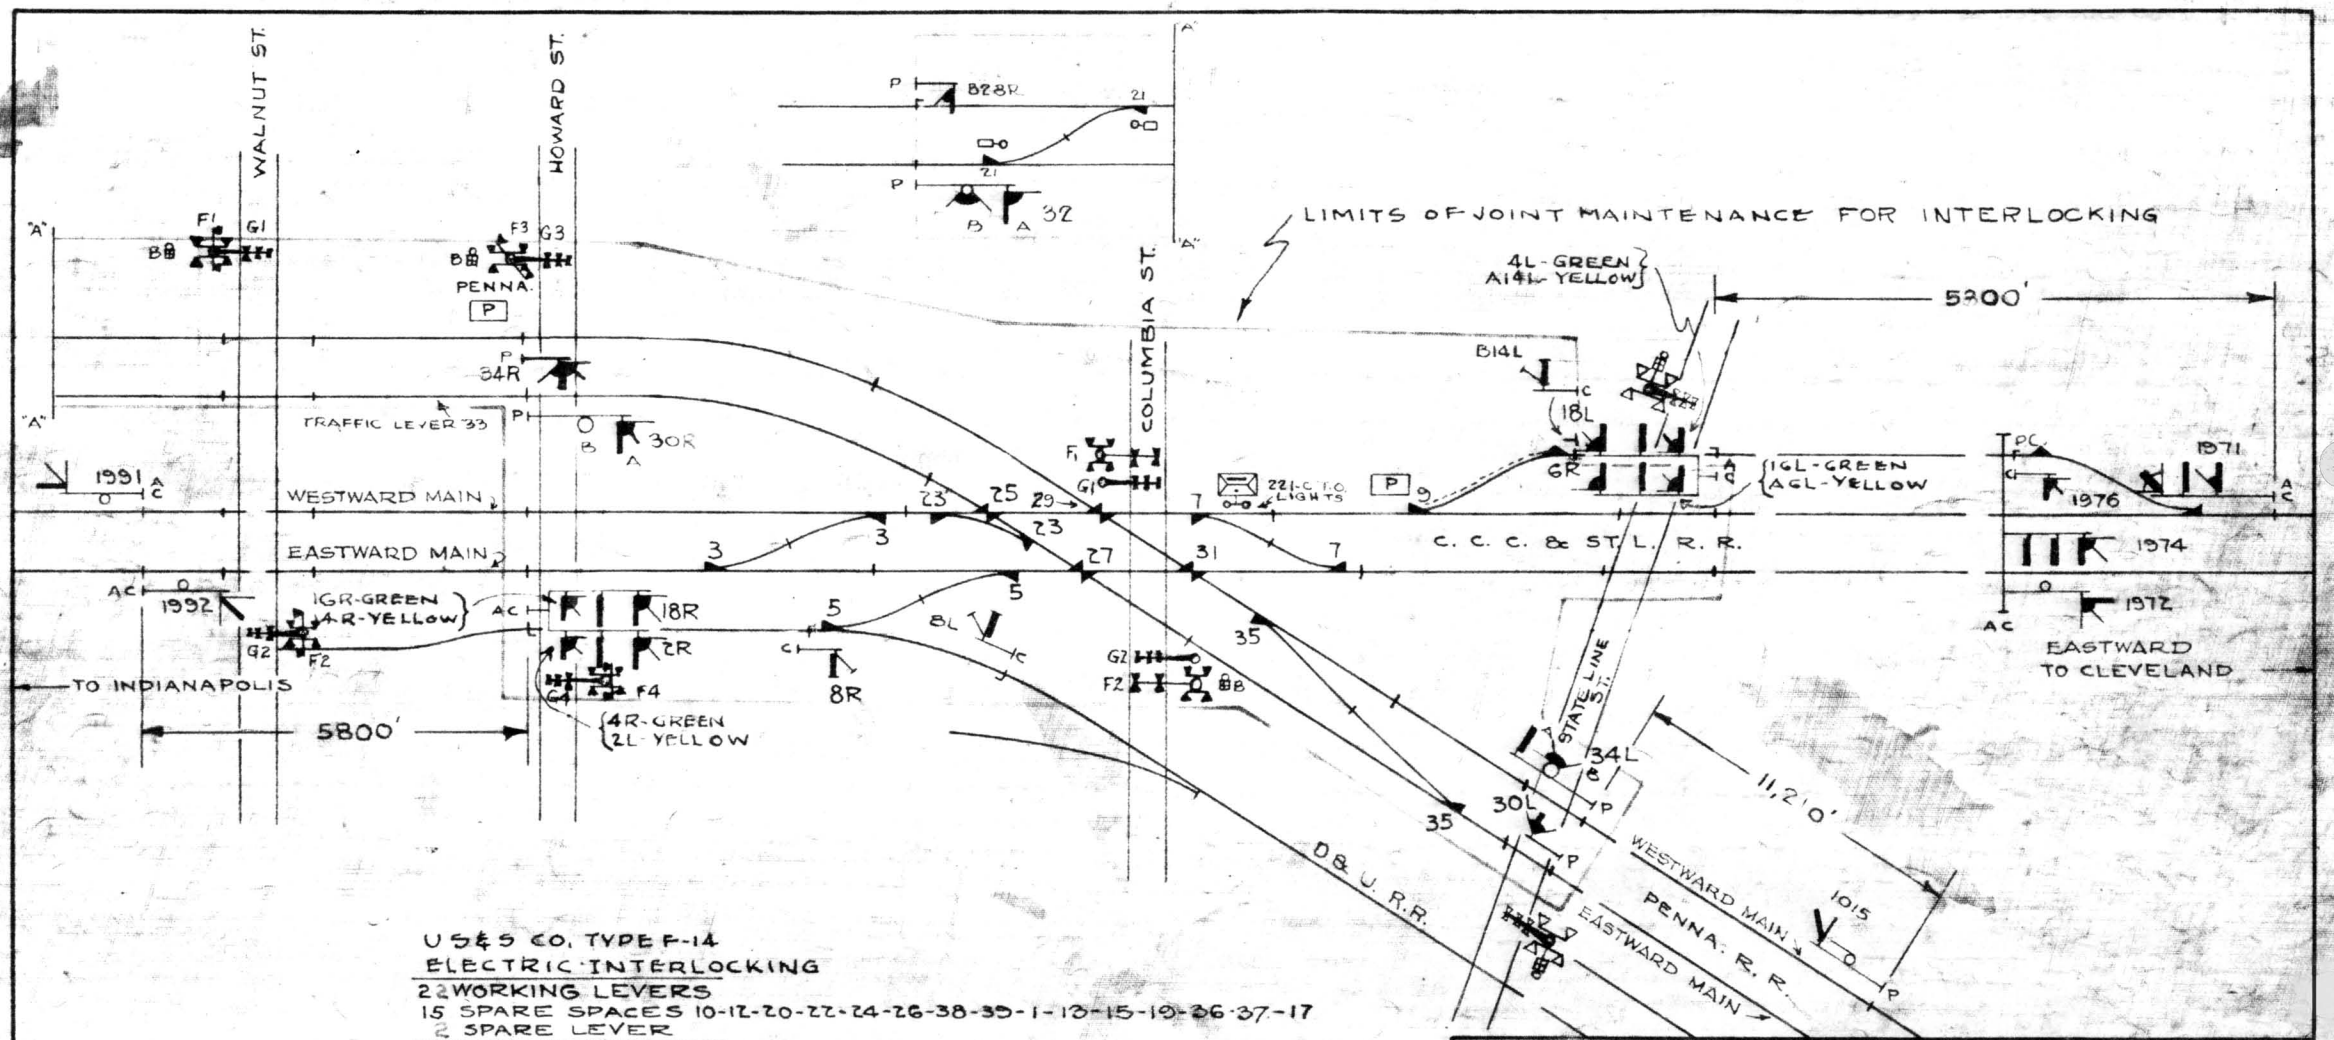

U S & S CO. TYPE F-14
ELECTRIC INTERLOCKING
22 WORKING LEVERS
15 SPARE SPACES 10-12-20-22-24-26-28-33-1-13-15-19-36-37-17
2 SPARE LEVER
39 LEVER FRAME

N.Y.C.R.R. MAINTAINS CROSSING PROTECTION AT WALNUT, HOWARD, COLUMBIA, & STATE LINE STS. ON UNIT BASIS. PER AGREEMENT DATED 3-9-48 & SUPPLEMENT THERETO, DEVELOPED PERCENTAGES ARE-NYCRR 50%, PRR 50%.

MAINTAINED BY C.C.C. & ST.L. RY.

C. C. C. & ST. L. RY. N.Y.C.R.R.CO.-LESSEE	SIGNAL DEPT.	INDIANAPOLIS, IND.


OHIO DIVISION

SIGNAL PLAN
UNION CITY. IND.

JANUARY 13, 1939

REVISION	DATE	O-1988-I SL

SIGNAL ENGINEER

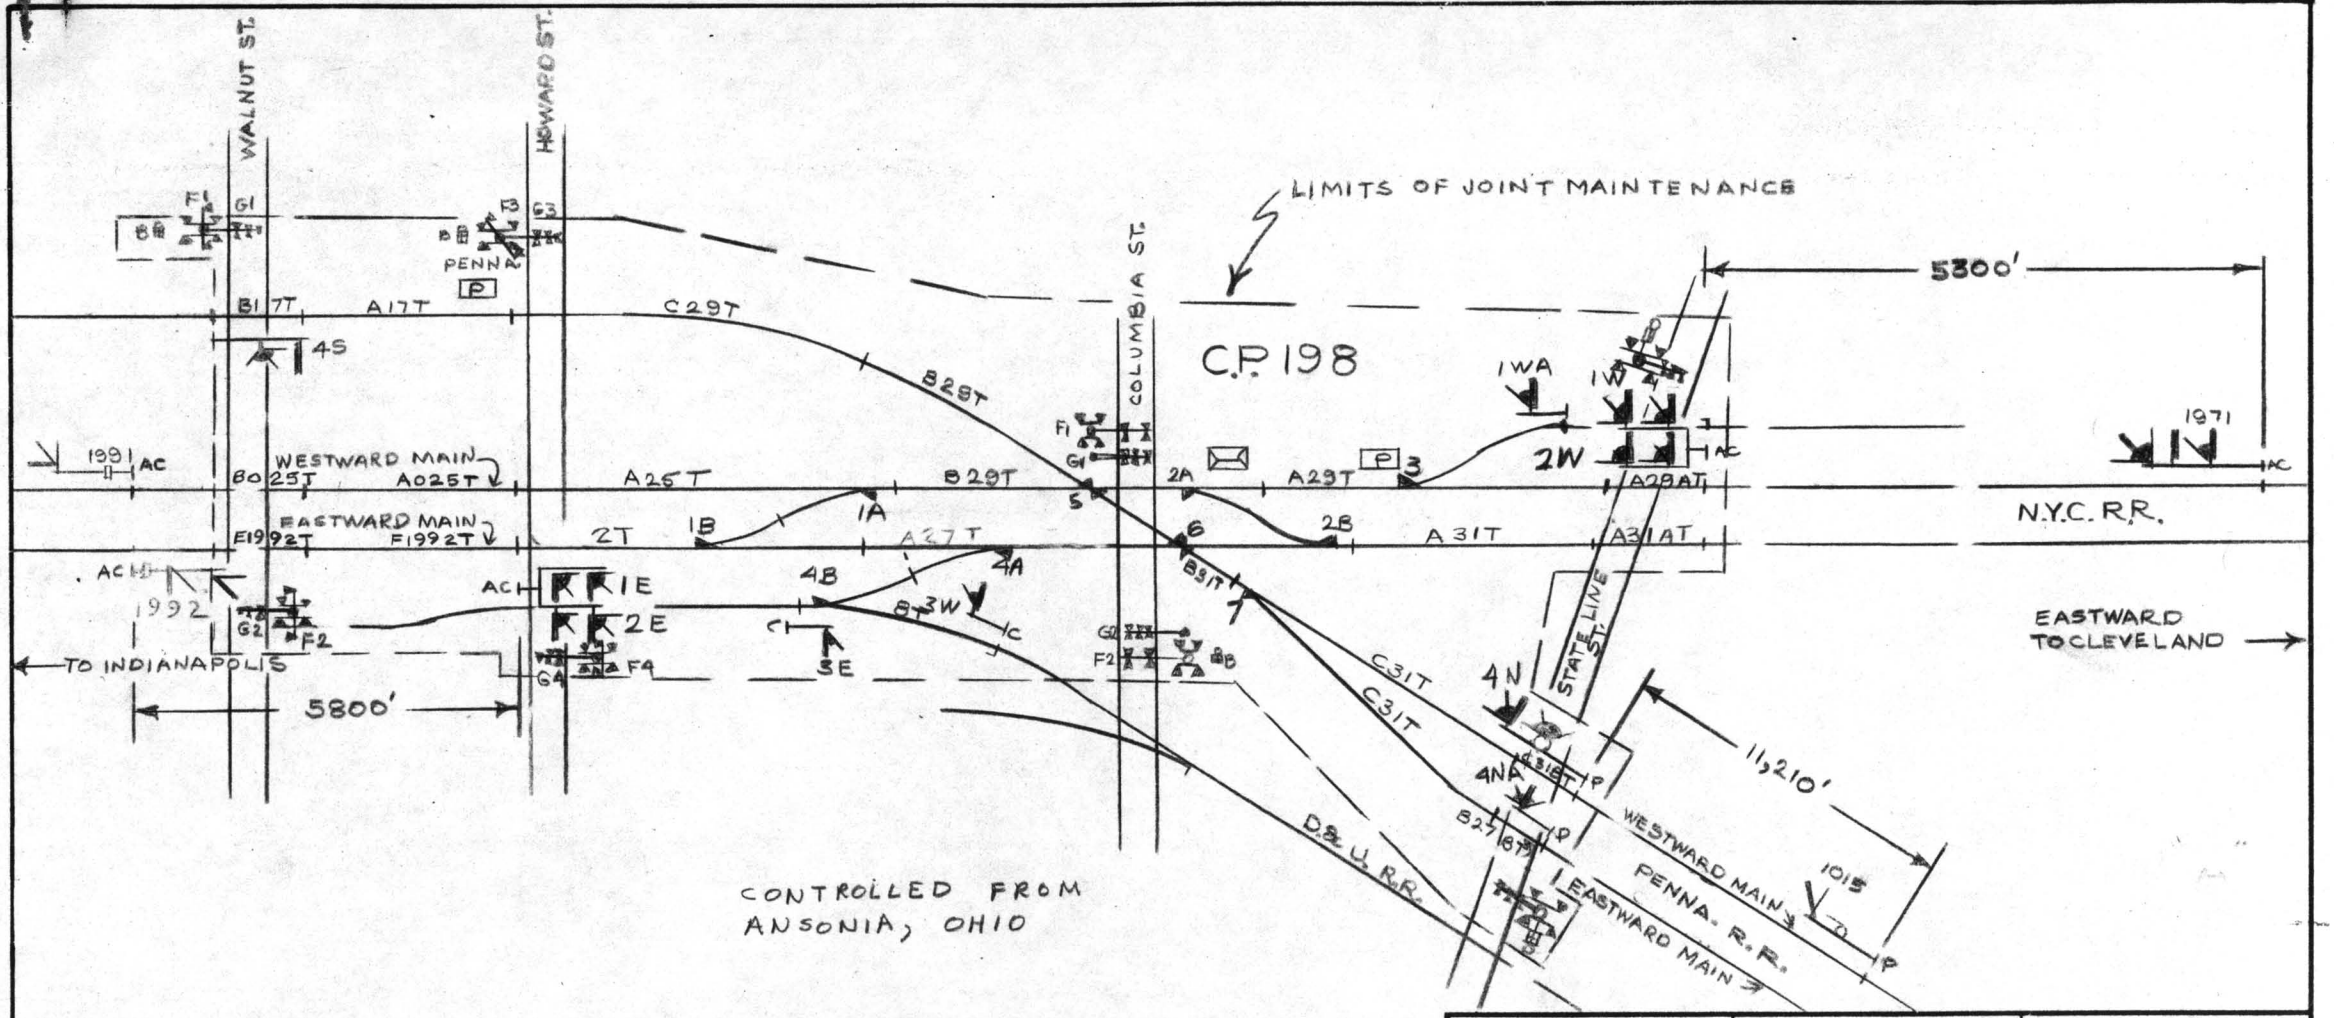


N.Y.C.R.R. MAINTAINS CROSSING PROTECTION AT WALNUT, HOWARD, COLUMBIA & STATE LINE STS. ON UNIT BASIS

N. Y. C. R. R. SOUTHERN DISTRICT	COMM. & SIG. DEPT.	INDIANAPOLIS, IND.

SIGNAL PLAN
UNION CITY, IND.
C.P. 198
JUNE 6, 1967

REVISION NO	1	6-9-68	O-1988-ISL

DIST ENGR of C&S

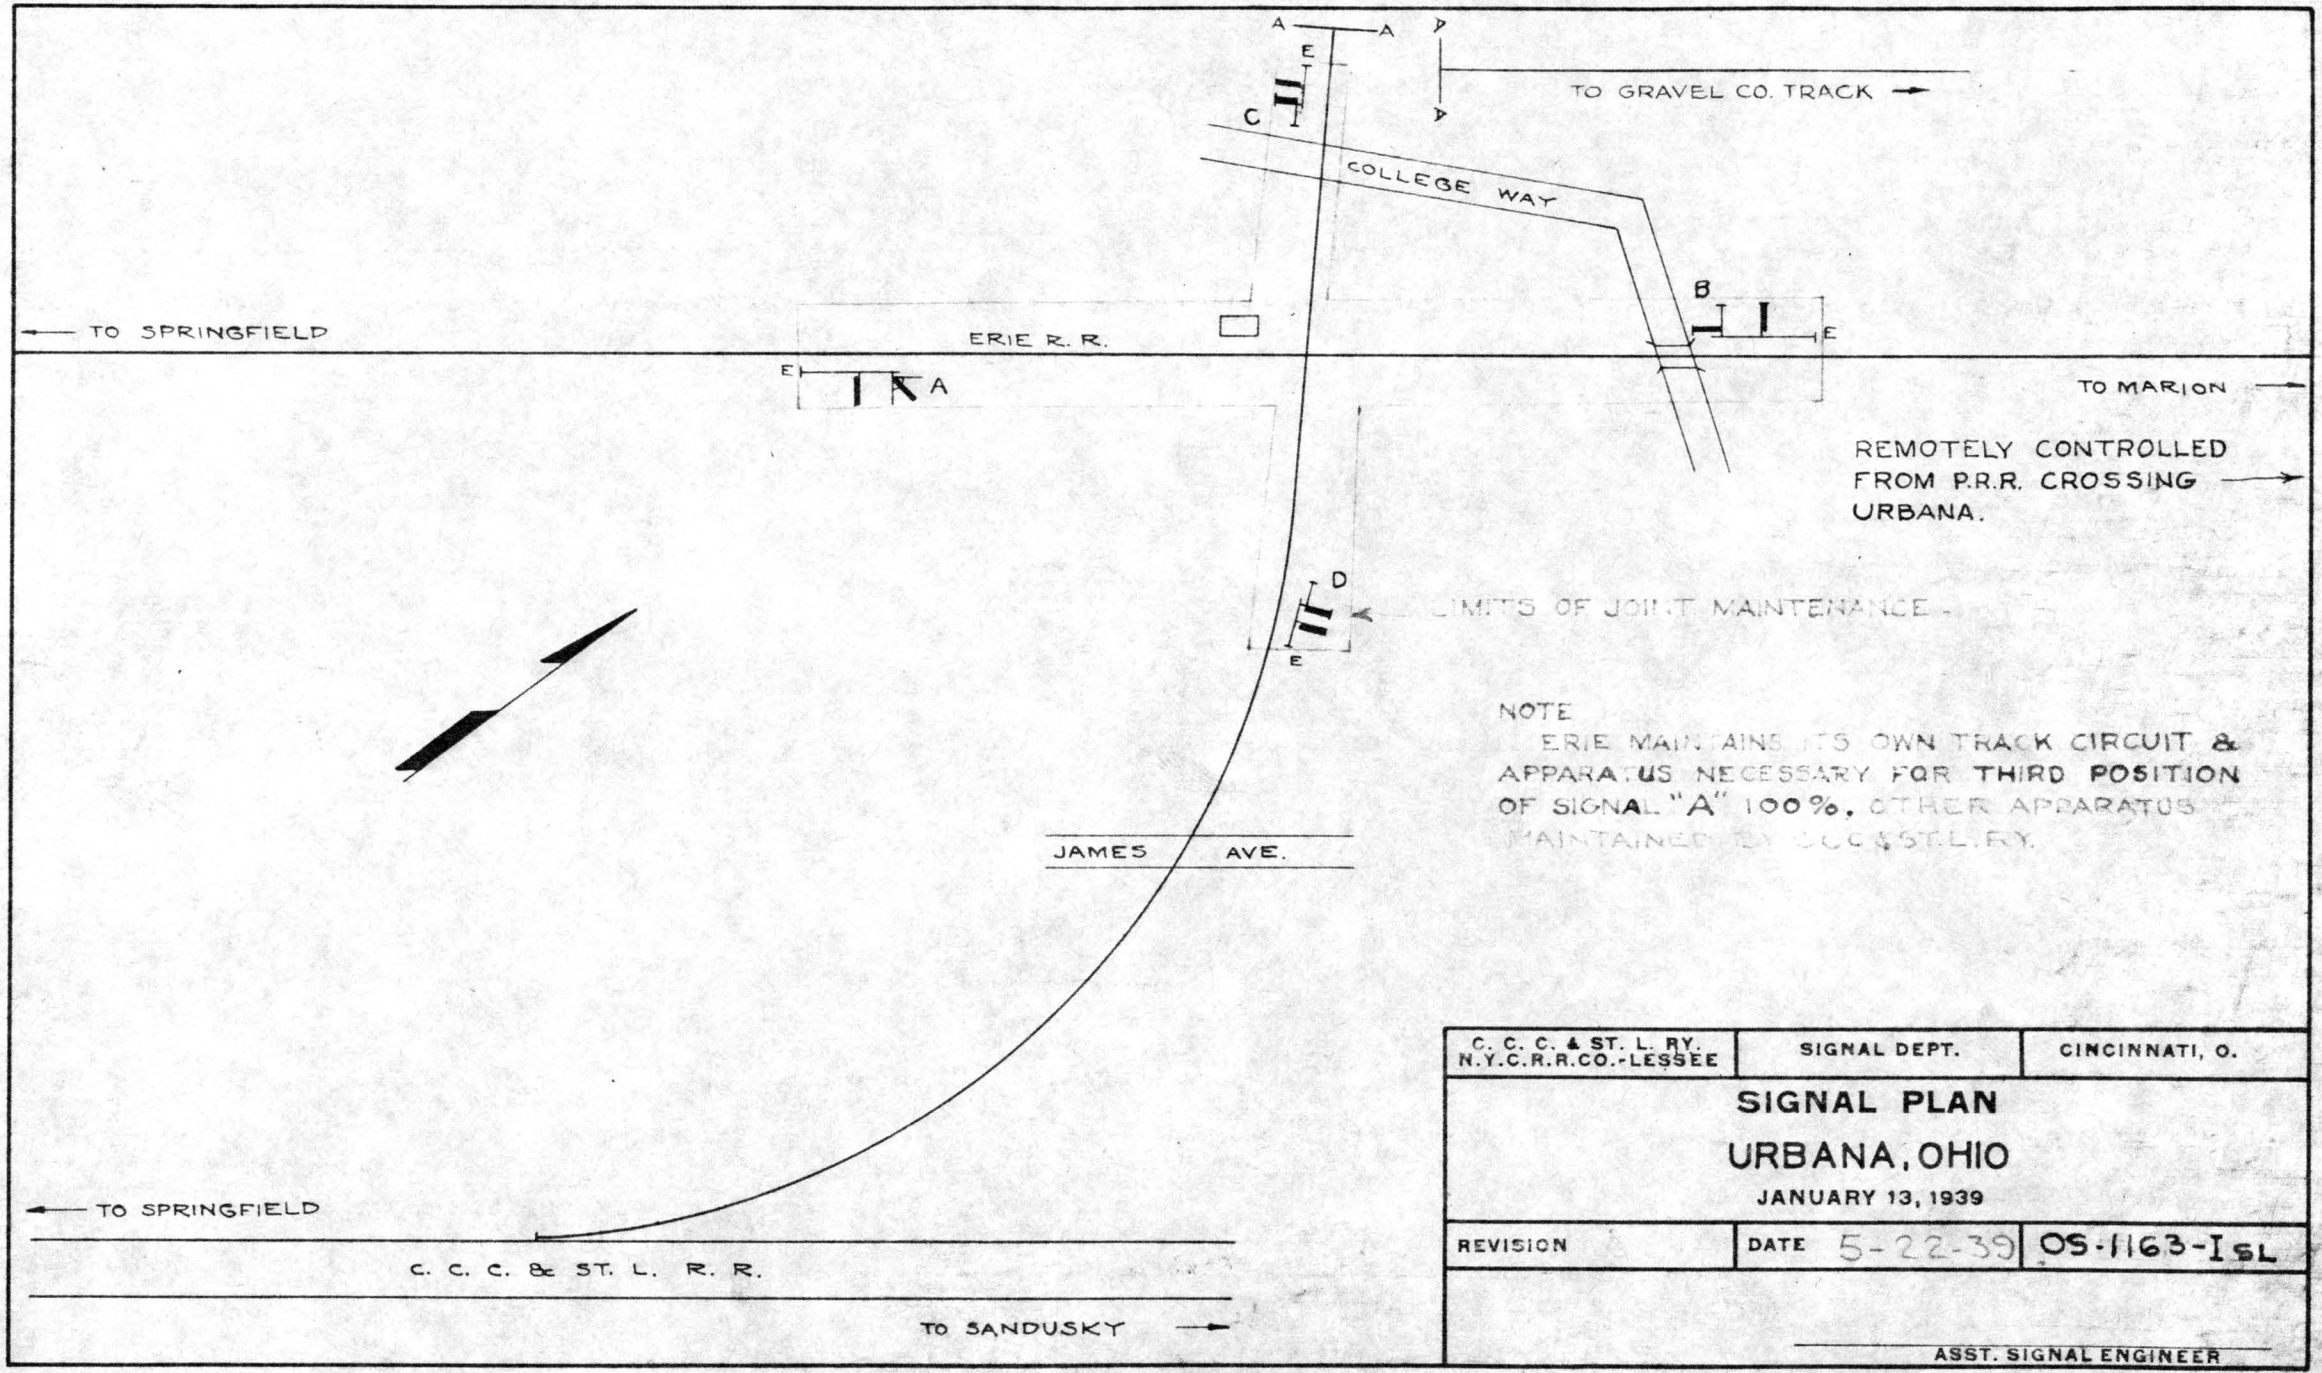

C. C. C. & ST. L. RY. N.Y.C.R.R.CO.-LESSEE	SIGNAL DEPT.	CINCINNATI, O.

SIGNAL PLAN

URBANA, OHIO


JANUARY 13, 1939

REVISION	DATE 5-22-39	OS-1163-I SL

ASST. SIGNAL ENGINEER

C. P. 17

SIGNALS CONTROLLED FROM INDIANAPOLIS

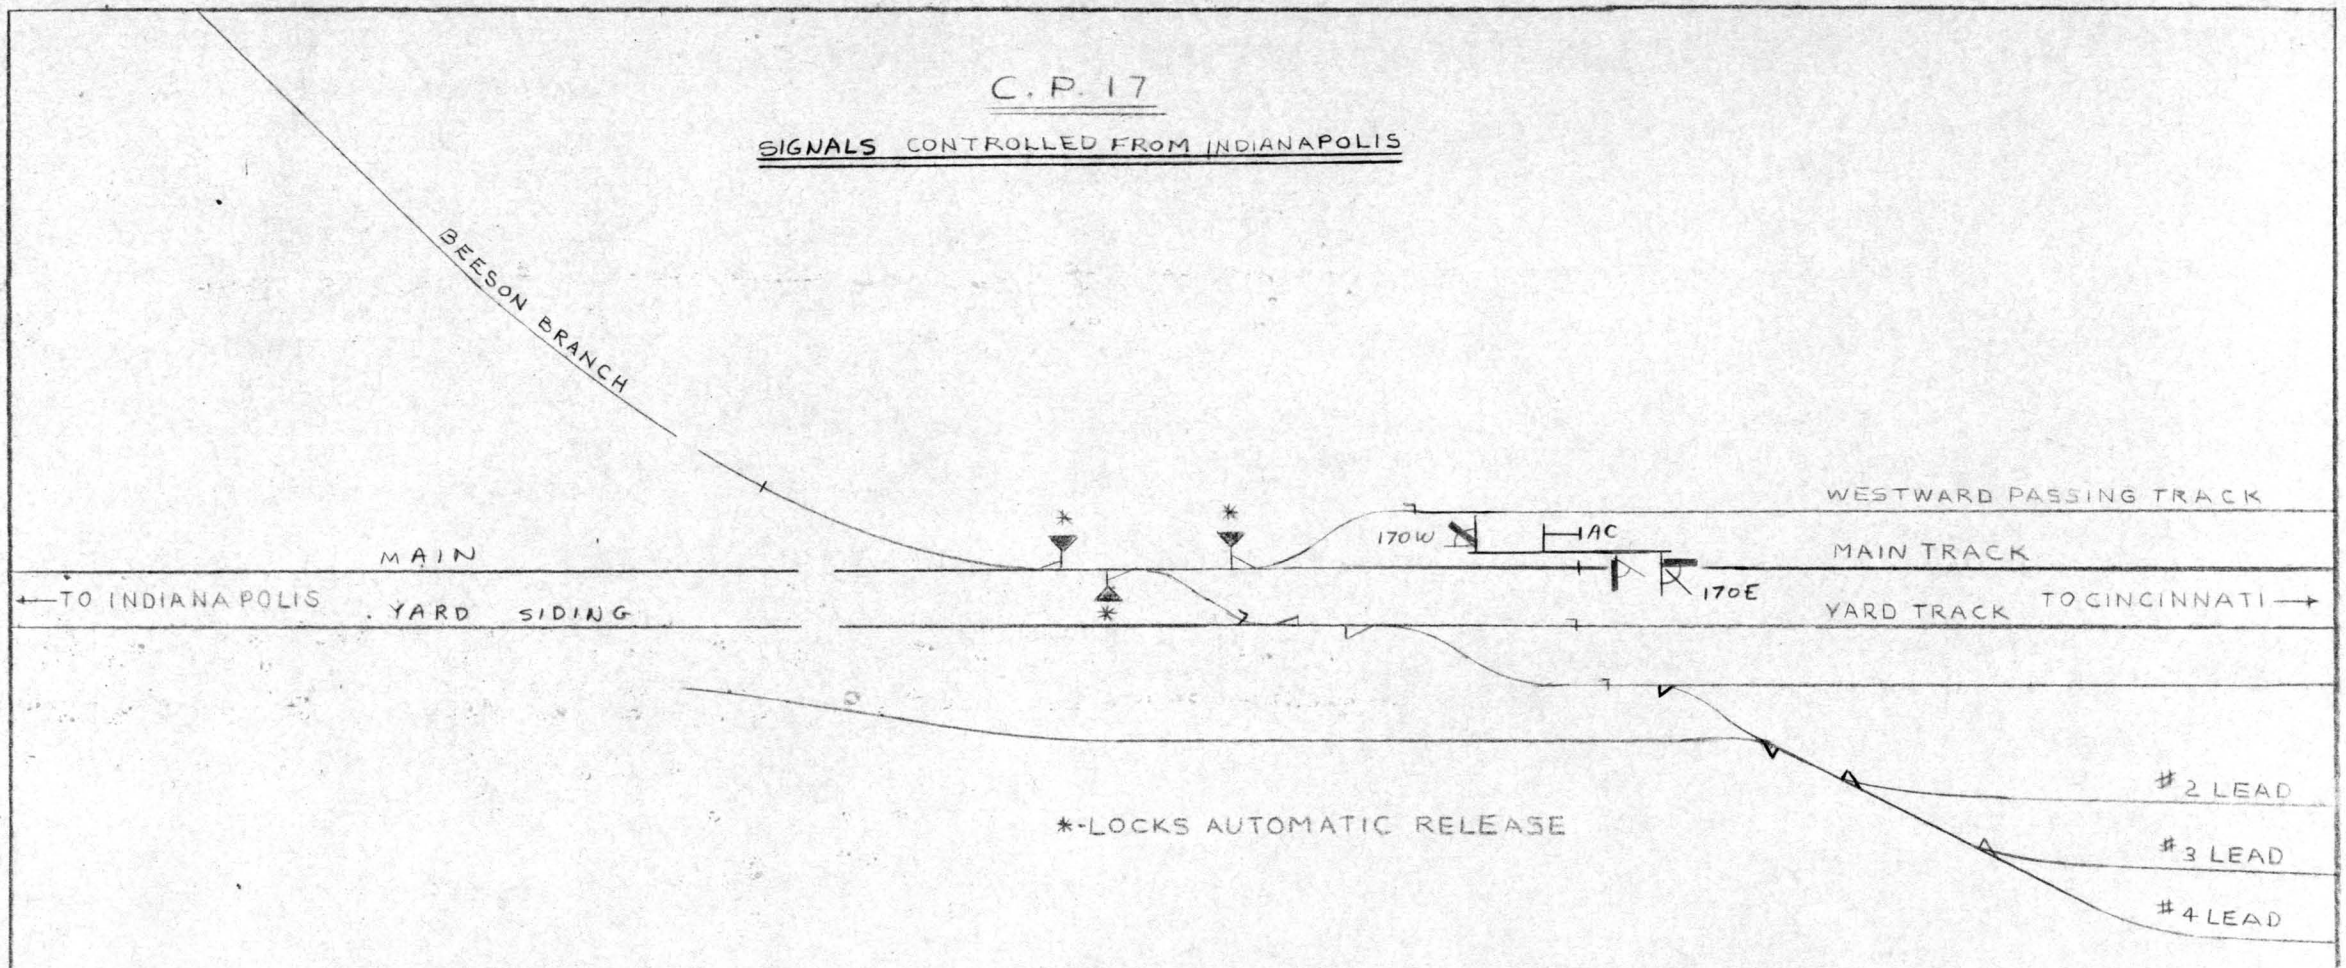

N. Y. C. R. R. SOUTHERN DISTRICT	COMM & SIG DEPT.	INDIANAPOLIS, IND.


SIGNAL PLAN

VALLEY JUNCTION, OHIO

SEPT 15, 1966

REV. NO. 1	8-15-67	IN-175-ISL

DISTRICT ENGR. OF COMM. & SIG.

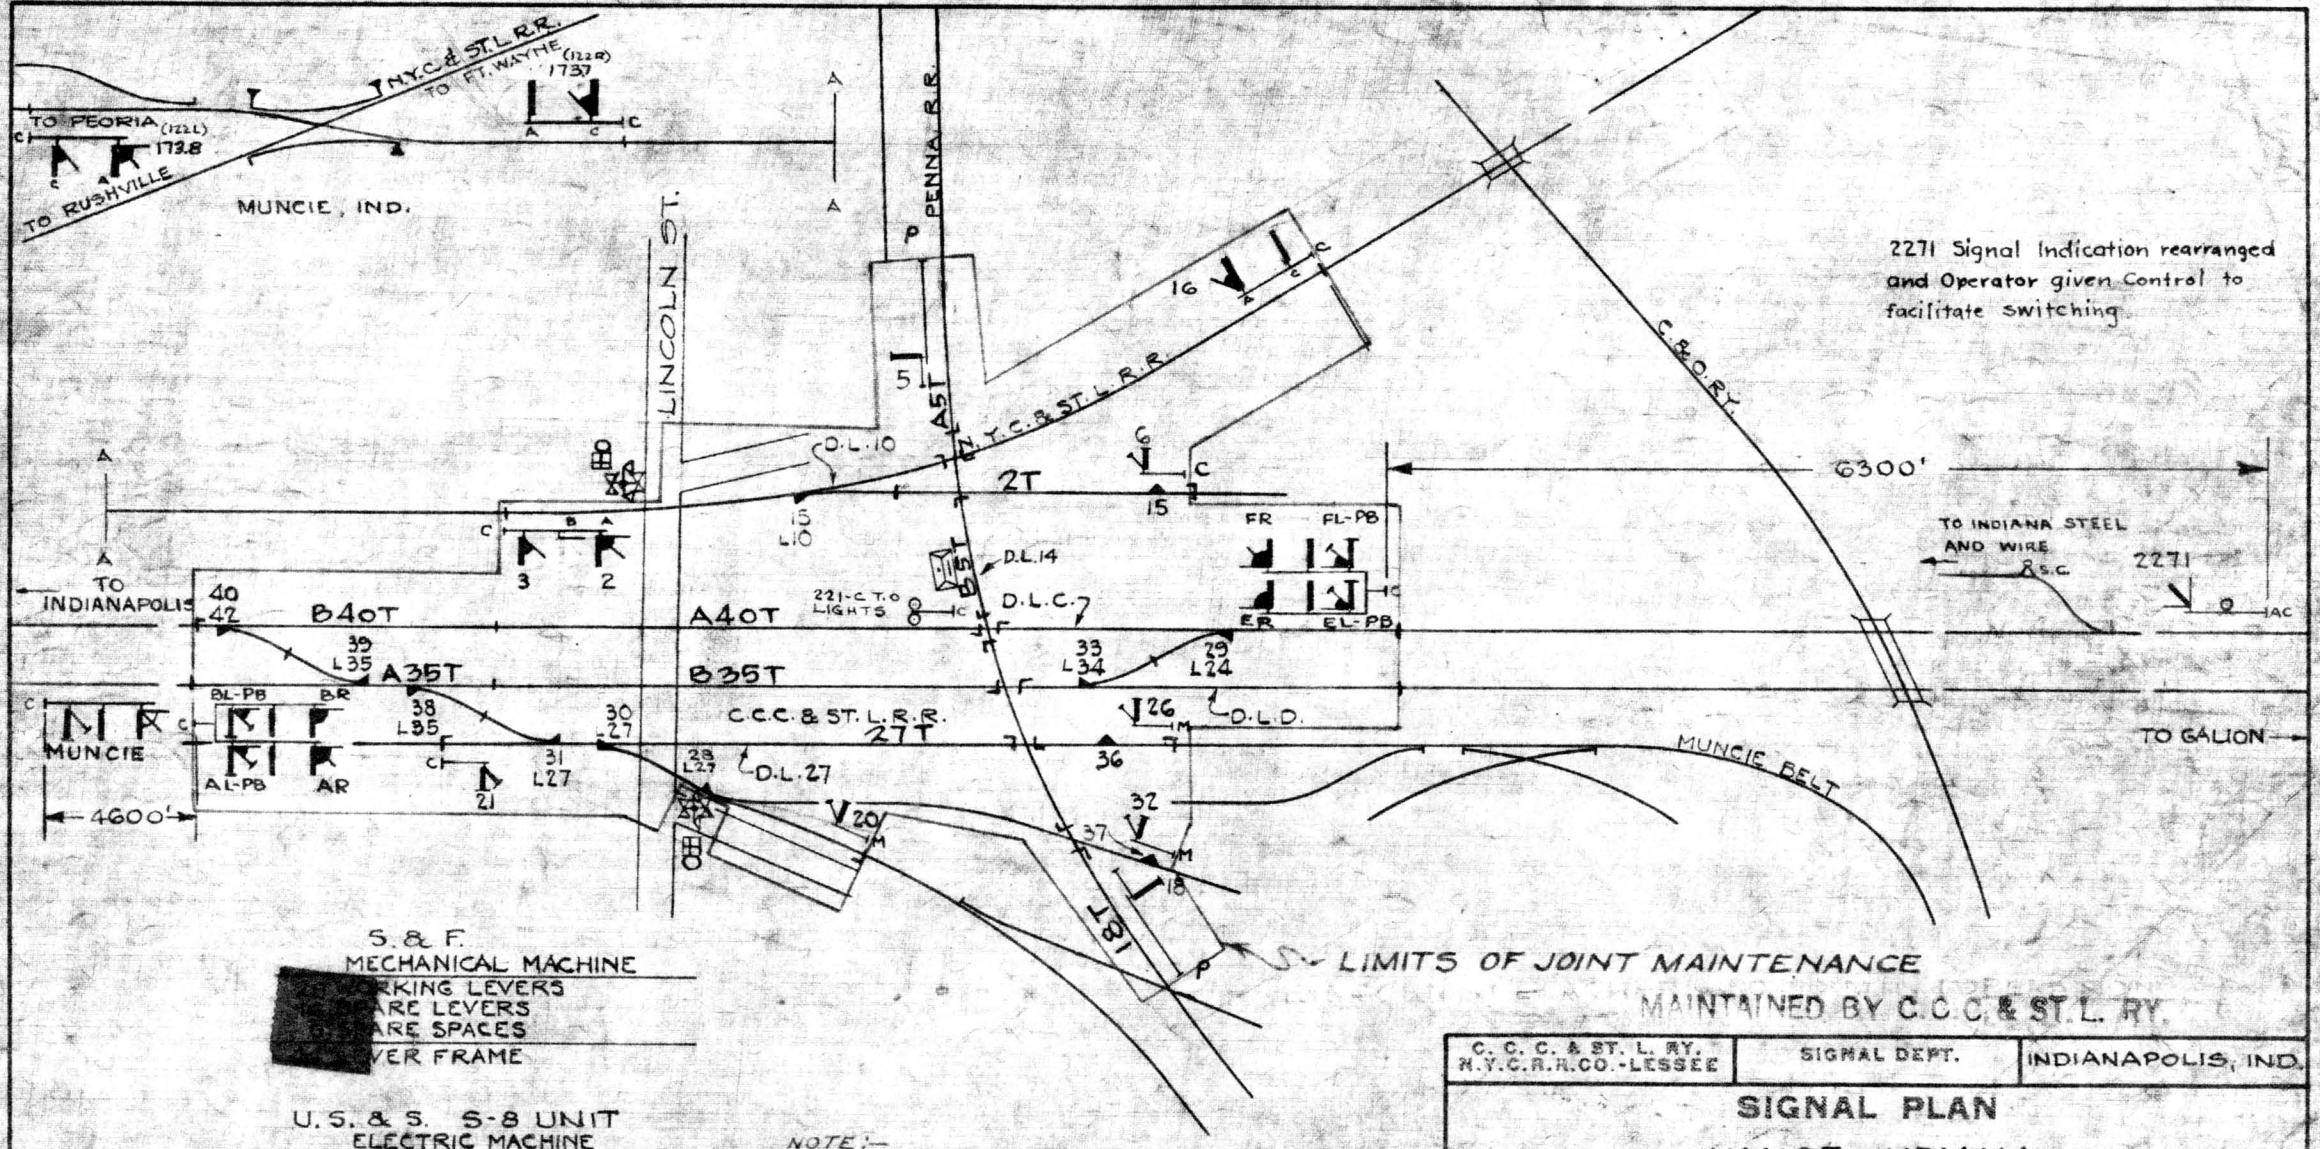

S. & F.
MECHANICAL MACHINE

[redacted]	WORKING LEVERS
	SPARE LEVERS
	SPARE SPACES
	LEVER FRAME

U. S. & S. S-8 UNIT
ELECTRIC MACHINE

6	WORKING LEVERS
0	SPARE LEVERS
2	SPARE SPACES
8	LEVER FRAME


NOTE:—
FLASHING LIGHT SIGNALS AT LINCOLN ST. NOT INCLUDED IN JOINT MAINTENANCE. MAINTENANCE & OPERATION DIVIDED 50-50 BETWEEN N.K.P. & C.C.C. & ST.L.

C. C. C. & ST. L. RY. N.Y.C.R.R.CO.-LESSEE	SIGNAL DEPT.	INDIANAPOLIS, IND.

SIGNAL PLAN
VANCE, INDIANA
JANUARY 13, 1938

REVISION 1	DATE 7-23-54	0-2286-I SL

SIGNAL ENGINEER

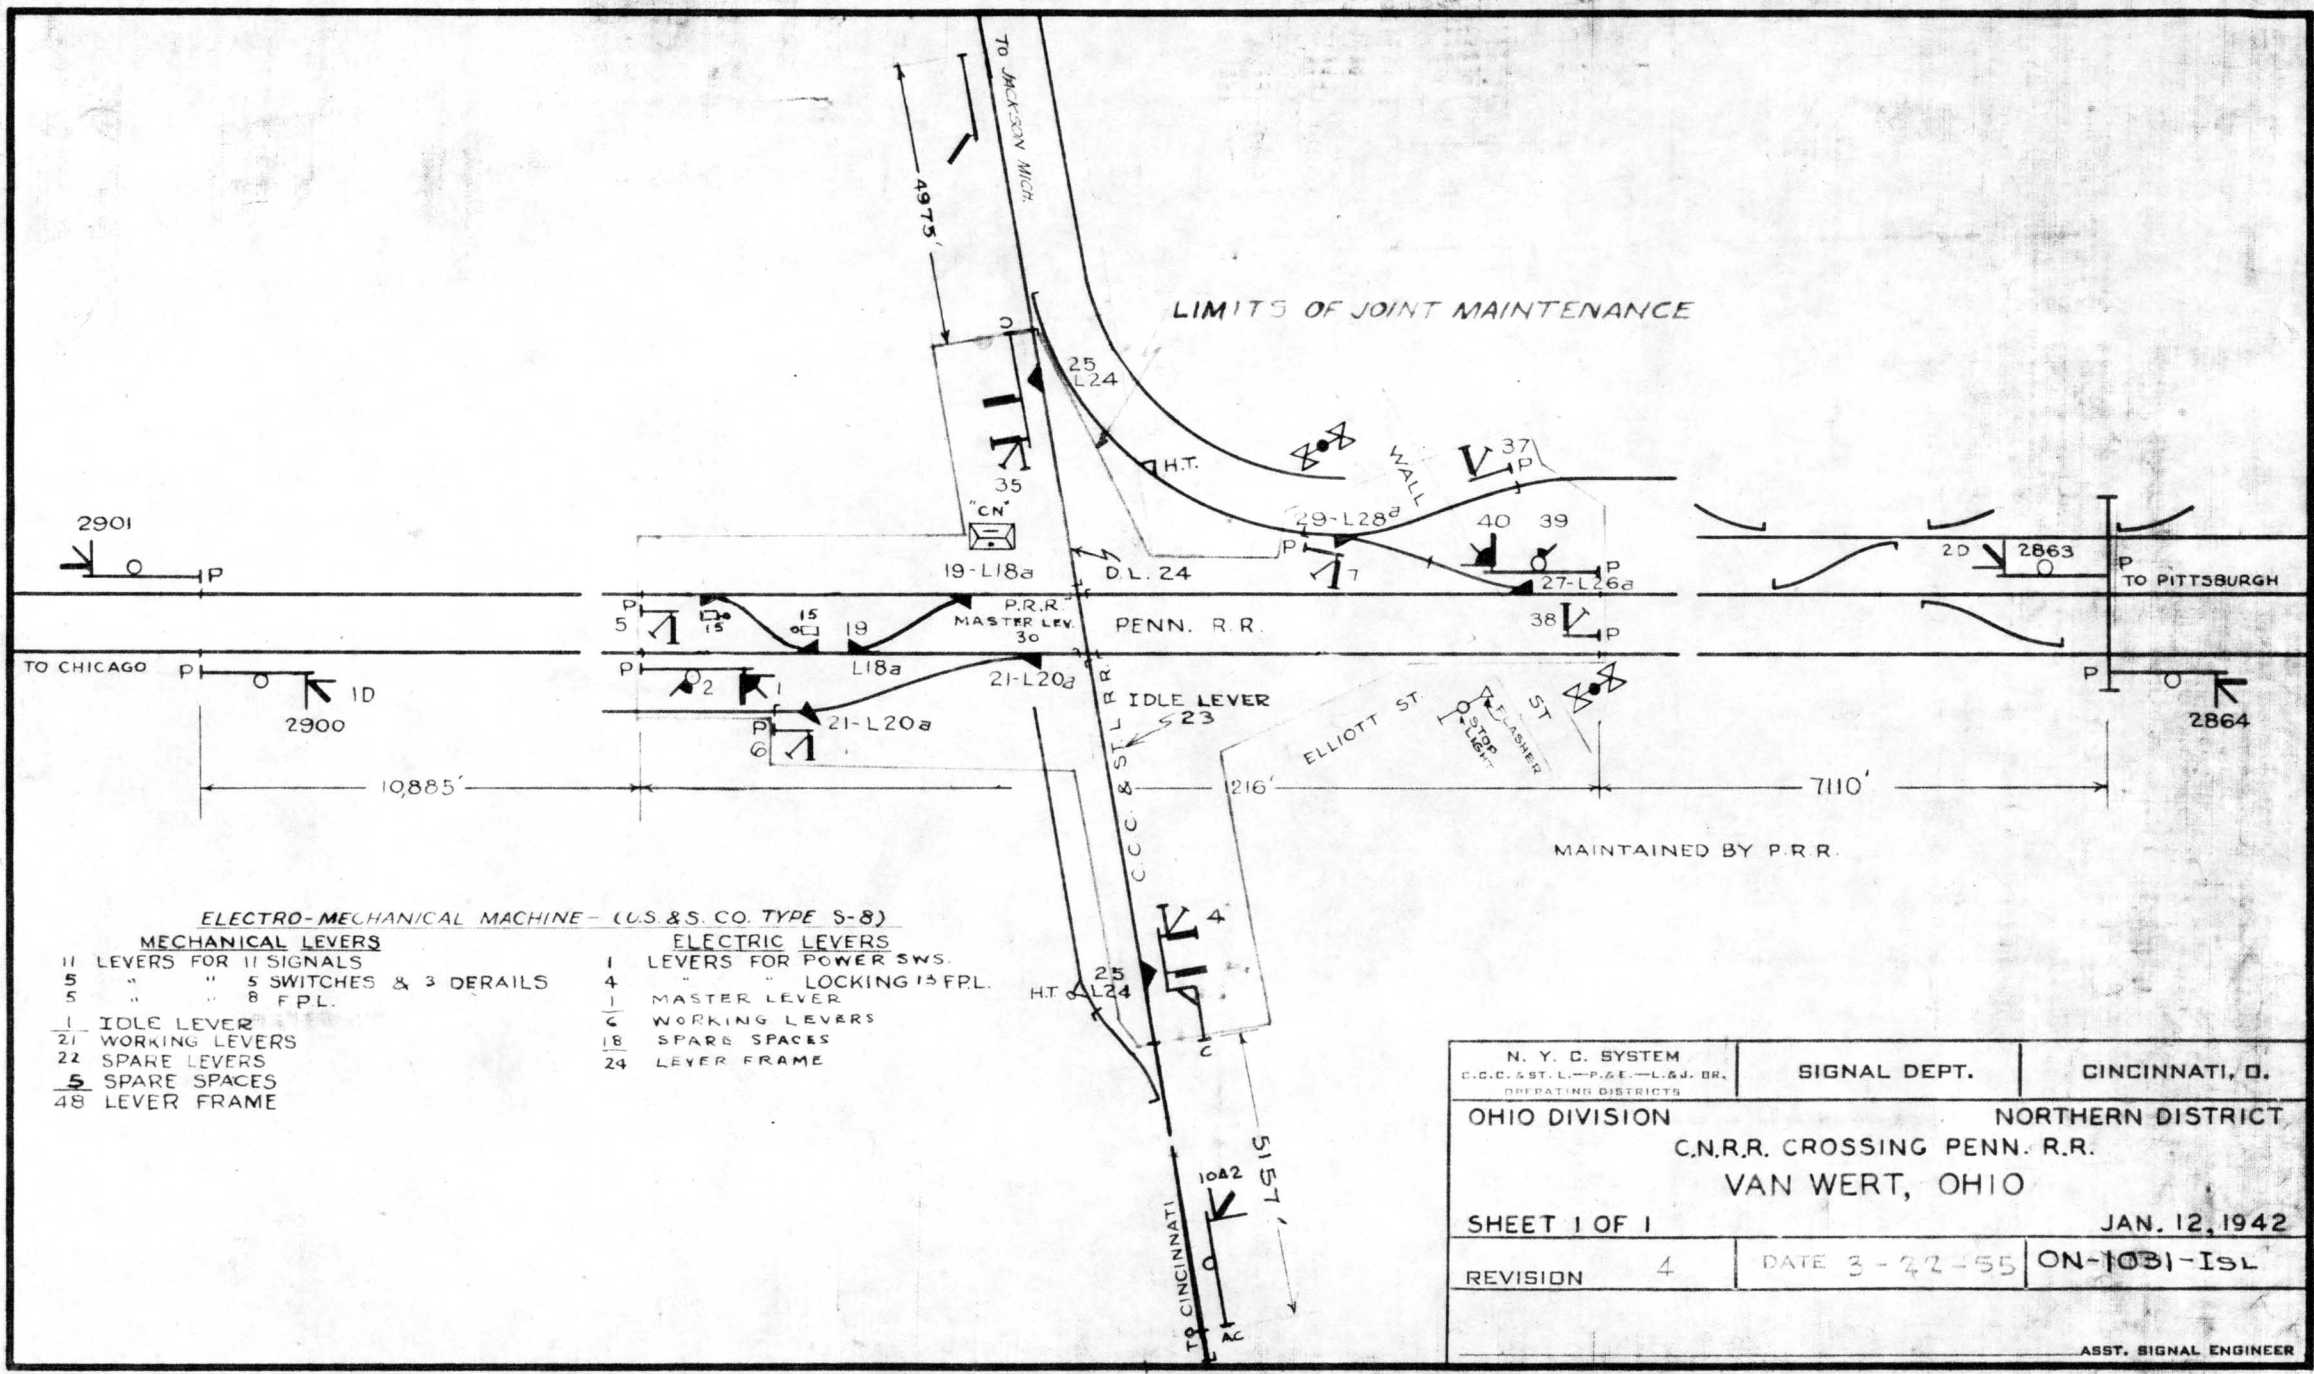

ELECTRO-MECHANICAL MACHINE - (U.S.&S. CO. TYPE S-8)

MECHANICAL LEVERS	
11	LEVERS FOR 11 SIGNALS
5	" " 5 SWITCHES & 3 DERAILS
5	" " 8 F.P.L.
1	IDLE LEVER
21	WORKING LEVERS
22	SPARE LEVERS
5	SPARE SPACES
48	LEVER FRAME

ELECTRIC LEVERS	
1	LEVERS FOR POWER SWS.
4	" " LOCKING 15 F.P.L.
1	MASTER LEVER
6	WORKING LEVERS
18	SPARE SPACES
24	LEVER FRAME

N. Y. C. SYSTEM C.C.C. & ST. L.—P.&E.—L.&J. BR. OPERATING DISTRICTS	SIGNAL DEPT.	CINCINNATI, O.

OHIO DIVISION — NORTHERN DISTRICT


C.N.R.R. CROSSING PENN. R.R.


VAN WERT, OHIO

SHEET 1 OF 1 — JAN. 12, 1942

REVISION 4	DATE 3-22-55	ON-1031-ISL


ASST. SIGNAL ENGINEER

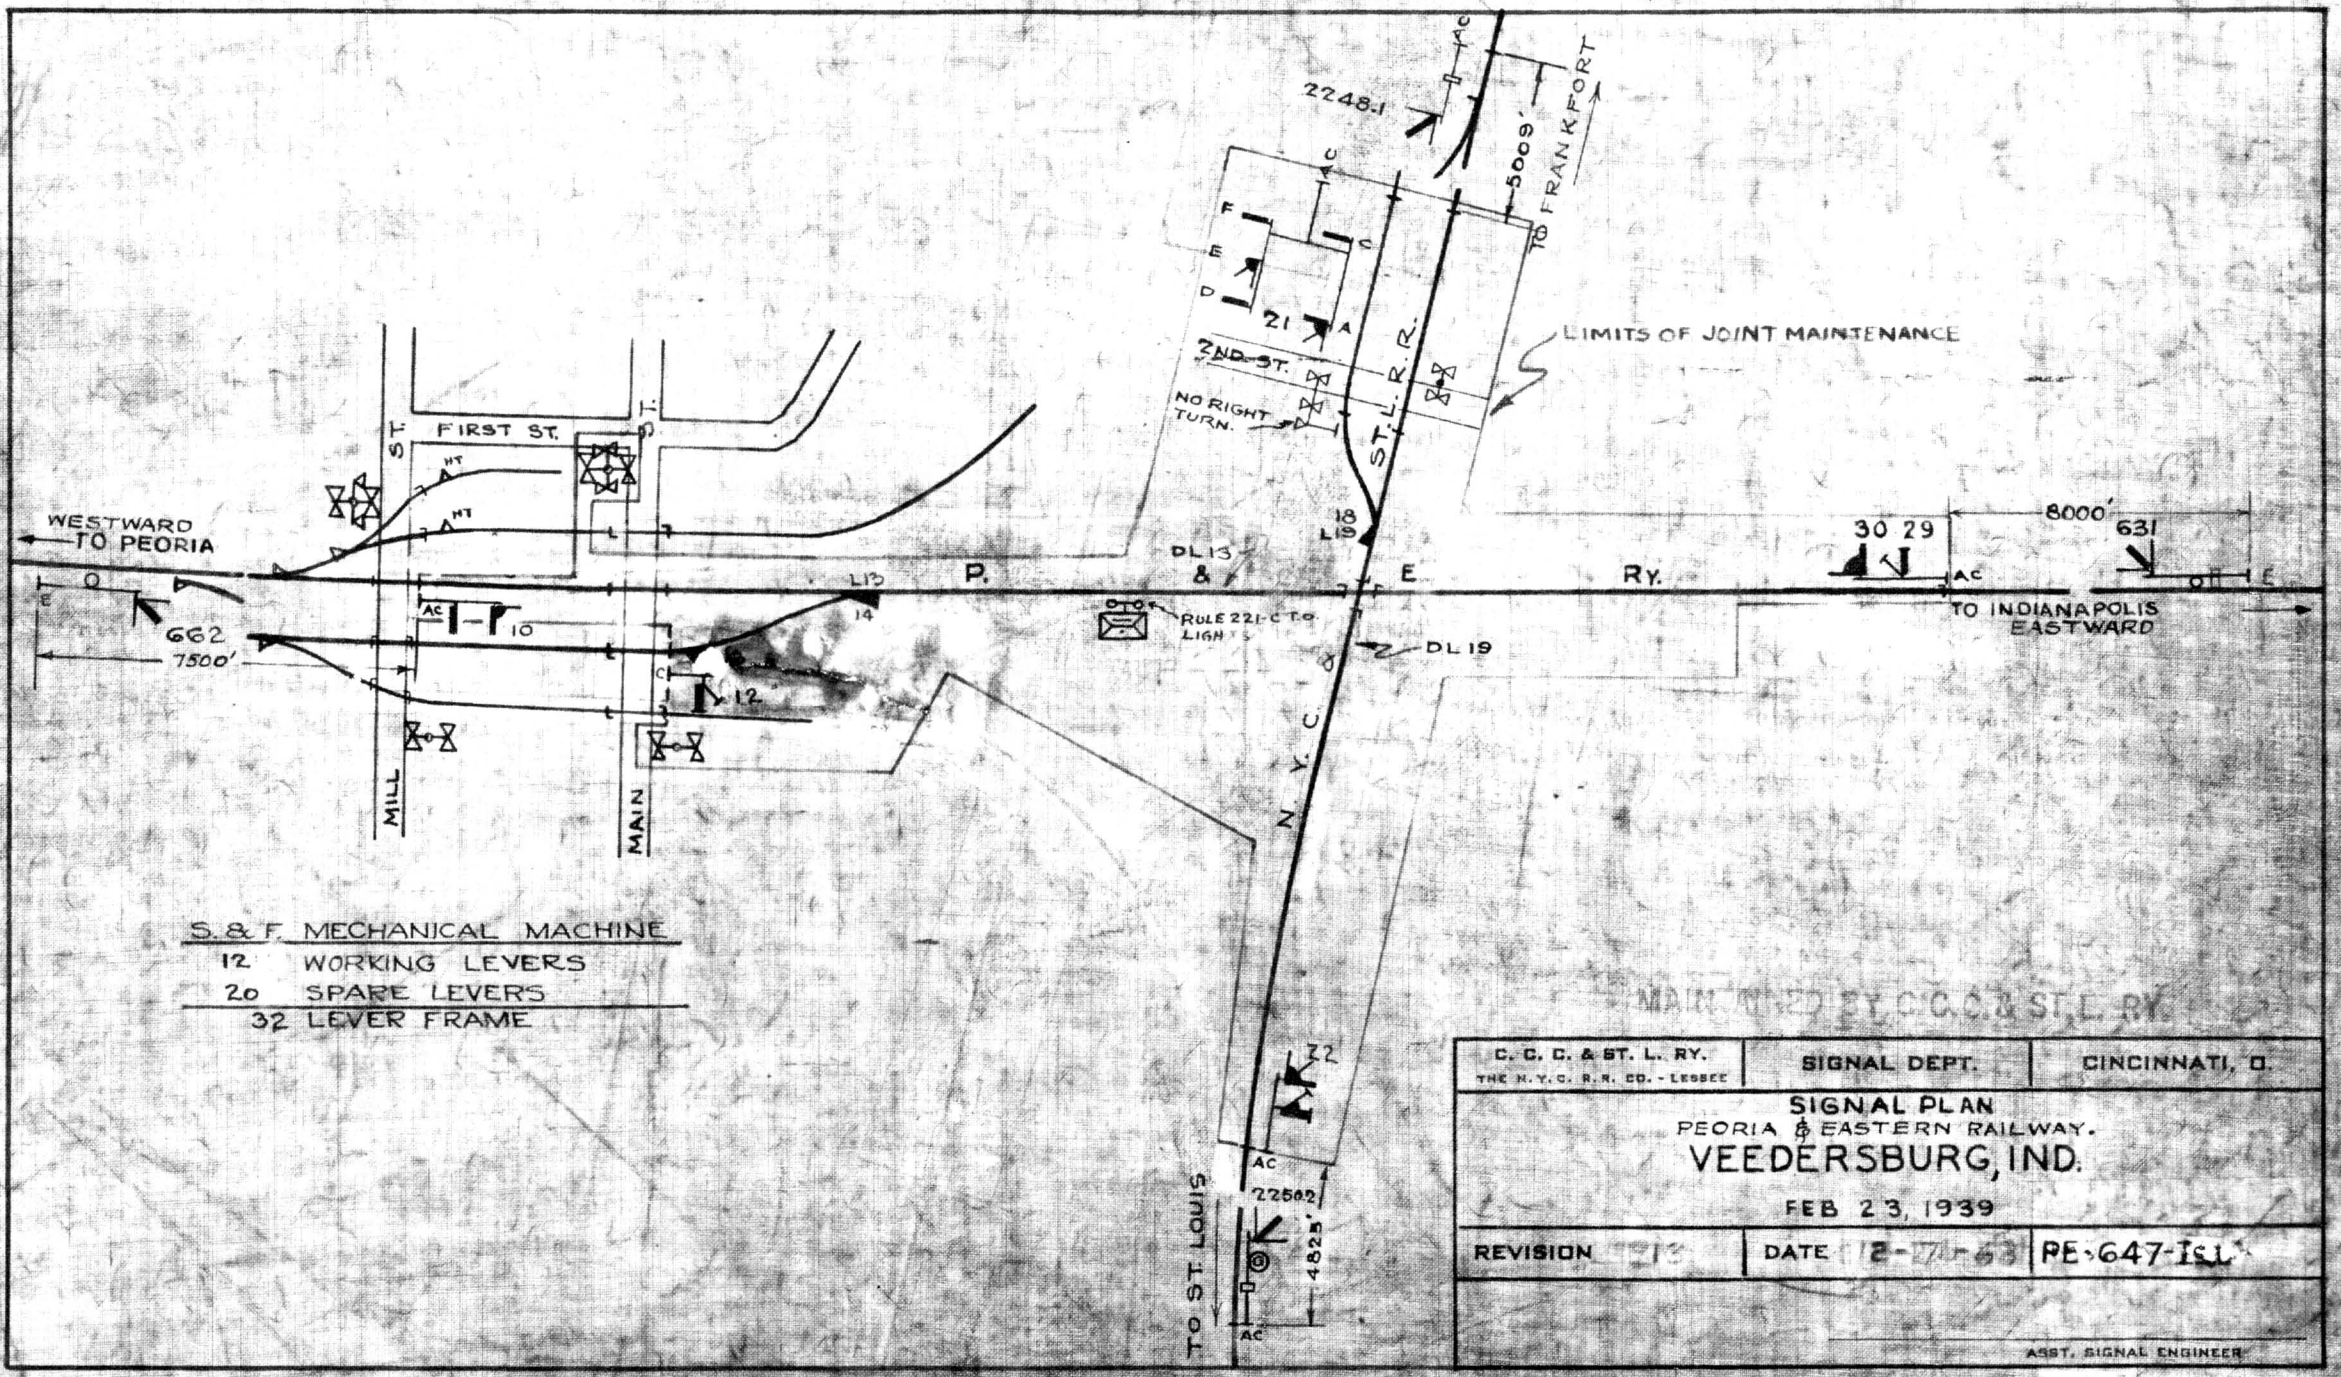
WESTWARD TO PEORIA
FIRST ST.
MILL
MAIN
662
7500'
10
12
14
L13
P.
DL 13
&
E
Ry.
RULE 221-C T.O. LIGHTS
DL 19
18 L15
2248-1
5009'
TO FRANKFORT
21
2ND ST.
NO RIGHT TURN.
ST. L. R.R.
LIMITS OF JOINT MAINTENANCE
30 29
8000'
631
TO INDIANAPOLIS EASTWARD
N.Y.C.
22
22502
4825'
TO ST LOUIS
S. & F. MECHANICAL MACHINE
12 WORKING LEVERS
20 SPARE LEVERS
32 LEVER FRAME
MAINTAINED BY C.C.C.& ST.L.RY.
C. C. C. & ST. L. RY.
THE N.Y.C. R.R. CO. - LESSEE
SIGNAL DEPT.
CINCINNATI, O.
SIGNAL PLAN
PEORIA & EASTERN RAILWAY.
VEEDERSBURG, IND.
FEB 23, 1939
REVISION
DATE 2-17-43
PE-647-Is1
ASST. SIGNAL ENGINEER

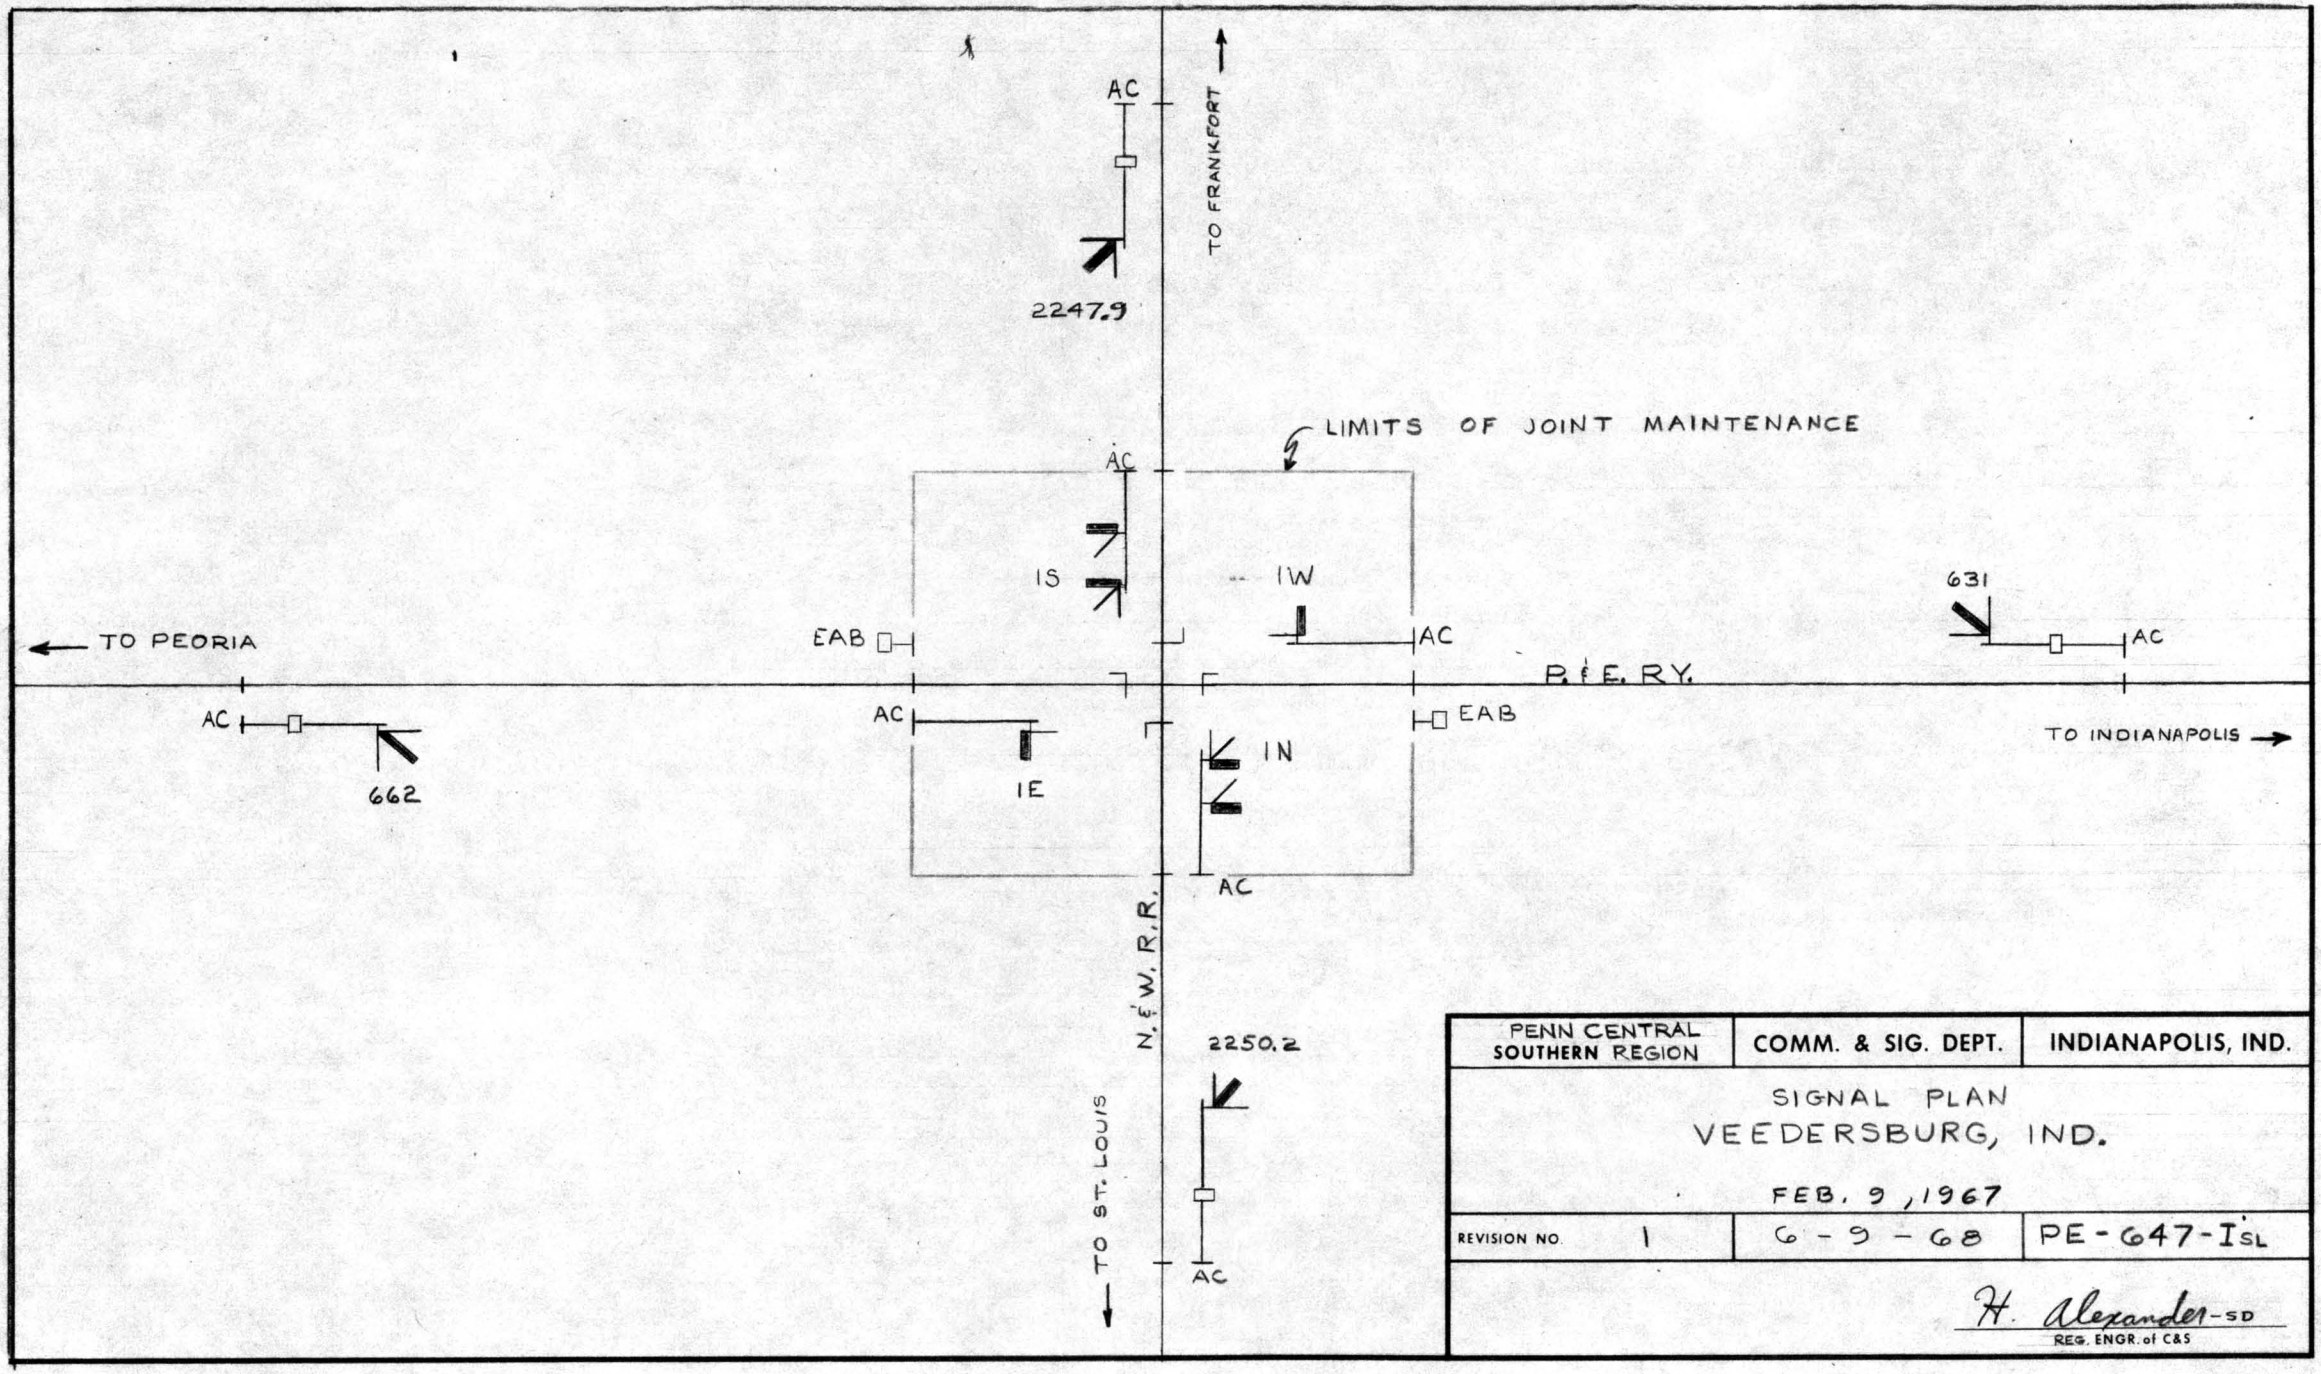

PENN CENTRAL SOUTHERN REGION	COMM. & SIG. DEPT.	INDIANAPOLIS, IND.
SIGNAL PLAN VEEDERSBURG, IND. FEB. 9, 1967		
REVISION NO. 1	6-9-68	PE-647-ISL

H. Alexander-SD
REG. ENGR. of C&S

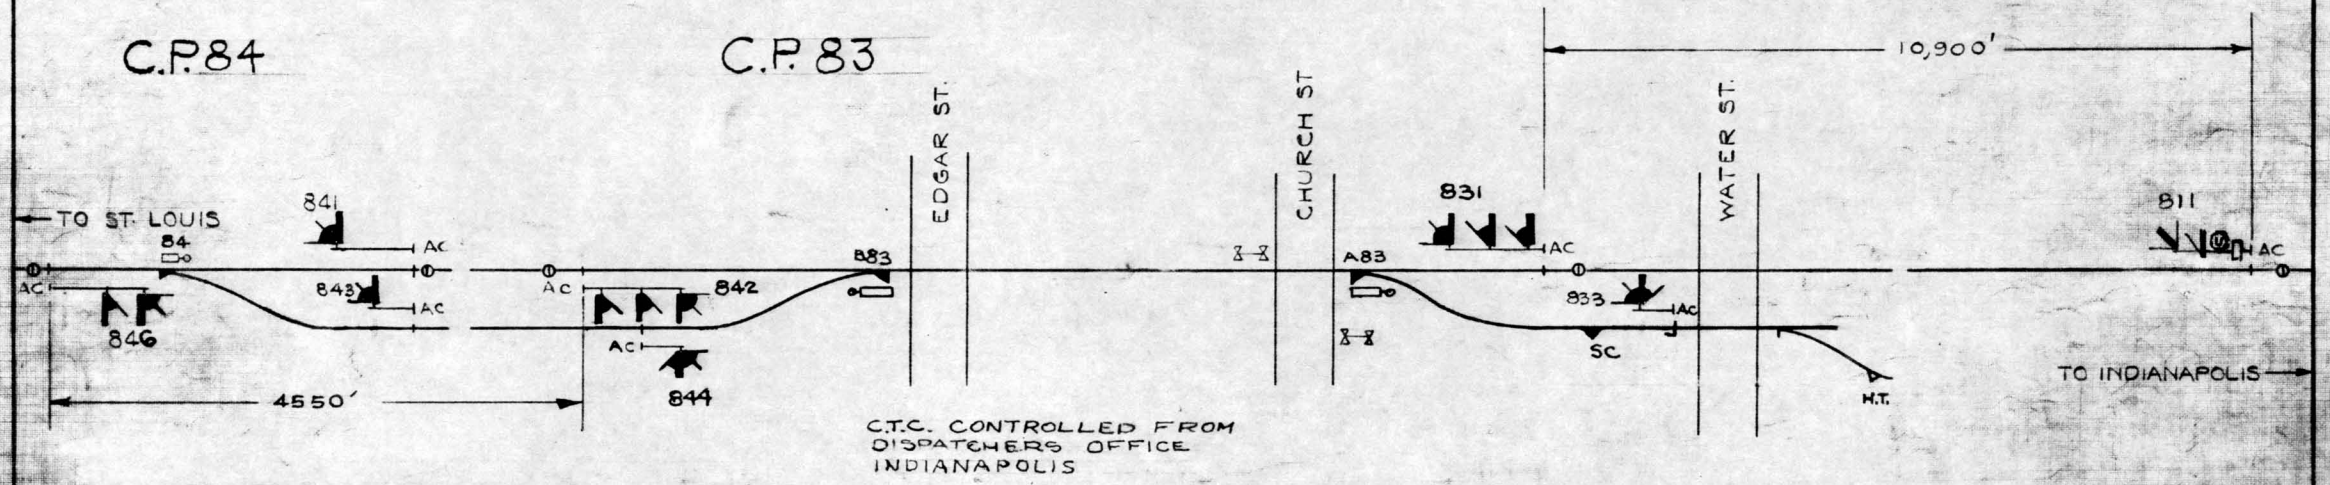


MAINTAINED BY C.C.C.&ST.L. RY.

C. C. C. & ST. L. RY. N.Y.C.R.R.CO.-LESSEE	SIGNAL DEPT.	CINCINNATI, O.
SIGNAL PLAN VERMILION, ILLINOIS JANUARY 13, 1939		
REVISION 11	DATE 2-27-67	IL-840-ISL
	ASST. SIGNAL ENGINEER	


CP-4

CONTROLLED FROM INDIANAPOLIS

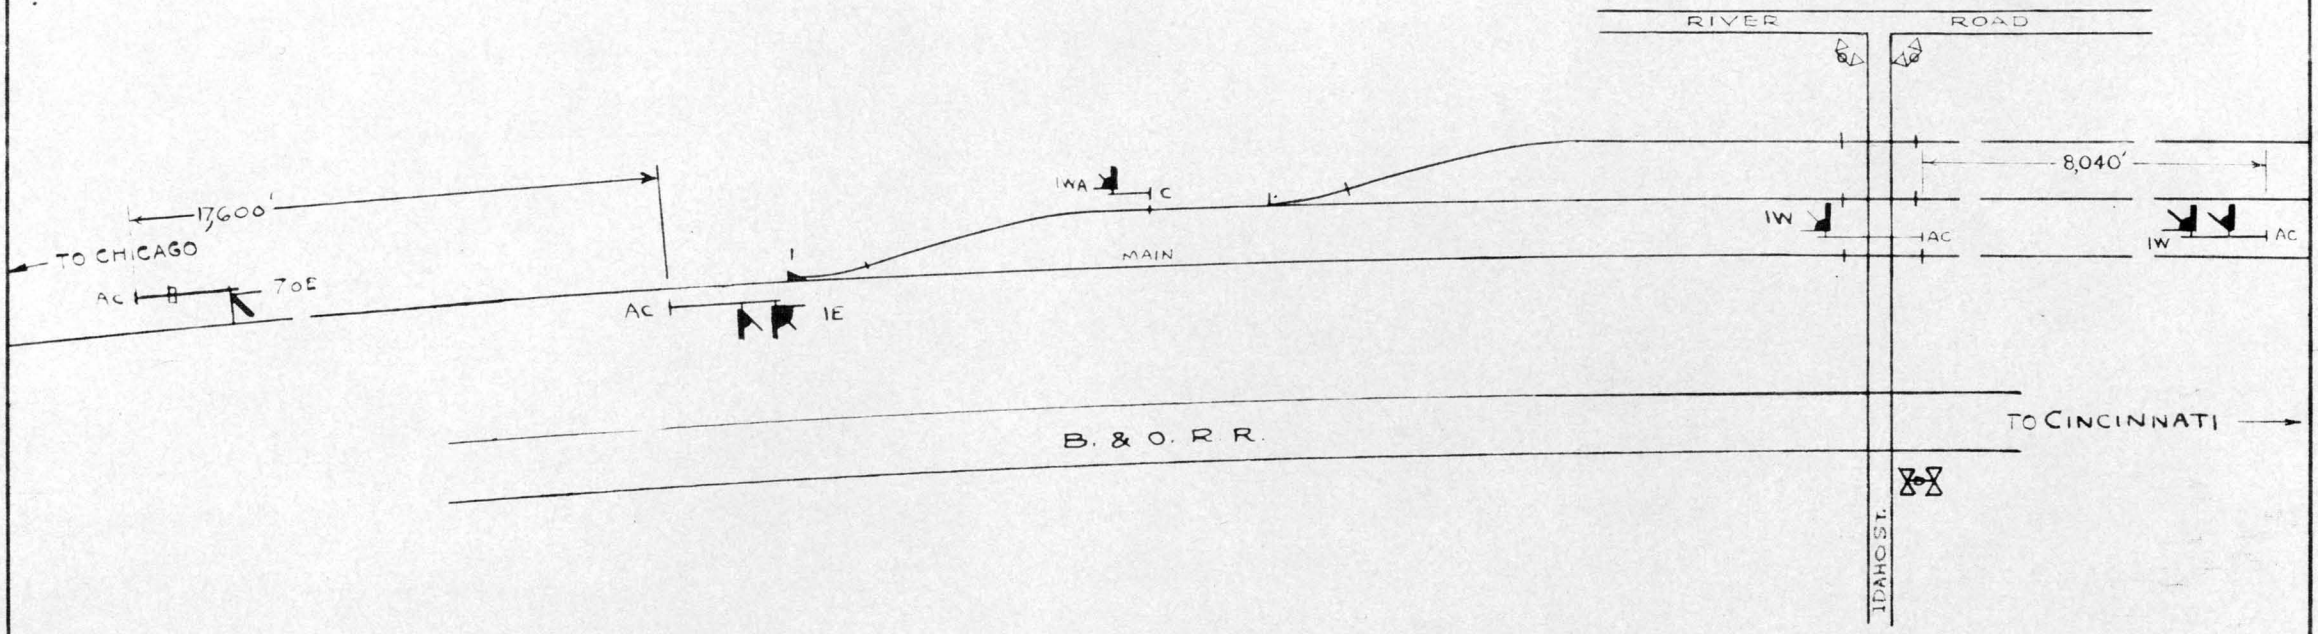

C. C. C. & ST. L. RY. N.Y.C.R.R.CO.-LESSEE	SIGNAL DEPT.	INDIANAPOLIS, IND.
SIGNAL PLAN CP 4 - WADE, OHIO JANUARY 13, 1939		
REVISION 4	DATE 8-15-67	IN-45-ISL

SIGNAL ENGINEER

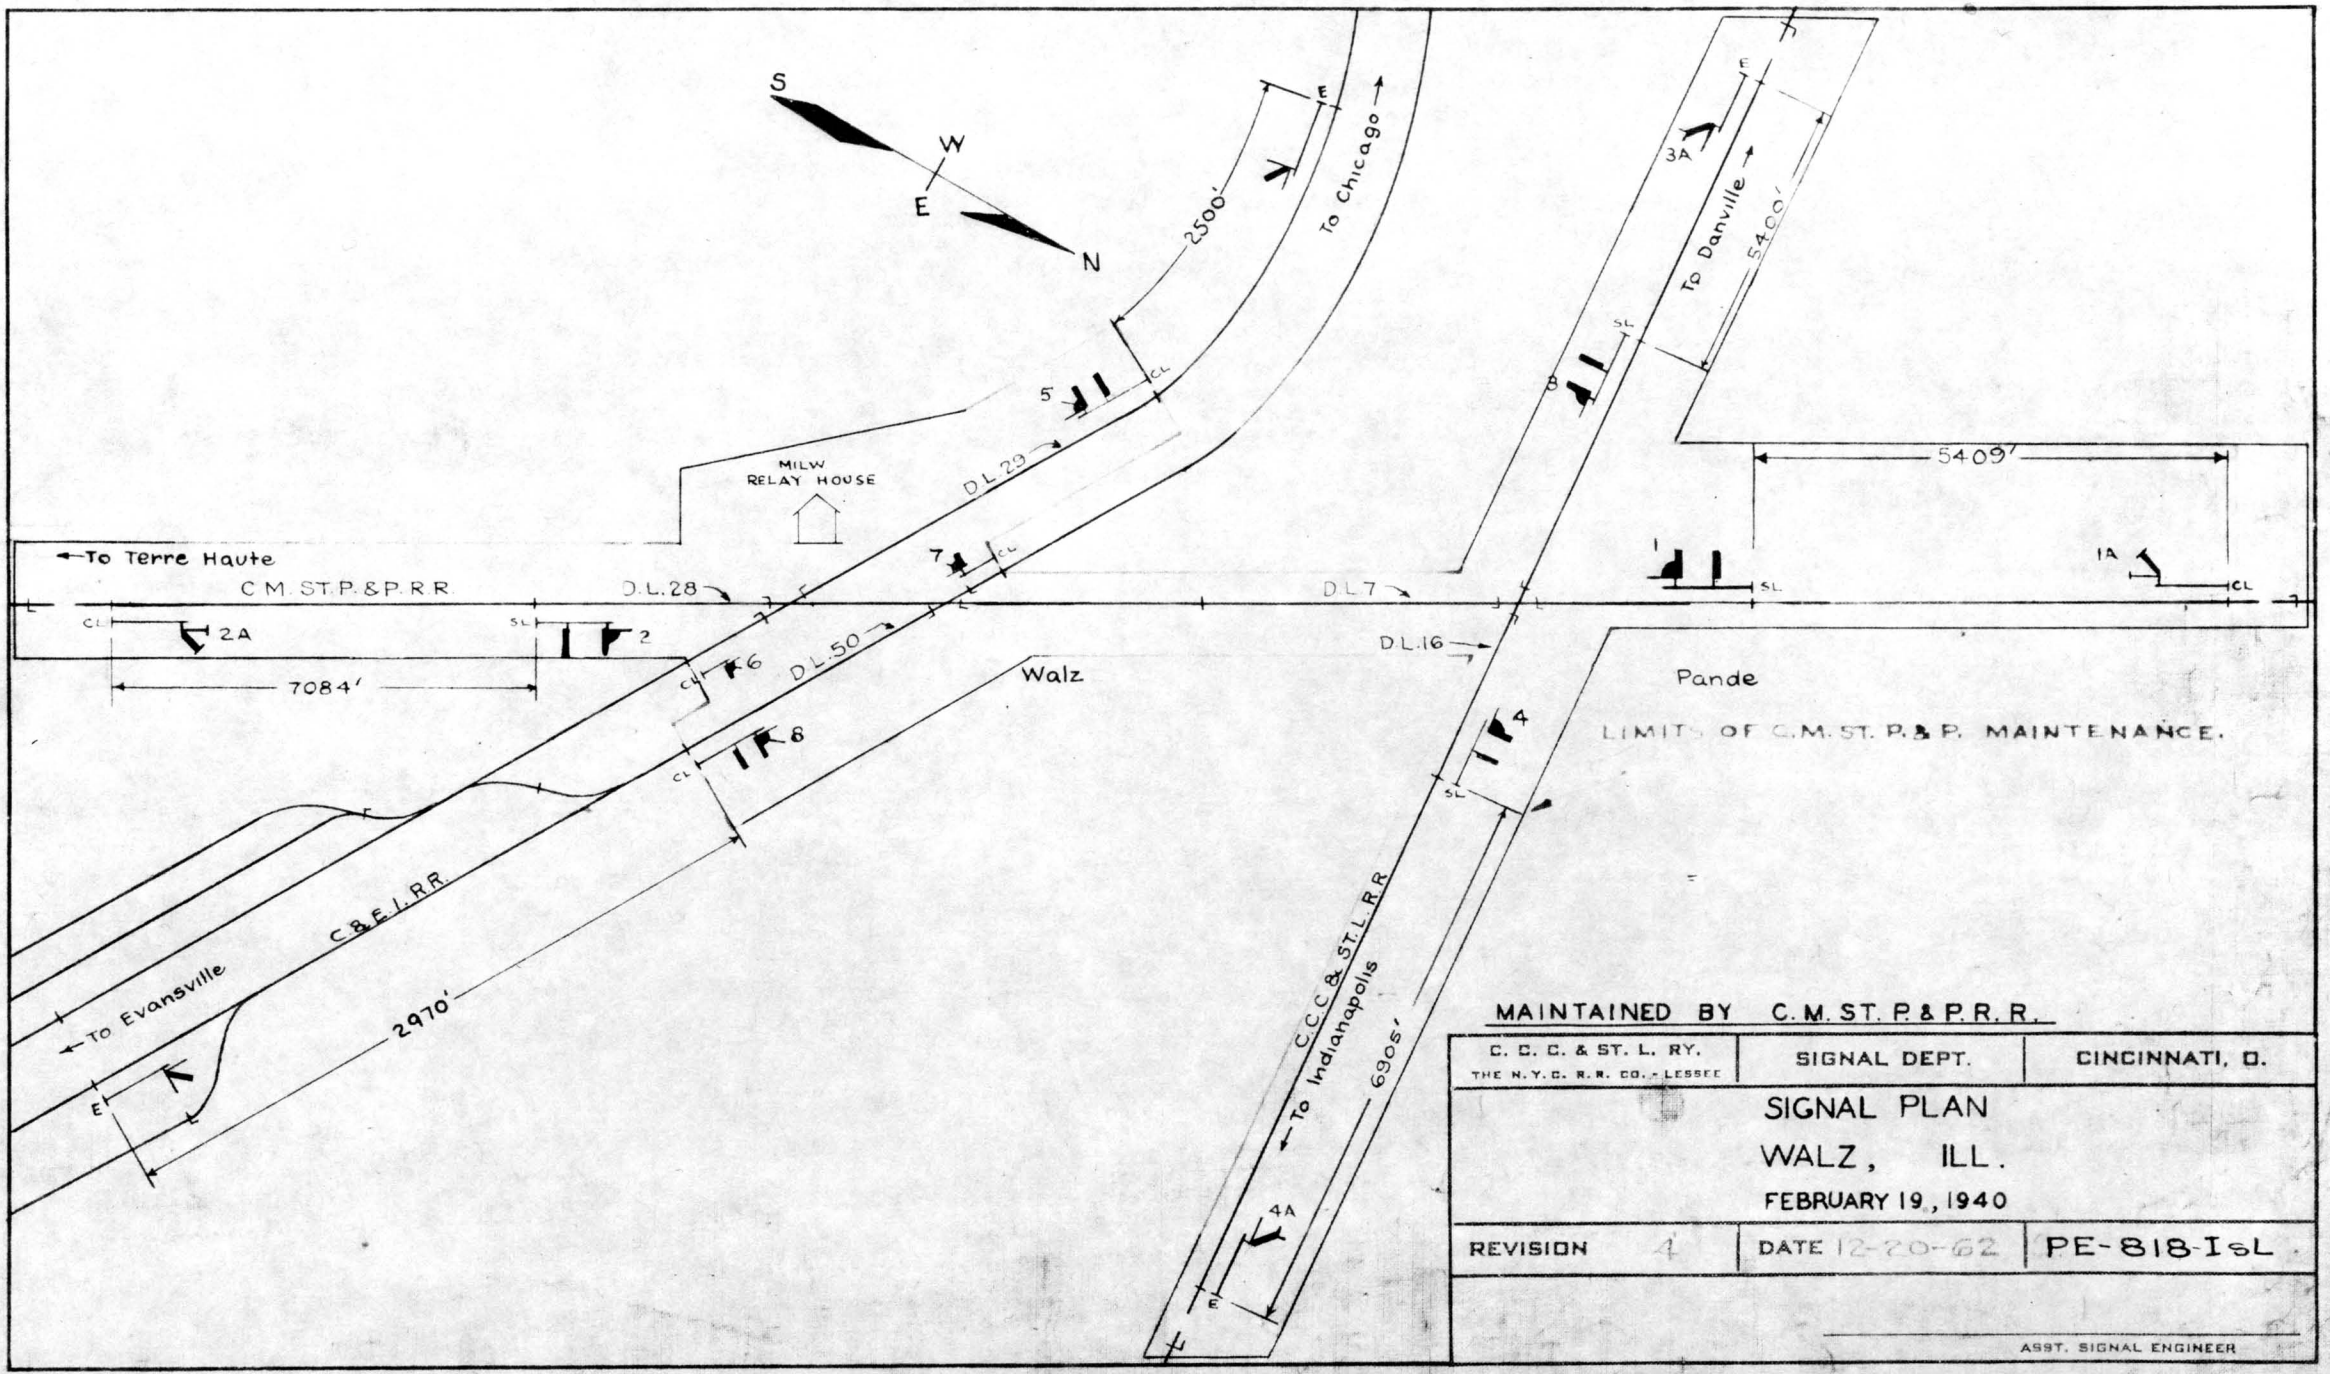


MAINTAINED BY C.M.ST.P.&P.R.R.

C. C. C. & ST. L. RY. THE N.Y.C. R.R. CO., LESSEE	SIGNAL DEPT.	CINCINNATI, O.

SIGNAL PLAN
WALZ, ILL.
FEBRUARY 19, 1940

REVISION 4	DATE 12-20-62	PE-818-I&L

ASST. SIGNAL ENGINEER

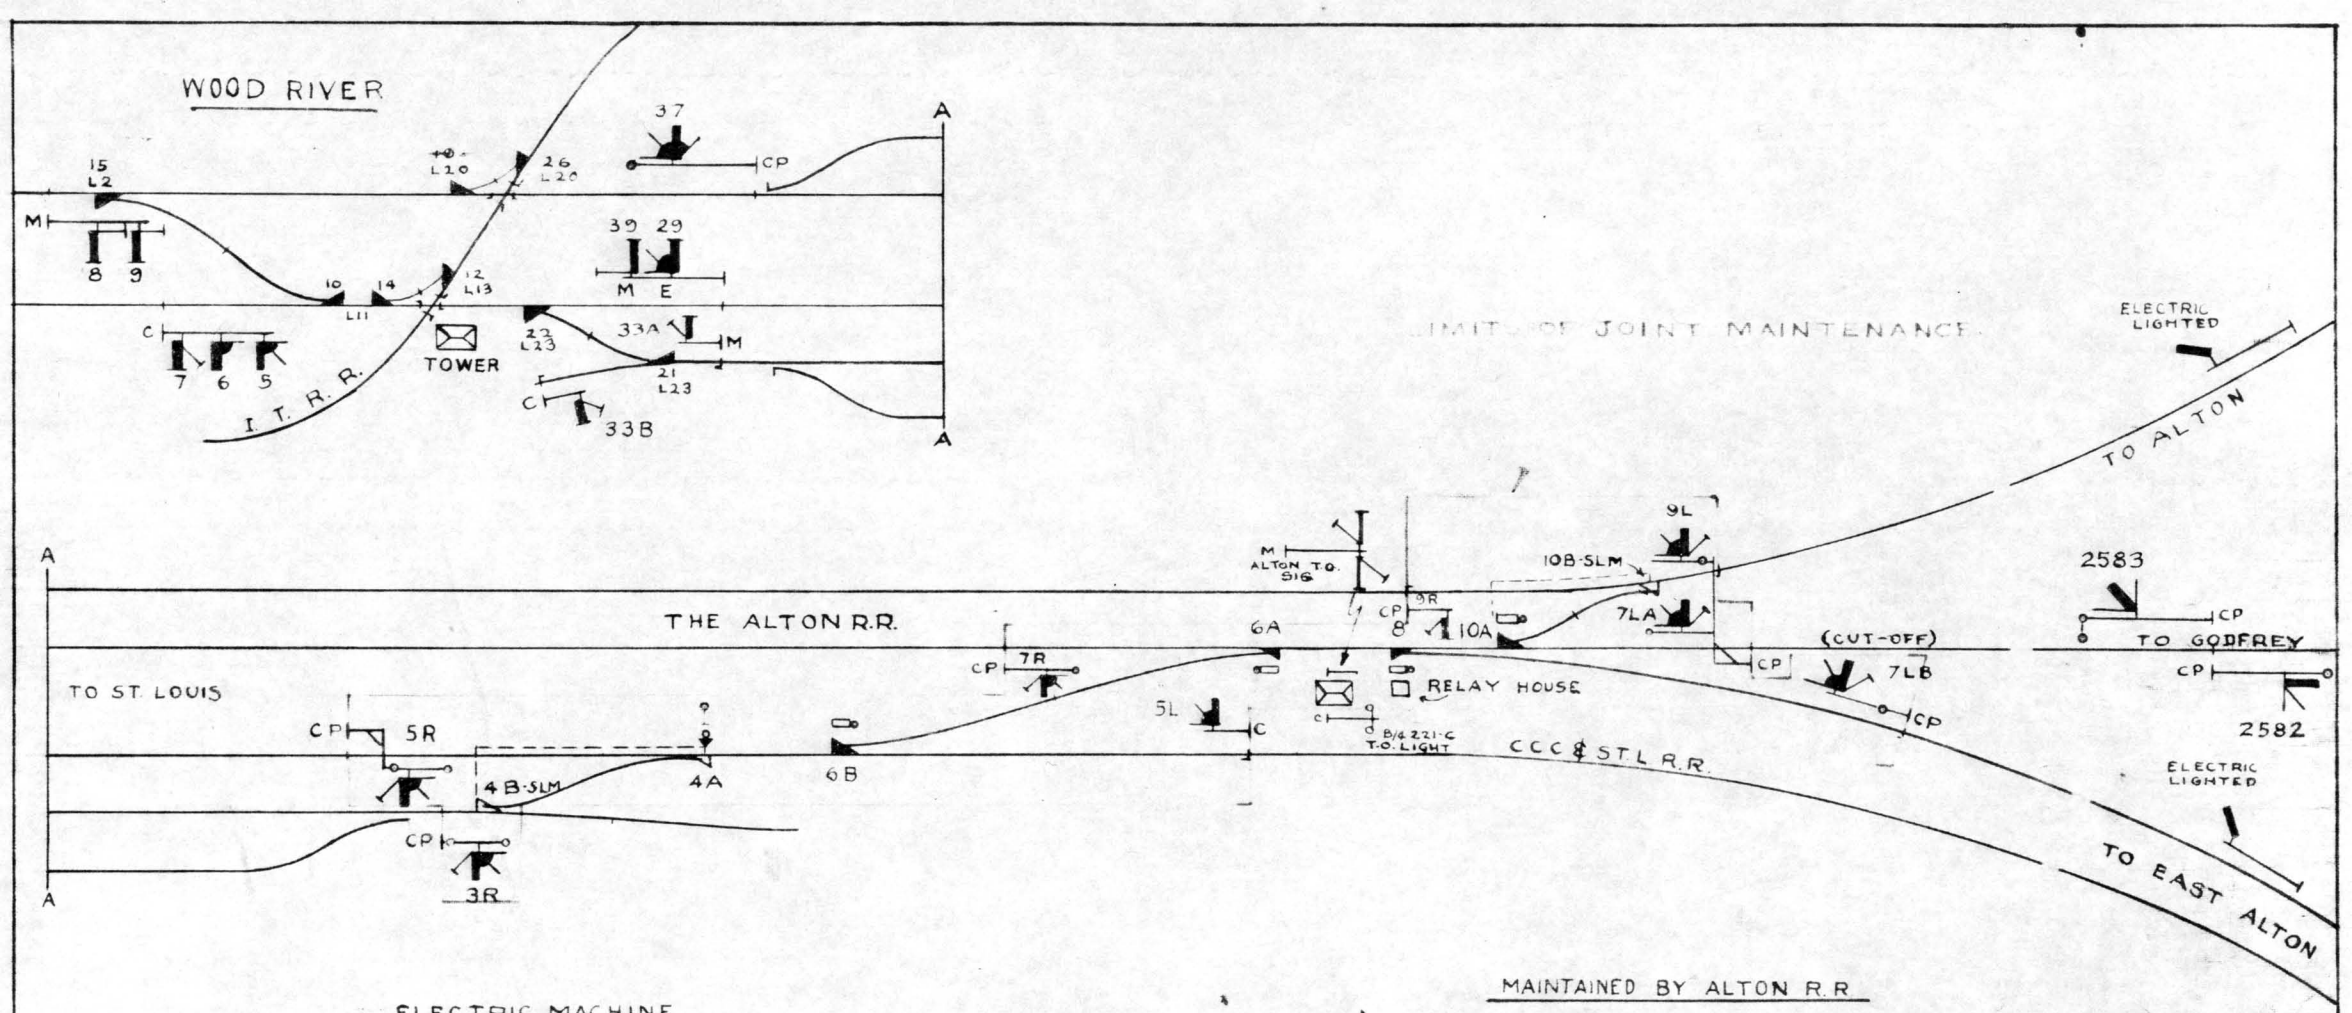

ELECTRIC MACHINE

4 Levers for 8 Signals
3 " " 5 Switches
3 " " M.B. Signal
1 Lever " 1 Electric lock


MAINTAINED BY ALTON R.R

N. Y. C. SYSTEM	SIGNAL DEPT.	CINCINNATI, O.
ILLINOIS DIVISION		ST. LOUIS DISTRICT

SIGNAL PLAN
C.C.C. & ST. L. R.R.
WANN, ILL.
AUGUST, 11, 1942

REVISION	DATE	ILH-2423-Isl

ASST. SIGNAL ENGINEER

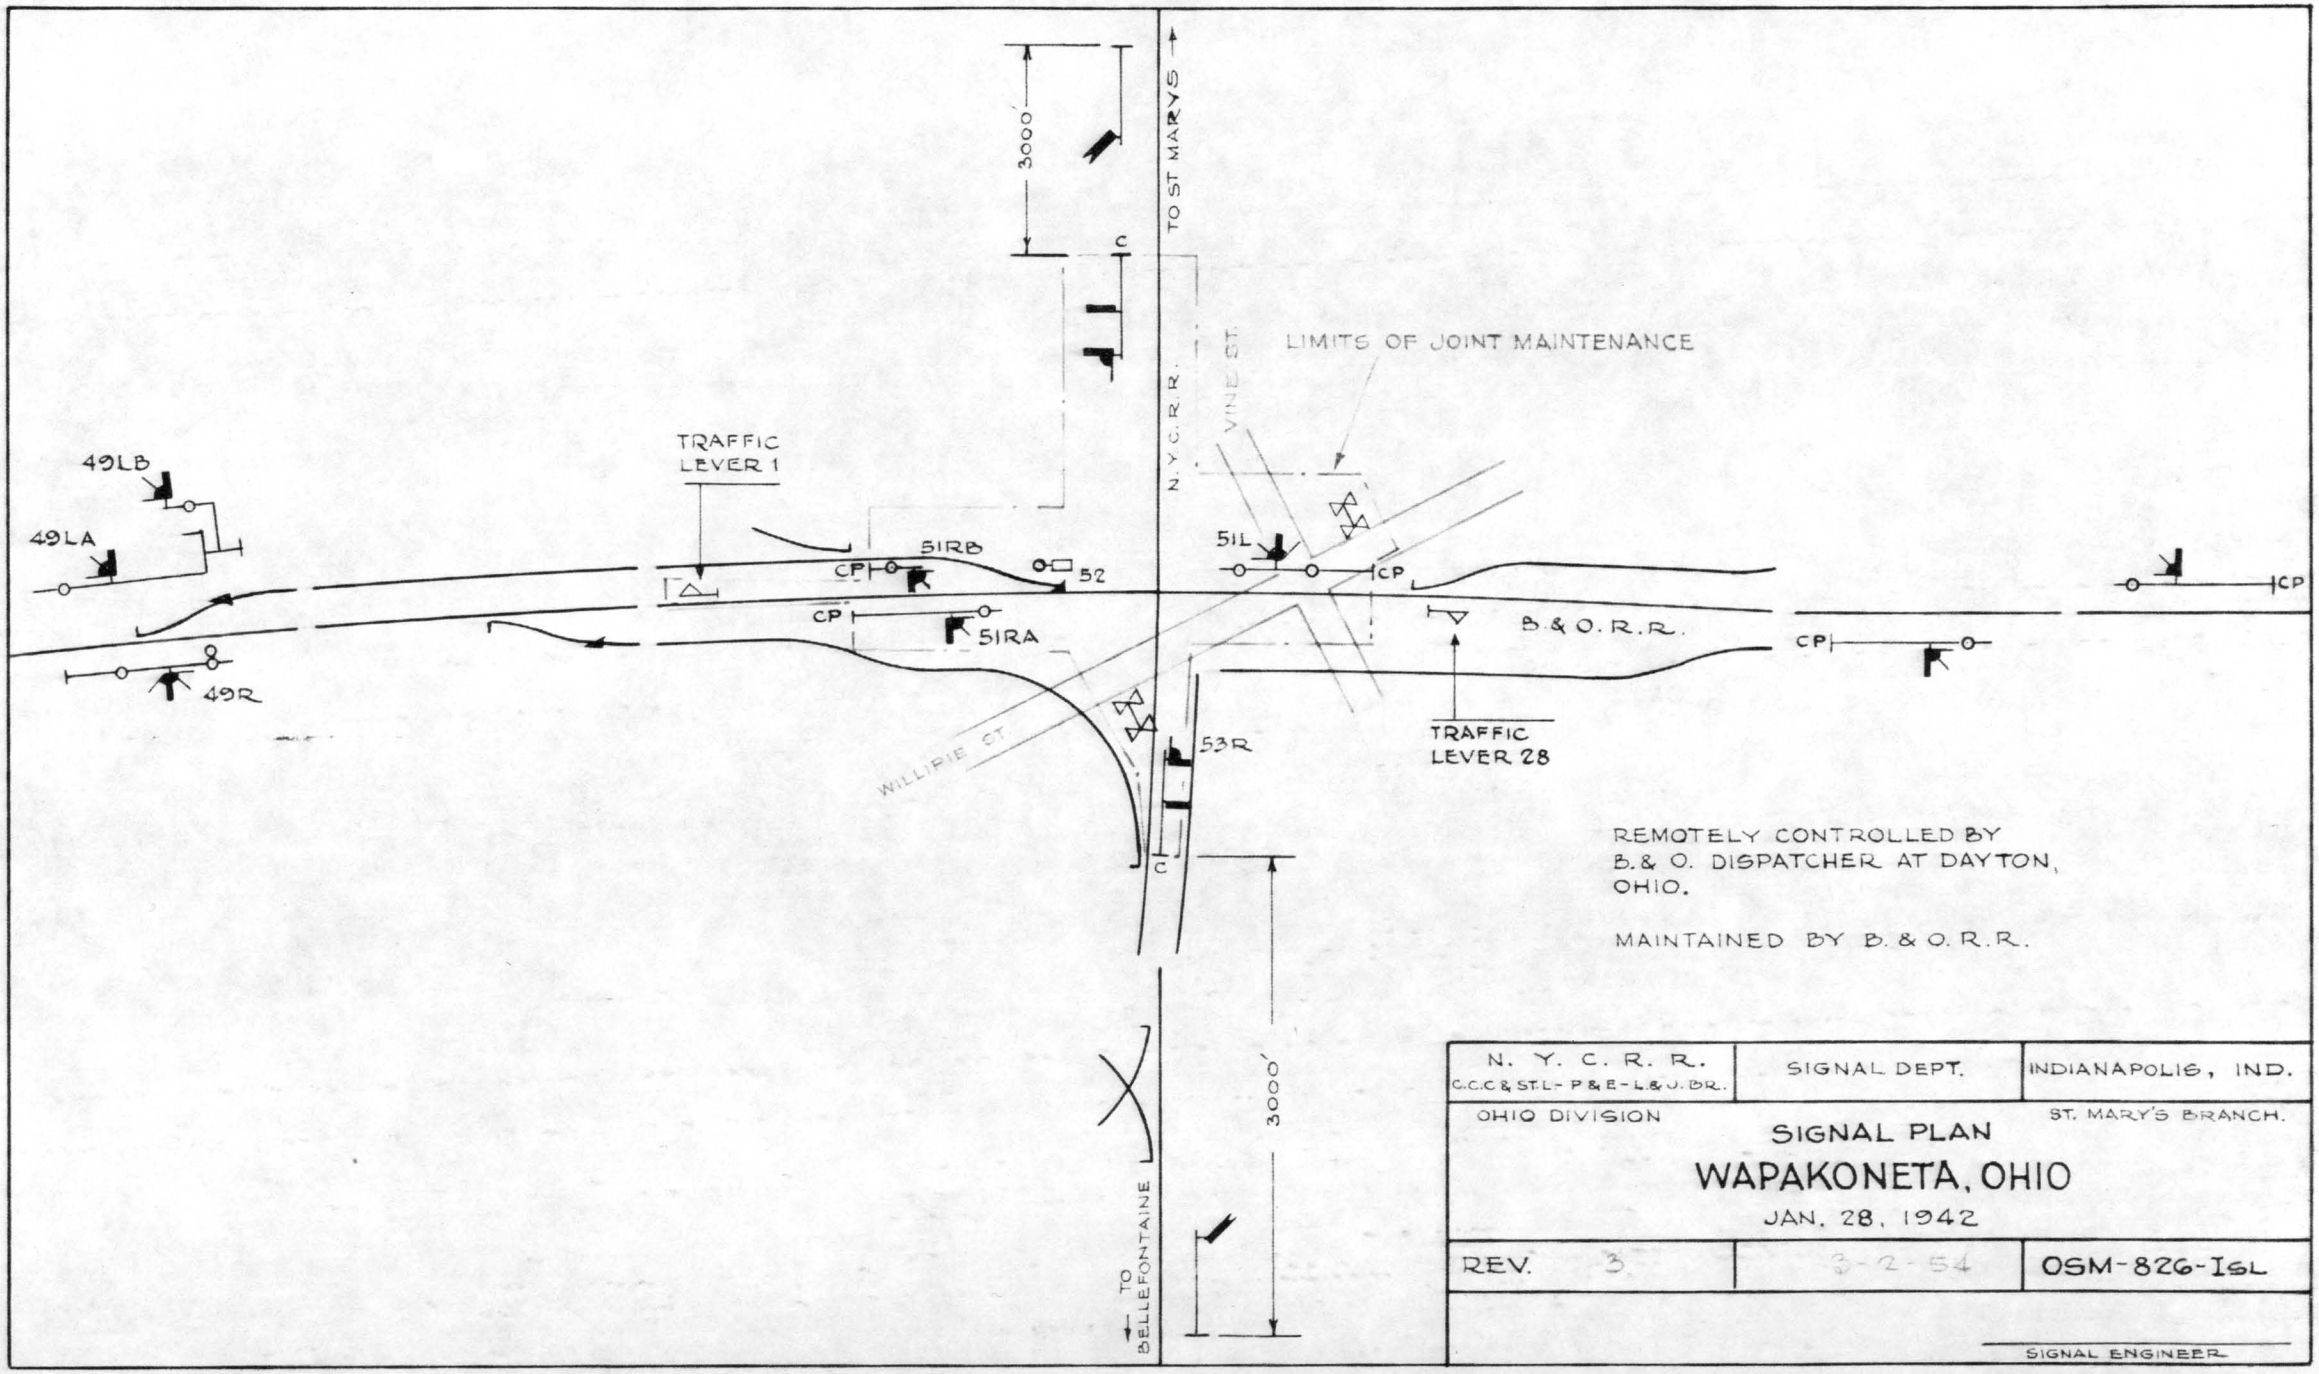

REMOTELY CONTROLLED BY B.& O. DISPATCHER AT DAYTON, OHIO.

MAINTAINED BY B.& O.R.R.


N. Y. C. R. R. C.C.C & St.L - P&E - L&O. BR.	SIGNAL DEPT.	INDIANAPOLIS, IND.
OHIO DIVISION		ST. MARY'S BRANCH.


SIGNAL PLAN
WAPAKONETA, OHIO

JAN. 28, 1942

REV. 3	3-2-54	OSM-826-ISL


SIGNAL ENGINEER

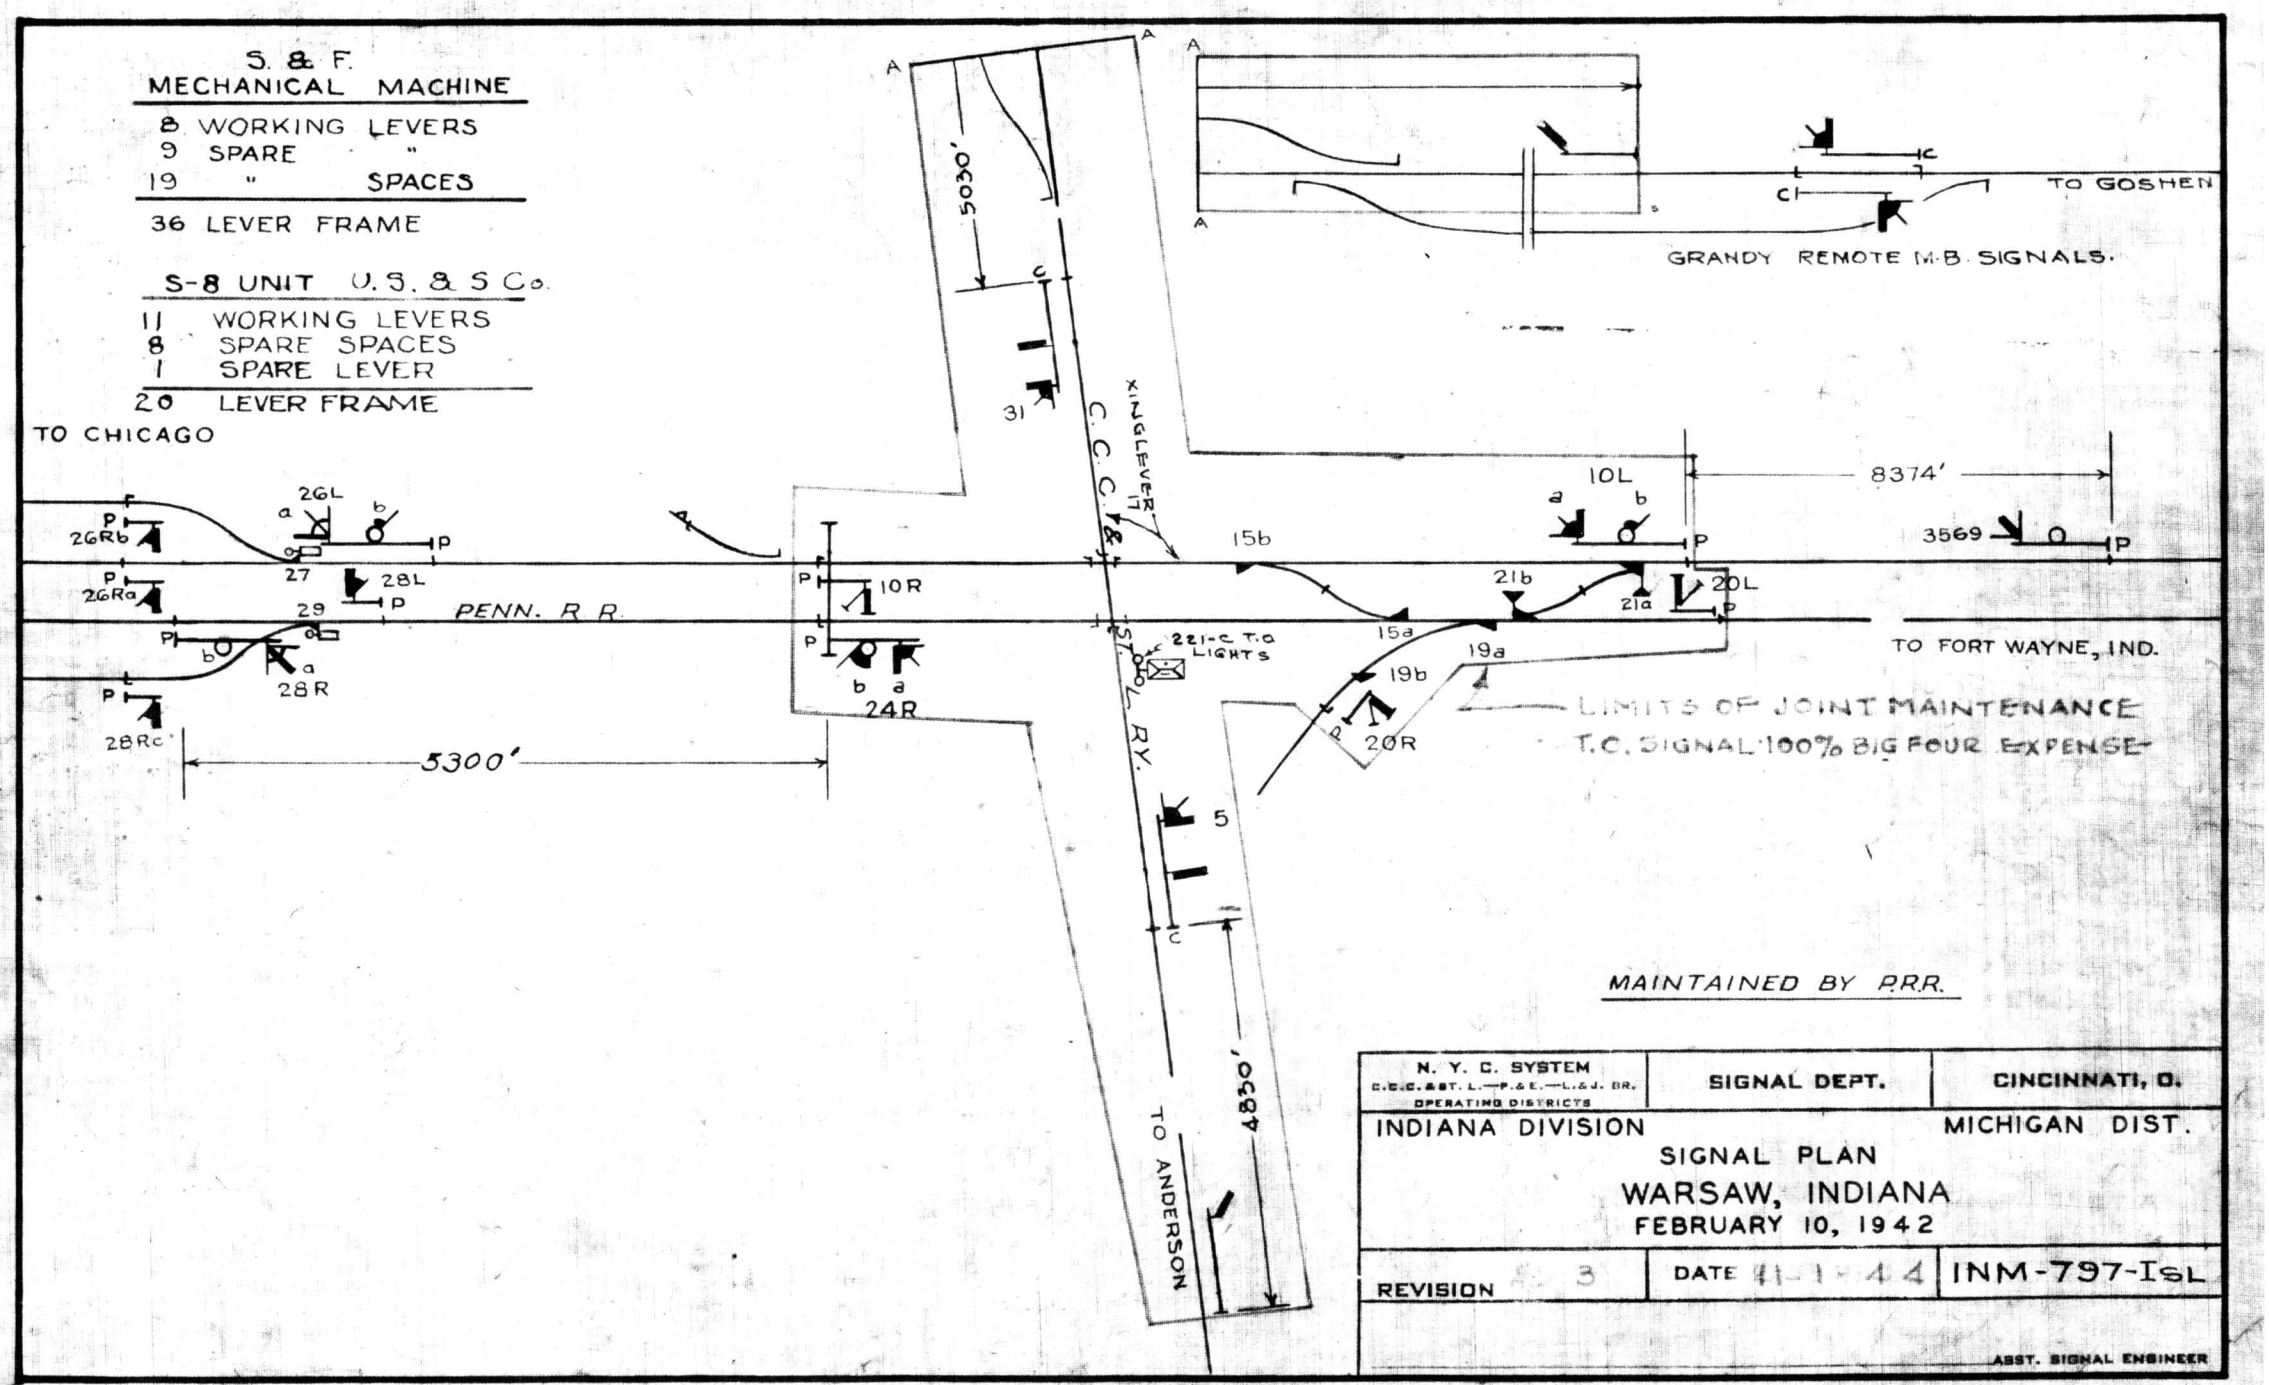
S. & F.
MECHANICAL MACHINE
8 WORKING LEVERS
9 SPARE "
19 " SPACES
36 LEVER FRAME
S-8 UNIT U.S. & S Co.
11 WORKING LEVERS
8 SPARE SPACES
1 SPARE LEVER
20 LEVER FRAME
TO CHICAGO
GRANDY REMOTE M.B. SIGNALS.
TO GOSHEN
5030'
31
C. C. C. & St. L. RY.
XING LEVER
26Rb
26Ra
26Rc
26L
27
28L
29
28R
PENN. R. R.
5300'
10R
24R
22I-C T.O LIGHTS
15b
15a
10L
8374'
3569
21b
21a
20L
19a
19b
20R
TO FORT WAYNE, IND.
LIMITS OF JOINT MAINTENANCE
T.C. SIGNAL 100% BIG FOUR EXPENSE
5
4830'
TO ANDERSON
MAINTAINED BY P.R.R.
N. Y. C. SYSTEM
C.C.C. & ST. L.—P. & E.—L. & J. BR.
OPERATING DISTRICTS
SIGNAL DEPT.
CINCINNATI, O.
INDIANA DIVISION
MICHIGAN DIST.
SIGNAL PLAN
WARSAW, INDIANA
FEBRUARY 10, 1942
REVISION 3
DATE 11-1-44
INM-797-ISL
ASST. SIGNAL ENGINEER

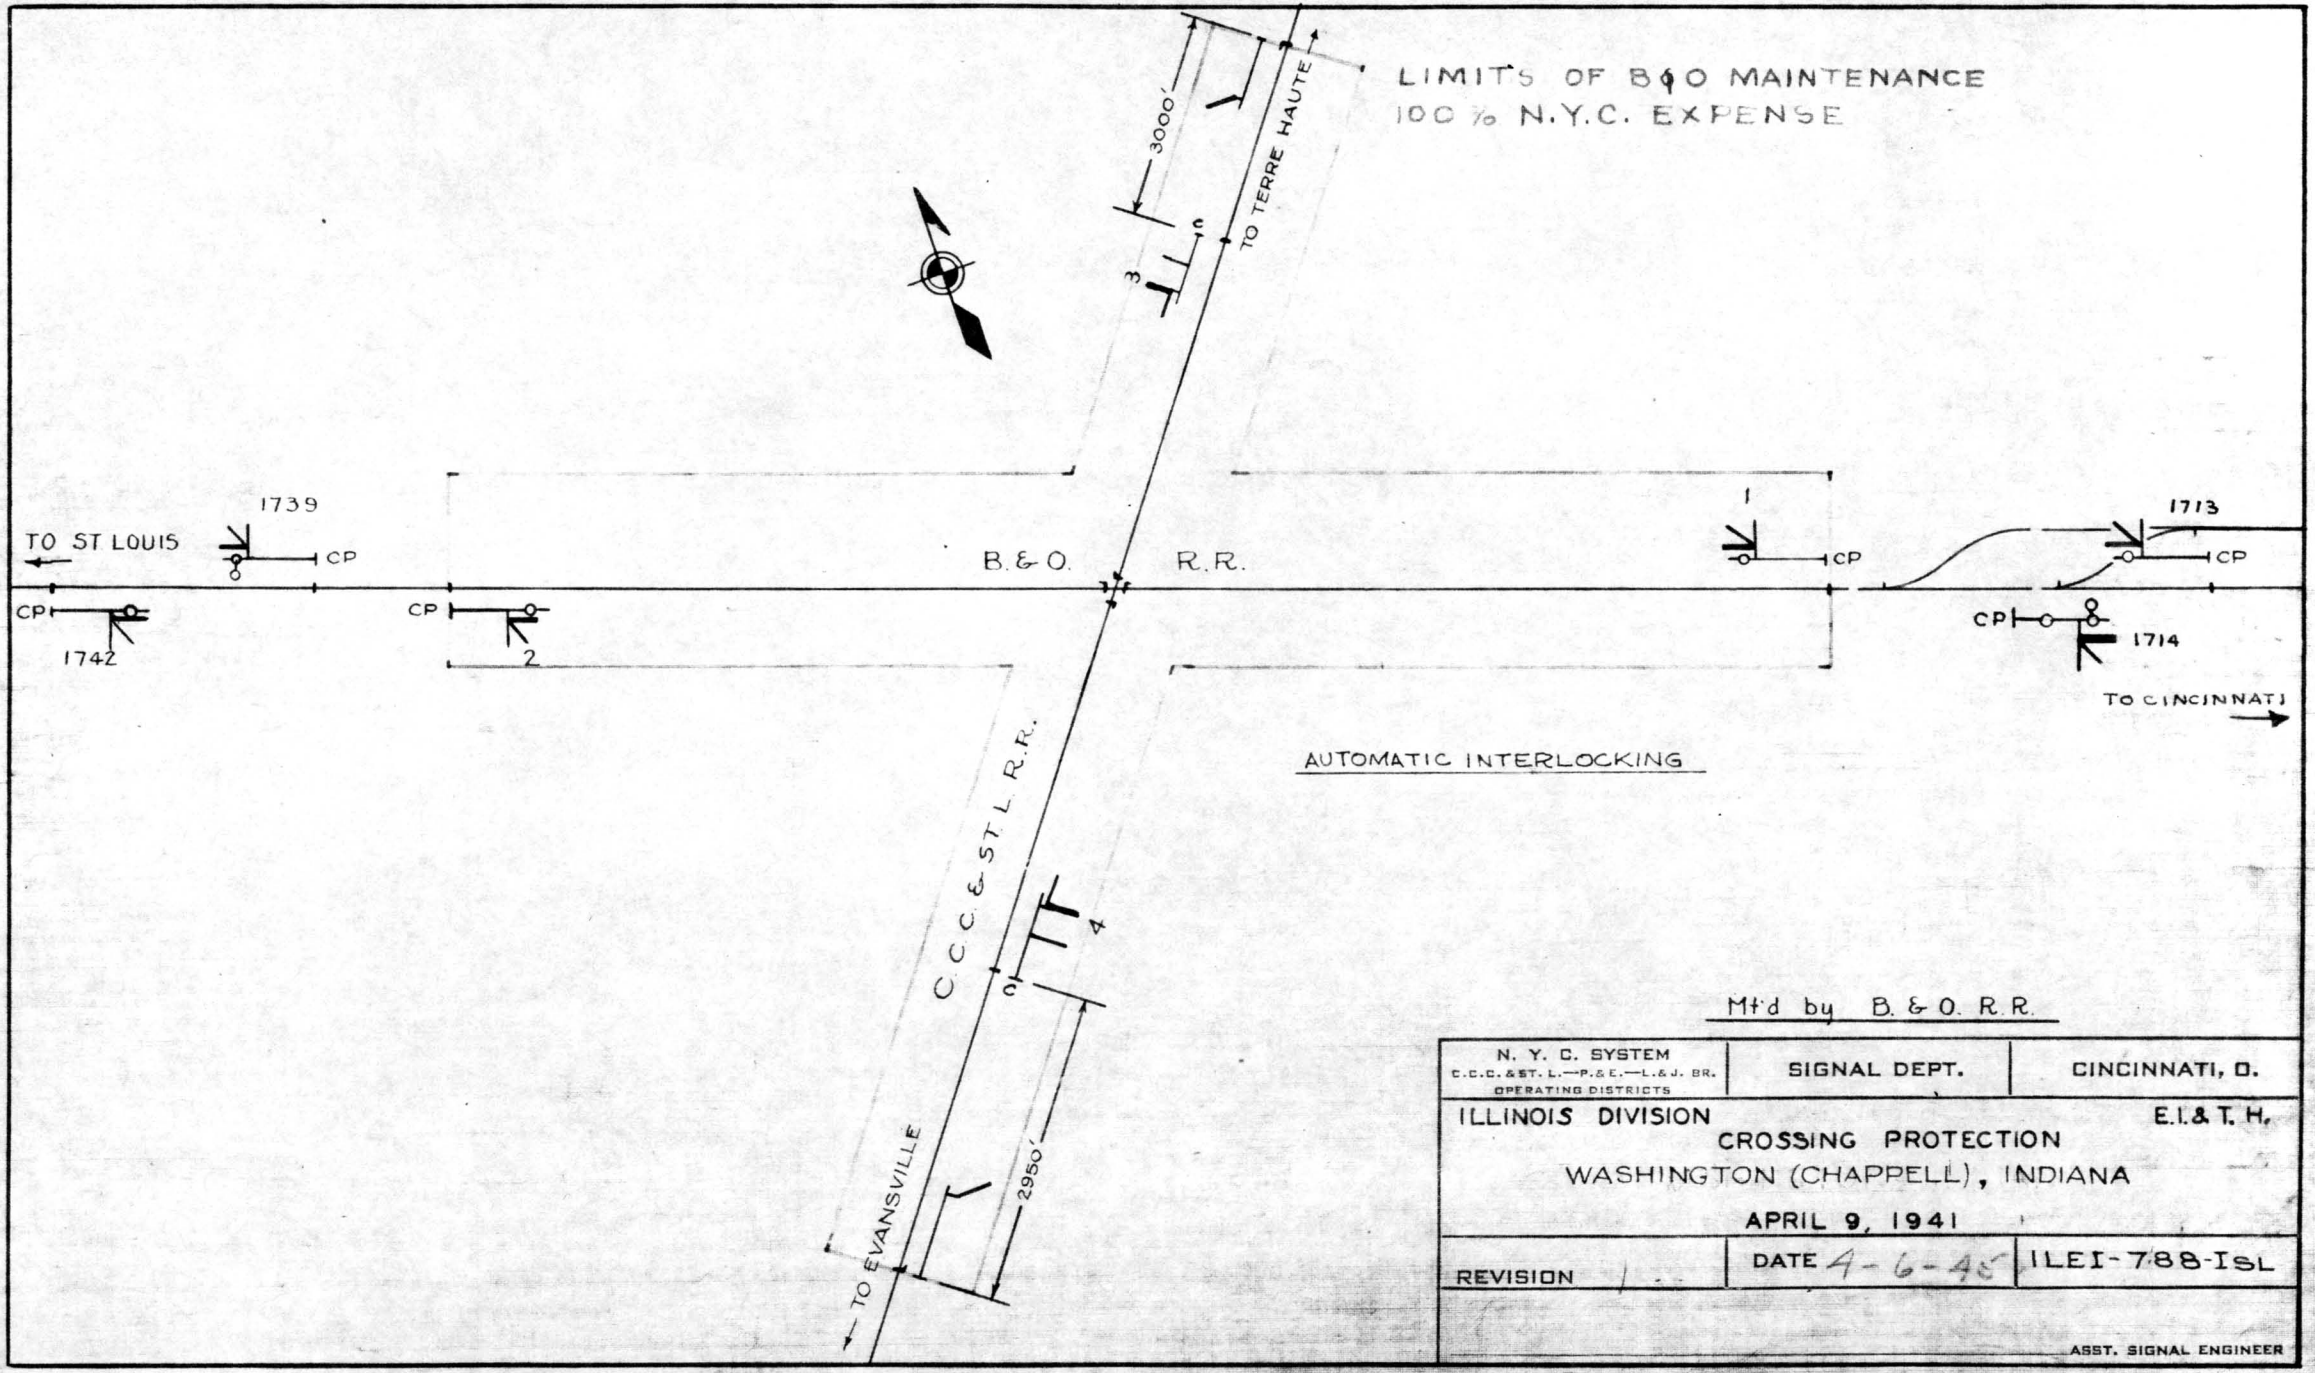

Mt'd by B. & O. R.R.

N. Y. C. SYSTEM C.C.C. & ST. L.—P. & E.—L. & J. BR. OPERATING DISTRICTS	SIGNAL DEPT.	CINCINNATI, O.
ILLINOIS DIVISION		E.I. & T. H.
CROSSING PROTECTION WASHINGTON (CHAPPELL), INDIANA APRIL 9, 1941		
REVISION 1	DATE 4-6-45	ILEI-788-ISL
		ASST. SIGNAL ENGINEER

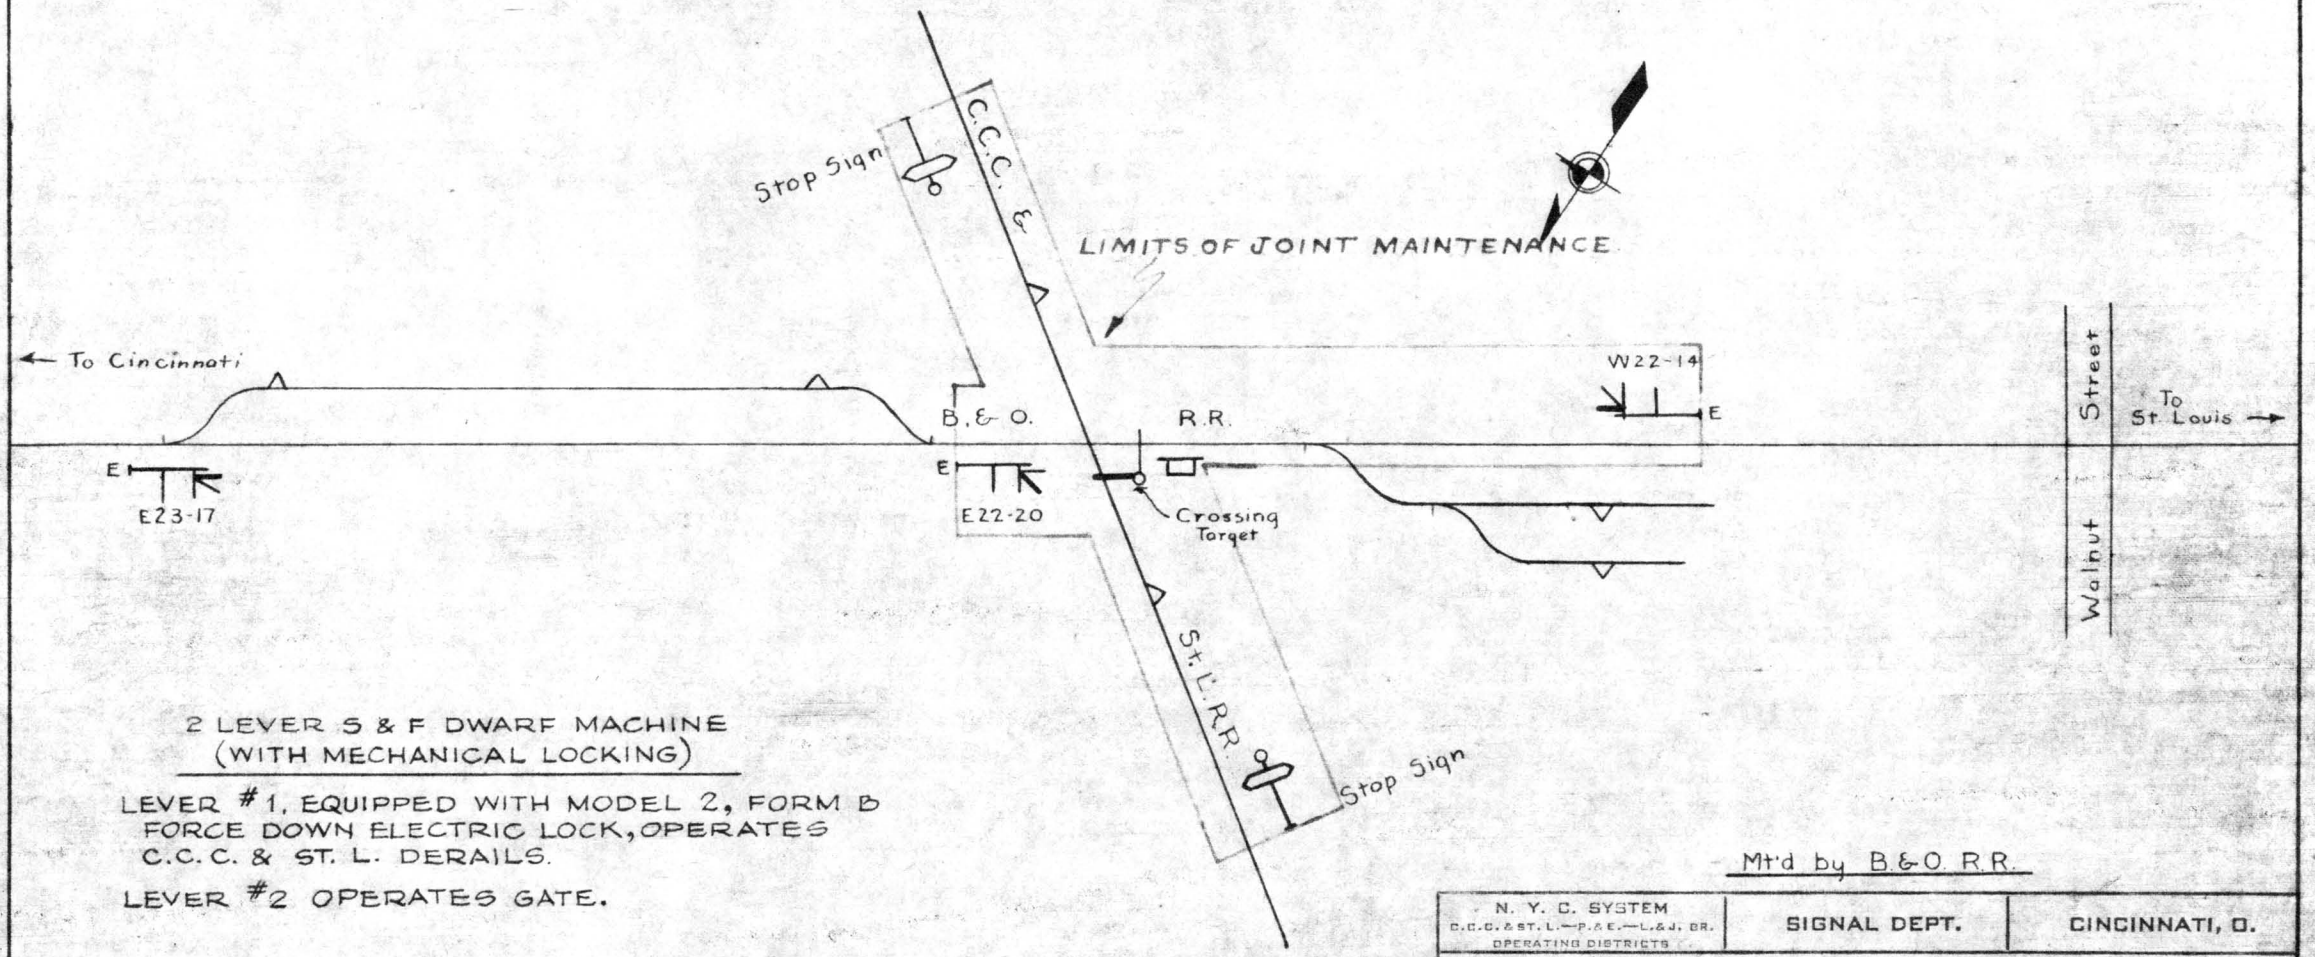

2 LEVER S & F DWARF MACHINE
(WITH MECHANICAL LOCKING)

LEVER #1, EQUIPPED WITH MODEL 2, FORM B FORCE DOWN ELECTRIC LOCK, OPERATES C.C.C. & ST. L. DERAILS.

LEVER #2 OPERATES GATE.

Mt'd by B.&O. R.R.

N. Y. C. SYSTEM C.C.C. & ST. L.—P. & E.—L. & J. BR. OPERATING DISTRICTS	SIGNAL DEPT.	CINCINNATI, O.

INDIANA DIVISION — INDIANAPOLIS DIST.


CROSSING PROTECTION

WEST LAWRENCEBURG, IND.

APRIL 10, 1941

REVISION 1.	DATE 7-11-52	INA-255-I&L

ASST. SIGNAL ENGINEER

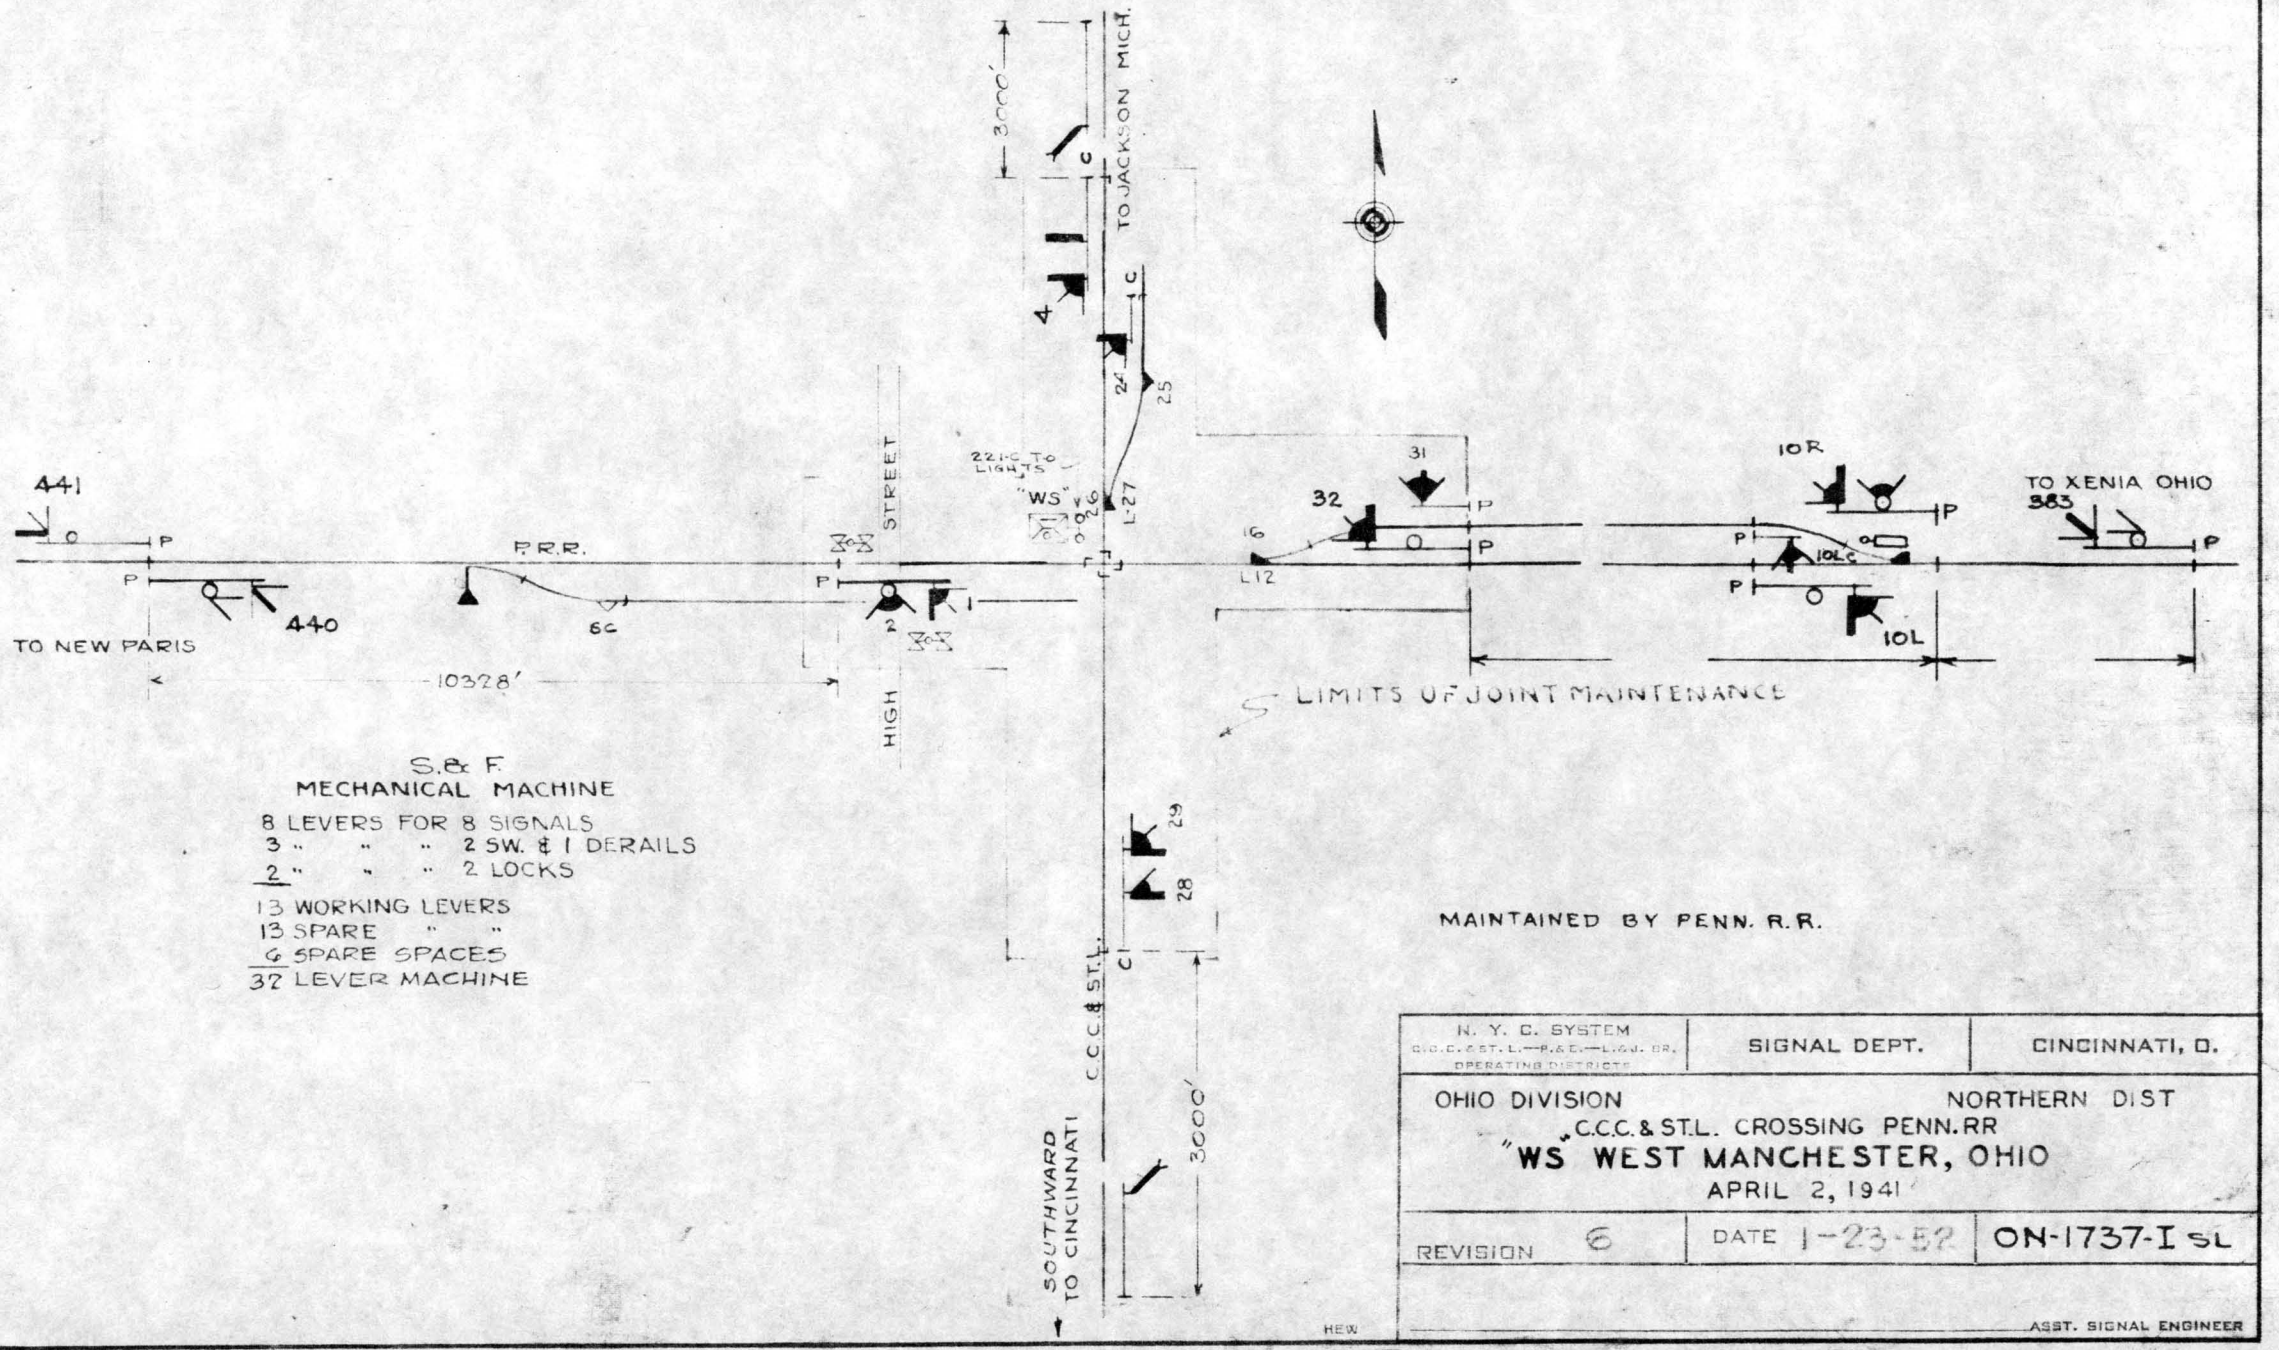

S.& F.
MECHANICAL MACHINE

8 LEVERS FOR 8 SIGNALS
3 " " " 2 SW. & 1 DERAILS
2 " " " 2 LOCKS

13 WORKING LEVERS
13 SPARE " "
6 SPARE SPACES
37 LEVER MACHINE

MAINTAINED BY PENN. R.R.

HEW

N. Y. C. SYSTEM C.C.C. & ST. L.—P. & E.—L.I.&J. BR. OPERATING DISTRICTS	SIGNAL DEPT.	CINCINNATI, O.

OHIO DIVISION NORTHERN DIST


C.C.C. & ST.L. CROSSING PENN. RR

"WS" WEST MANCHESTER, OHIO

APRIL 2, 1941

REVISION 6	DATE 1-23-52	ON-1737-I SL

ASST. SIGNAL ENGINEER

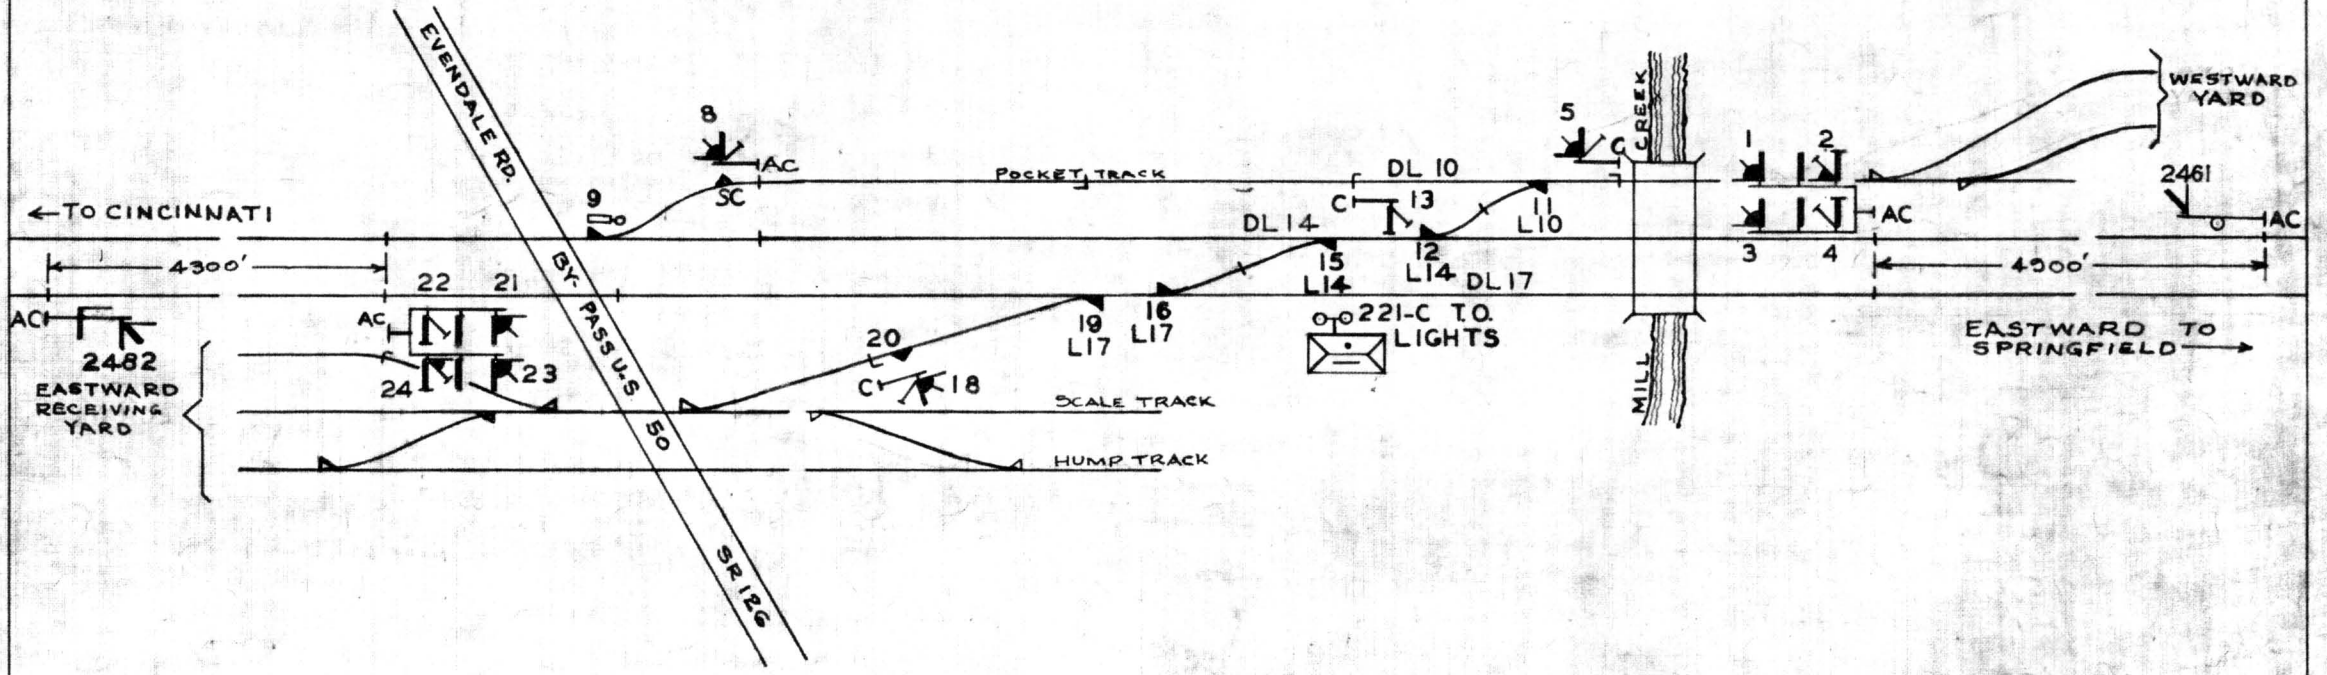

S&F MECH. MACHINE

22 WORKING LEVERS


2 SPARE LEVERS - 6 & 7

24 LEVER FRAME

MAINTAINED BY C.C.C.&St.L.RY.

N. Y. C. R. R. C.C.C. & ST. L.-P. & E.-L & J BR.	SIGNAL DEPT.	CINCINNATI, O.
OHIO DIV.	CINCINNATI DIST.	
SIGNAL PLAN WEST SHARON, OHIO MAY 17, 1949		
REVISION NO. 2	5-18-60	OS-2476-ISL

ASST. SIGNAL ENGR.

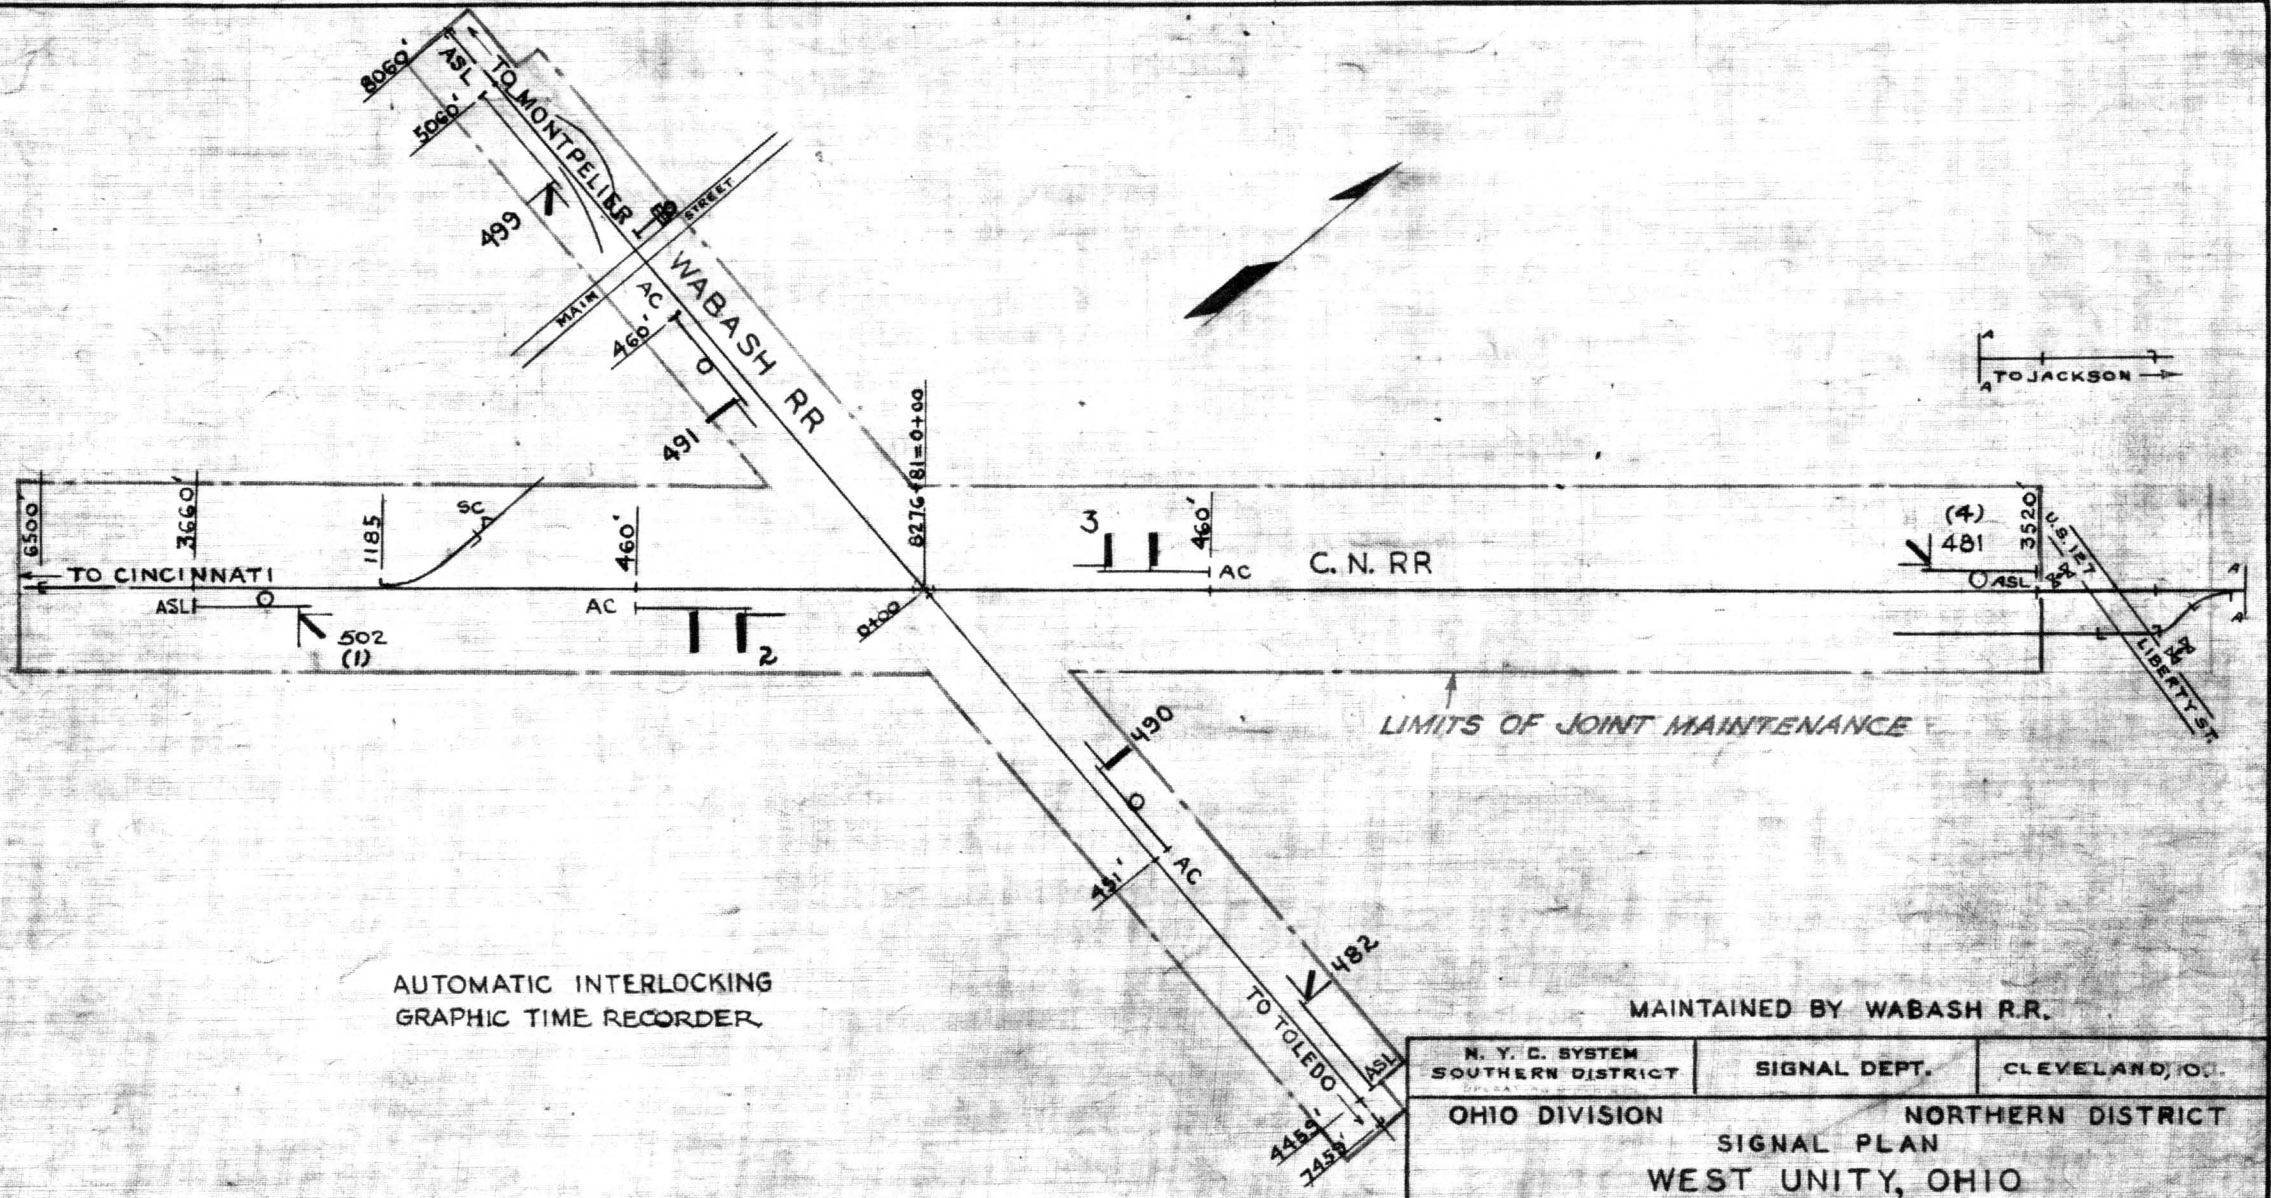

AUTOMATIC INTERLOCKING
GRAPHIC TIME RECORDER

MAINTAINED BY WABASH R.R.

N. Y. C. SYSTEM SOUTHERN DISTRICT	SIGNAL DEPT.	CLEVELAND, O.

OHIO DIVISION NORTHERN DISTRICT


SIGNAL PLAN

WEST UNITY, OHIO

SHEET 1 OF 1 JUNE 5, 1942.

REVISION 4	DATE 3-13-56	ON 494-ISL

SIGNAL ENGINEER

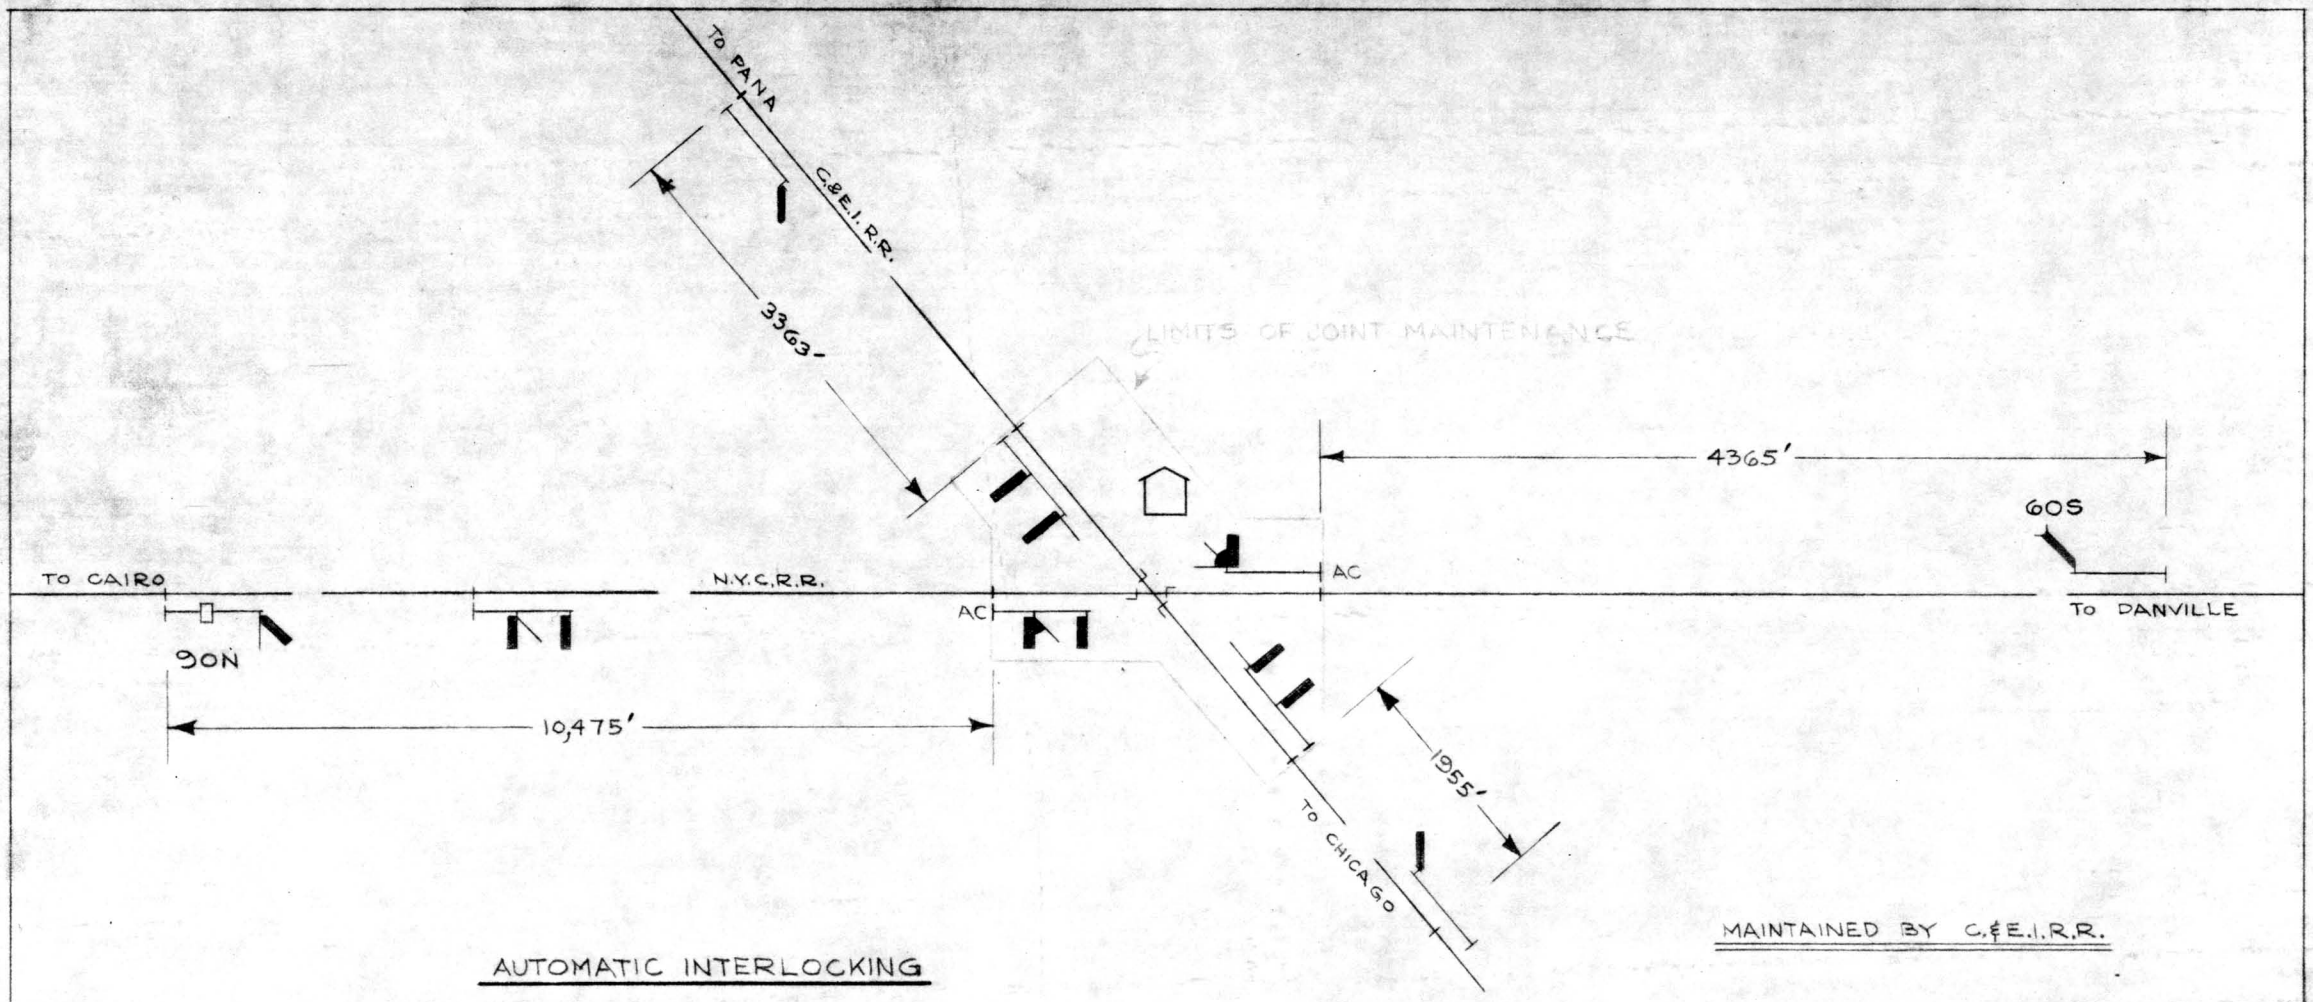

AUTOMATIC INTERLOCKING

MAINTAINED BY C.&E.I.R.R.

N. Y. C. R. R. SOUTHERN DISTRICT	SIGNAL	INDIANAPOLIS, IND.


SIGNAL PLAN


AUTOMATIC INTERLOCKING

WESTVILLE ILLINOIS

NOV. 26, 1963

REV. Nº		ILC-72-1SL

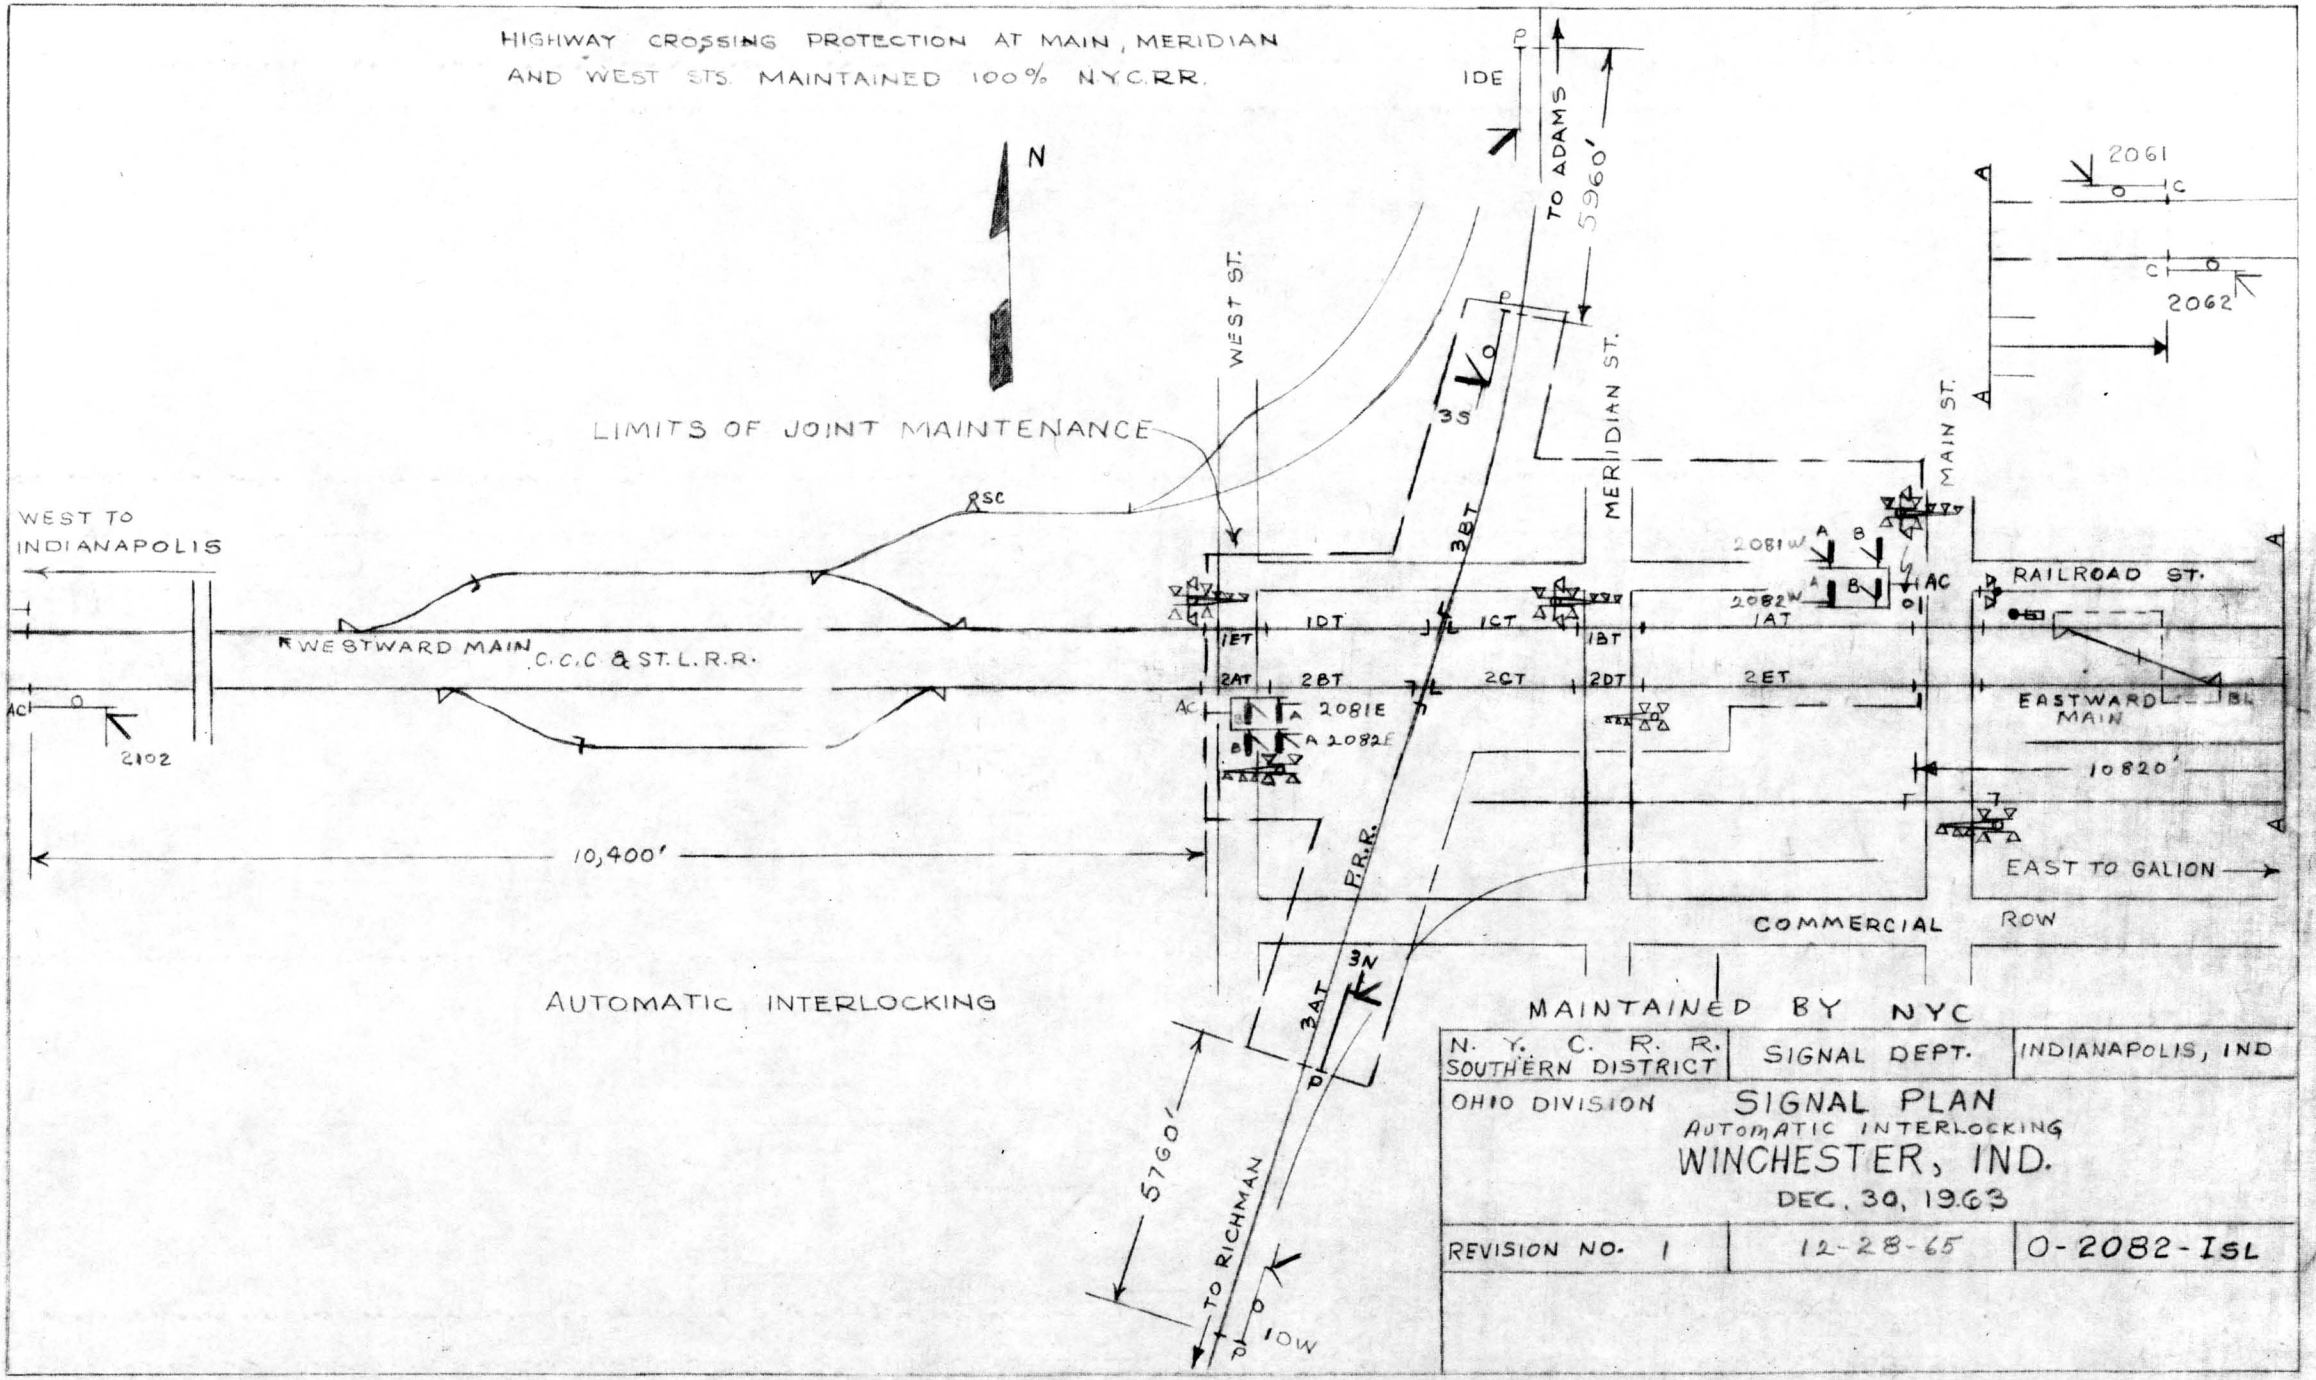

HIGHWAY CROSSING PROTECTION AT MAIN, MERIDIAN AND WEST STS. MAINTAINED 100% N.Y.C.RR.
N
IDE
TO ADAMS
5960'
WEST ST.
MERIDIAN ST.
MAIN ST.
2061
2062
LIMITS OF JOINT MAINTENANCE
3S
3BT
RSC
WEST TO INDIANAPOLIS
WESTWARD MAIN C.C.C. & ST. L.R.R.
2081W
2082W
1AT
AC
RAILROAD ST.
1ET
1DT
1CT
1BT
2AT
2BT
2CT
2DT
2ET
EASTWARD MAIN
ACI
2102
2081E
2082E
10820'
10,400'
EAST TO GALION
F.R.R.
COMMERCIAL ROW
3N
3AT
AUTOMATIC INTERLOCKING
MAINTAINED BY NYC
5760'
TO RICHMAN
10W
N. Y. C. R. R. SOUTHERN DISTRICT
SIGNAL DEPT.
INDIANAPOLIS, IND
OHIO DIVISION
SIGNAL PLAN
AUTOMATIC INTERLOCKING
WINCHESTER, IND.
DEC. 30, 1963
REVISION NO. 1
12-28-65
O-2082-ISL

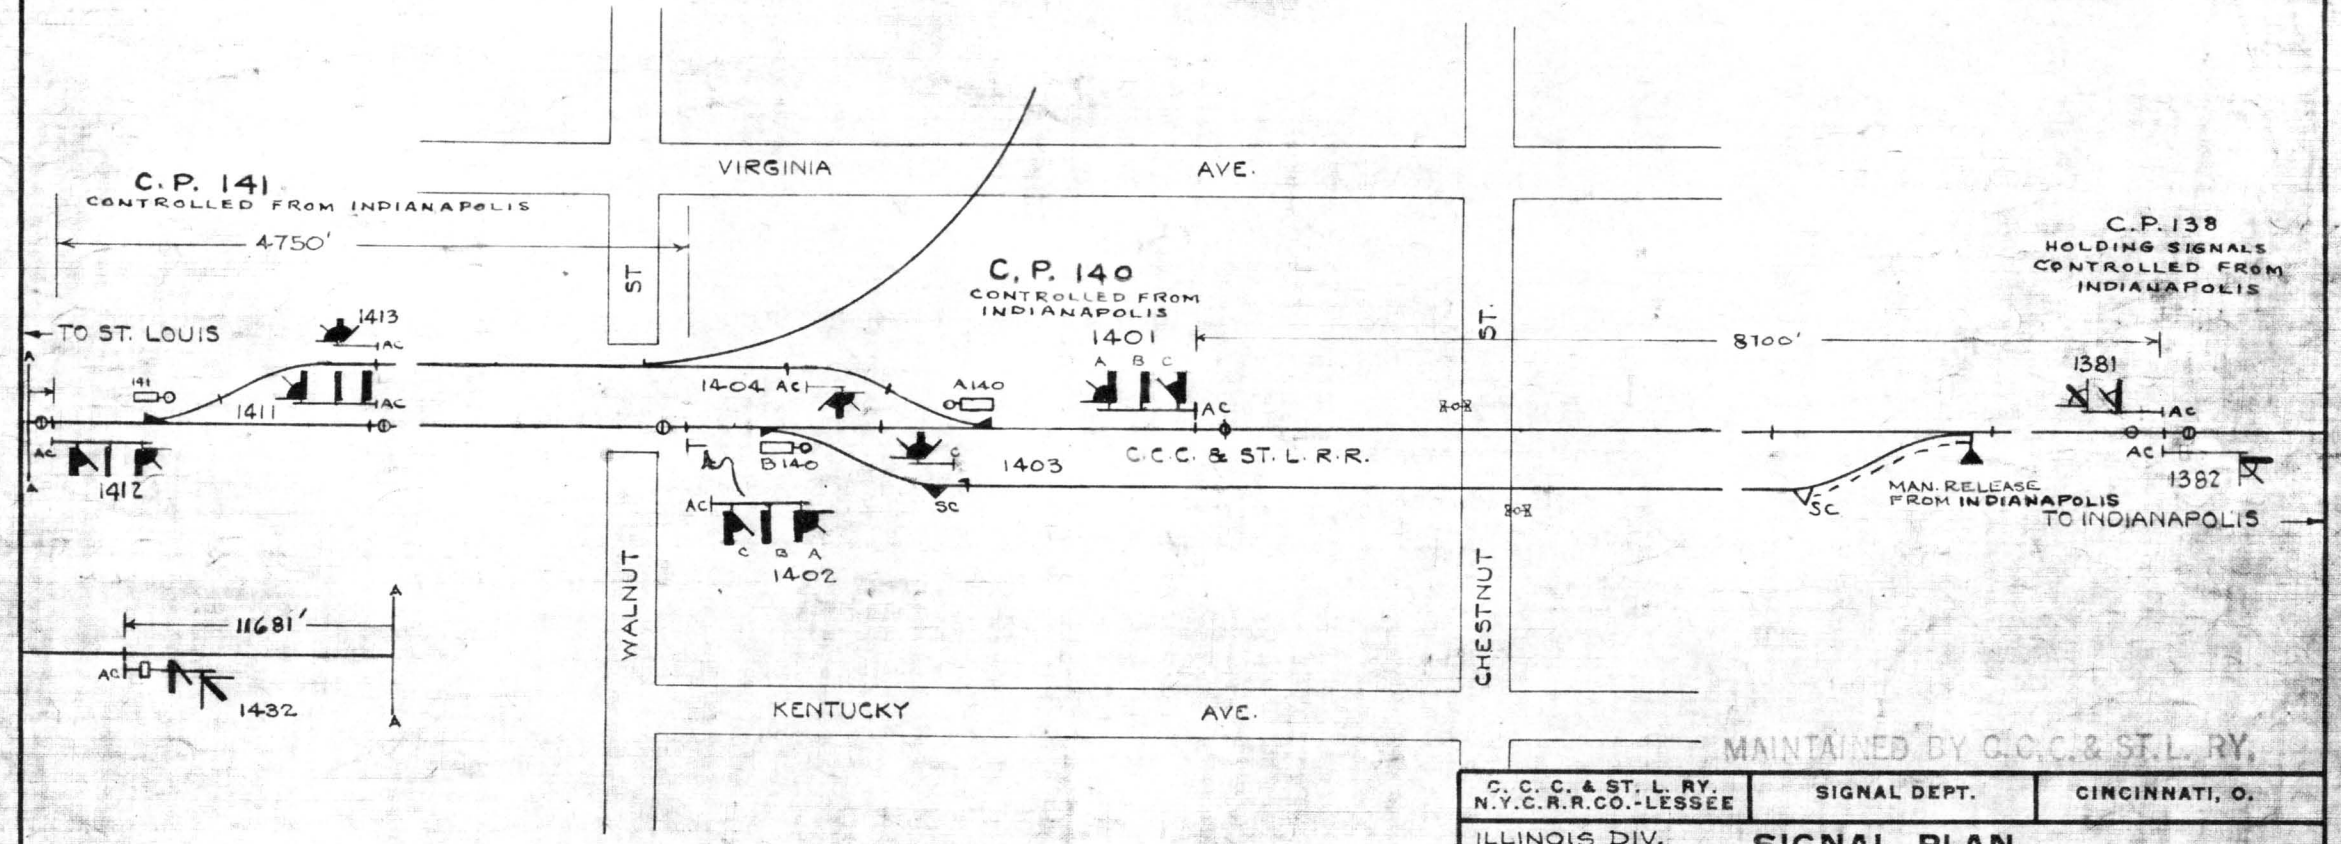

MAINTAINED BY C.C.C. & ST.L. RY.

C. C. C. & ST. L. RY. N.Y.C.R.R.CO.-LESSEE	SIGNAL DEPT.	CINCINNATI, O.
ILLINOIS DIV.	**SIGNAL PLAN**	
	WINDSOR ILLINOIS	
	JANUARY 13, 1939	
REVISION 7	DATE 12-15-67	IL-1406-ISL

ASST. SIGNAL ENGINEER

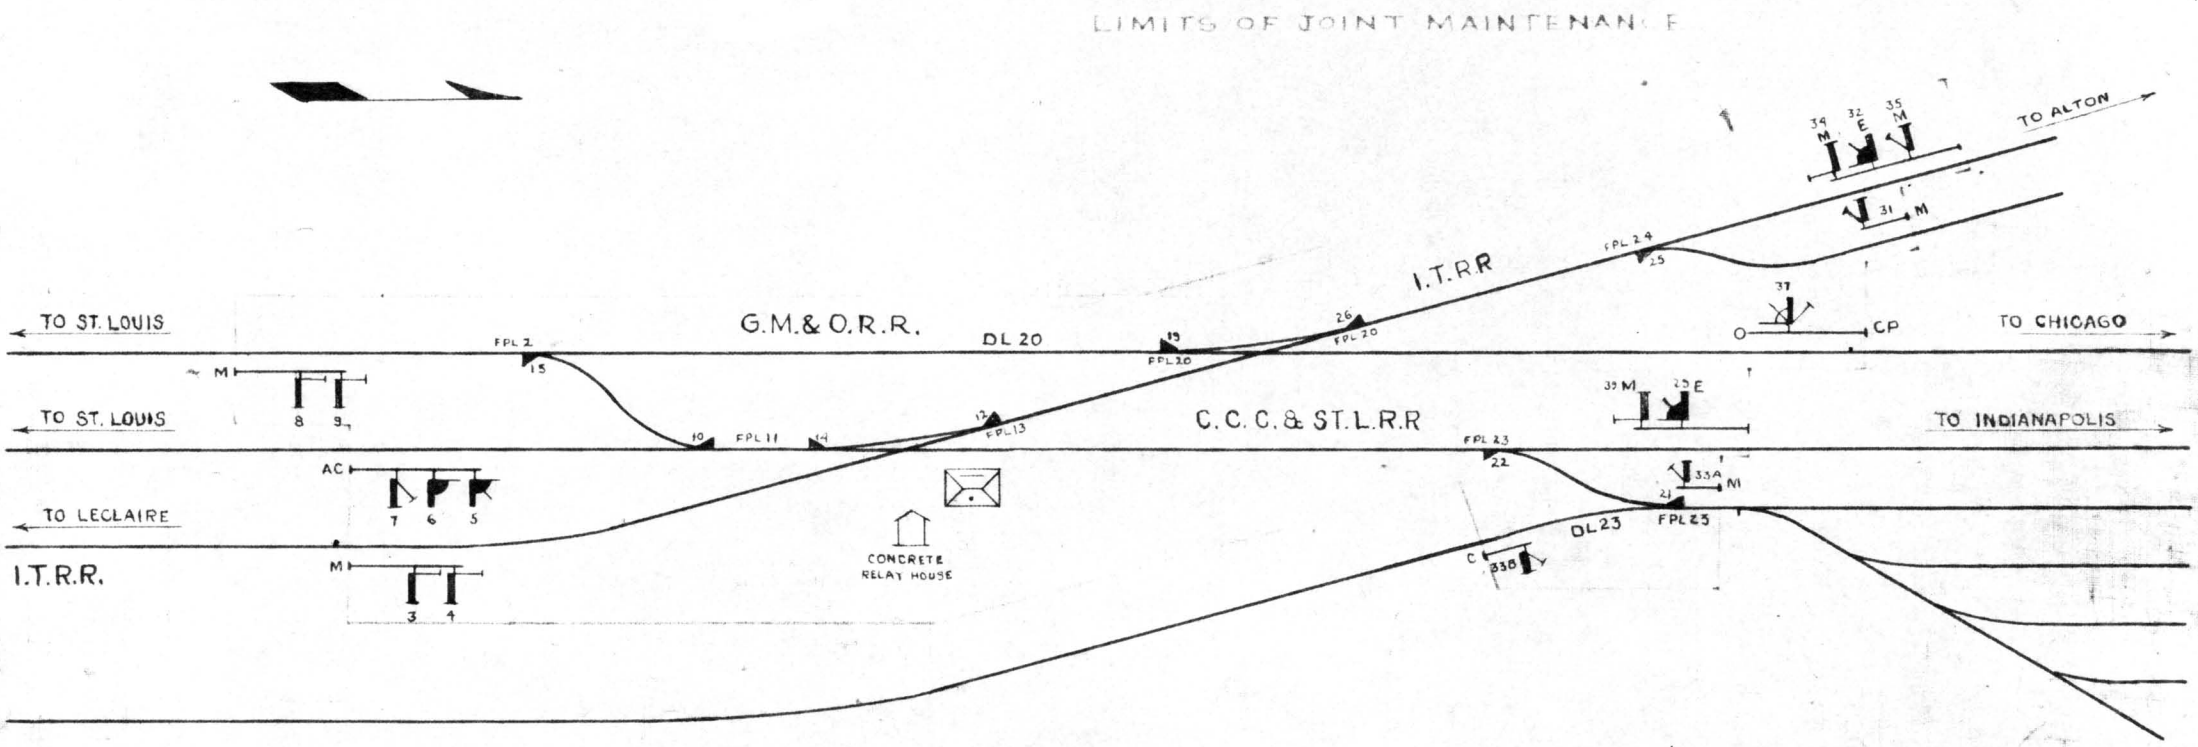

MECHANICAL MACHINE SCHEME

15 LEVERS FOR 16 SIGNALS
9 LEVERS FOR 9 SWITCHES
6 LEVERS FOR 8 LOCKS
10 SPARE LEVERS 1-16-17-18-27-28-30-36-38-40
40 LEVER FRAME


MAINTAINED BY I.T.R.R.

N. Y. C. SYSTEM C.C.C. & ST. L.—P. & E.—L. & J. DIV. OPERATING DISTRICTS	SIGNAL DEPT.	CINCINNATI, O.
ILLINOIS DIVISION.		ST. LOUIS DISTRICT
SIGNAL PLAN WOOD RIVER ILLINOIS		
SHEET 1 OF 1		MAY 14, 1942.
REVISION 1	DATE 2-5-53	ILH-2430-ISL

ASST. SIGNAL ENGINEER

SAXBY & FARMER
MECHANICAL MACHINE


32 WORKING LEVERS
11 SPACES — 7-8-9-10-21-35-36-37-38-40-48
5 SPARE LEVERS — 22-30-39-41-45
48 LEVER FRAME

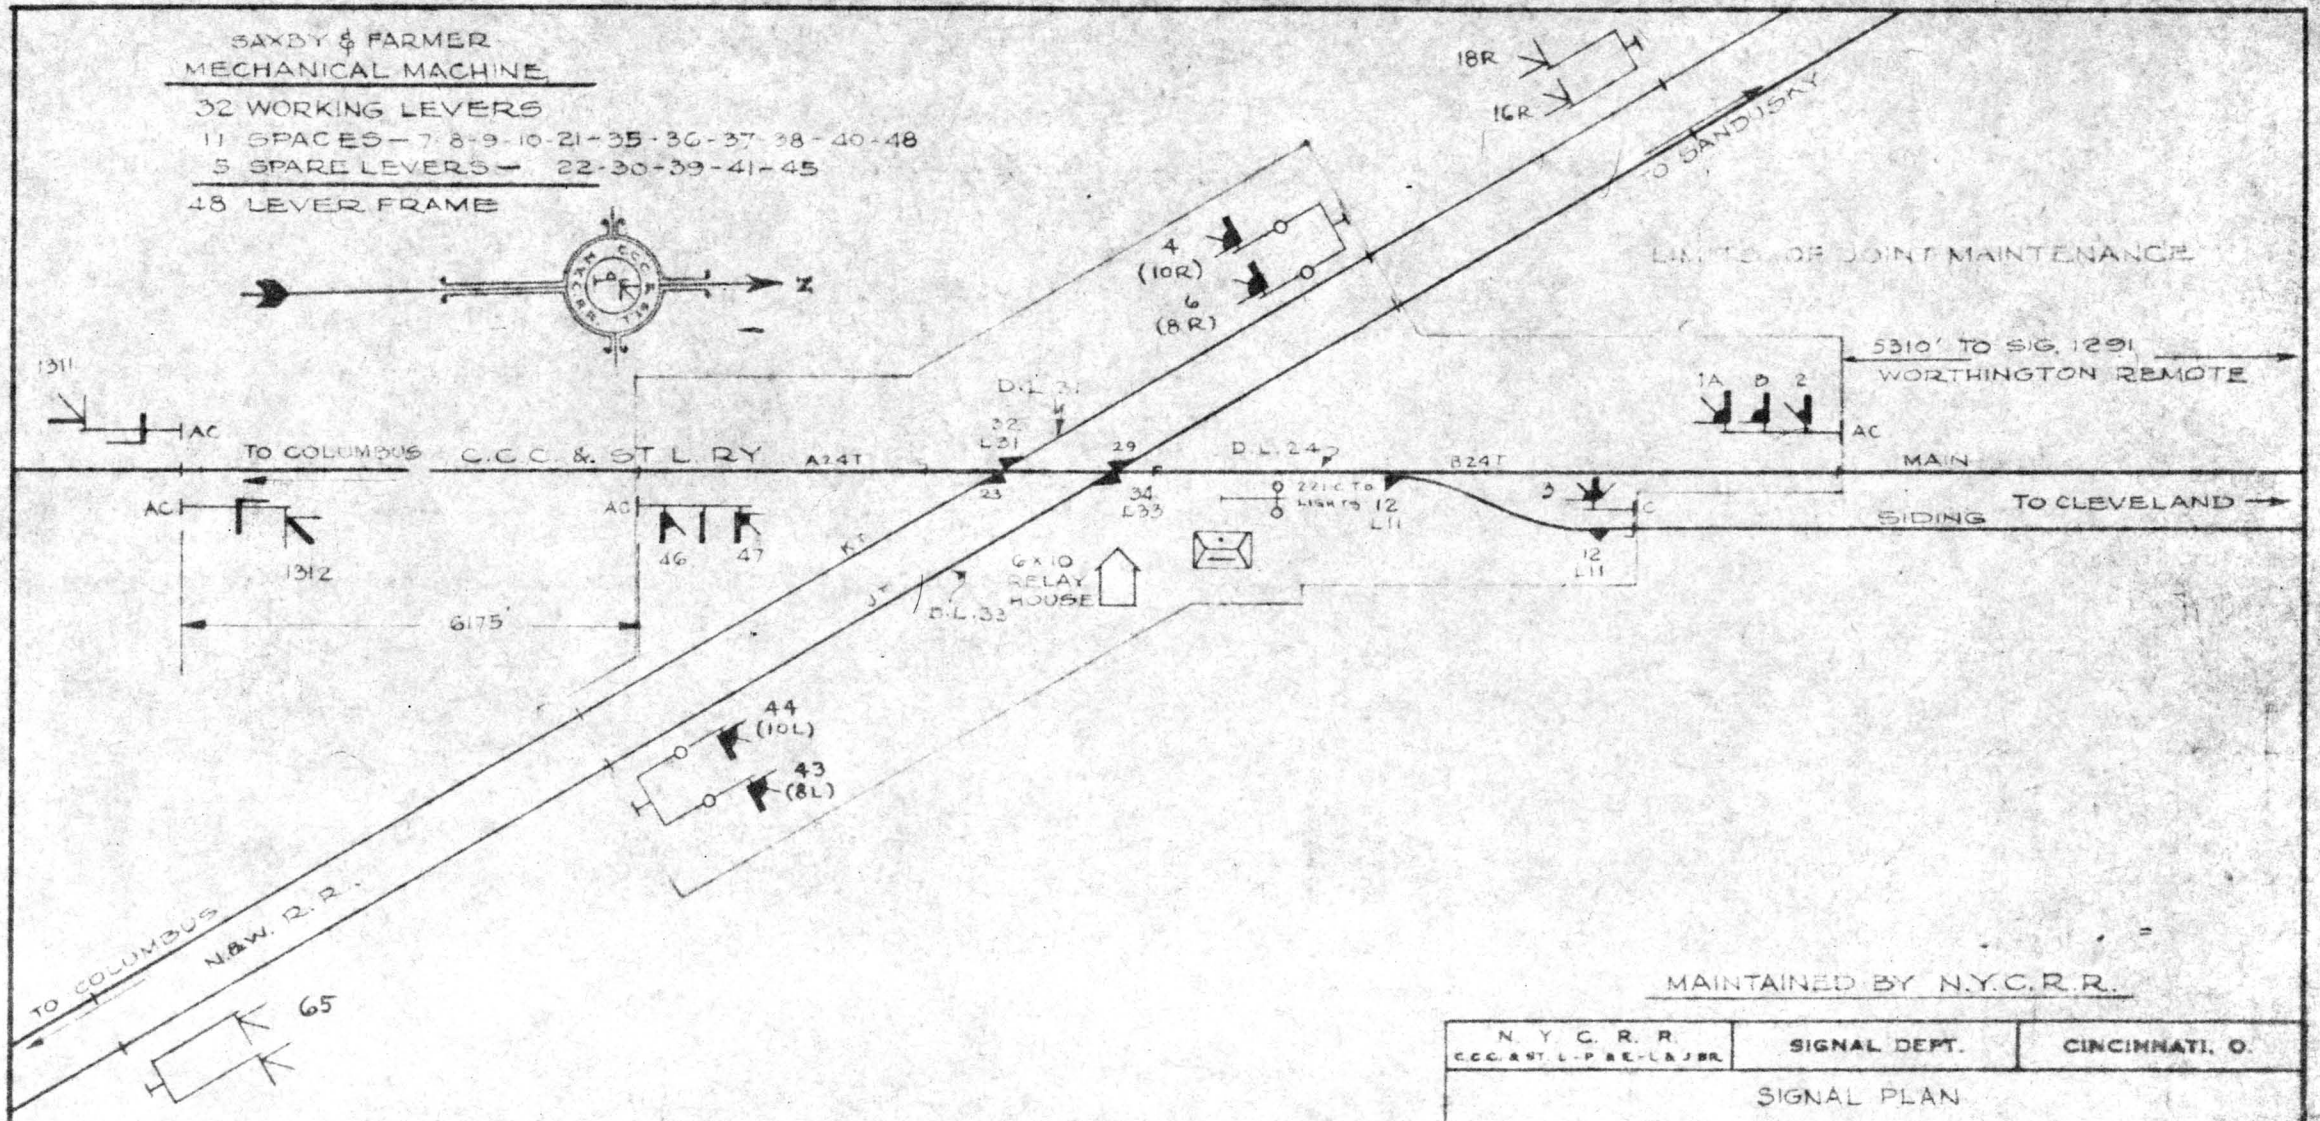


MAINTAINED BY N.Y.C.R.R.

N. Y. C. R. R. C.C.C. & ST. L. - P. & E. - L. & J. BR.	SIGNAL DEPT.	CINCINNATI, O.
SIGNAL PLAN WORTHINGTON, OHIO DATE - AUG. 6 - 1946		
REVISION NO. 5	DATE 7-21-[illegible]	OSG-1301-ISL

AMER. SIGNAL BOOK

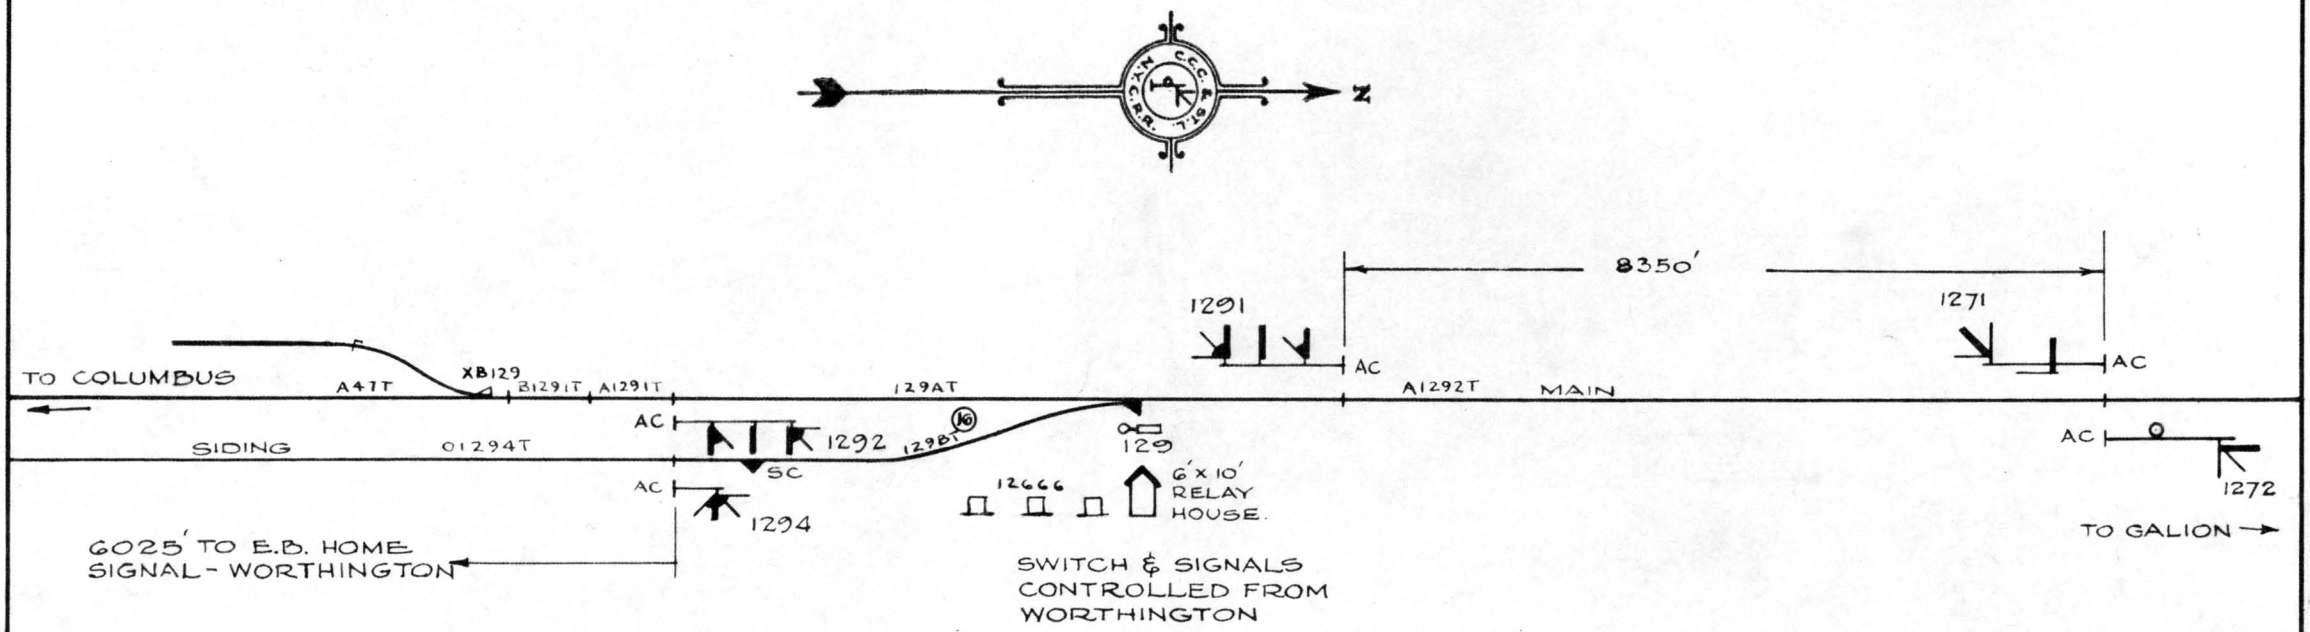

N.Y.C.R.R. C.C.C.&St.L.-P&E-L&J.BR	SIGNAL DEPT.	CINCINNATI-O-
SIGNAL PLAN EAST END OF SIDING ~ WORTHINGTON-OHIO DATE - AUG. 6. '46		
REVISION 1	DATE 8-25-66	OSG-1290-ISL

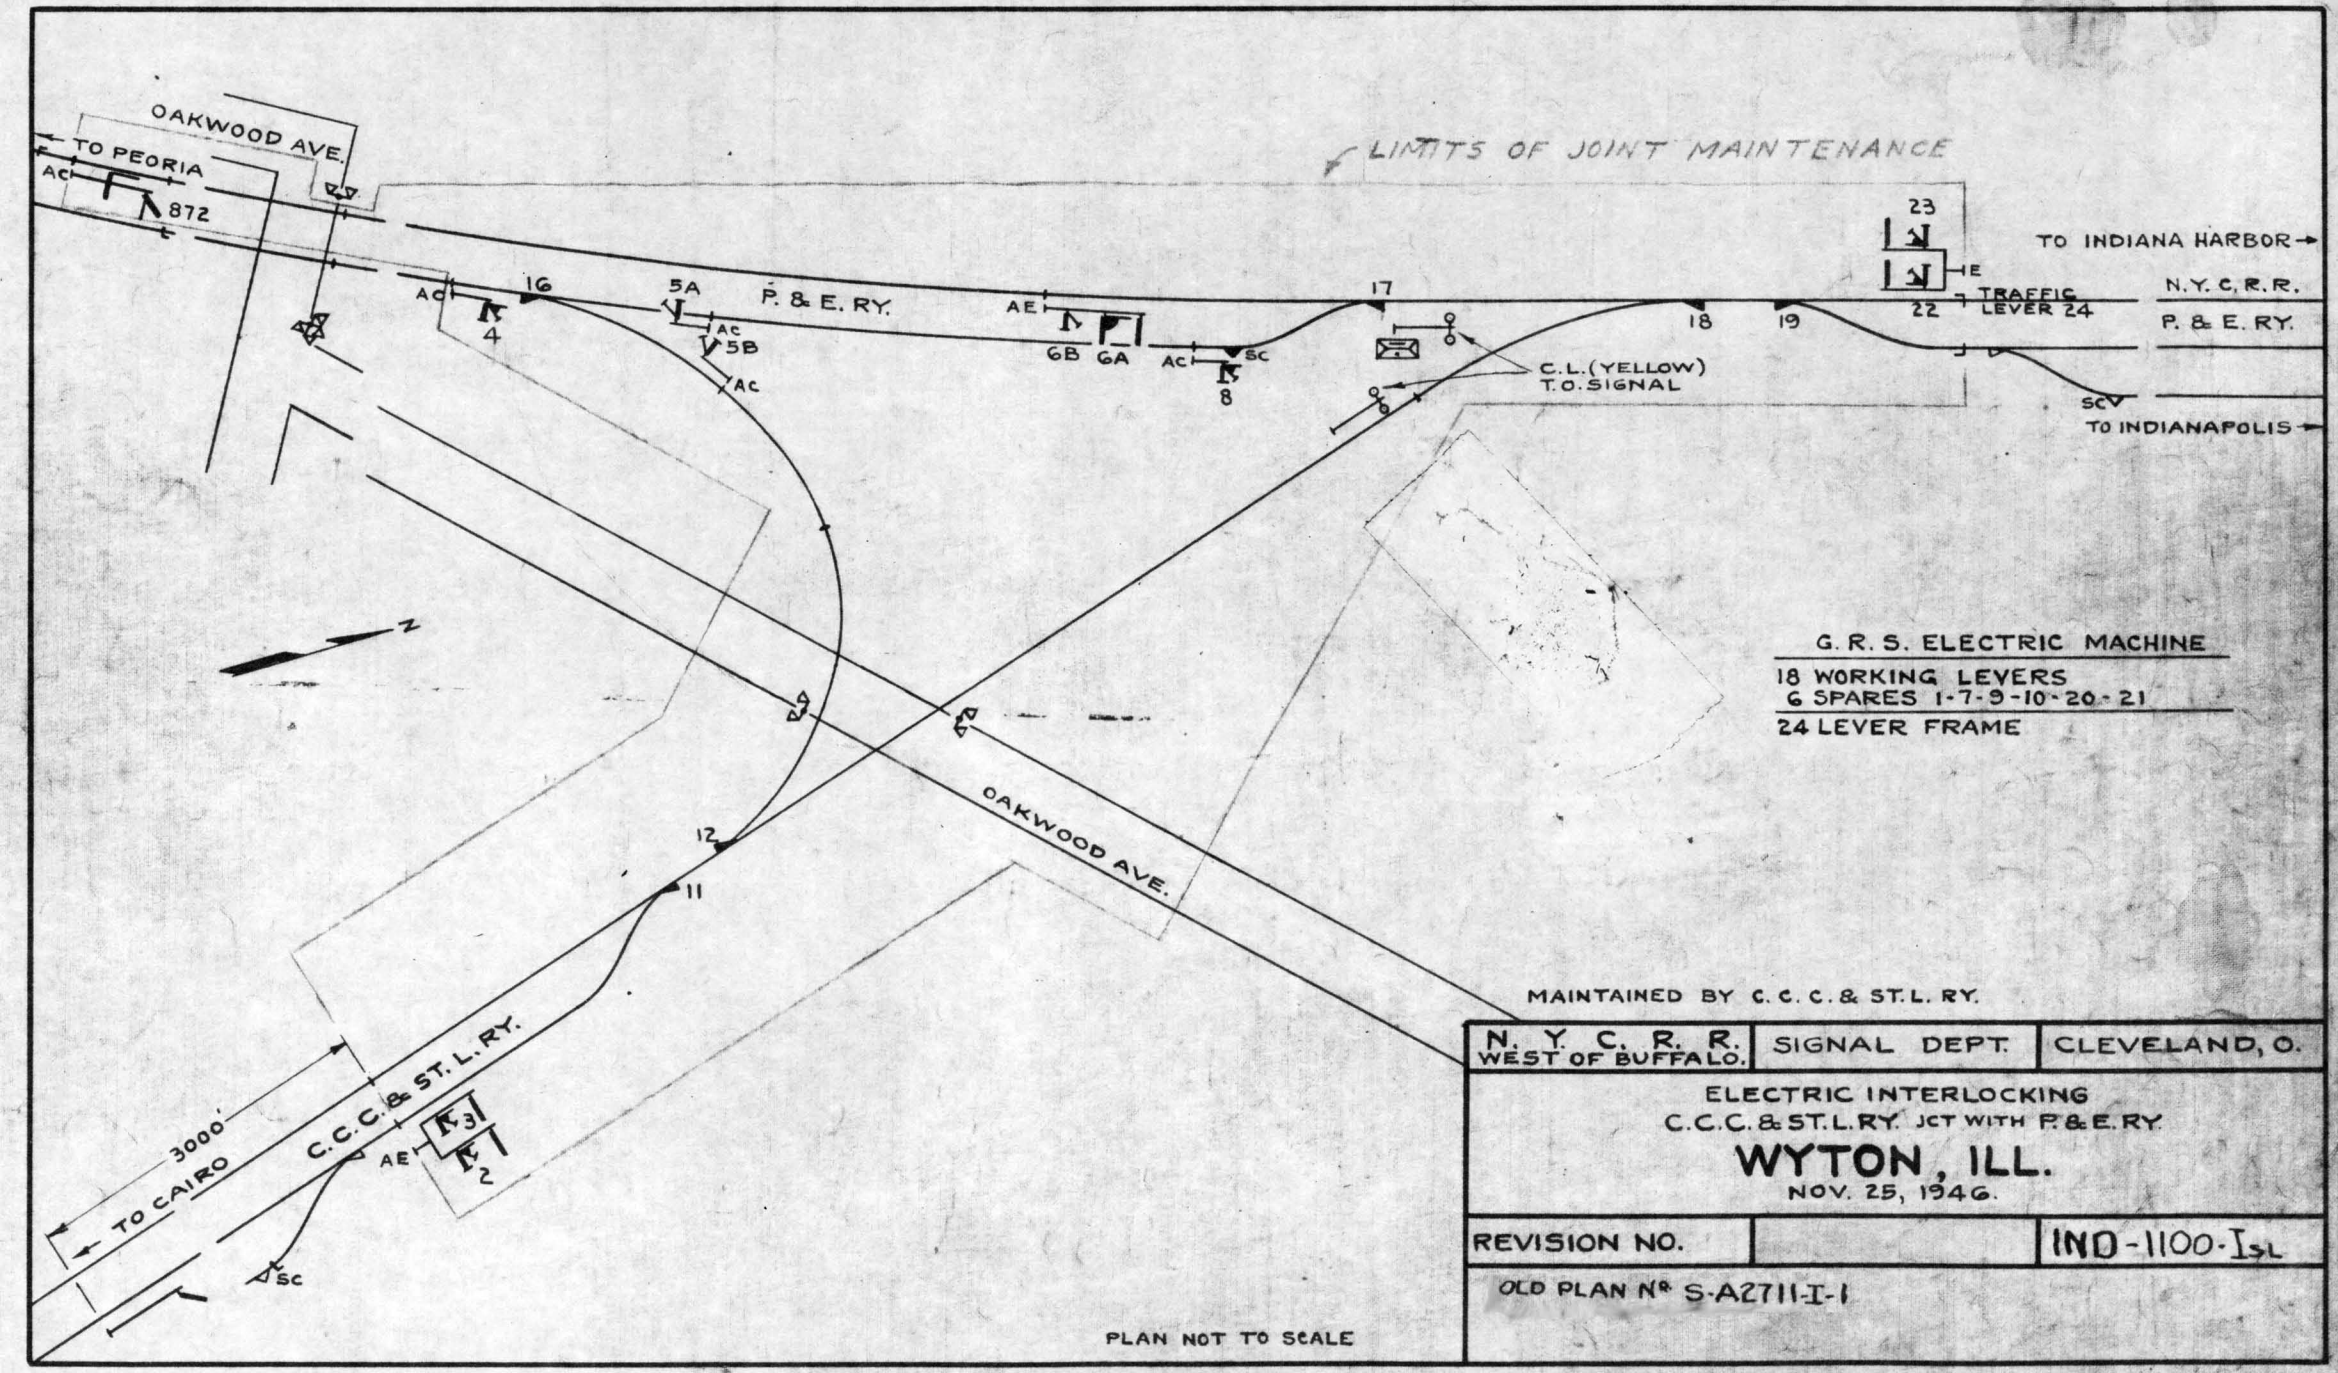

G. R. S. ELECTRIC MACHINE

18 WORKING LEVERS
6 SPARES 1-7-9-10-20-21

24 LEVER FRAME

N. Y. C. R. R. WEST OF BUFFALO.	SIGNAL DEPT.	CLEVELAND, O.

ELECTRIC INTERLOCKING
C.C.C. & ST.L.RY. JCT WITH P. & E. RY.

WYTON, ILL.

NOV. 25, 1946.

REVISION NO.		IND-1100-I SL

OLD PLAN No. S-A2711-I-1