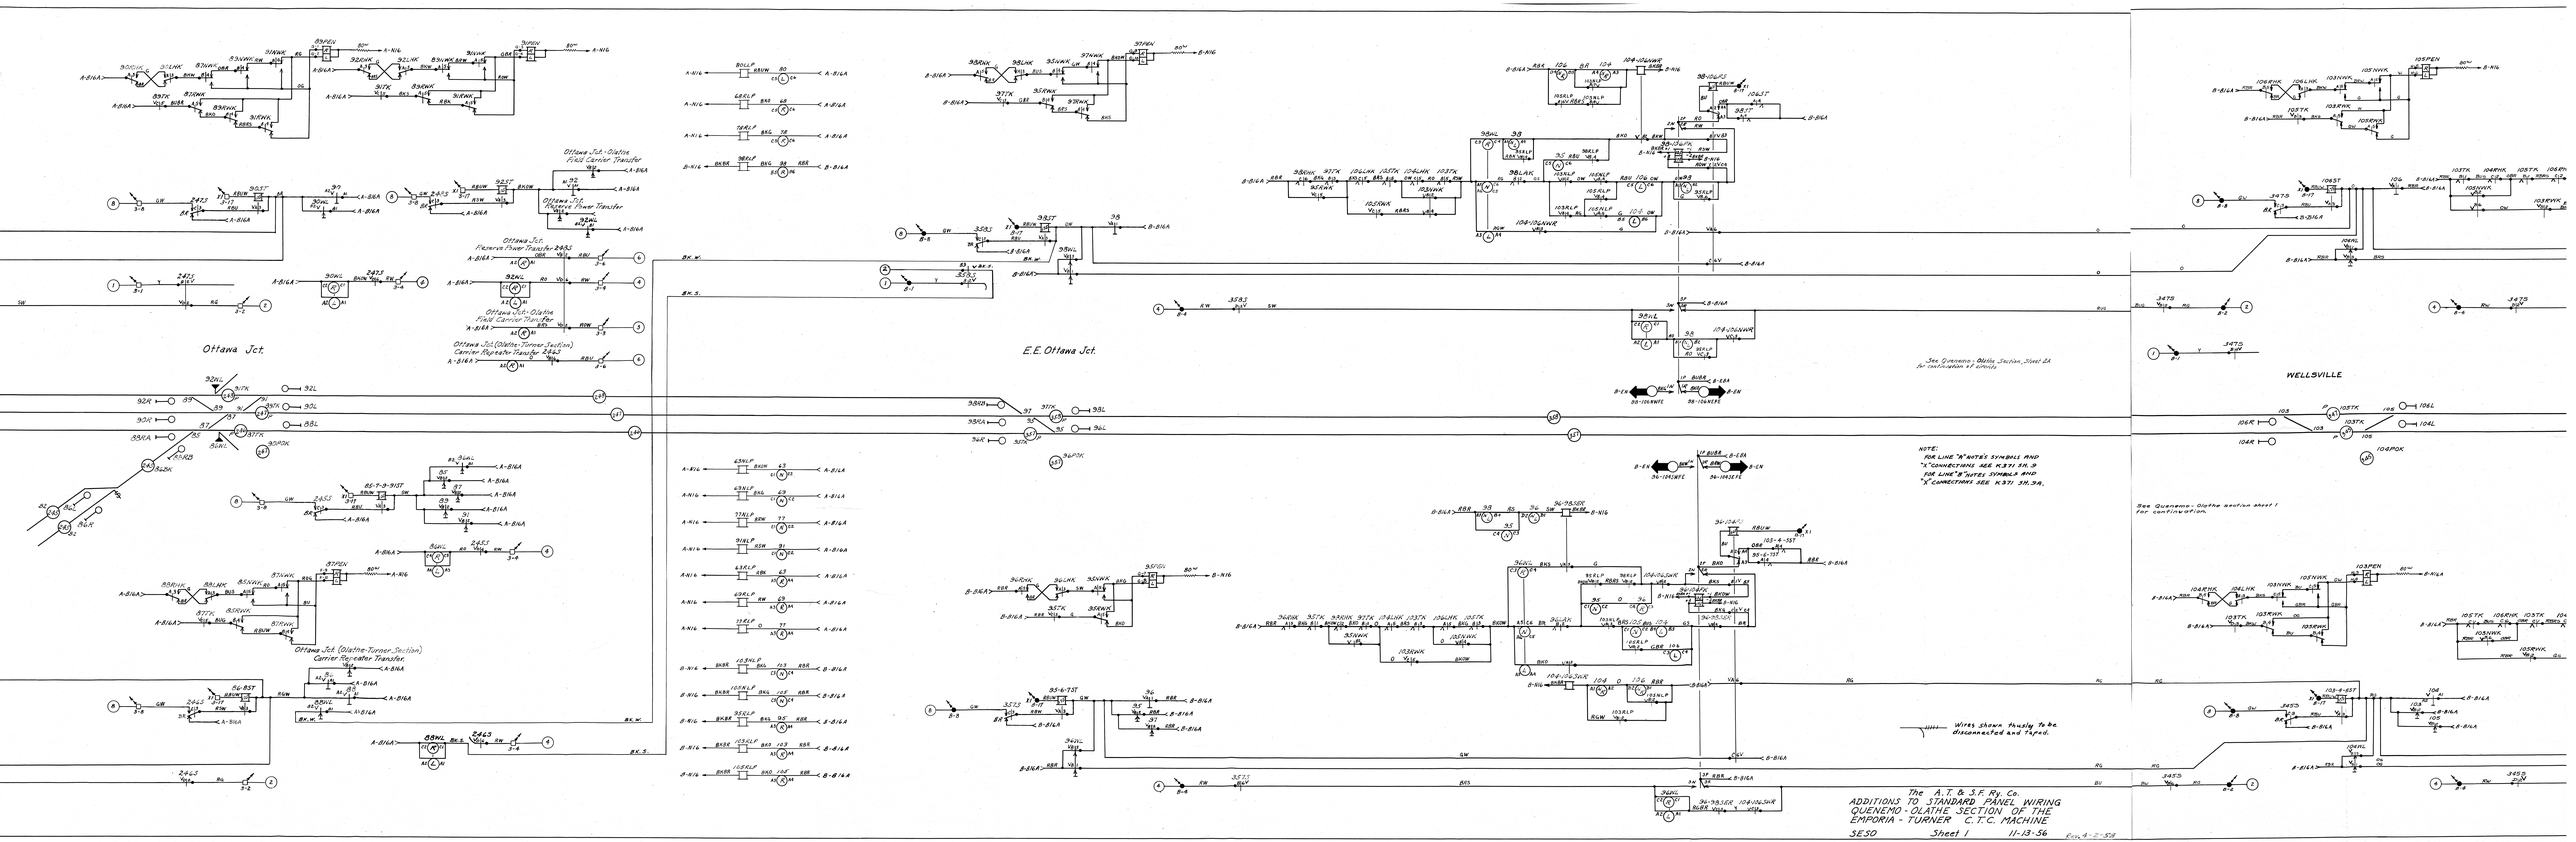
Ottawa Jct.
Ottawa Jct.-Olathe Field Carrier Transfer
Ottawa Jct. Reserve Power Transfer
Ottawa Jct. Reserve Power Transfer 2-9-S
Ottawa Jct.-Olathe Field Carrier Transfer
Ottawa Jct. (Olathe-Turner Section) Carrier Repeater Transfer 2-9-S
Ottawa Jct. (Olathe-Turner Section) Carrier Repeater Transfer
E.E. Ottawa Jct.
See Quenemo-Olathe Section Sheet 2A for continuation of circuits.
WELLSVILLE
See Quenemo-Olathe section sheet 1 for continuation.
NOTE:
FOR LINE "A" NOTEX SYMBOLS AND "X" CONNECTIONS SEE K371 SH. 3
FOR LINE "A" SUFFIX SYMBOLS AND "X" CONNECTIONS SEE K371 SH. 3A.
Wires shown thusly to be disconnected and taped.
The A.T. & S.F. Ry. Co.
ADDITIONS TO STANDARD PANEL WIRING
QUENEMO-OLATHE SECTION OF THE
EMPORIA - TURNER C.T.C. MACHINE
5E50 Sheet 1 11-13-56
Rev. 4-2-59